



PROJ. REFERENCE NO.	SHEET NO.
R-5759	TMP-24

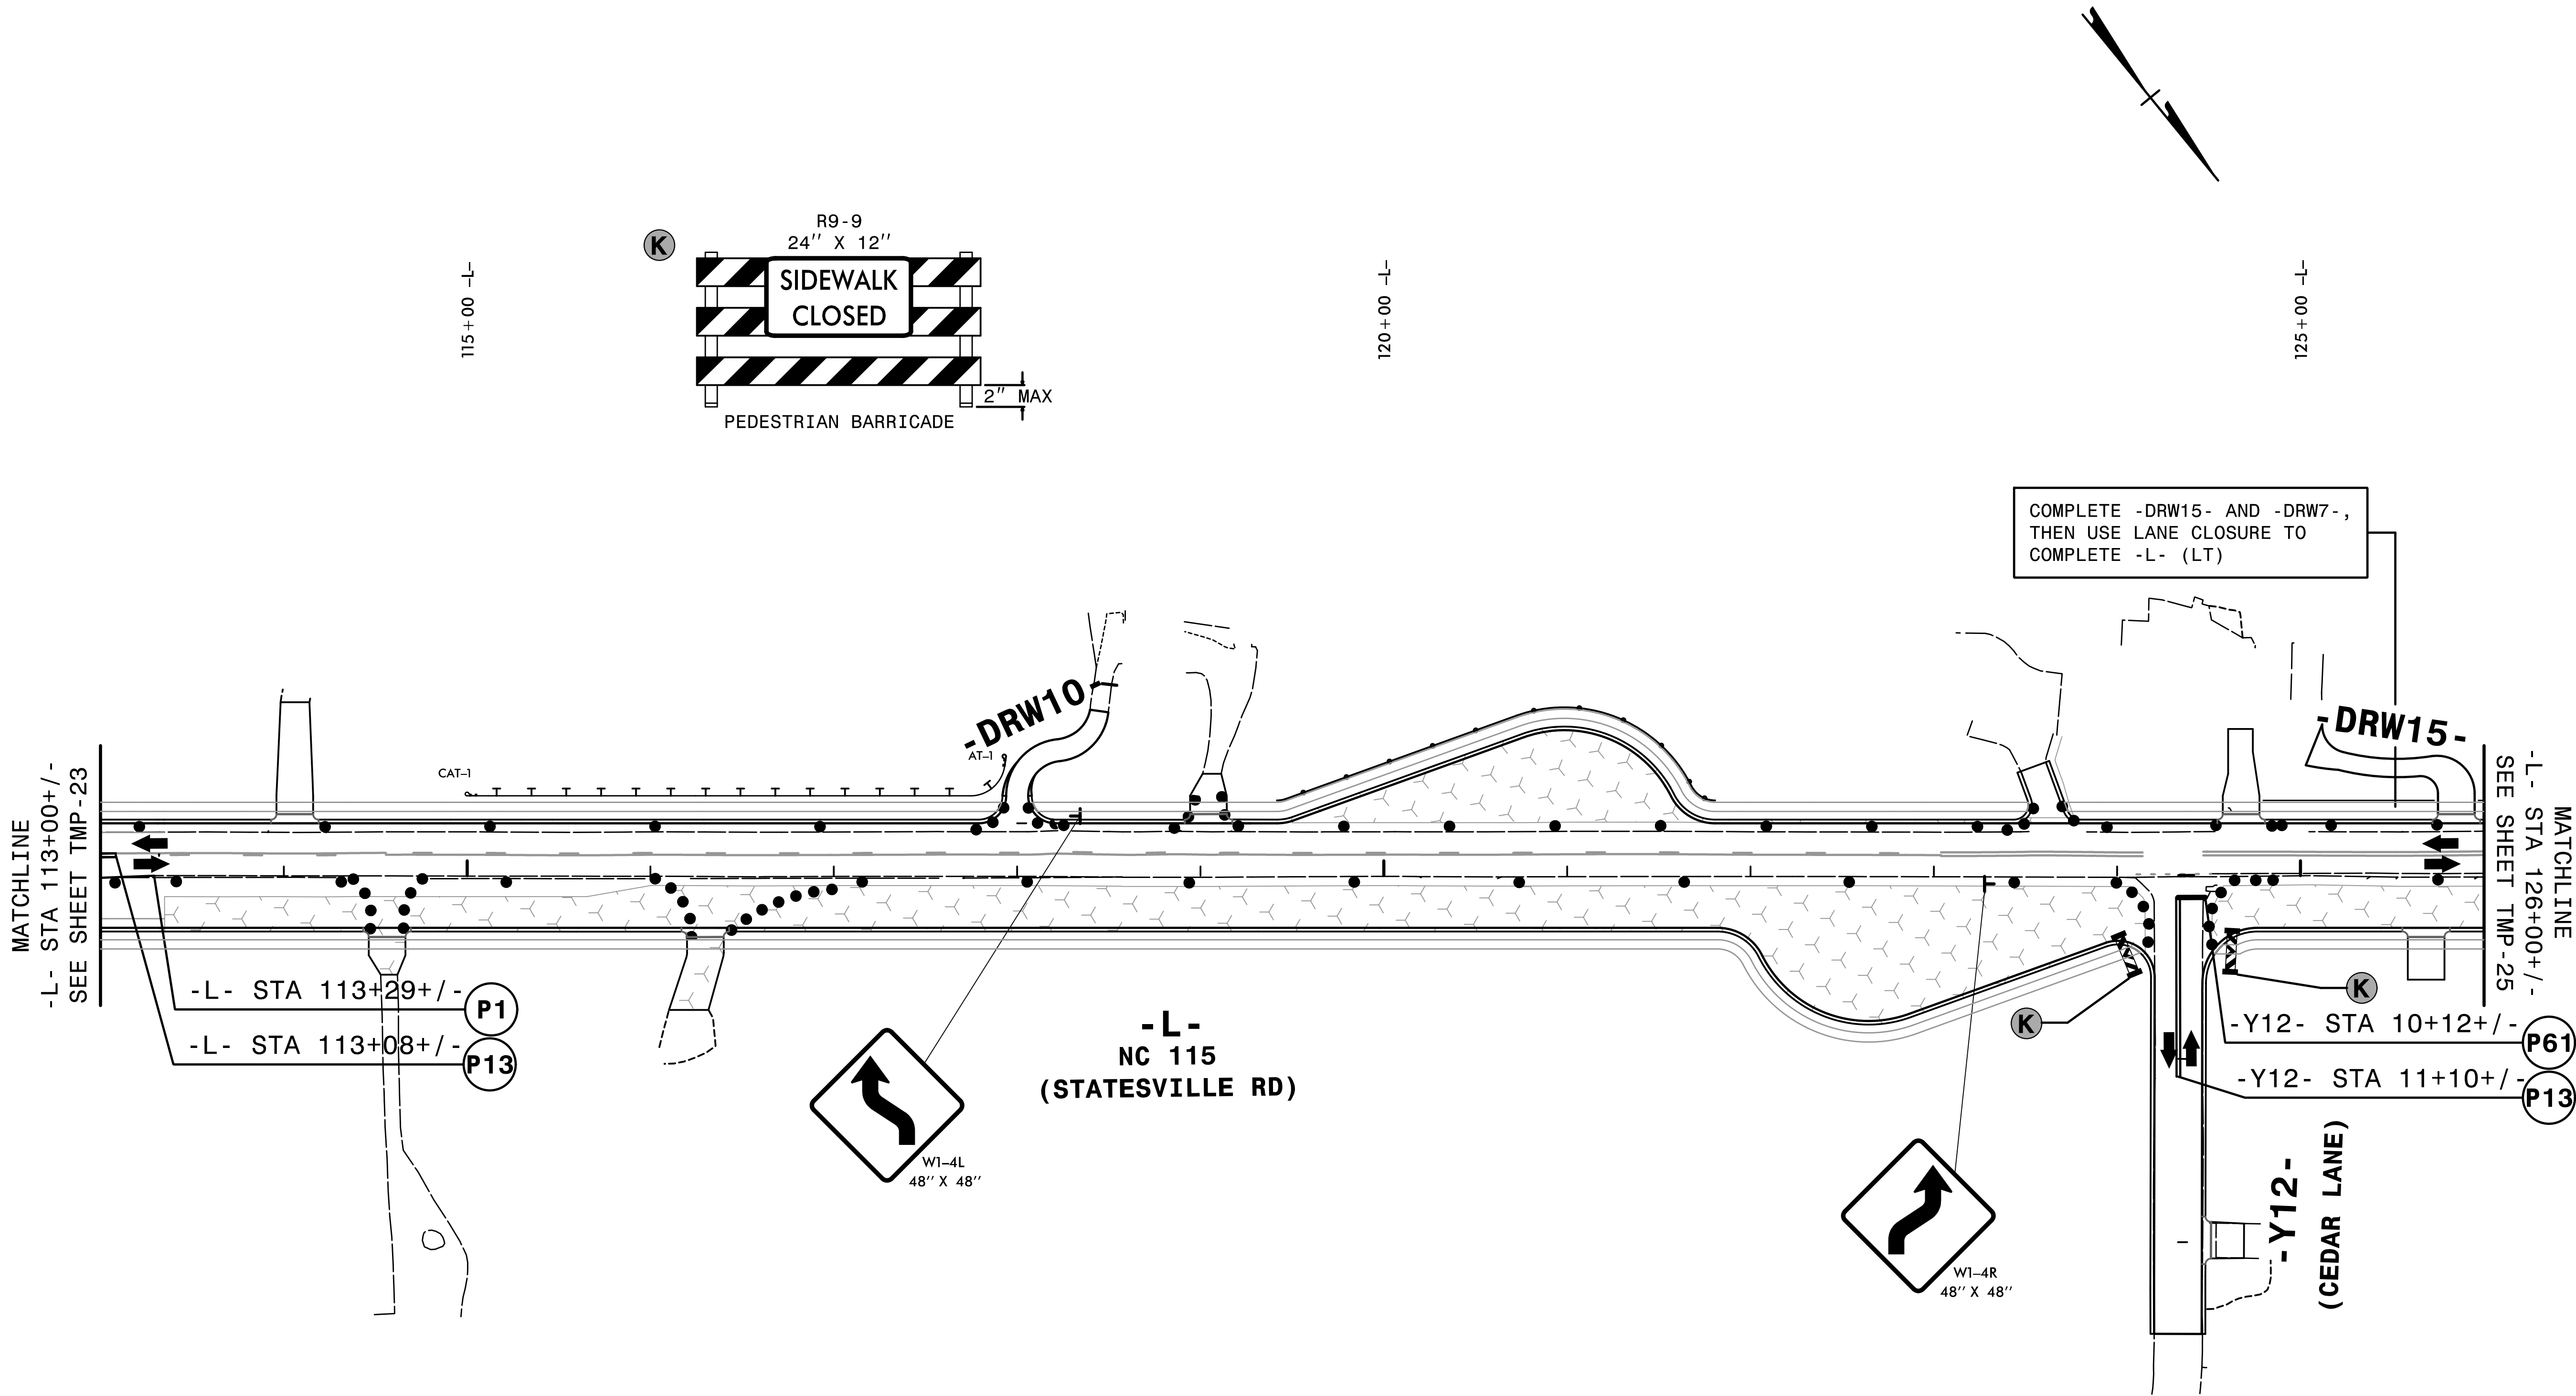

2:35:53 PM
\\TCR\R-5759.fc.P1AD12.dgn
7/15/2026


HNTB HNTB NORTH CAROLINA, P.C.
4000 Center at North Hills St.
Suite 500
Raleigh, North Carolina 27609
NC License No: C-1554

APPROVED:	<i>Helen Shyu</i> NC-60076-ADGE-1612
DATE:	10/12/2026
SEAL	
DOCUMENT NOT CONSIDERED FINAL UNLESS ALL SIGNATURES COMPLETED	

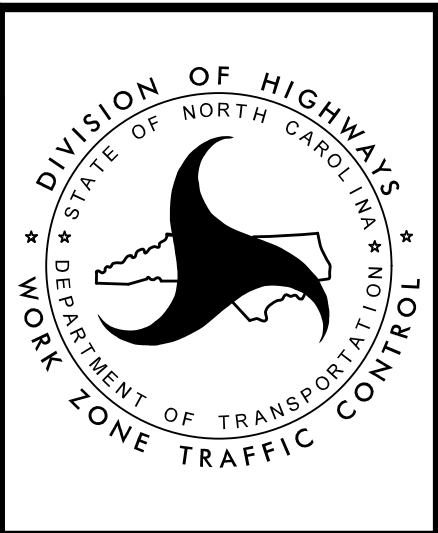

TRANSPORTATION
MANAGEMENT PLAN


PHASE IA
DETAIL

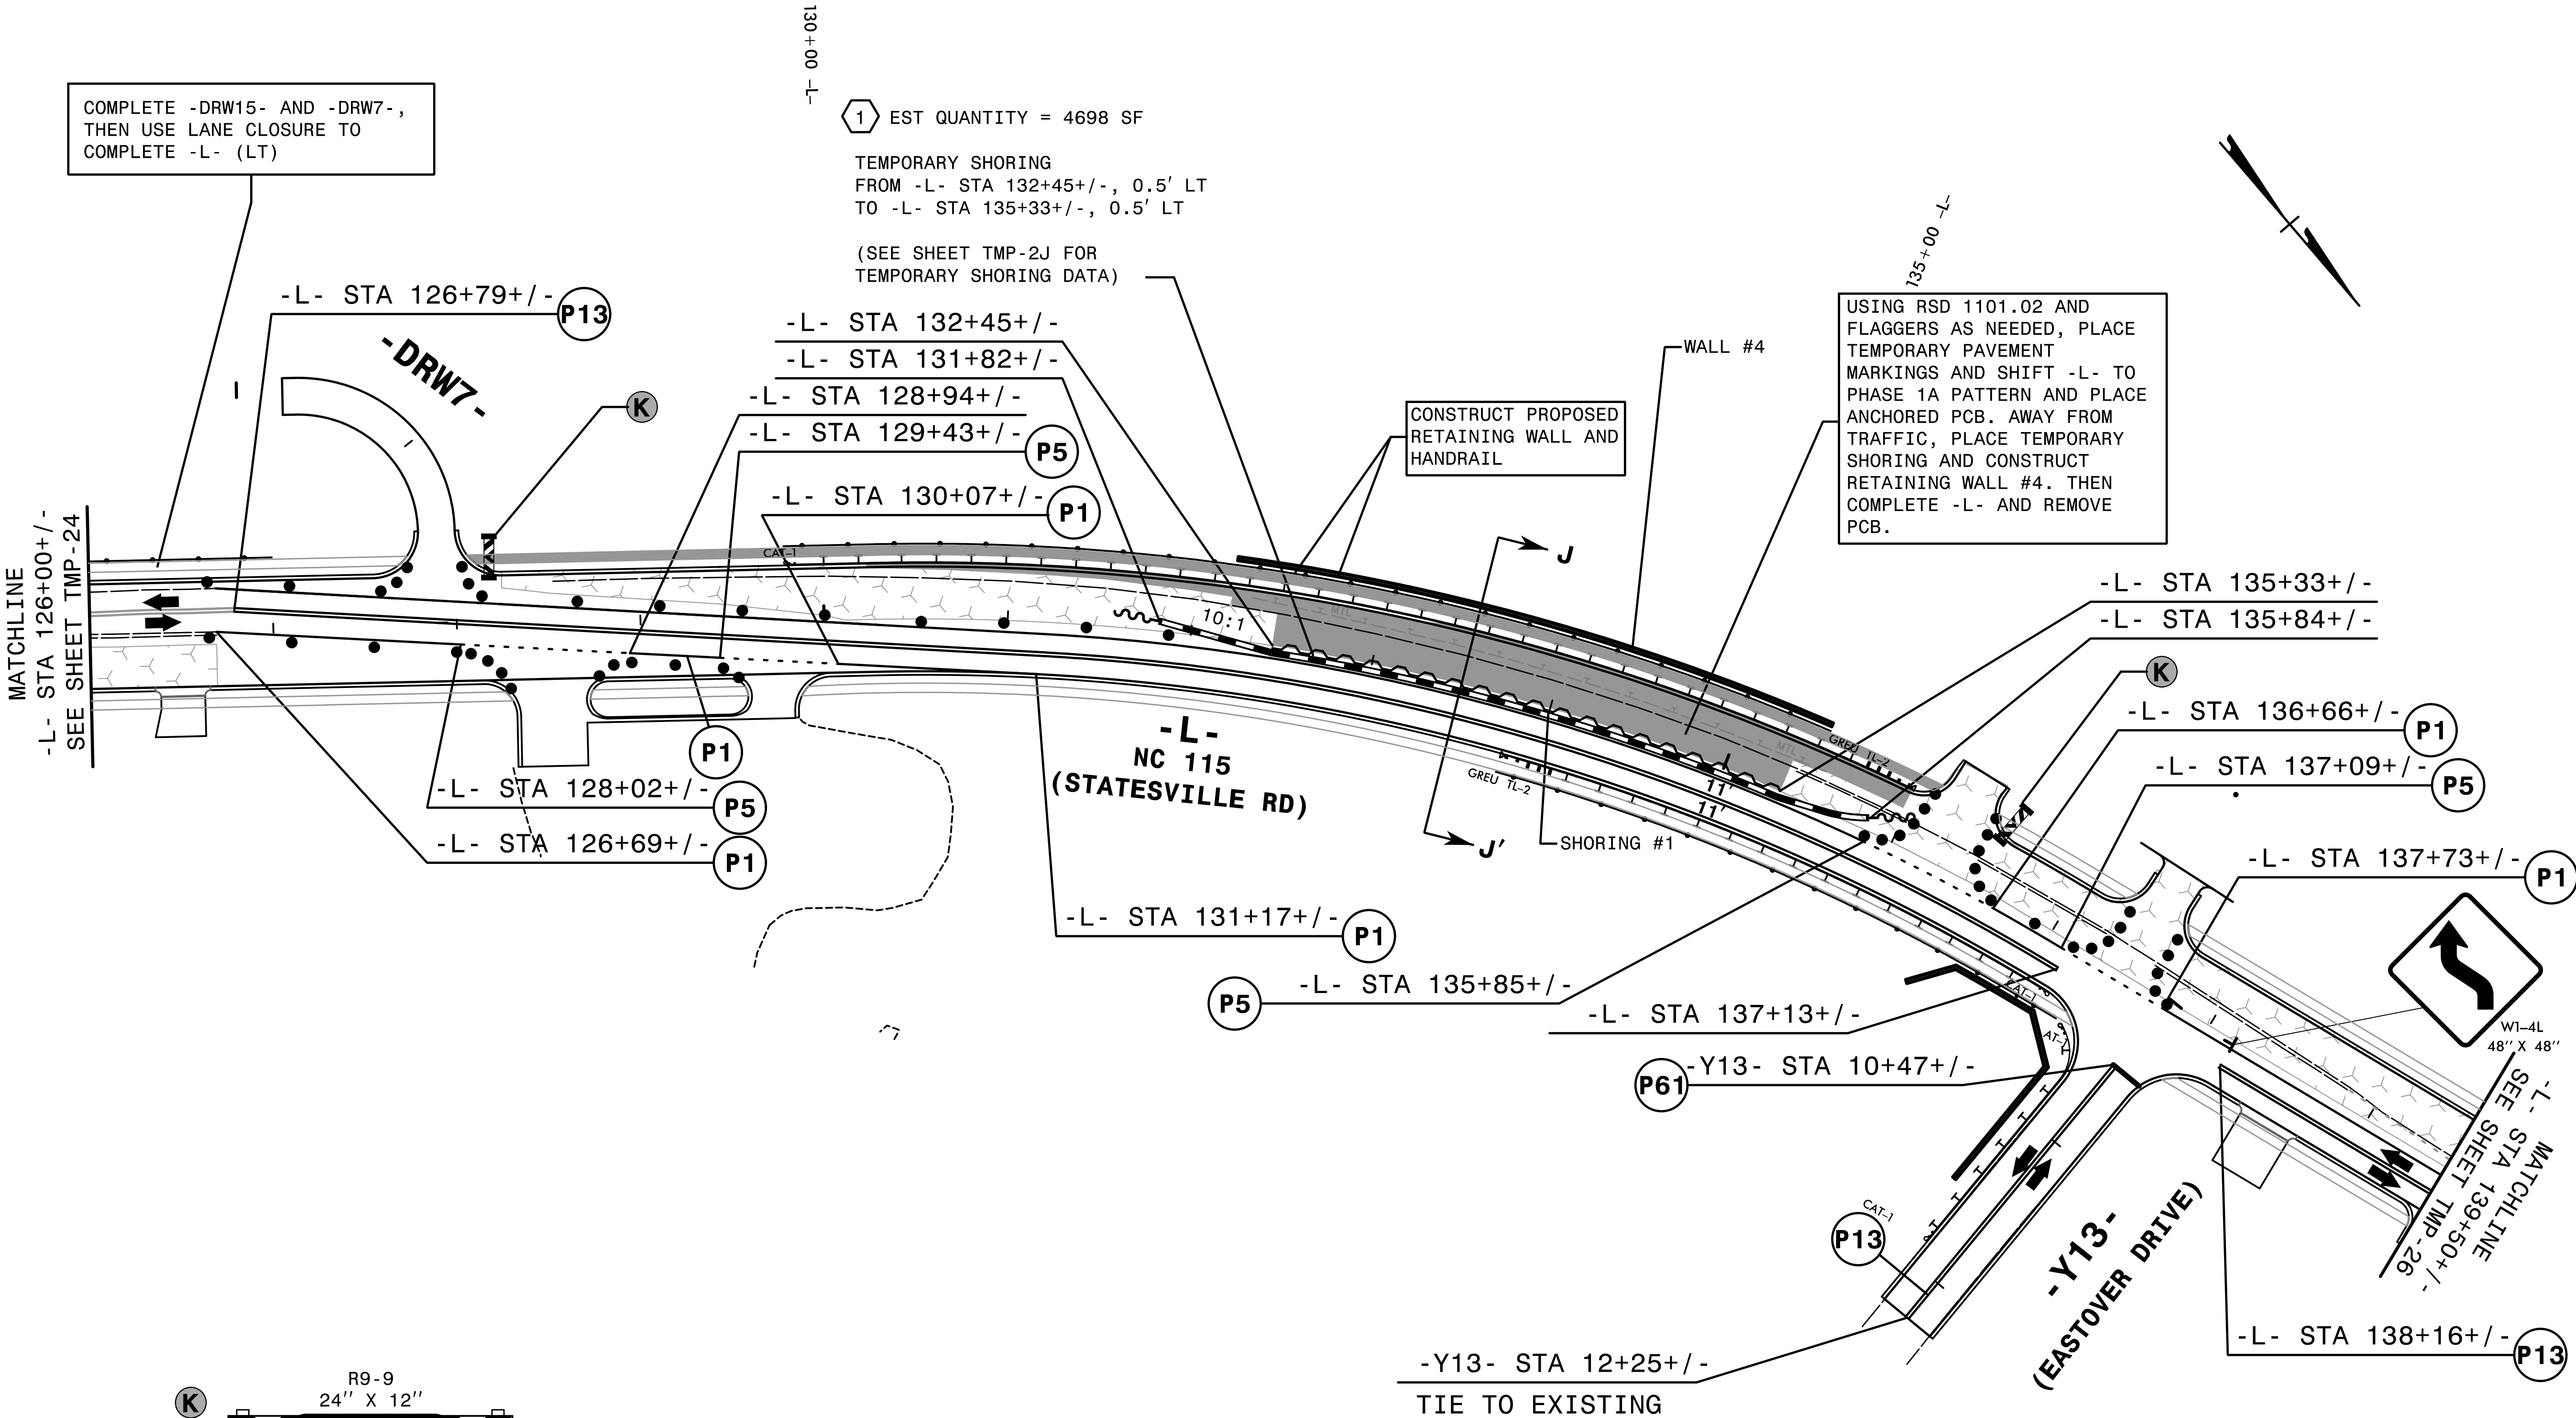

2:36:38 PM
\\TCR\R-5759-fo-PIAD3.dgn
7/15/2026


HNTB HNTB NORTH CAROLINA, P.C.
4000 Center at North Hills St.
Suite 500
Raleigh, North Carolina 27609
NC License No: C-1554

APPROVED:	
DATE:	10/12/2026
SEAL	
DOCUMENT NOT CONSIDERED FINAL UNLESS ALL SIGNATURES COMPLETED	

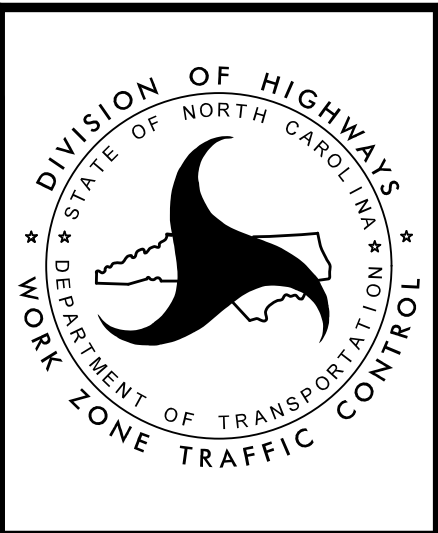

TRANSPORTATION
MANAGEMENT PLAN

PHASE 1A
DETAIL

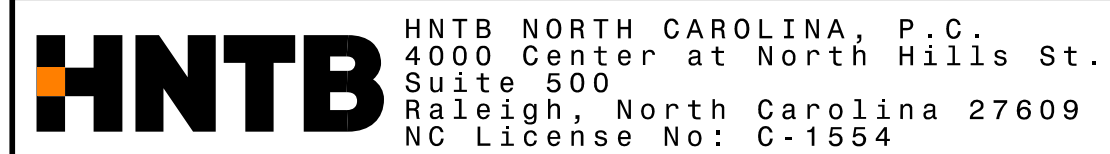

DocuSigned by:
Helen Shyu
061021628A5681A5C

APPROVED: _____


10/12/2026

DATE: _____

SEAL




**DOCUMENT NOT CONSIDERED FINAL
UNLESS ALL SIGNATURES COMPLETED**

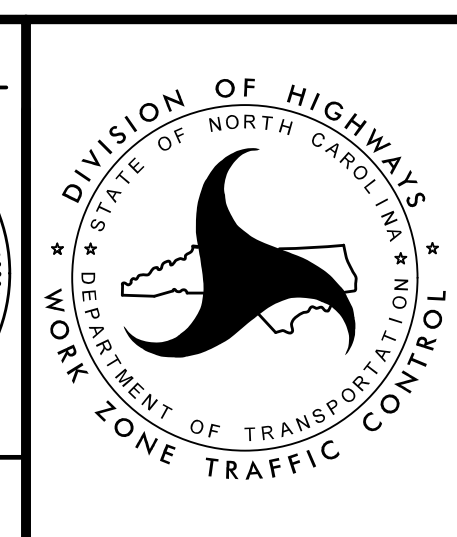

PHASE IA DETAIL

PROJ. REFERENCE NO.	SHEET NO.
R-5759	TMP-27

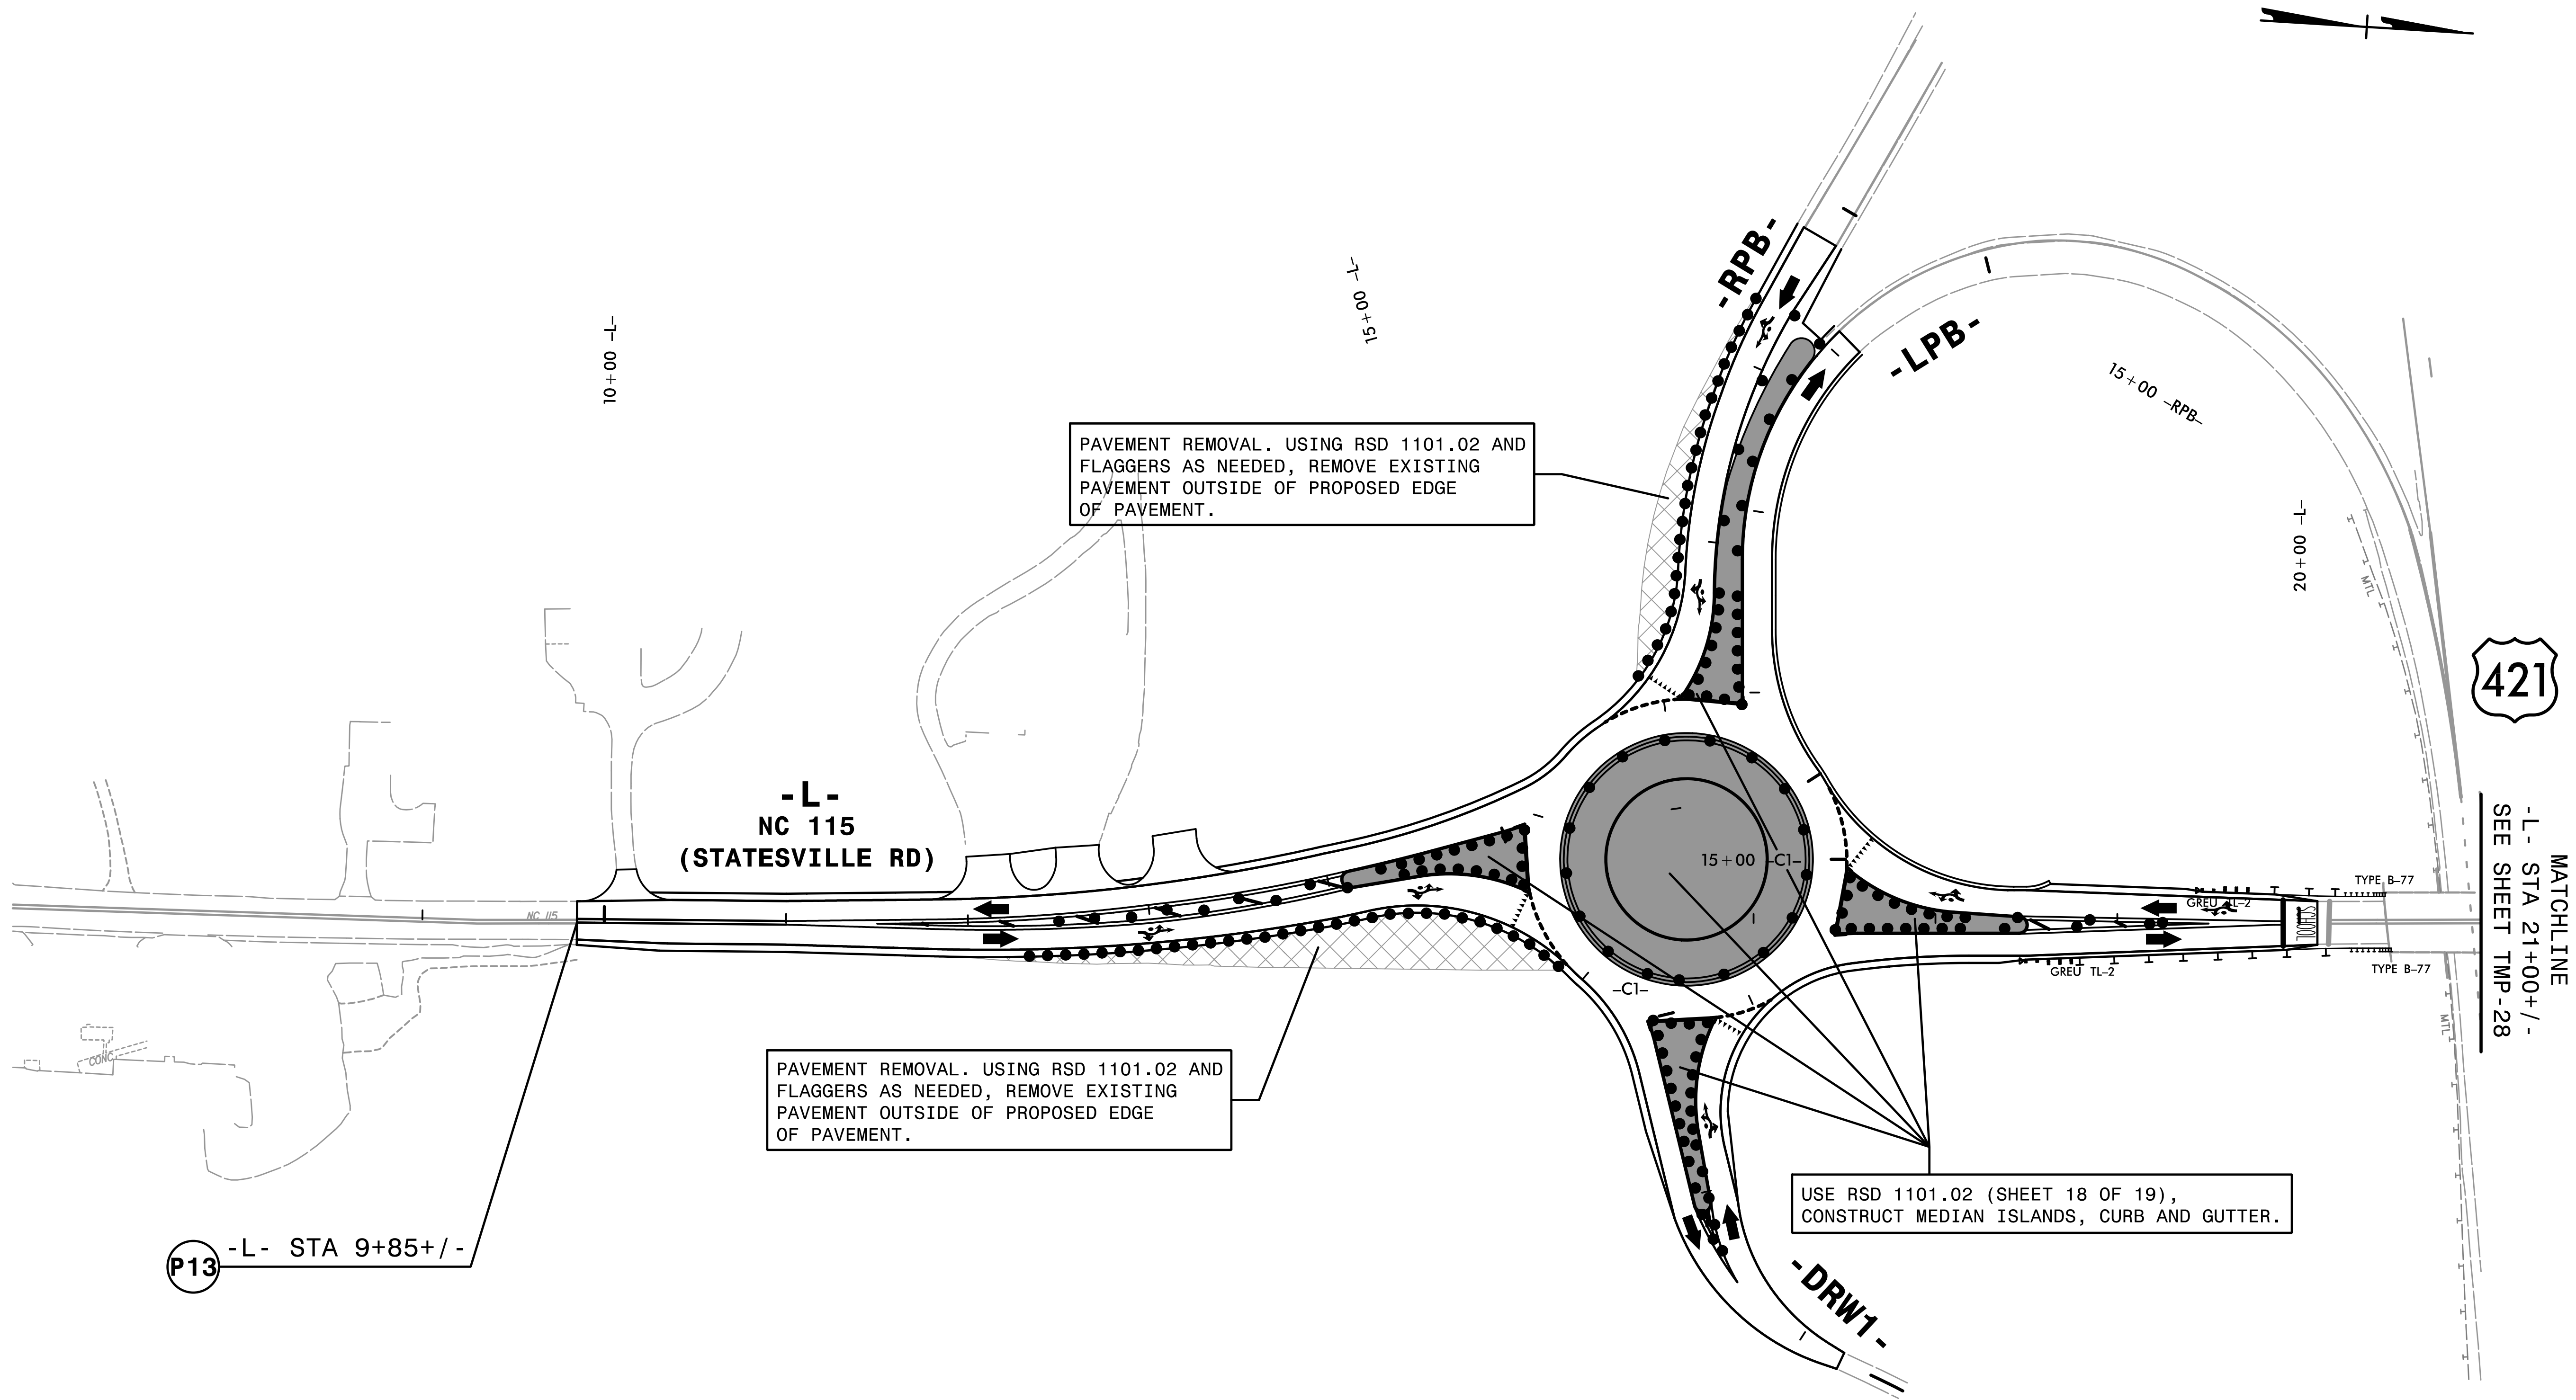

REFER TO PMP FOR PAVEMENT MARKING DETAILS.

SEE SIGNING PLAN AND INSTALL RELEVANT PERMANENT SIGNS.

HNTB HNTB NORTH CAROLINA, P.C.
4000 Center at North Hills St.
Suite 500
Raleigh, North Carolina 27609
NC License No: C-1554

APPROVED: 
DATE: 10/12/2026


SEAL

**DOCUMENT NOT CONSIDERED FINAL
UNLESS ALL SIGNATURES COMPLETED**



TRANSPORTATION
MANAGEMENT PLAN

PHASE II
DETAIL

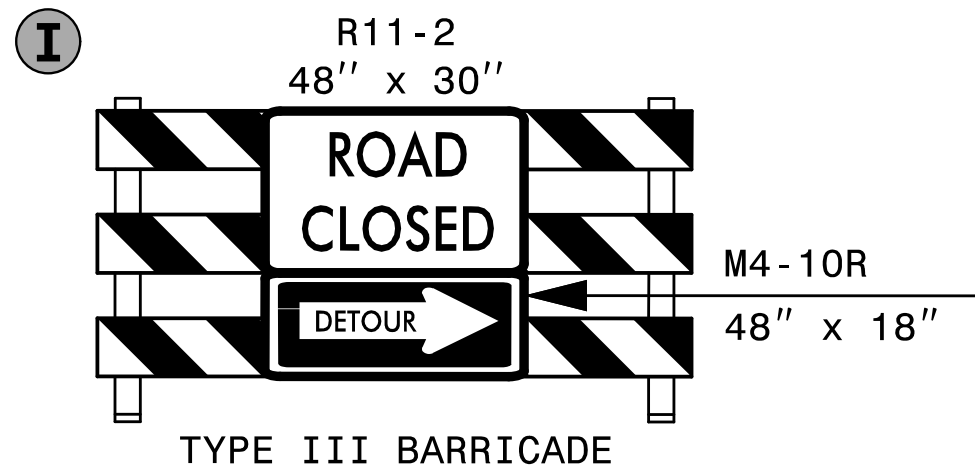

TYPE III BARRICADE

ICT
SHIFT SCHOOL ACCESS TO
-Y2-. AWAY FROM TRAFFIC COMPLETE
-C2- AND CONSTRUCT -Y1-.

PAVEMENT REMOVAL. USING RSD 1101.02 AND
FLAGGERS AS NEEDED, REMOVE EXISTING
PAVEMENT OUTSIDE OF PROPOSED EDGE OF
PAVEMENT AND CONSTRUCT PROPOSED CURB
AND GUTTER.

MATCHLINE
-Y2- STA 22+00+/-
SEE SHEET TMP-38

PAVEMENT REMOVAL. CLOSE -DRW3-
AND REMOVE EXISTING PAVEMENT
TIE TO -L-. USING RSD 1101.02,
COMPLETE -L- AND SIDEWALK.

-L- STA 27+80+/-

-L- STA 28+19+/-

-Y2- STA 25+65+/-

-L- STA 29+16+/-

**-L-
NC 115
(STATESVILLE RD)**

MATCHLINE
-DRW3- STA 12+25+/-
SEE SHEET TMP-29

-DRW3- STA 10+34+/-
-L- STA 31+90+/-

MATCHLINE
-L- STA 33+50+/-
SEE SHEET TMP-29

MATCHLINE
-L- STA 21+00+/-
SEE SHEET TMP-27

-L- STA 24+61+/-

-L- STA 25+25+/-

-L- STA 25+52+/-

-L- STA 25+61+/-

-RPD- STA 15+01+/-

-RPD- STA 15+29+/-

-RPD- STA 15+26+/-

-RPD- STA 15+39+/-

-RPD- STA 14+35+/-

-RPD- STA 13+35+/-

-LPD- STA 11+44+/-

-RPD- STA 12+43+/-

-RPD- STA 12+35+/-

REMOVE OLD DRIVEWAY

PAVEMENT REMOVAL. USING RSD 1101.02 AND
FLAGGERS AS NEEDED, REMOVE EXISTING
PAVEMENT OUTSIDE OF PROPOSED EDGE OF
PAVEMENT AND CONSTRUCT PROPOSED CURB
AND GUTTER. WHERE POSSIBLE WORK AWAY
FROM TRAFFIC.

-DRW2-

-L- STA 30+90+/-

-L- STA 30+39+/-



-L- STA 30+44+/-

-L- STA 30+50+/-

-DRW2- STA 10+42+/-

-DRW2- STA 11+52+/-

-DRW2- STA 11+52+/-

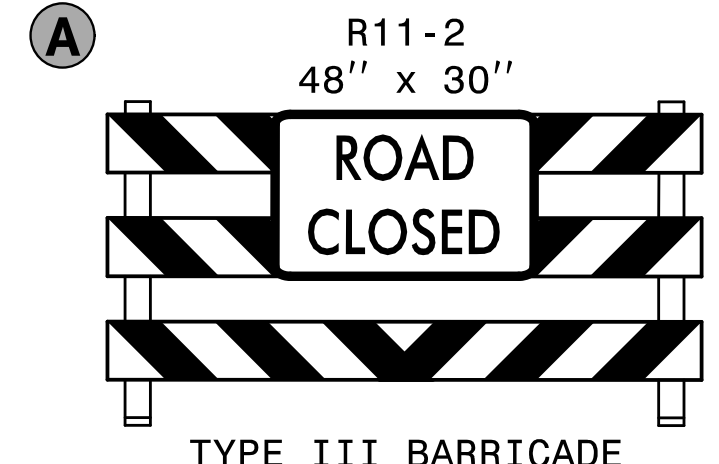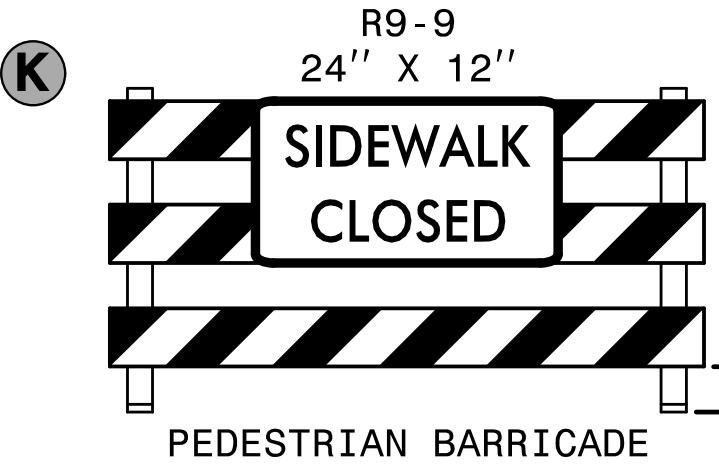

HNTB HNTB NORTH CAROLINA, P.C.
4000 Center at North Hills St.
Suite 500
Raleigh, North Carolina 27609
NC License No: C-1554

APPROVED: _____
DATE: 10/12/2026

SEAL


DOCUMENT NOT CONSIDERED FINAL
UNLESS ALL SIGNATURES COMPLETED



TRANSPORTATION
MANAGEMENT PLAN

PHASE II
DETAIL

PROJ. REFERENCE NO.	SHEET NO.
R-5759	TMP-29

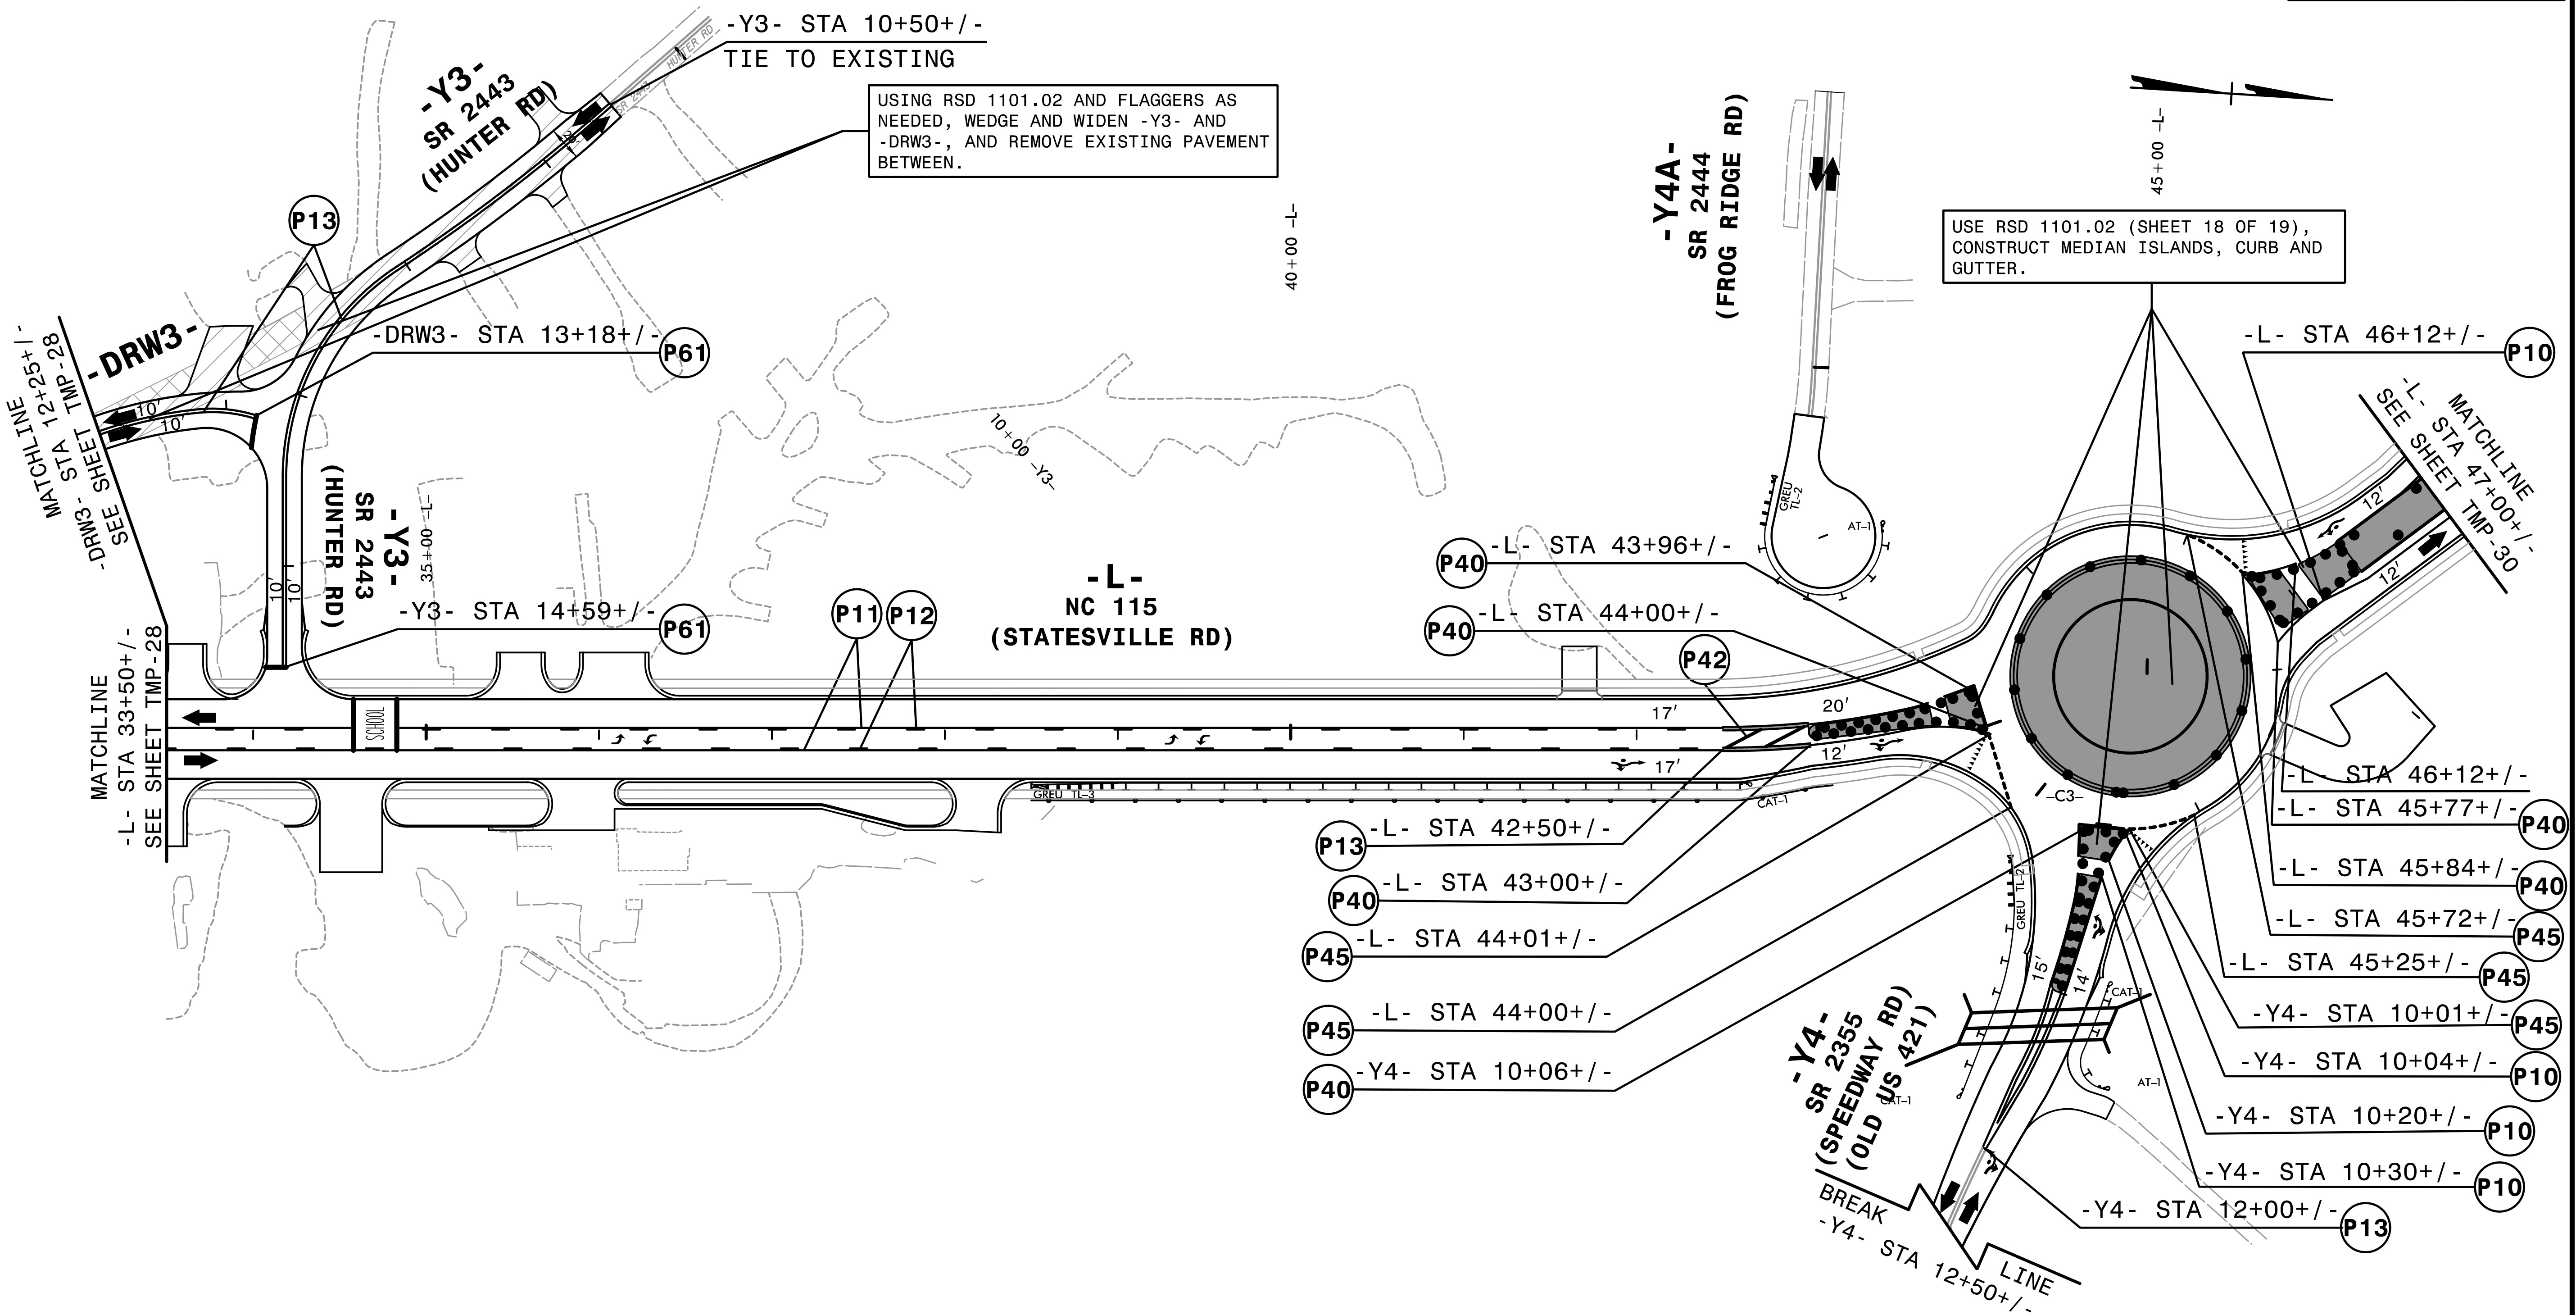

SEE SIGNING PLAN AND INSTALL RELEVANT PERMANENT SIGNS.

2:36:49 PM
\\TCR\R-5759_fc.p2D6.dgn
7/5/2026

HNTB HNTB NORTH CAROLINA, P.C.
4000 Center at North Hills St.
Suite 500
Raleigh, North Carolina 27609
NC License No: C-1554

APPROVED: _____
DATE: 10/12/2026

SEAL

DOCUMENT NOT CONSIDERED FINAL
UNLESS ALL SIGNATURES COMPLETED

DocuSigned by:
Helen Shyu
0C1602A8D6E16E1

NORTH CAROLINA
PROFESSIONAL
SEAL
042517
ENGINEER
HELEN SHYU




TRANSPORTATION
MANAGEMENT PLAN

PHASE II
DETAIL



PROJ. REFERENCE NO.	SHEET NO.
R-5759	TMP-31

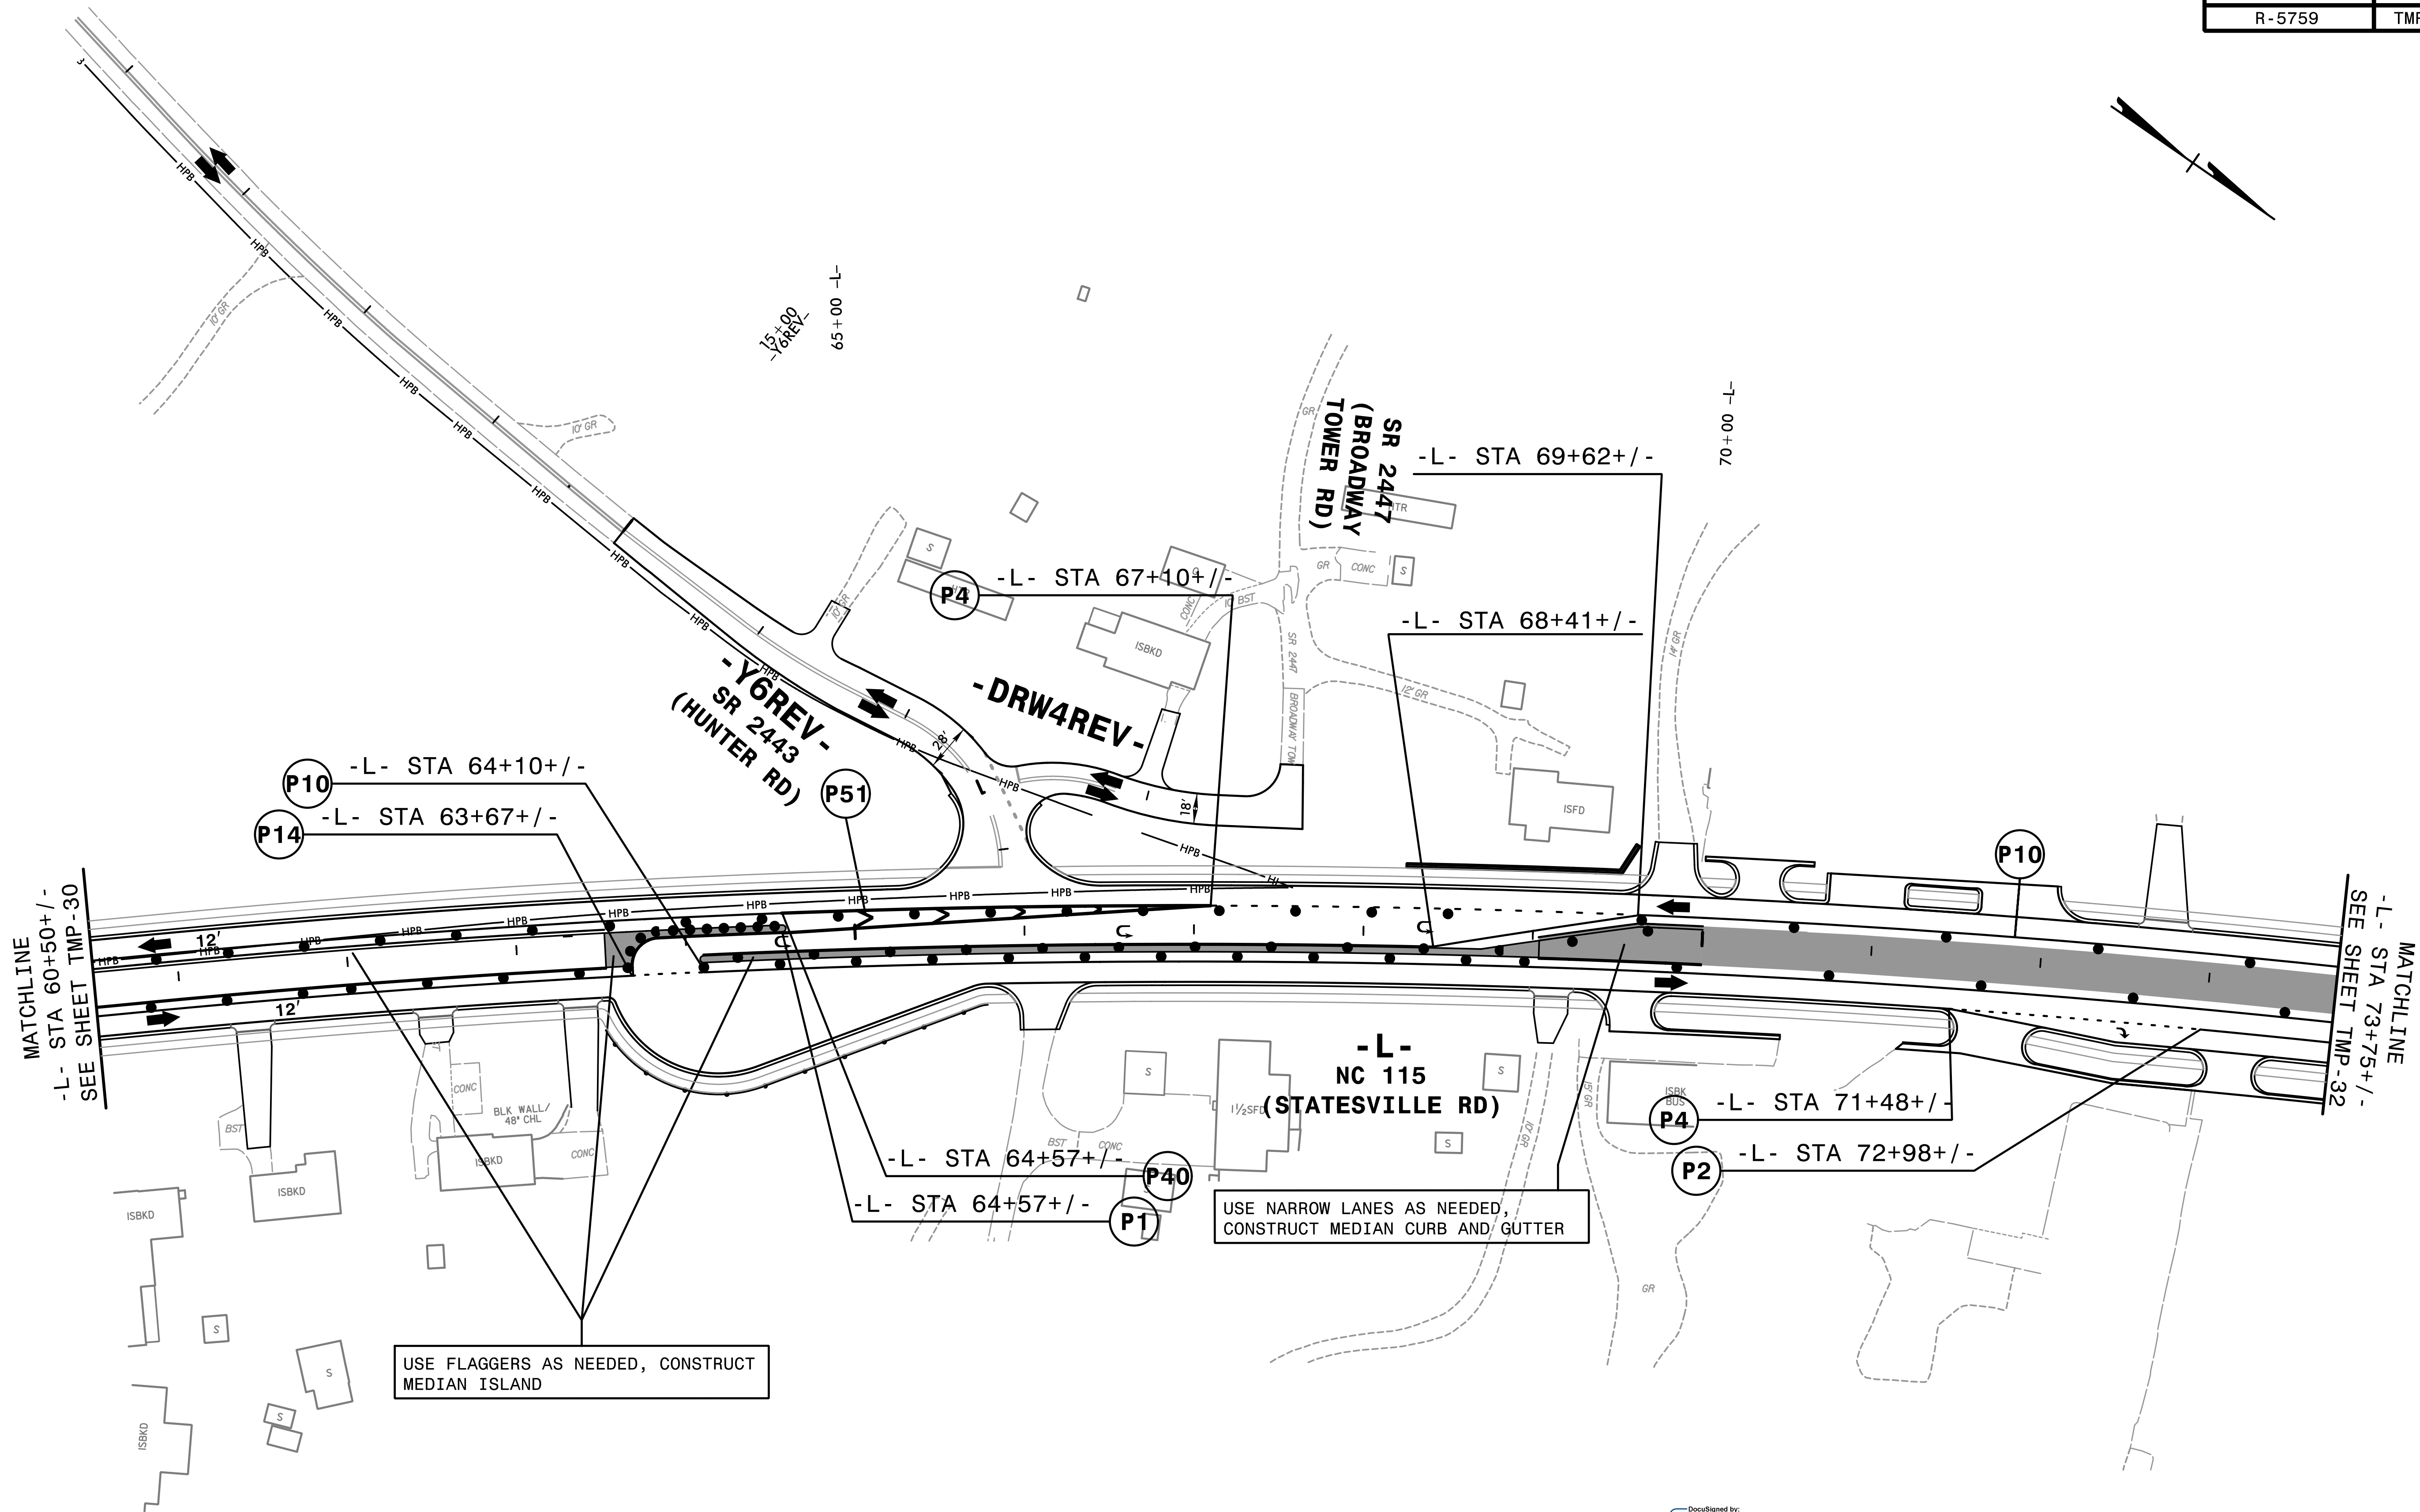


SEE SIGNING PLAN AND INSTALL RELEVANT PERMANENT SIGNS.


USE NARROW LANES AS NEEDED,
CONSTRUCT MEDIAN CURB AND GUTTER

USE FLAGGERS AS NEEDED, CONSTRUCT
MEDIAN ISLAND

2:36:54 PM
\\TC\N\R-5759.fc.p2D8.dgn
7/15/2026


HNTB HNTB NORTH CAROLINA, P.C.
4000 Center at North Hills St.
Suite 500
Raleigh, North Carolina 27609
NC License No: C-1554

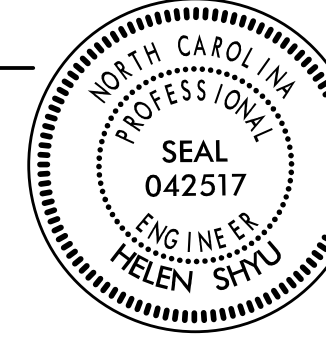APPROVED: 
DATE: 10/12/2026
SEAL

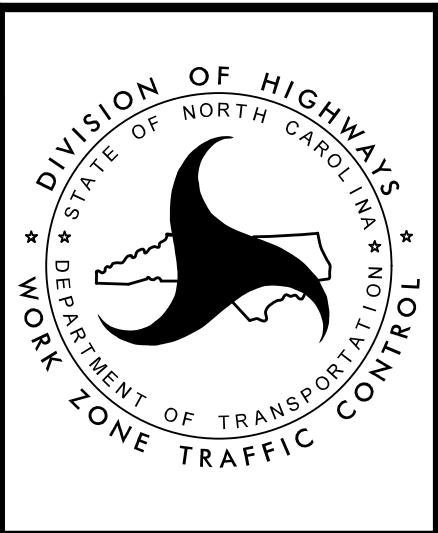DOCUMENT NOT CONSIDERED FINAL
UNLESS ALL SIGNATURES COMPLETED




TRANSPORTATION
MANAGEMENT PLAN

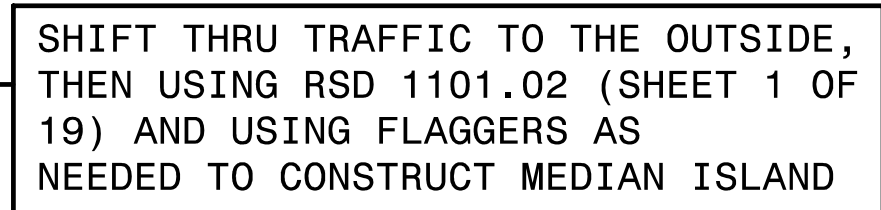PHASE II
DETAIL



SEE SIGNING PLAN AND INSTALL RELEVANT PERMANENT SIGNS.

APPROVED: _____	Witnessed by:  (DO NOT SIGN HERE)
10/12/2026	
DATE: _____	
SEAL	
DOCUMENT NOT CONSIDERED FINAL UNLESS ALL SIGNATURES COMPLETED	

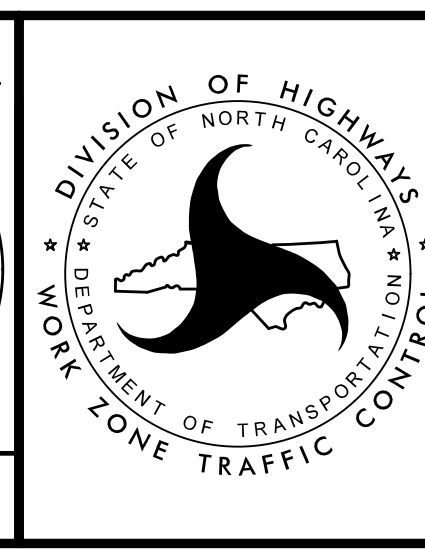

TRANSPORTATION
MANAGEMENT PLAN

PHASE II
DETAIL



HNTB HNTB NORTH CAROLINA, P.C.
4000 Center at North Hills St.
Suite 500
Raleigh, North Carolina 27609
NC License No: C-1554


APPROVED: _____
06/10/2016 08:46:06

10/12/2026
 DATE: _____


SEAL



**DOCUMENT NOT CONSIDERED FINAL
 UNLESS ALL SIGNATURES COMPLETED**

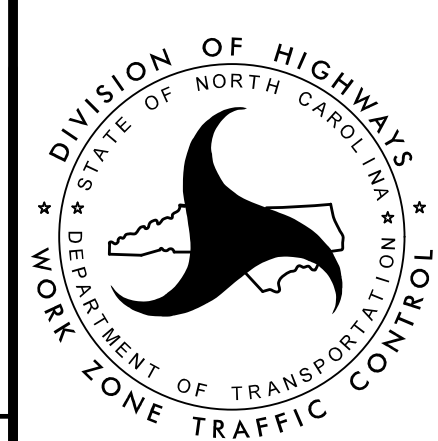
TRANSPORTATION
MANAGEMENT PLAN

PHASE II DETAIL

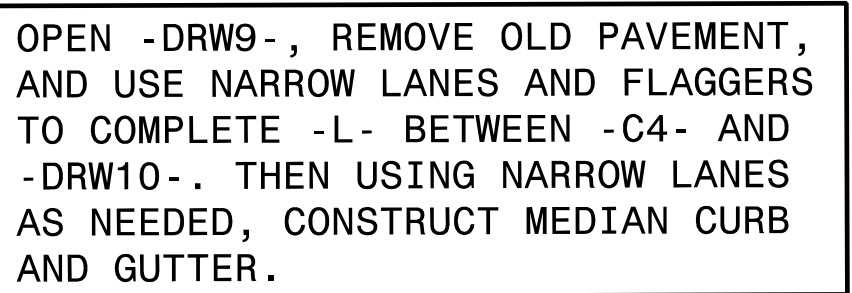

USING RSD 1101.02 AND FLAGGERS AS
NEEDED REMOVE TEMPORARY PAVEMENT
AND CONSTRUCT OUTSIDE CURB AND
GUTTER.

**DOCUMENT NOT CONSIDERED FINAL
UNLESS ALL SIGNATURES COMPLETED**

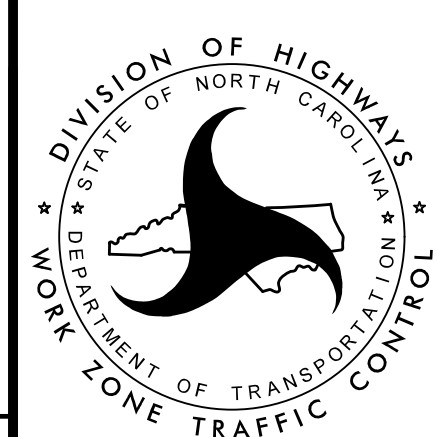


PHASE II
DETAIL

3:18:36 PM
...\\TCP\\R-5759-+c_P2DII.dgn
8/27/2026

HNTB HNTB NORTH CAROLINA, P.C.
4000 Center at North Hills St.
Suite 500
Raleigh, North Carolina 27609
NC License No: C-1554


PROJ. REFERENCE NO.	SHEET NO.
R-5759	TMP-35

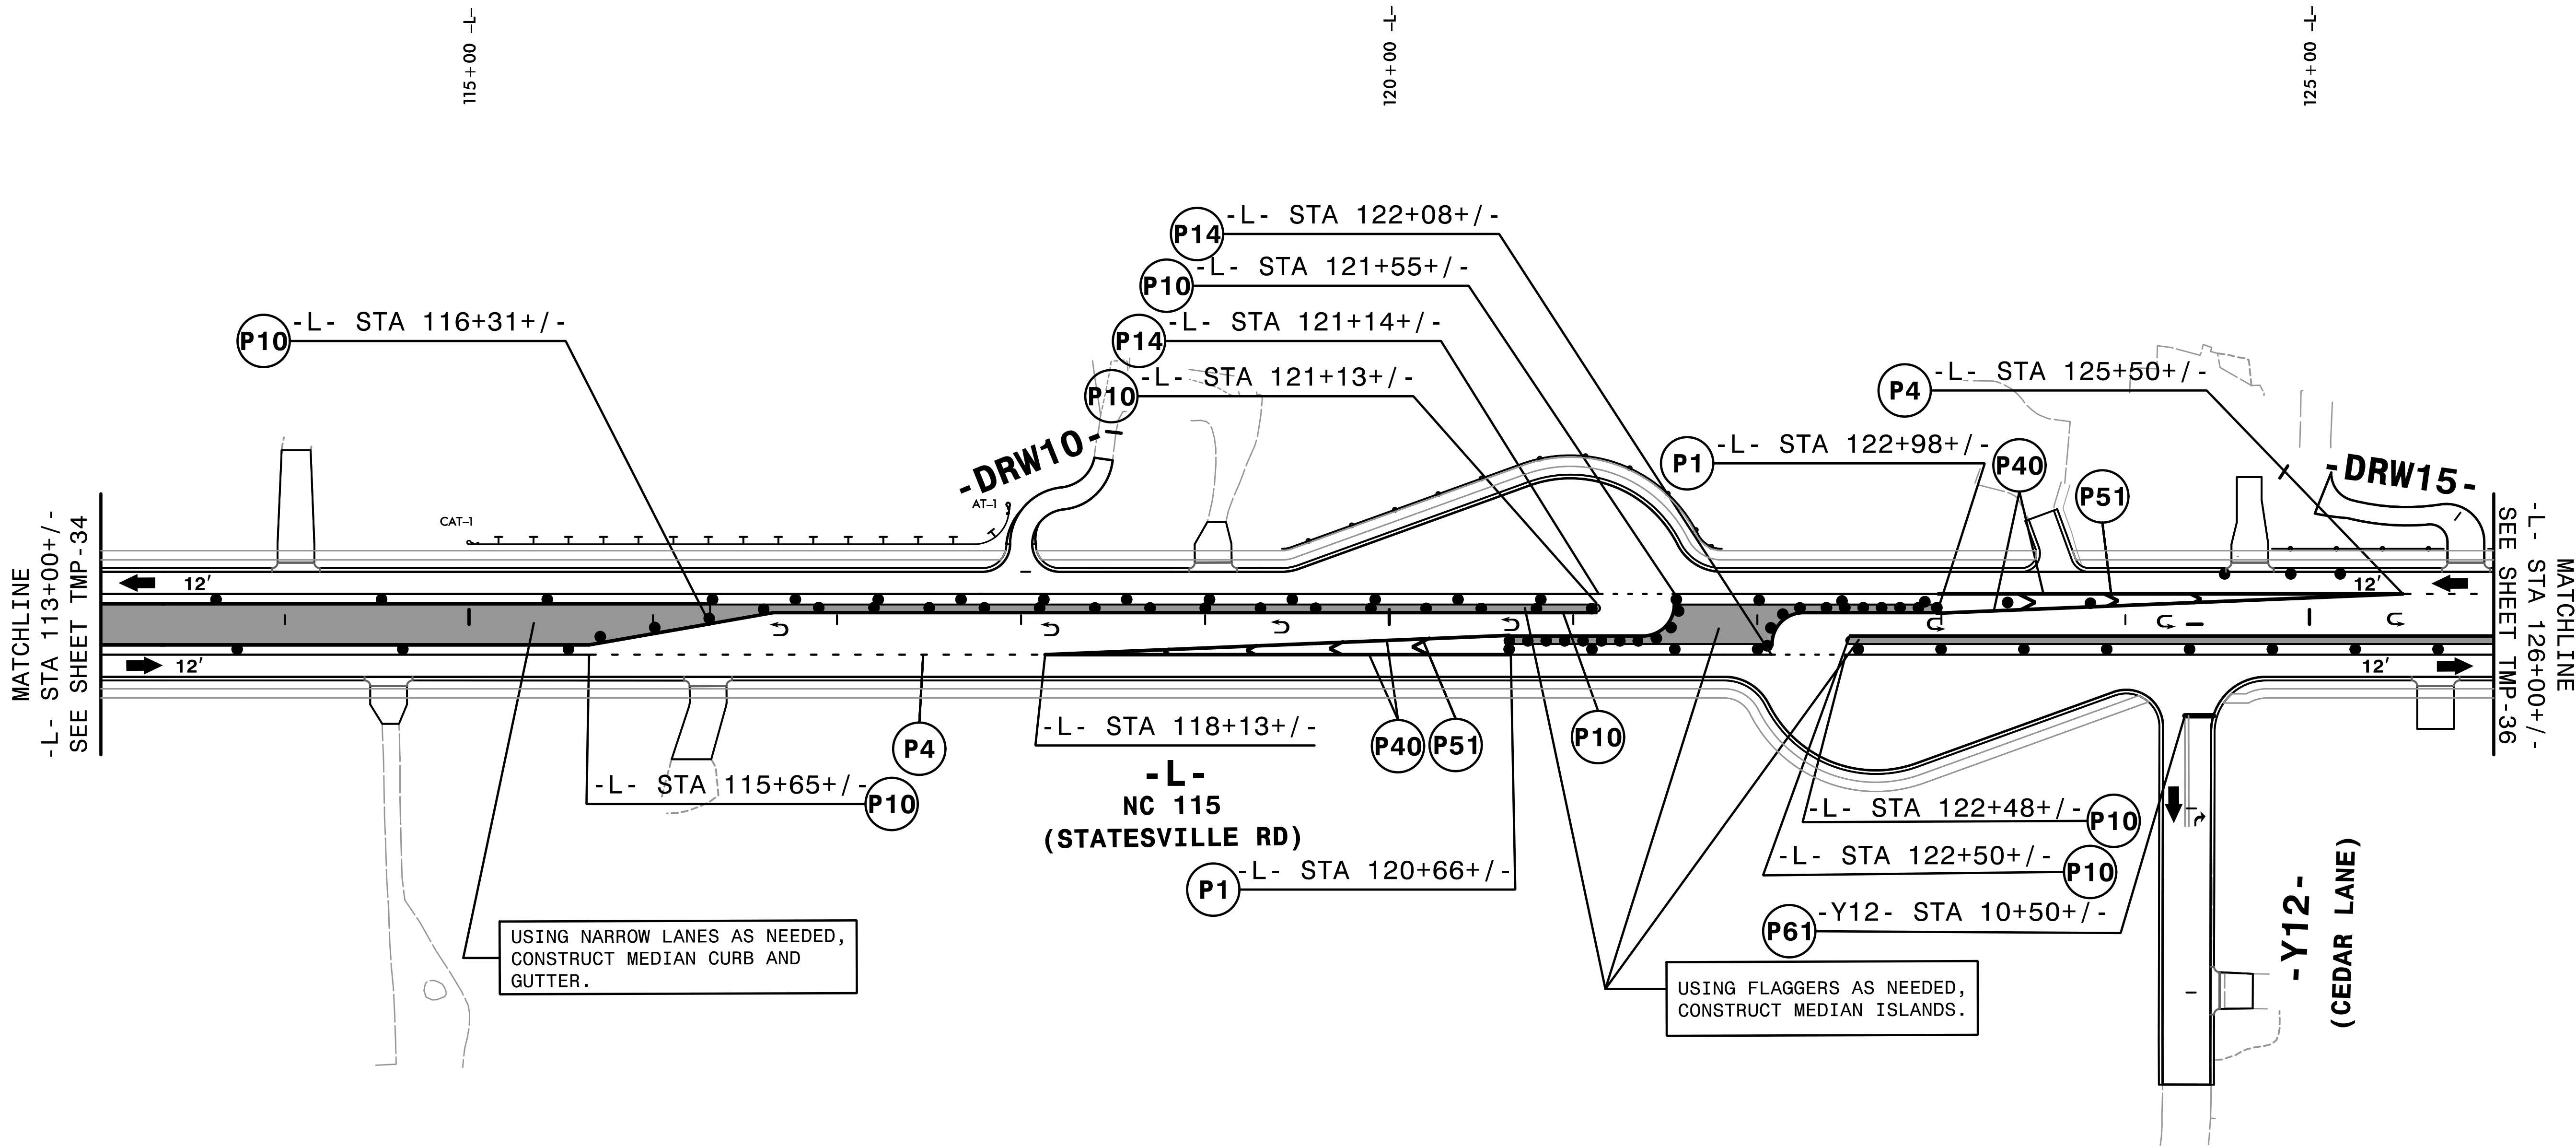

SEE SIGNING PLAN AND INSTALL RELEVANT PERMANENT SIGNS.

2:37:06 PM
\\TCP\R-5759.fc.p2d12.dgn
7/15/2026


HNTB HNTB NORTH CAROLINA, P.C.
4000 Center at North Hills St.
Suite 500
Raleigh, North Carolina 27609
NC License No: C-1554

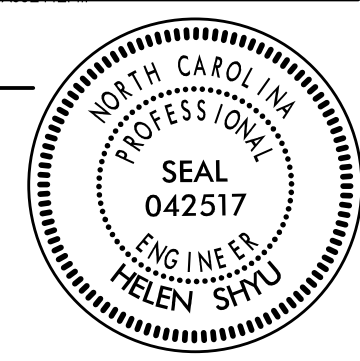APPROVED: 
DATE: 10/12/2026
SEAL

DOCUMENT NOT CONSIDERED FINAL
UNLESS ALL SIGNATURES COMPLETED



TRANSPORTATION
MANAGEMENT PLAN

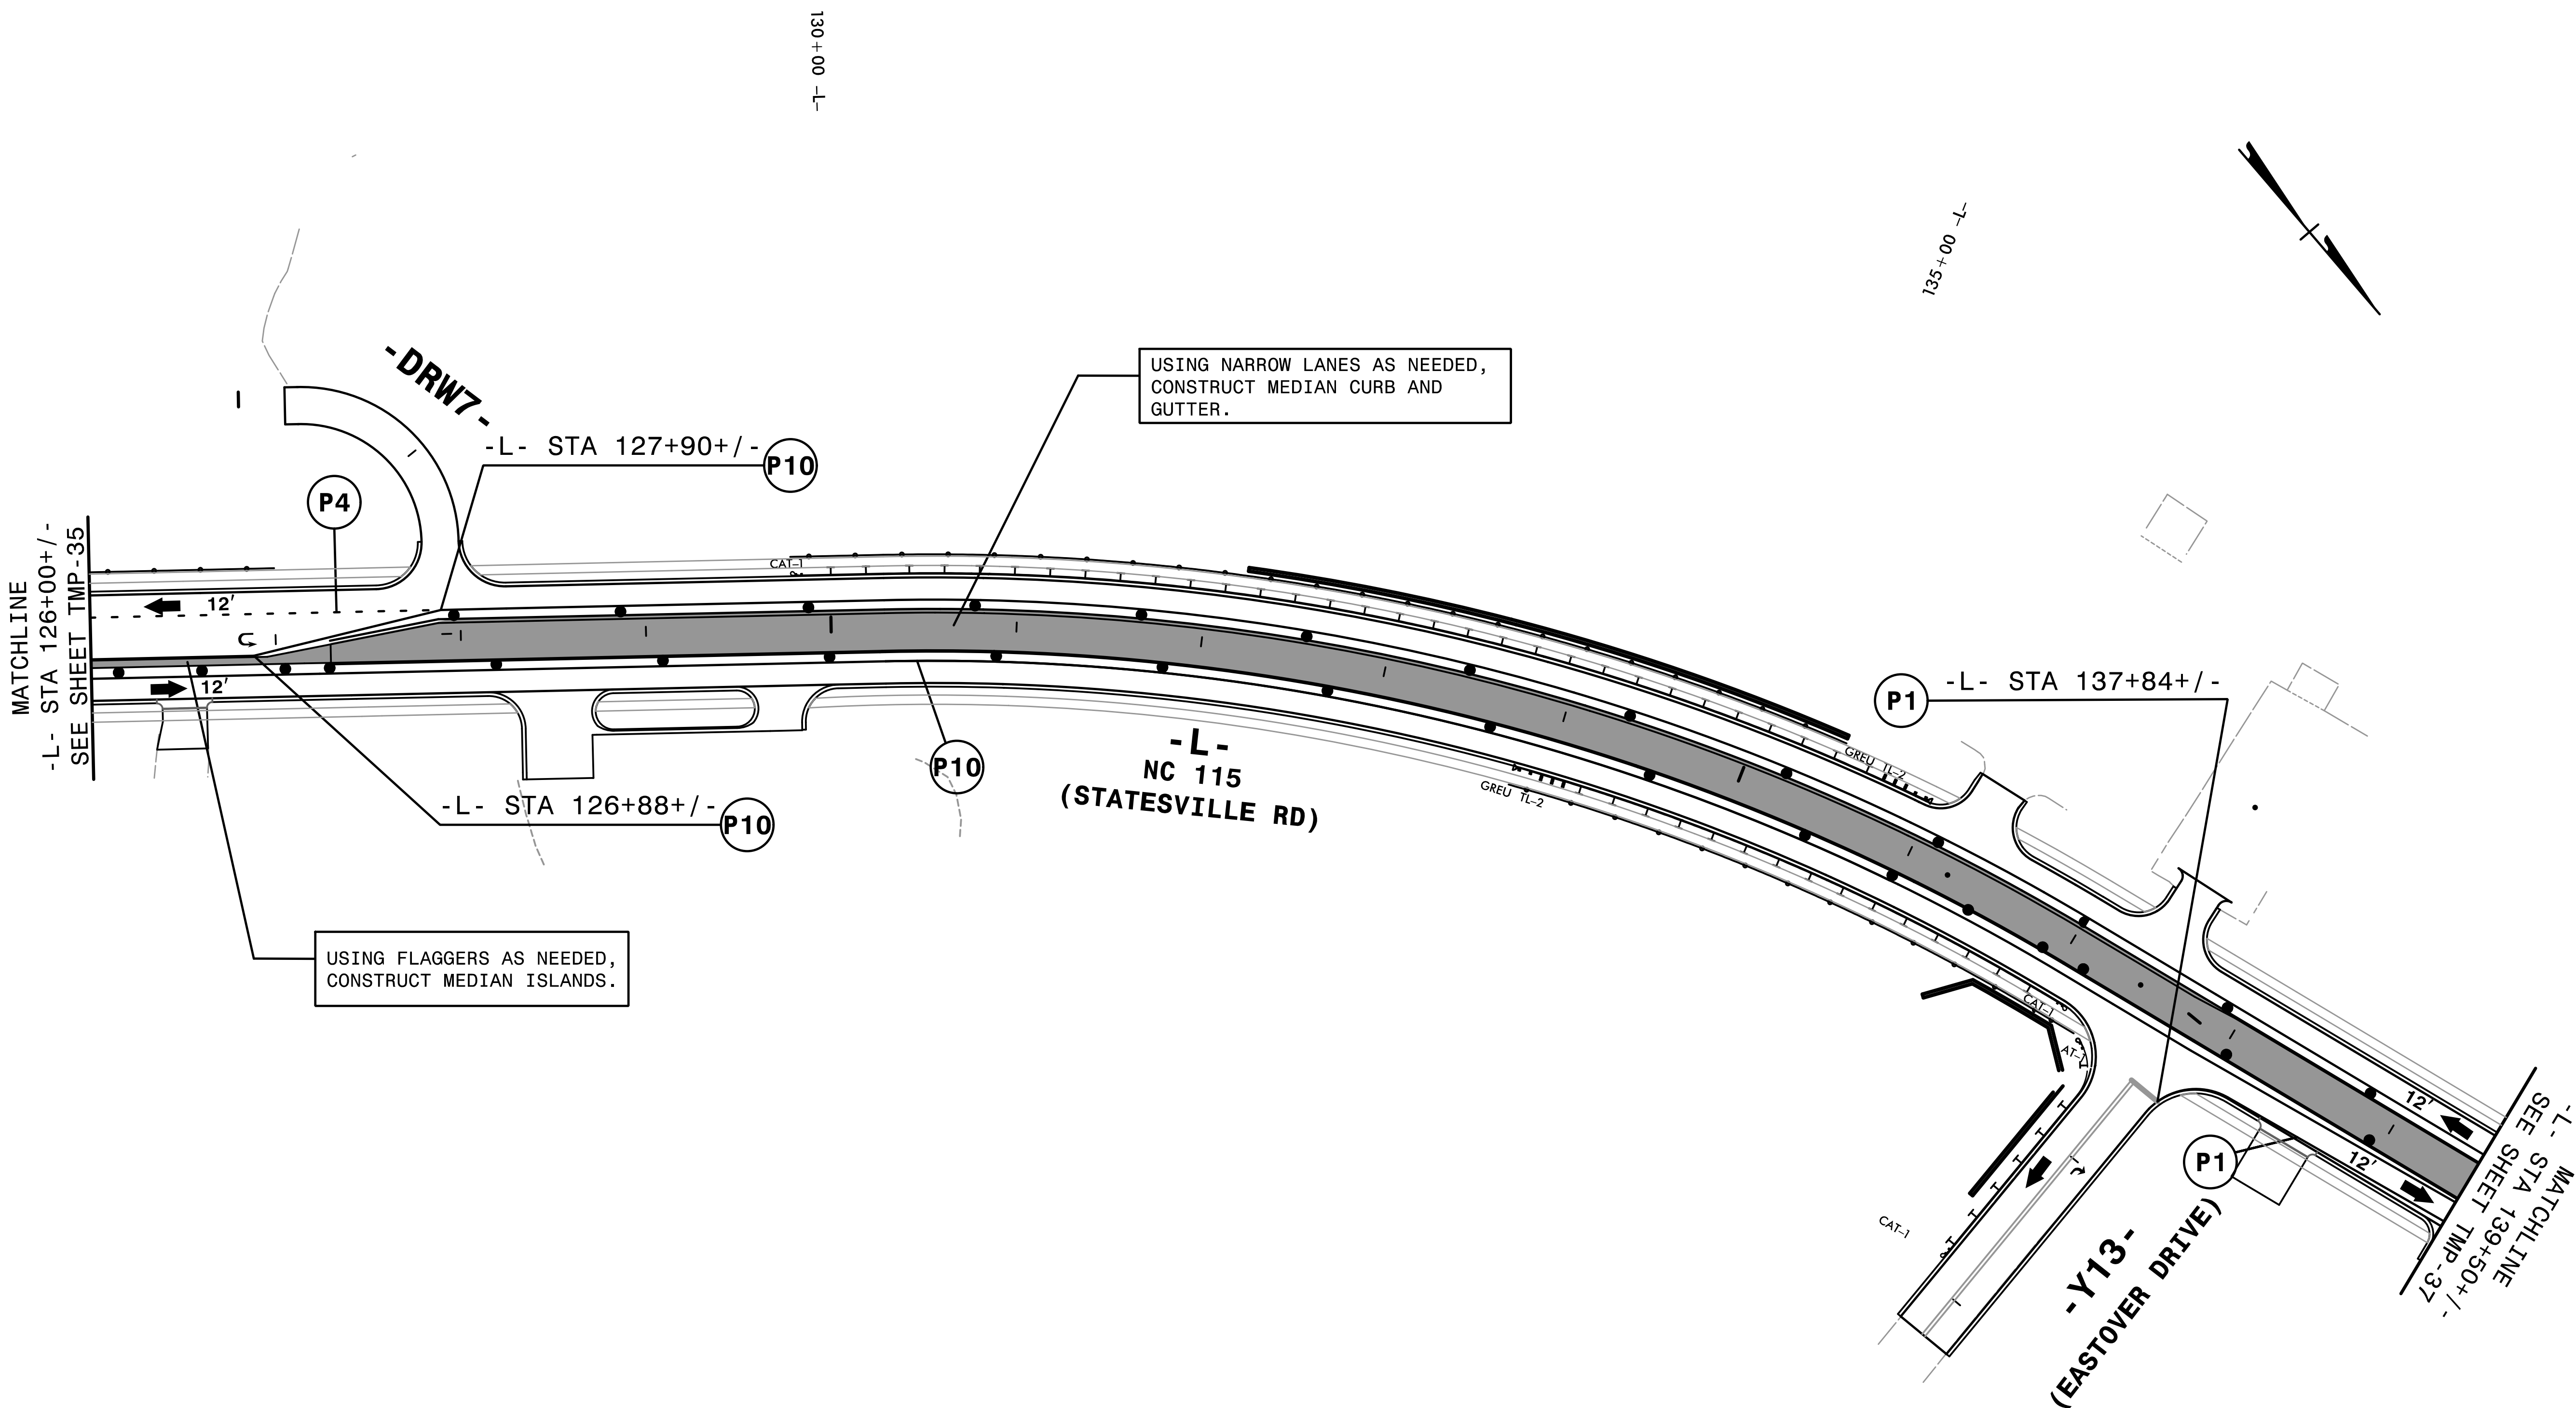PHASE II
DETAIL



SEE SIGNING PLAN AND INSTALL RELEVANT PERMANENT SIGNS.

2:37:08 PM
...\\TCP\\R-5759_+c_P2D3.dgn
7/15/2026

HNTB HNTB NORTH CAROLINA, P.C.
4000 Center at North Hills St.
Suite 500
Raleigh, North Carolina 27609
NC License No: C-1554

APPROVED: _____
Helen Shyu
OC 10/12/2026 4:45 PM

DATE: 10/12/2026

SEAL



**DOCUMENT NOT CONSIDERED FINAL
 UNLESS ALL SIGNATURES COMPLETED**



TRANSPORTATION MANAGEMENT PLAN

PHASE II DETAIL



HNTB HNTB NORTH CAROLINA, P.C.
4000 Center at North Hills St.
Suite 500
Raleigh, North Carolina 27609
NC License No: C-1554

APPROVED: _____


10/12/2026

DATE: _____



SEAL

NORTH CAROLINA
PROFESSIONAL
SEAL
042517
ENGINEER
HELEN SHYU

**DOCUMENT NOT CONSIDERED FINAL
UNLESS ALL SIGNATURES COMPLETED**

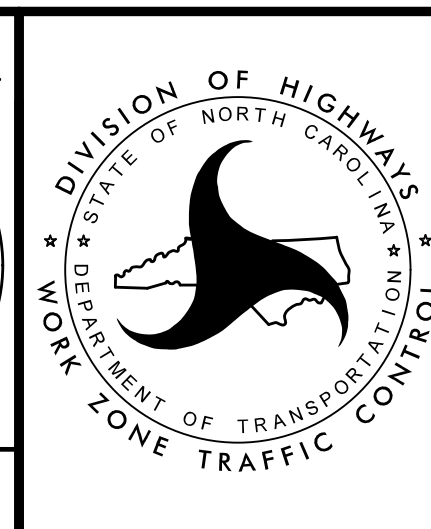



PHASE II DETAIL

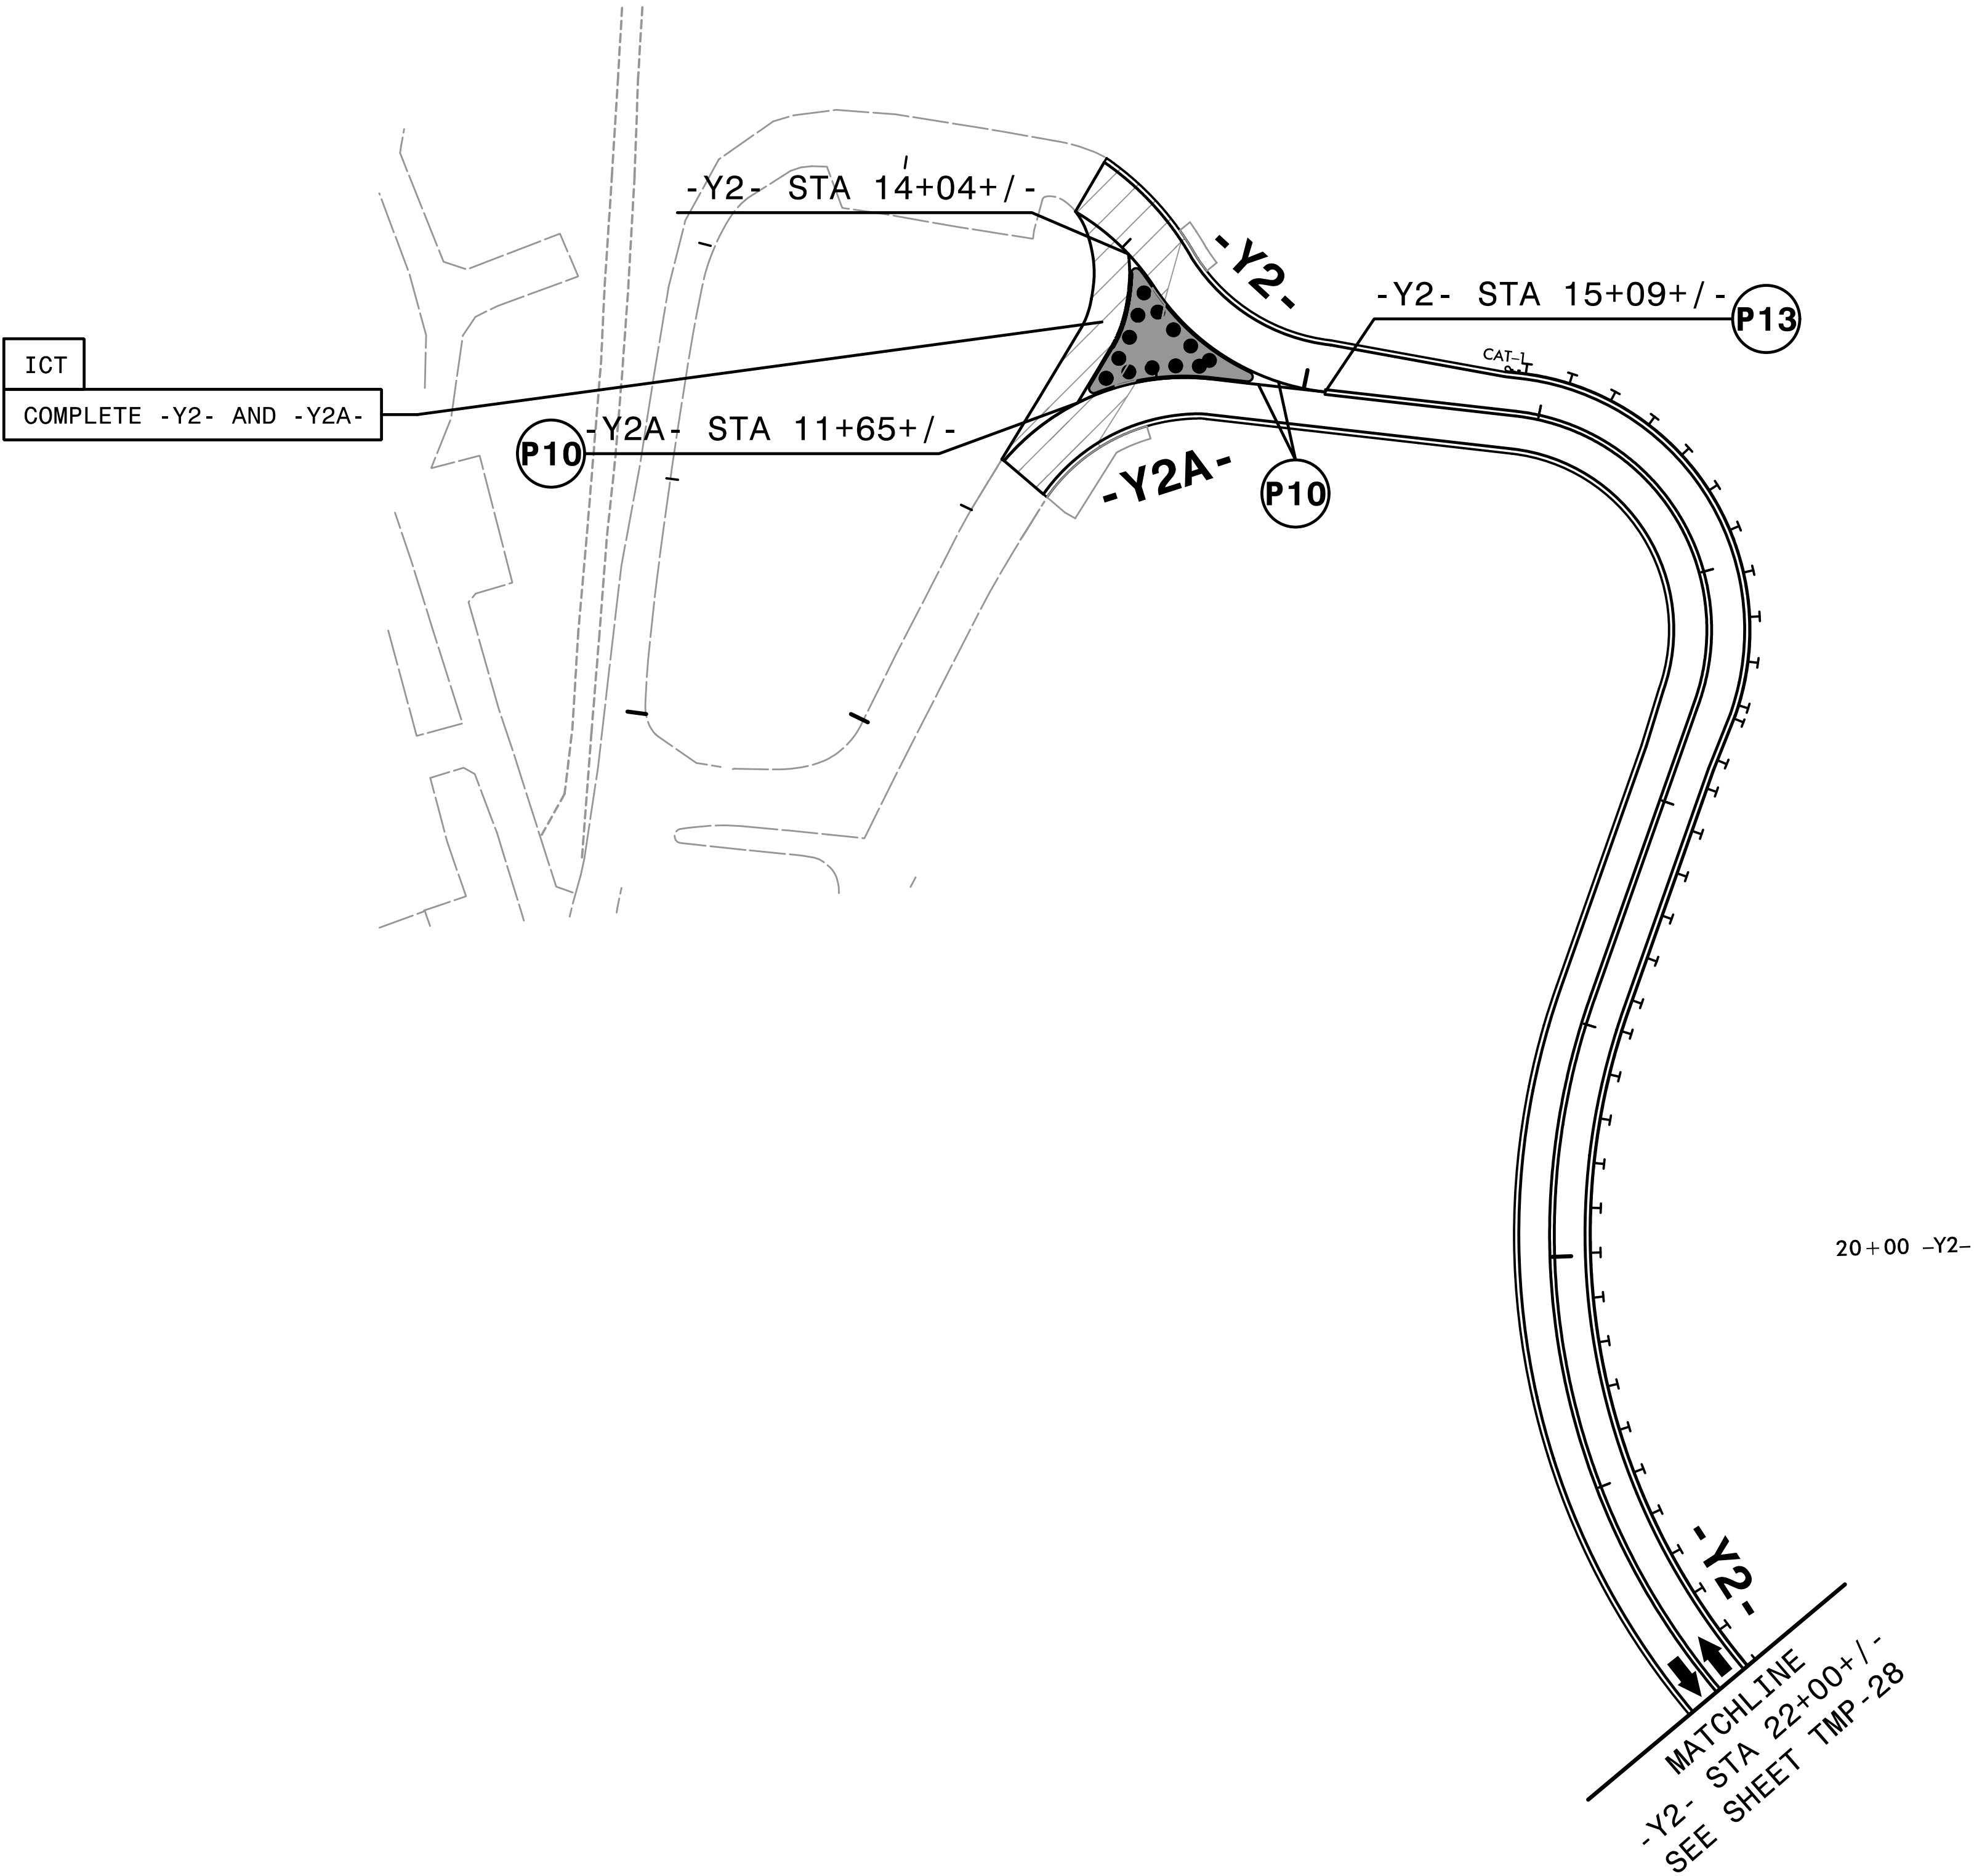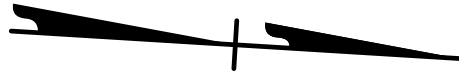

2:37:15 PM
\\TC\N\R-5759.fc_P2D17.dgn
7/15/2026


HNTB HNTB NORTH CAROLINA, P.C.
4000 Center at North Hills St.
Suite 500
Raleigh, North Carolina 27609
NC License No: C-1554

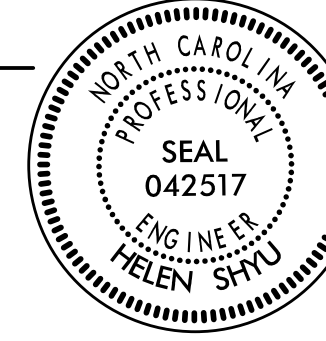APPROVED:	 Helen Shyu NC-60026-ADGE-ALICE
DATE:	10/12/2026
SEAL	
DOCUMENT NOT CONSIDERED FINAL UNLESS ALL SIGNATURES COMPLETED	

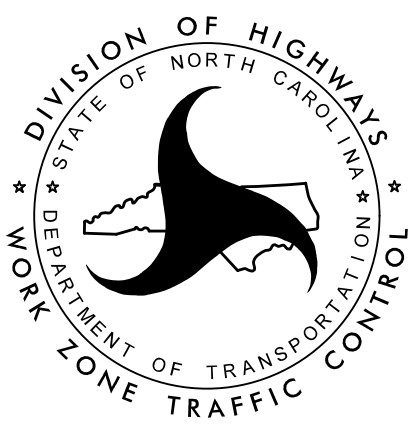

TRANSPORTATION
MANAGEMENT PLAN


PHASE II
DETAIL

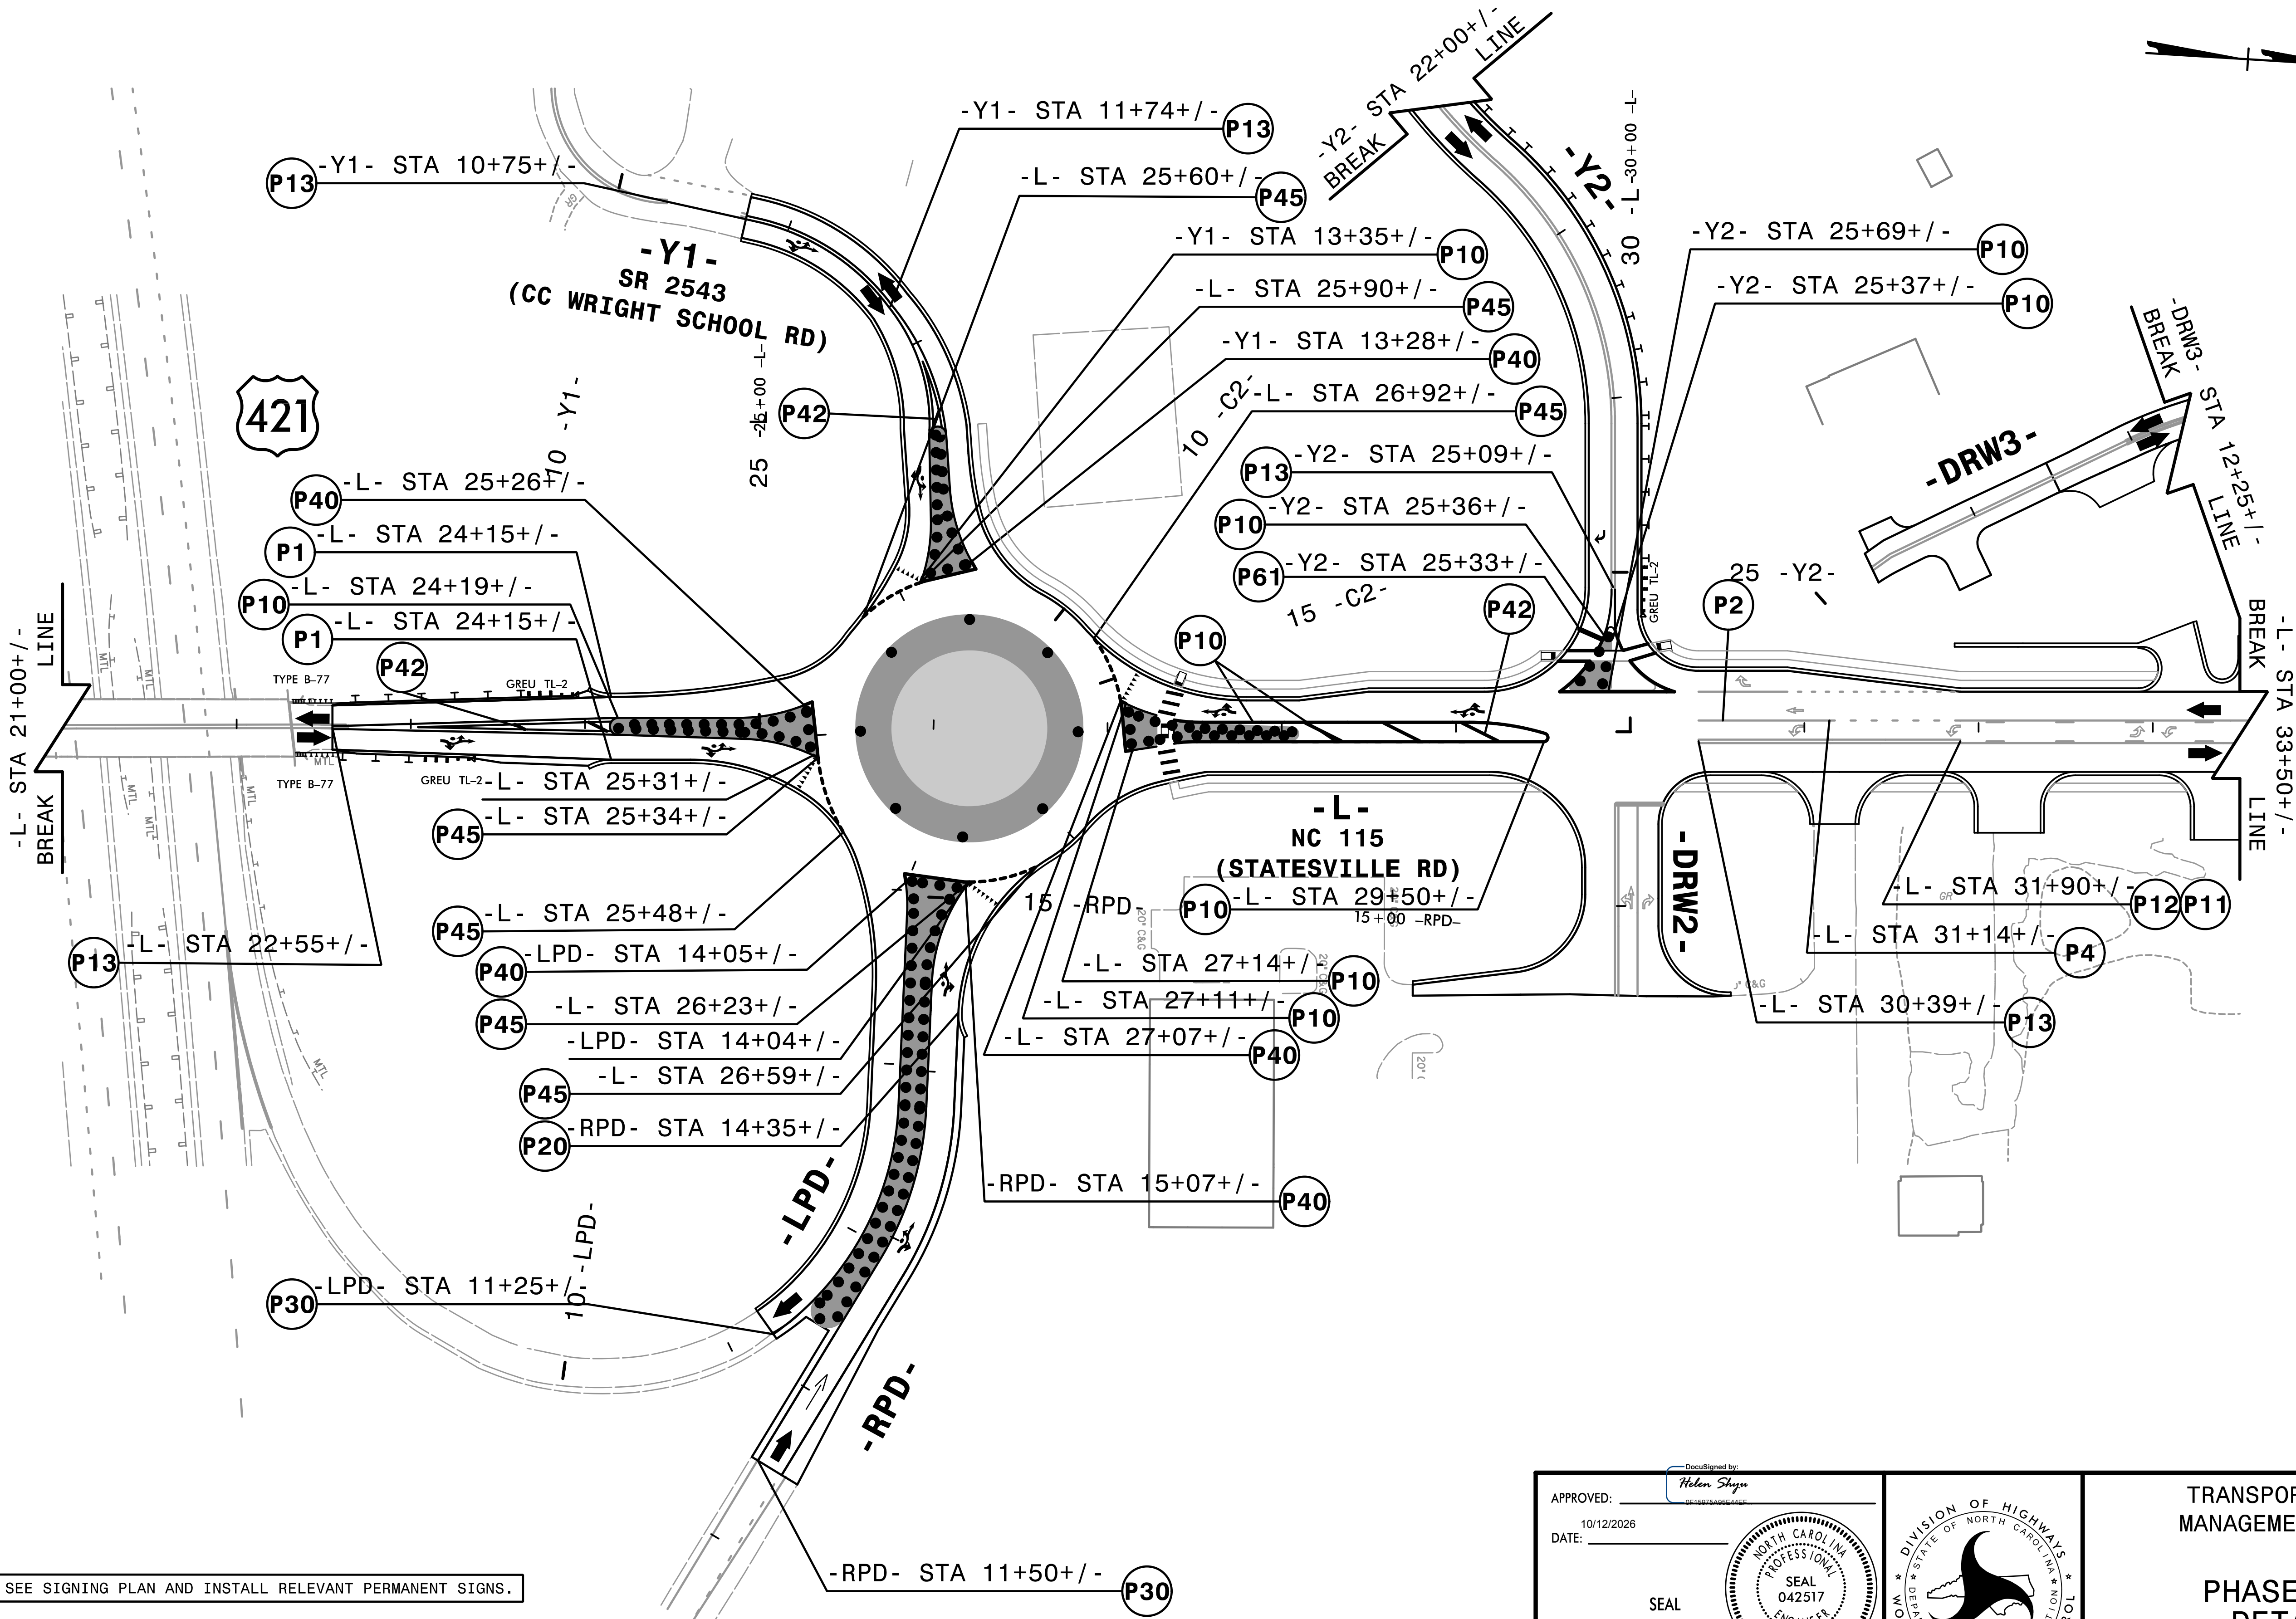

SEE SIGNING PLAN AND INSTALL RELEVANT PERMANENT SIGNS.

HNTB HNTB NORTH CAROLINA, P.C.
4000 Center at North Hills St.
Suite 500
Raleigh, North Carolina 27609
NC License No: C-1554


APPROVED: 
DATE: 10/12/2026
SEAL
DOCUMENT NOT CONSIDERED FINAL
UNLESS ALL SIGNATURES COMPLETED

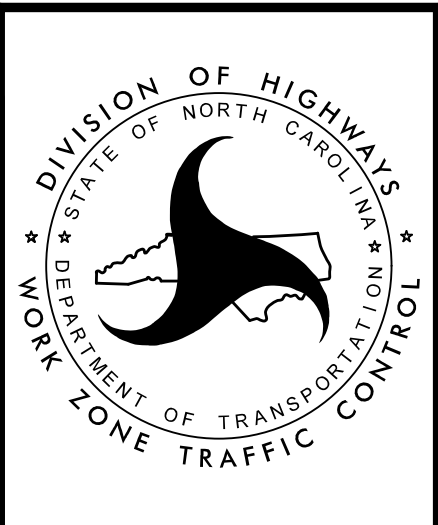

TRANSPORTATION
MANAGEMENT PLAN

PHASE III
DETAIL

PROJ. REFERENCE NO.	SHEET NO.
R-5759	TMP-40

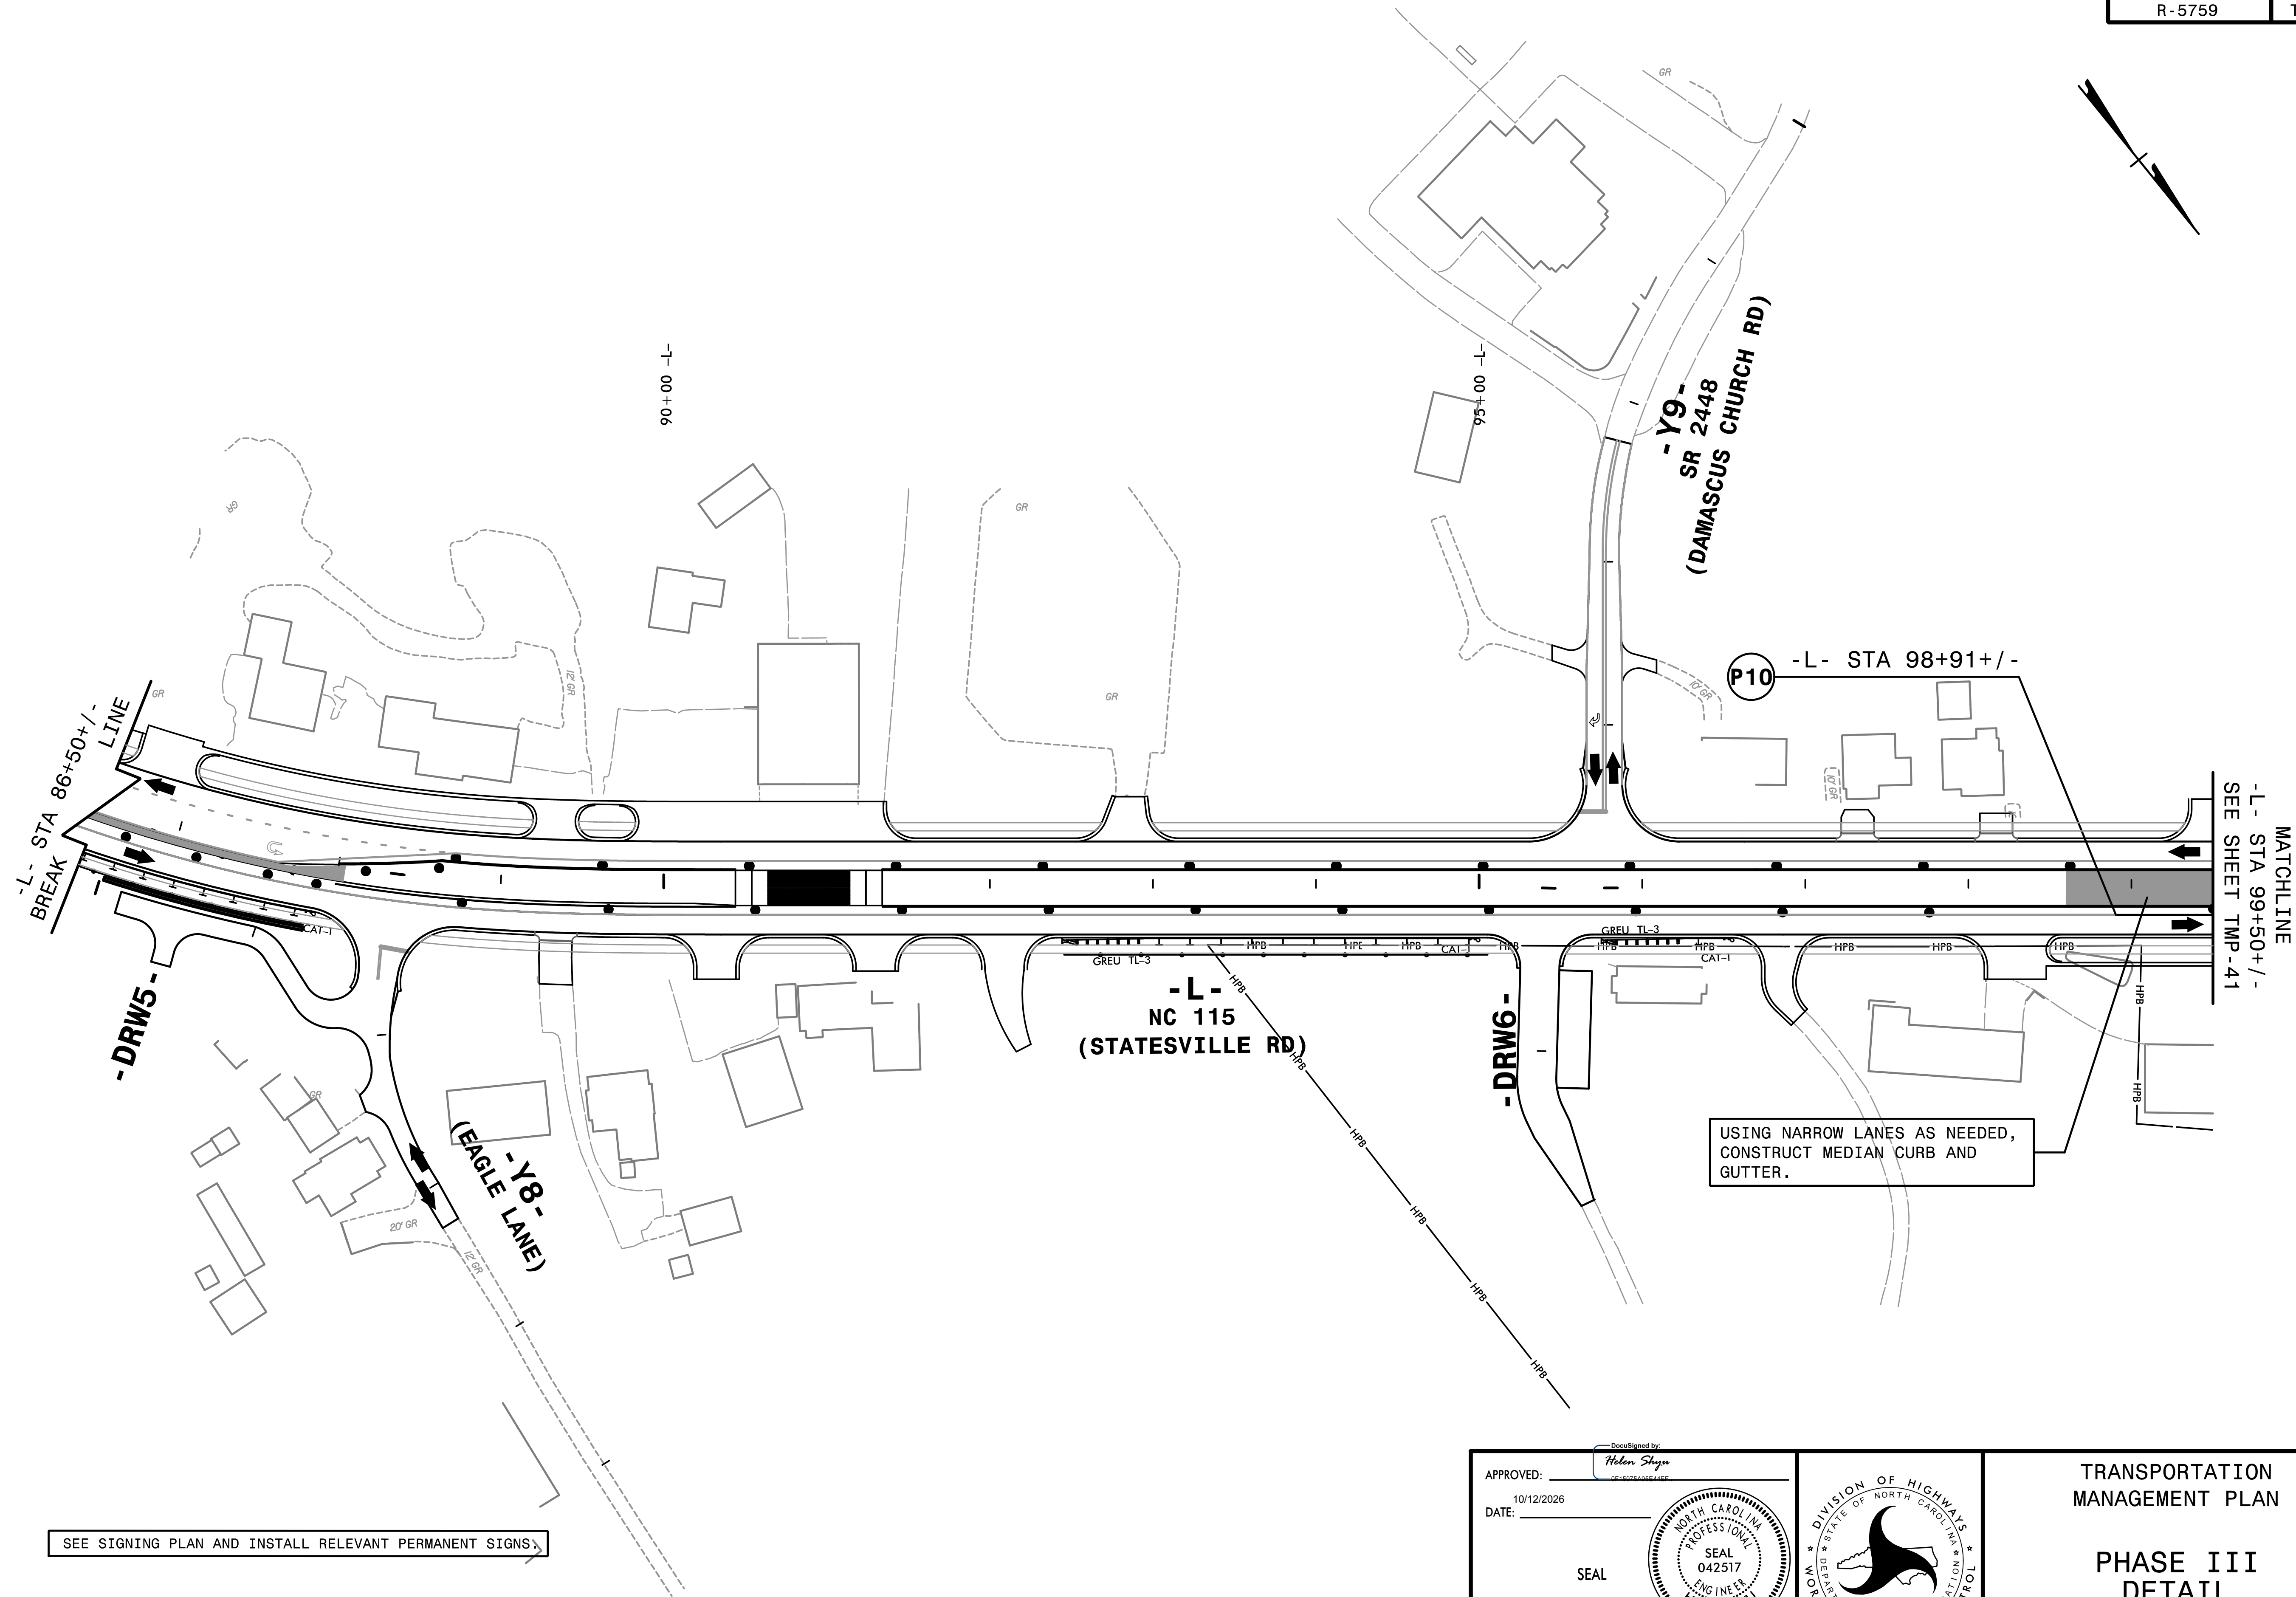

SEE SIGNING PLAN AND INSTALL RELEVANT PERMANENT SIGNS


USING NARROW LANES AS NEEDED,
CONSTRUCT MEDIAN CURB AND
GUTTER.

2:37:20 PM
\\TCR\R-5759_fc.P3D10.dgn
7/15/2026

HNTB HNTB NORTH CAROLINA, P.C.
4000 Center at North Hills St.
Suite 500
Raleigh, North Carolina 27609
NC License No: C-1554

APPROVED: 
DATE: 10/12/2026

SEAL


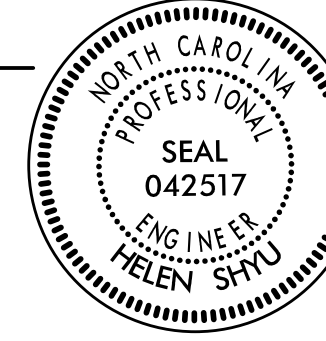


DOCUMENT NOT CONSIDERED FINAL
UNLESS ALL SIGNATURES COMPLETED




TRANSPORTATION
MANAGEMENT PLAN

PHASE III
DETAIL

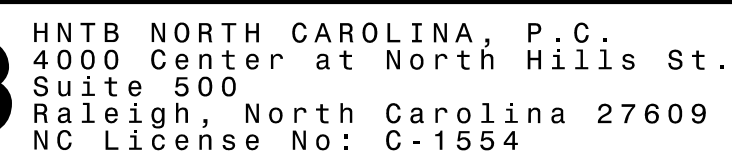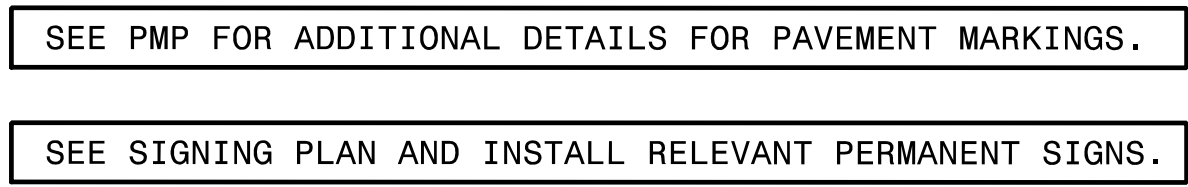


**DOCUMENT NOT CONSIDERED FINAL
UNLESS ALL SIGNATURES COMPLETED**

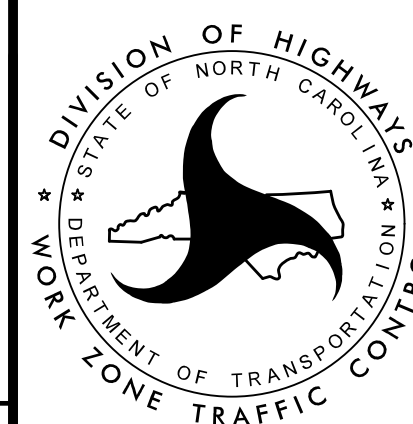

PHASE III DETAIL

PROJ. REFERENCE NO.	SHEET NO.
R-5759	TMP-42

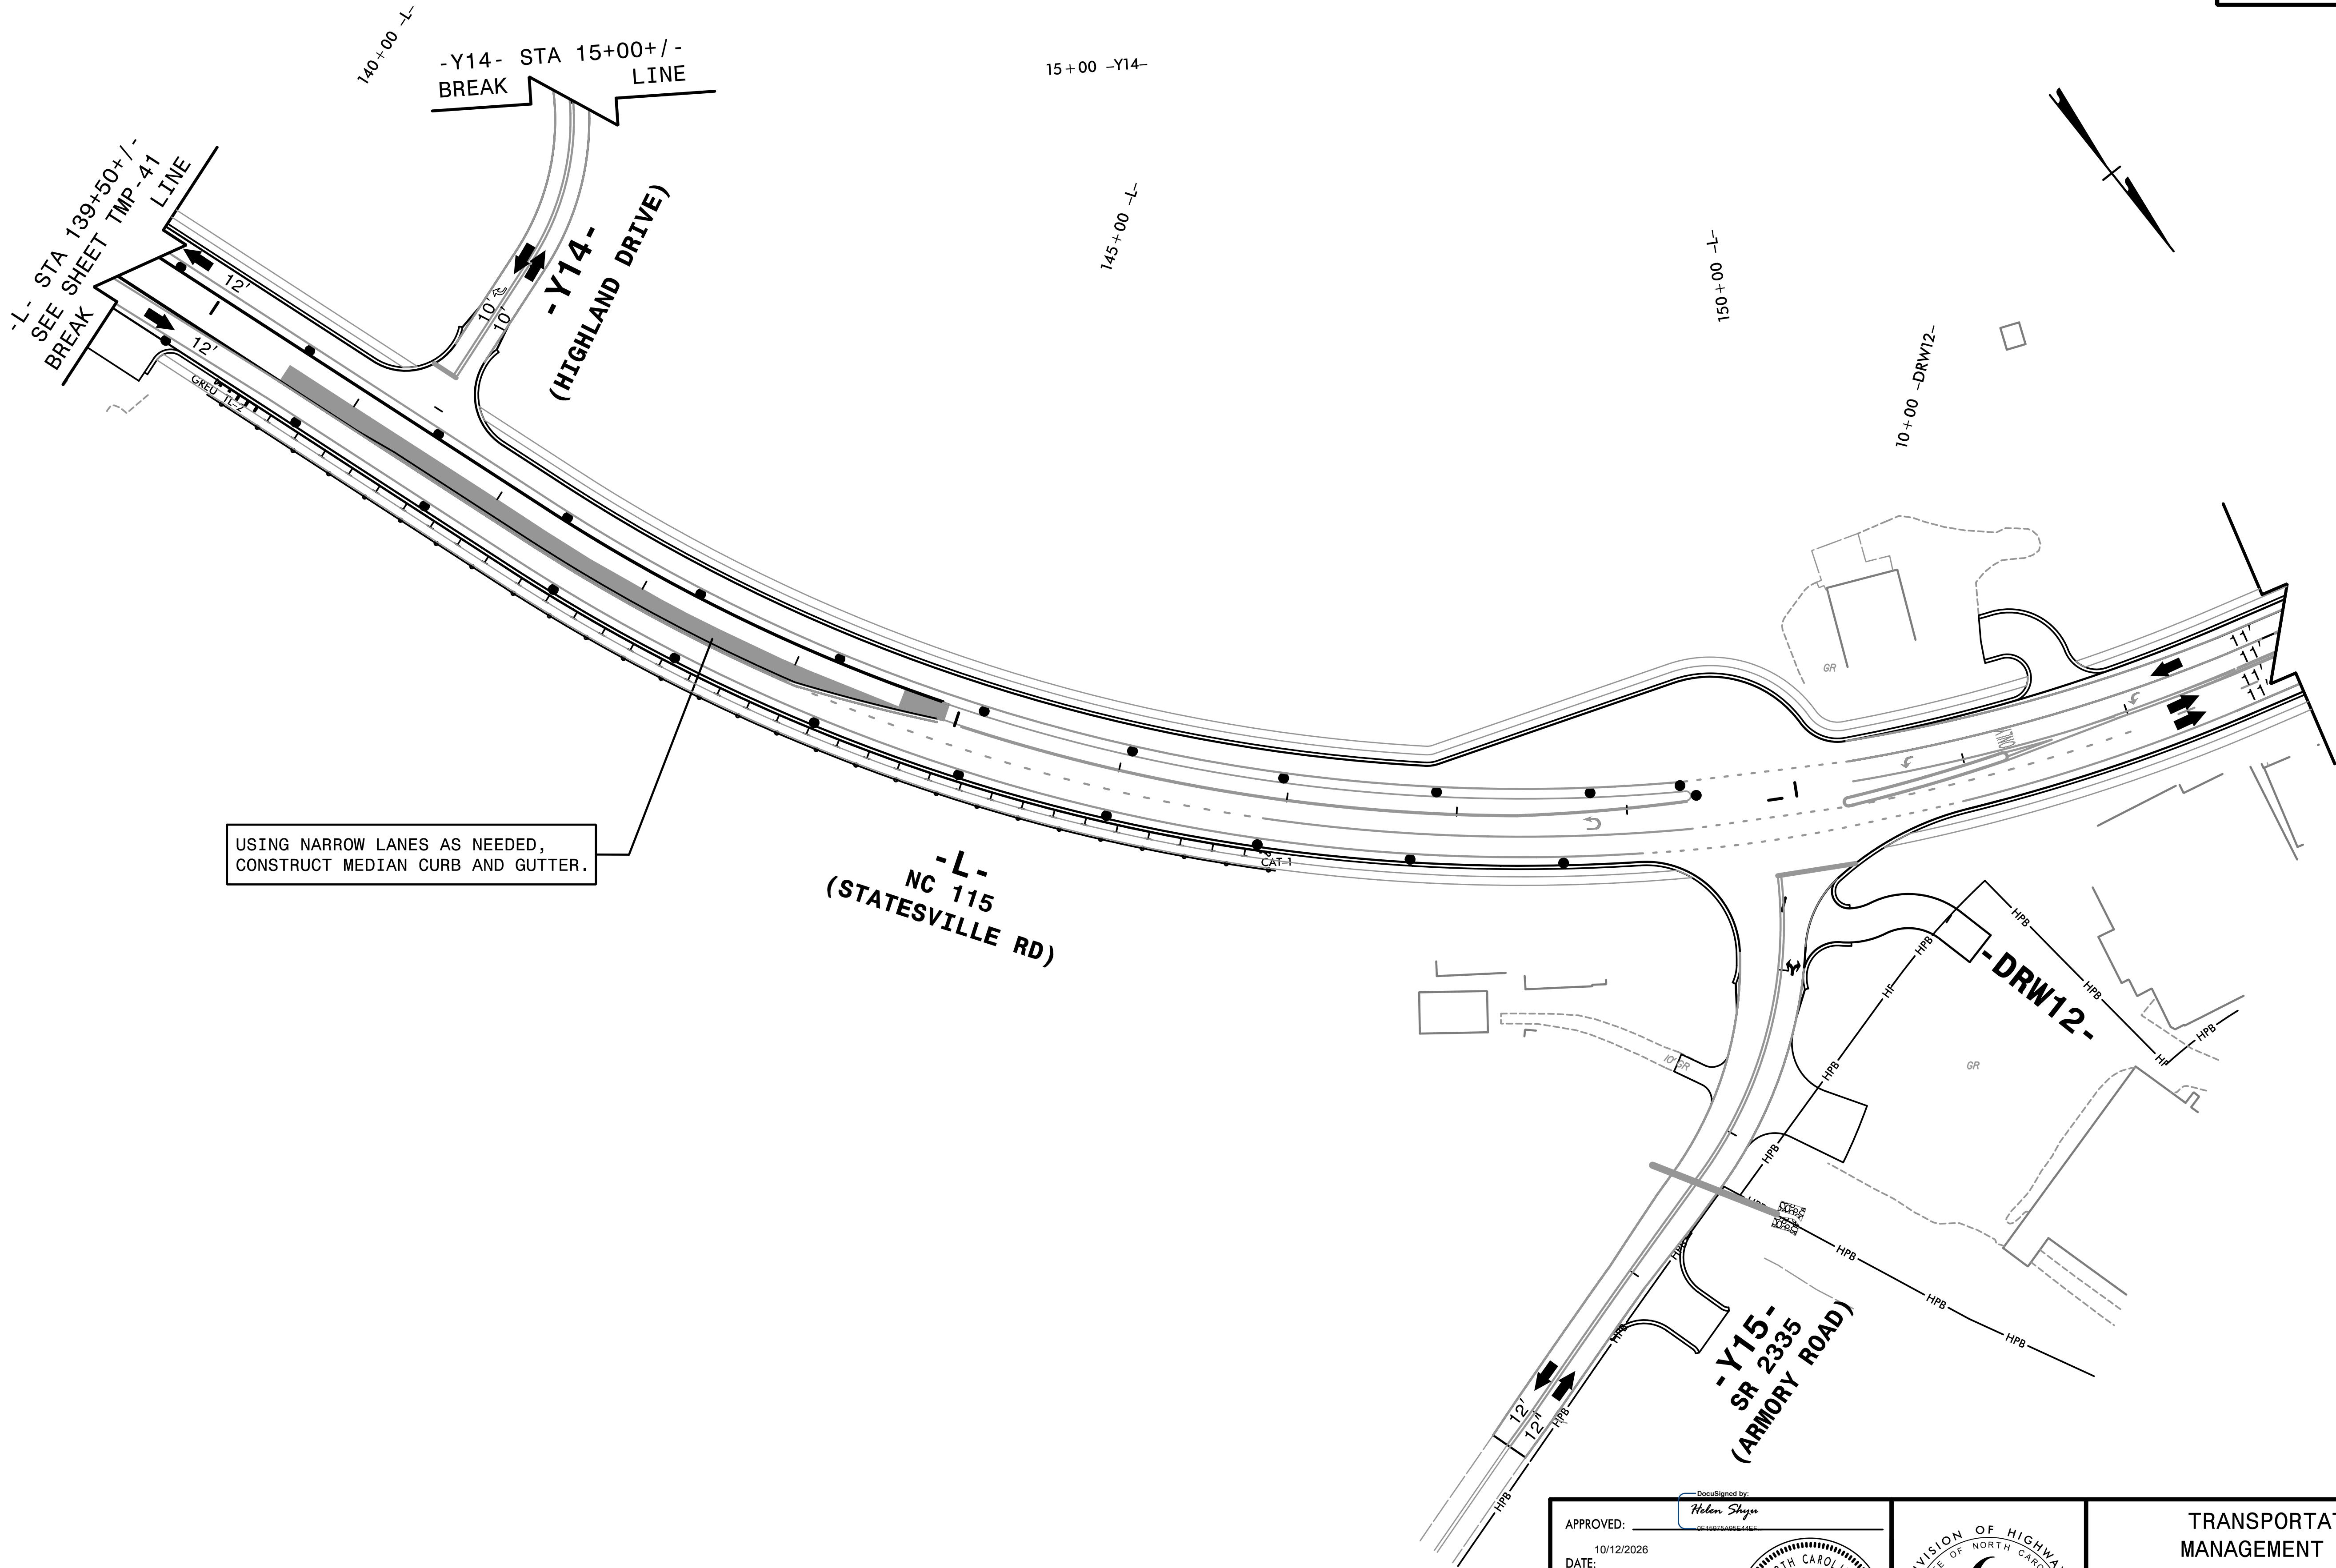


SEE SIGNING PLAN AND INSTALL RELEVANT PERMANENT SIGNS.

HNTB

HNTB NORTH CAROLINA, P.C.
4000 Center at North Hills St.
Suite 500
Raleigh, North Carolina 27609
NC License No: C-1554

APPROVED: 
DATE: 10/12/2026

SEAL

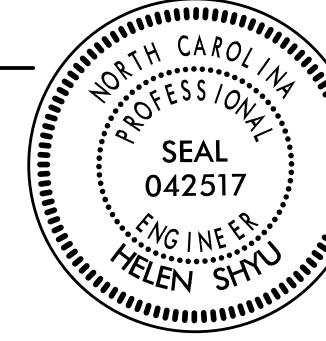

DOCUMENT NOT CONSIDERED FINAL
UNLESS ALL SIGNATURES COMPLETED



TRANSPORTATION
MANAGEMENT PLAN

PHASE III
DETAIL