NORTH CAROLINA STATE HIGHWAY CONSTRUCTION AND INVENTORY DIAGRAM

COUNTY MECKLENBURG\GASTON ROUTE I-85 SHEET 3a OF 14

F. A. SYSTEM

CONSTRUCTION RECORD

1994 8. T672502\ I-301BC GRD, DRN, PAV, SIGNING, LIGHTING, THERMO PVT MARKINGS, & MARKERS, & STRUCTURES

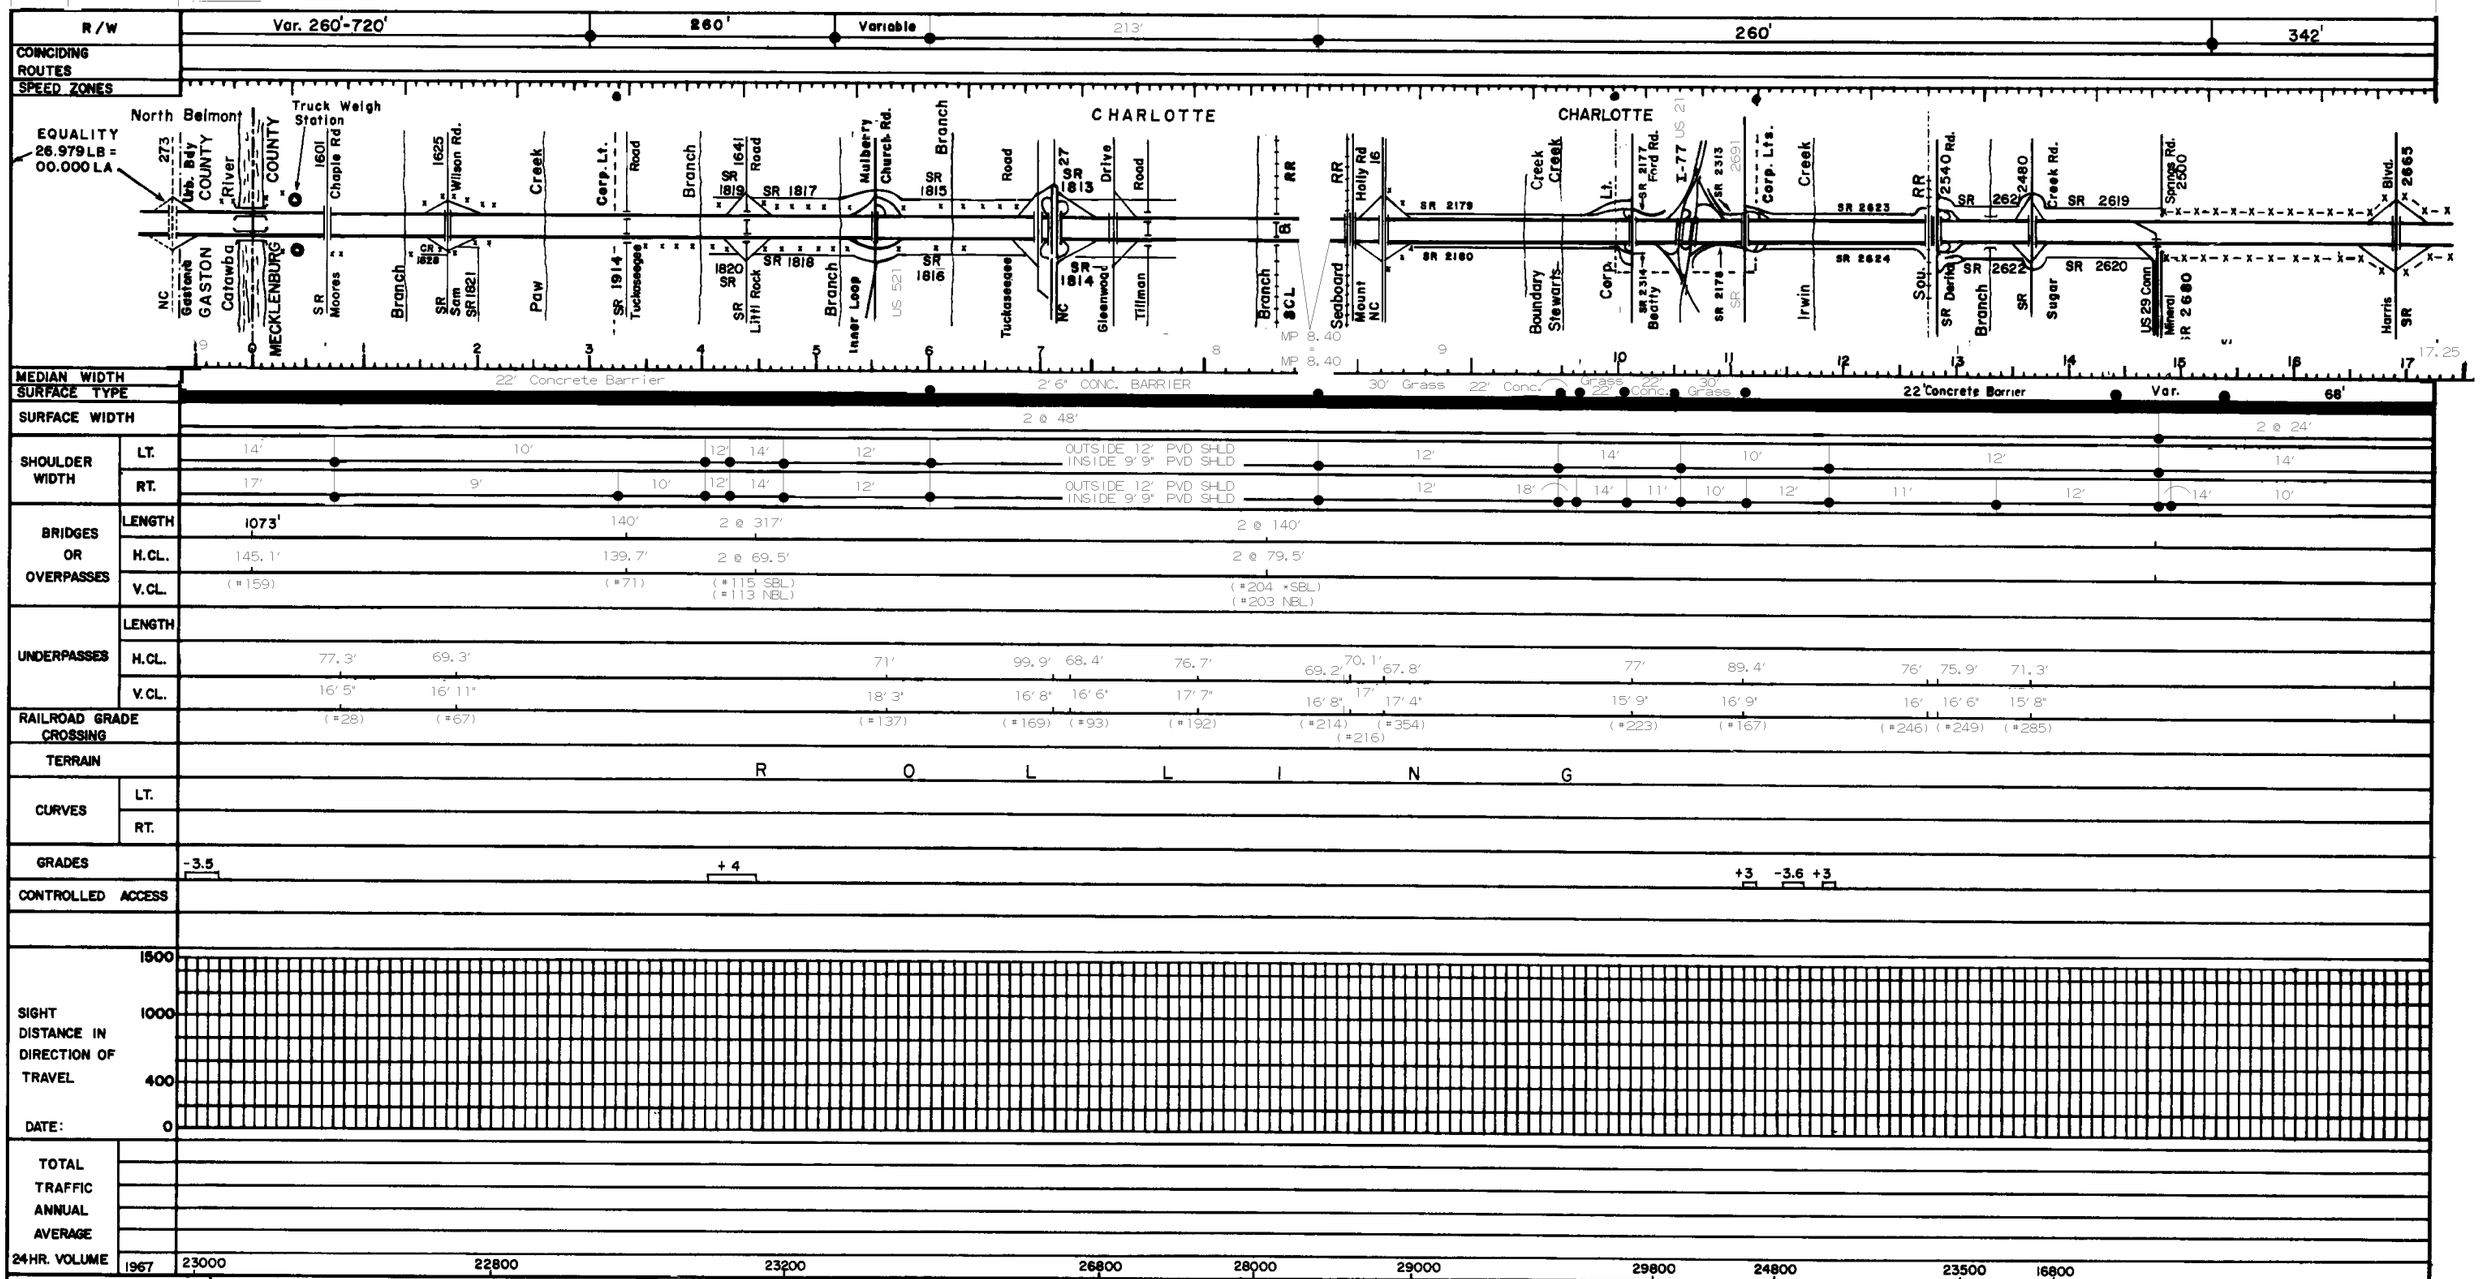

DATE DRAWN	10-59
DATE REVISED	
2-69s	11-97TS
11-77 g	
11-81 9	

PAVEMENT TYPE

UNIMPROVED		GRAVEL	
GRADED & DRAINED		B.S.T.	
SOIL SURFACED		HIGH TYPE	

C.R. COUNTY ROAD
S.R. SERVICE ROAD
N.P. NOT PAVED
P. PAVED ROAD
X-X FENCE
R.A. REST AREA

LENGTH	RURAL	MUNIC.	TOTAL
	14.202	3.798	18.000

TERRAIN	FLAT OR ROLLING		MOUNTAINOUS	
	CURVES	OVER 3°	CURVES	OVER 6°
	GRADES	OVER 3 % & 500' OR MORE	GRADES	OVER 5% & 500' OR MORE

DESCRIPTION: I-85 From NC 273 South of Catawba River To China Grove Connector

NORTH CAROLINA STATE HIGHWAY COMMISSION

PLANNING DEPARTMENT