CORRIDOR DESIGN PUBLIC HEARING MAP

MONROE CONNECTOR / BYPASS
STIP NO. R-3329 / R-2559
MECKLENBURG AND UNION COUNTIES

NOVEMBER 22, 2013

STATE OF NORTH CAROLINA DEPARTMENT OF TRANSPORTATION

NORTH CAROLINA Turnpike Authority

WESTERN AREA MAP 2 of 2
DETAILED STUDY ALTERNATIVES C, D, C1, D1, C2, D2, C3, D3

PREFERRED ALTERNATIVE

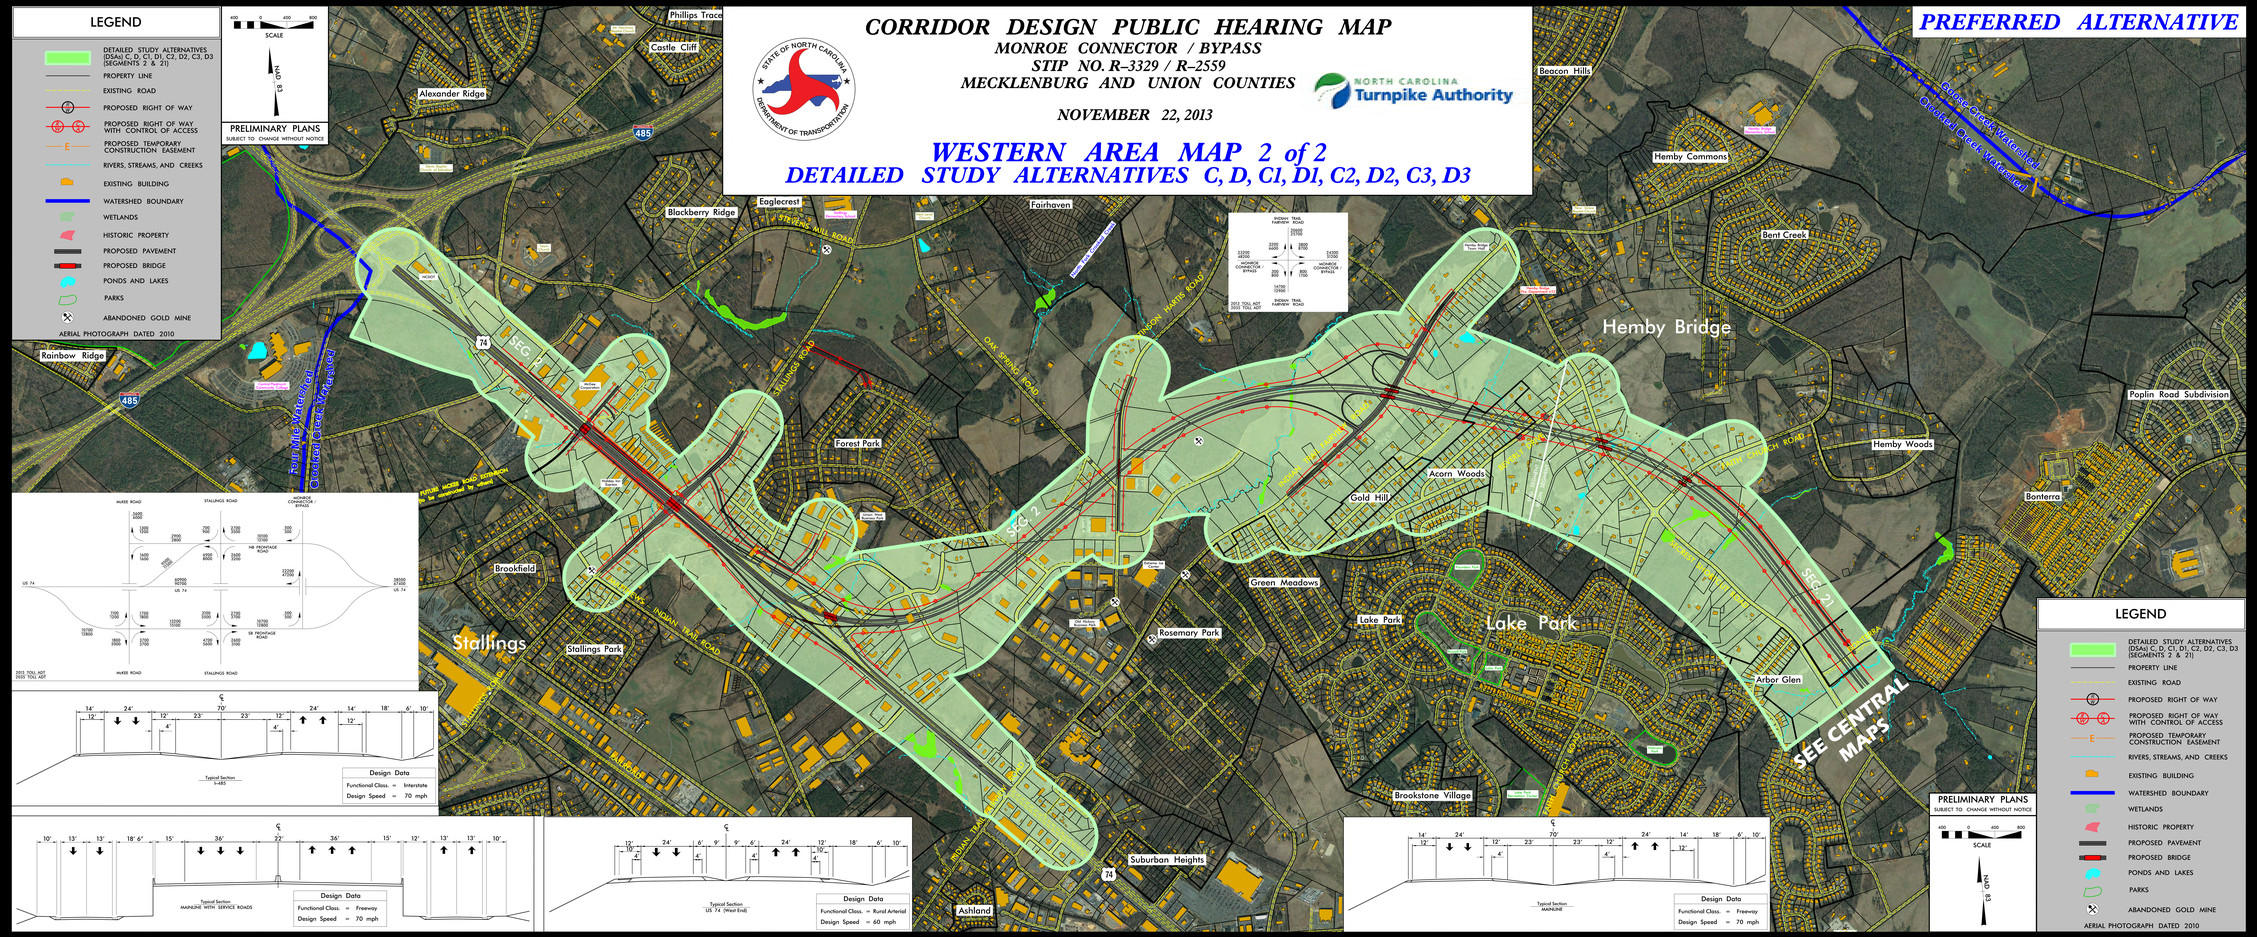

CORRIDOR DESIGN PUBLIC HEARING MAP
MONROE CONNECTOR / BYPASS
STIP NO. R-3329 / R-2559
MECKLENBURG AND UNION COUNTIES
NOVEMBER 22, 2013
WESTERN AREA MAP 2 of 2
DETAILED STUDY ALTERNATIVES C, D, C1, D1, C2, D2, C3, D3

CORRIDOR DESIGN PUBLIC HEARING MAP
MONROE CONNECTOR / BYPASS
STIP NO. R-3329 / R-2559
MECKLENBURG AND UNION COUNTIES
NOVEMBER 22, 2013
WESTERN AREA MAP 2 of 2
DETAILED STUDY ALTERNATIVES C, D, C1, D1, C2, D2, C3, D3