

Conceptual Design Subject to Change without Notice - For Express Design Evaluation Purposes Only
This Express Design alternative may be incorporated by NCDOT into a federal or state environmental review process, pursuant to Title 23 USC 168(d)(4), or to the state development process.
STIP PROJECT R-5869 ALTERNATIVE 2 BYPASS
US 17 FROM SOUTH OF US 17 BUSINESS
(EDENTON ROAD) TO NORTH OF SR 1220
(WIGGINS ROAD) IN PERQUIMANS COUNTY
SHEET 1
vhb
VHB Engineering NC, P.C. (C-3705)
940 Main Campus Drive, Suite 500
Raleigh, NC 27606
SCALE
BEGIN STIP PROJECT R-5869
-L_BYP- POT 10+00.00
US 17/NC-37 (OCEAN HWY S)
17
RAILROAD
MATCHLINE SEE
SHEET 2
MATCHLINE SEE
SHEET 5
MATCHLINE SEE
SHEET 5

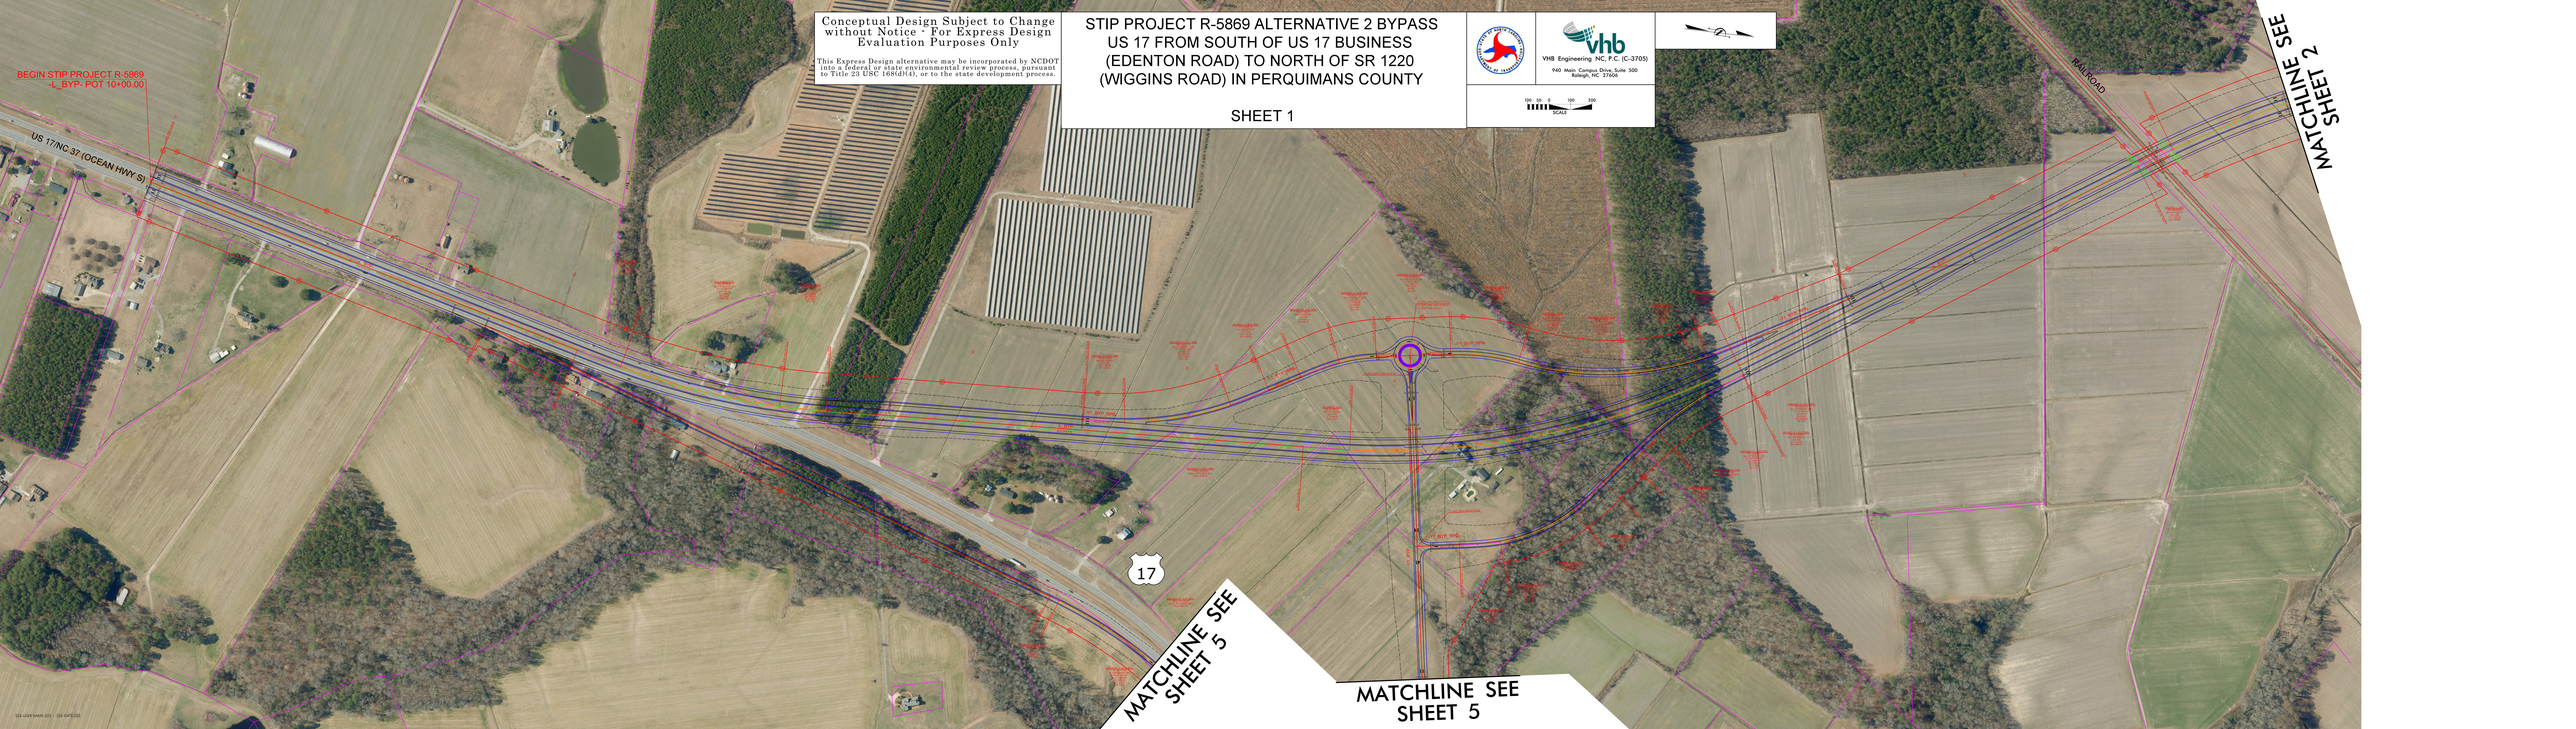

Conceptual Design Subject to Change without Notice - For Express Design Evaluation Purposes Only

This Express Design alternative may be incorporated by NCDOT into a federal or state environmental review process, pursuant to Title 23 USC 168(d)(4), or to the state development process.


STIP PROJECT R-5869 ALTERNATIVE 2 BYPASS
US 17 FROM SOUTH OF US 17 BUSINESS
(EDENTON ROAD) TO NORTH OF SR 1220
(WIGGINS ROAD) IN PERQUIMANS COUNTY

SHEET 2

100 50 0 100 200
SCALE

VHB Engineering NC, P.C. (C-3705)
940 Main Campus Drive, Suite 500
Raleigh, NC 27606

$$$-USER NAME-$$$ - $$$-DATE-$$$

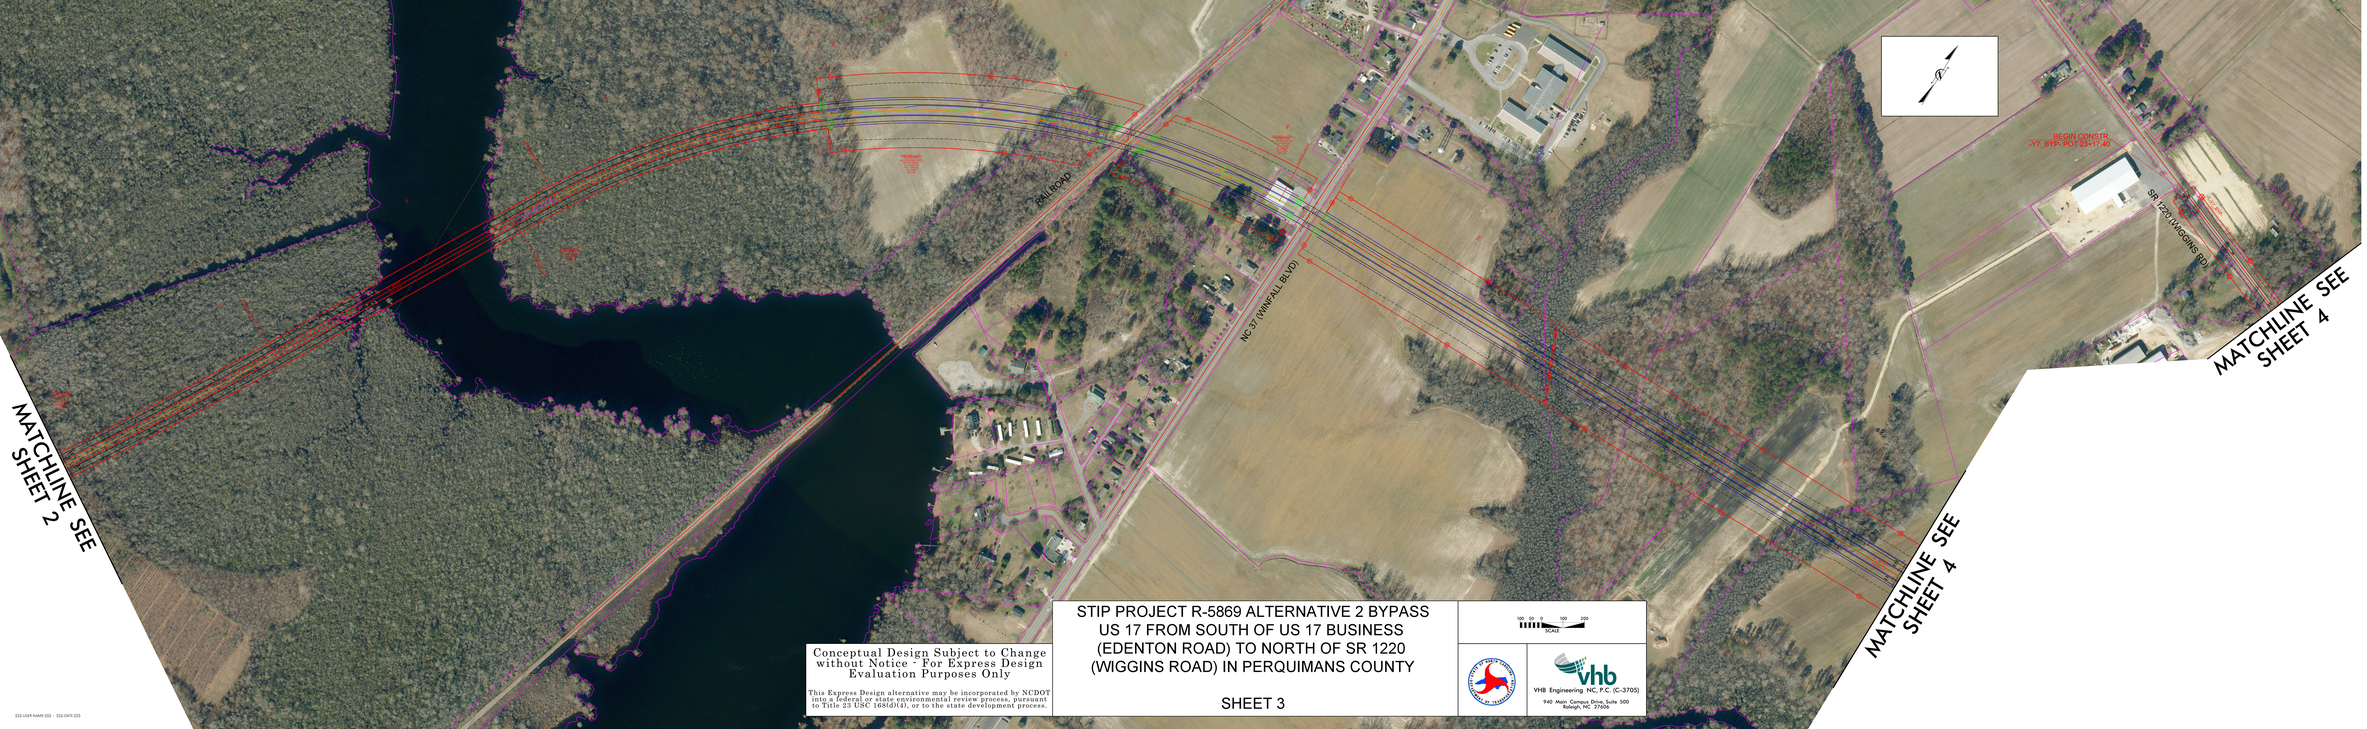

Conceptual Design Subject to Change without Notice - For Express Design Evaluation Purposes Only

This Express Design alternative may be incorporated by NCDOT into a federal or state environmental review process, pursuant to Title 23 USC 168(d)(4), or to the state development process.

STIP PROJECT R-5869 ALTERNATIVE 2 BYPASS
US 17 FROM SOUTH OF US 17 BUSINESS
(EDENTON ROAD) TO NORTH OF SR 1220
(WIGGINS ROAD) IN PERQUIMANS COUNTY

SHEET 3

100 0 100 200
SCALE

vhb
VHB Engineering NC, P.C. (C-3705)
940 Main Campus Drive, Suite 500
Raleigh, NC 27606

$$$-USER NAME-$$$ - $$$-DATE-$$$

STIP PROJECT R-5869 ALTERNATIVE 2 BYPASS
US 17 FROM SOUTH OF US 17 BUSINESS
(EDENTON ROAD) TO NORTH OF SR 1220
(WIGGINS ROAD) IN PERQUIMANS COUNTY


SHEET 4

VHB Engineering NC, P.C. (C-3705)
940 Main Campus Drive, Suite 500
Raleigh, NC 27606

Conceptual Design Subject to Change without Notice - For Express Design Evaluation Purposes Only

This Express Design alternative may be incorporated by NCDOT into a federal or state environmental review process, pursuant to Title 23 USC 168(d)(4), or to the state development process.

100 50 0 100 200
SCALE

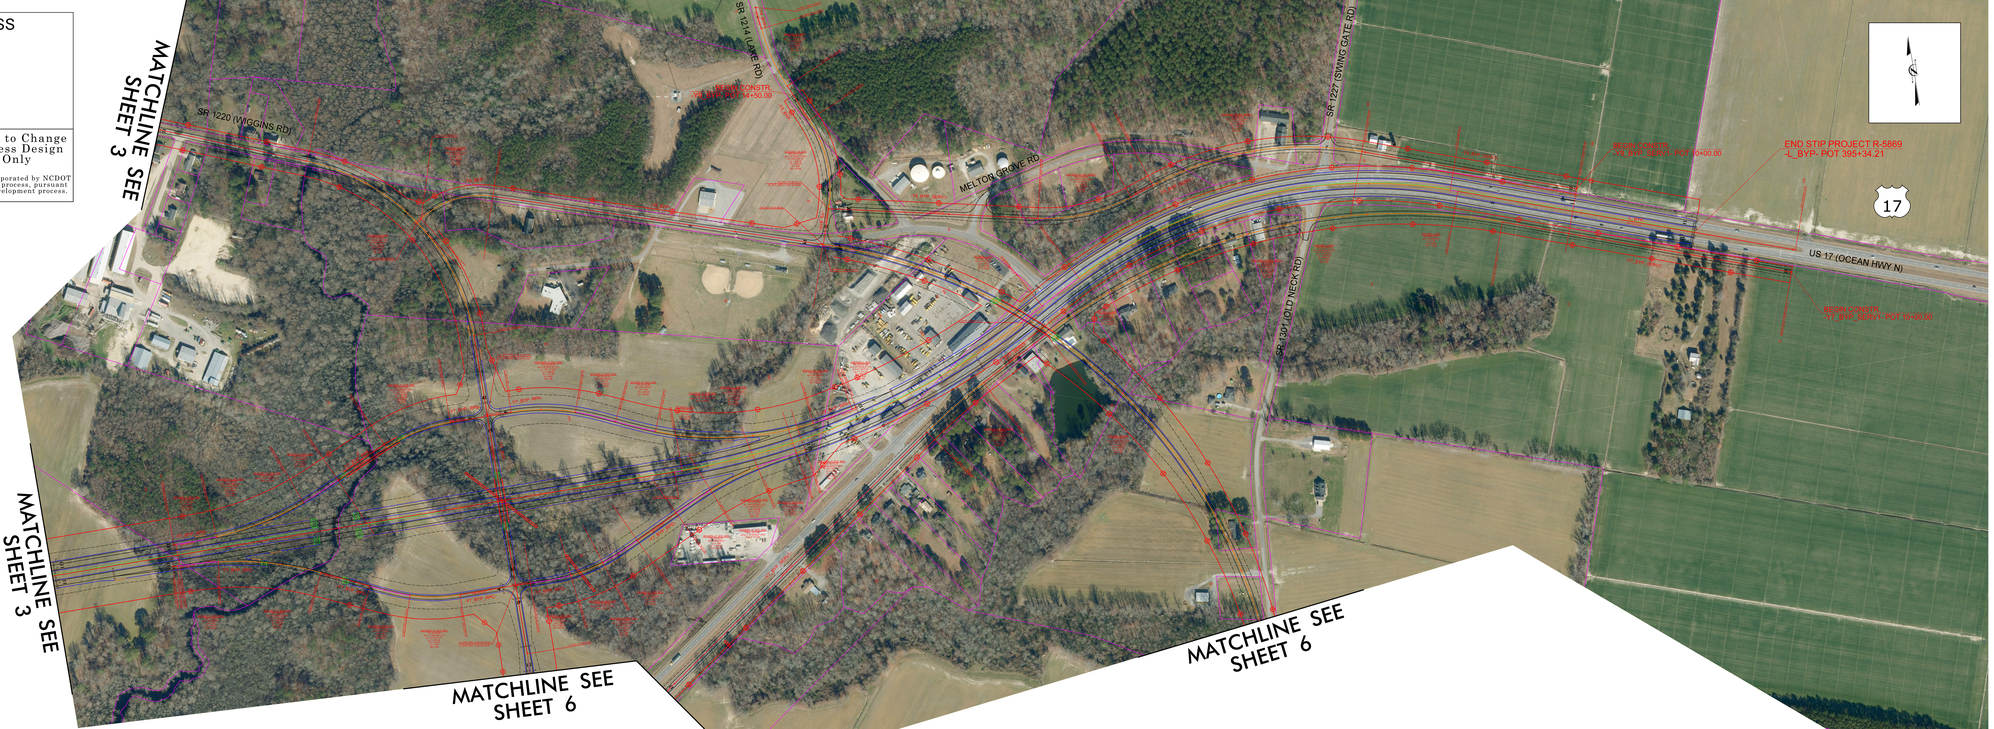

$$$-USER NAME-$$$ - $$$-DATE-$$$



STIP PROJECT R-5869 ALTERNATIVE 2 BYPASS
US 17 FROM SOUTH OF US 17 BUSINESS
(EDENTON ROAD) TO NORTH OF SR 1220
(WIGGINS ROAD) IN PERQUIMANS COUNTY

SHEET 5

VHB Engineering NC, P.C. (C-3705)
940 Main Campus Drive, Suite 500
Raleigh, NC 27606

Conceptual Design Subject to Change without Notice - For Express Design Evaluation Purposes Only

This Express Design alternative may be incorporated by NCDOT into a federal or state environmental review process, pursuant to Title 23 USC 168(d)(4), or to the state development process.

100 50 0 100 200
SCALE

$(G) USER NAME $(G) - $(G) DATE $(G)



STIP PROJECT R-5869 ALTERNATIVE 2 BYPASS US 17 FROM SOUTH OF US 17 BUSINESS (EDENTON ROAD) TO NORTH OF SR 1220 (WIGGINS ROAD) IN PERQUIMANS COUNTY

SHEET 6

VHB Engineering NC, P.C. (C-3705)
940 Main Campus Drive, Suite 500
Raleigh, NC 27606

Conceptual Design Subject to Change without Notice - For Express Design Evaluation Purposes Only

This Express Design alternative may be incorporated by NCDOT into a federal or state environmental review process, pursuant to Title 23 USC 168(d)(4), or to the state development process.

100 50 0 100 200
SCALE

$$$-USER NAME-$$$ - $$$-DATE-$$$