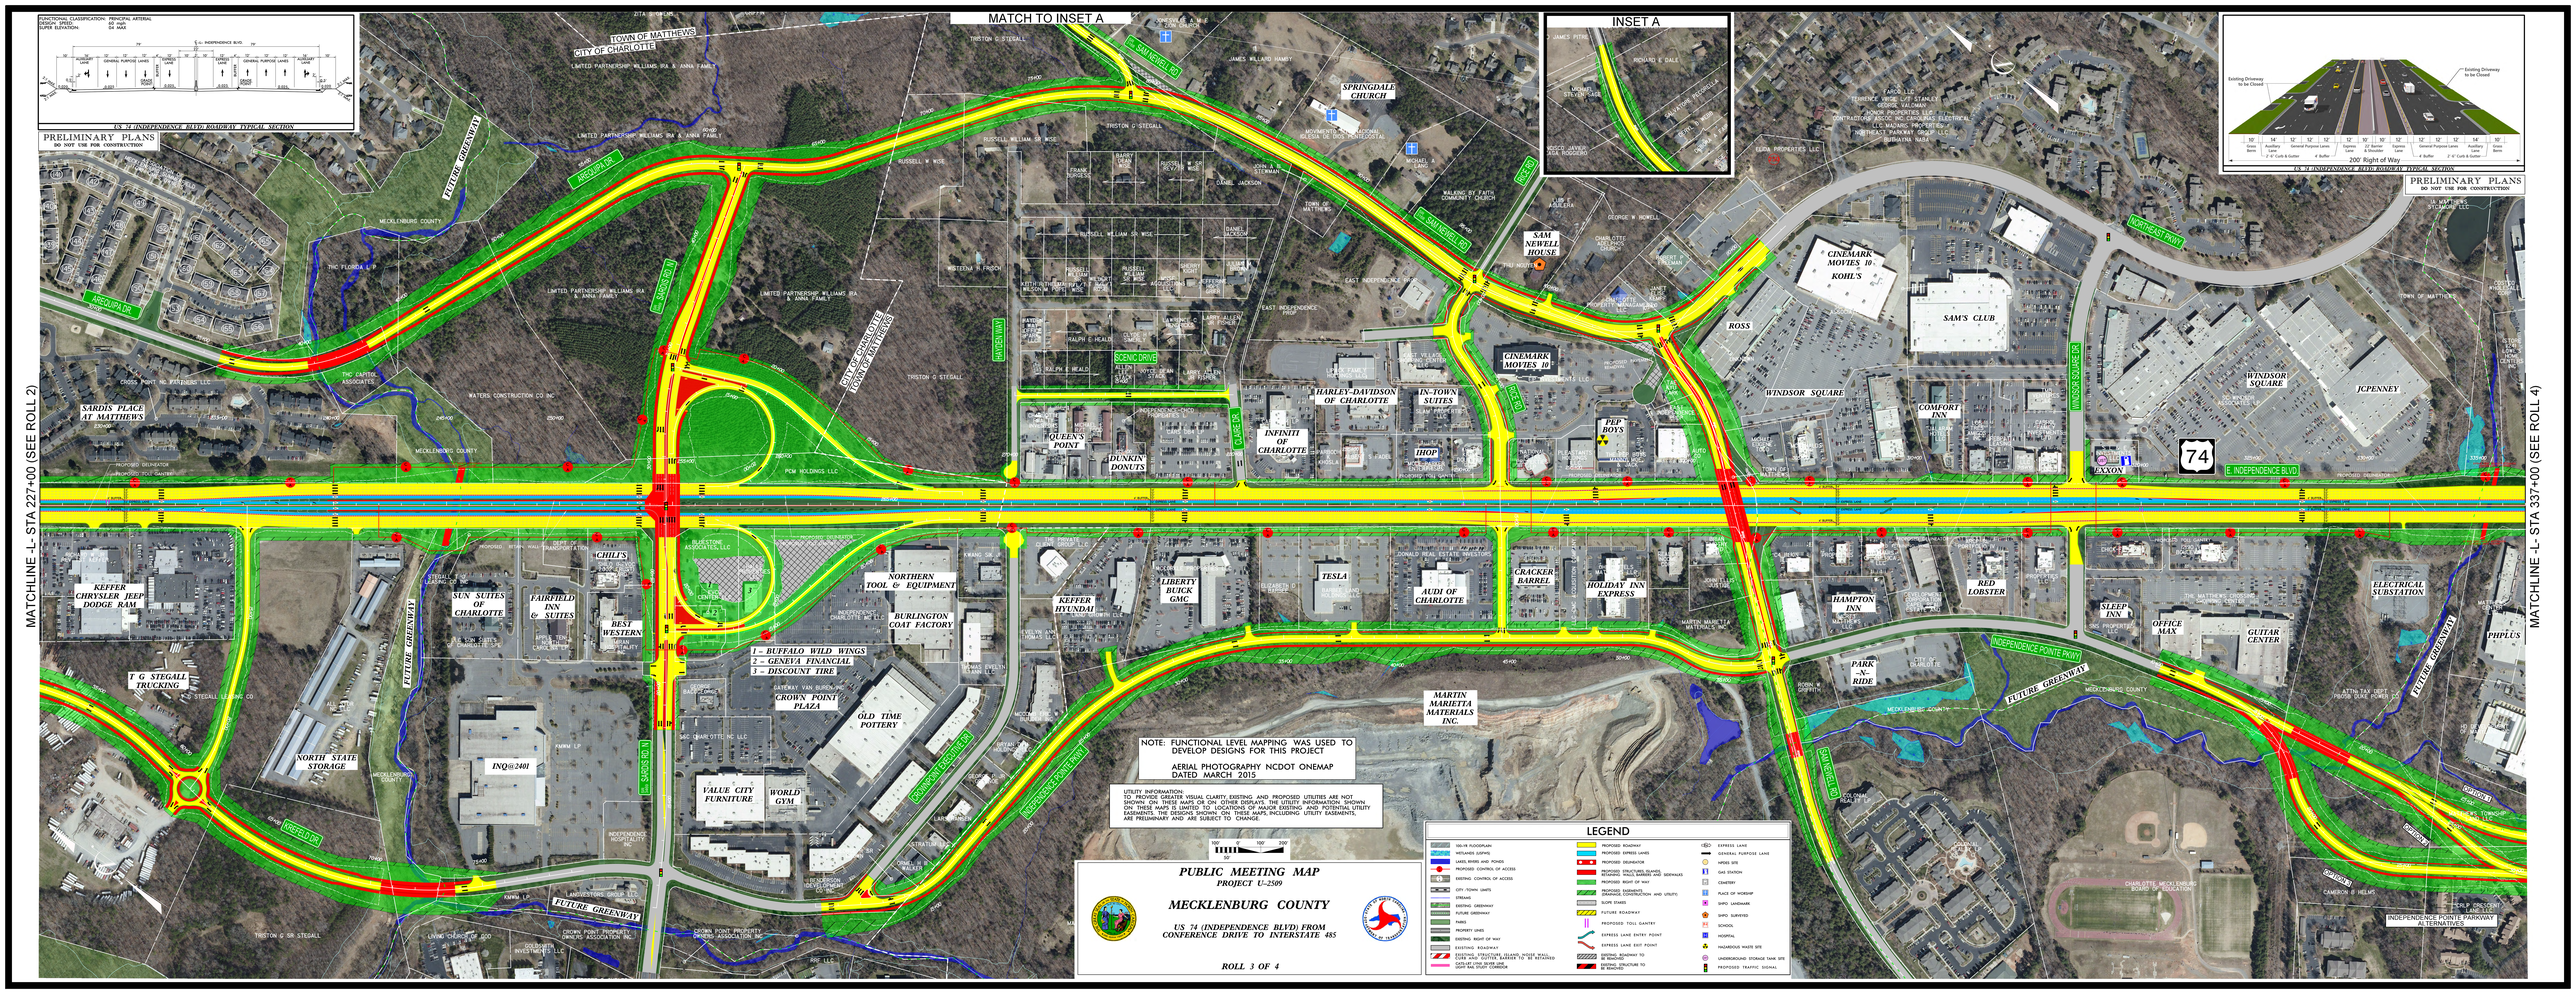
FUNCTIONAL CLASSIFICATION: PRINCIPAL ARTERIAL
MEDIAN TYPE: 80' main
SUPER ELEVATION: 84' MAX
US 74 (INDEPENDENCE BLVD) ROADWAY TYPICAL SECTION
PRELIMINARY PLANS
DO NOT USE FOR CONSTRUCTION
MATCH TO INSET A
INSET A
200' Right of Way
US 74 (INDEPENDENCE BLVD) ROADWAY TYPICAL SECTION
MATCHLINE -L- STA 227+00 (SEE ROLL 2)
MATCHLINE -L- STA 337+00 (SEE ROLL 4)
TOWN OF MATTHEWS
CITY OF CHARLOTTE
SPRINGDALE CHURCH
SAM NEWELL HOUSE
CINEMARK MOVIES 10
KOHL'S
SAM'S CLUB
ROSS
WINDSOR SQUARE
COMFORT INN
WINDSOR SQUARE
JCPENNEY
SARDIS PLACE AT MATTHEWS
QUEEN'S POINT
DUNKIN' DONUTS
INFINITI OF CHARLOTTE
HARLEY-DAVIDSON OF CHARLOTTE
IN-TOWN SUITES
IHOP
PEP BOYS
KEFFER CHRYSLER JEEP DODGE RAM
SUN SUITES OF CHARLOTTE
FAIRFIELD INN & SUITES
CHILI'S
BEST WESTERN
NORTHERN TOOL & EQUIPMENT
BURLINGTON COAT FACTORY
1 – BUFFALO WILD WINGS
2 – GENEVA FINANCIAL
3 – DISCOUNT TIRE
GROHN POINT PLAZA
OLD TIME POTTERY
KEFFER HYUNDAI
LIBERTY BUICK GMC
TESLA
AUDI OF CHARLOTTE
CRACKER BARREL
HOLIDAY INN EXPRESS
HAMPTON INN
RED LOBSTER
SLEEP INN
OFFICE MAX
GUITAR CENTER
ELECTRICAL SUBSTATION
PHPLUS
T G STEGALL TRUCKING
NORTH STATE STORAGE
INQ@2401
VALUE CITY FURNITURE
WORLD GYM
MARTIN MARIETTA MATERIALS INC.
PARK & RIDE
FUTURE GREENWAY
INDEPENDENCE POINTE PKWY
SAM NEWELL RD
SARDIS RD N
ARGYLE DR
E. INDEPENDENCE BLVD
NORTHEAST PKWY
WINDSOR SQUARE DR
NOTE: FUNCTIONAL LEVEL MAPPING WAS USED TO DEVELOP DESIGNS FOR THIS PROJECT
AERIAL PHOTOGRAPHY NCDOT ONEMAP DATED MARCH 2015
UTILITY INFORMATION:
TO PROVIDE GREATER VISUAL CLARITY, EXISTING AND PROPOSED UTILITIES ARE NOT SHOWN ON THESE MAPS OR ON OTHER DISPLAYS. THE UTILITY INFORMATION SHOWN ON THESE MAPS IS LIMITED TO LOCATIONS OF MAJOR EXISTING AND POTENTIAL UTILITY EASEMENTS. THE DESIGNS SHOWN ON THESE MAPS, INCLUDING UTILITY EASEMENTS, ARE PRELIMINARY AND ARE SUBJECT TO CHANGE.
LEGEND
PUBLIC MEETING MAP
PROJECT U-2509
MECKLENBURG COUNTY
US 74 (INDEPENDENCE BLVD) FROM CONFERENCE DRIVE TO INTERSTATE 485
ROLL 3 OF 4