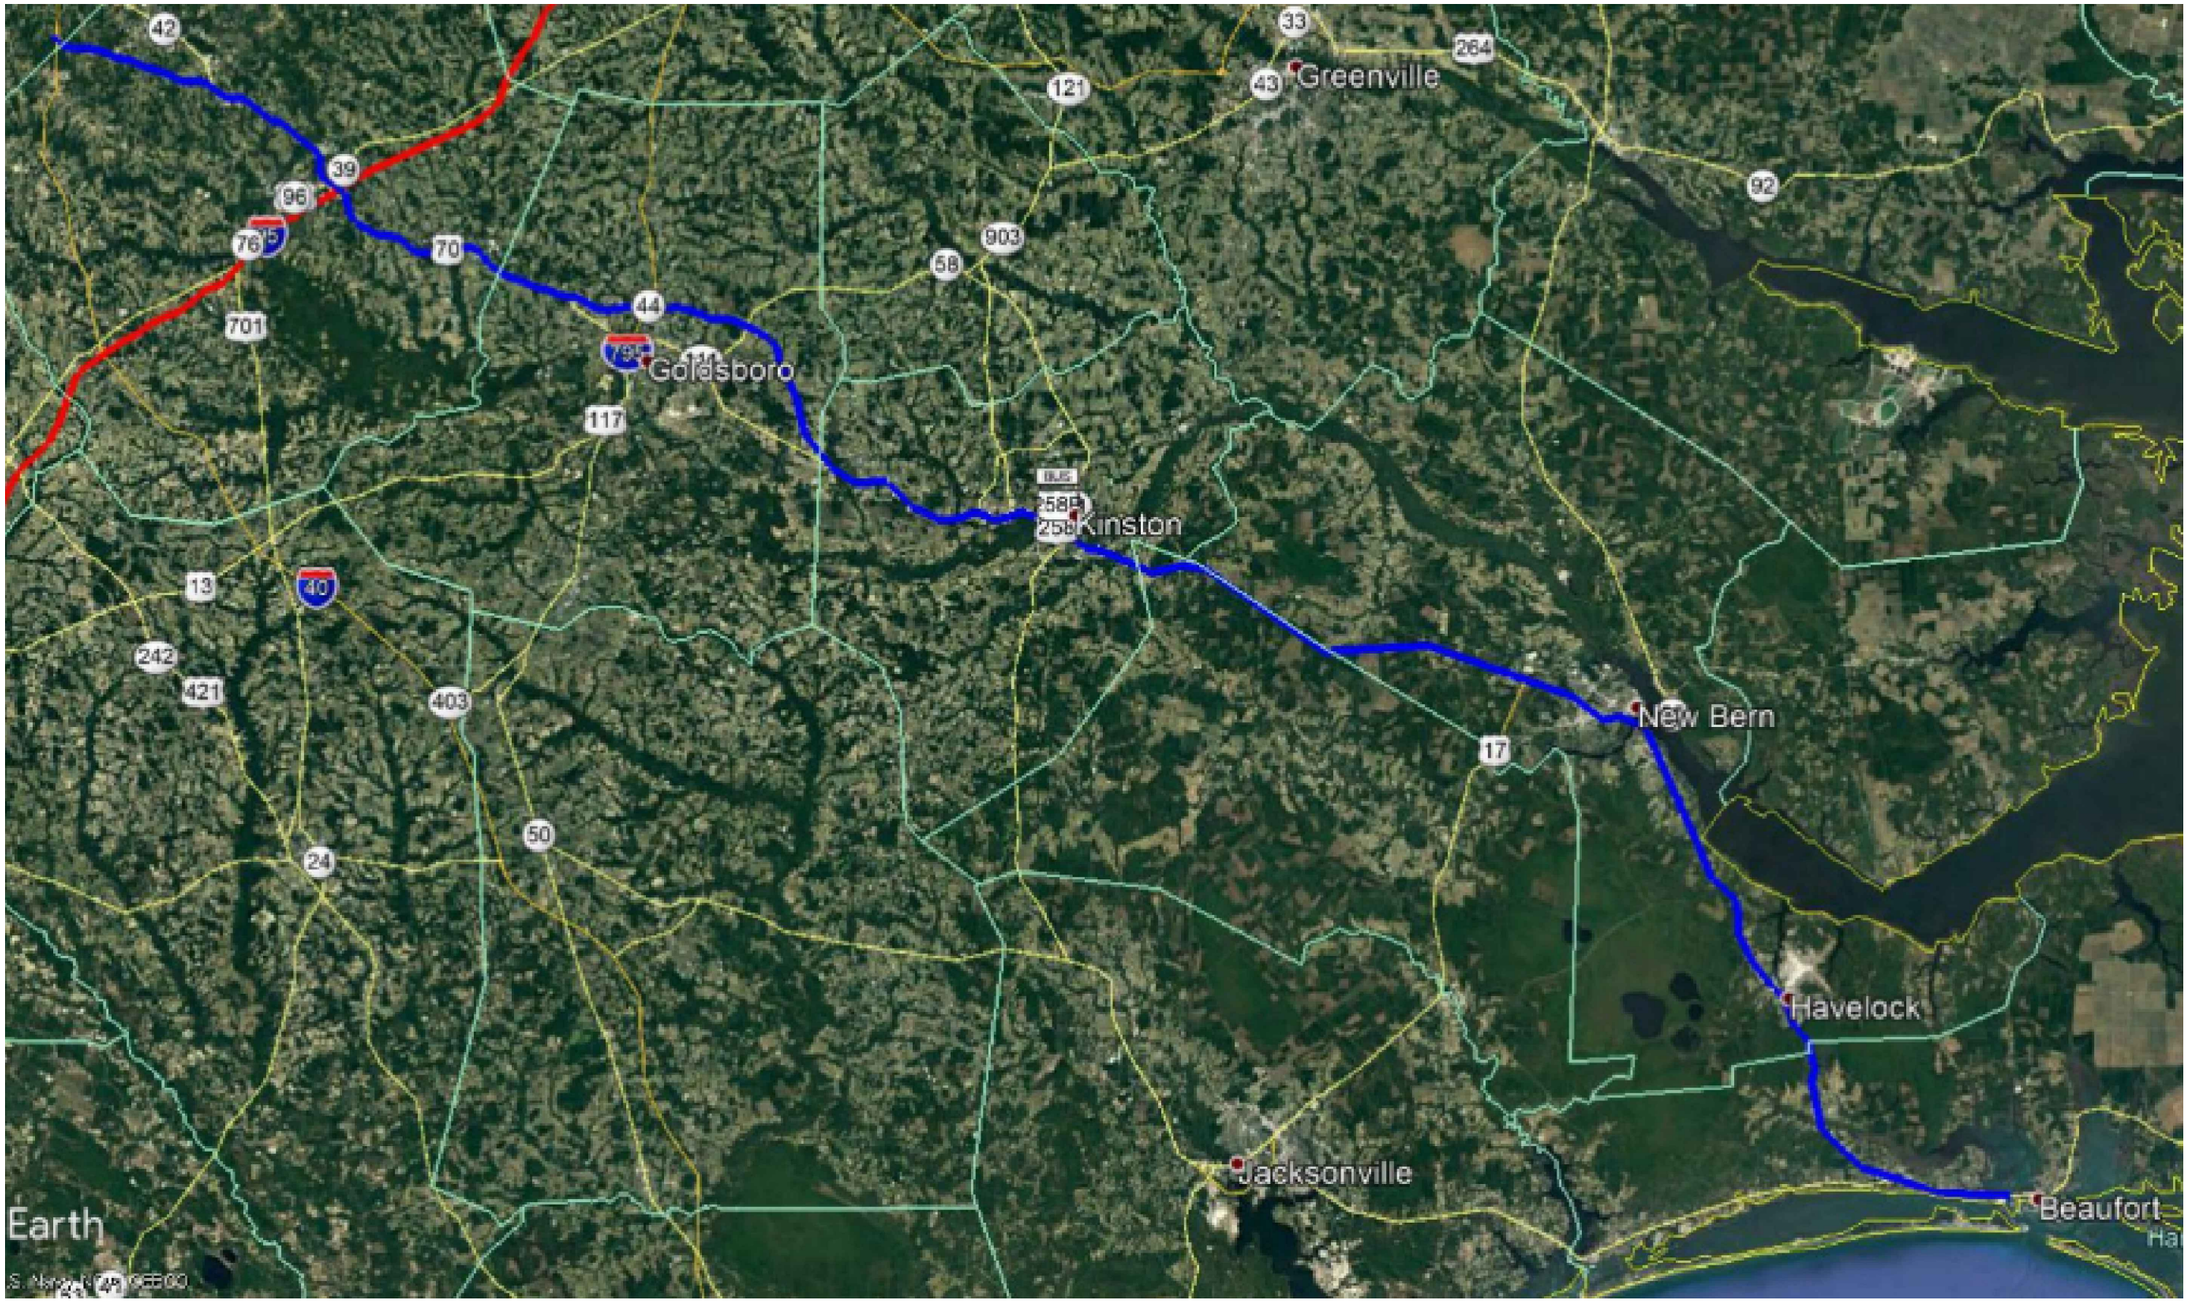

ONUG COMMUNICATIONS
3315 ATLANTIC AVE
RALEIGH, NC 27604
(919) 876-5455

REV	DATE	DESCRIPTION

OWNER: STATE OF NORTH CAROLINA DEPARTMENT OF TRANSPORTATION

BEFORE YOU DIG STOP CALL 1-800-632-4949 N.C. ONE-CALL CENTER IT'S THE LAW

JOB NO:	POC
DATE:	22-06-2020
SCALE:	AS SHOWN
DESIGNED BY:	RAMTECH
DRAWN BY:	RAMTECH
CHECKED BY:	---
APPROVED BY:	---

PROJECT NAME: US-70

SHEET NAME: K - (1)

SHEET: K1

LEGEND

- WETLANDS
- HISTORIC PRESERVATION OFFICE
- CULVERTS
- BRIDGES
- BEST FIT ALIGNMENT
- CENTERLINE
- MILITARY OWNED PROPERTY
- NATIONAL FORESTS
- PARCELS
- COUNTIES
- PLOW — PLOW
- OT — OPEN TRENCH
- DB — DIRECTIONAL BORE
- CC — CONDUIT
- RAIL ROAD

ONUG COMMUNICATIONS
3315 ATLANTIC AVE
RALEIGH, NC 27604
(919) 876-5455

REV	DATE	DESCRIPTION

OWNER: STATE OF NORTH CAROLINA DEPARTMENT OF TRANSPORTATION

BEFORE YOU DIG STOP CALL 1-800-632-4949 N.C. ONE-CALL CENTER IT'S THE LAW

JOB NO:	POC
DATE:	22-06-2020
SCALE:	AS SHOWN
DESIGNED BY:	RAMTECH
DRAWN BY:	RAMTECH
CHECKED BY:	---
APPROVED BY:	---

PROJECT NAME: US-70

SHEET NAME: LEGEND

SHEET: L1

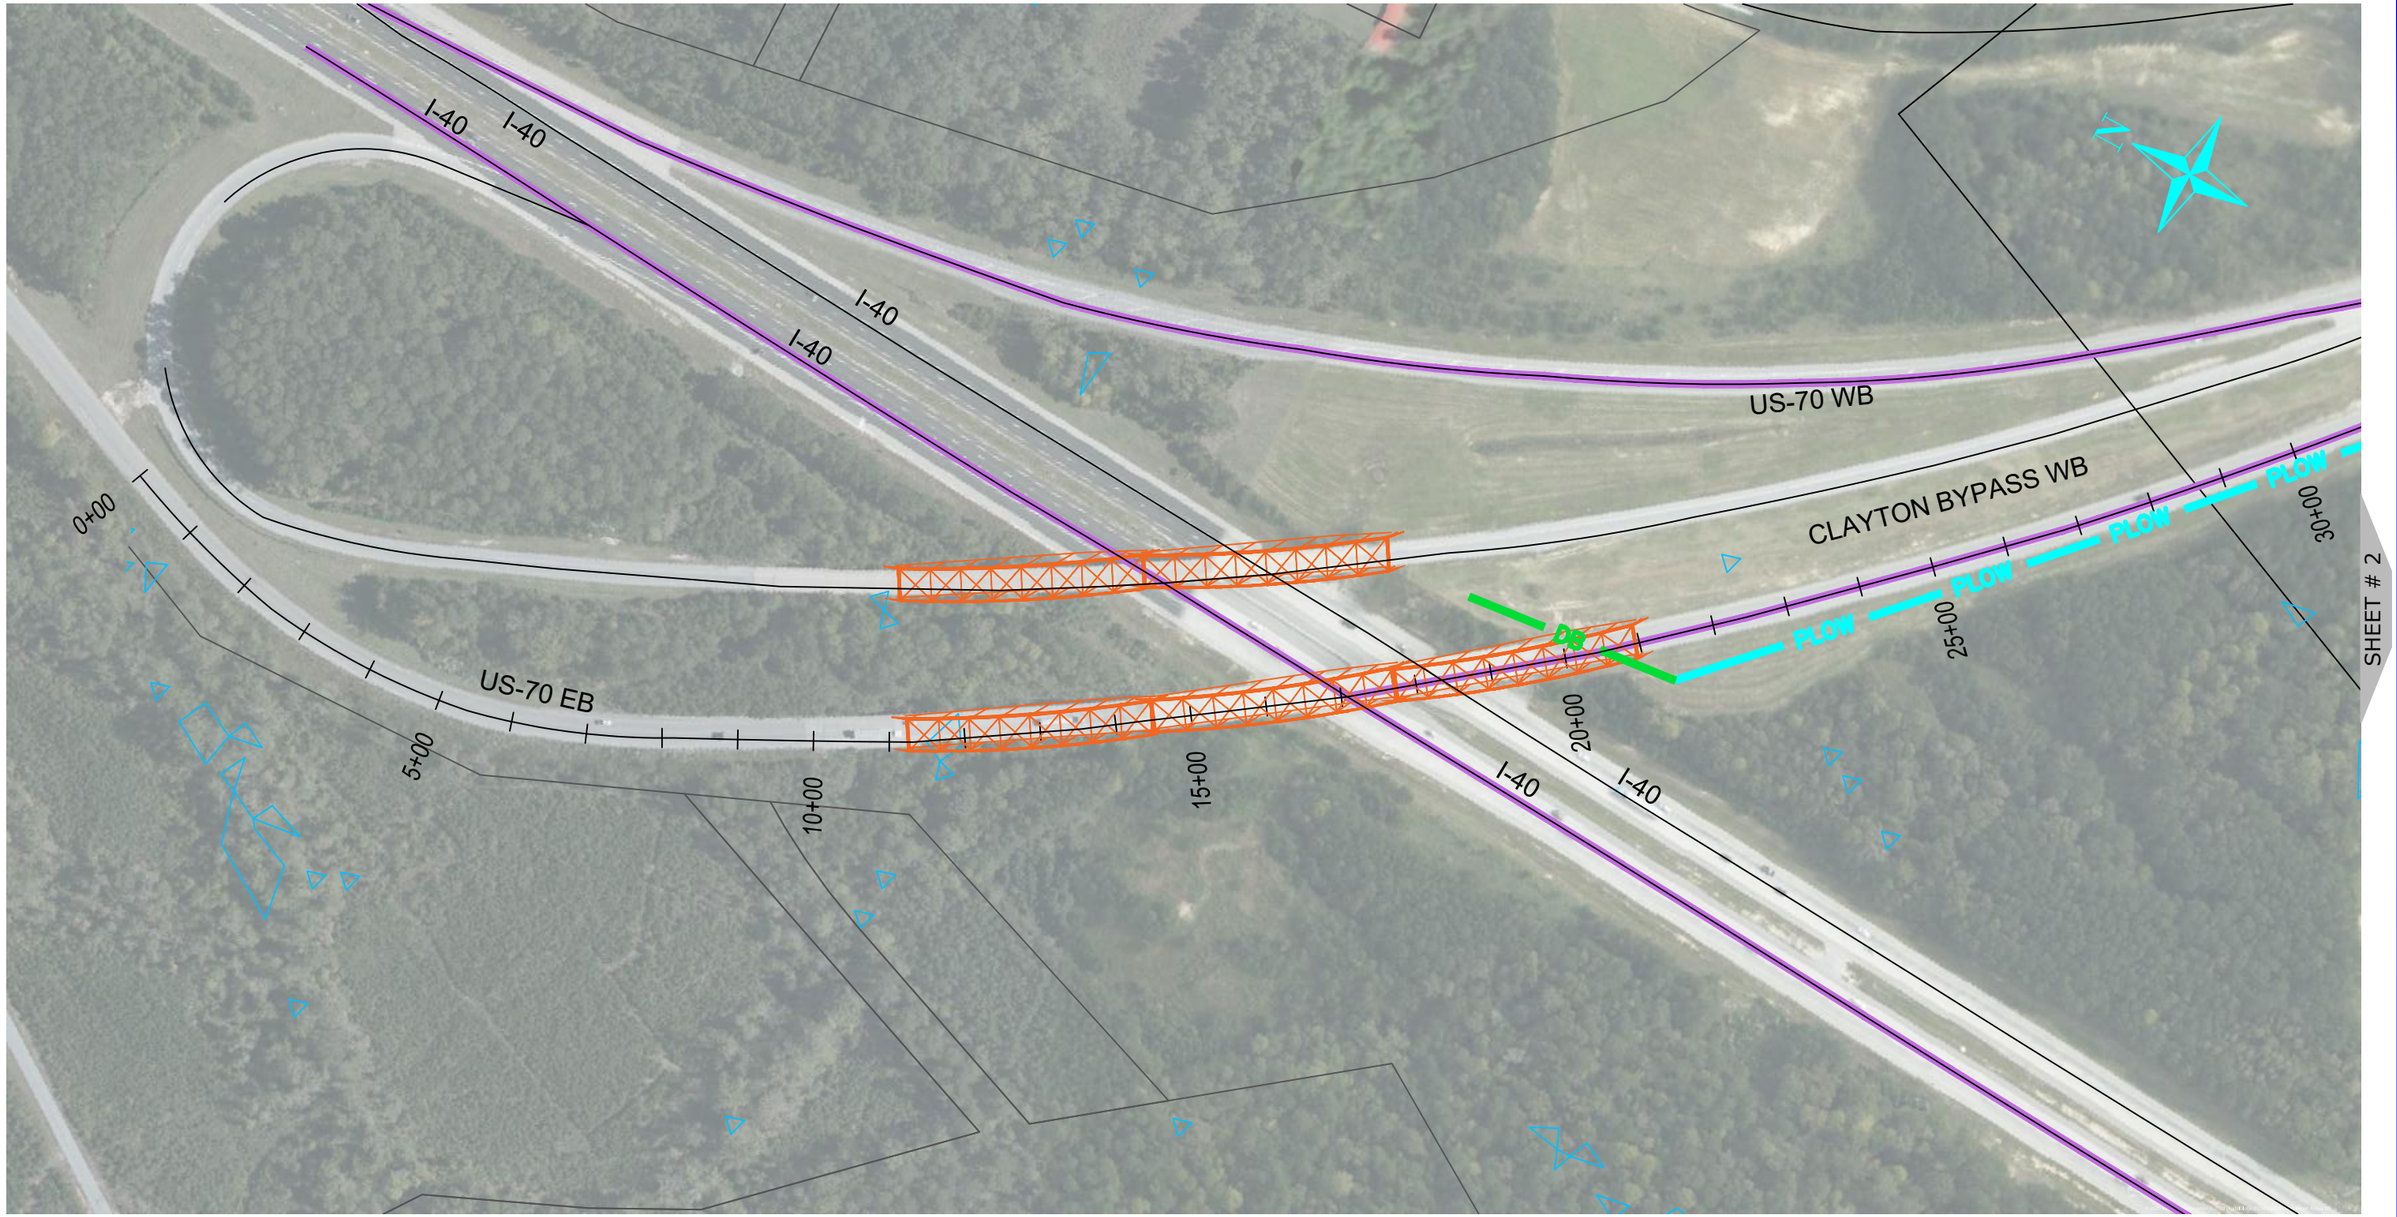

ONUG COMMUNICATIONS
3315 ATLANTIC AVE
RALEIGH, NC 27604
(919) 876-5455

REV	DATE	DESCRIPTION
		Wake County

OWNER: STATE OF NORTH CAROLINA DEPARTMENT OF TRANSPORTATION

BEFORE YOU DIG STOP CALL 1-800-632-4949 N.C. ONE-CALL CENTER IT'S THE LAW

JOB NO:	POC
DATE:	22-06-2020
SCALE:	AS SHOWN
DESIGNED BY:	RAMTECH
DRAWN BY:	RAMTECH
CHECKED BY:	---
APPROVED BY:	---

PROJECT NAME: US-70

SHEET NAME: Sheet - (1)

SHEET: 1

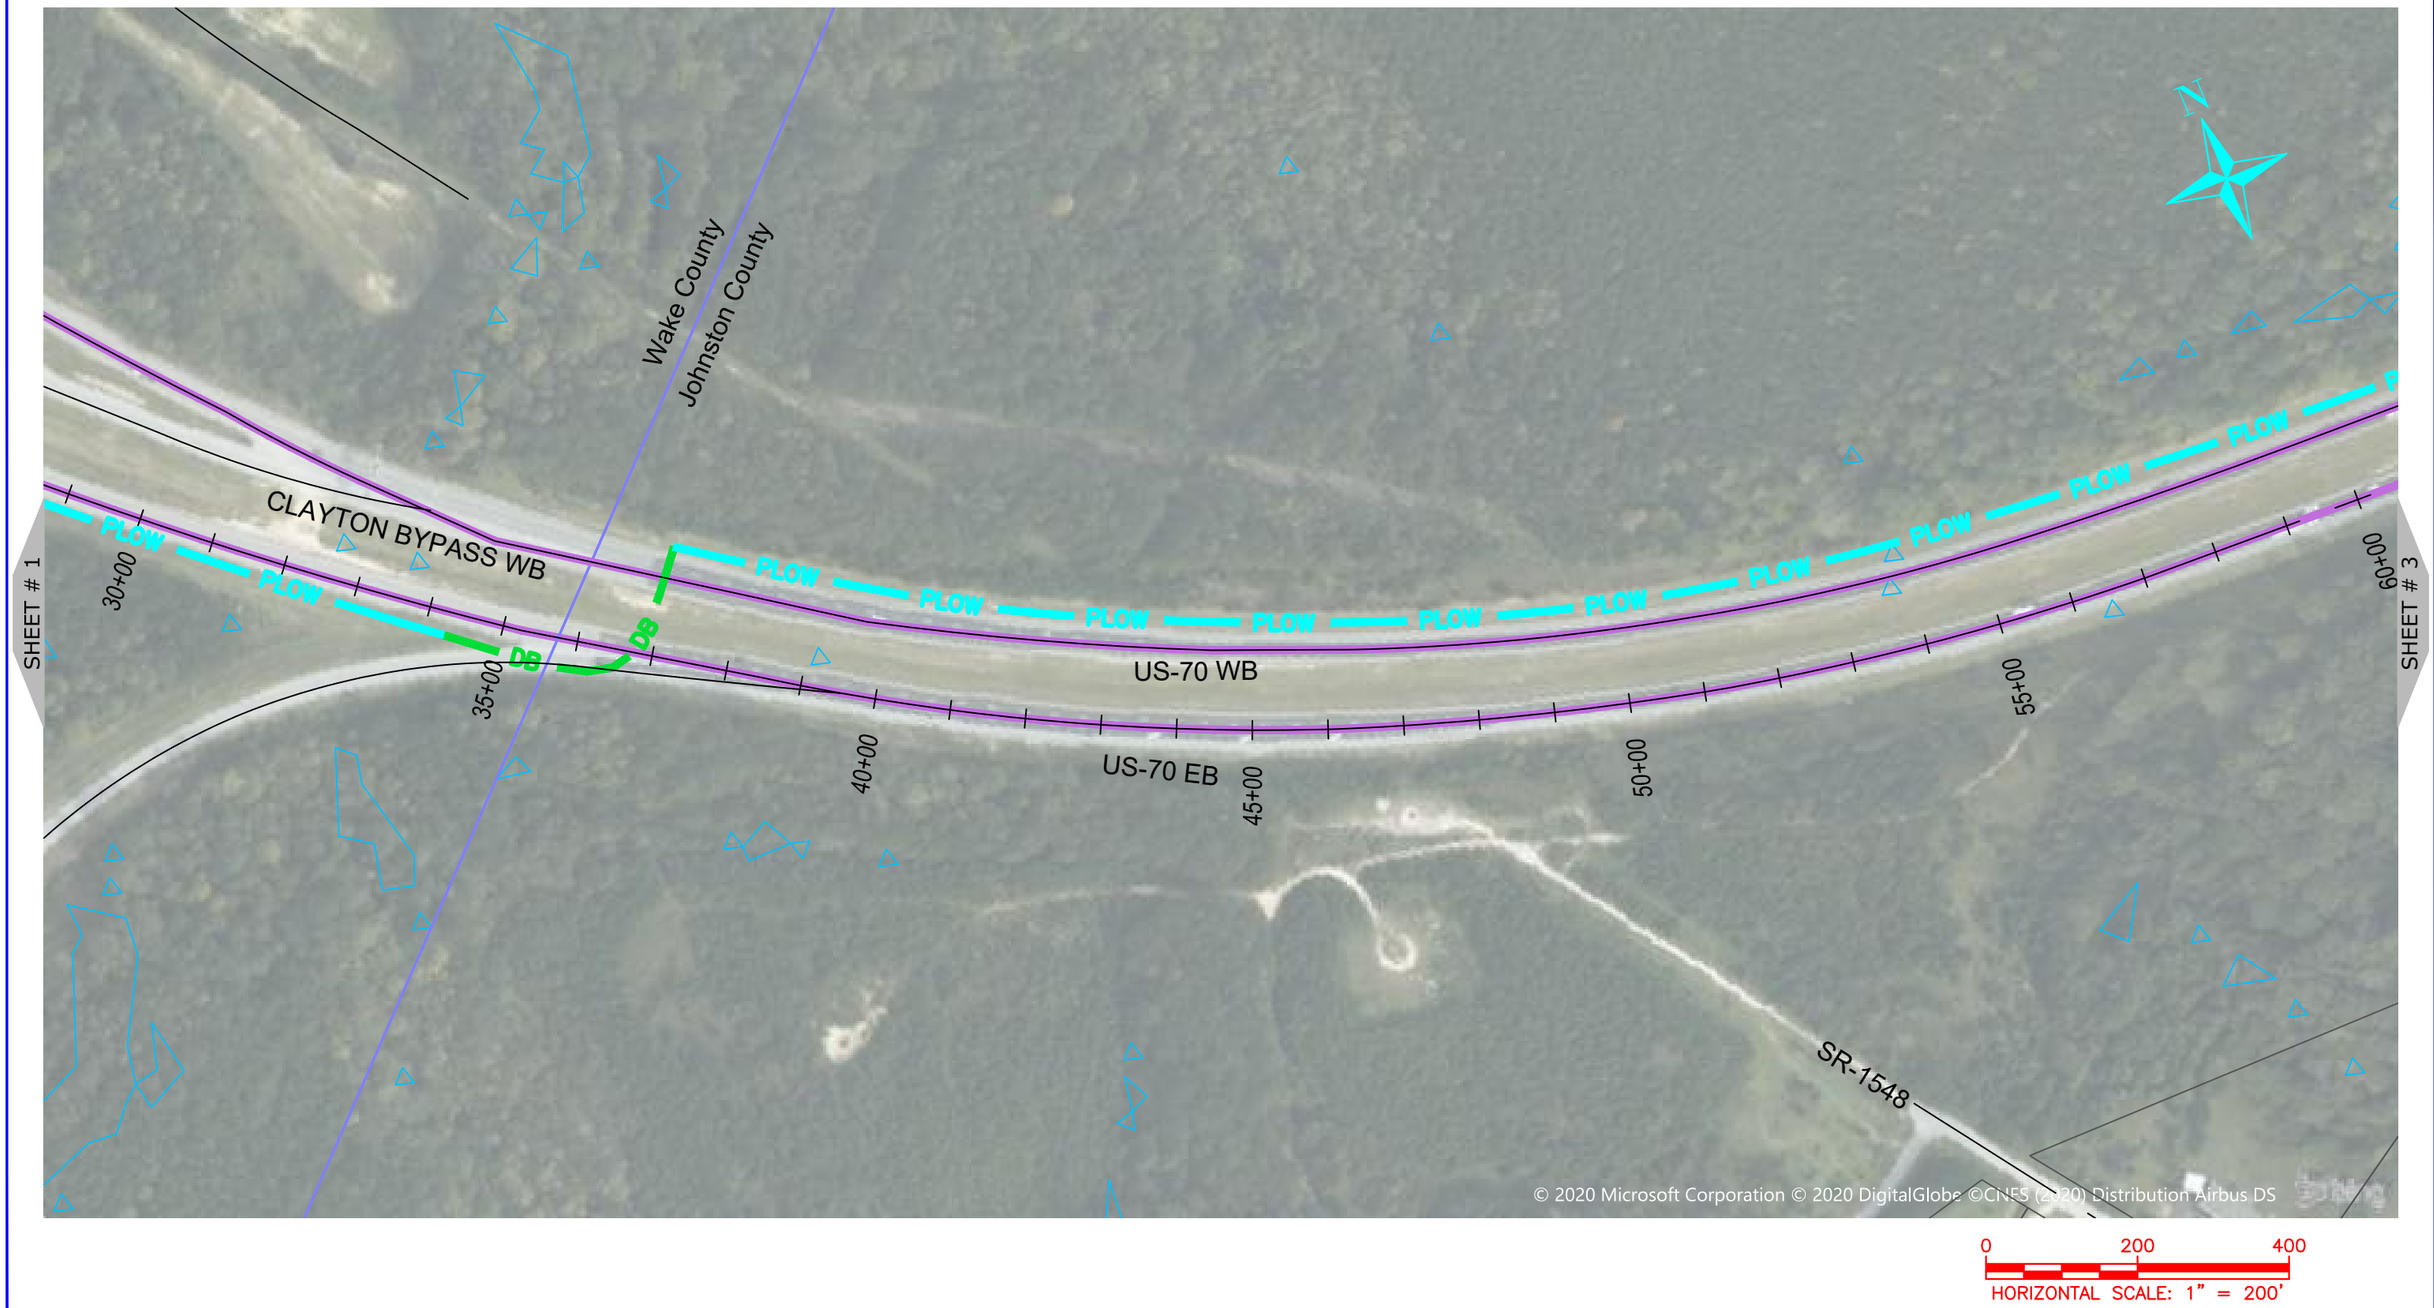

NUG COMMUNICATIONS
3315 ATLANTIC AVE
RALEIGH, NC 27604
(919) 876-5455

REV	DATE	DESCRIPTION
		Wake County
		Johnston County

OWNER: STATE OF NORTH CAROLINA DEPARTMENT OF TRANSPORTATION

BEFORE YOU DIG STOP CALL 1-800-632-4949 N.C. ONE-CALL CENTER IT'S THE LAW

JOB NO:	POC
DATE:	22-06-2020
SCALE:	AS SHOWN
DESIGNED BY:	RAMTECH
DRAWN BY:	RAMTECH
CHECKED BY:	---
APPROVED BY:	---

PROJECT NAME: US-70

SHEET NAME: Sheet - (2)

SHEET: 2

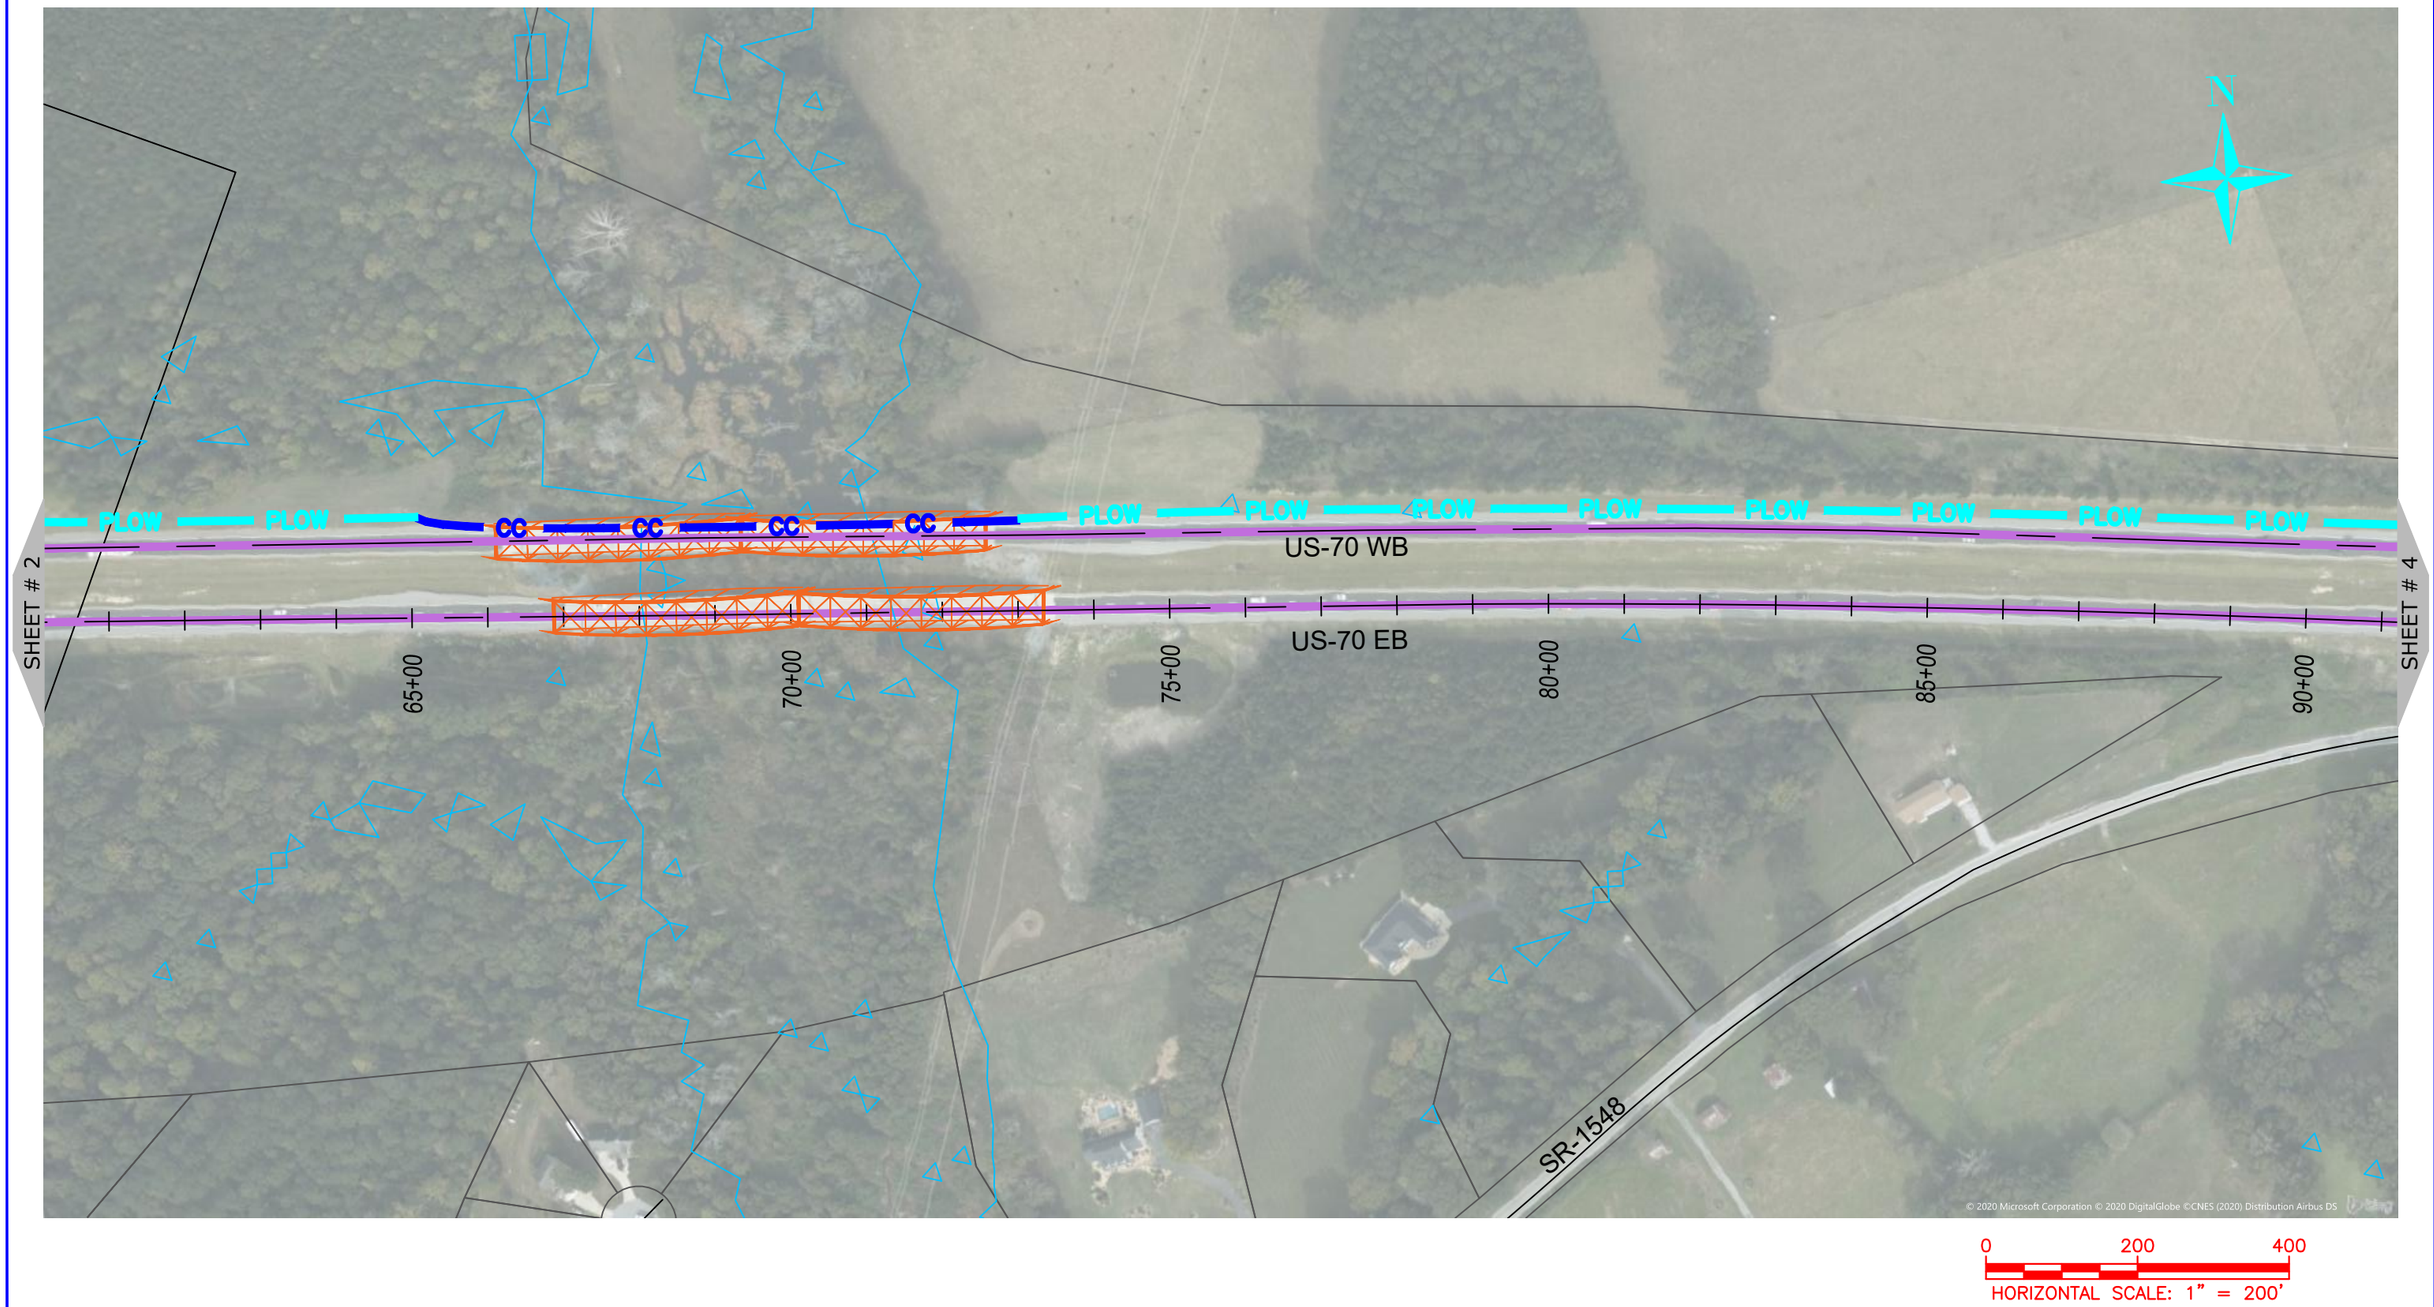

ONUG COMMUNICATIONS
3315 ATLANTIC AVE
RALEIGH, NC 27604
(919) 876-5455

REV	DATE	DESCRIPTION
		Johnston County

OWNER: STATE OF NORTH CAROLINA DEPARTMENT OF TRANSPORTATION

BEFORE YOU DIG STOP
CALL 1-800-632-4949
N.C. ONE-CALL CENTER
IT'S THE LAW

JOB NO:	POC
DATE:	22-06-2020
SCALE:	AS SHOWN
DESIGNED BY:	RAMTECH
DRAWN BY:	RAMTECH
CHECKED BY:	---
APPROVED BY:	---

PROJECT NAME: US-70

SHEET NAME: Sheet - (3)

SHEET: 3

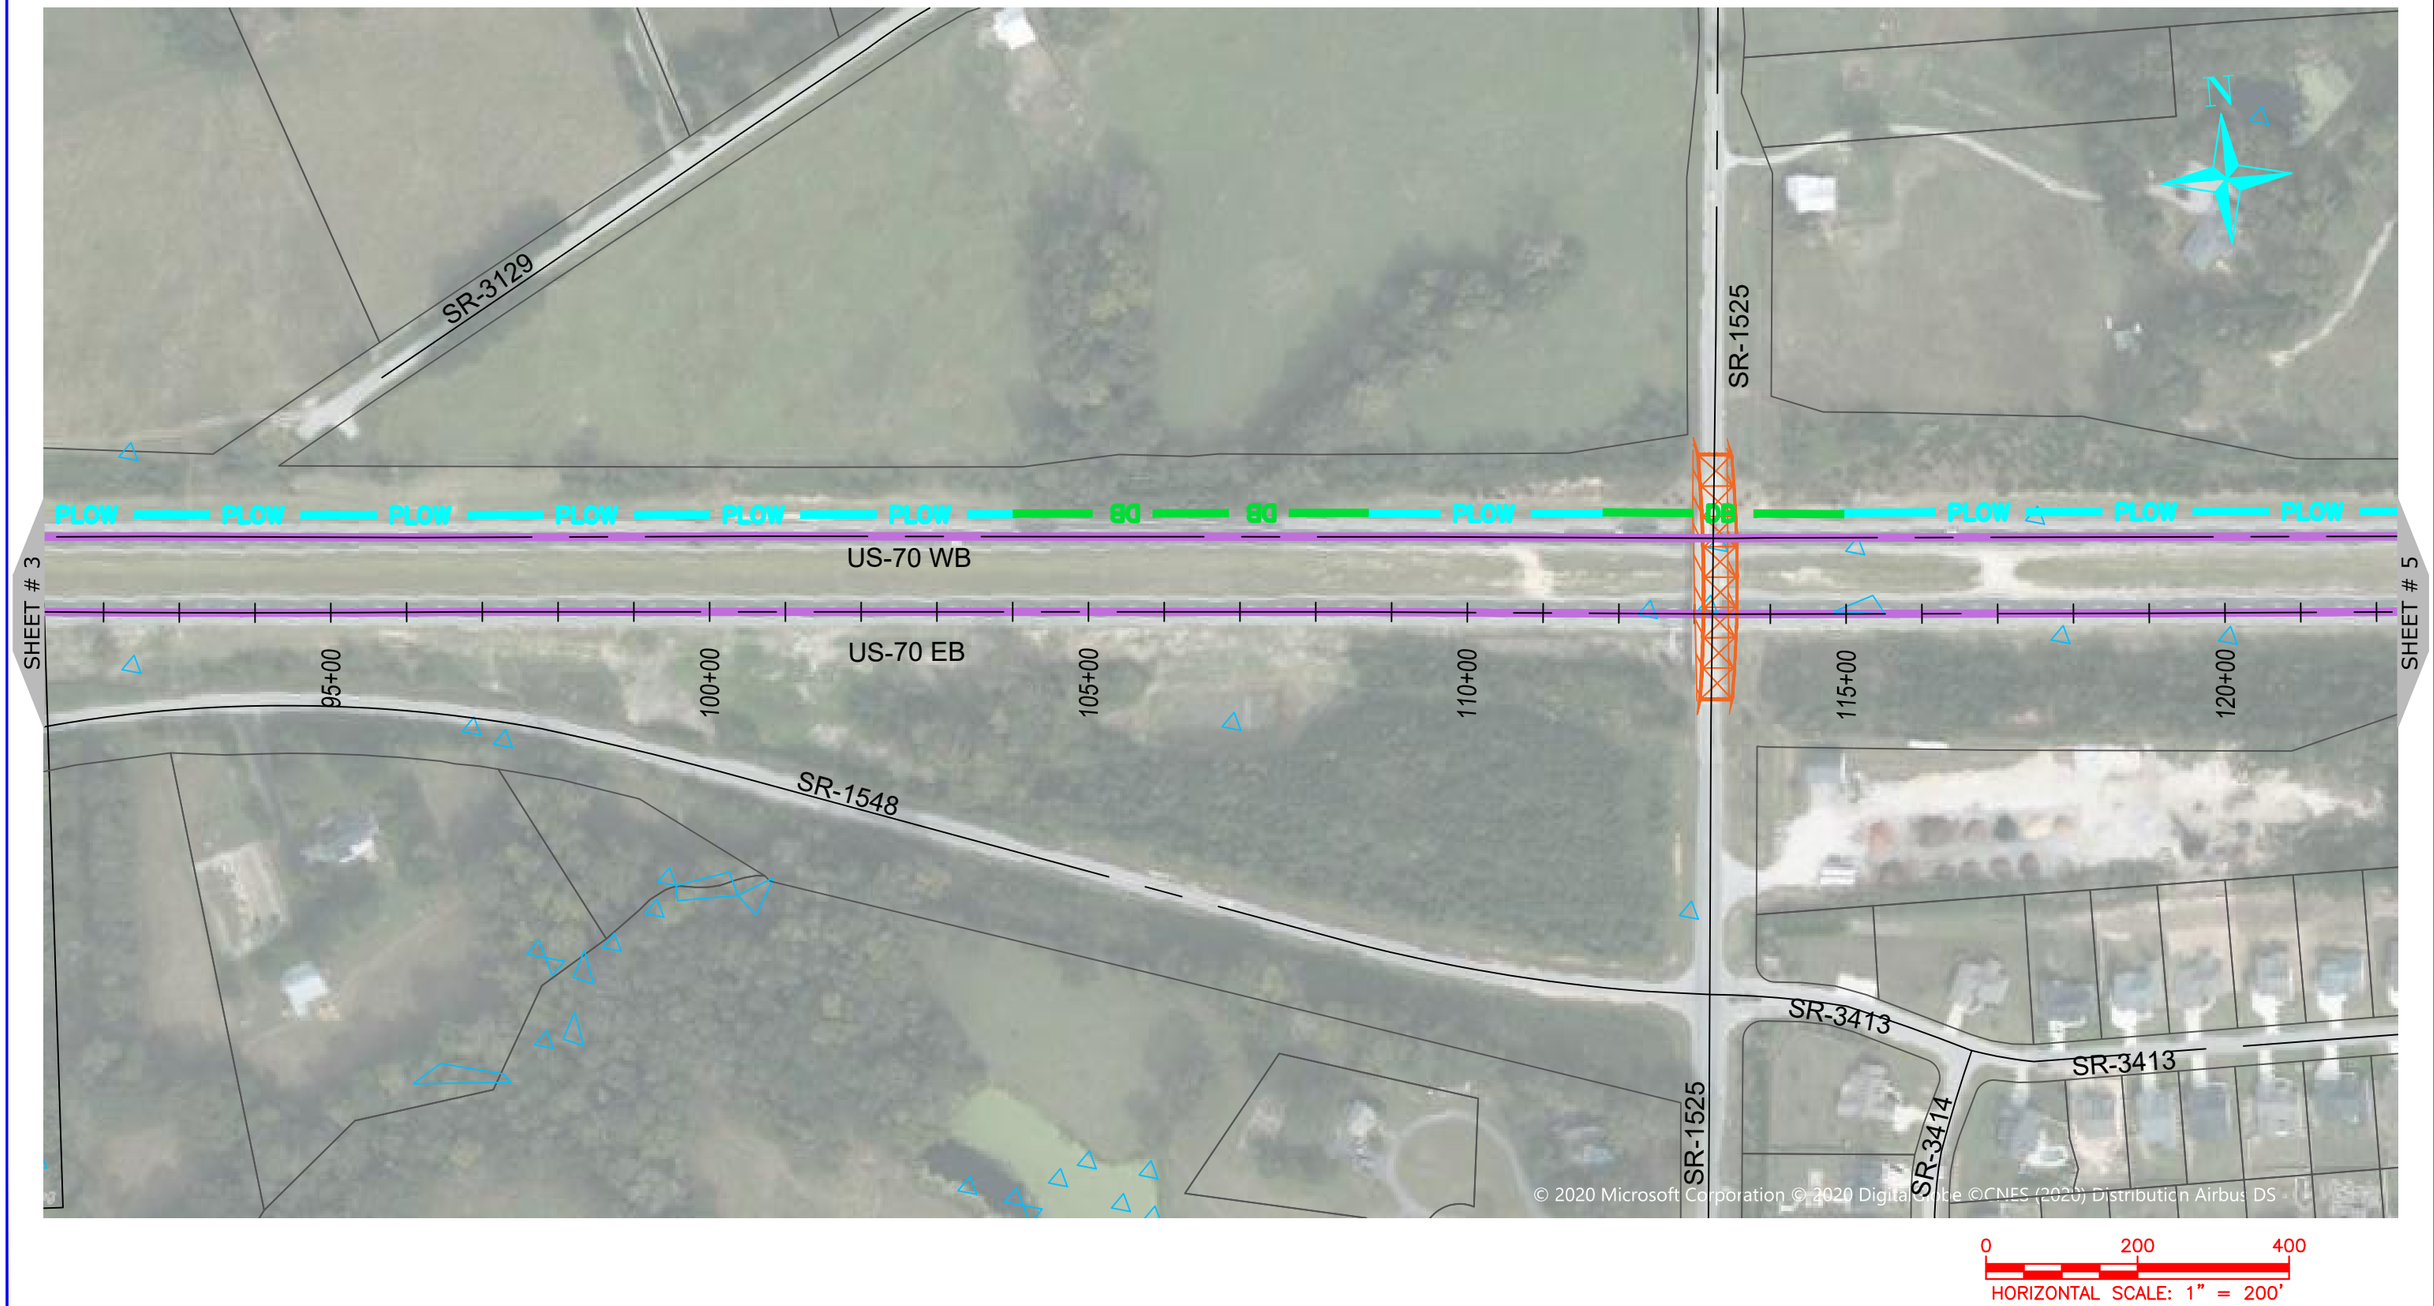

ONUG COMMUNICATIONS
3315 ATLANTIC AVE
RALEIGH, NC 27604
(919) 876-5455

REV	DATE	DESCRIPTION
		Johnston County

OWNER: STATE OF NORTH CAROLINA DEPARTMENT OF TRANSPORTATION

BEFORE YOU DIG STOP CALL 1-800-632-4949 N.C. ONE-CALL CENTER IT'S THE LAW

JOB NO:	POC
DATE:	22-06-2020
SCALE:	AS SHOWN
DESIGNED BY:	RAMTECH
DRAWN BY:	RAMTECH
CHECKED BY:	---
APPROVED BY:	---

PROJECT NAME: US-70

SHEET NAME: Sheet - (4)

SHEET: 4

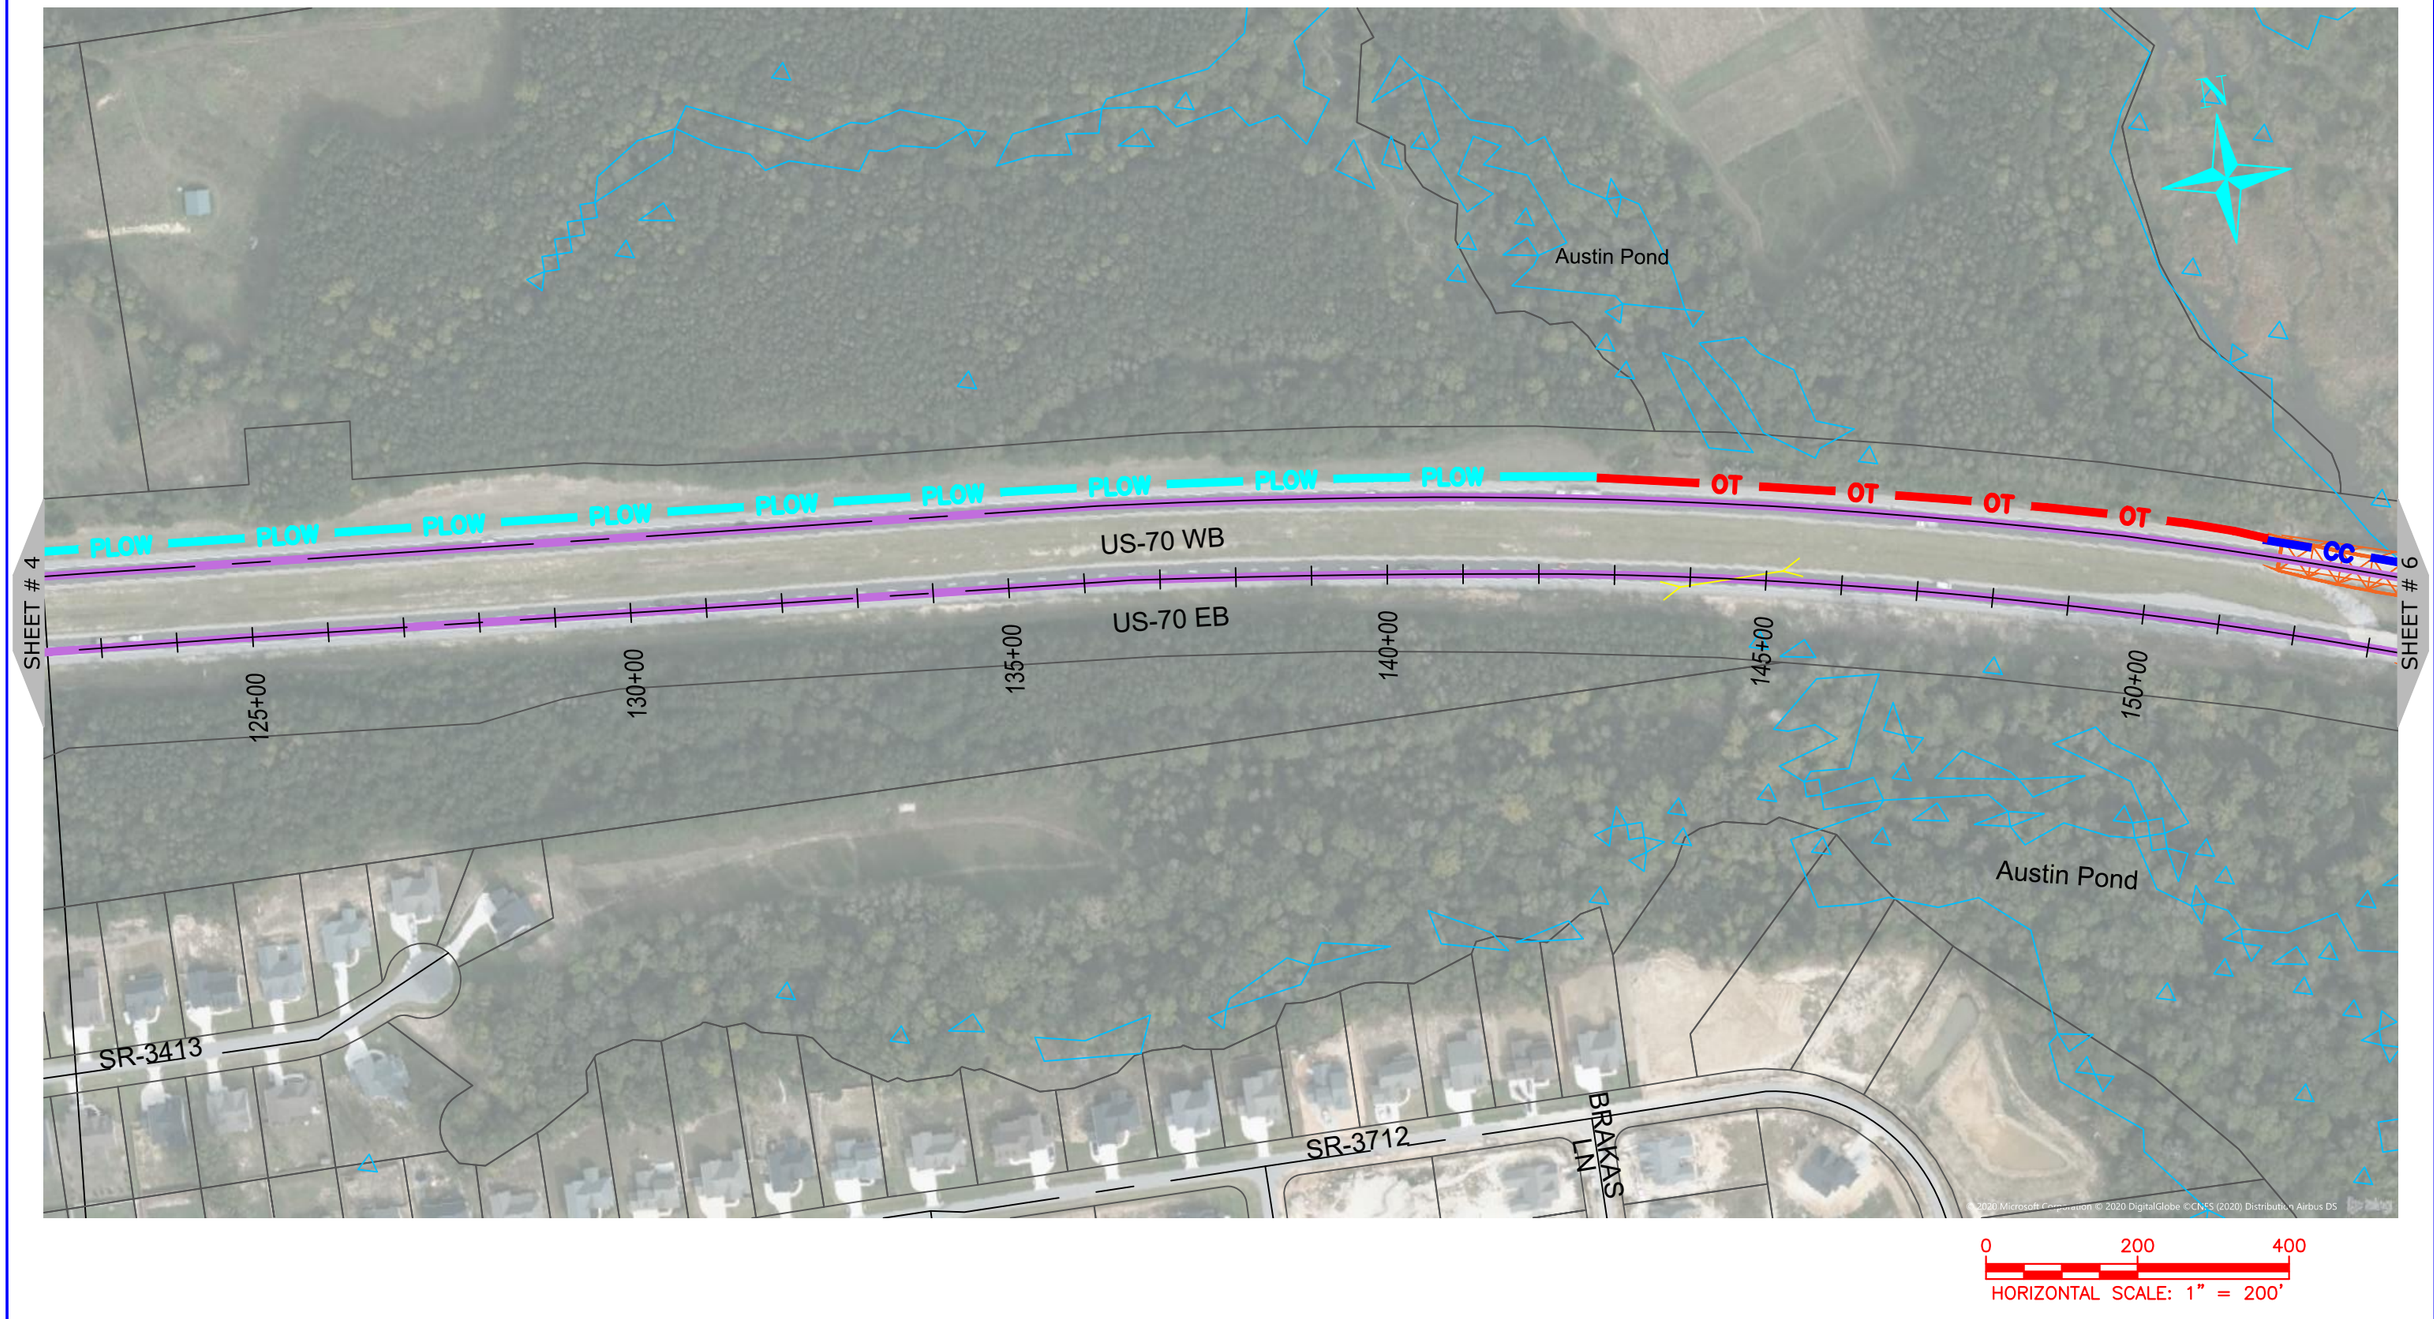

ONUG COMMUNICATIONS
3315 ATLANTIC AVE
RALEIGH, NC 27604
(919) 876-5455

REV	DATE	DESCRIPTION
		Johnston County

OWNER: STATE OF NORTH CAROLINA DEPARTMENT OF TRANSPORTATION

BEFORE YOU DIG STOP CALL 1-800-632-4949 N.C. ONE-CALL CENTER IT'S THE LAW

JOB NO:	POC
DATE:	22-06-2020
SCALE:	AS SHOWN
DESIGNED BY:	RAMTECH
DRAWN BY:	RAMTECH
CHECKED BY:	---
APPROVED BY:	---

PROJECT NAME: US-70

SHEET NAME: Sheet - (5)

SHEET: 5

ONUG COMMUNICATIONS

3315 ATLANTIC AVE
RALEIGH, NC 27604
(919) 876-5455

REV	DATE	DESCRIPTION
		Johnston County

OWNER: STATE OF NORTH CAROLINA DEPARTMENT OF TRANSPORTATION

BEFORE YOU DIG
STOP
CALL 1-800-632-4949
N.C. ONE-CALL CENTER
IT'S THE LAW

JOB NO:	POC
DATE:	22-06-2020
SCALE:	AS SHOWN
DESIGNED BY:	RAMTECH
DRAWN BY:	RAMTECH
CHECKED BY:	---
APPROVED BY:	---

PROJECT NAME: US-70

SHEET NAME: Sheet - (6)

SHEET: 6

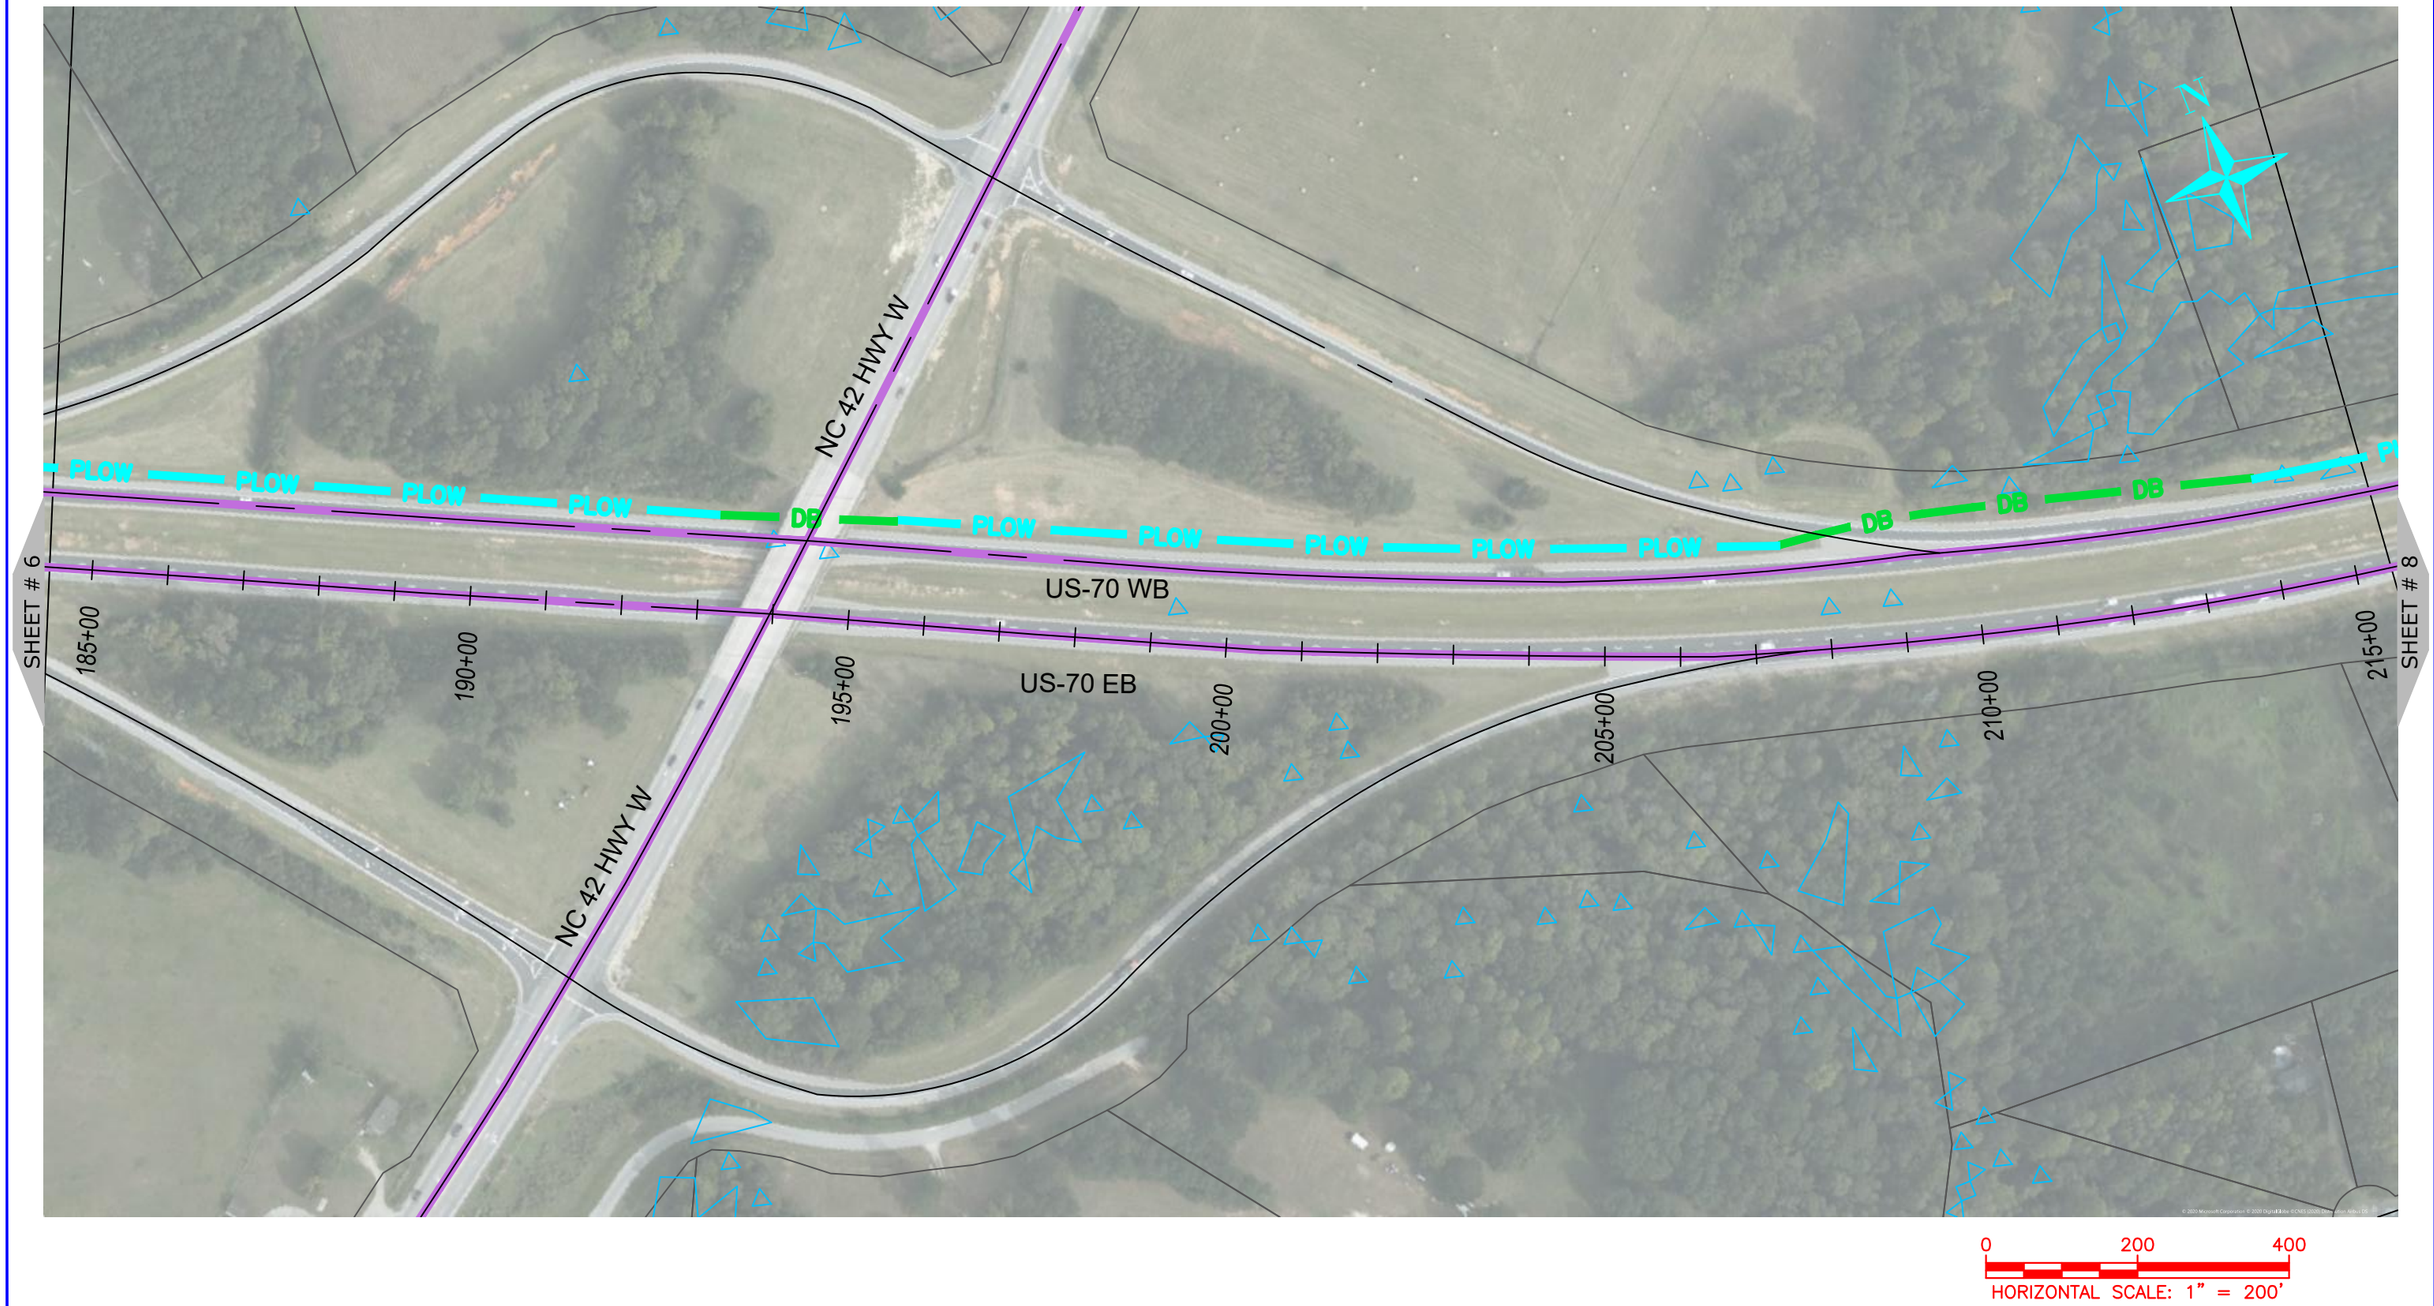

ONUG COMMUNICATIONS
3315 ATLANTIC AVE
RALEIGH, NC 27604
(919) 876-5455

REV	DATE	DESCRIPTION
		Johnston County

OWNER: STATE OF NORTH CAROLINA DEPARTMENT OF TRANSPORTATION

BEFORE YOU DIG STOP CALL 1-800-632-4949 N.C. ONE-CALL CENTER IT'S THE LAW

JOB NO:	POC
DATE:	22-06-2020
SCALE:	AS SHOWN
DESIGNED BY:	RAMTECH
DRAWN BY:	RAMTECH
CHECKED BY:	---
APPROVED BY:	---

PROJECT NAME: US-70

SHEET NAME: Sheet - (7)

SHEET: 7

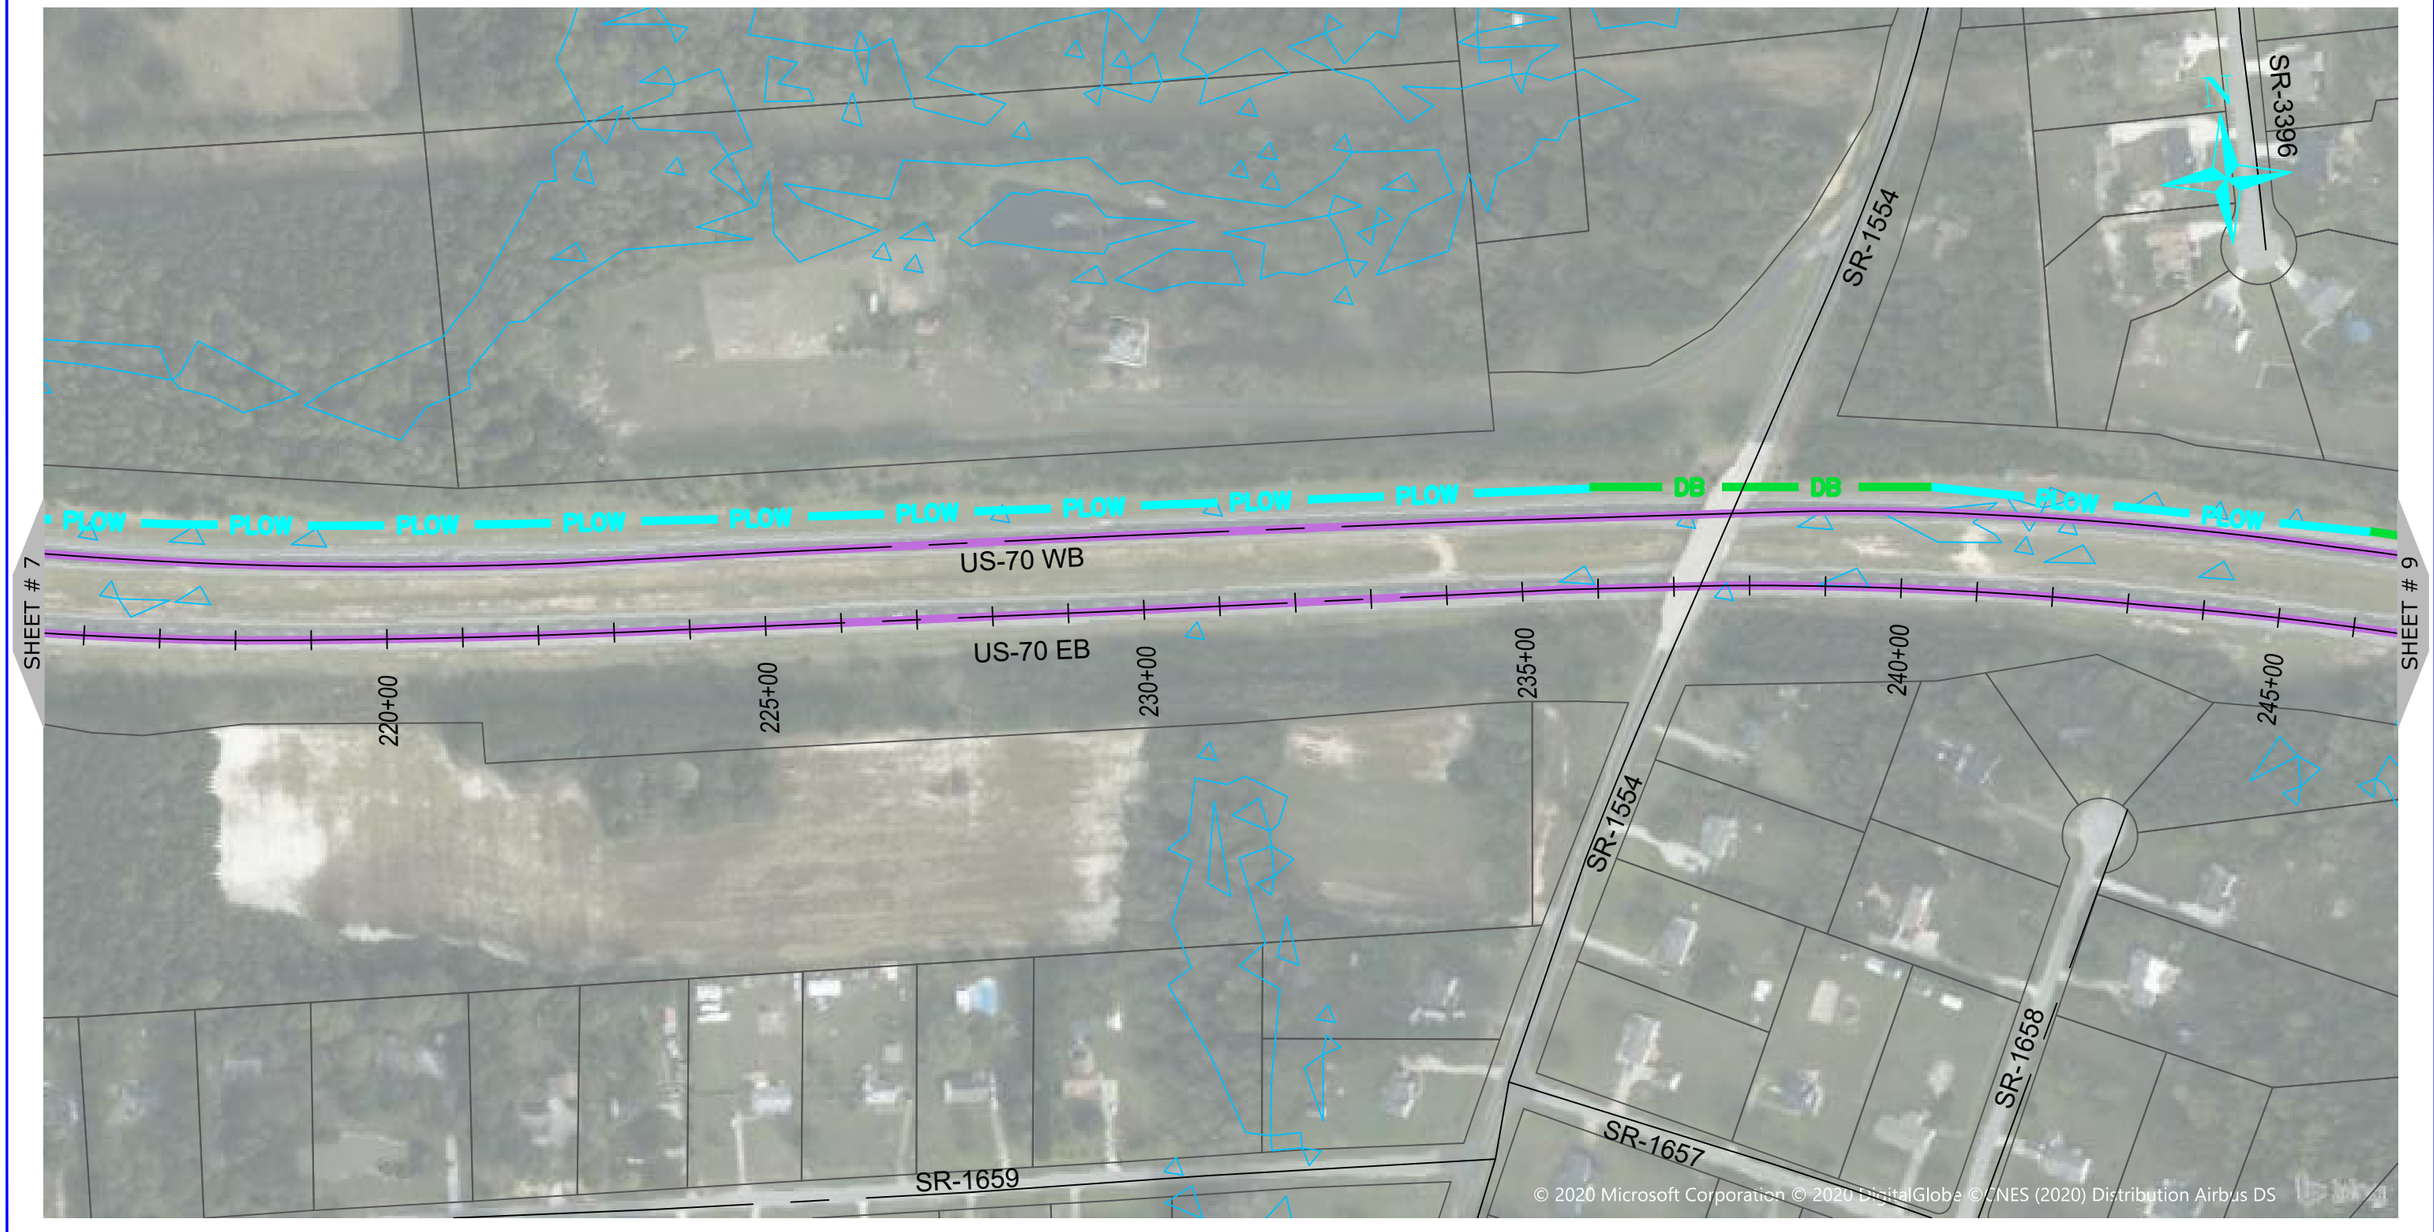

0 200 400
HORIZONTAL SCALE: 1" = 200'

ONUG COMMUNICATIONS
3315 ATLANTIC AVE
RALEIGH, NC 27604
(919) 876-5455

REV	DATE	DESCRIPTION
		Johnston County

OWNER: STATE OF NORTH CAROLINA DEPARTMENT OF TRANSPORTATION

BEFORE YOU DIG STOP
CALL 1-800-632-4949
N.C. ONE-CALL CENTER
IT'S THE LAW

JOB NO:	POC
DATE:	22-06-2020
SCALE:	AS SHOWN
DESIGNED BY:	RAMTECH
DRAWN BY:	RAMTECH
CHECKED BY:	---
APPROVED BY:	---

PROJECT NAME: US-70

SHEET NAME: Sheet - (8)

SHEET: 8

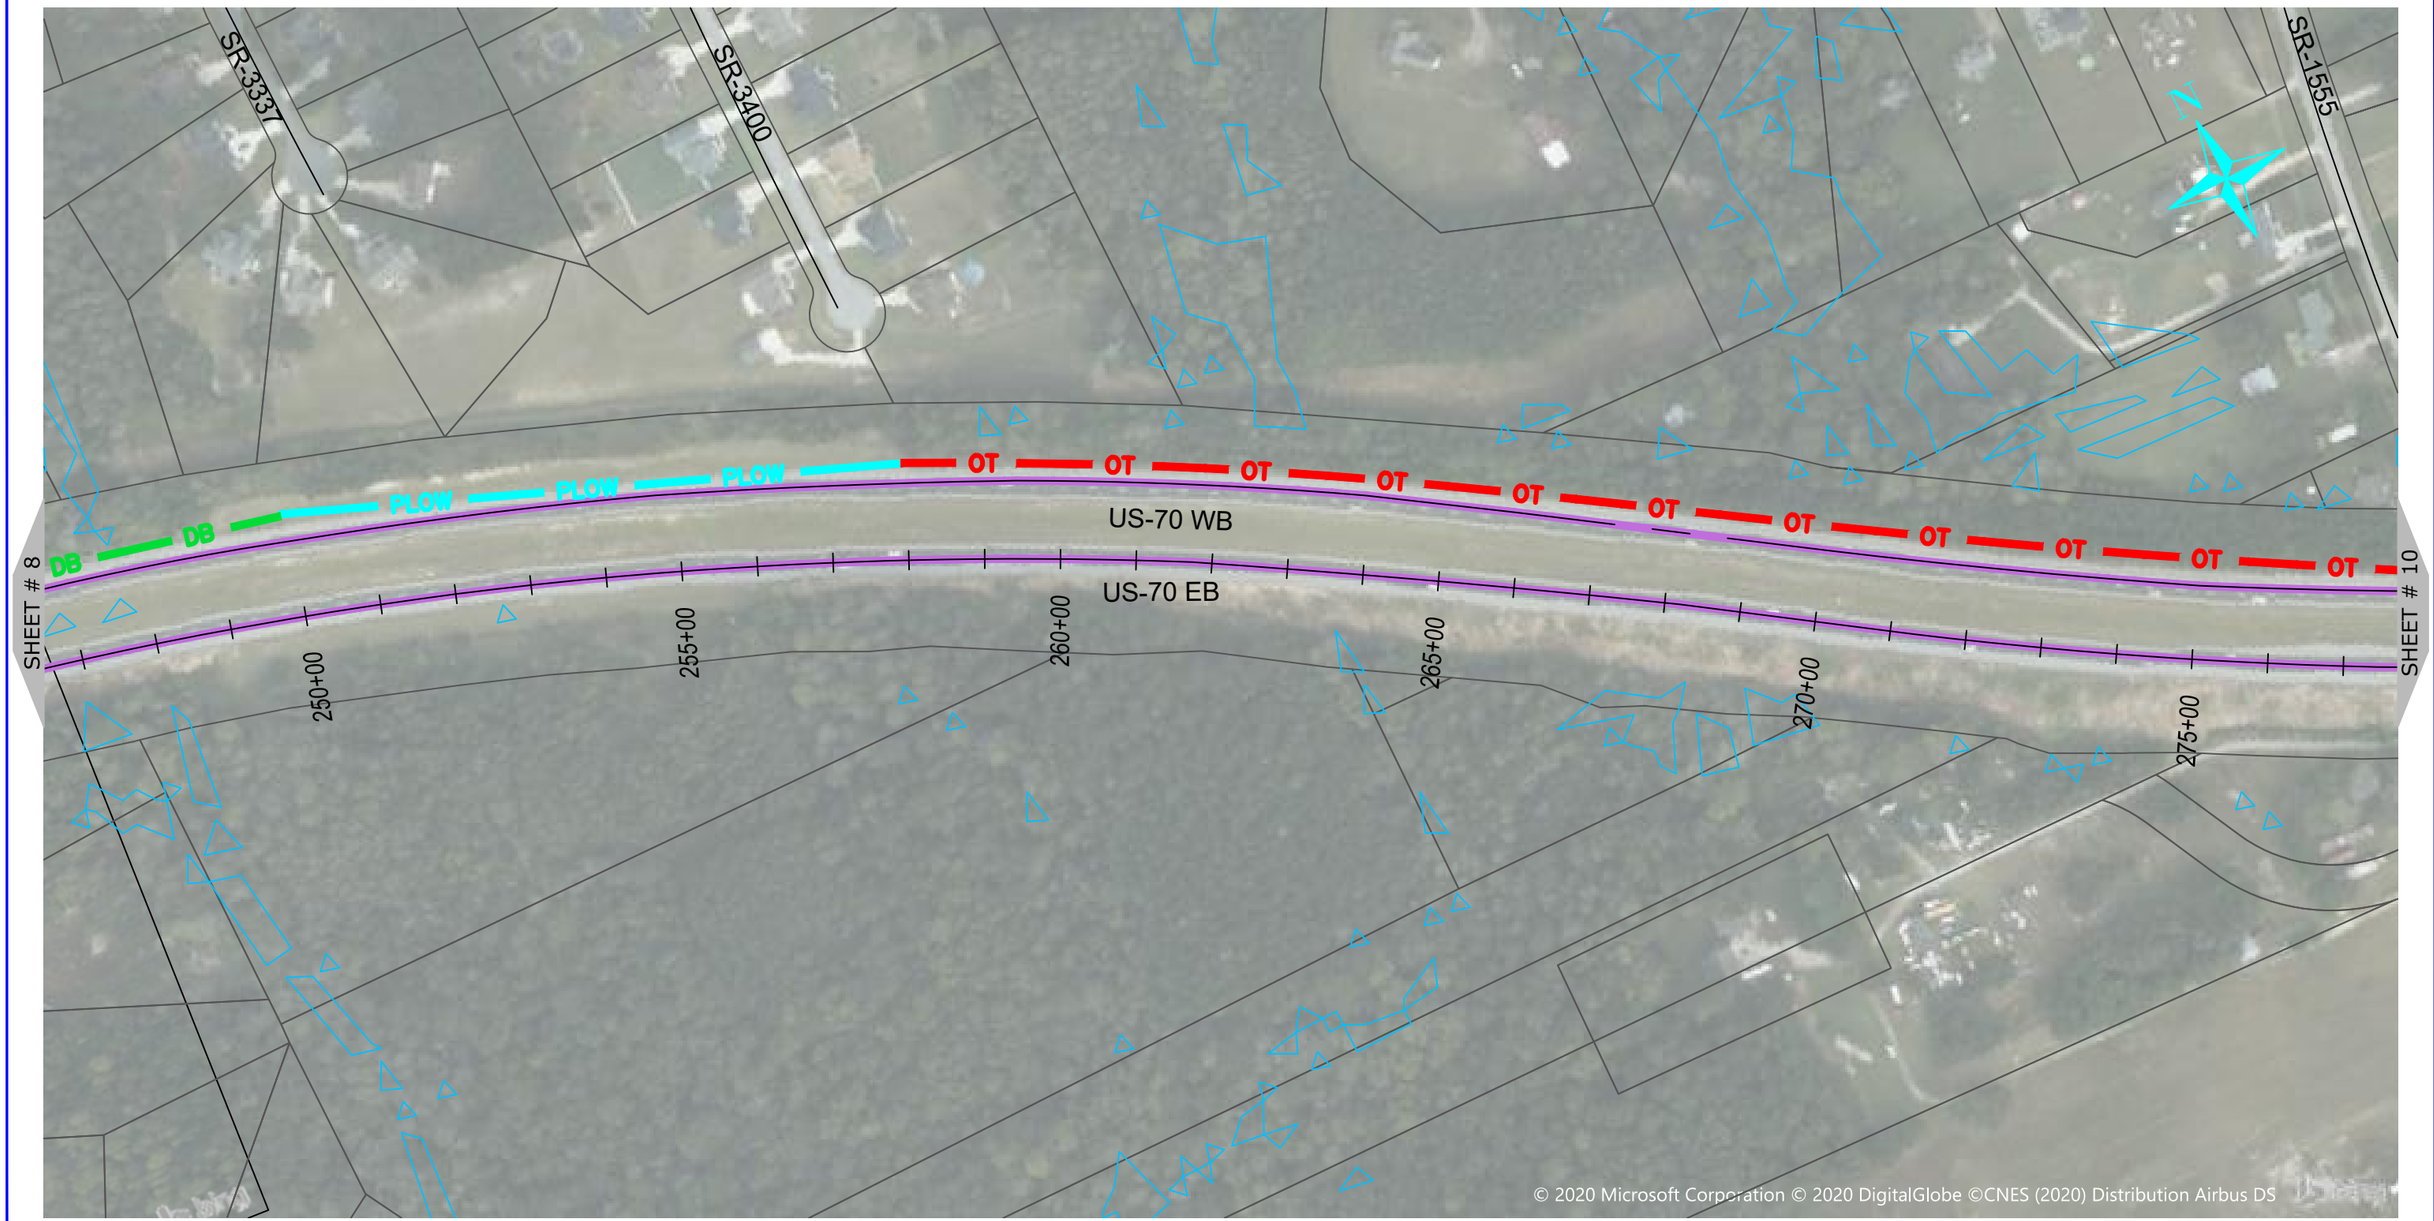

0 200 400
HORIZONTAL SCALE: 1" = 200'

ONUG COMMUNICATIONS
3315 ATLANTIC AVE
RALEIGH, NC 27604
(919) 876-5455

REV	DATE	DESCRIPTION
		Johnston County

OWNER: STATE OF NORTH CAROLINA DEPARTMENT OF TRANSPORTATION

BEFORE YOU DIG STOP CALL 1-800-632-4949 N.C. ONE-CALL CENTER IT'S THE LAW

JOB NO:	POC
DATE:	22-06-2020
SCALE:	AS SHOWN
DESIGNED BY:	RAMTECH
DRAWN BY:	RAMTECH
CHECKED BY:	---
APPROVED BY:	---

PROJECT NAME: US-70

SHEET NAME: Sheet - (9)

SHEET: 9

0 200 400
HORIZONTAL SCALE: 1" = 200'

NUG COMMUNICATIONS
3315 ATLANTIC AVE
RALEIGH, NC 27604
(919) 876-5455

REV	DATE	DESCRIPTION
		Johnston County

OWNER: STATE OF NORTH CAROLINA DEPARTMENT OF TRANSPORTATION

BEFORE YOU DIG STOP CALL 1-800-632-4949 N.C. ONE-CALL CENTER IT'S THE LAW

JOB NO:	POC
DATE:	22-06-2020
SCALE:	AS SHOWN
DESIGNED BY:	RAMTECH
DRAWN BY:	RAMTECH
CHECKED BY:	---
APPROVED BY:	---

PROJECT NAME: US-70

SHEET NAME: Sheet - (10)

SHEET: 10

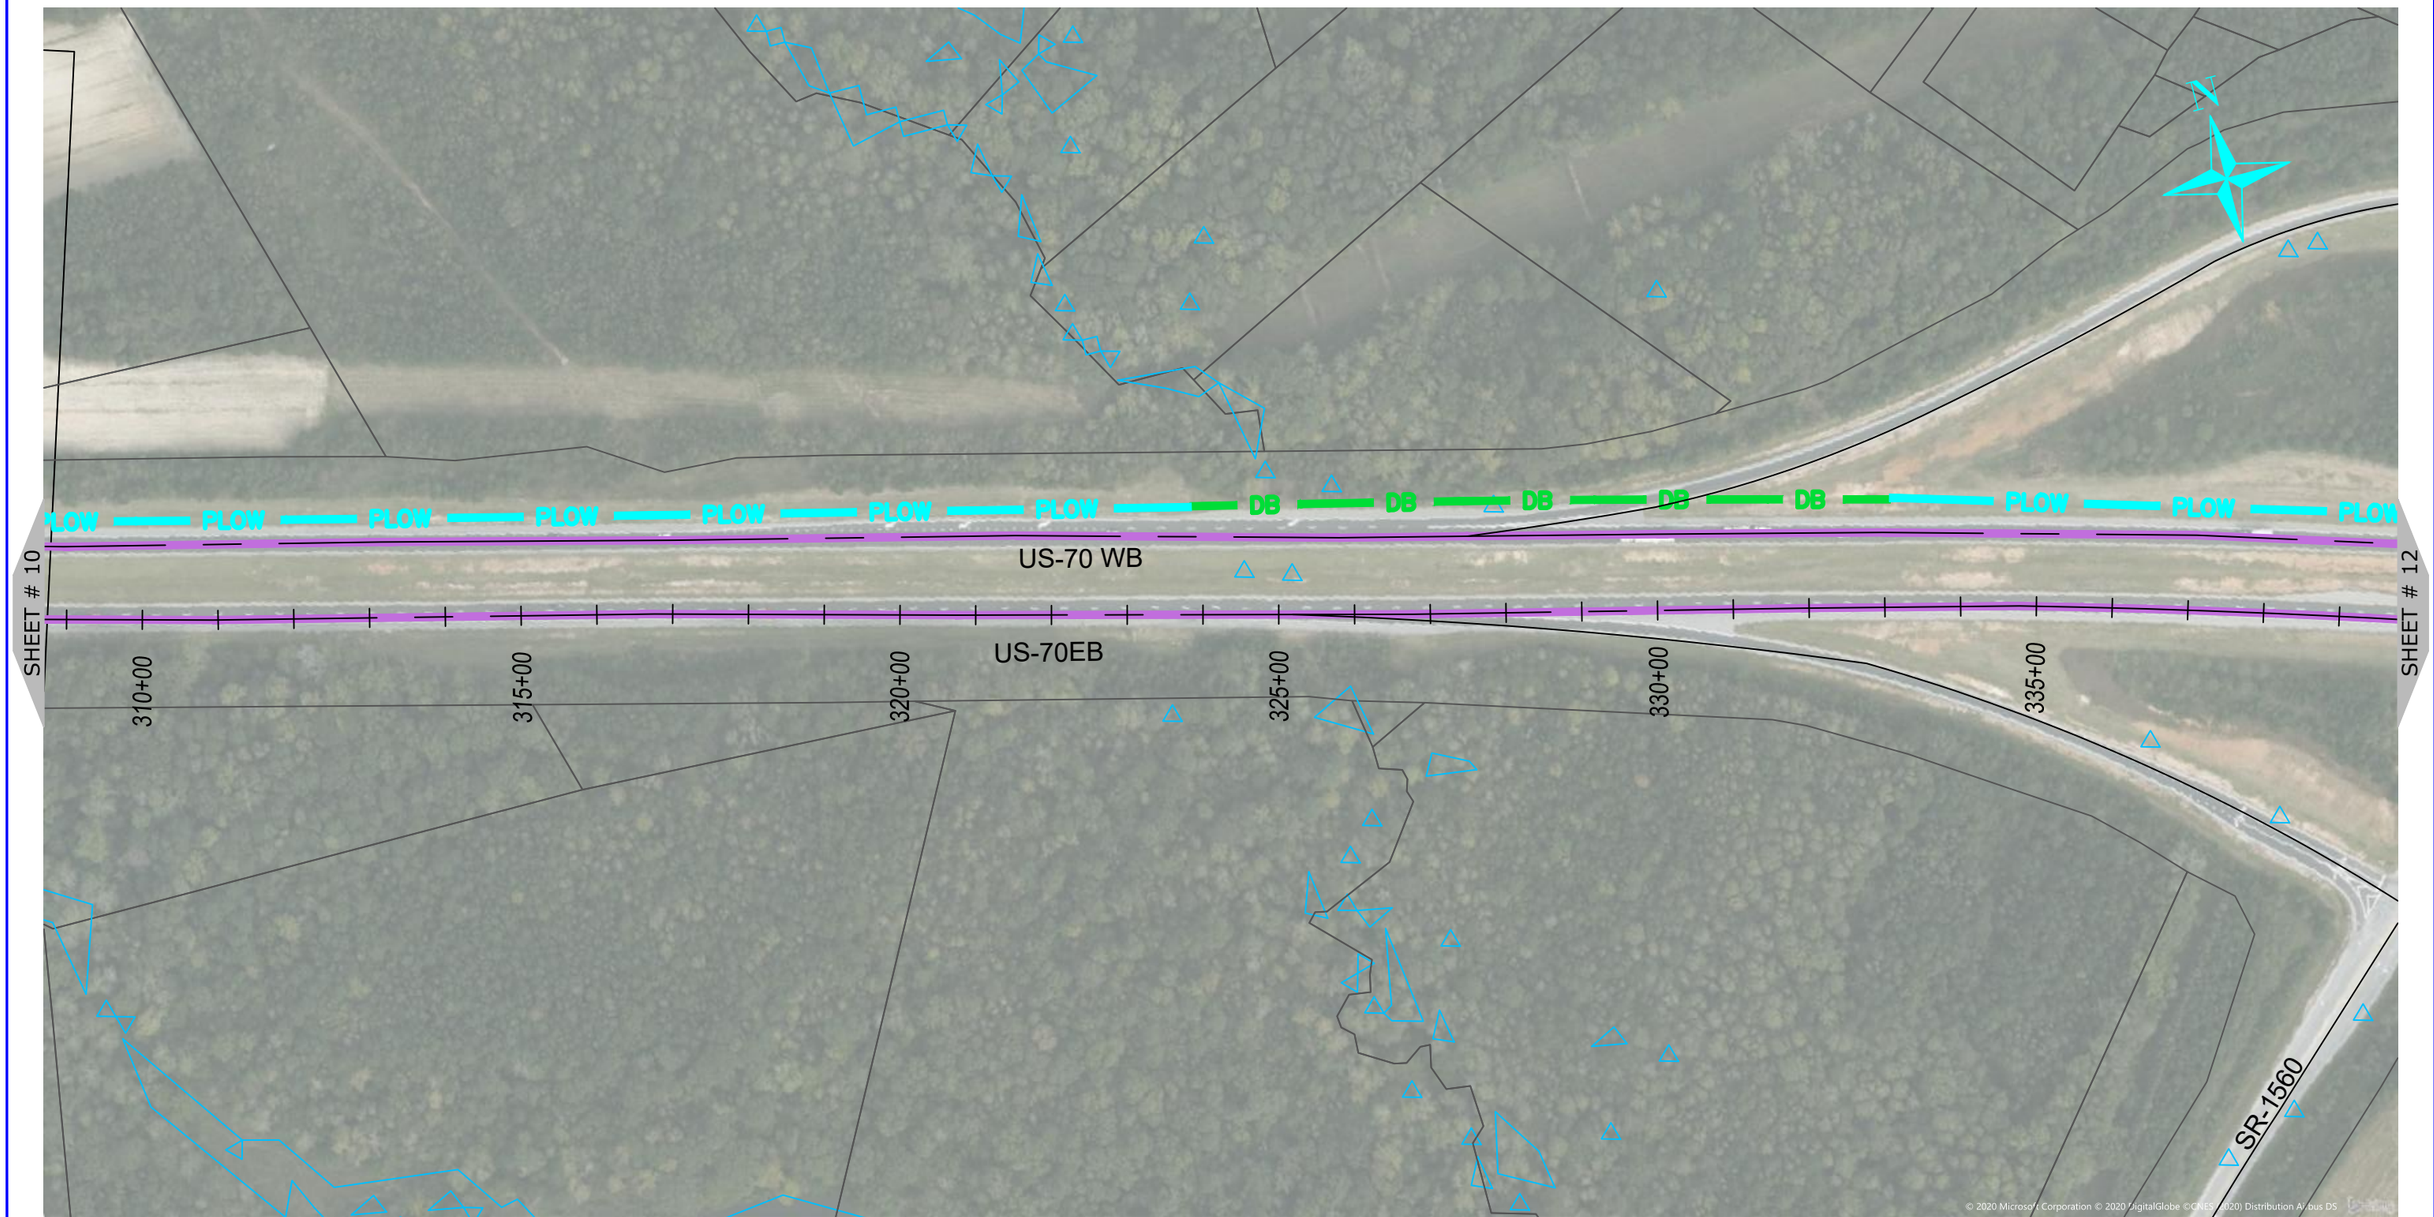

ONUG COMMUNICATIONS

3315 ATLANTIC AVE
RALEIGH, NC 27604
(919) 876-5455

REV	DATE	DESCRIPTION
		Johnston County

OWNER: STATE OF NORTH CAROLINA DEPARTMENT OF TRANSPORTATION

BEFORE YOU DIG
STOP
CALL 1-800-632-4949
N.C. ONE-CALL CENTER
IT'S THE LAW

JOB NO:	POC
DATE:	22-06-2020
SCALE:	AS SHOWN
DESIGNED BY:	RAMTECH
DRAWN BY:	RAMTECH
CHECKED BY:	---
APPROVED BY:	---

PROJECT NAME: US-70

SHEET NAME: Sheet - (11)

SHEET: 11

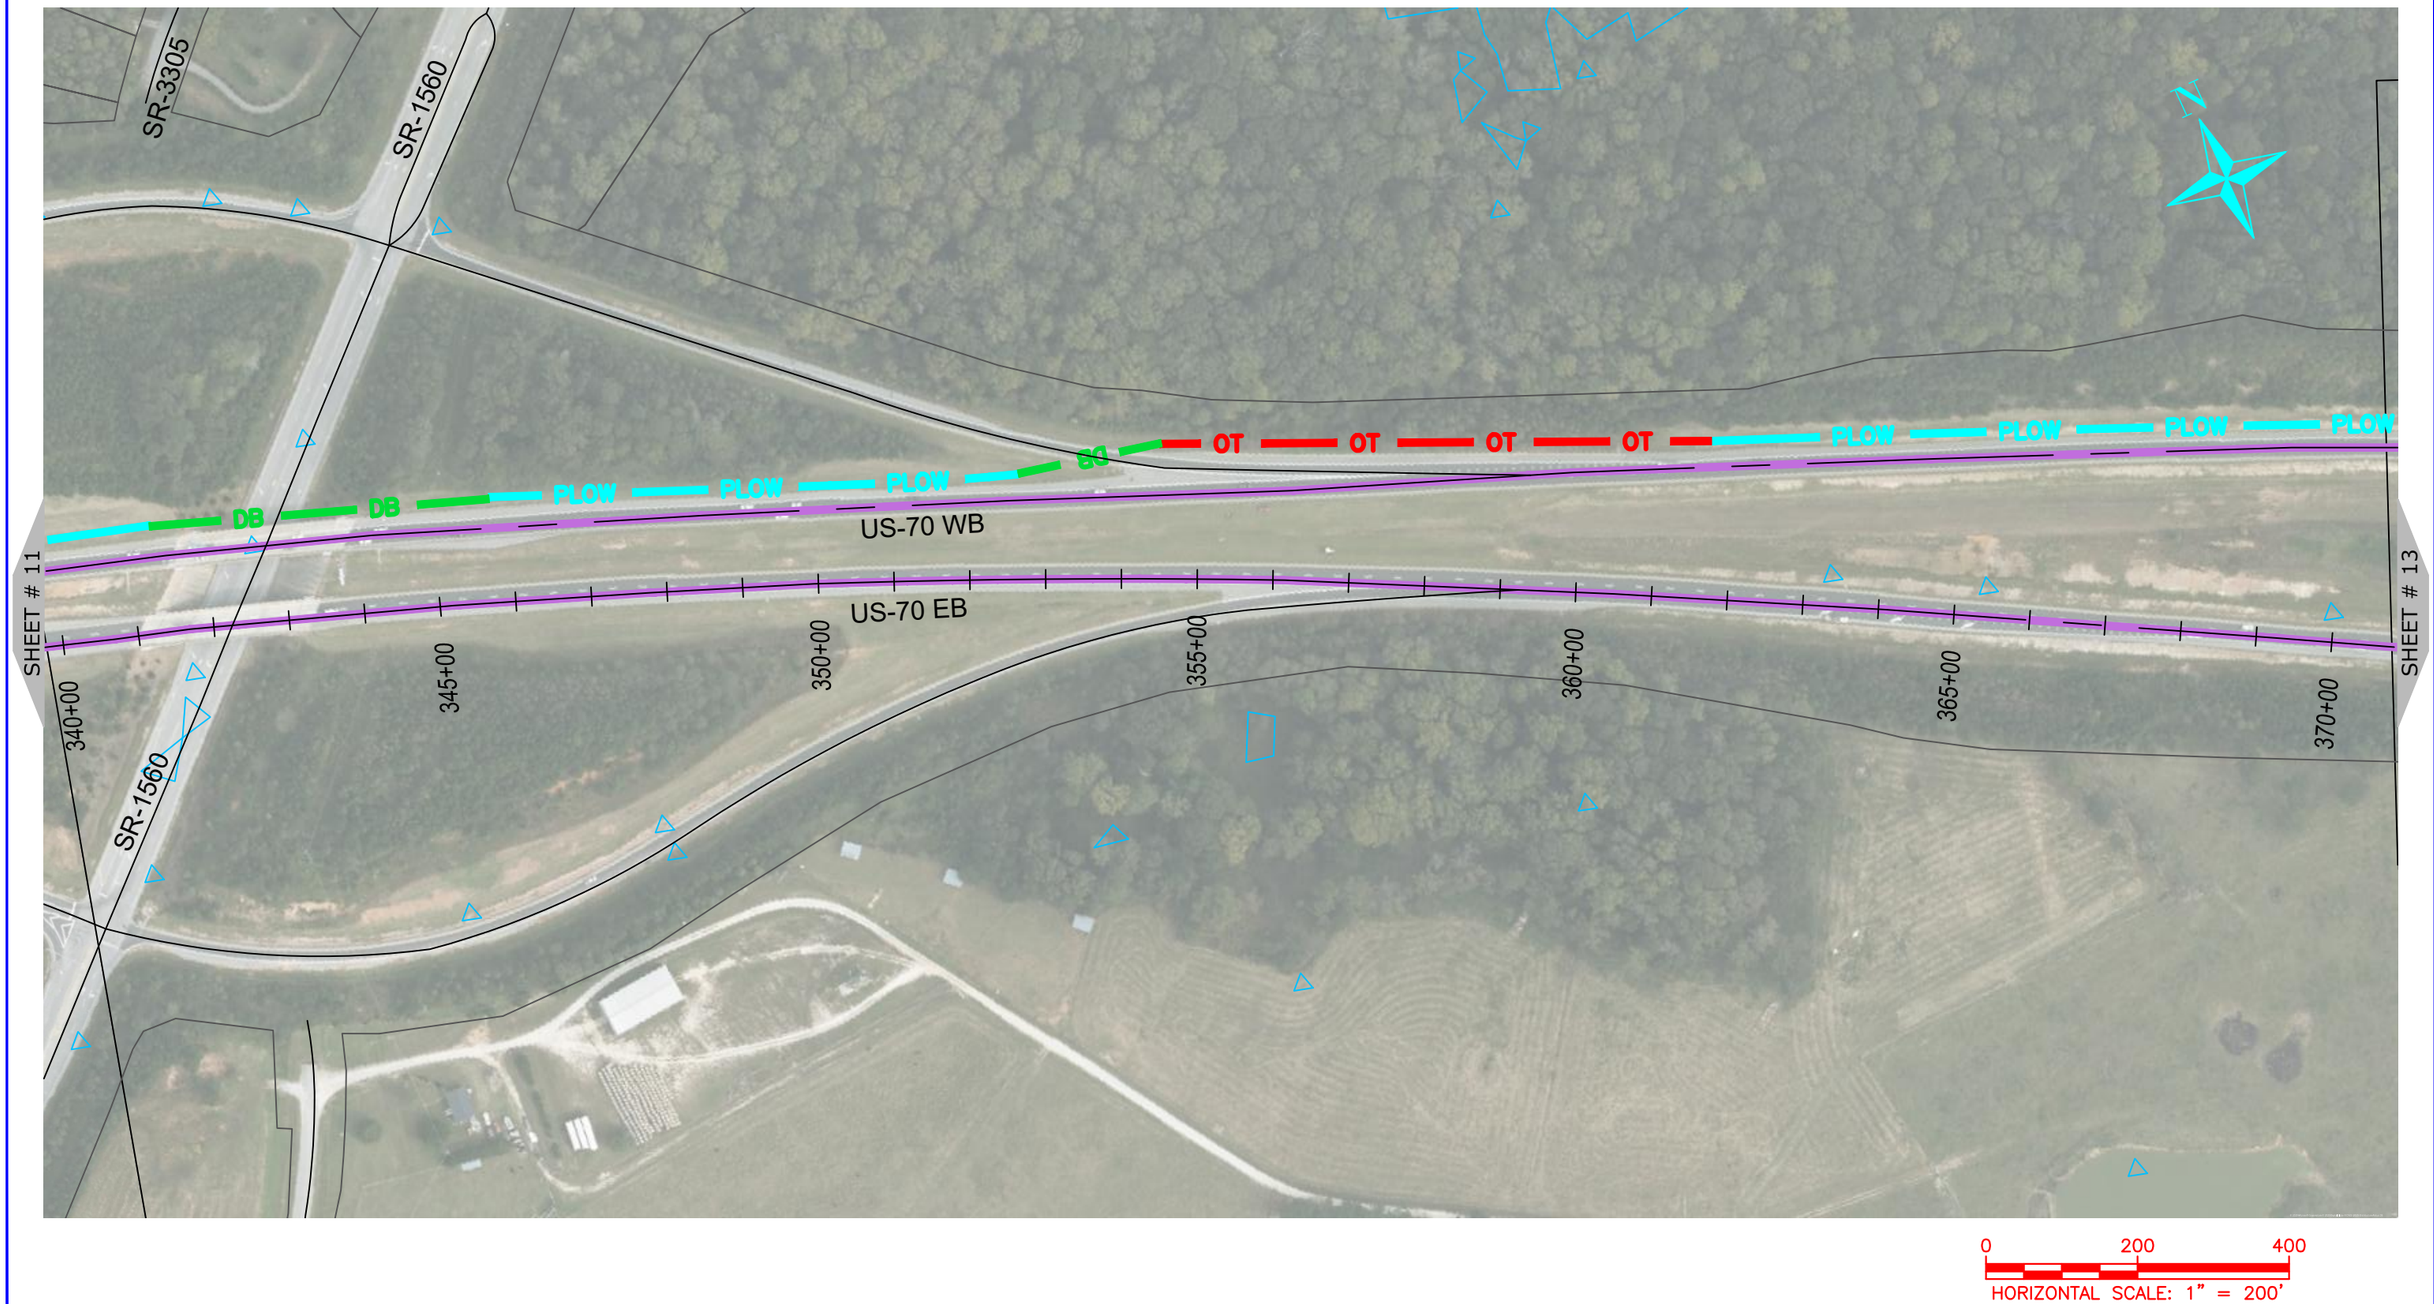

ONUG COMMUNICATIONS
3315 ATLANTIC AVE
RALEIGH, NC 27604
(919) 876-5455

REV	DATE	DESCRIPTION
		Johnston County

OWNER: STATE OF NORTH CAROLINA DEPARTMENT OF TRANSPORTATION

BEFORE YOU DIG STOP CALL 1-800-632-4949 N.C. ONE-CALL CENTER IT'S THE LAW

JOB NO:	POC
DATE:	22-06-2020
SCALE:	AS SHOWN
DESIGNED BY:	RAMTECH
DRAWN BY:	RAMTECH
CHECKED BY:	---
APPROVED BY:	---

PROJECT NAME: US-70

SHEET NAME: Sheet - (12)

SHEET: 12

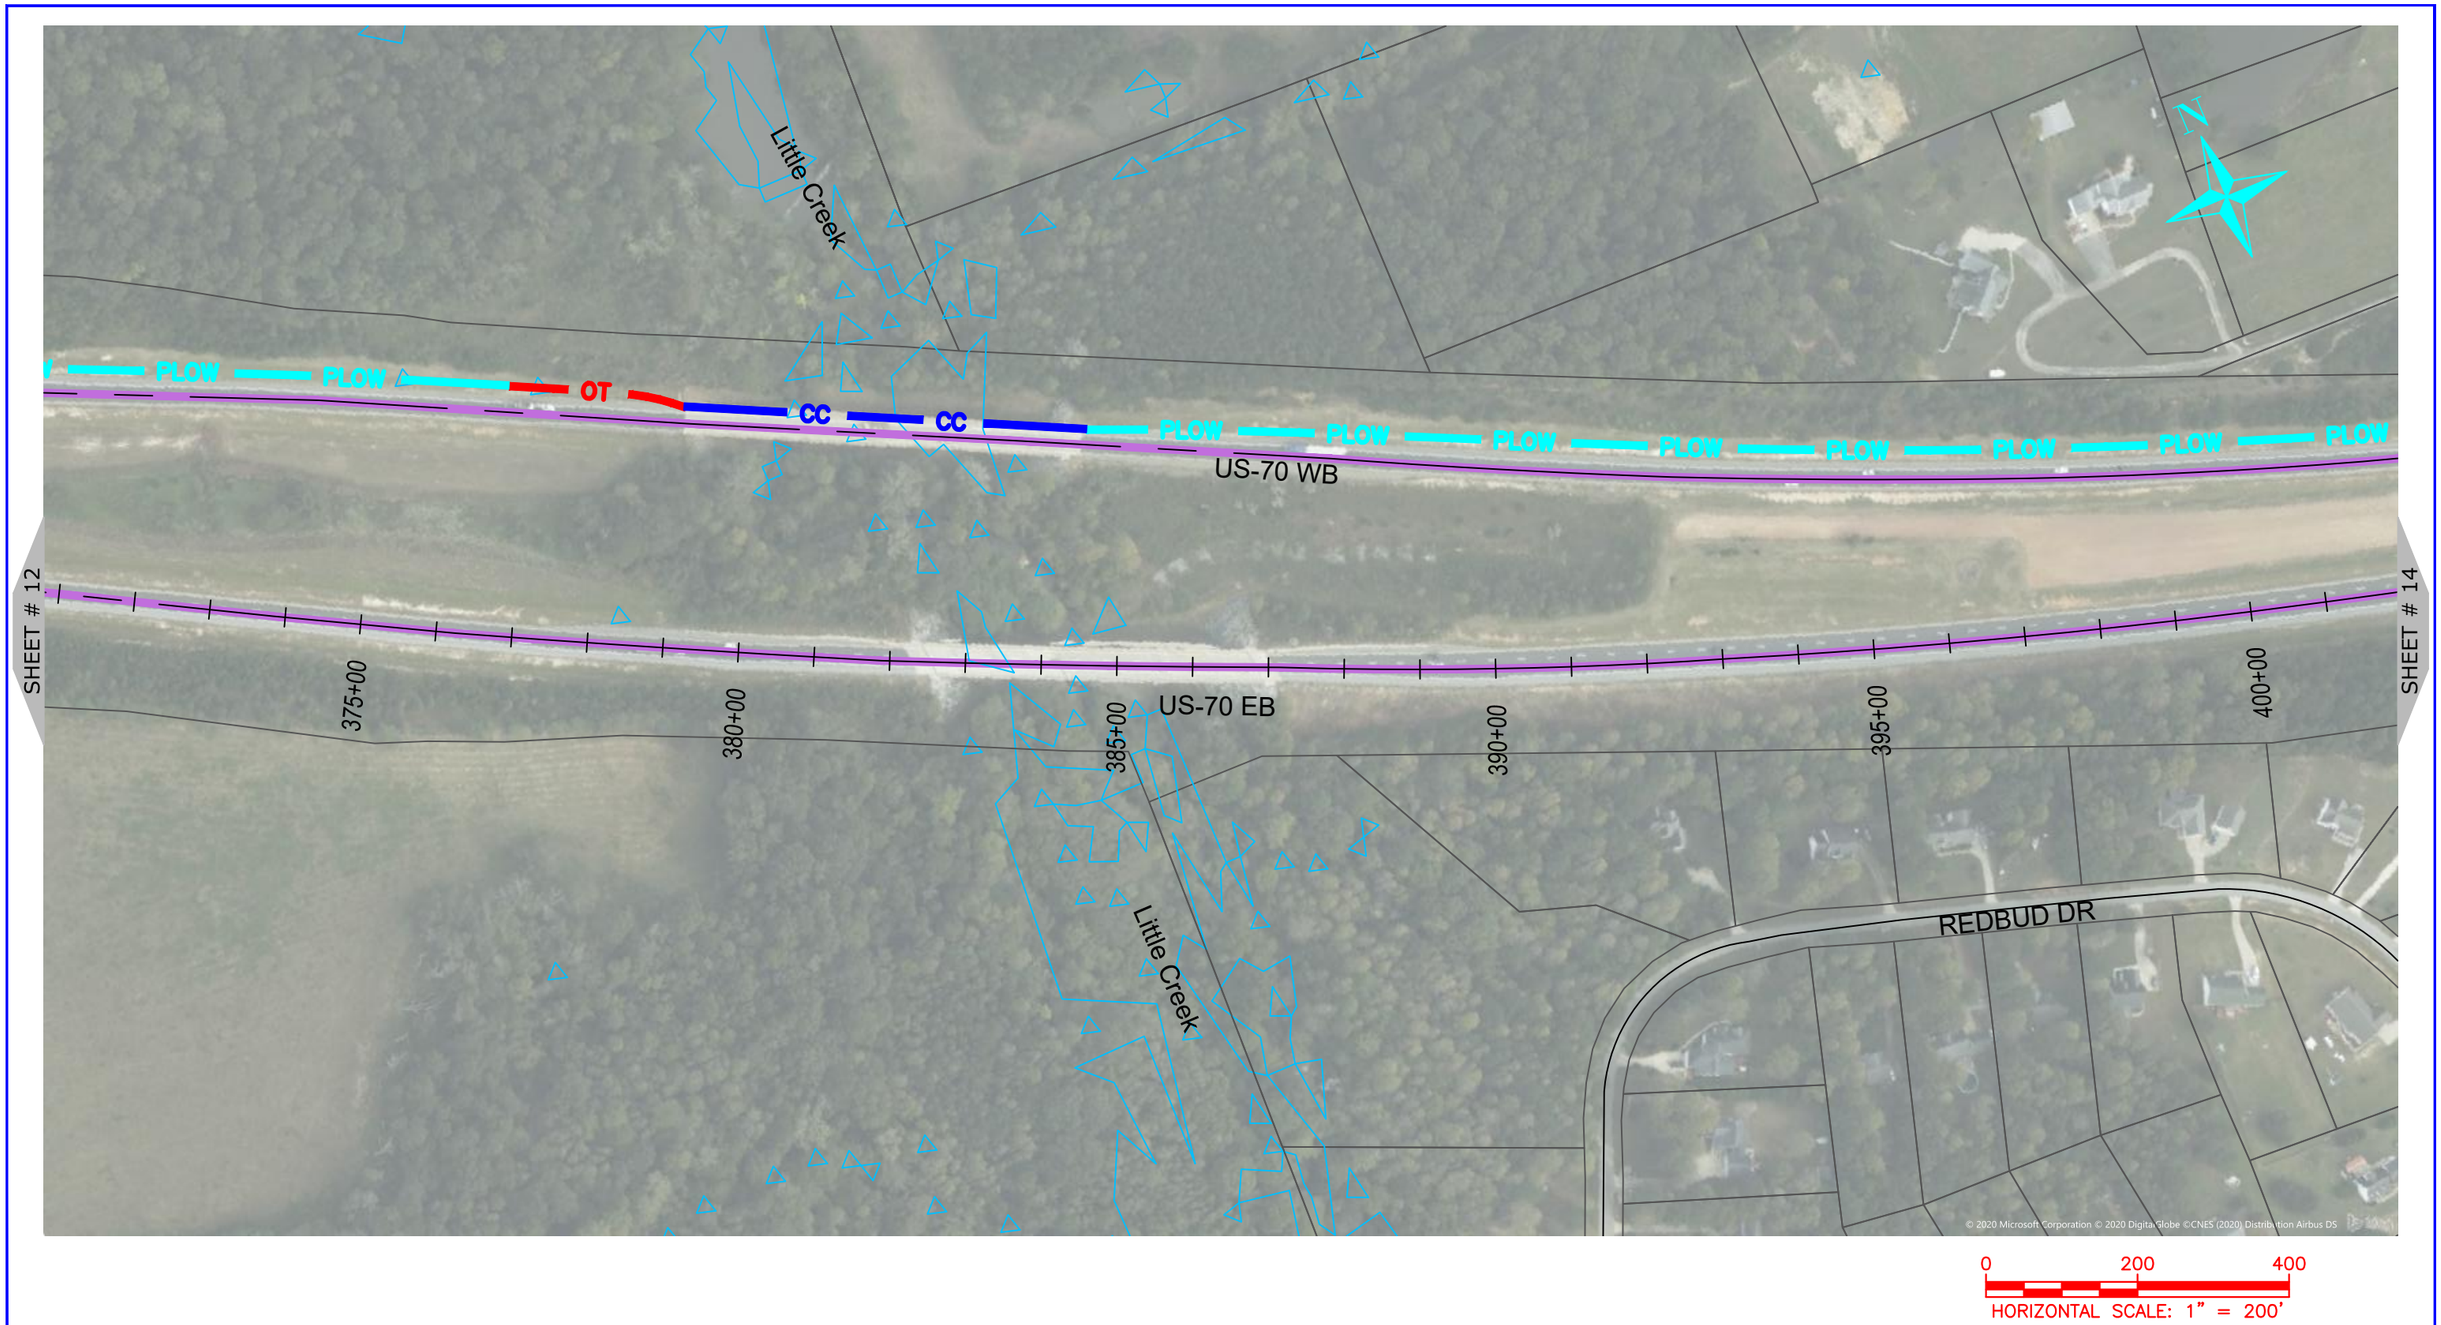

ONUG COMMUNICATIONS
3315 ATLANTIC AVE
RALEIGH, NC 27604
(919) 876-5455

REV	DATE	DESCRIPTION
		Johnston County

OWNER: STATE OF NORTH CAROLINA DEPARTMENT OF TRANSPORTATION

BEFORE YOU DIG STOP CALL 1-800-632-4949 N.C. ONE-CALL CENTER IT'S THE LAW

JOB NO:	POC
DATE:	22-06-2020
SCALE:	AS SHOWN
DESIGNED BY:	RAMTECH
DRAWN BY:	RAMTECH
CHECKED BY:	---
APPROVED BY:	---

PROJECT NAME: US-70

SHEET NAME: Sheet - (13)

SHEET: 13

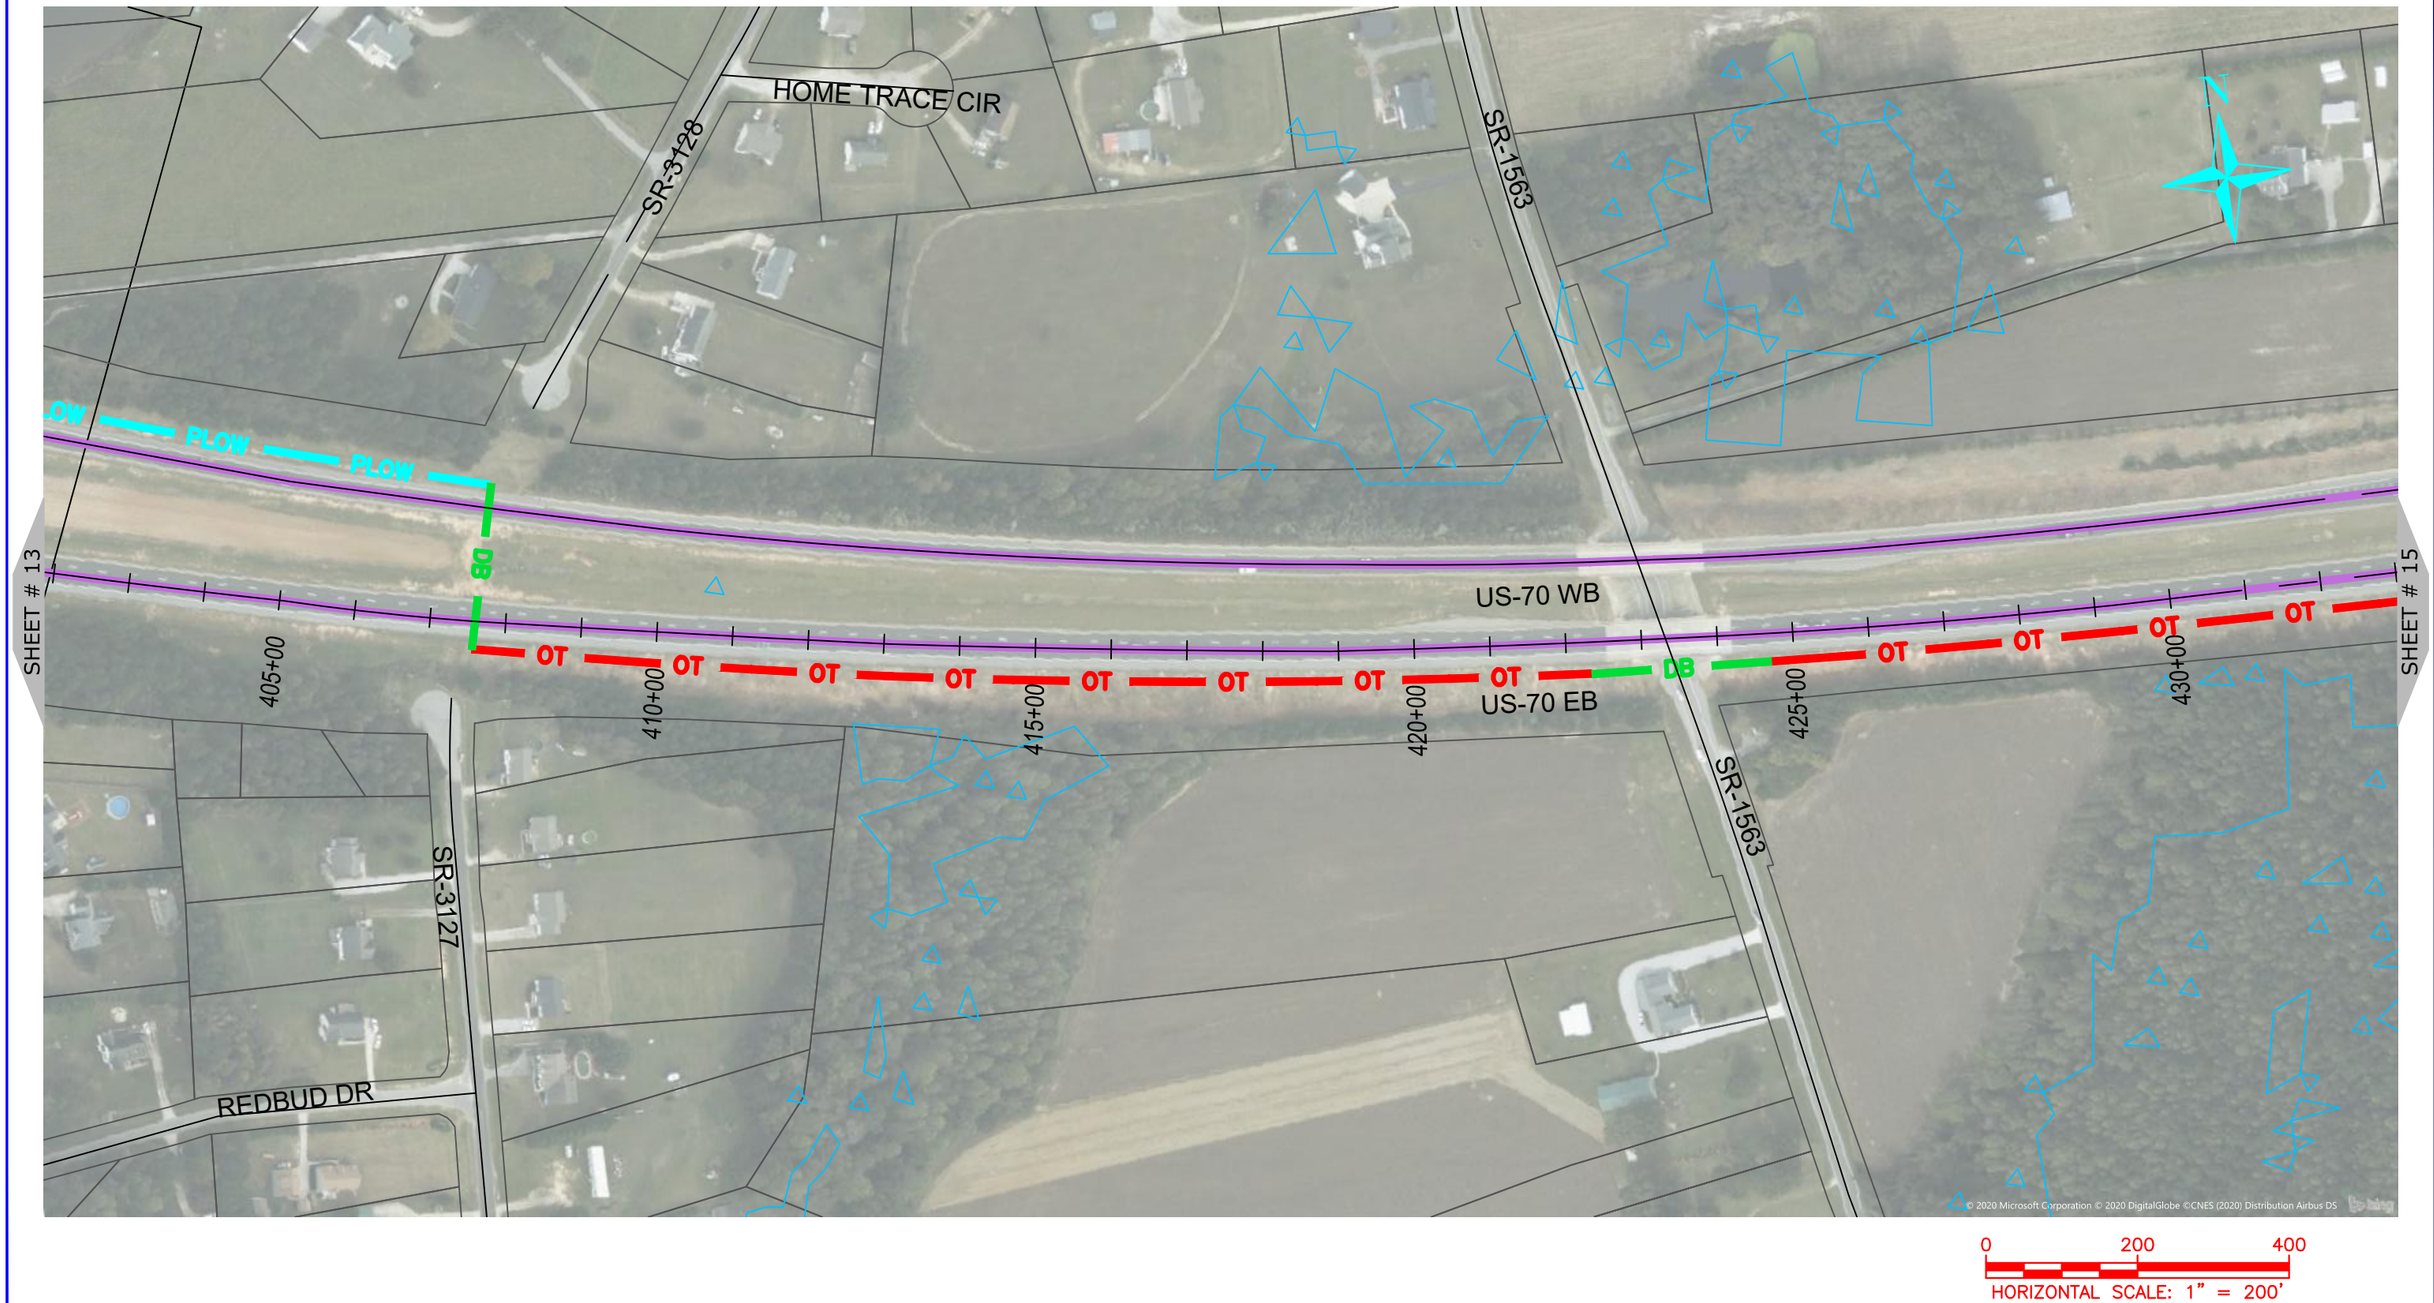

ONUG COMMUNICATIONS
3315 ATLANTIC AVE
RALEIGH, NC 27604
(919) 876-5455

REV	DATE	DESCRIPTION
		Johnston County

OWNER: STATE OF NORTH CAROLINA DEPARTMENT OF TRANSPORTATION

BEFORE YOU DIG STOP
CALL 1-800-632-4949
N.C. ONE-CALL CENTER
IT'S THE LAW

JOB NO:	POC
DATE:	22-06-2020
SCALE:	AS SHOWN
DESIGNED BY:	RAMTECH
DRAWN BY:	RAMTECH
CHECKED BY:	---
APPROVED BY:	---

PROJECT NAME: US-70

SHEET NAME: Sheet - (14)

SHEET: 14

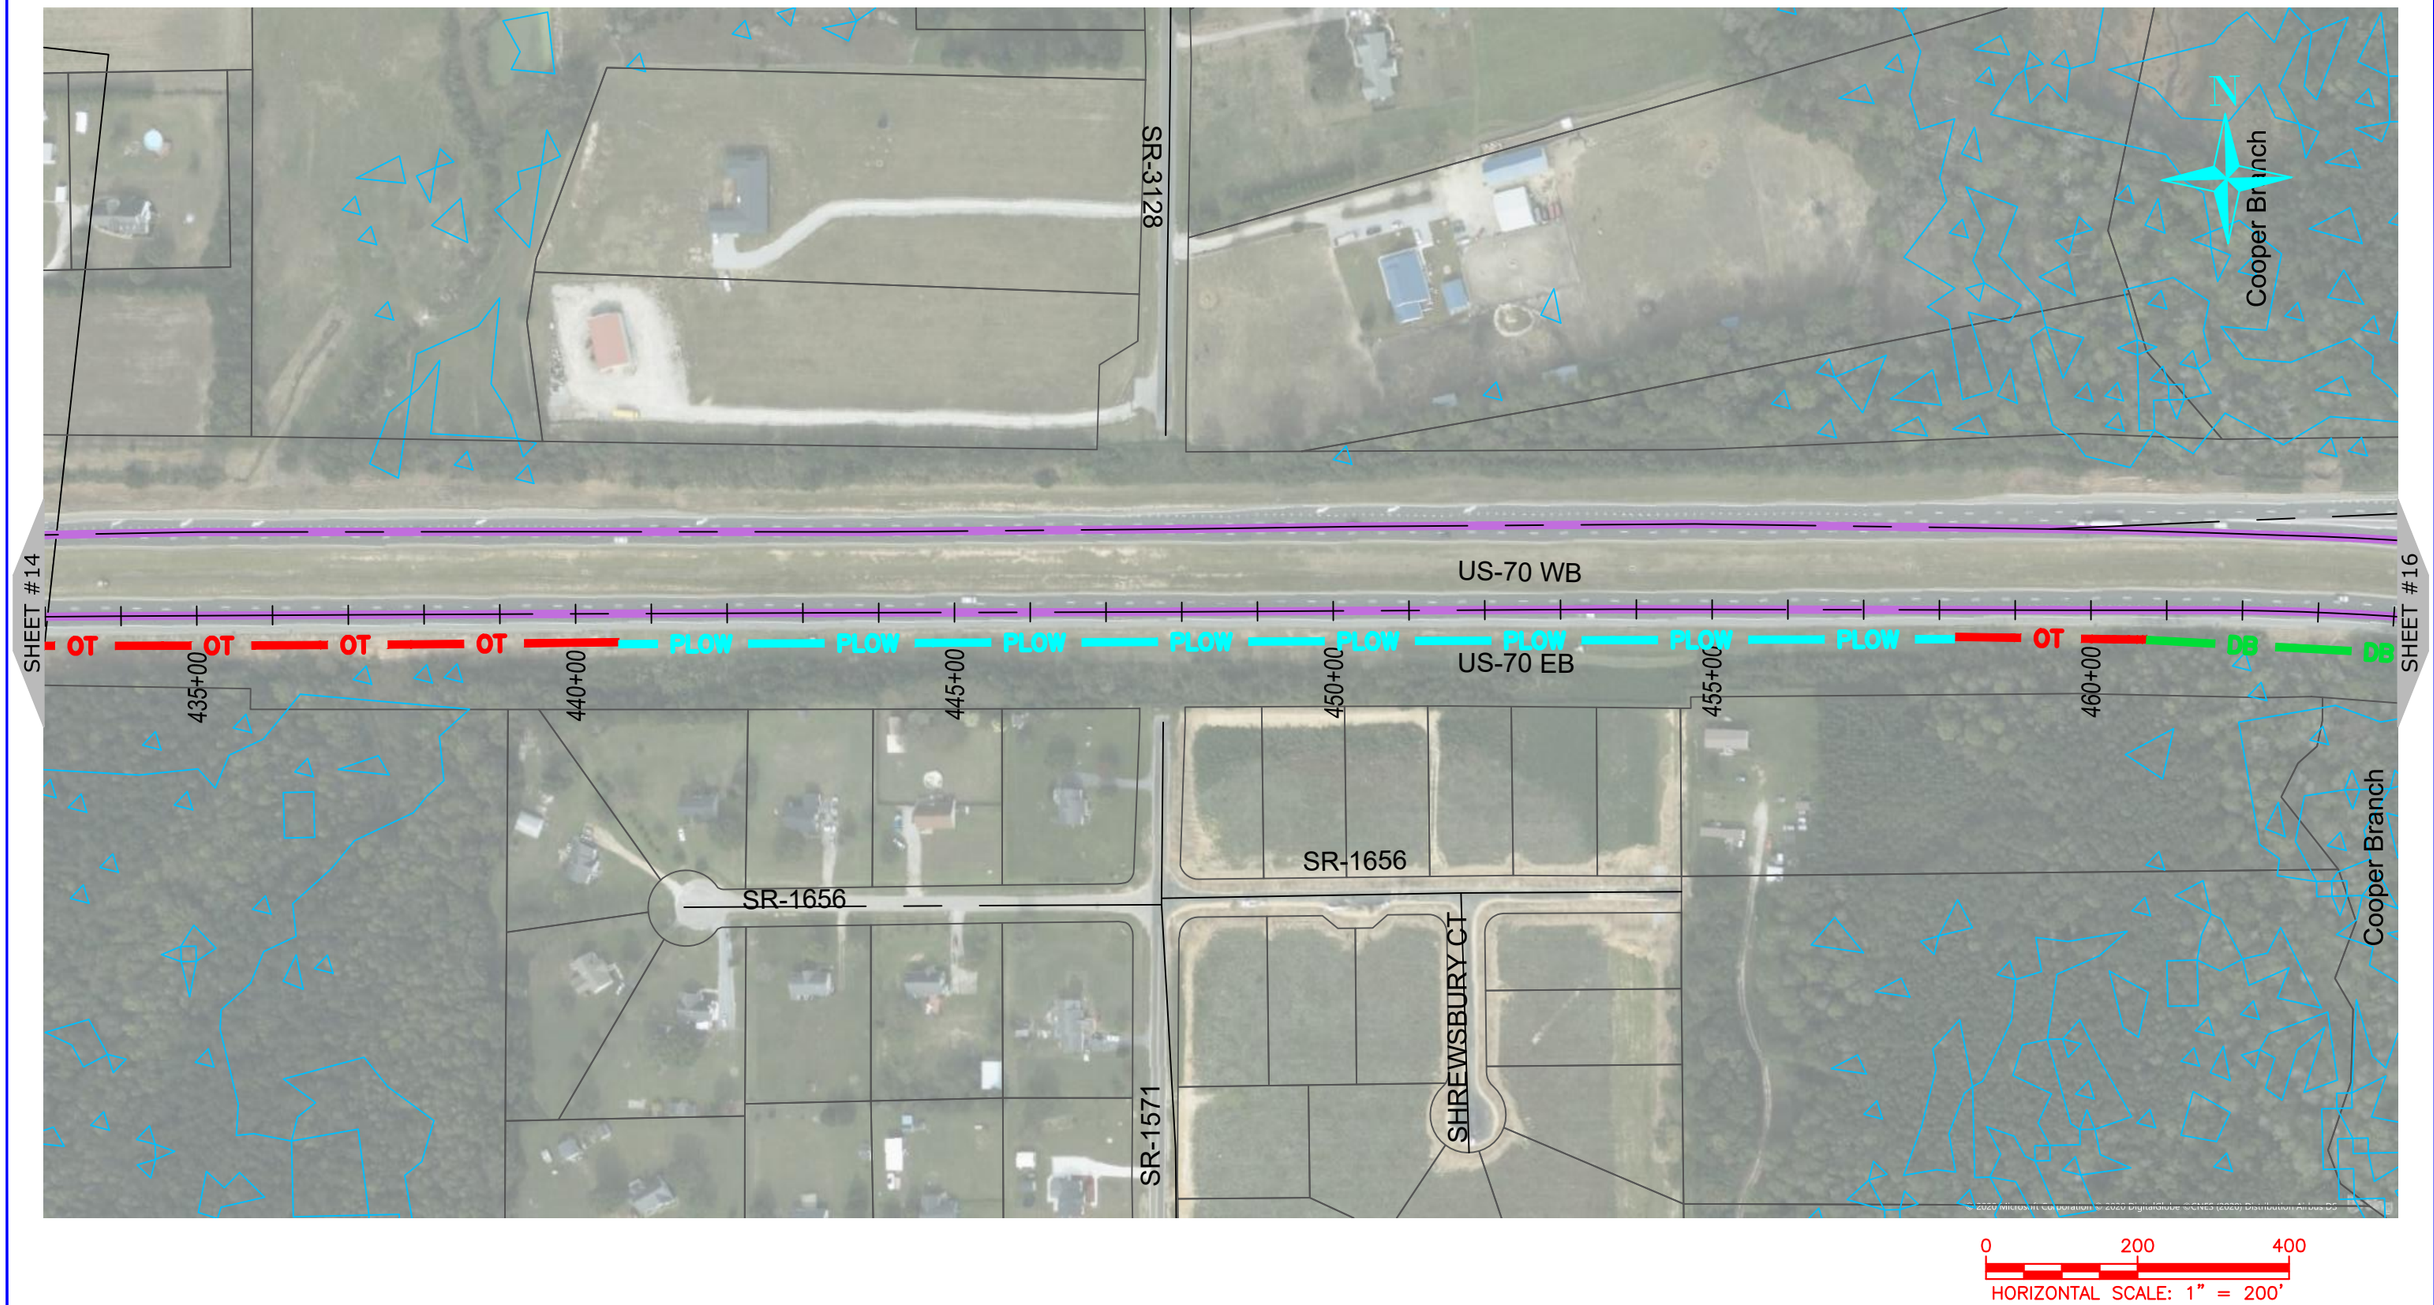

ONUG COMMUNICATIONS

3315 ATLANTIC AVE
RALEIGH, NC 27604
(919) 876-5455

REV	DATE	DESCRIPTION
		Johnston County

OWNER: STATE OF NORTH CAROLINA DEPARTMENT OF TRANSPORTATION

BEFORE YOU DIG STOP CALL 1-800-632-4949 N.C. ONE-CALL CENTER IT'S THE LAW

JOB NO:	POC
DATE:	22-06-2020
SCALE:	AS SHOWN
DESIGNED BY:	RAMTECH
DRAWN BY:	RAMTECH
CHECKED BY:	---
APPROVED BY:	---

PROJECT NAME: US-70

SHEET NAME: Sheet - (15)

SHEET: 15

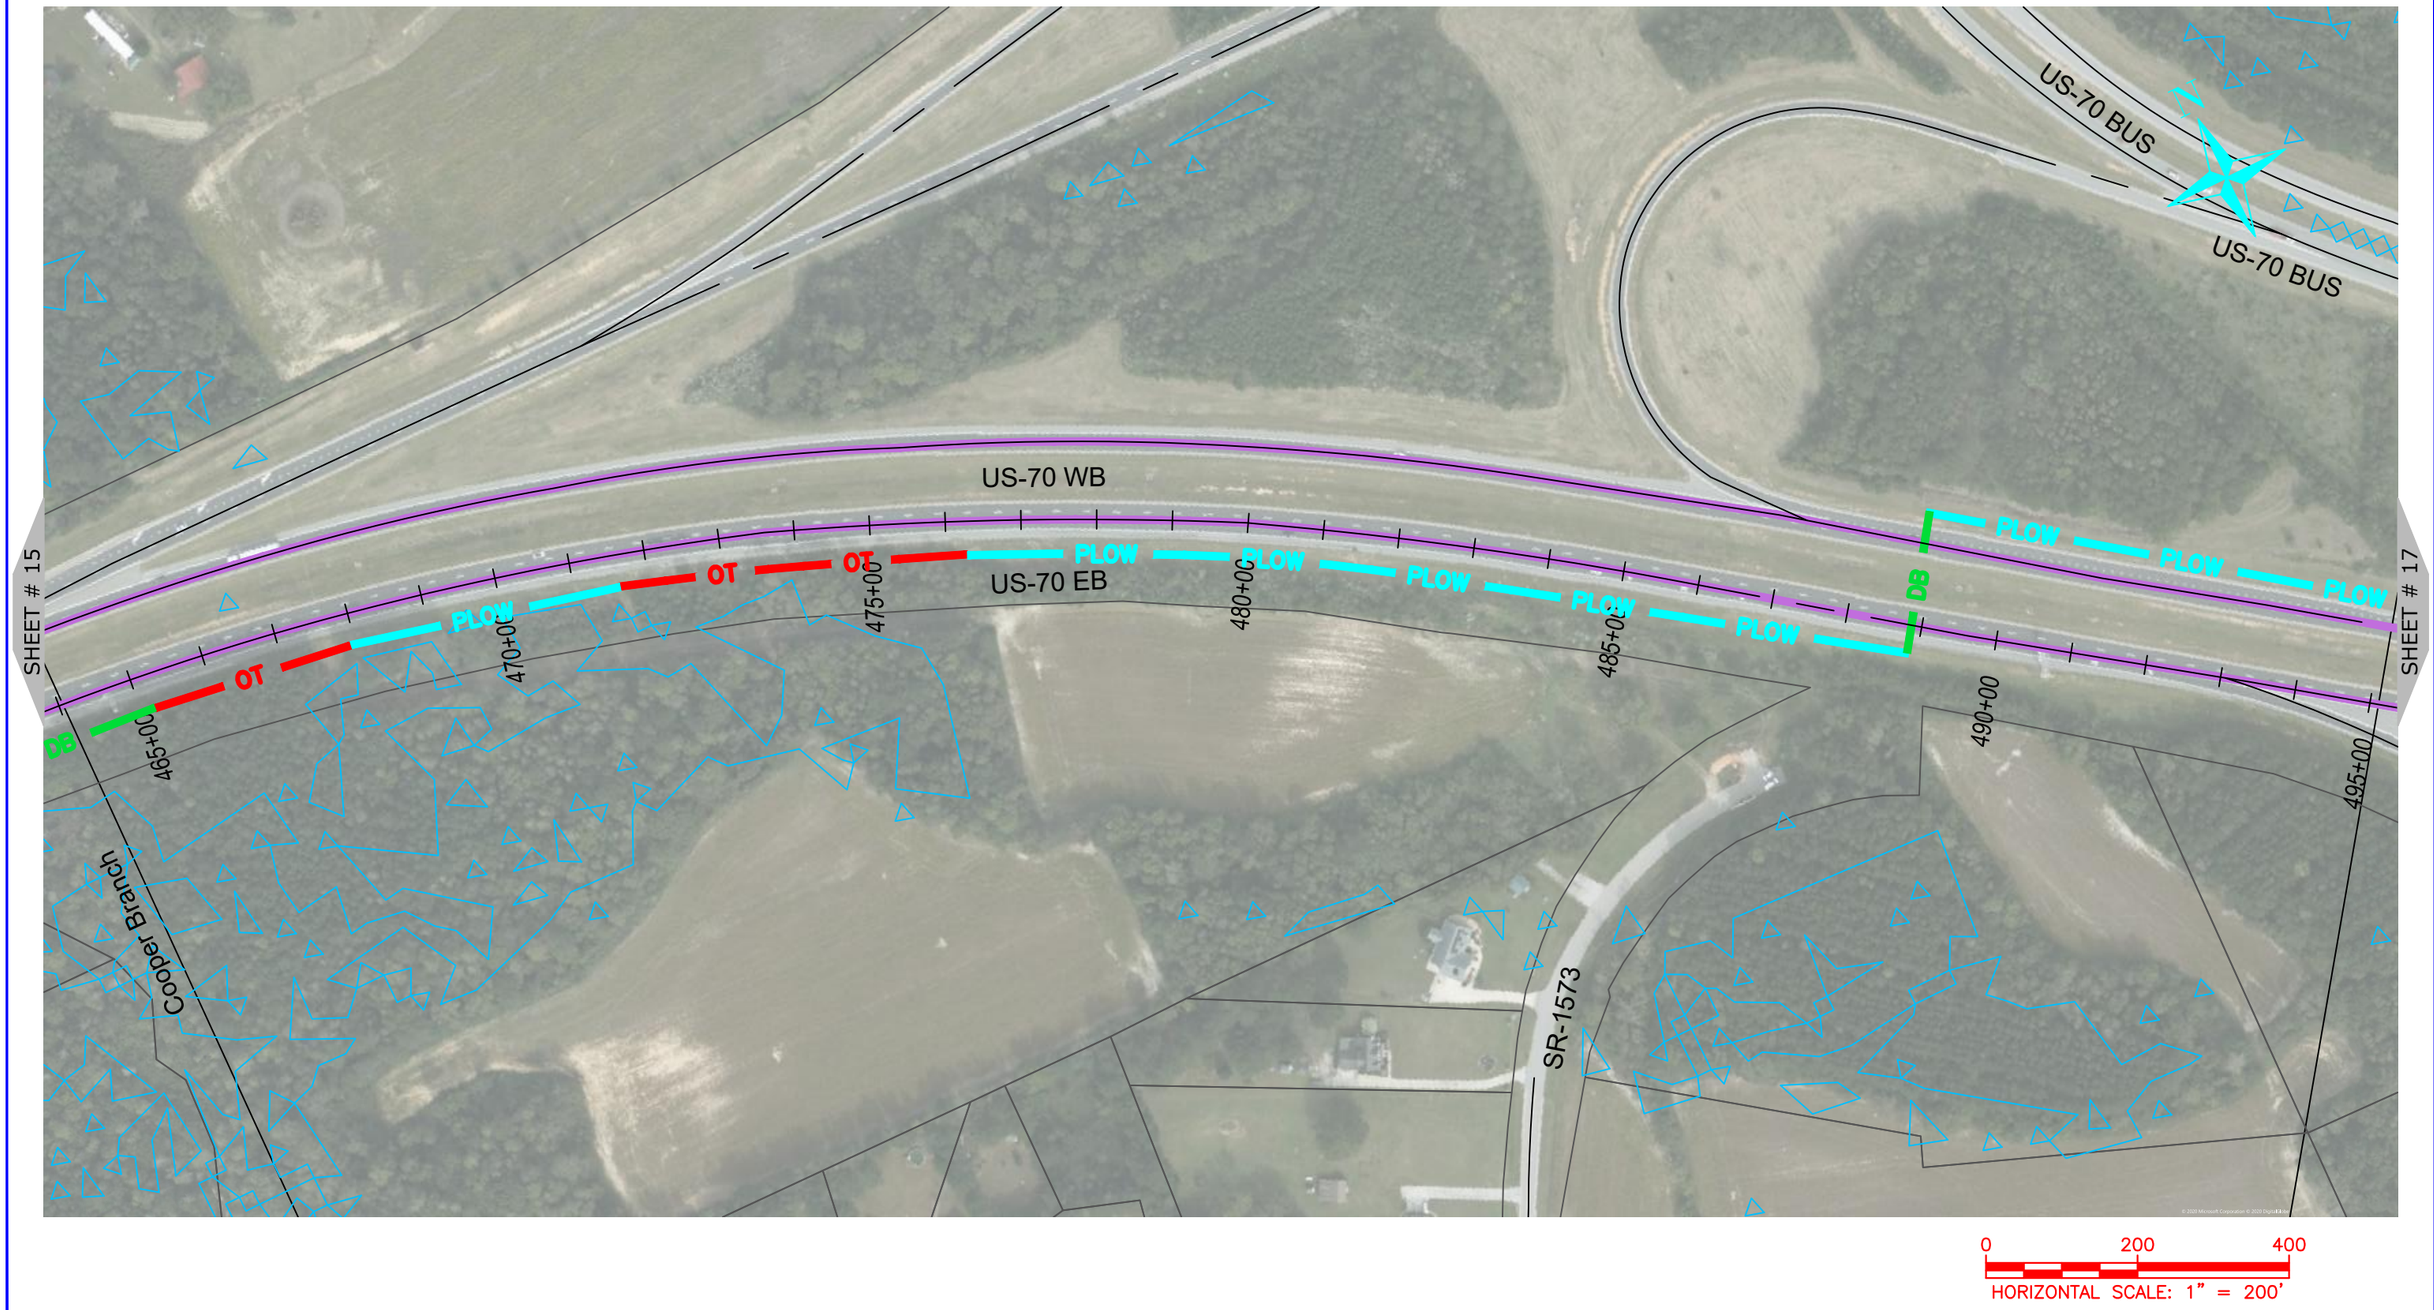

ONUG COMMUNICATIONS
3315 ATLANTIC AVE
RALEIGH, NC 27604
(919) 876-5455

REV	DATE	DESCRIPTION
		Johnston County

OWNER: STATE OF NORTH CAROLINA DEPARTMENT OF TRANSPORTATION

BEFORE YOU DIG STOP CALL 1-800-632-4949 N.C. ONE-CALL CENTER IT'S THE LAW

JOB NO:	POC
DATE:	22-06-2020
SCALE:	AS SHOWN
DESIGNED BY:	RAMTECH
DRAWN BY:	RAMTECH
CHECKED BY:	---
APPROVED BY:	---

PROJECT NAME: US-70

SHEET NAME: Sheet - (16)

SHEET: 16

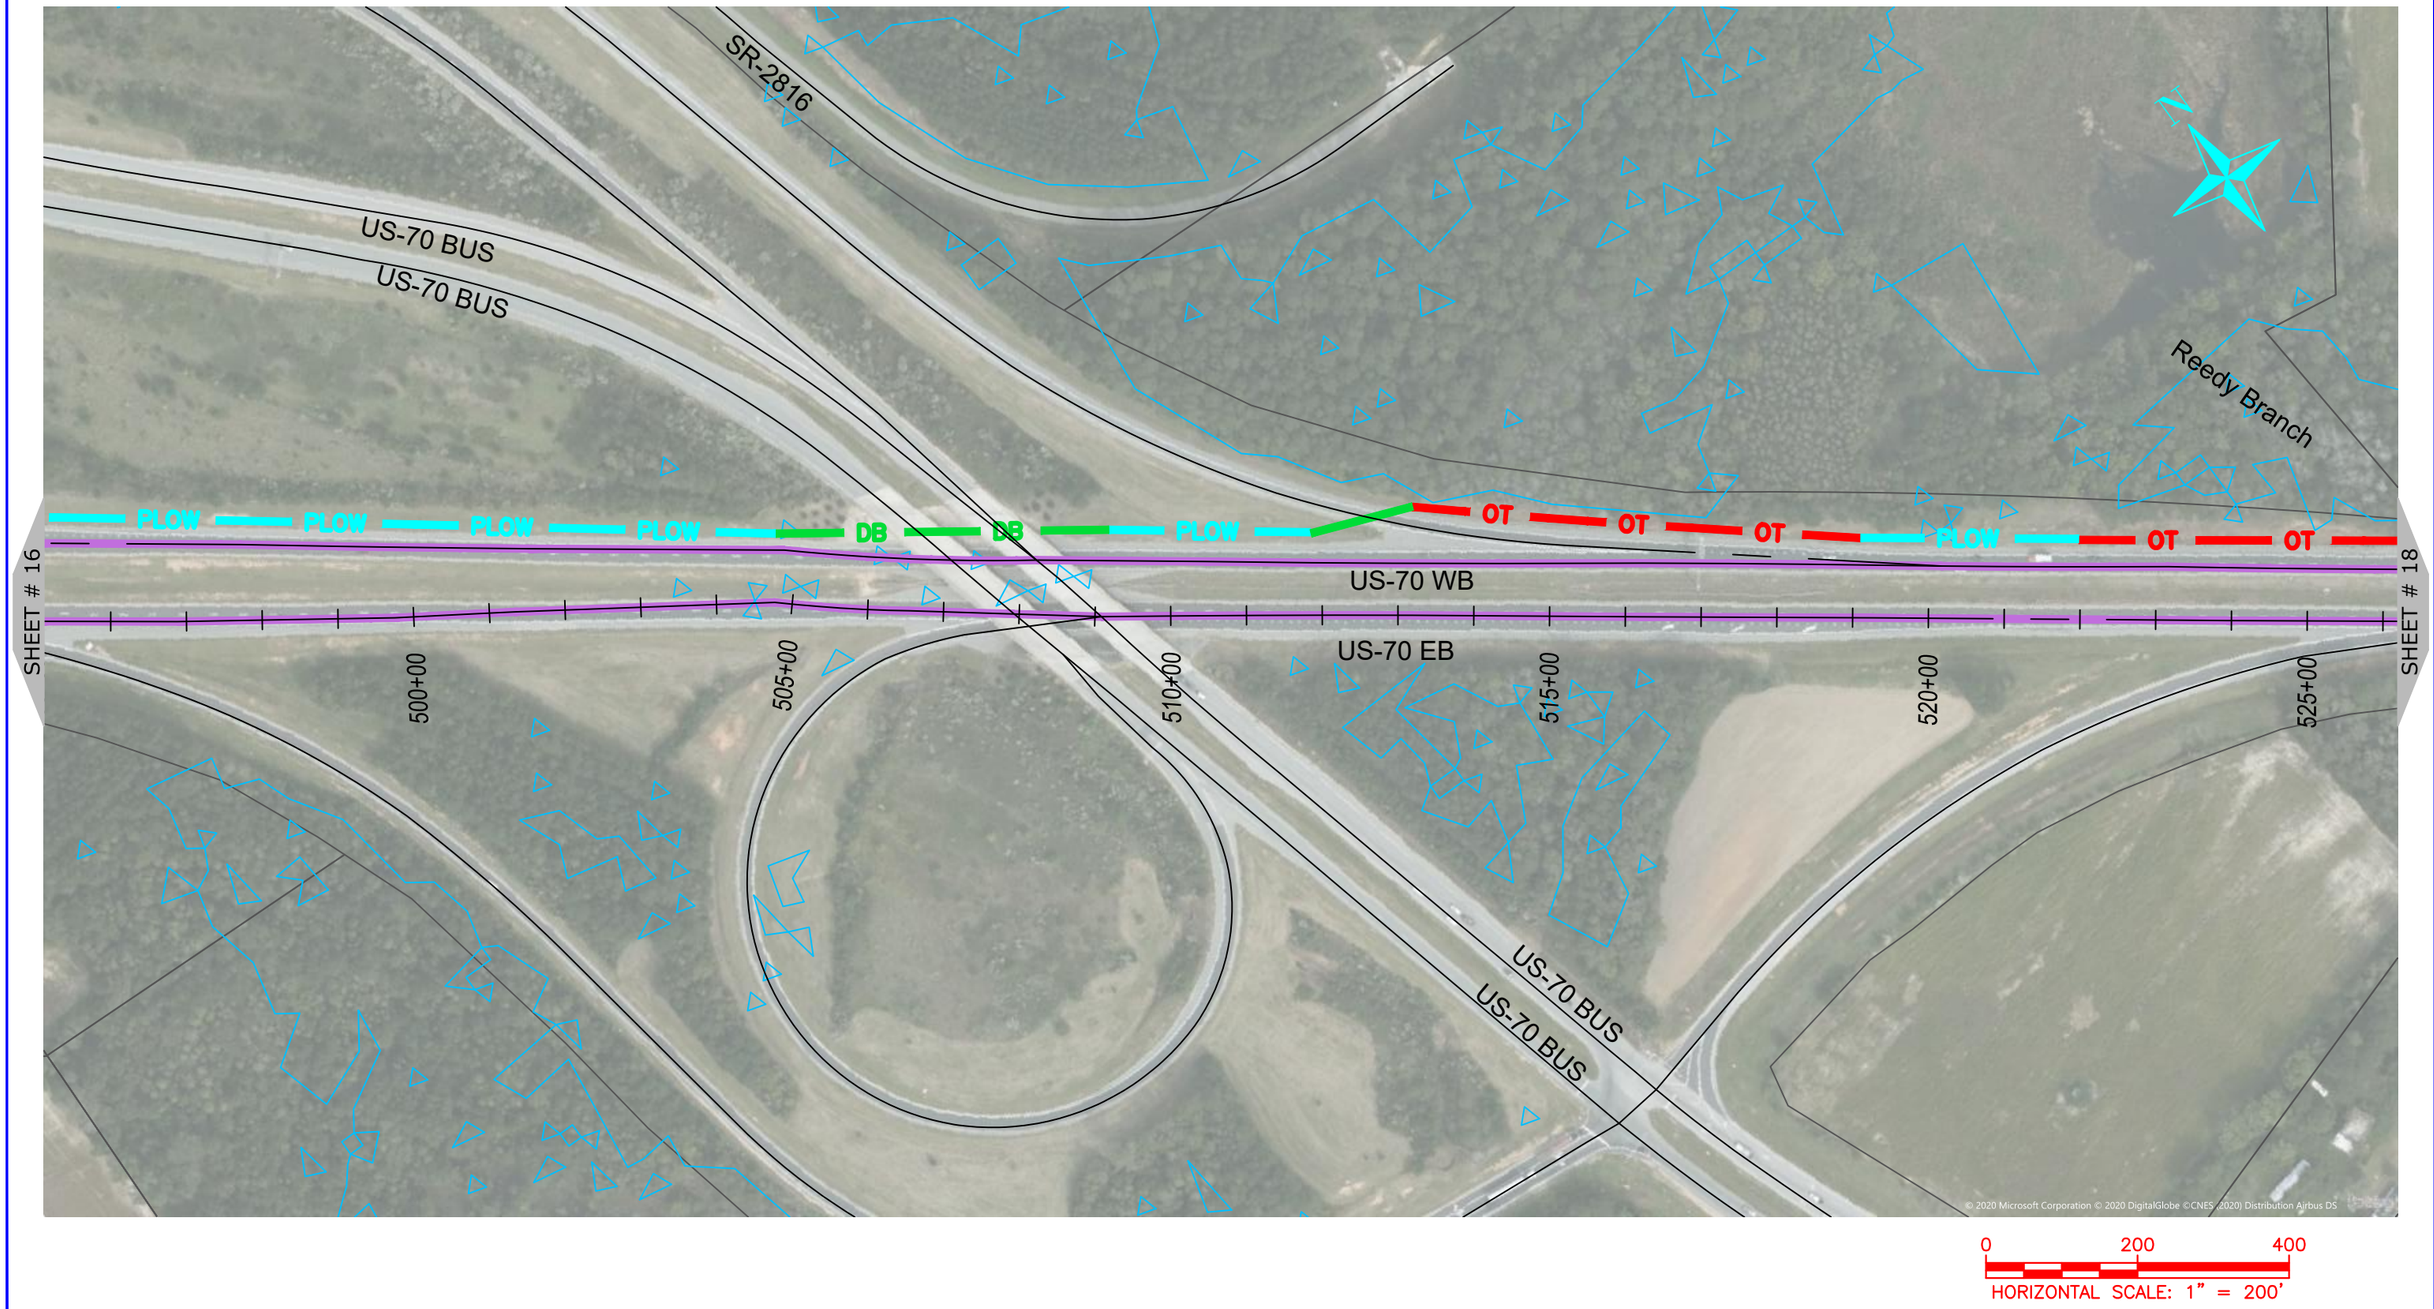

ONUG COMMUNICATIONS
3315 ATLANTIC AVE
RALEIGH, NC 27604
(919) 876-5455

REV	DATE	DESCRIPTION
		Johnston County

OWNER: STATE OF NORTH CAROLINA DEPARTMENT OF TRANSPORTATION

BEFORE YOU DIG STOP CALL 1-800-632-4949 N.C. ONE-CALL CENTER IT'S THE LAW

JOB NO:	POC
DATE:	22-06-2020
SCALE:	AS SHOWN
DESIGNED BY:	RAMTECH
DRAWN BY:	RAMTECH
CHECKED BY:	---
APPROVED BY:	---

PROJECT NAME: US-70

SHEET NAME: Sheet - (17)

SHEET: 17

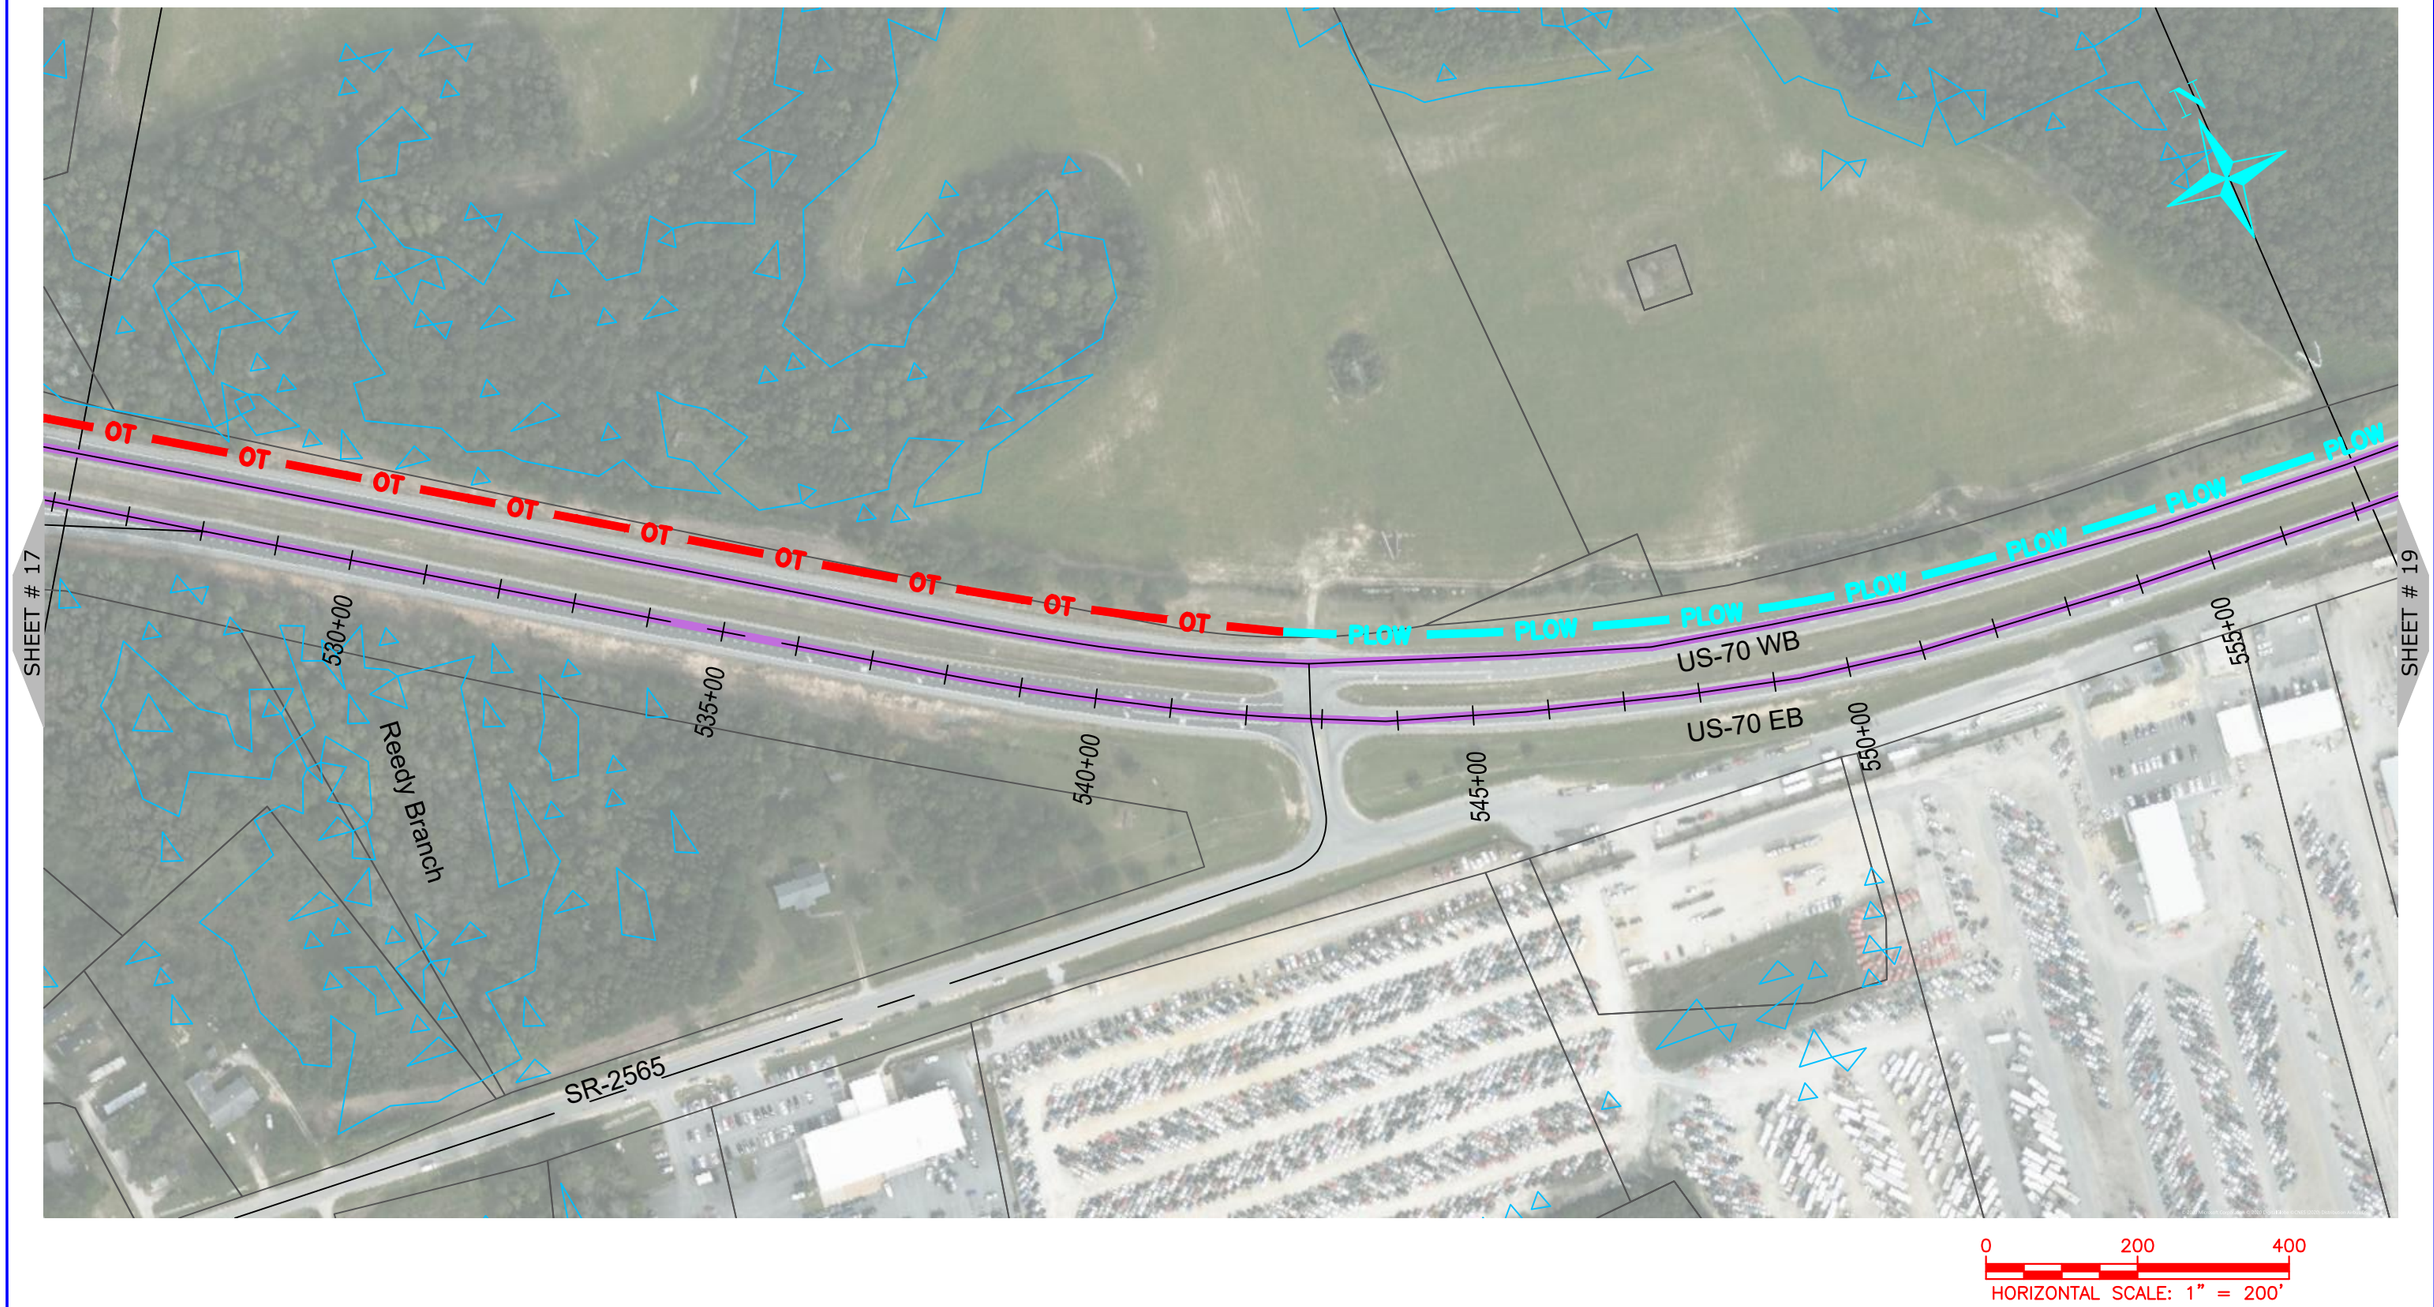

ONUG COMMUNICATIONS
3315 ATLANTIC AVE
RALEIGH, NC 27604
(919) 876-5455

REV	DATE	DESCRIPTION
		Johnston County

OWNER: STATE OF NORTH CAROLINA DEPARTMENT OF TRANSPORTATION

BEFORE YOU DIG STOP CALL 1-800-632-4949 N.C. ONE-CALL CENTER IT'S THE LAW

JOB NO:	POC
DATE:	22-06-2020
SCALE:	AS SHOWN
DESIGNED BY:	RAMTECH
DRAWN BY:	RAMTECH
CHECKED BY:	---
APPROVED BY:	---

PROJECT NAME: US-70

SHEET NAME: Sheet - (18)

SHEET: 18

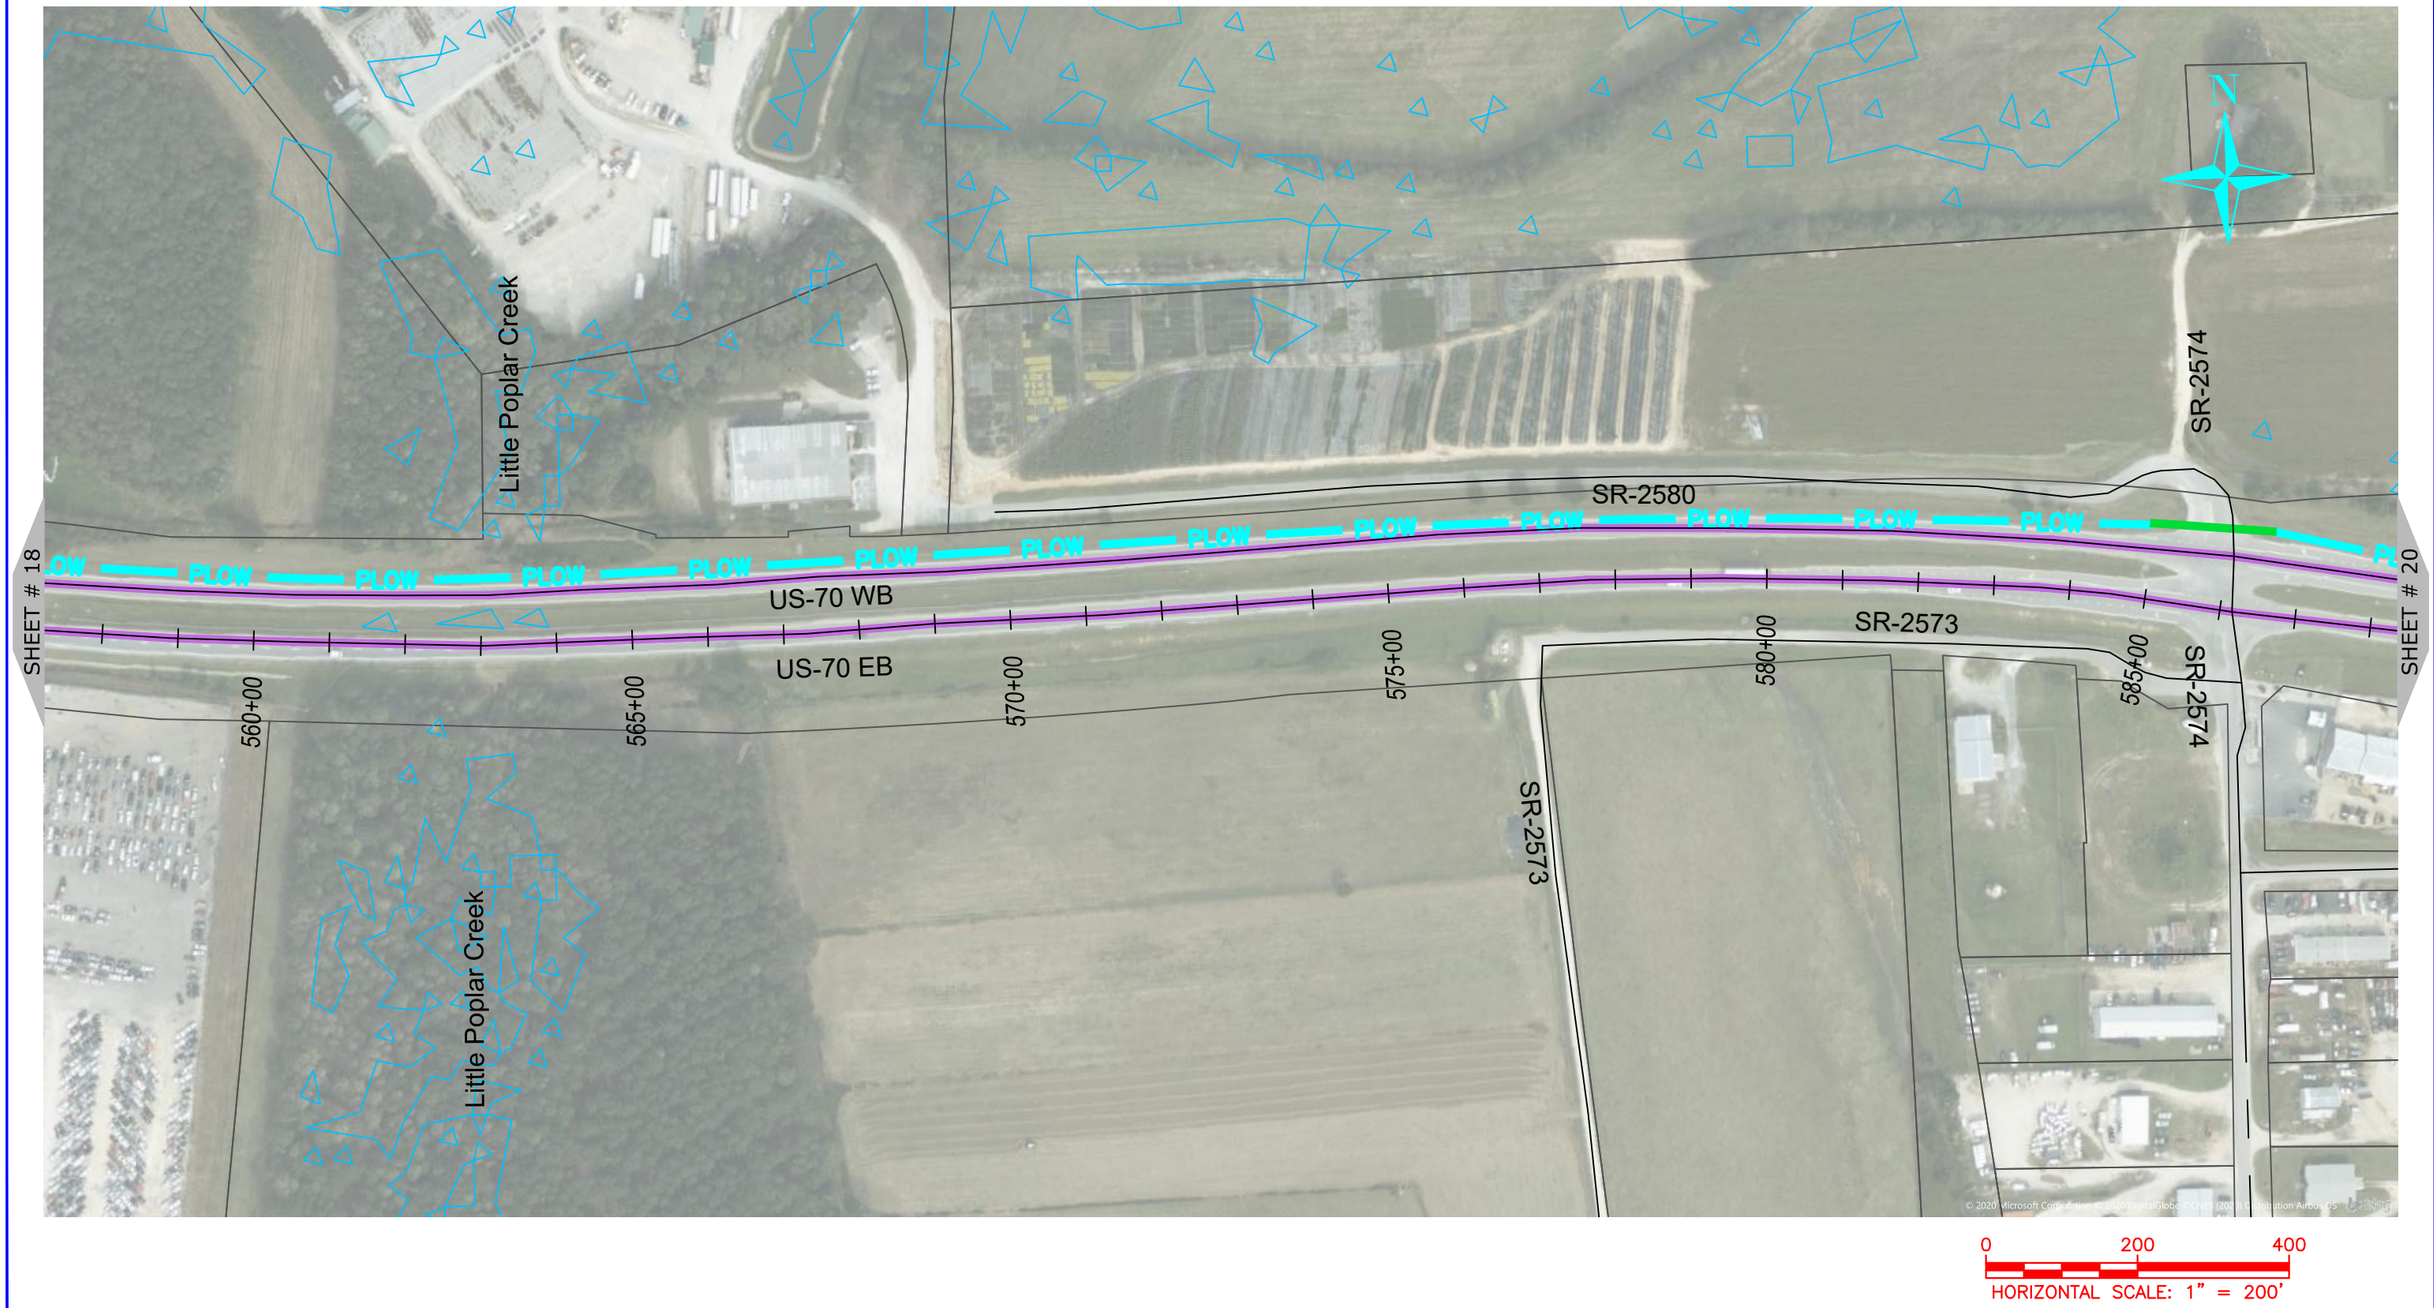

ONUG COMMUNICATIONS
3315 ATLANTIC AVE
RALEIGH, NC 27604
(919) 876-5455

REV	DATE	DESCRIPTION
		Johnston County

OWNER: STATE OF NORTH CAROLINA DEPARTMENT OF TRANSPORTATION

BEFORE YOU DIG STOP CALL 1-800-632-4949 N.C. ONE-CALL CENTER IT'S THE LAW

JOB NO:	POC
DATE:	22-06-2020
SCALE:	AS SHOWN
DESIGNED BY:	RAMTECH
DRAWN BY:	RAMTECH
CHECKED BY:	---
APPROVED BY:	---

PROJECT NAME: US-70

SHEET NAME: Sheet - (19)

SHEET: 19

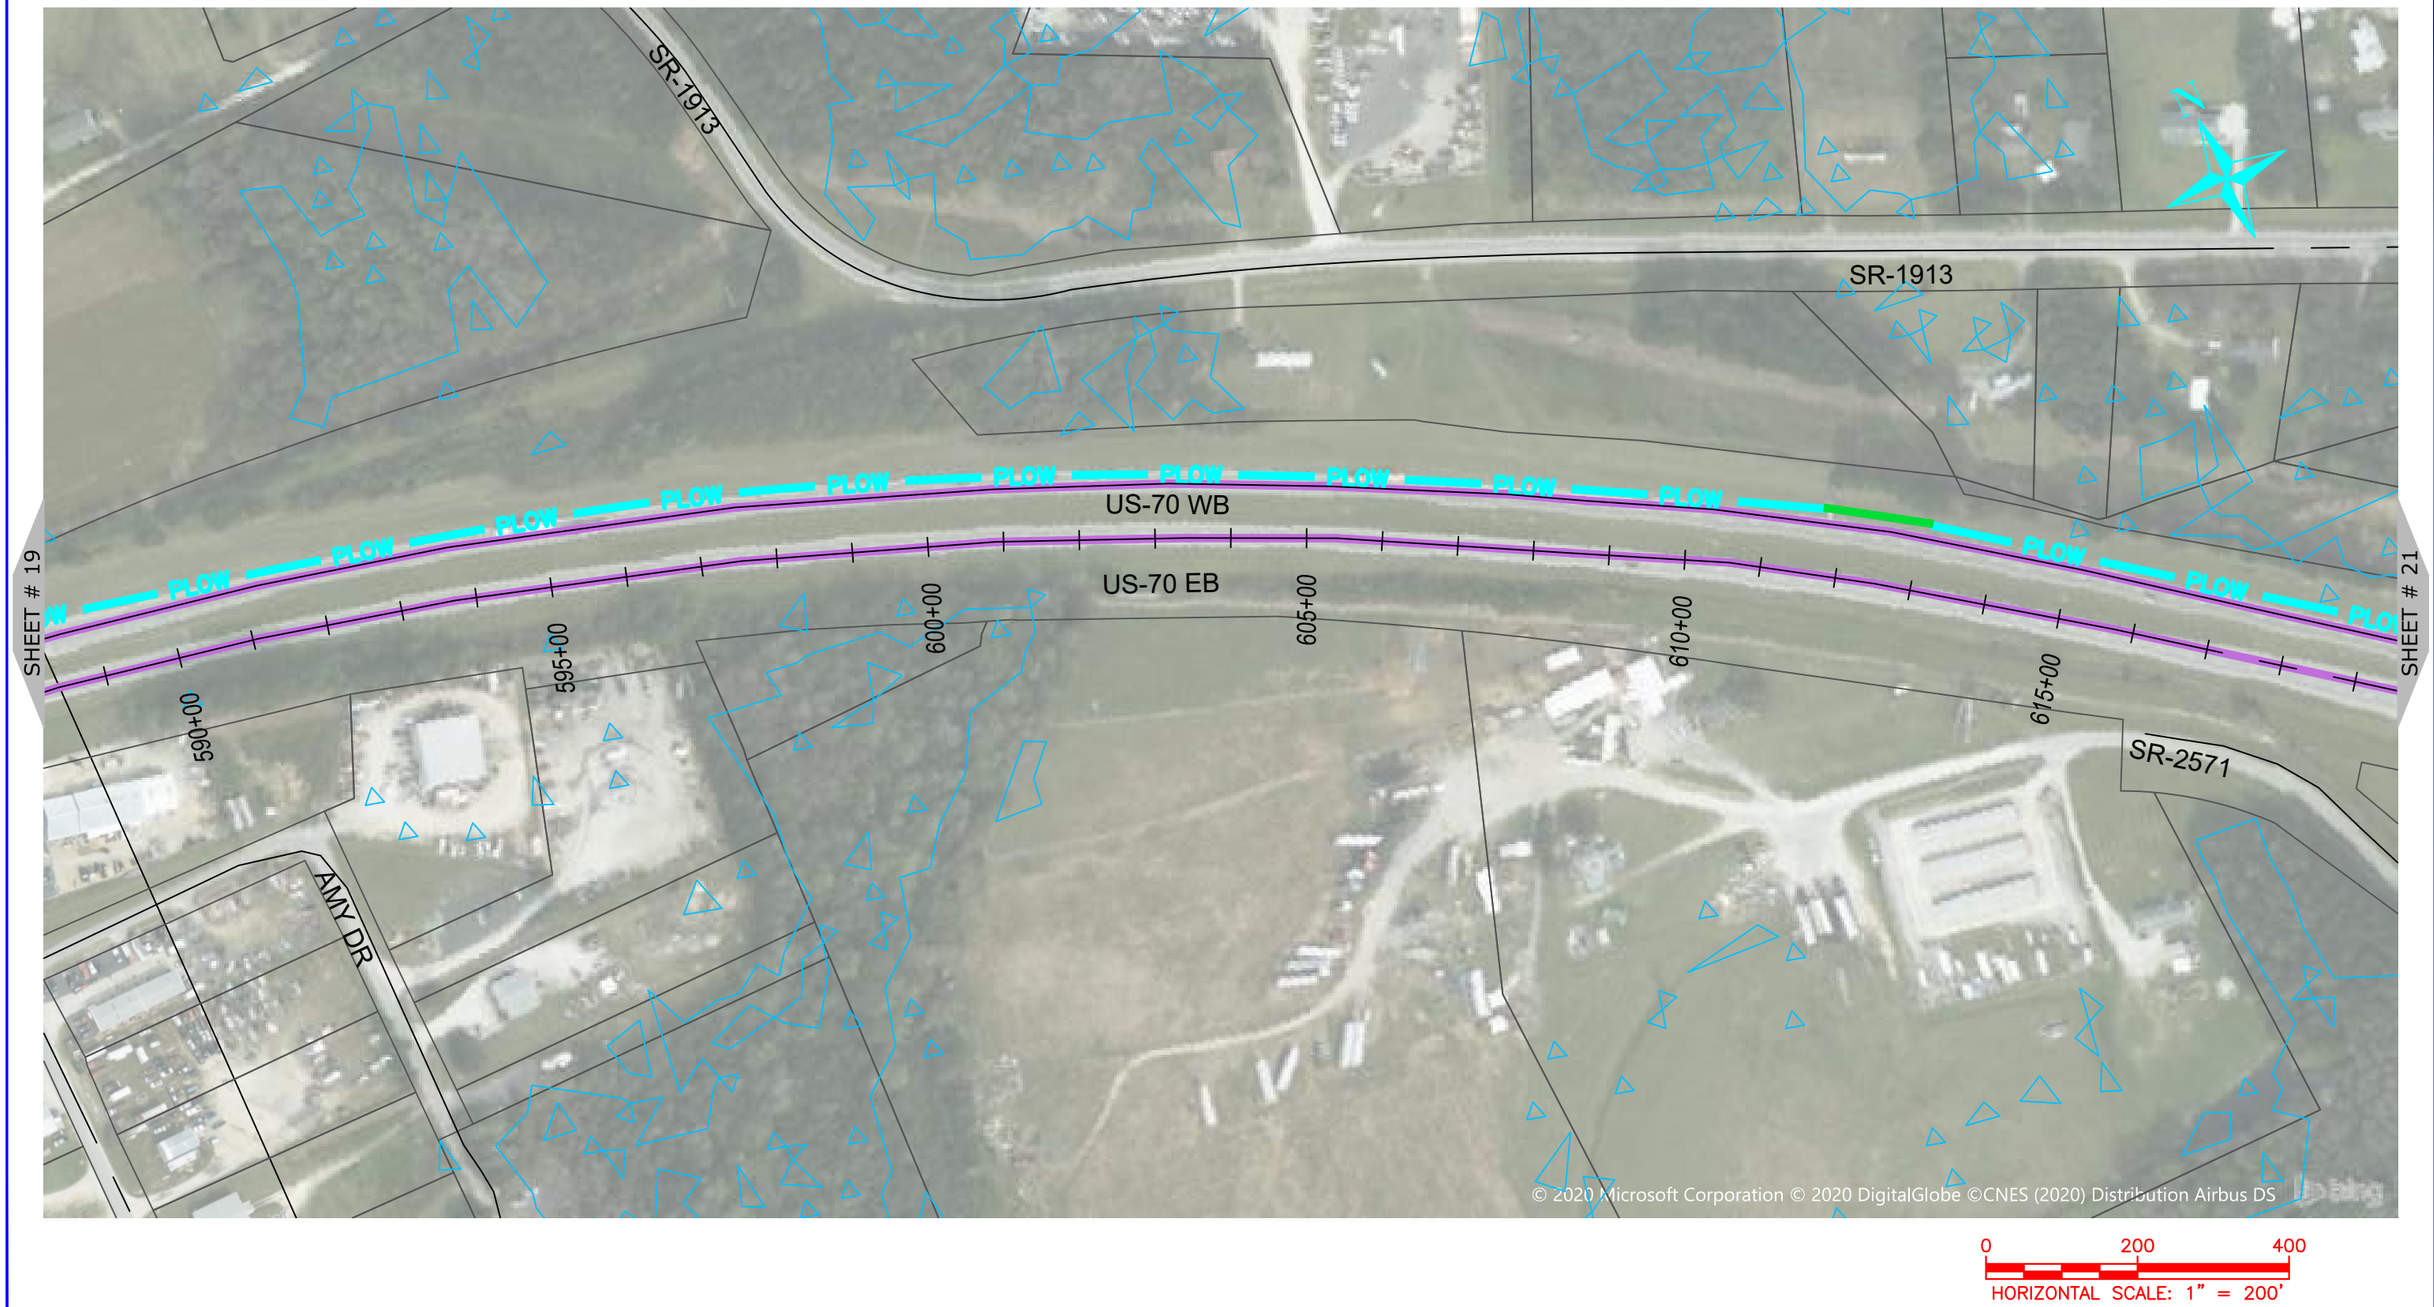

NUG COMMUNICATIONS
3315 ATLANTIC AVE
RALEIGH, NC 27604
(919) 876-5455

REV	DATE	DESCRIPTION
		Johnston County

OWNER: STATE OF NORTH CAROLINA DEPARTMENT OF TRANSPORTATION

BEFORE YOU DIG STOP CALL 1-800-632-4949 N.C. ONE-CALL CENTER IT'S THE LAW

JOB NO:	POC
DATE:	22-06-2020
SCALE:	AS SHOWN
DESIGNED BY:	RAMTECH
DRAWN BY:	RAMTECH
CHECKED BY:	---
APPROVED BY:	---

PROJECT NAME: US-70

SHEET NAME: Sheet - (20)

SHEET: 20

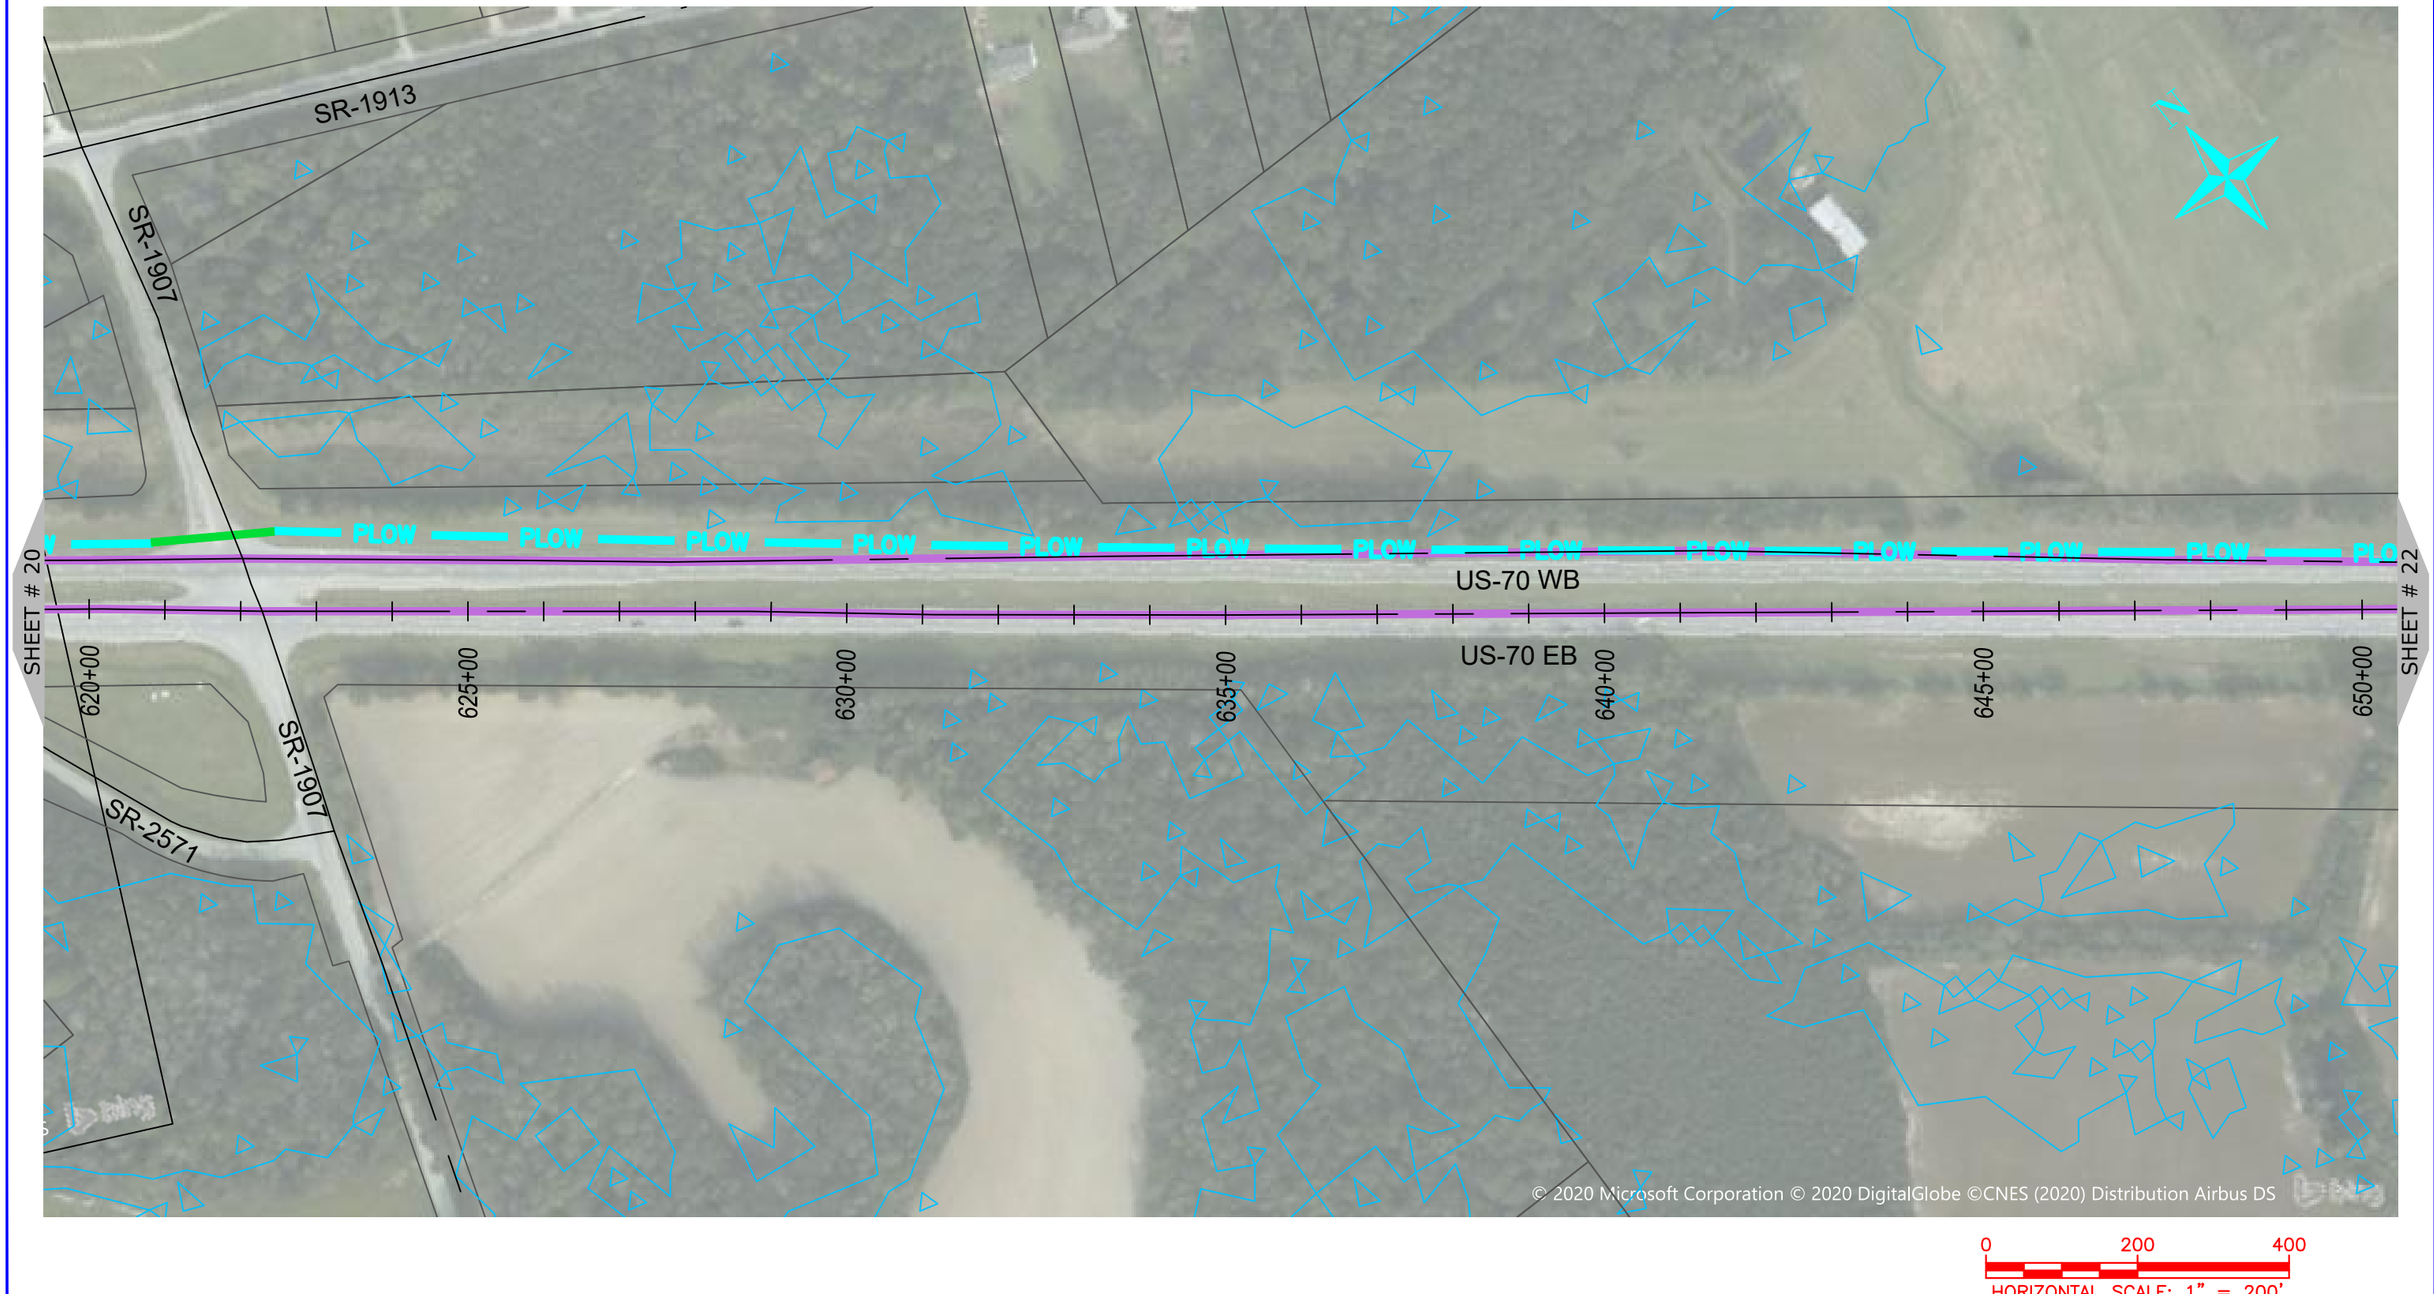

NUG COMMUNICATIONS
3315 ATLANTIC AVE
RALEIGH, NC 27604
(919) 876-5455

REV	DATE	DESCRIPTION
		Johnston County

OWNER:

STATE OF NORTH CAROLINA DEPARTMENT OF TRANSPORTATION

BEFORE YOU DIG STOP CALL 1-800-632-4949 N.C. ONE-CALL CENTER IT'S THE LAW

JOB NO:	POC
DATE:	22-06-2020
SCALE:	AS SHOWN
DESIGNED BY:	RAMTECH
DRAWN BY:	RAMTECH
CHECKED BY:	---
APPROVED BY:	---

PROJECT NAME: US-70

SHEET NAME: Sheet - (21)

SHEET: 21

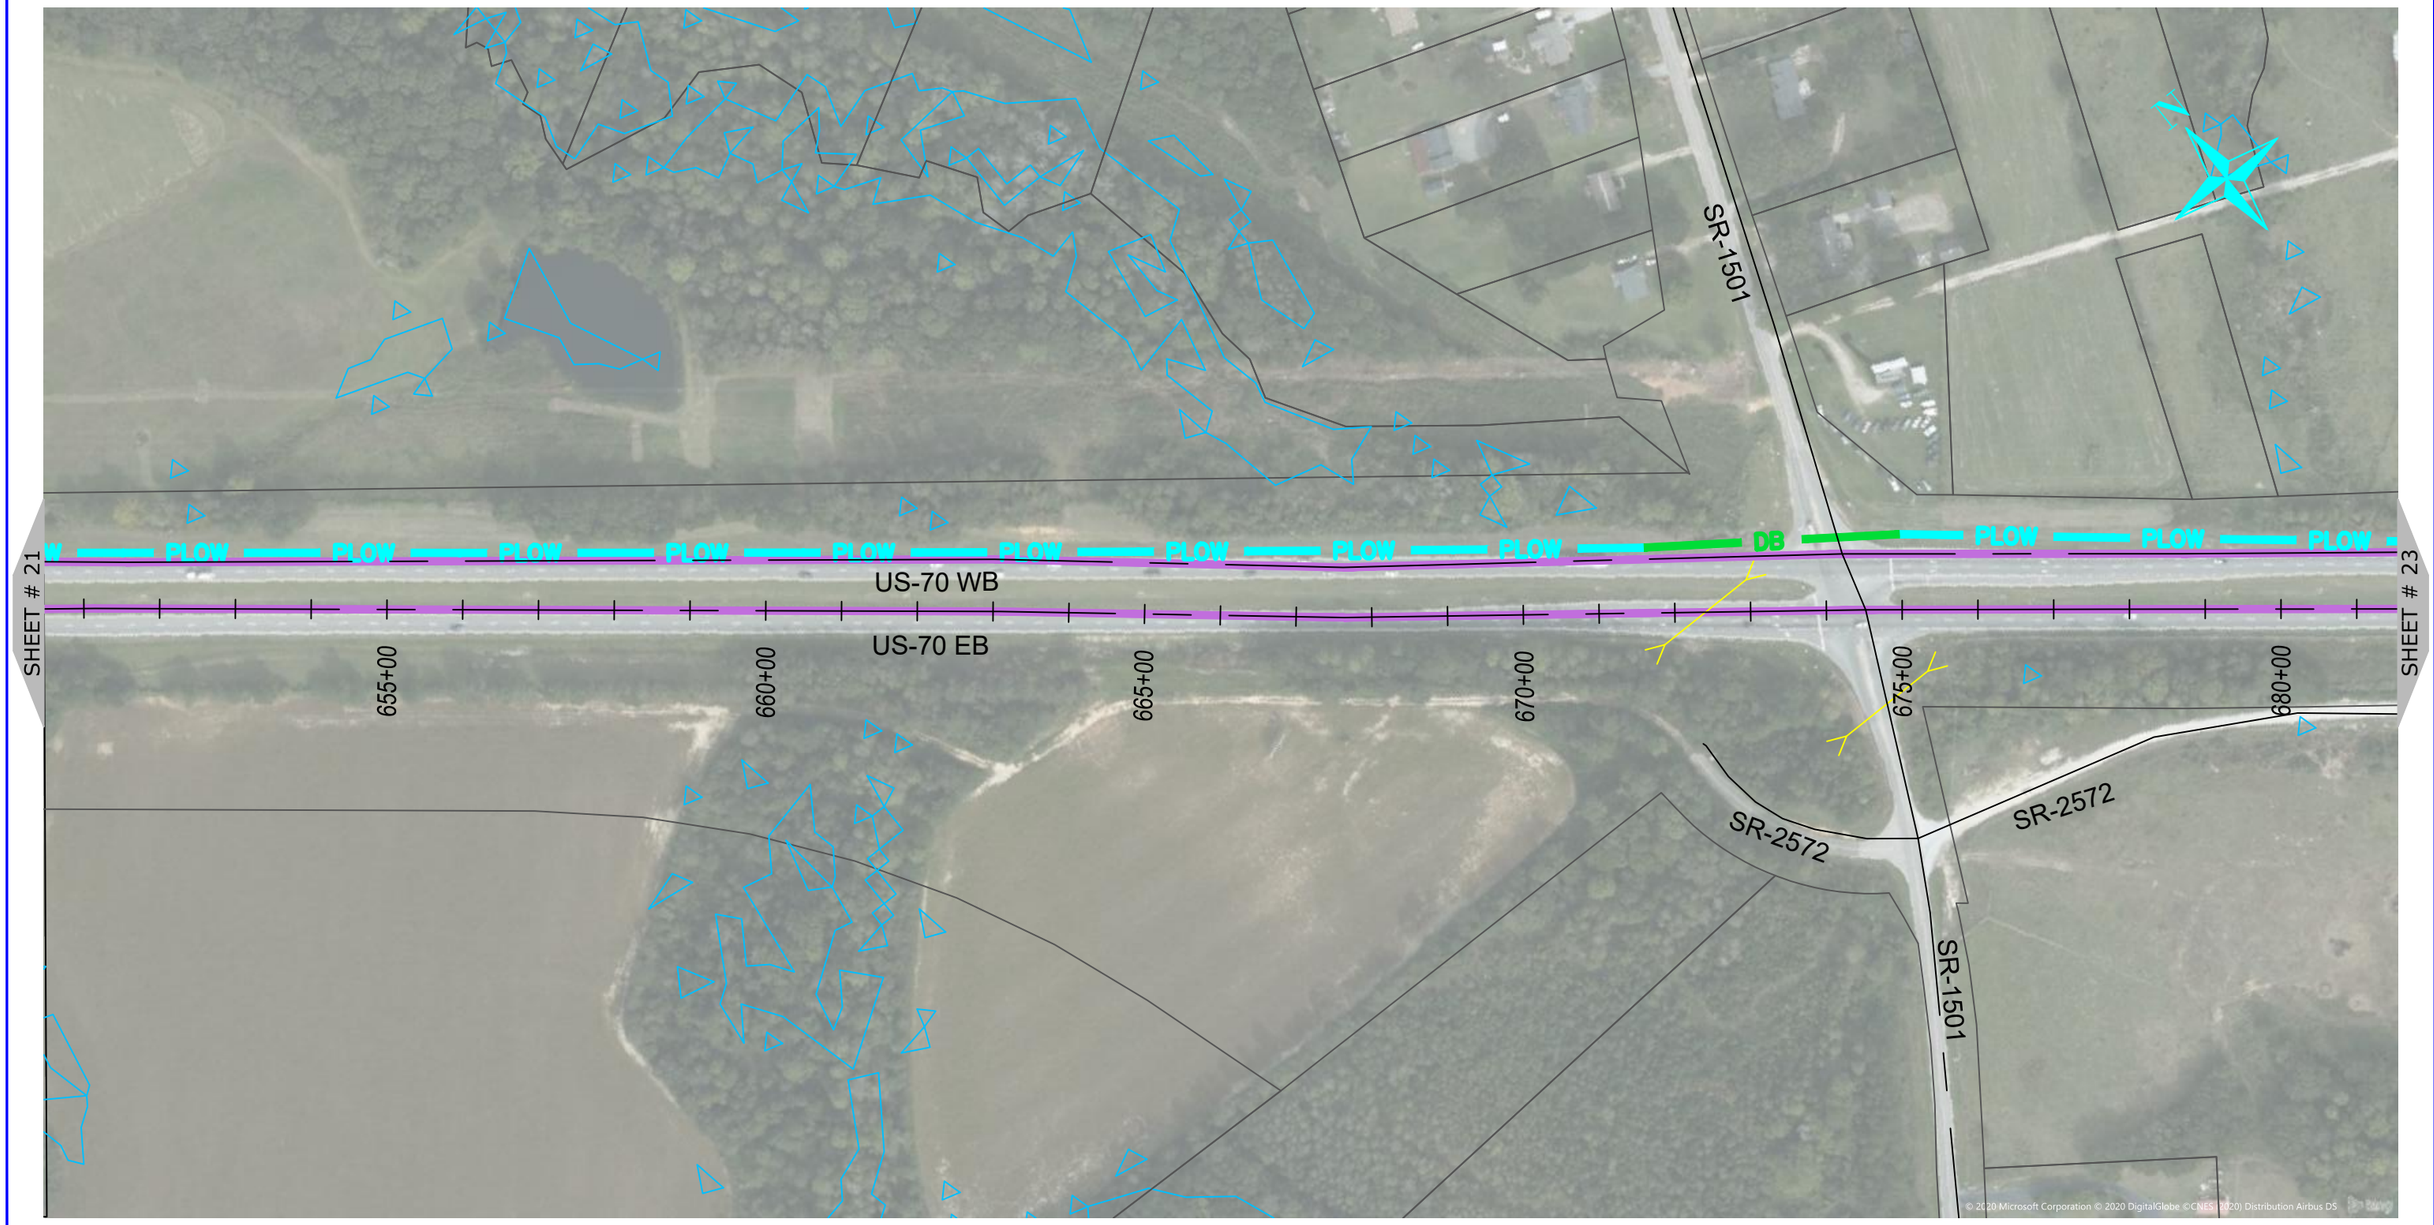

NUG COMMUNICATIONS
3315 ATLANTIC AVE
RALEIGH, NC 27604
(919) 876-5455

REV	DATE	DESCRIPTION
		Johnston County

OWNER: STATE OF NORTH CAROLINA DEPARTMENT OF TRANSPORTATION

BEFORE YOU DIG STOP CALL 1-800-632-4949 N.C. ONE-CALL CENTER IT'S THE LAW

JOB NO:	POC
DATE:	22-06-2020
SCALE:	AS SHOWN
DESIGNED BY:	RAMTECH
DRAWN BY:	RAMTECH
CHECKED BY:	---
APPROVED BY:	---

PROJECT NAME: US-70

SHEET NAME: Sheet - (22)

SHEET: 22

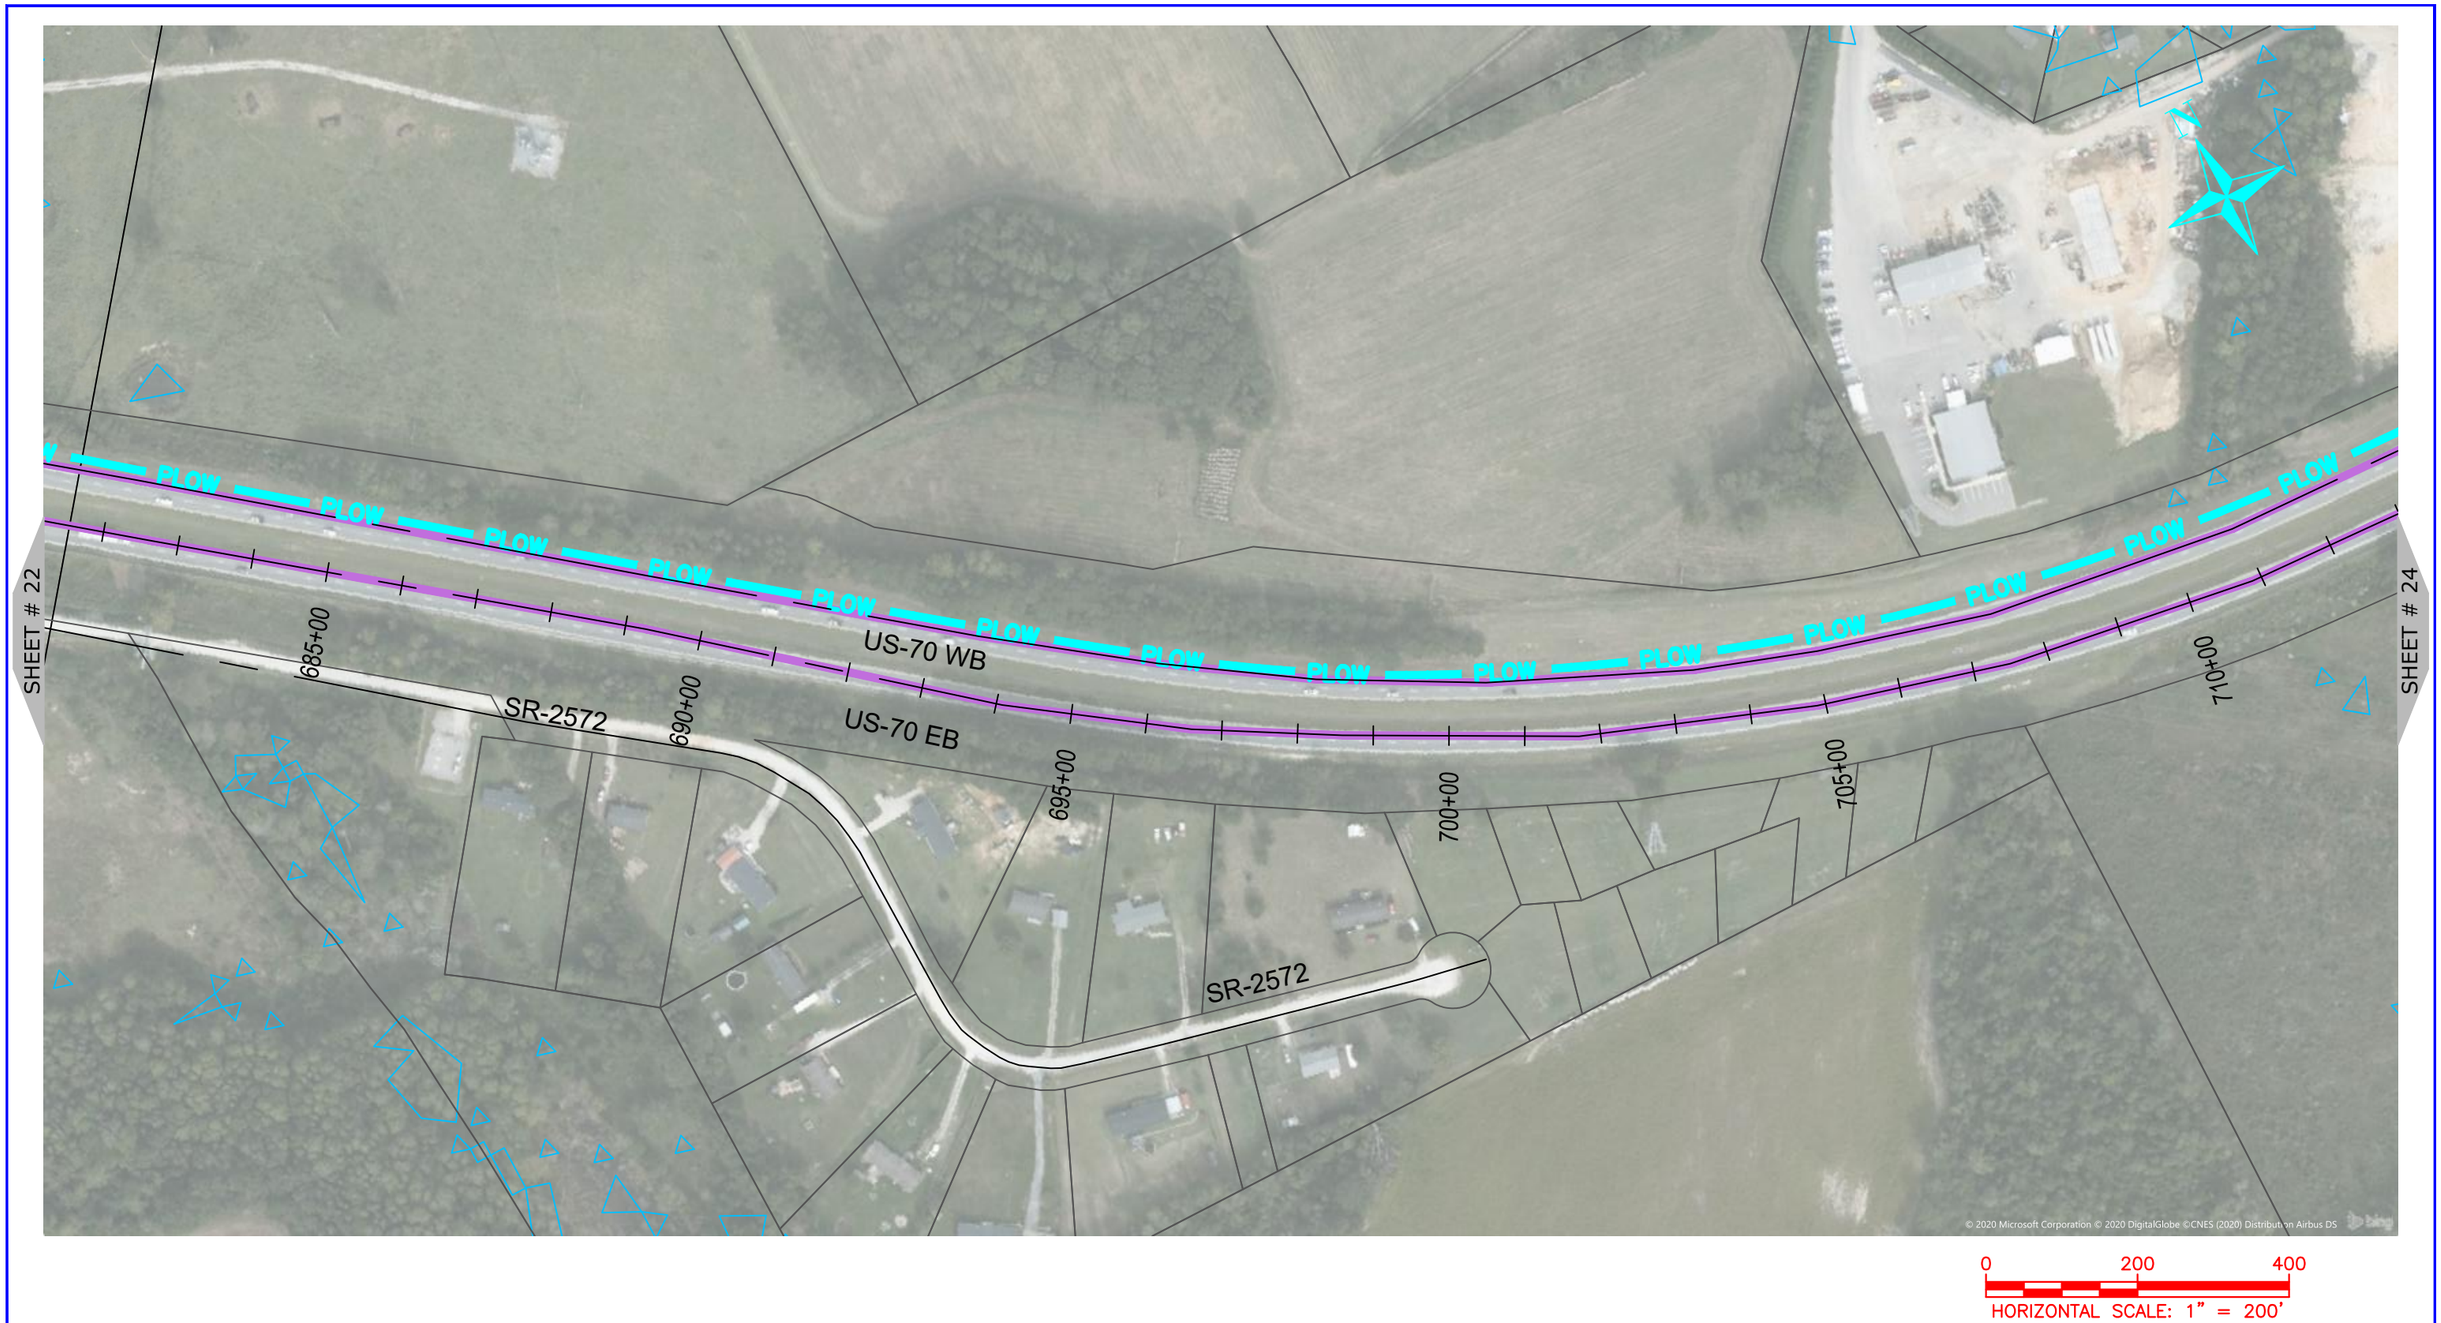

ONUG COMMUNICATIONS
3315 ATLANTIC AVE
RALEIGH, NC 27604
(919) 876-5455

REV	DATE	DESCRIPTION
		Johnston County

OWNER: STATE OF NORTH CAROLINA DEPARTMENT OF TRANSPORTATION

BEFORE YOU DIG STOP
CALL 1-800-632-4949
N.C. ONE-CALL CENTER
IT'S THE LAW

JOB NO:	POC
DATE:	22-06-2020
SCALE:	AS SHOWN
DESIGNED BY:	RAMTECH
DRAWN BY:	RAMTECH
CHECKED BY:	---
APPROVED BY:	---

PROJECT NAME: US-70

SHEET NAME: Sheet - (23)

SHEET: 23

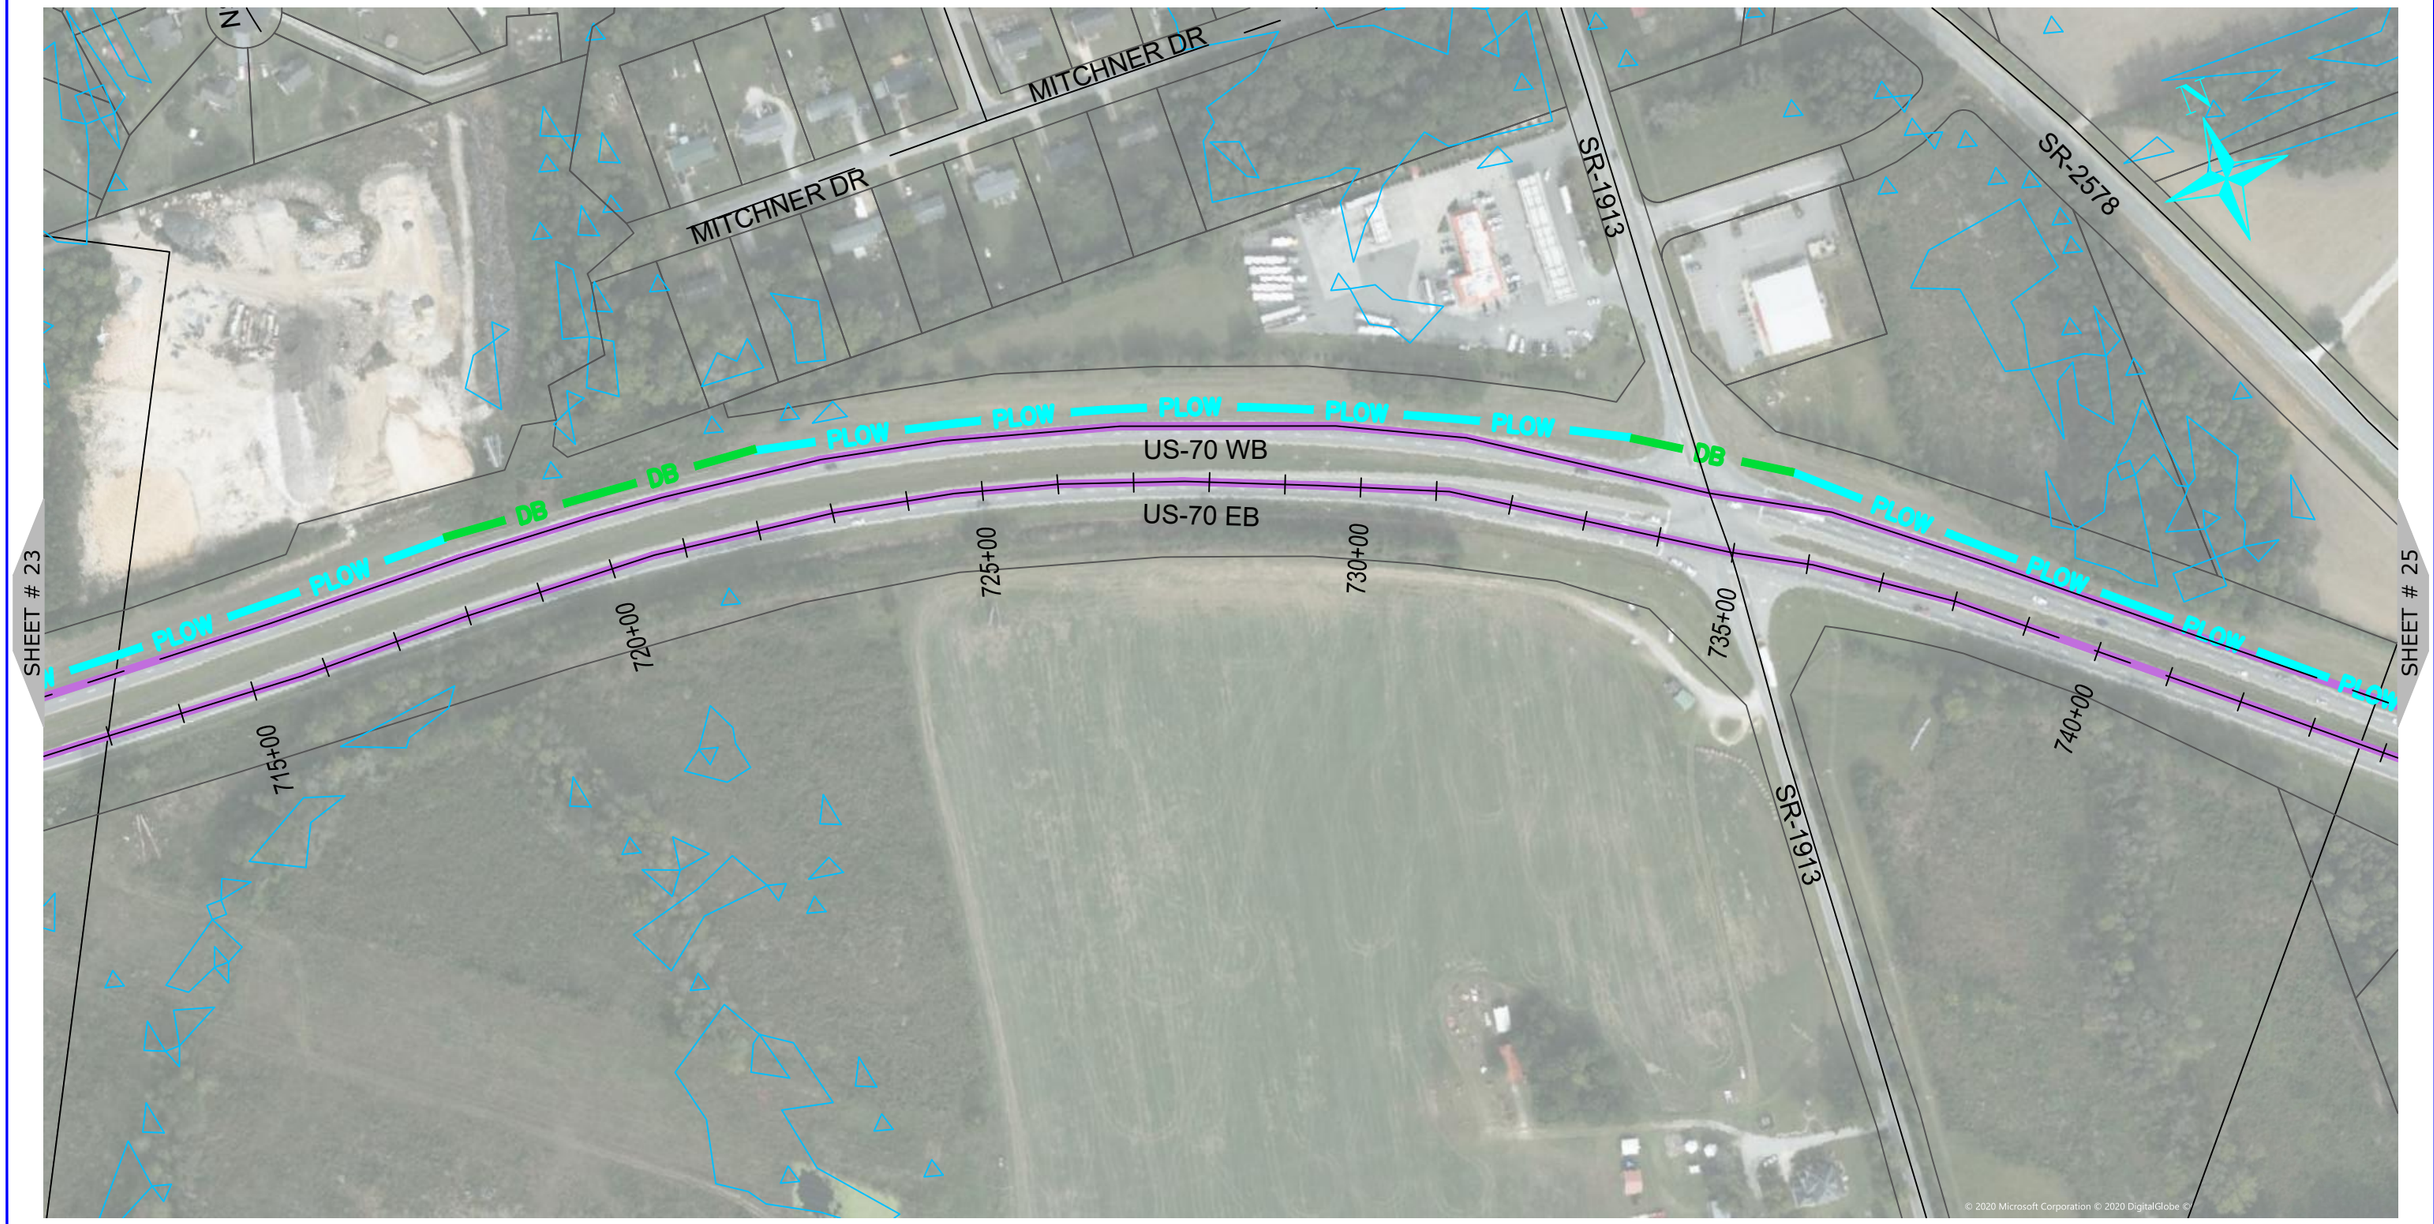

NUG COMMUNICATIONS
3315 ATLANTIC AVE
RALEIGH, NC 27604
(919) 876-5455

REV	DATE	DESCRIPTION
		Johnston County

OWNER: STATE OF NORTH CAROLINA DEPARTMENT OF TRANSPORTATION

BEFORE YOU DIG STOP CALL 1-800-632-4949 N.C. ONE-CALL CENTER IT'S THE LAW

JOB NO:	POC
DATE:	22-06-2020
SCALE:	AS SHOWN
DESIGNED BY:	RAMTECH
DRAWN BY:	RAMTECH
CHECKED BY:	---
APPROVED BY:	---

PROJECT NAME: US-70

SHEET NAME: Sheet - (24)

SHEET: 24

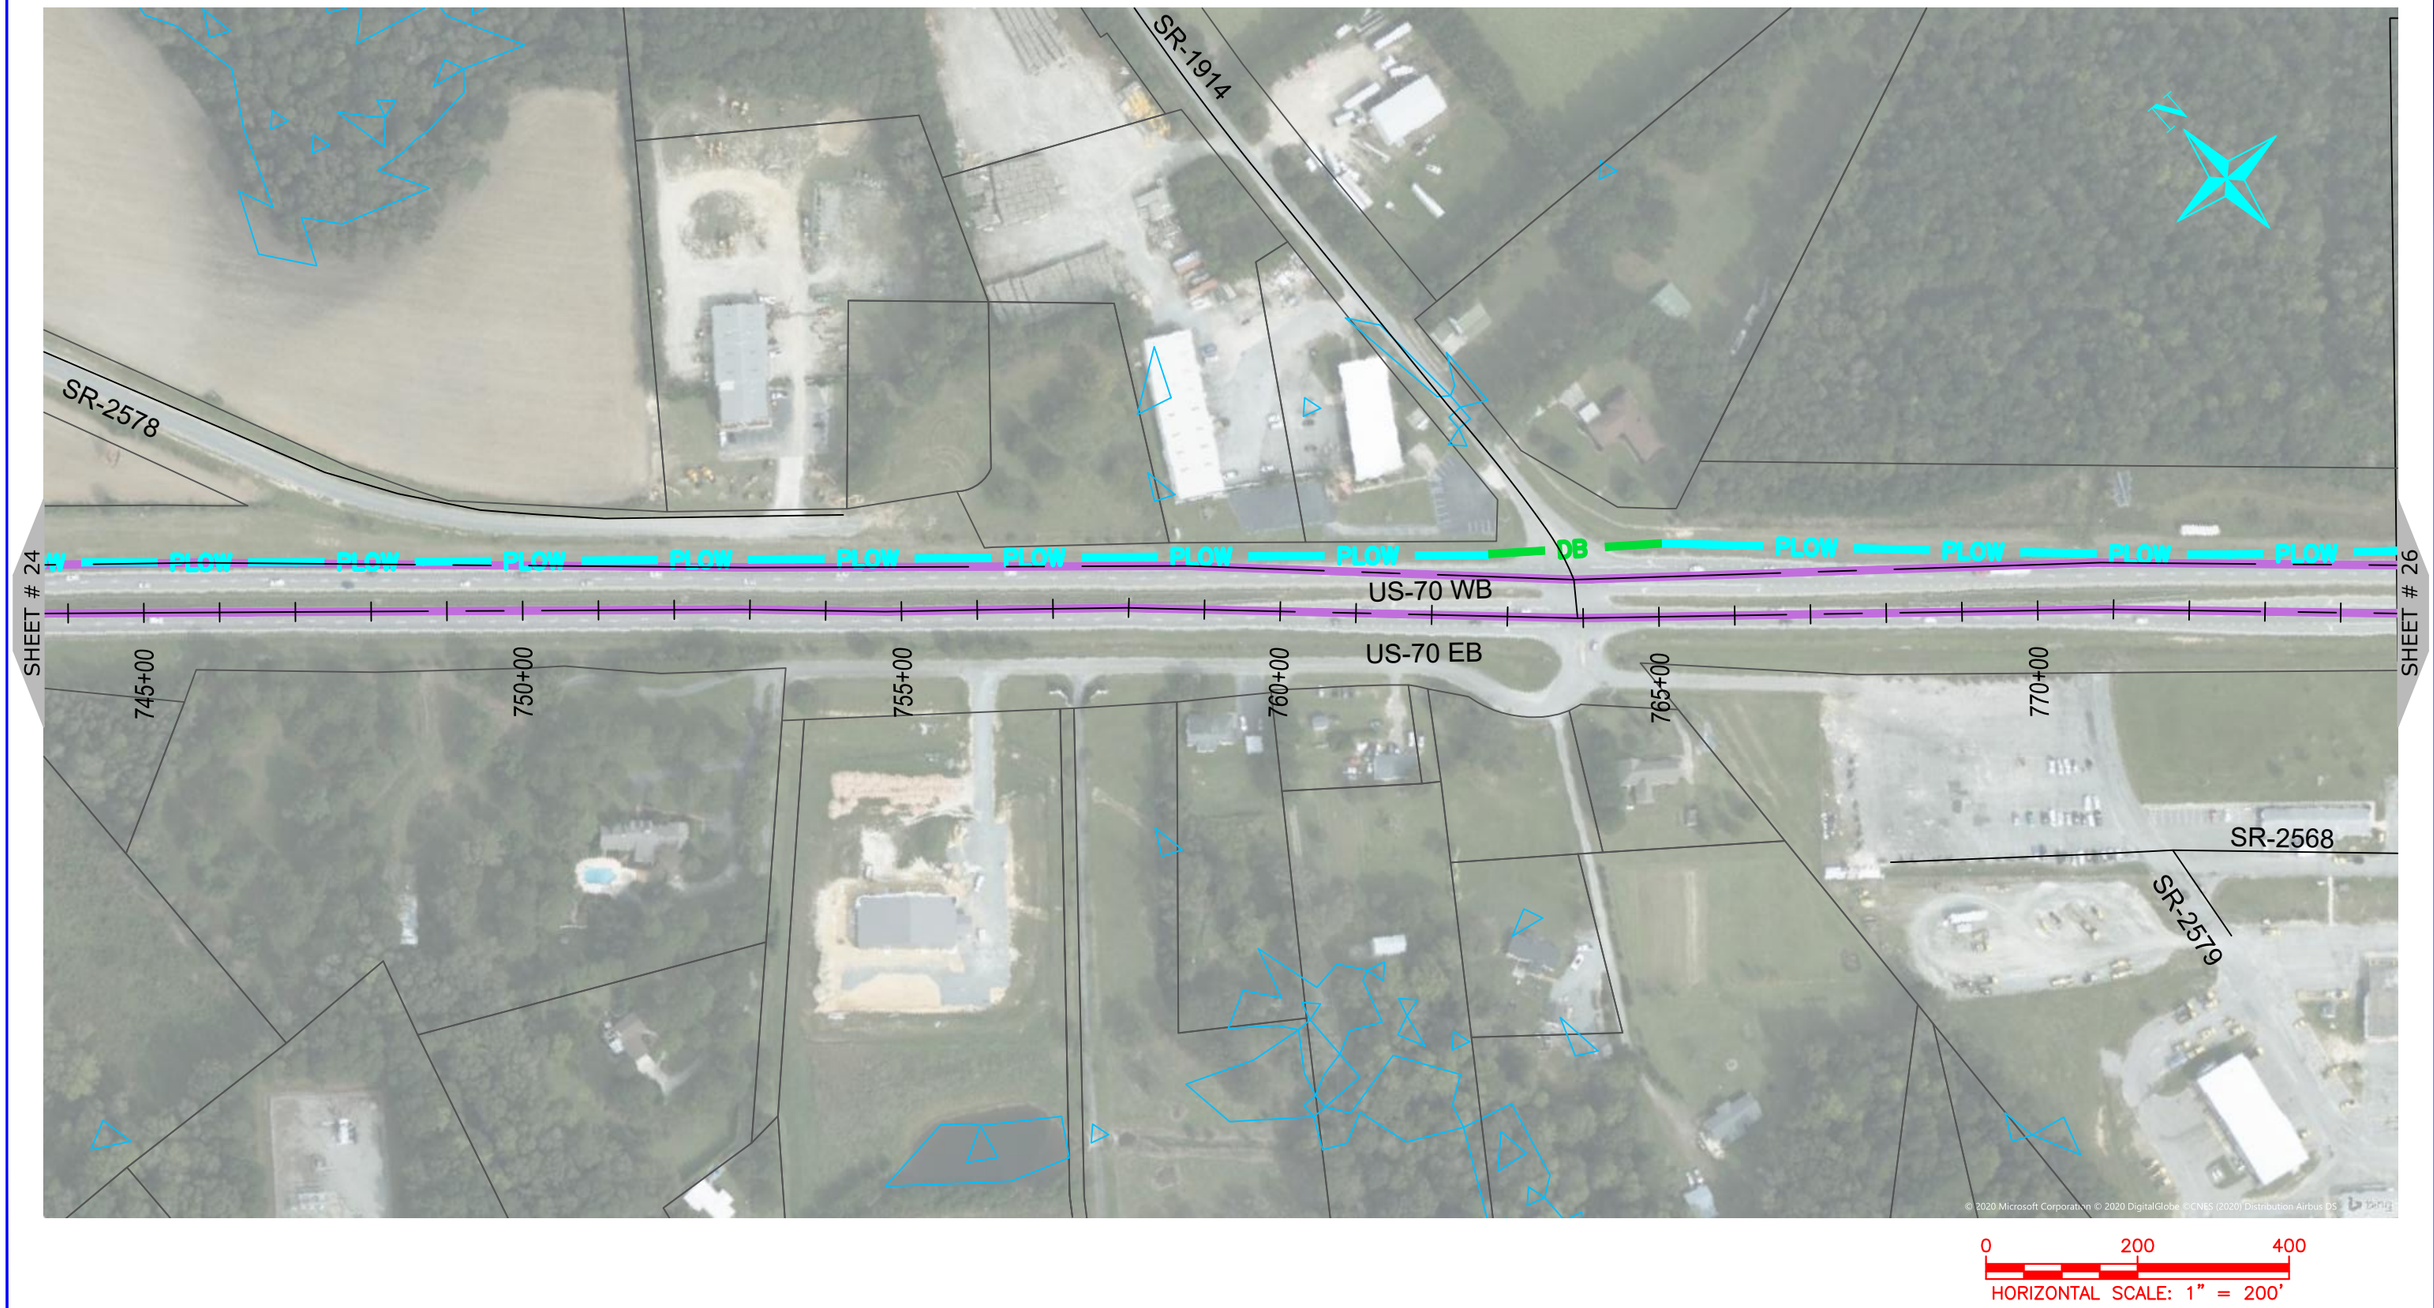

ONUG COMMUNICATIONS
3315 ATLANTIC AVE
RALEIGH, NC 27604
(919) 876-5455

REV	DATE	DESCRIPTION
		Johnston County

OWNER: STATE OF NORTH CAROLINA DEPARTMENT OF TRANSPORTATION

BEFORE YOU DIG STOP CALL 1-800-632-4949 N.C. ONE-CALL CENTER IT'S THE LAW

JOB NO:	POC
DATE:	22-06-2020
SCALE:	AS SHOWN
DESIGNED BY:	RAMTECH
DRAWN BY:	RAMTECH
CHECKED BY:	---
APPROVED BY:	---

PROJECT NAME: US-70

SHEET NAME: Sheet - (25)

SHEET: 25

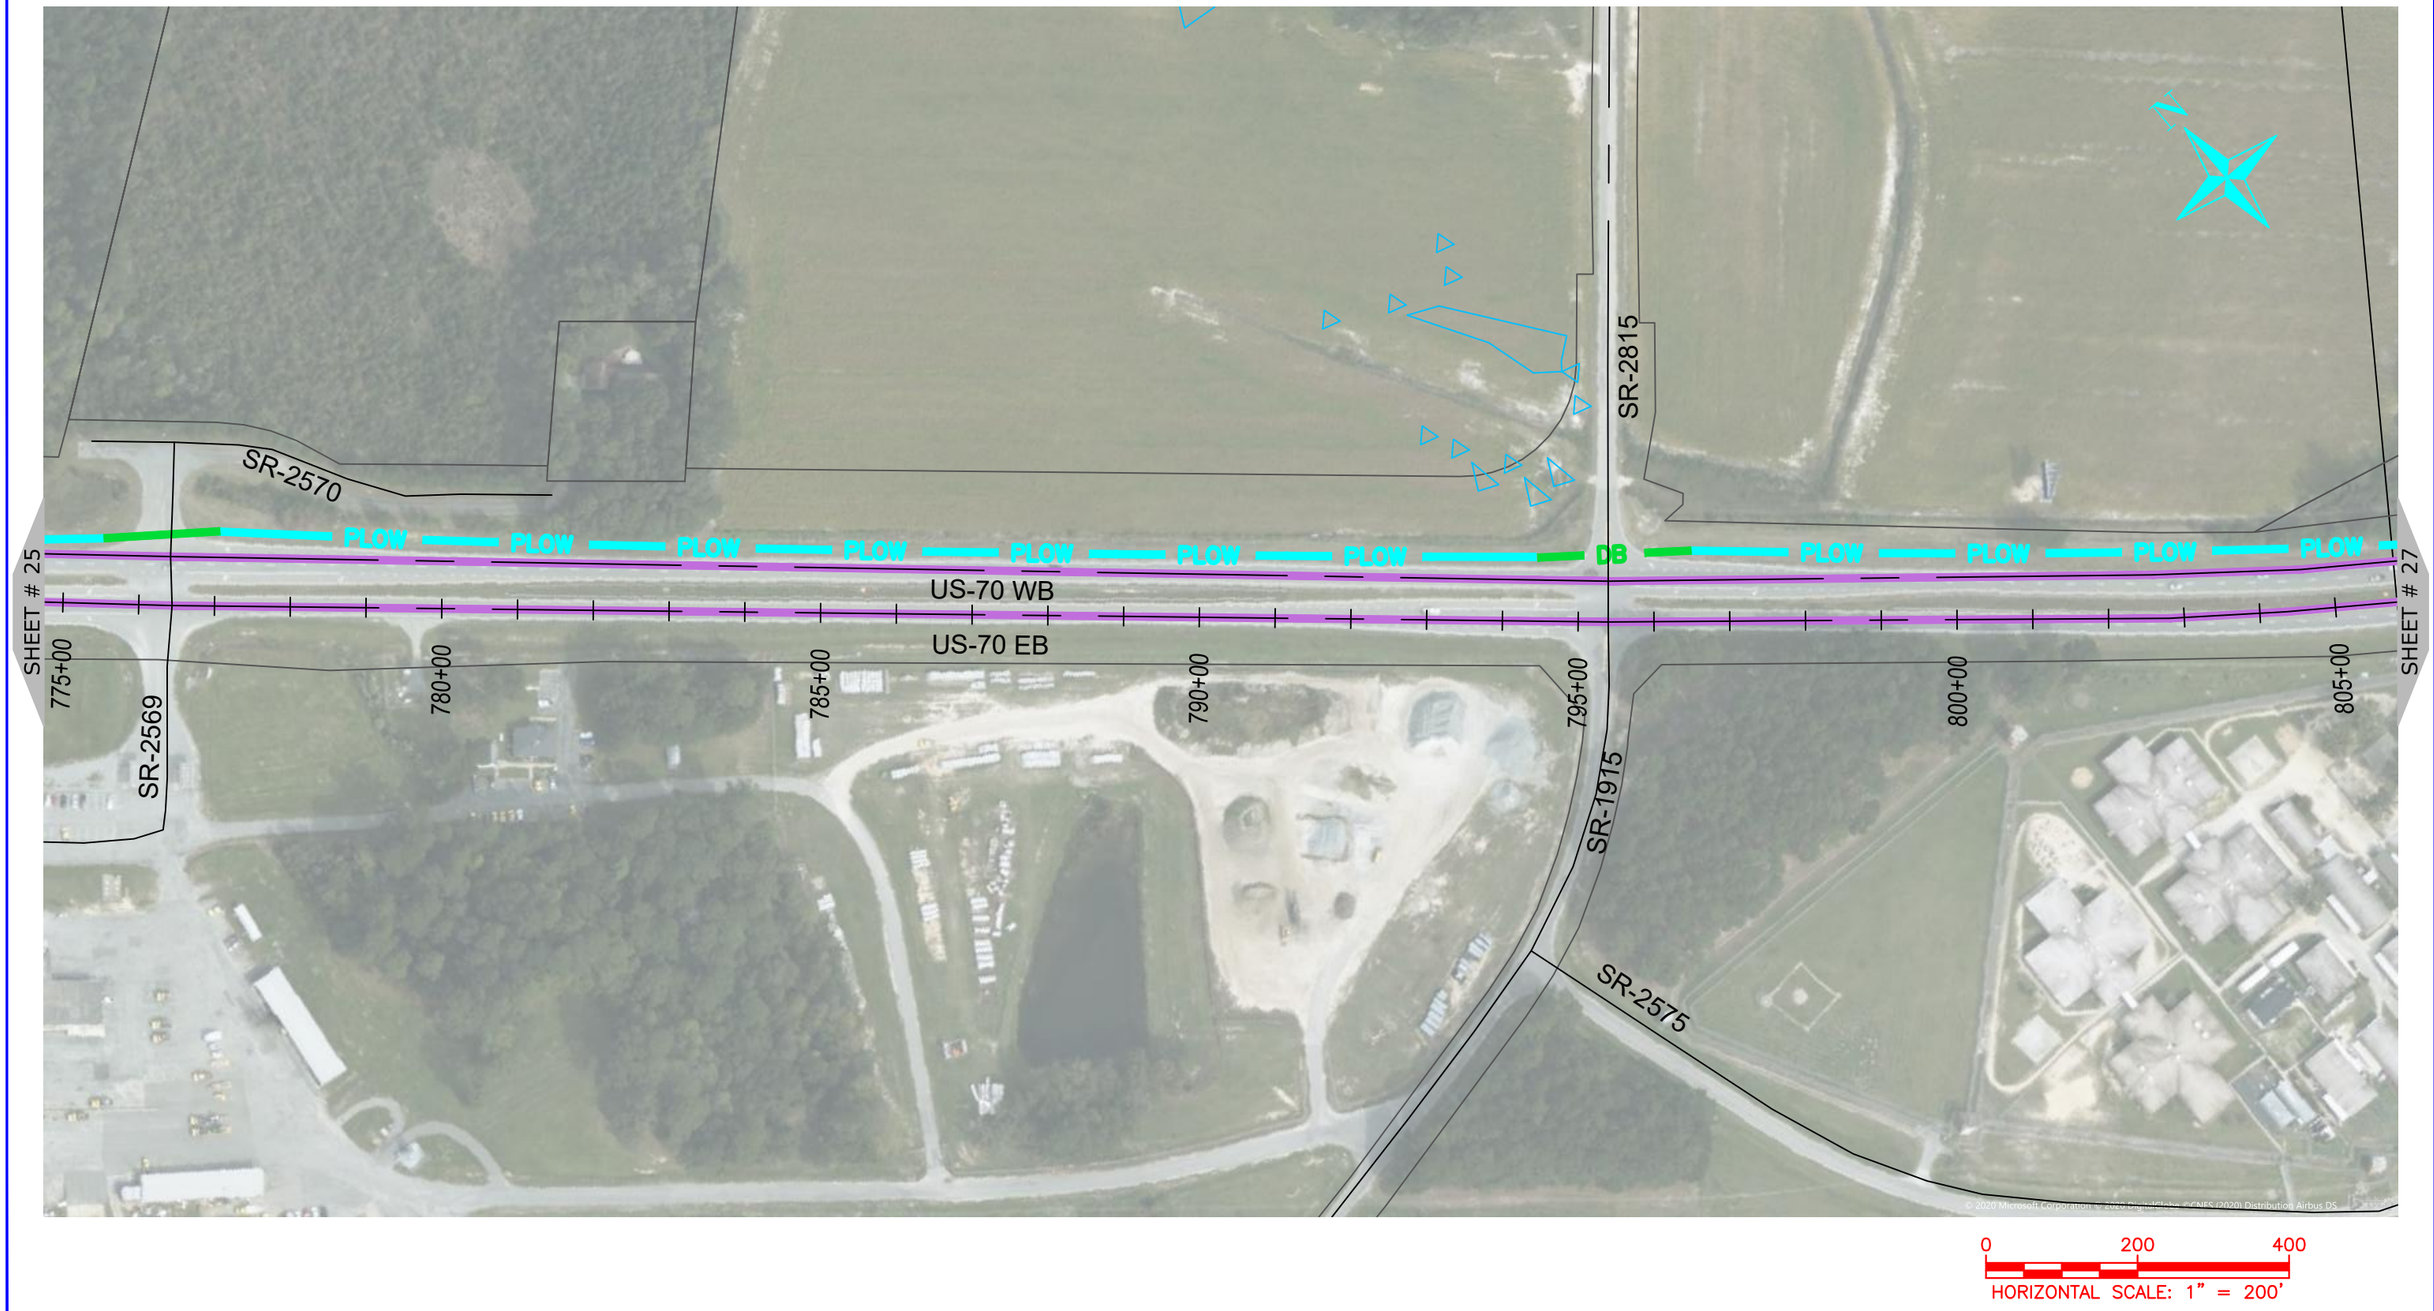

ONUG COMMUNICATIONS
3315 ATLANTIC AVE
RALEIGH, NC 27604
(919) 876-5455

REV	DATE	DESCRIPTION
		Johnston County

OWNER: STATE OF NORTH CAROLINA DEPARTMENT OF TRANSPORTATION

BEFORE YOU DIG STOP CALL 1-800-632-4949 N.C. ONE-CALL CENTER IT'S THE LAW

JOB NO:	POC
DATE:	22-06-2020
SCALE:	AS SHOWN
DESIGNED BY:	RAMTECH
DRAWN BY:	RAMTECH
CHECKED BY:	---
APPROVED BY:	---

PROJECT NAME: US-70

SHEET NAME: Sheet - (26)

SHEET: 26

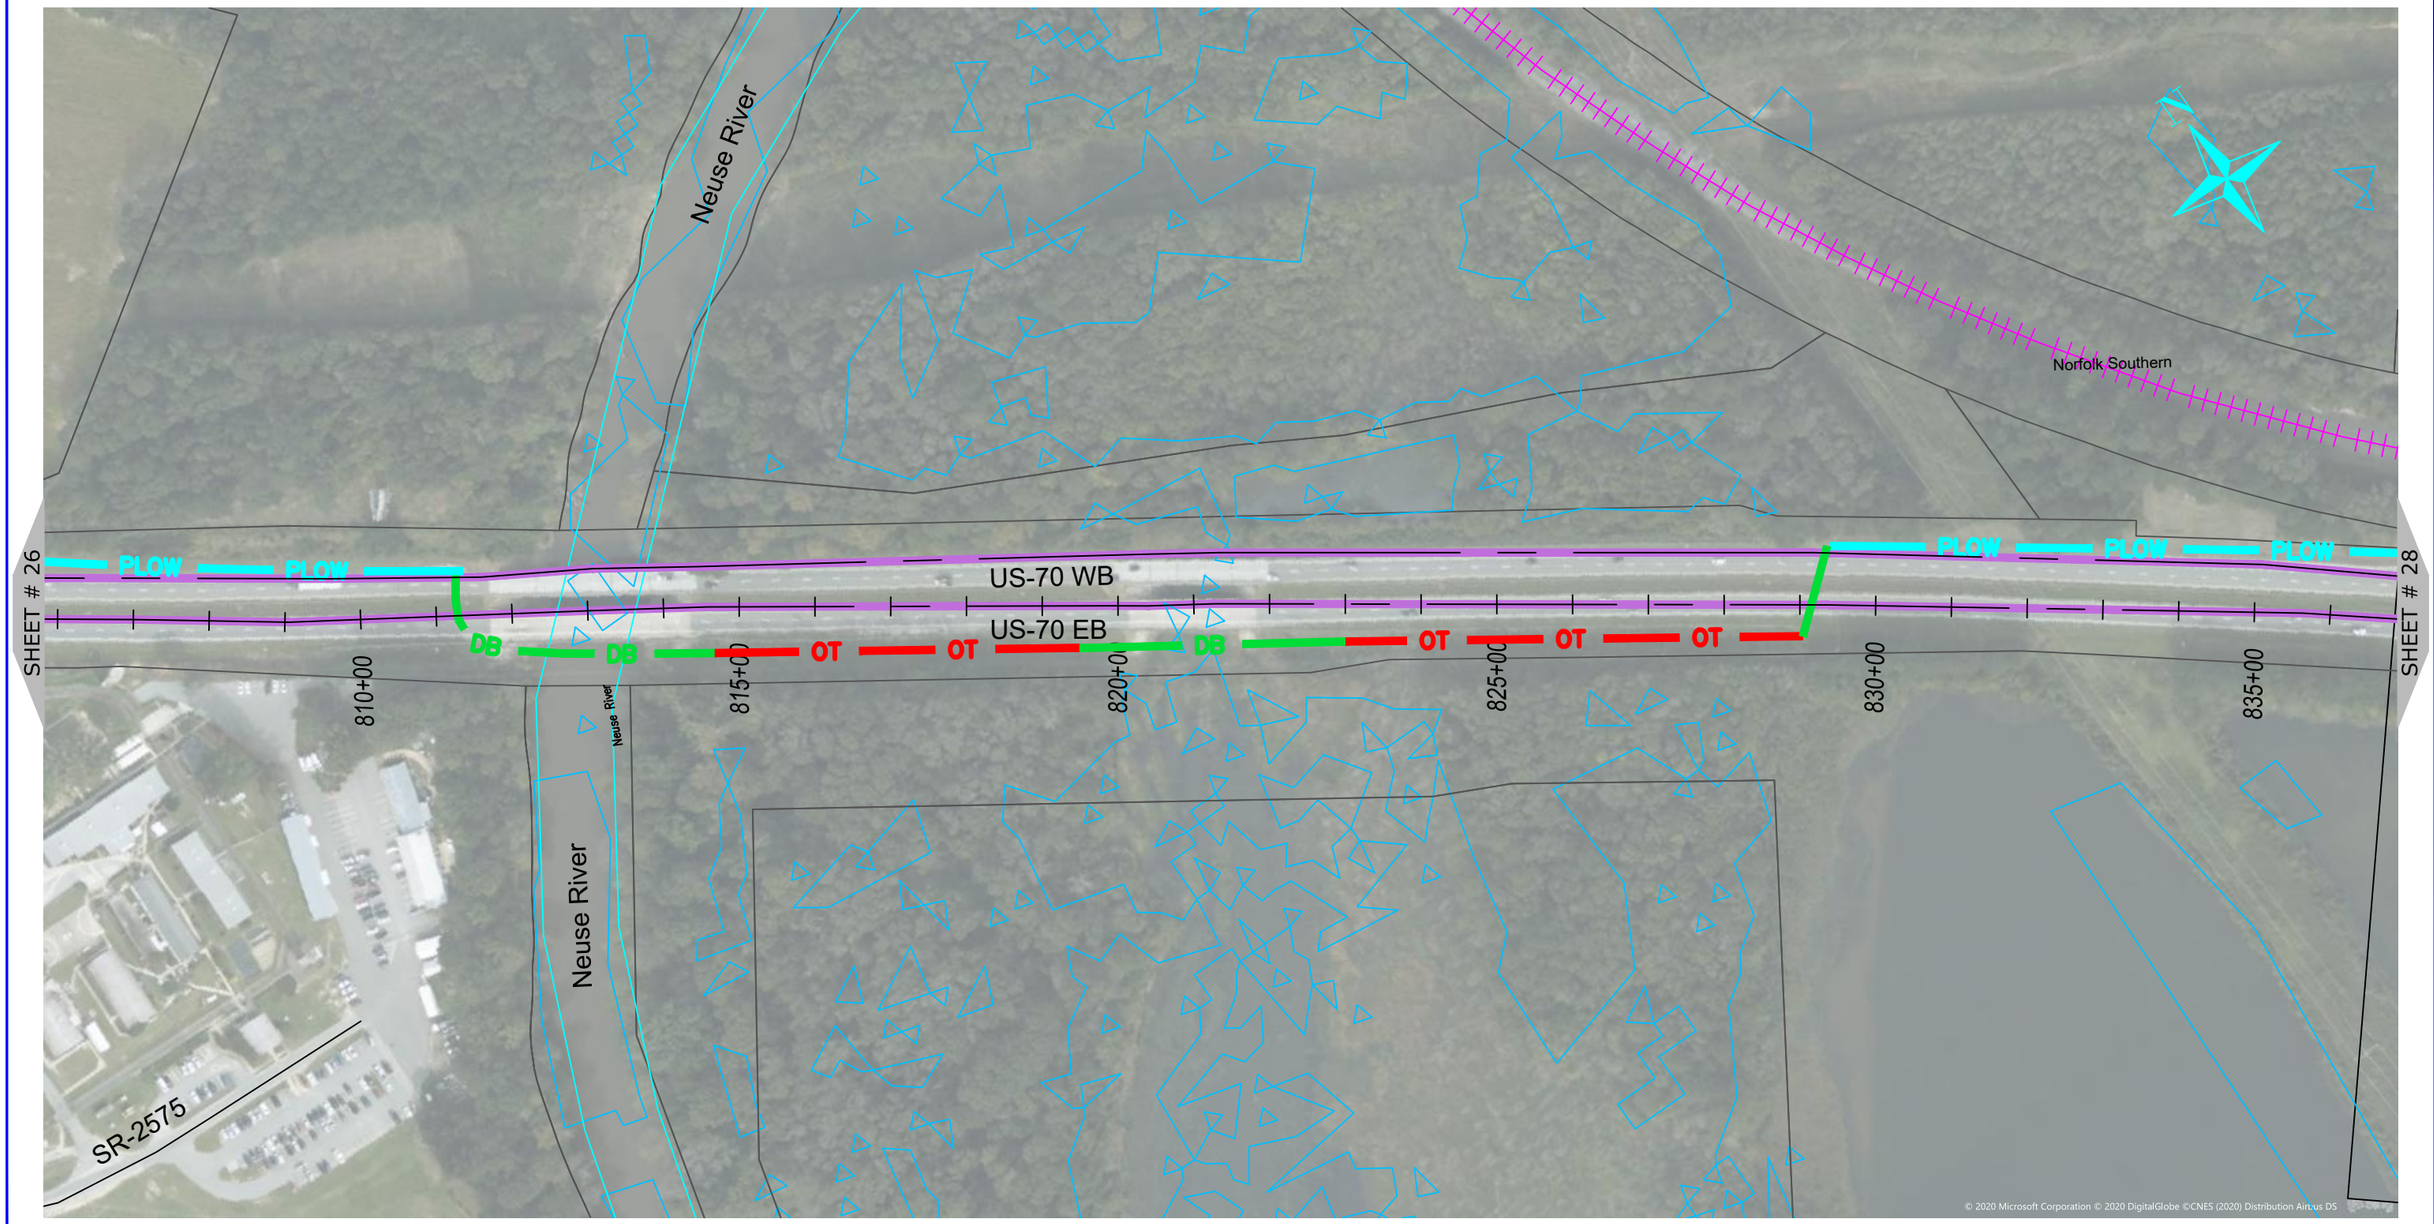

0 200 400

HORIZONTAL SCALE: 1" = 200'

NUG COMMUNICATIONS

3315 ATLANTIC AVE
RALEIGH, NC 27604
(919) 876-5455

REV	DATE	DESCRIPTION
		Johnston County

OWNER: STATE OF NORTH CAROLINA DEPARTMENT OF TRANSPORTATION

BEFORE YOU DIG STOP CALL 1-800-632-4949 N.C. ONE-CALL CENTER IT'S THE LAW

JOB NO:	POC
DATE:	22-06-2020
SCALE:	AS SHOWN
DESIGNED BY:	RAMTECH
DRAWN BY:	RAMTECH
CHECKED BY:	---
APPROVED BY:	---

PROJECT NAME: US-70

SHEET NAME: Sheet - (27)

SHEET: 27

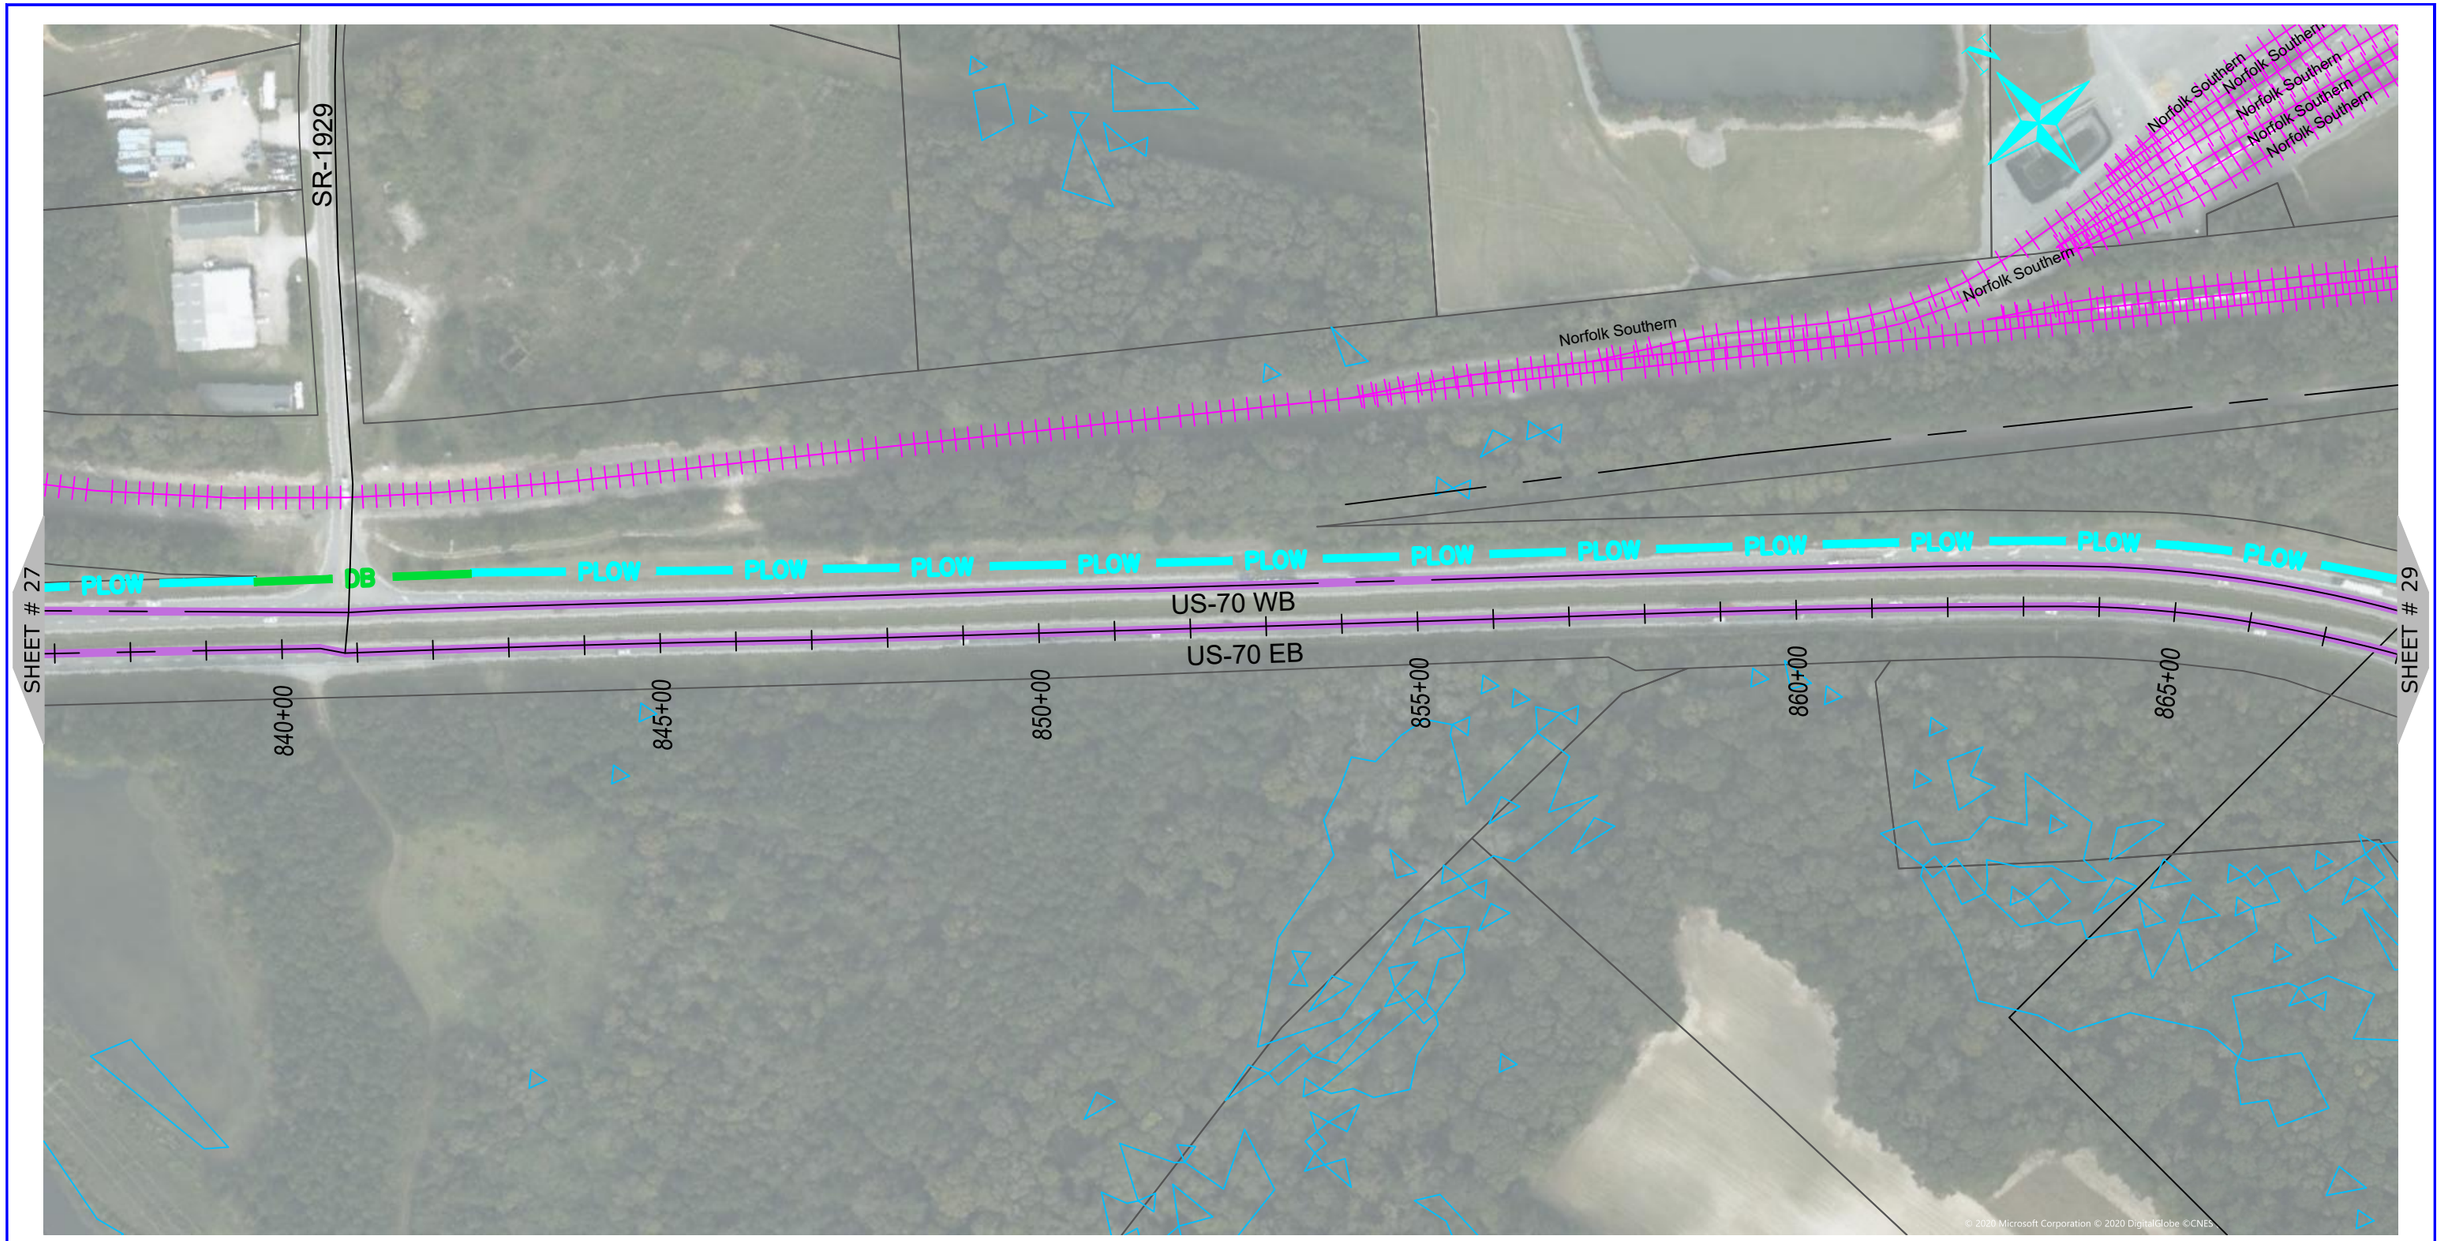

0 200 400
HORIZONTAL SCALE: 1" = 200'

NUG COMMUNICATIONS
3315 ATLANTIC AVE
RALEIGH, NC 27604
(919) 876-5455

REV	DATE	DESCRIPTION
		Johnston County

OWNER: STATE OF NORTH CAROLINA DEPARTMENT OF TRANSPORTATION

BEFORE YOU DIG STOP CALL 1-800-632-4949 N.C. ONE-CALL CENTER IT'S THE LAW

JOB NO:	POC
DATE:	22-06-2020
SCALE:	AS SHOWN
DESIGNED BY:	RAMTECH
DRAWN BY:	RAMTECH
CHECKED BY:	---
APPROVED BY:	---

PROJECT NAME: US-70

SHEET NAME: Sheet - (28)

SHEET: 28

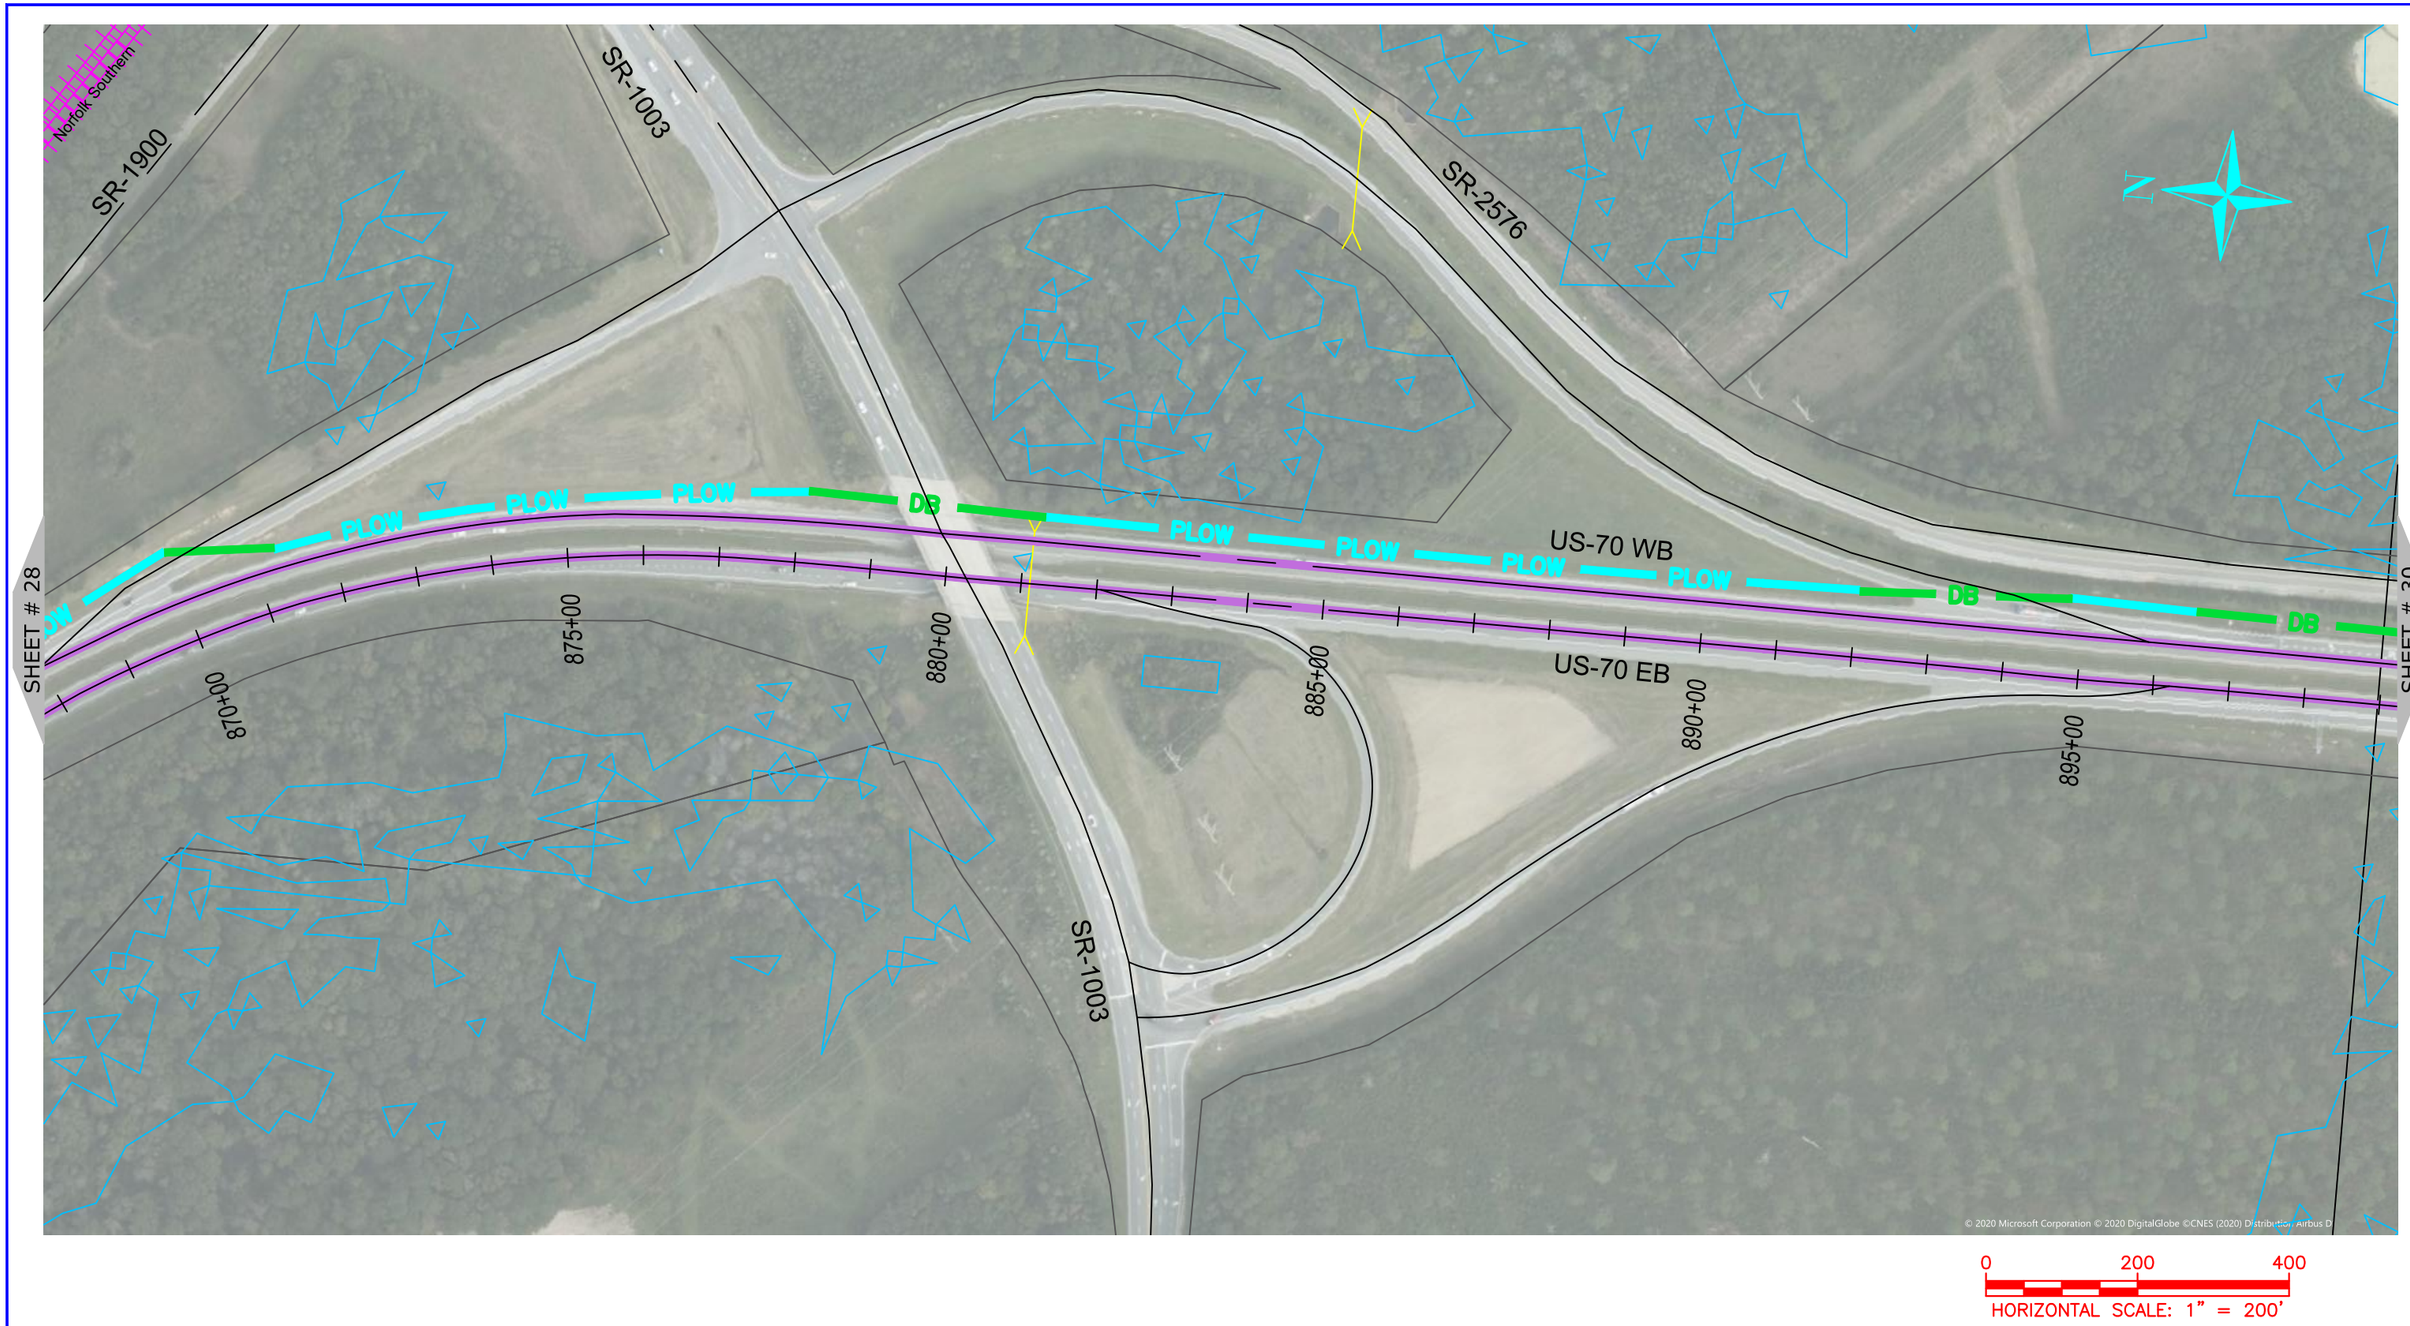

ONUG COMMUNICATIONS
3315 ATLANTIC AVE
RALEIGH, NC 27604
(919) 876-5455

REV	DATE	DESCRIPTION
		Johnston County

OWNER: STATE OF NORTH CAROLINA DEPARTMENT OF TRANSPORTATION

BEFORE YOU DIG STOP CALL 1-800-632-4949 N.C. ONE-CALL CENTER IT'S THE LAW

JOB NO:	POC
DATE:	22-06-2020
SCALE:	AS SHOWN
DESIGNED BY:	RAMTECH
DRAWN BY:	RAMTECH
CHECKED BY:	---
APPROVED BY:	---

PROJECT NAME: US-70

SHEET NAME: Sheet - (29)

SHEET: 29

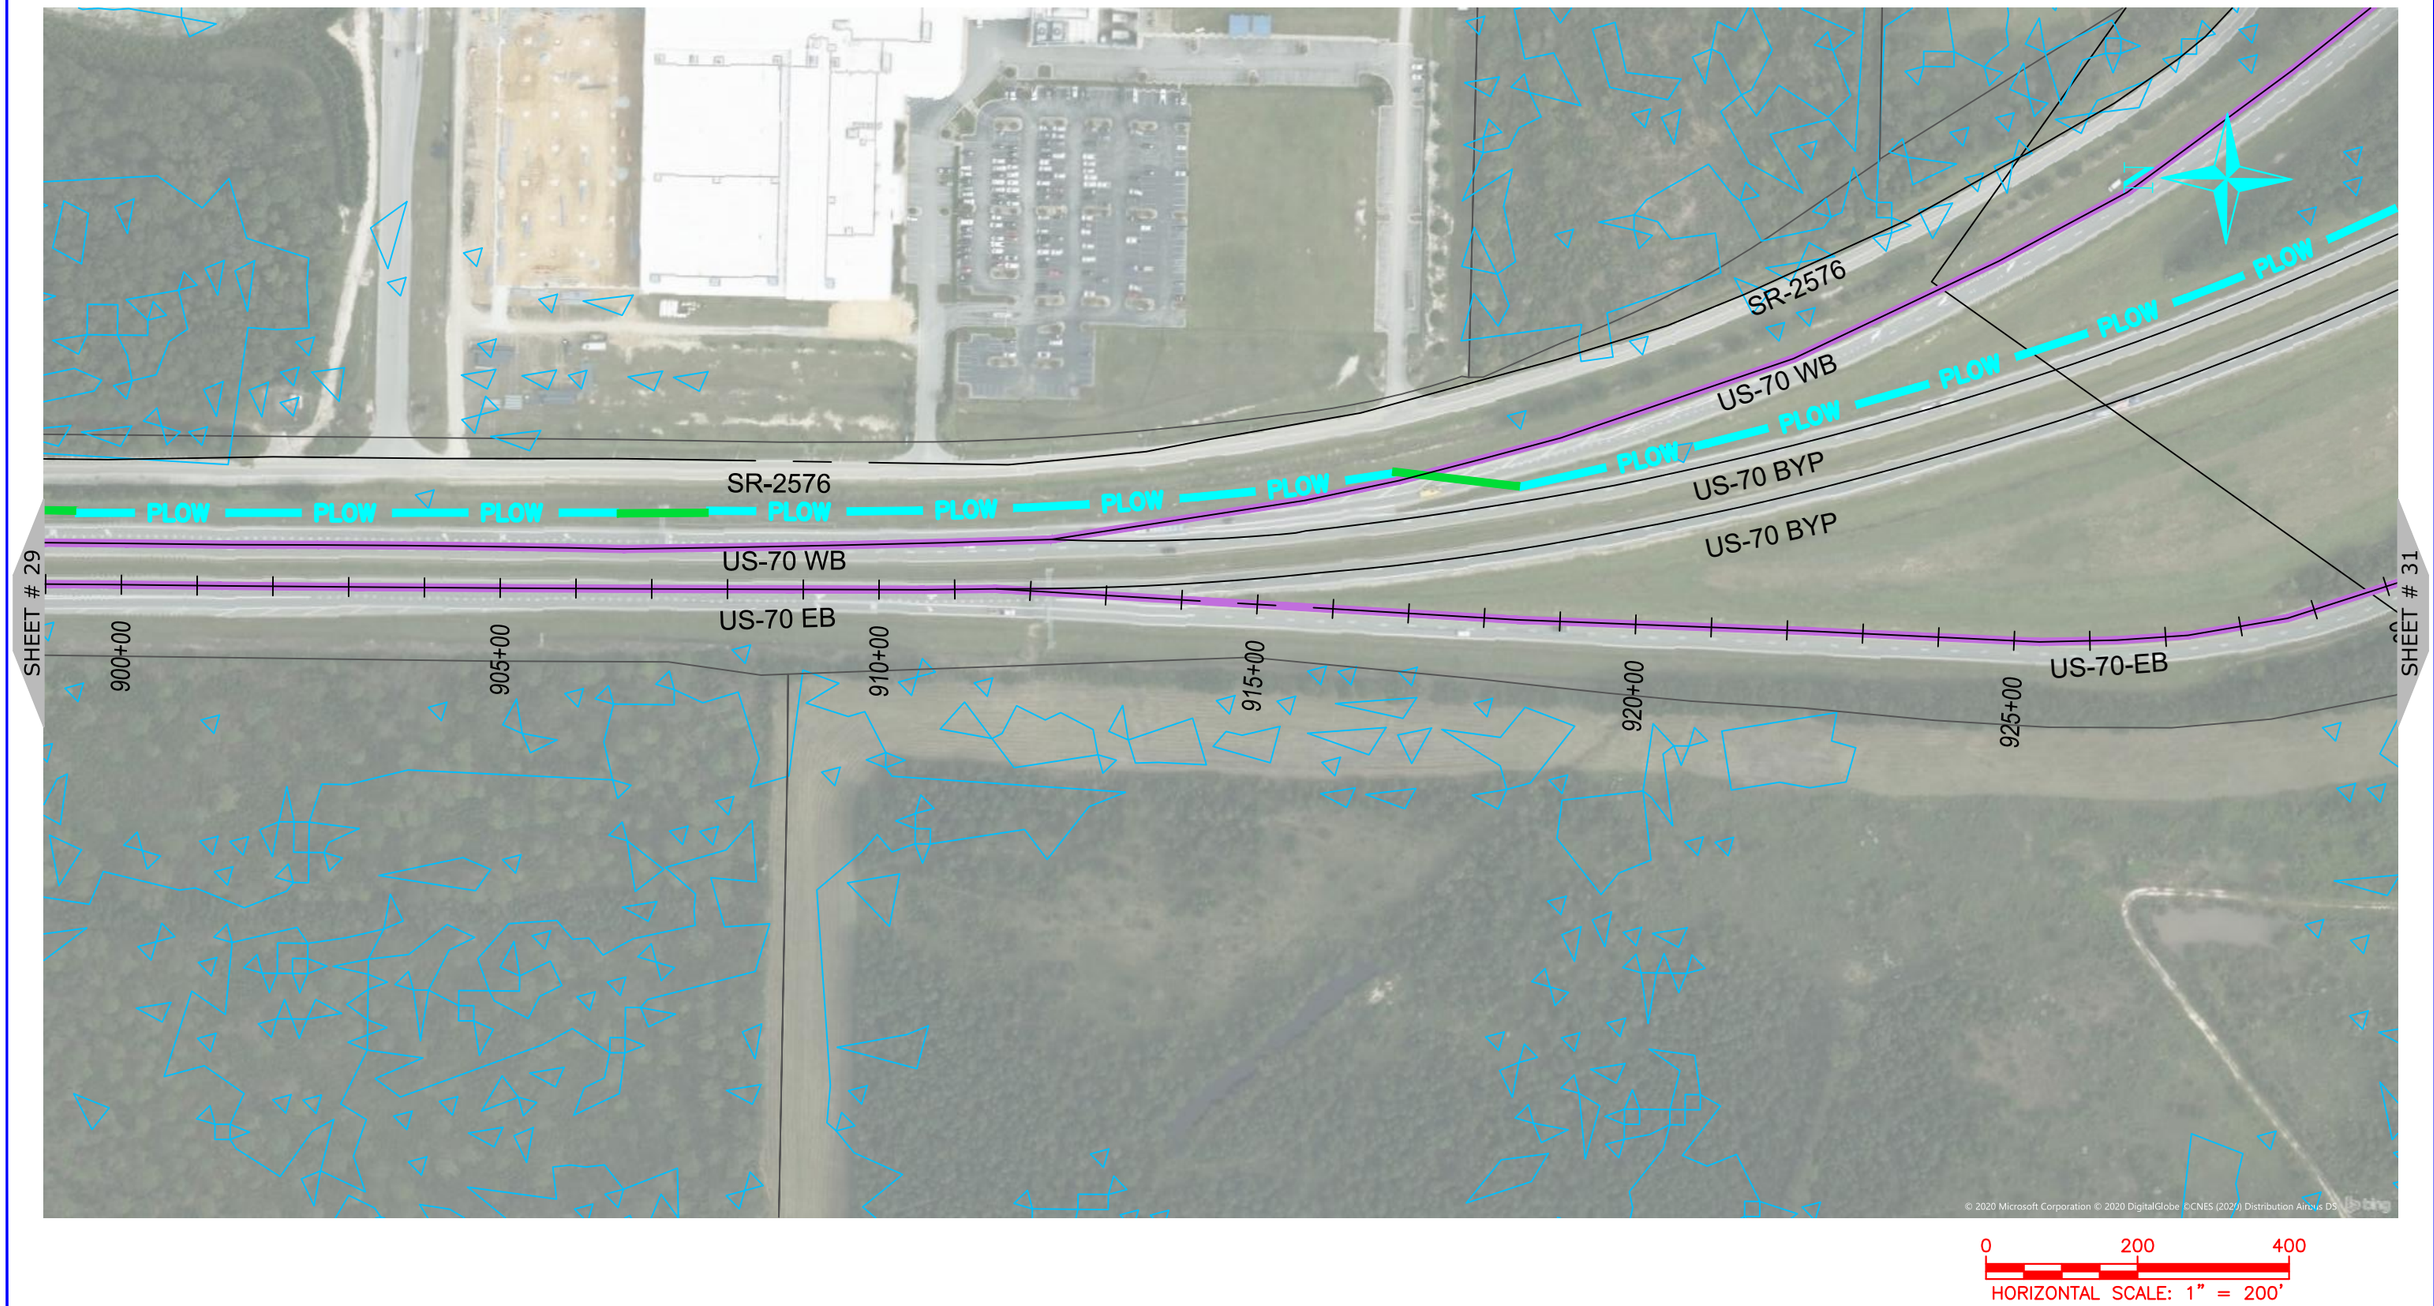

ONUG COMMUNICATIONS
3315 ATLANTIC AVE
RALEIGH, NC 27604
(919) 876-5455

REV	DATE	DESCRIPTION
		Johnston County

OWNER: STATE OF NORTH CAROLINA DEPARTMENT OF TRANSPORTATION

BEFORE YOU DIG STOP
CALL 1-800-632-4949
N.C. ONE-CALL CENTER
IT'S THE LAW

JOB NO:	POC
DATE:	22-06-2020
SCALE:	AS SHOWN
DESIGNED BY:	RAMTECH
DRAWN BY:	RAMTECH
CHECKED BY:	---
APPROVED BY:	---

PROJECT NAME: US-70

SHEET NAME: Sheet - (30)

SHEET: 30

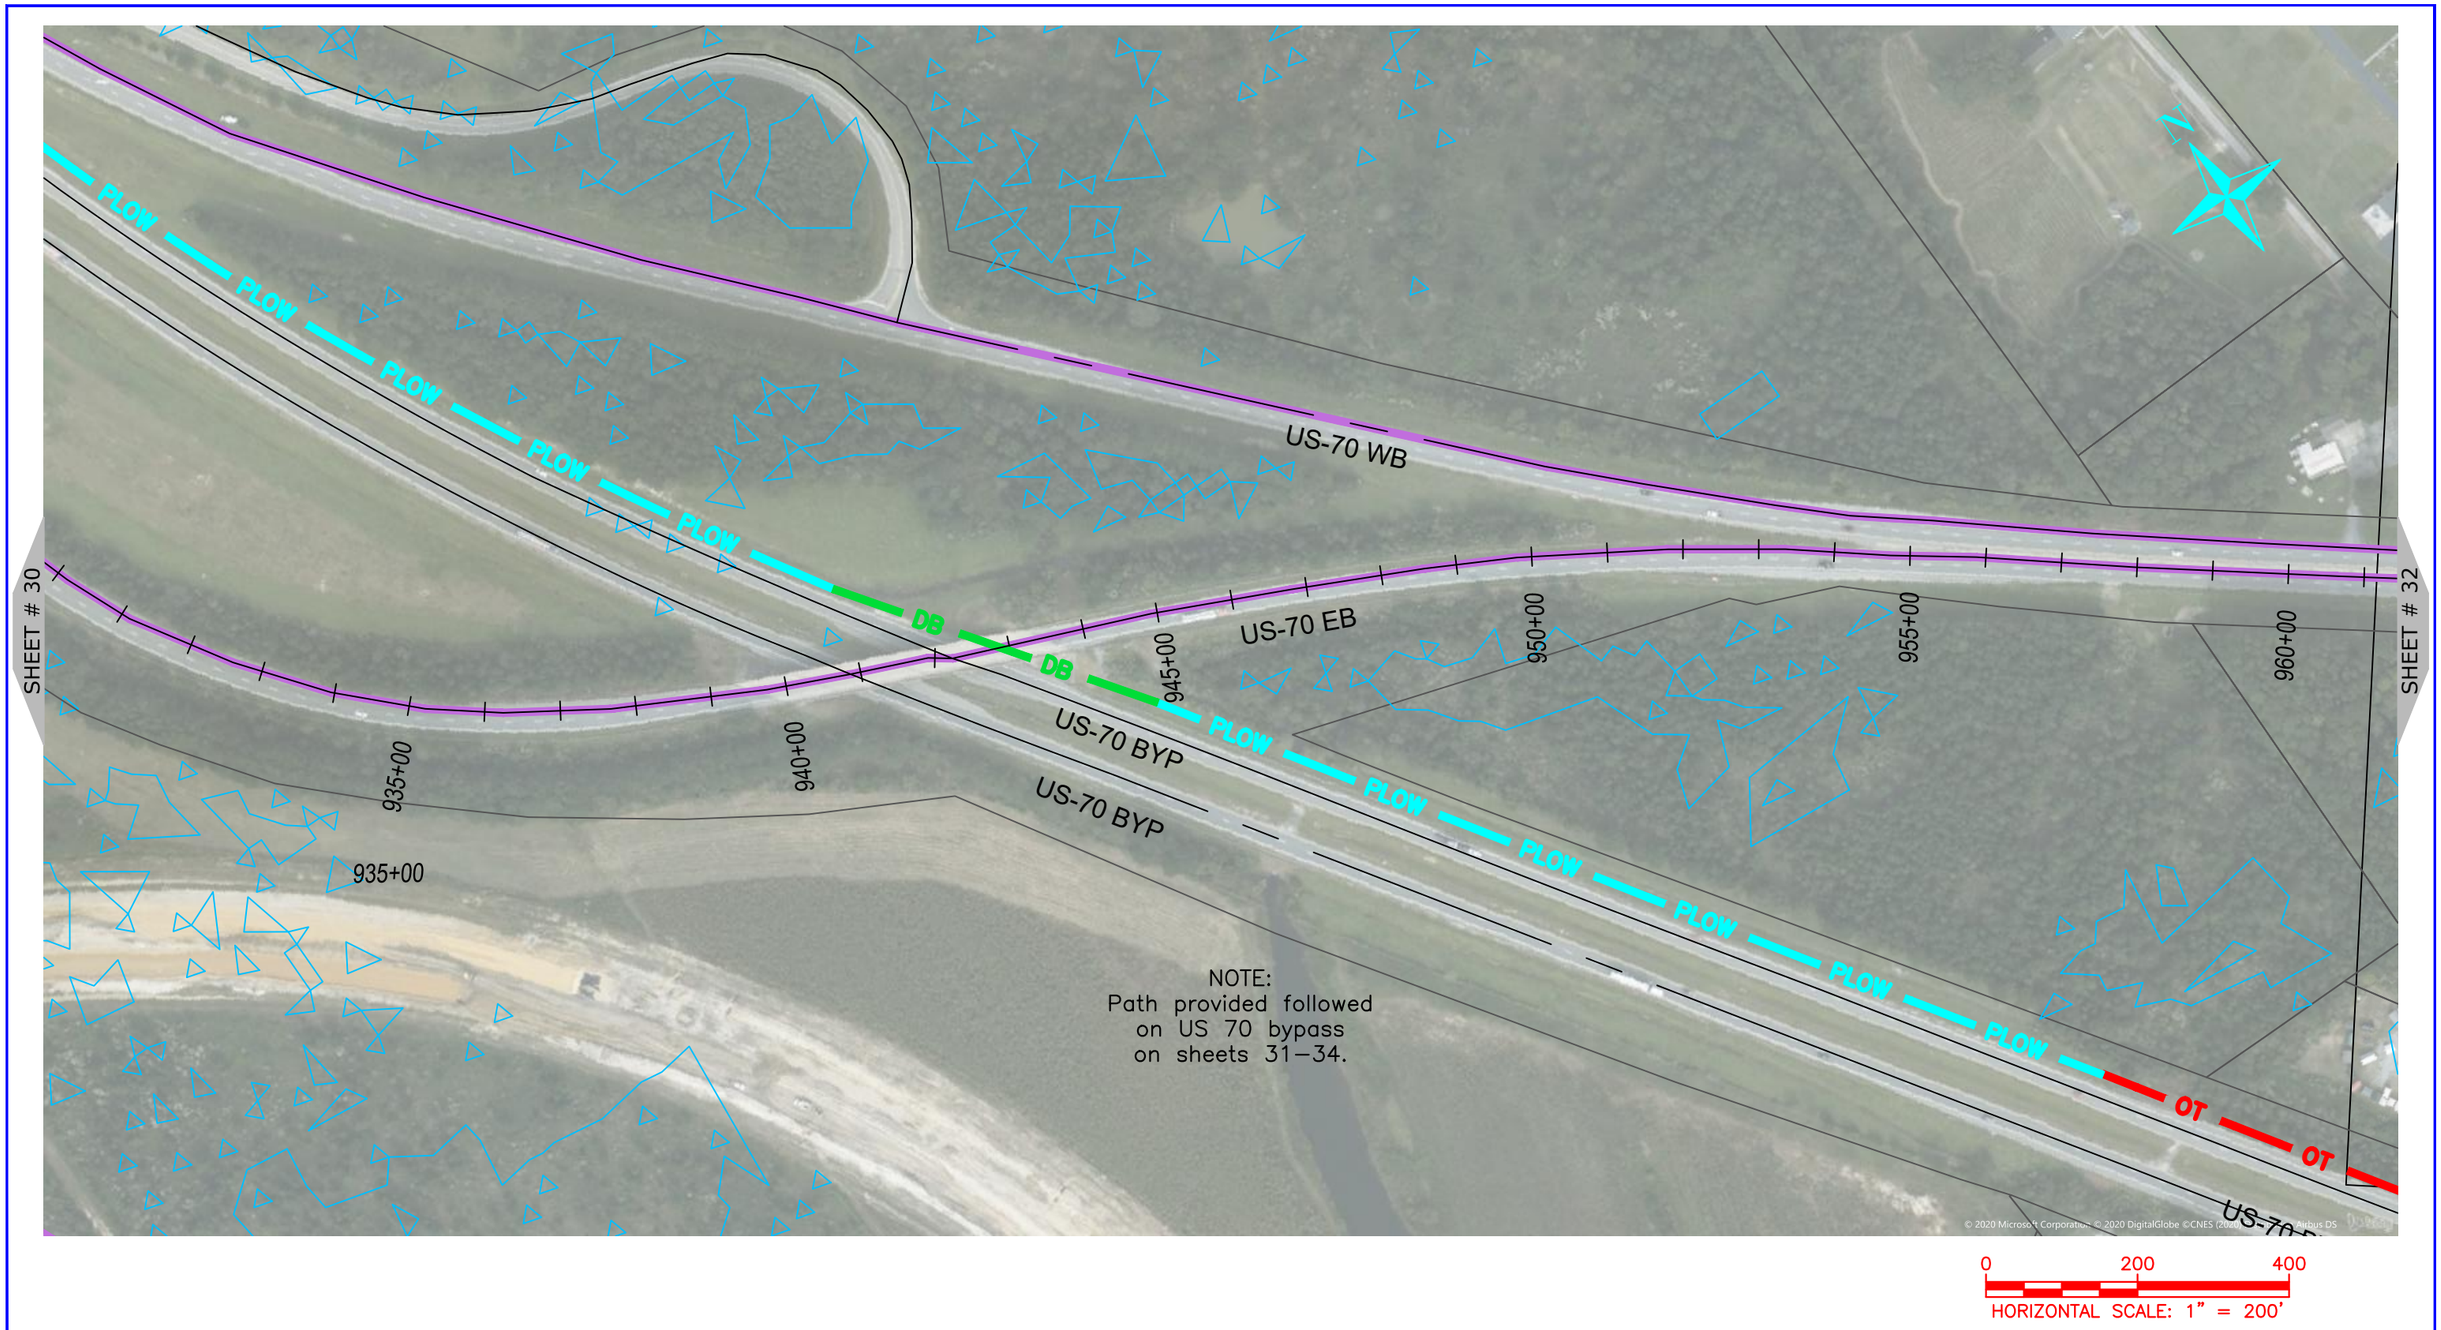

ONUG COMMUNICATIONS
3315 ATLANTIC AVE
RALEIGH, NC 27604
(919) 876-5455

REV	DATE	DESCRIPTION
		Johnston County

OWNER: STATE OF NORTH CAROLINA DEPARTMENT OF TRANSPORTATION

BEFORE YOU DIG STOP CALL 1-800-632-4949 N.C. ONE-CALL CENTER IT'S THE LAW

JOB NO:	POC
DATE:	22-06-2020
SCALE:	AS SHOWN
DESIGNED BY:	RAMTECH
DRAWN BY:	RAMTECH
CHECKED BY:	---
APPROVED BY:	---

PROJECT NAME: US-70

SHEET NAME: Sheet – (31)

SHEET: 31

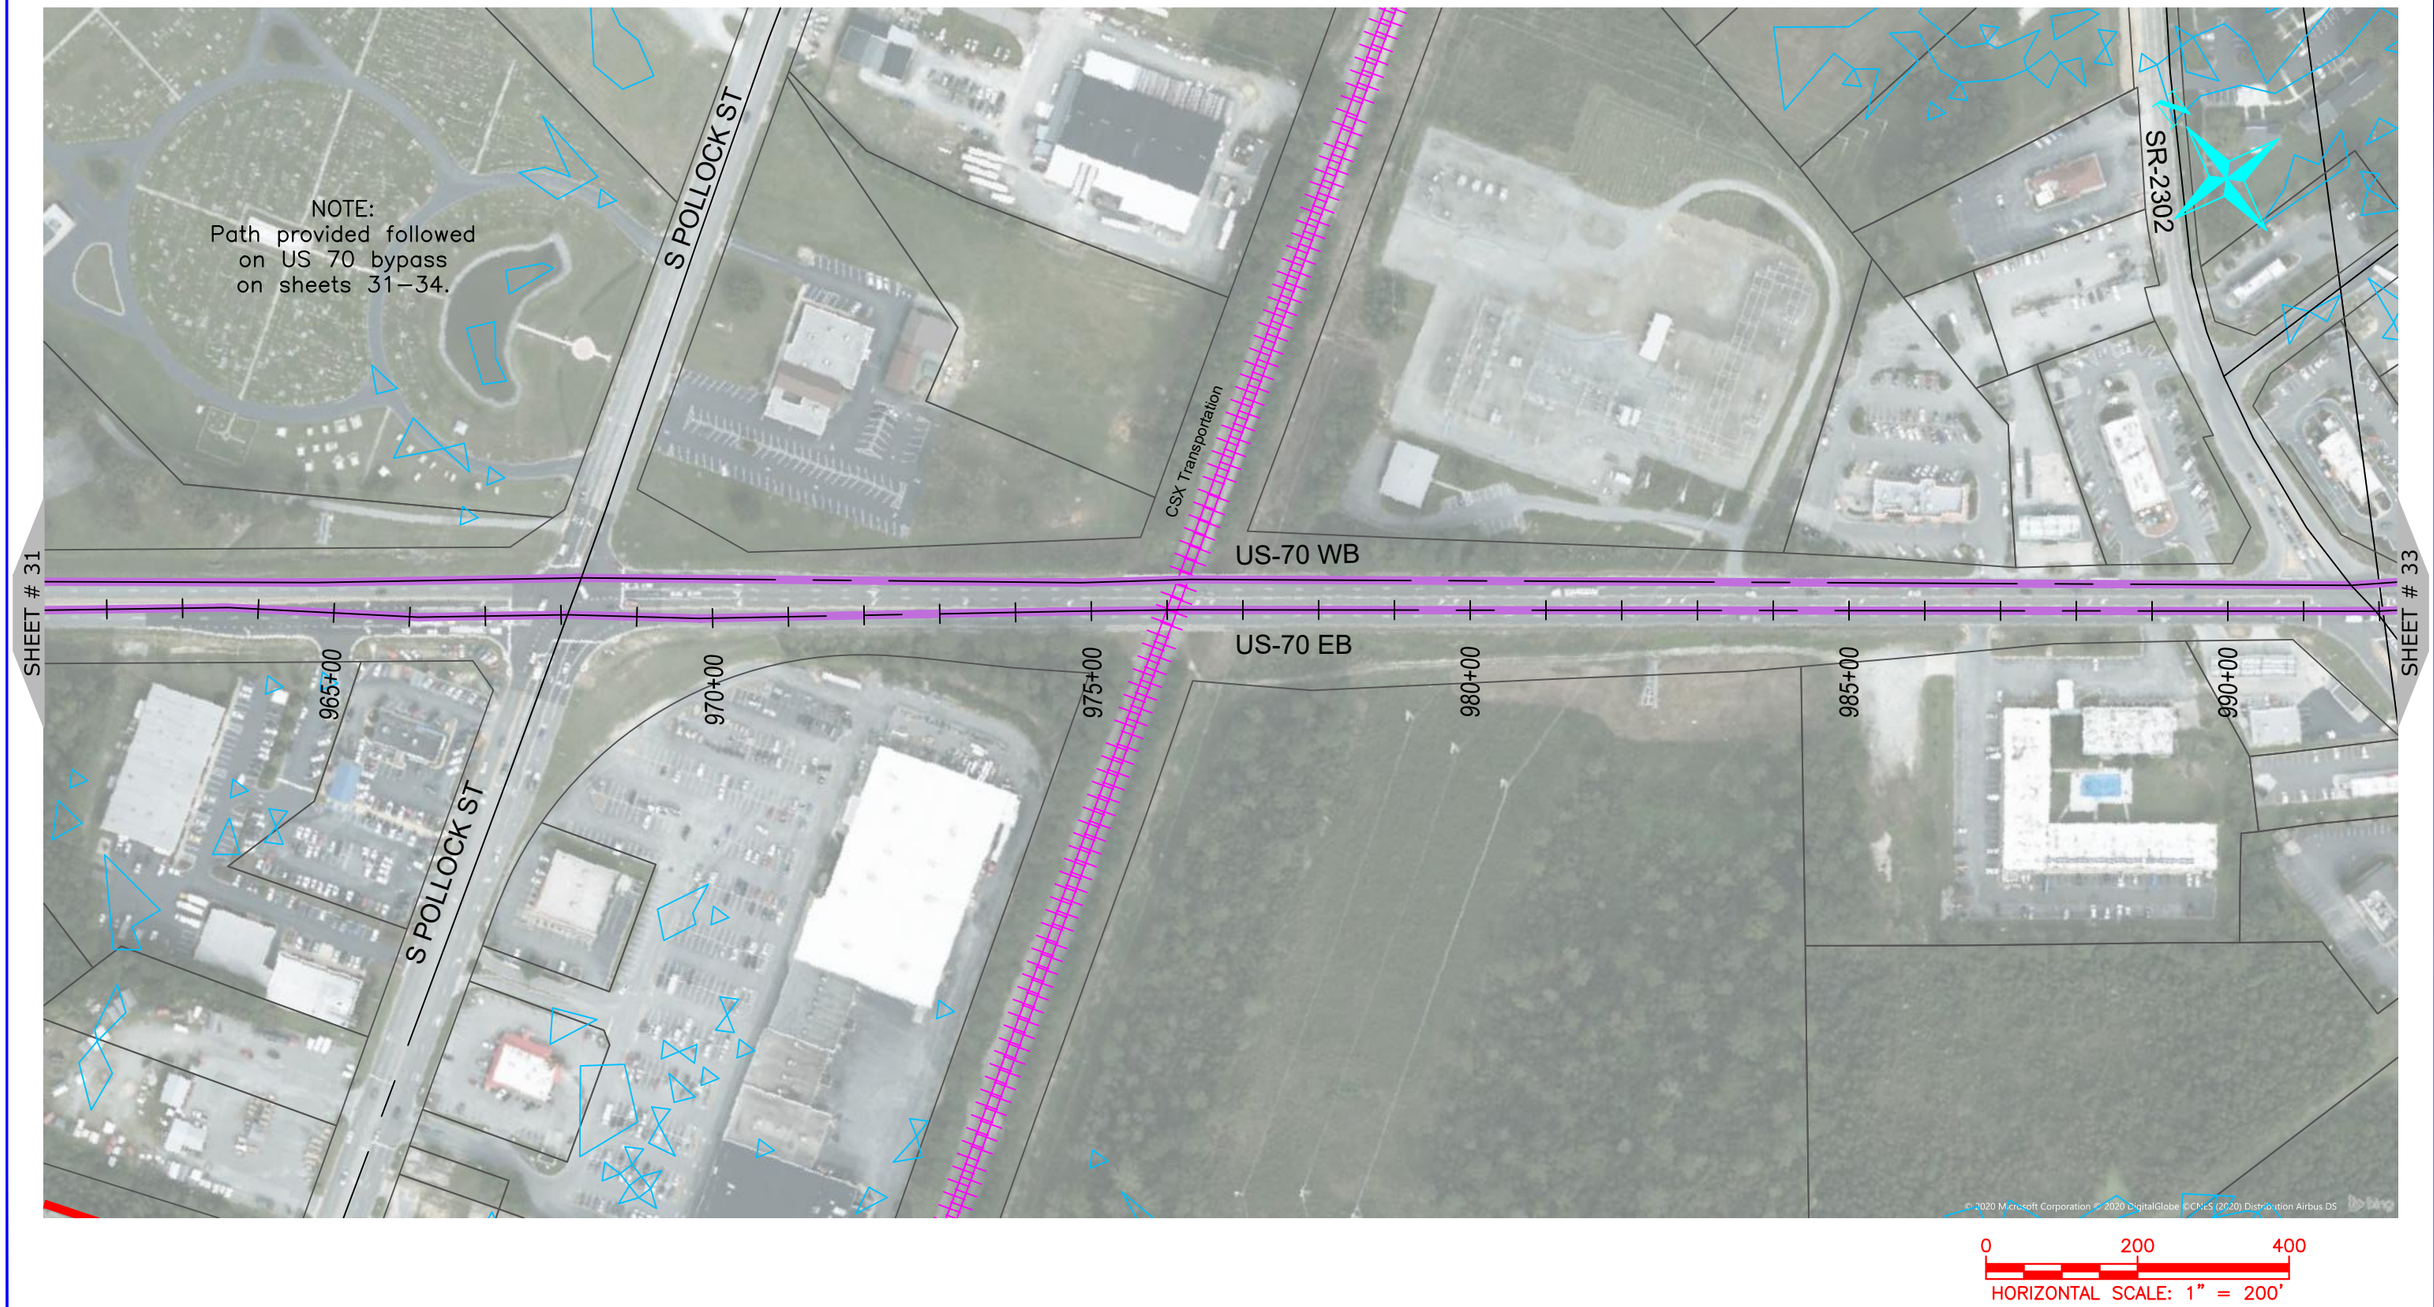

ONUG COMMUNICATIONS 3315 ATLANTIC AVE RALEIGH, NC 27604 (919) 876-5455	REV / DATE / DESCRIPTION Johnston County	OWNER: STATE OF NORTH CAROLINA DEPARTMENT OF TRANSPORTATION	BEFORE YOU DIG STOP CALL 1-800-632-4949 N.C. ONE-CALL CENTER IT'S THE LAW	JOB NO: POC DATE: 22-06-2020 SCALE: AS SHOWN DESIGNED BY: RAMTECH DRAWN BY: RAMTECH CHECKED BY: --- APPROVED BY: ---	PROJECT NAME: US-70 SHEET NAME: Sheet – (32)	SHEET: 32

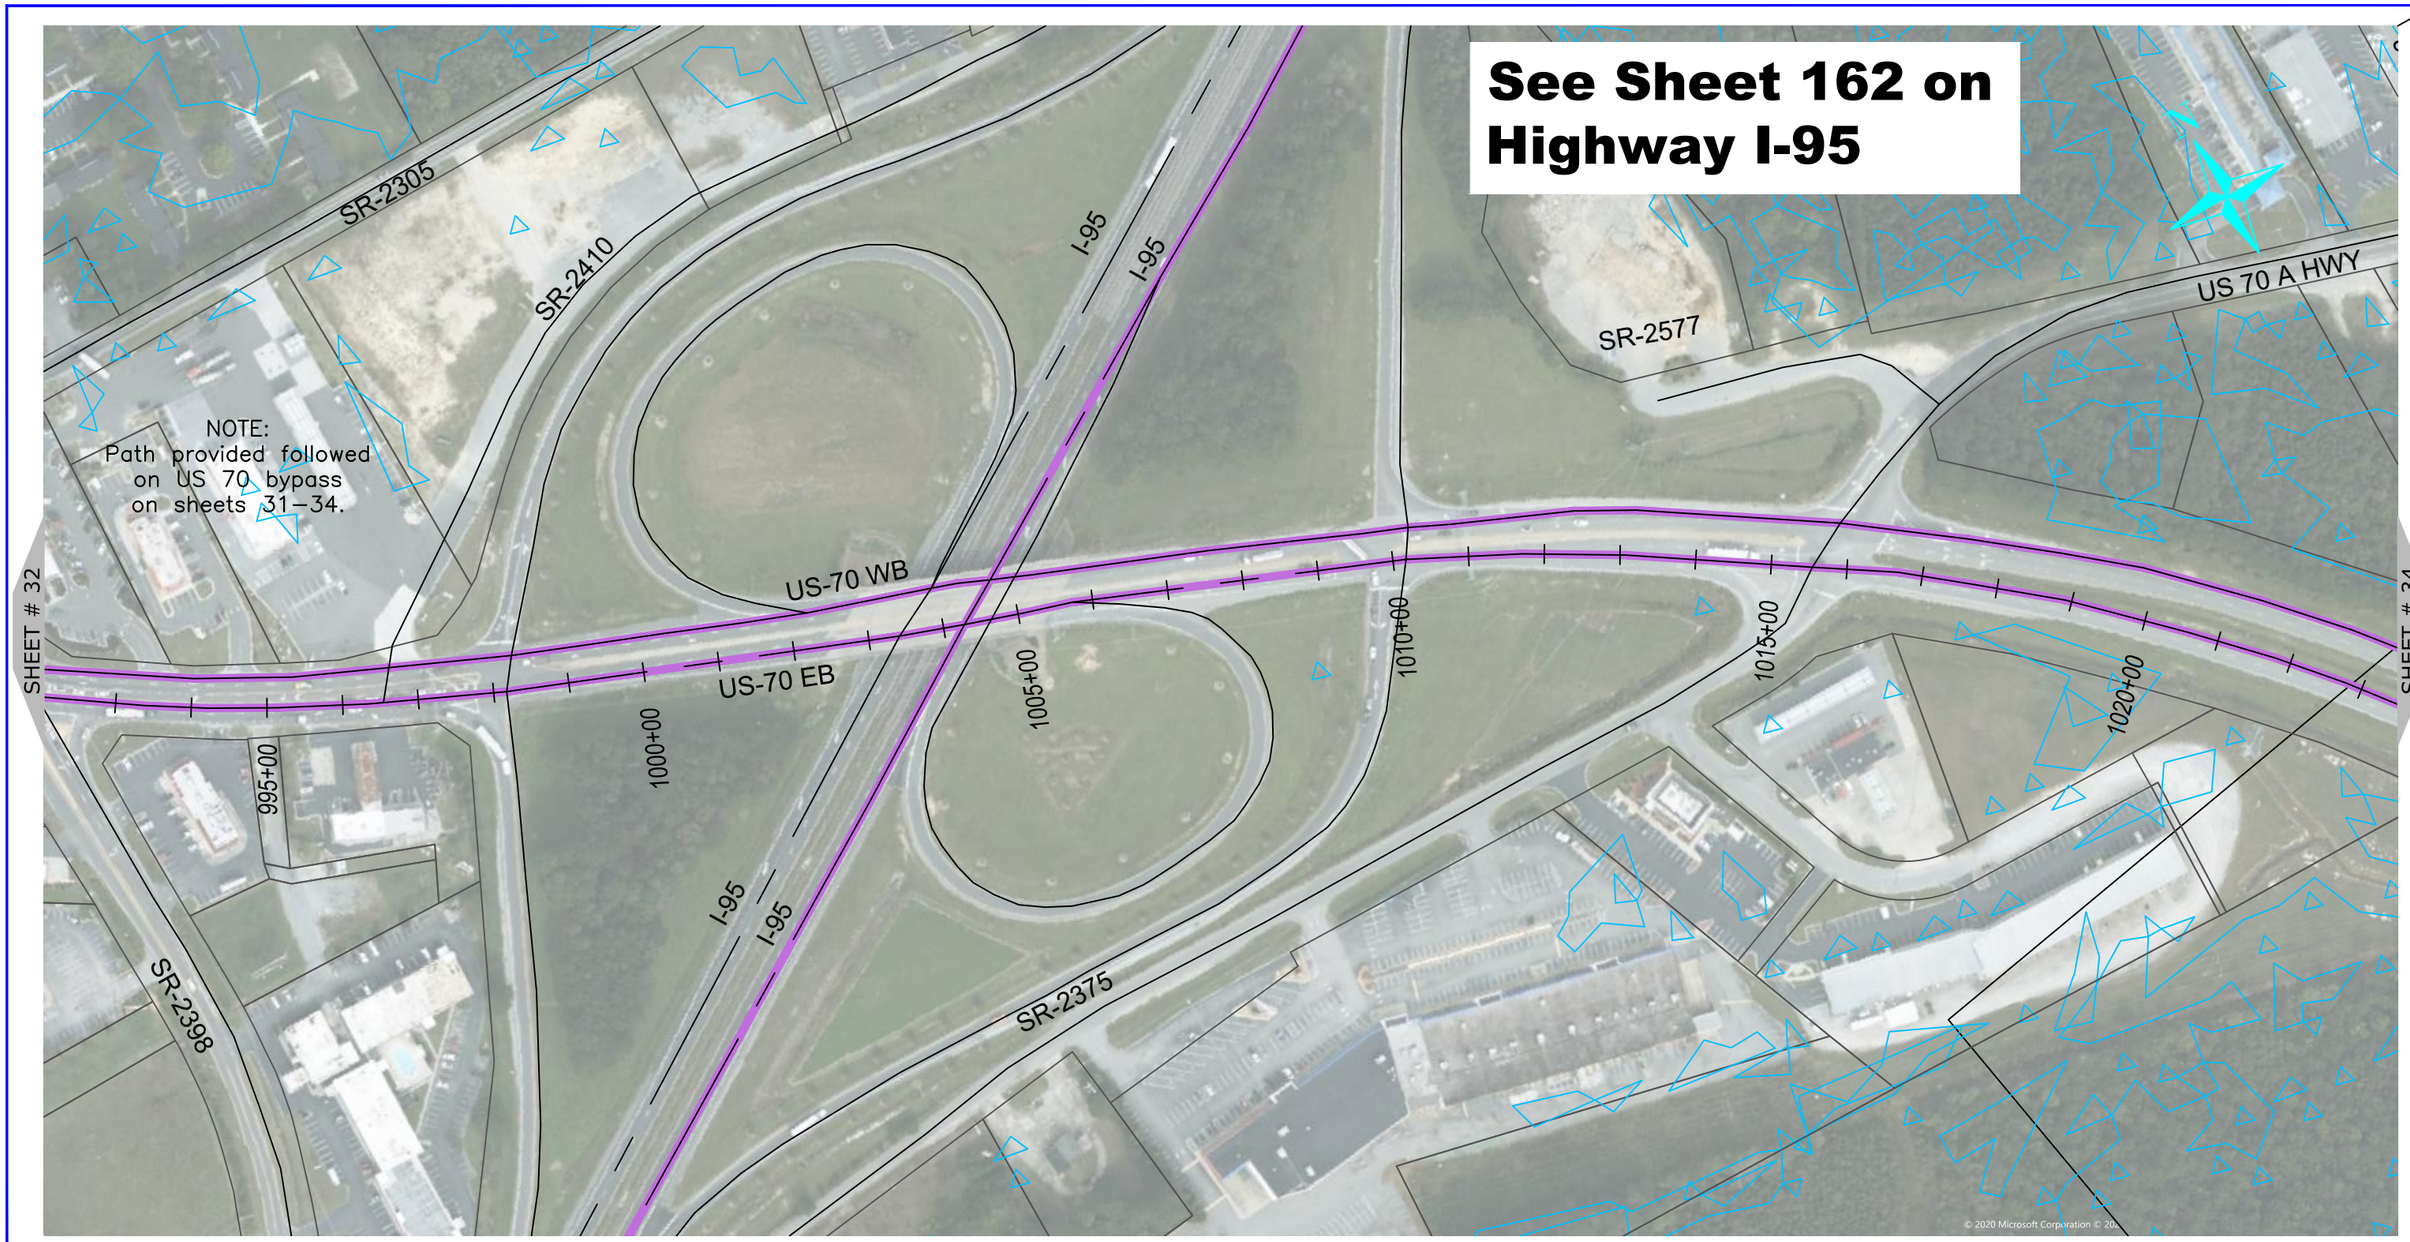

0 200 400
HORIZONTAL SCALE: 1" = 200'

ONUG COMMUNICATIONS
3315 ATLANTIC AVE
RALEIGH, NC 27604
(919) 876-5455

REV	DATE	DESCRIPTION
		Johnston County

OWNER: STATE OF NORTH CAROLINA DEPARTMENT OF TRANSPORTATION

BEFORE YOU DIG STOP CALL 1–800–632–4949 N.C. ONE–CALL CENTER IT'S THE LAW

JOB NO:	POC
DATE:	22–06–2020
SCALE:	AS SHOWN
DESIGNED BY:	RAMTECH
DRAWN BY:	RAMTECH
CHECKED BY:	---
APPROVED BY:	---

PROJECT NAME: US–70

SHEET NAME: Sheet – (33)

SHEET: 33

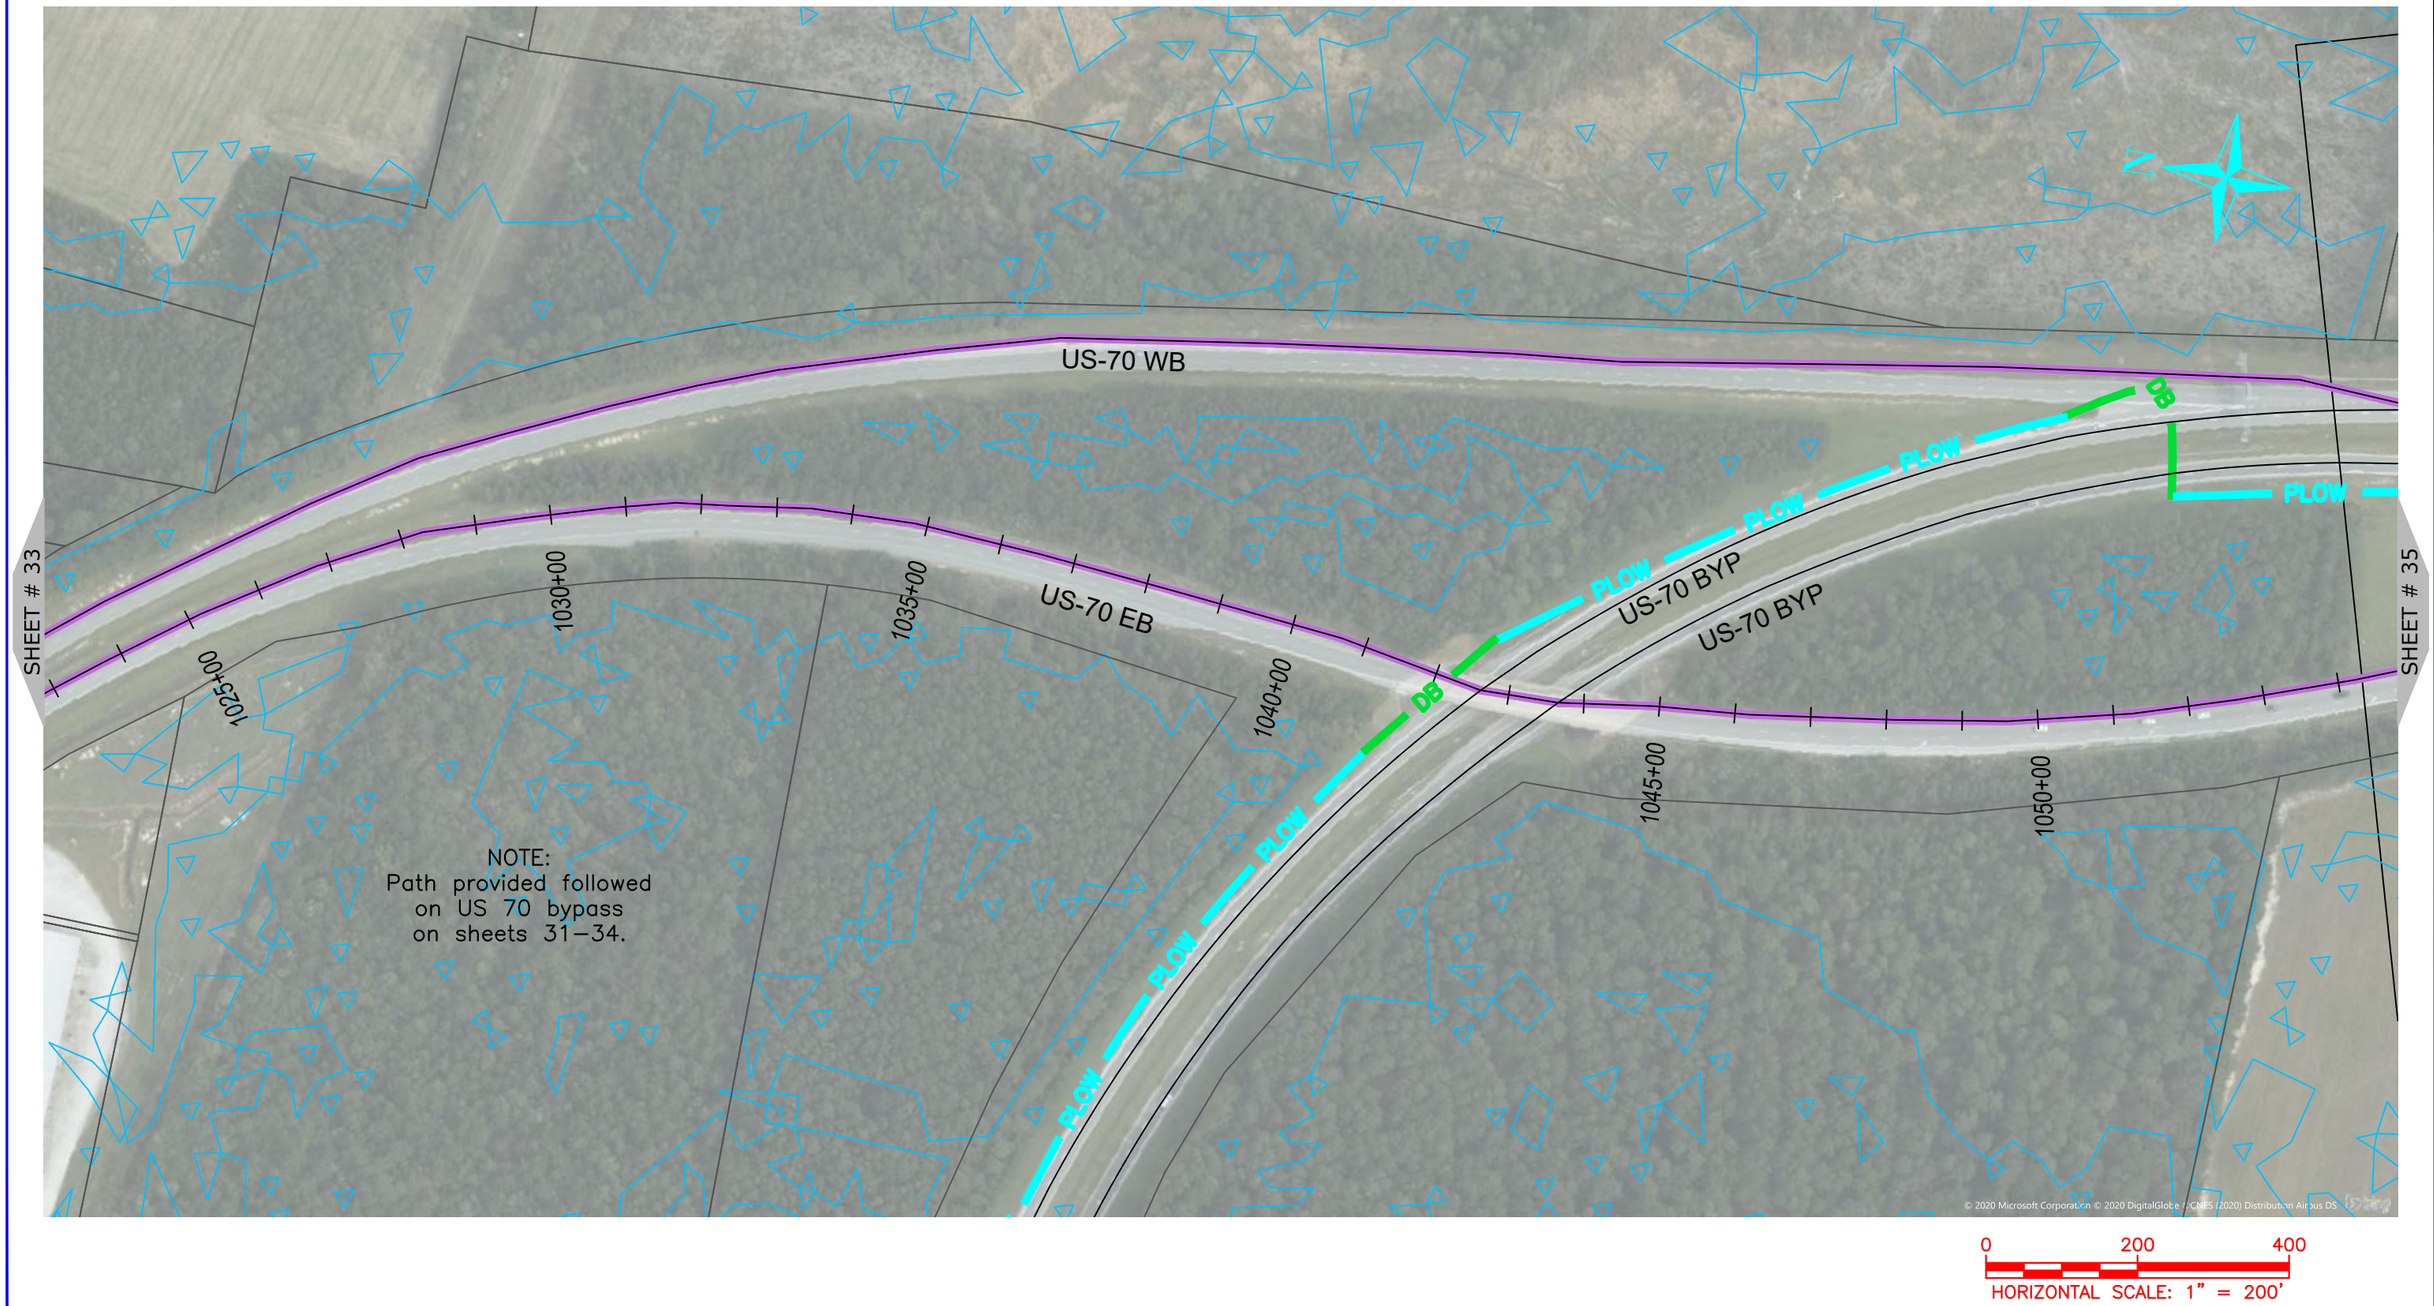

NUG COMMUNICATIONS
3315 ATLANTIC AVE
RALEIGH, NC 27604
(919) 876-5455

REV	DATE	DESCRIPTION
		Johnston County

OWNER: STATE OF NORTH CAROLINA DEPARTMENT OF TRANSPORTATION

BEFORE YOU DIG
STOP
CALL 1–800–632–4949
N.C. ONE–CALL CENTER
IT'S THE LAW

JOB NO:	POC
DATE:	22–06–2020
SCALE:	AS SHOWN
DESIGNED BY:	RAMTECH
DRAWN BY:	RAMTECH
CHECKED BY:	–––
APPROVED BY:	–––

PROJECT NAME: US–70

SHEET NAME: Sheet – (34)

SHEET: 34

0 200 400

HORIZONTAL SCALE: 1" = 200'

ONUG COMMUNICATIONS

3315 ATLANTIC AVE
RALEIGH, NC 27604
(919) 876-5455

REV	DATE	DESCRIPTION
		Johnston County

OWNER: STATE OF NORTH CAROLINA DEPARTMENT OF TRANSPORTATION

BEFORE YOU DIG
STOP
CALL 1-800-632-4949
N.C. ONE-CALL CENTER
IT'S THE LAW

JOB NO:	POC
DATE:	22-06-2020
SCALE:	AS SHOWN
DESIGNED BY:	RAMTECH
DRAWN BY:	RAMTECH
CHECKED BY:	---
APPROVED BY:	---

PROJECT NAME: US-70

SHEET NAME: Sheet - (35)

SHEET: 35

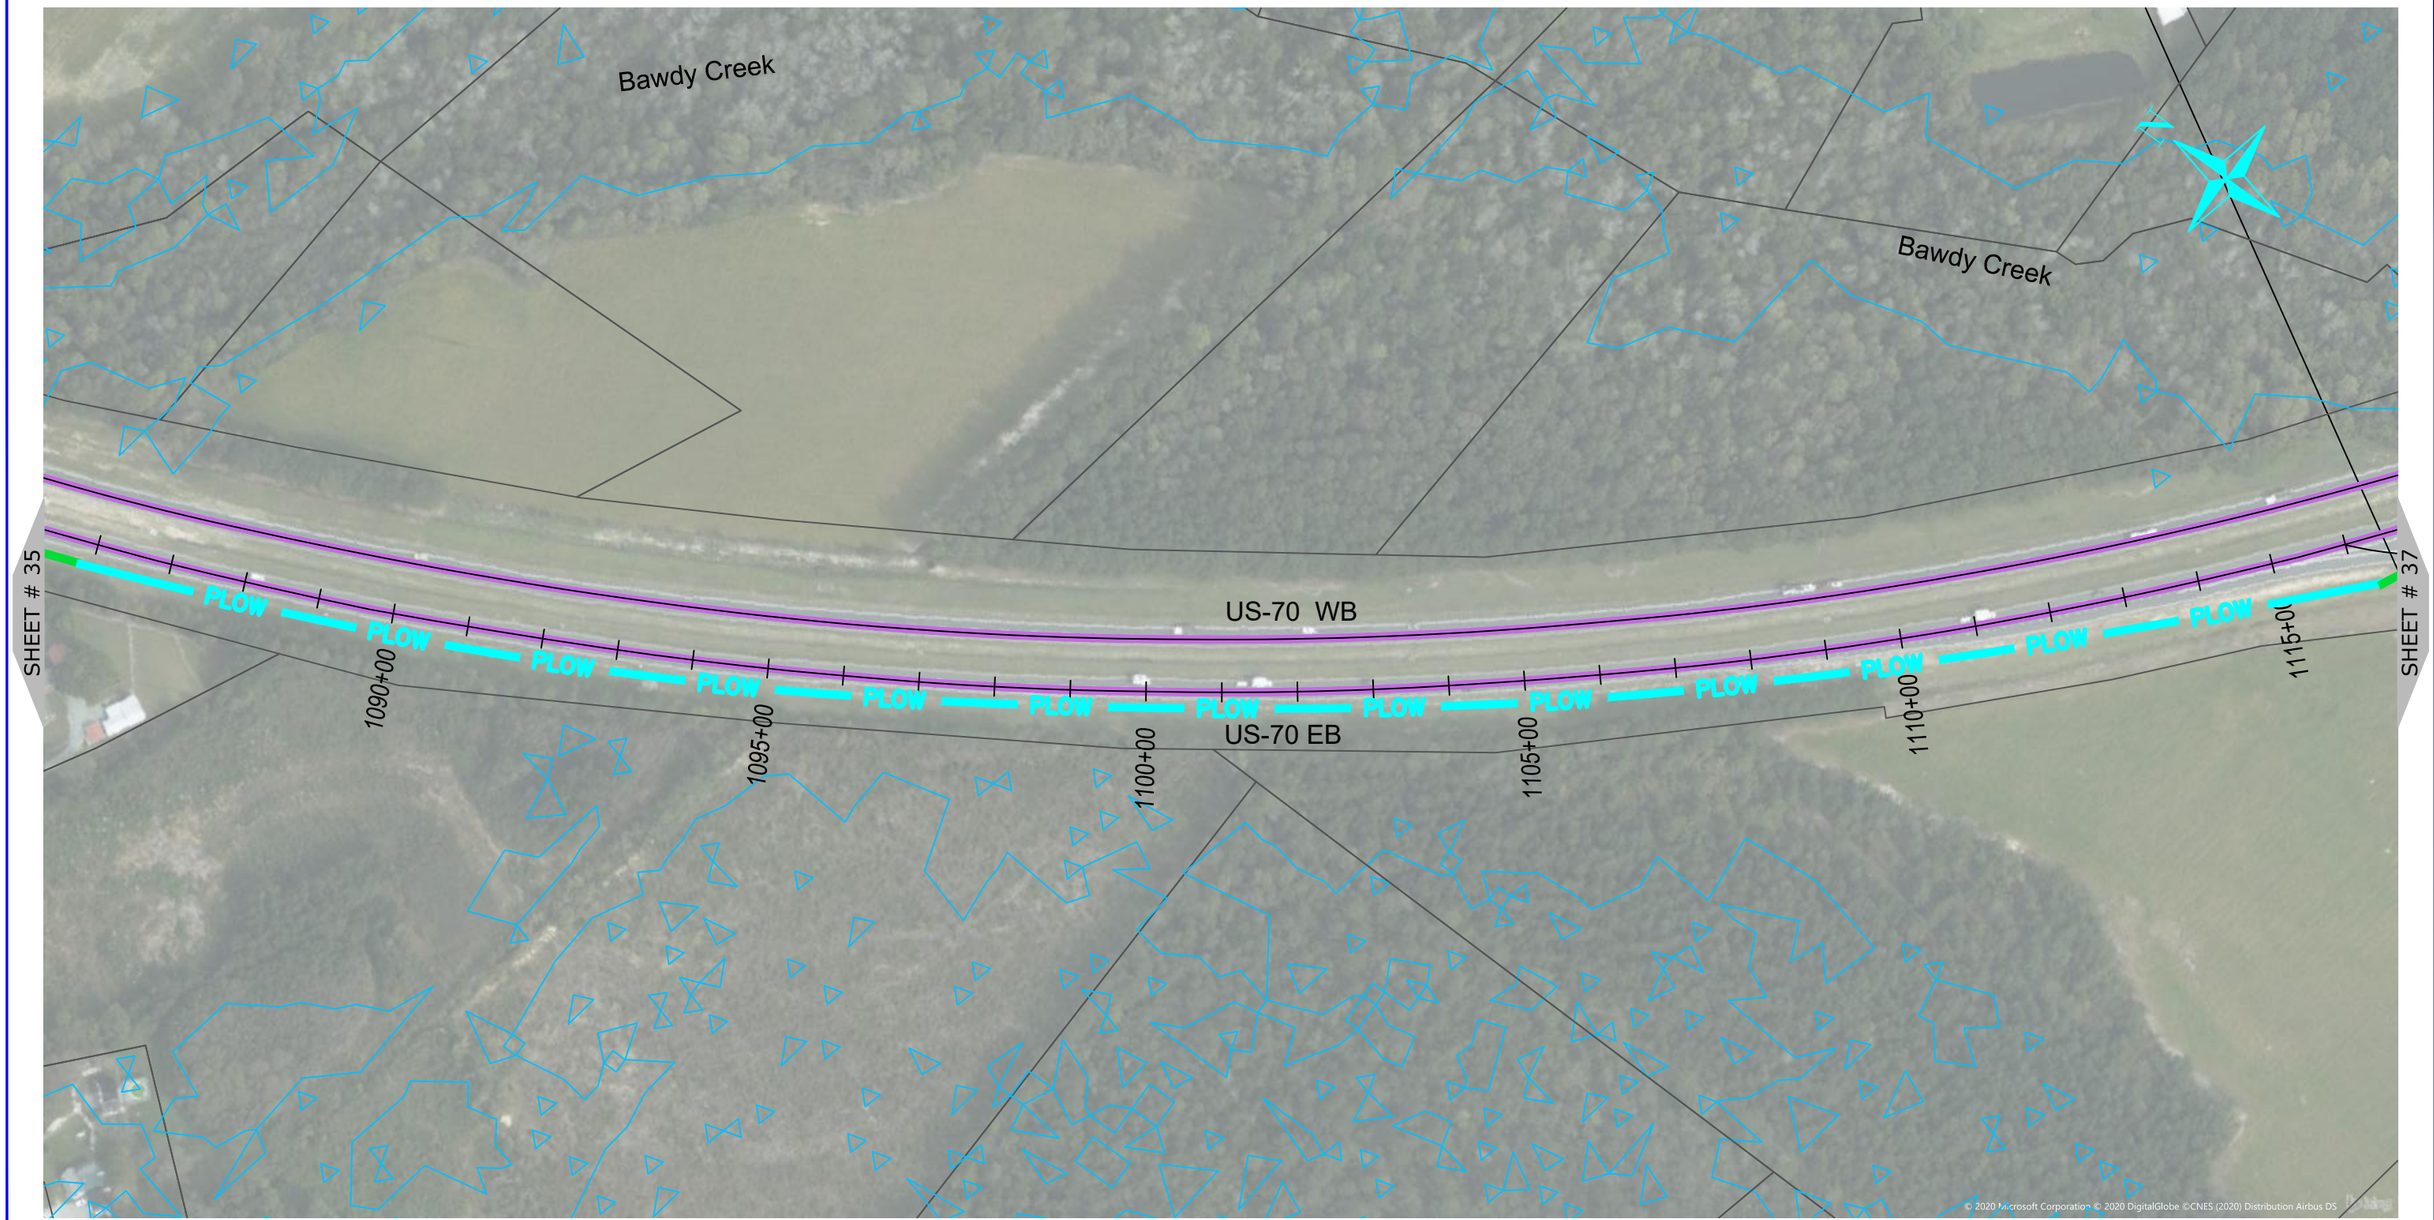

0 200 400

HORIZONTAL SCALE: 1" = 200'

ONUG COMMUNICATIONS

3315 ATLANTIC AVE
RALEIGH, NC 27604
(919) 876-5455

REV	DATE	DESCRIPTION
		Johnston County

OWNER: STATE OF NORTH CAROLINA DEPARTMENT OF TRANSPORTATION

BEFORE YOU DIG STOP CALL 1-800-632-4949 N.C. ONE-CALL CENTER IT'S THE LAW

JOB NO:	POC
DATE:	22-06-2020
SCALE:	AS SHOWN
DESIGNED BY:	RAMTECH
DRAWN BY:	RAMTECH
CHECKED BY:	---
APPROVED BY:	---

PROJECT NAME: US-70

SHEET NAME: Sheet - (36)

SHEET: 36

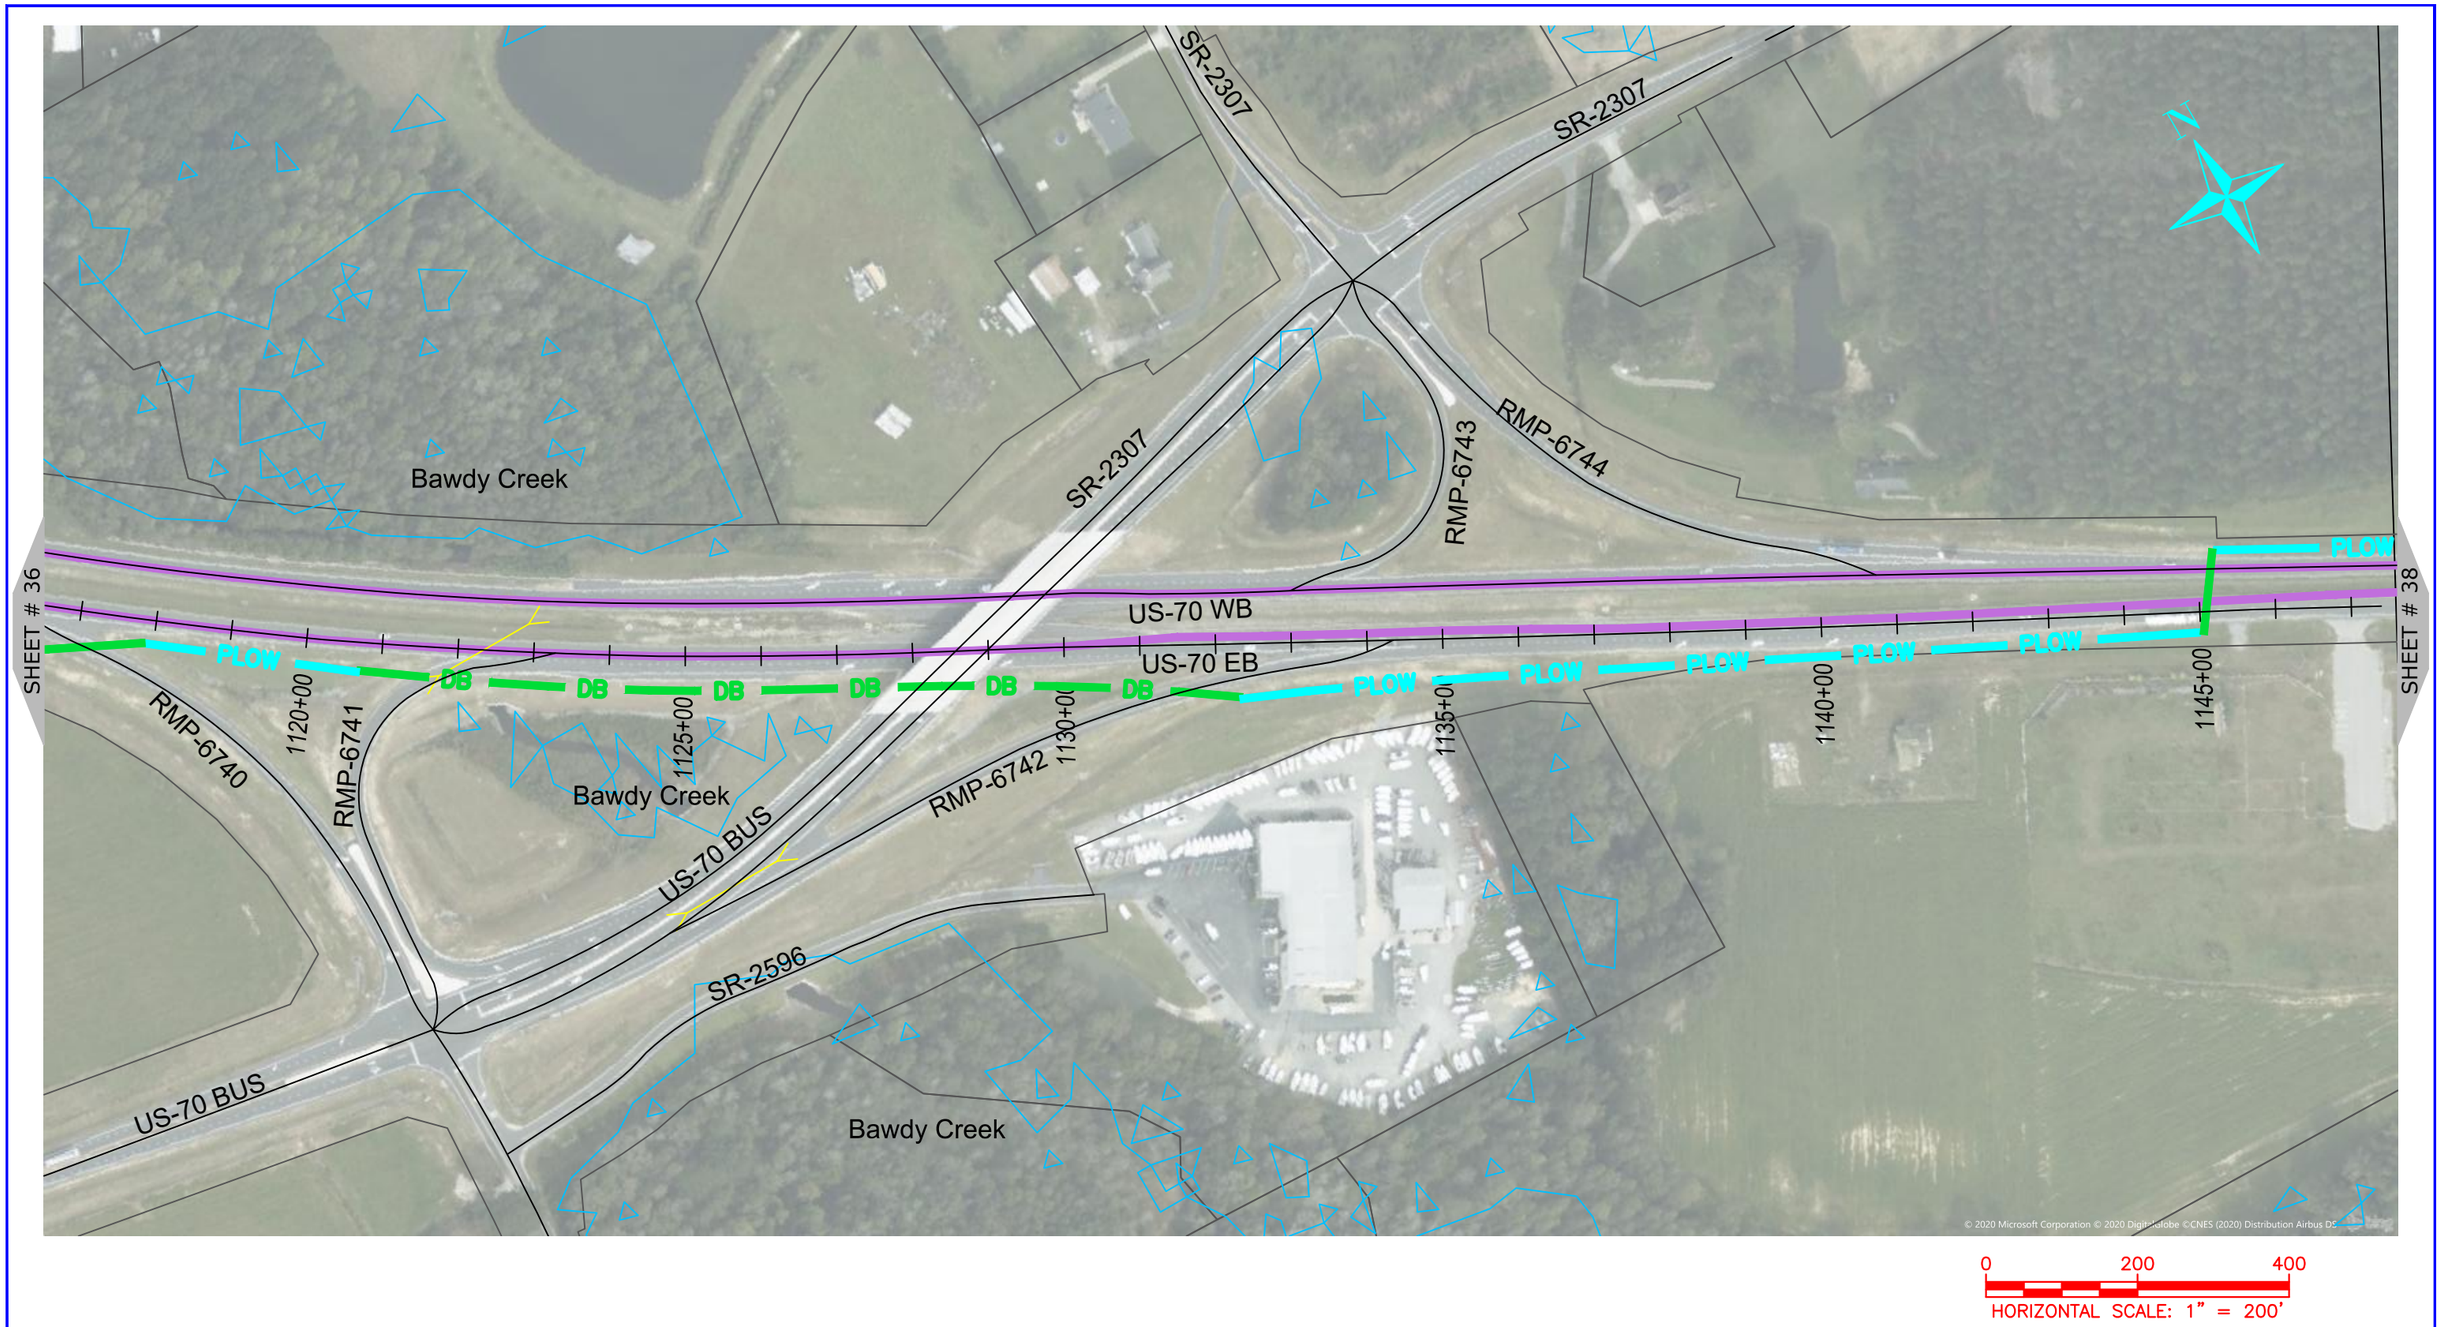

NUG COMMUNICATIONS 3315 ATLANTIC AVE RALEIGH, NC 27604 (919) 876-5455	REV / DATE / DESCRIPTION Johnston County	OWNER: STATE OF NORTH CAROLINA DEPARTMENT OF TRANSPORTATION	BEFORE YOU DIG STOP CALL 1-800-632-4949 N.C. ONE-CALL CENTER IT'S THE LAW	JOB NO: POC DATE: 22-06-2020 SCALE: AS SHOWN DESIGNED BY: RAMTECH DRAWN BY: RAMTECH CHECKED BY: --- APPROVED BY: ---	PROJECT NAME: US-70	
					SHEET NAME: Sheet - (37)	SHEET: 37

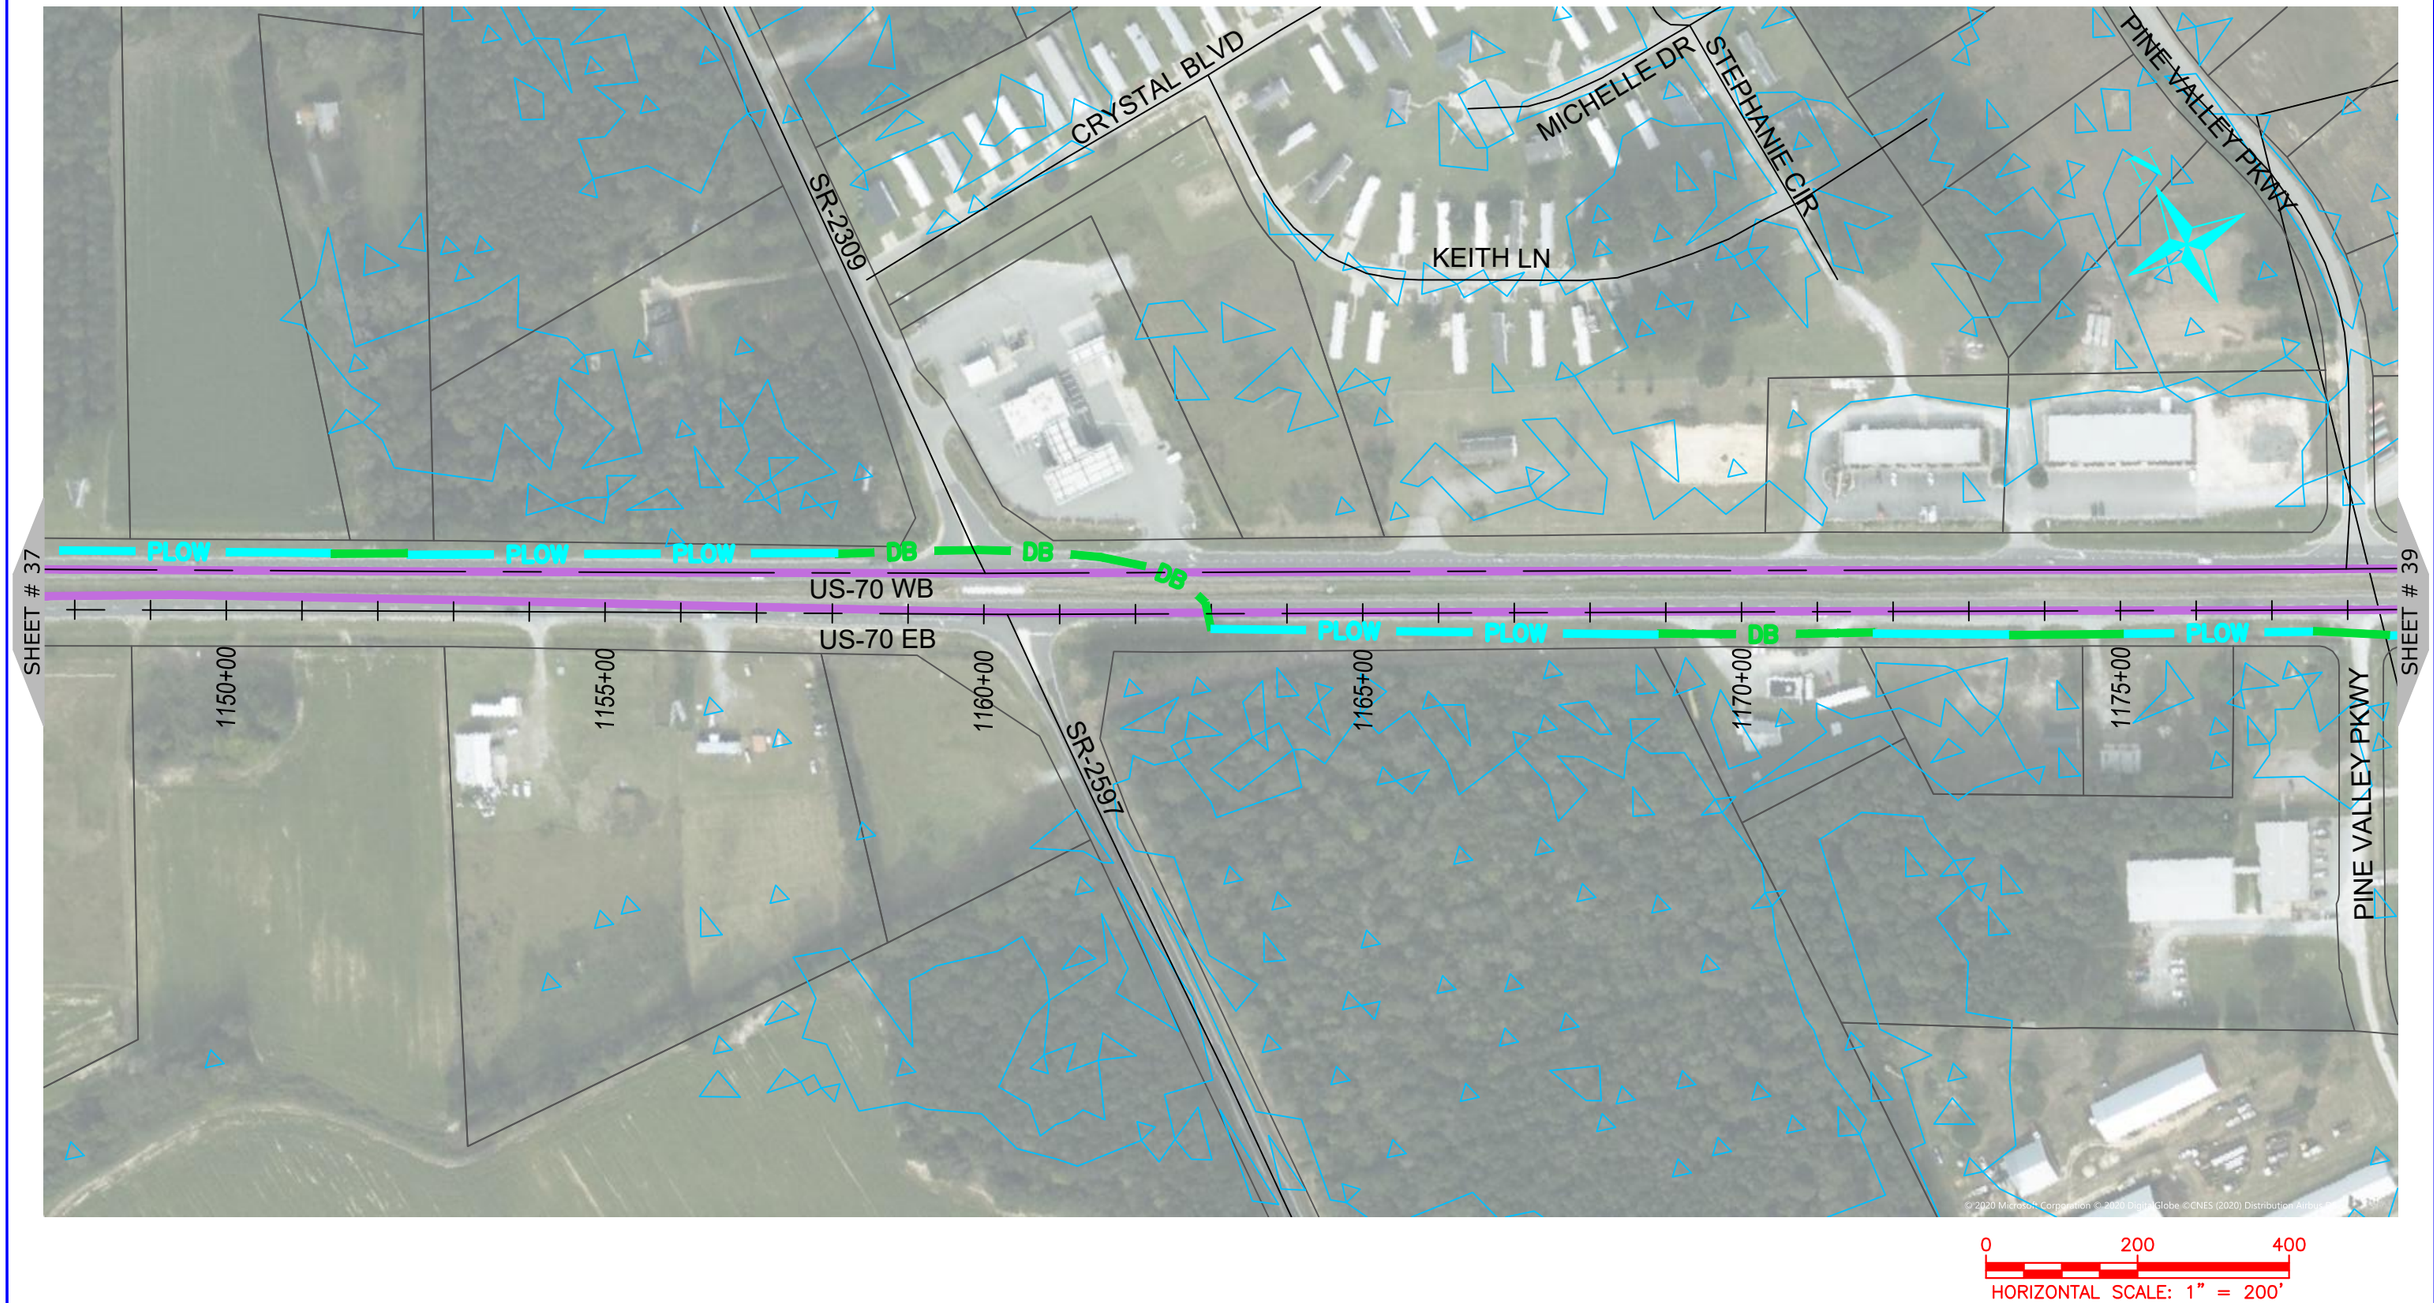

ONUG COMMUNICATIONS
3315 ATLANTIC AVE
RALEIGH, NC 27604
(919) 876-5455

REV	DATE	DESCRIPTION
		Johnston County

OWNER: STATE OF NORTH CAROLINA DEPARTMENT OF TRANSPORTATION

BEFORE YOU DIG STOP
CALL 1-800-632-4949
N.C. ONE-CALL CENTER
IT'S THE LAW

JOB NO:	POC
DATE:	22-06-2020
SCALE:	AS SHOWN
DESIGNED BY:	RAMTECH
DRAWN BY:	RAMTECH
CHECKED BY:	---
APPROVED BY:	---

PROJECT NAME: US-70

SHEET NAME: Sheet - (38)

SHEET: 38

NUG COMMUNICATIONS 3315 ATLANTIC AVE RALEIGH, NC 27604 (919) 876-5455	REV / DATE / DESCRIPTION Johnston County	OWNER: STATE OF NORTH CAROLINA DEPARTMENT OF TRANSPORTATION	BEFORE YOU DIG STOP CALL 1-800-632-4949 N.C. ONE-CALL CENTER IT'S THE LAW	JOB NO: POC DATE: 22-06-2020 SCALE: AS SHOWN DESIGNED BY: RAMTECH DRAWN BY: RAMTECH CHECKED BY: --- APPROVED BY: ---	PROJECT NAME: US-70	
					SHEET NAME: Sheet - (39)	SHEET: 39

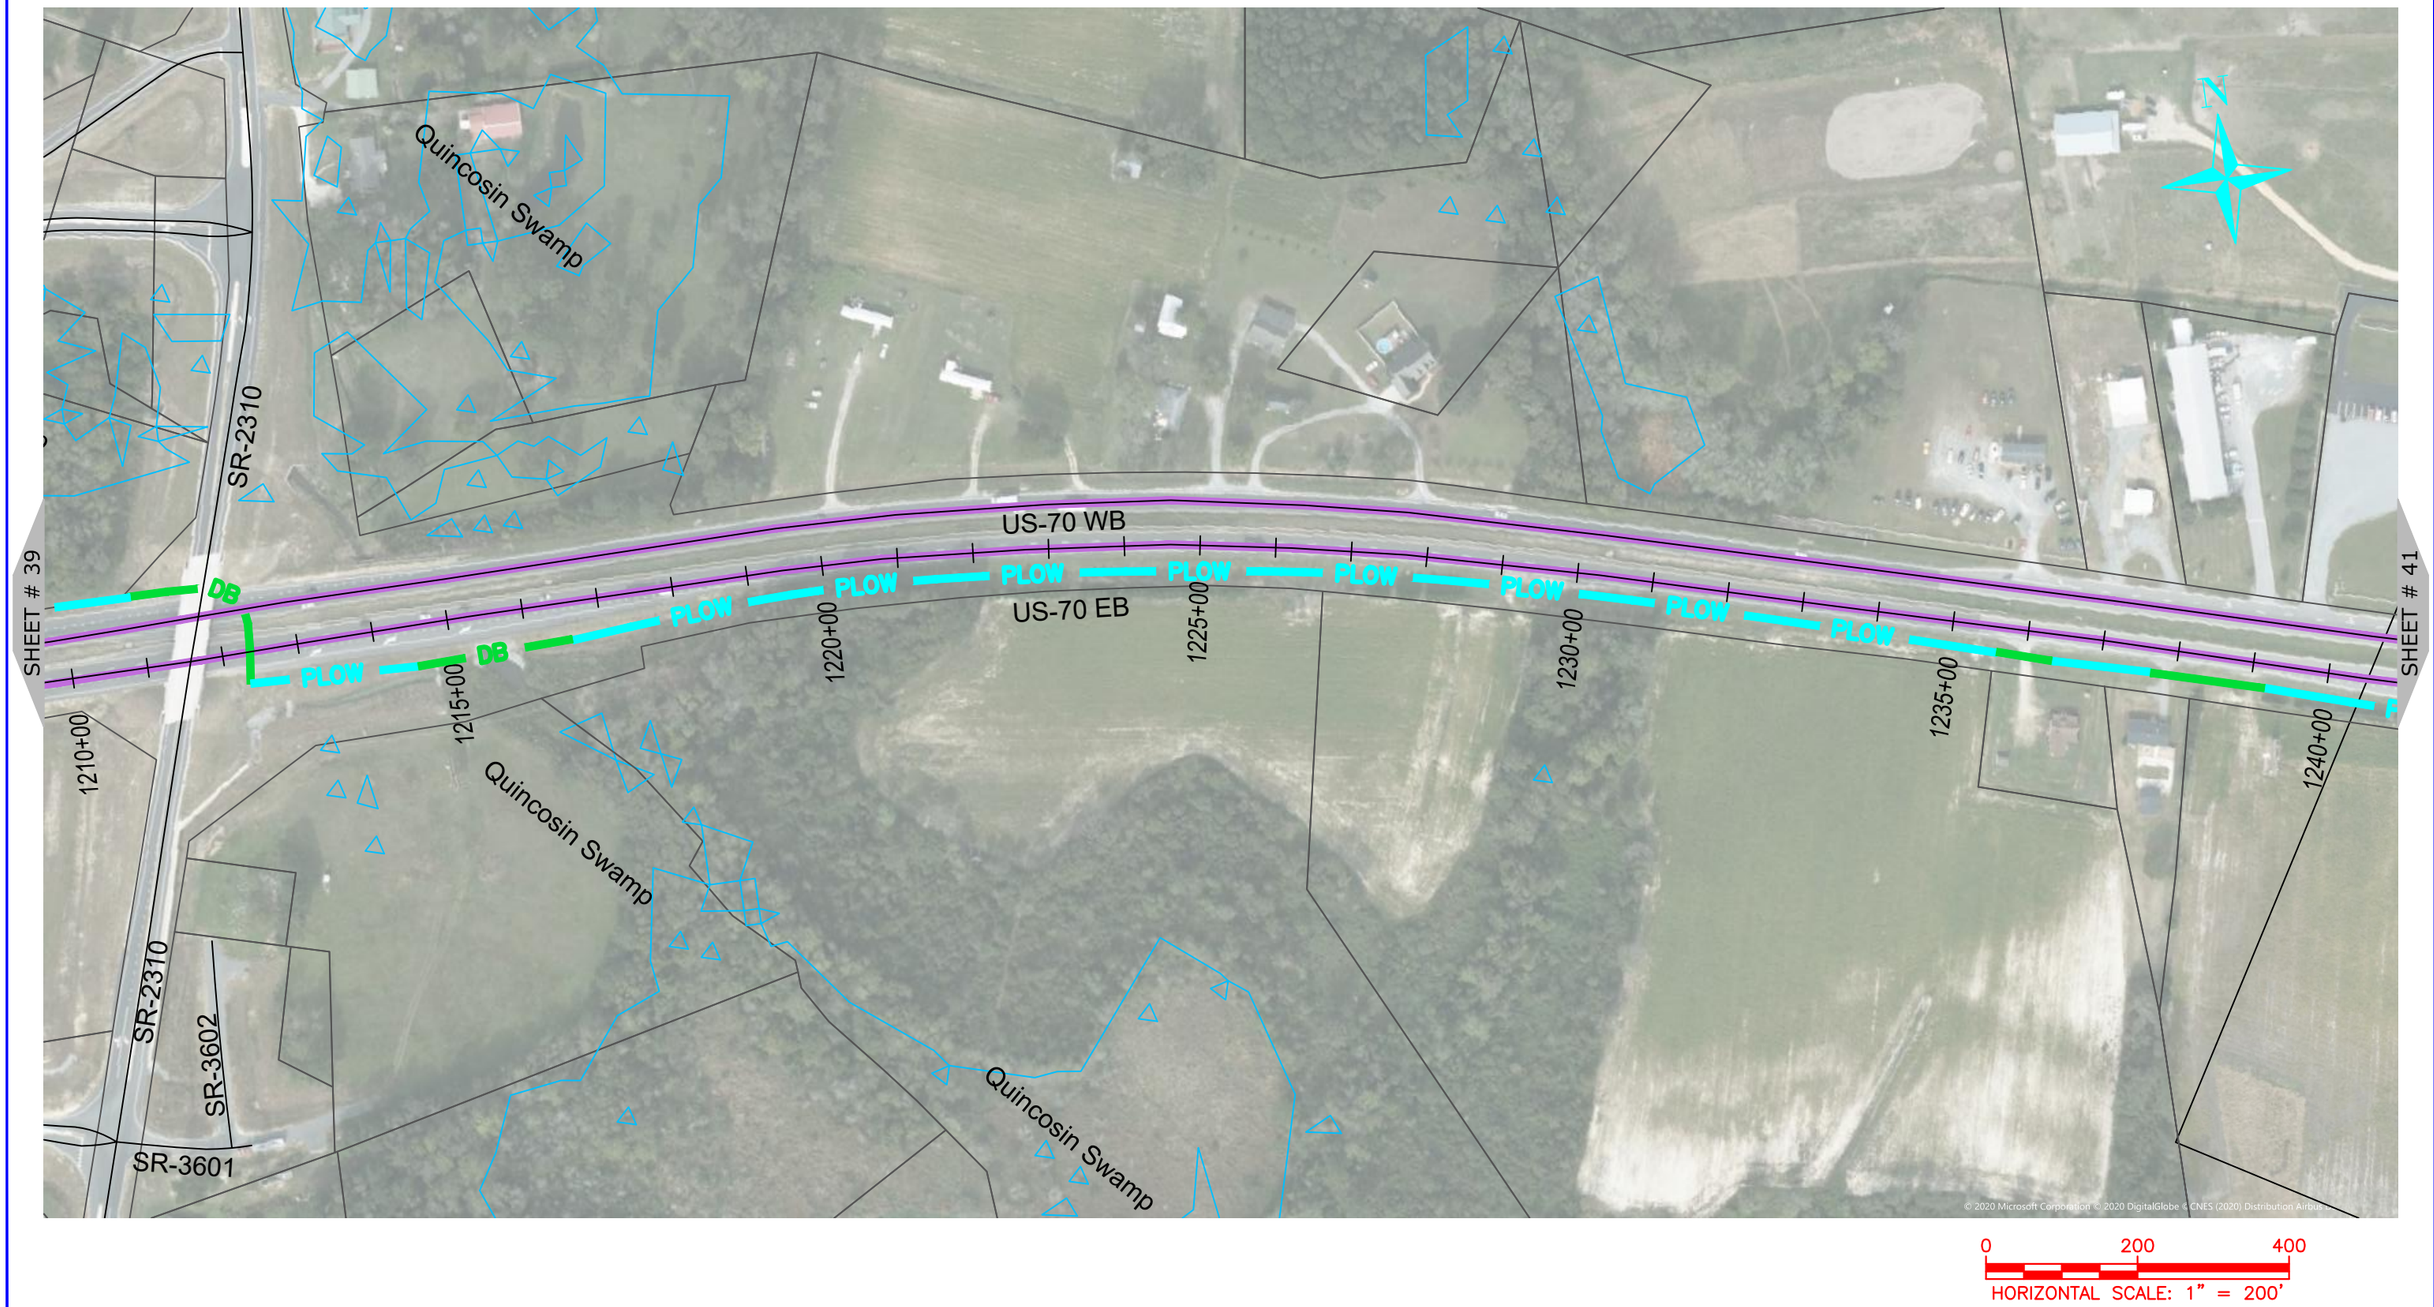

ONUG COMMUNICATIONS
3315 ATLANTIC AVE
RALEIGH, NC 27604
(919) 876-5455

REV	DATE	DESCRIPTION
		Johnston County

OWNER: STATE OF NORTH CAROLINA DEPARTMENT OF TRANSPORTATION

BEFORE YOU DIG STOP CALL 1-800-632-4949 N.C. ONE-CALL CENTER IT'S THE LAW

JOB NO:	POC
DATE:	22-06-2020
SCALE:	AS SHOWN
DESIGNED BY:	RAMTECH
DRAWN BY:	RAMTECH
CHECKED BY:	---
APPROVED BY:	---

PROJECT NAME: US-70

SHEET NAME: Sheet - (40)

SHEET: 40

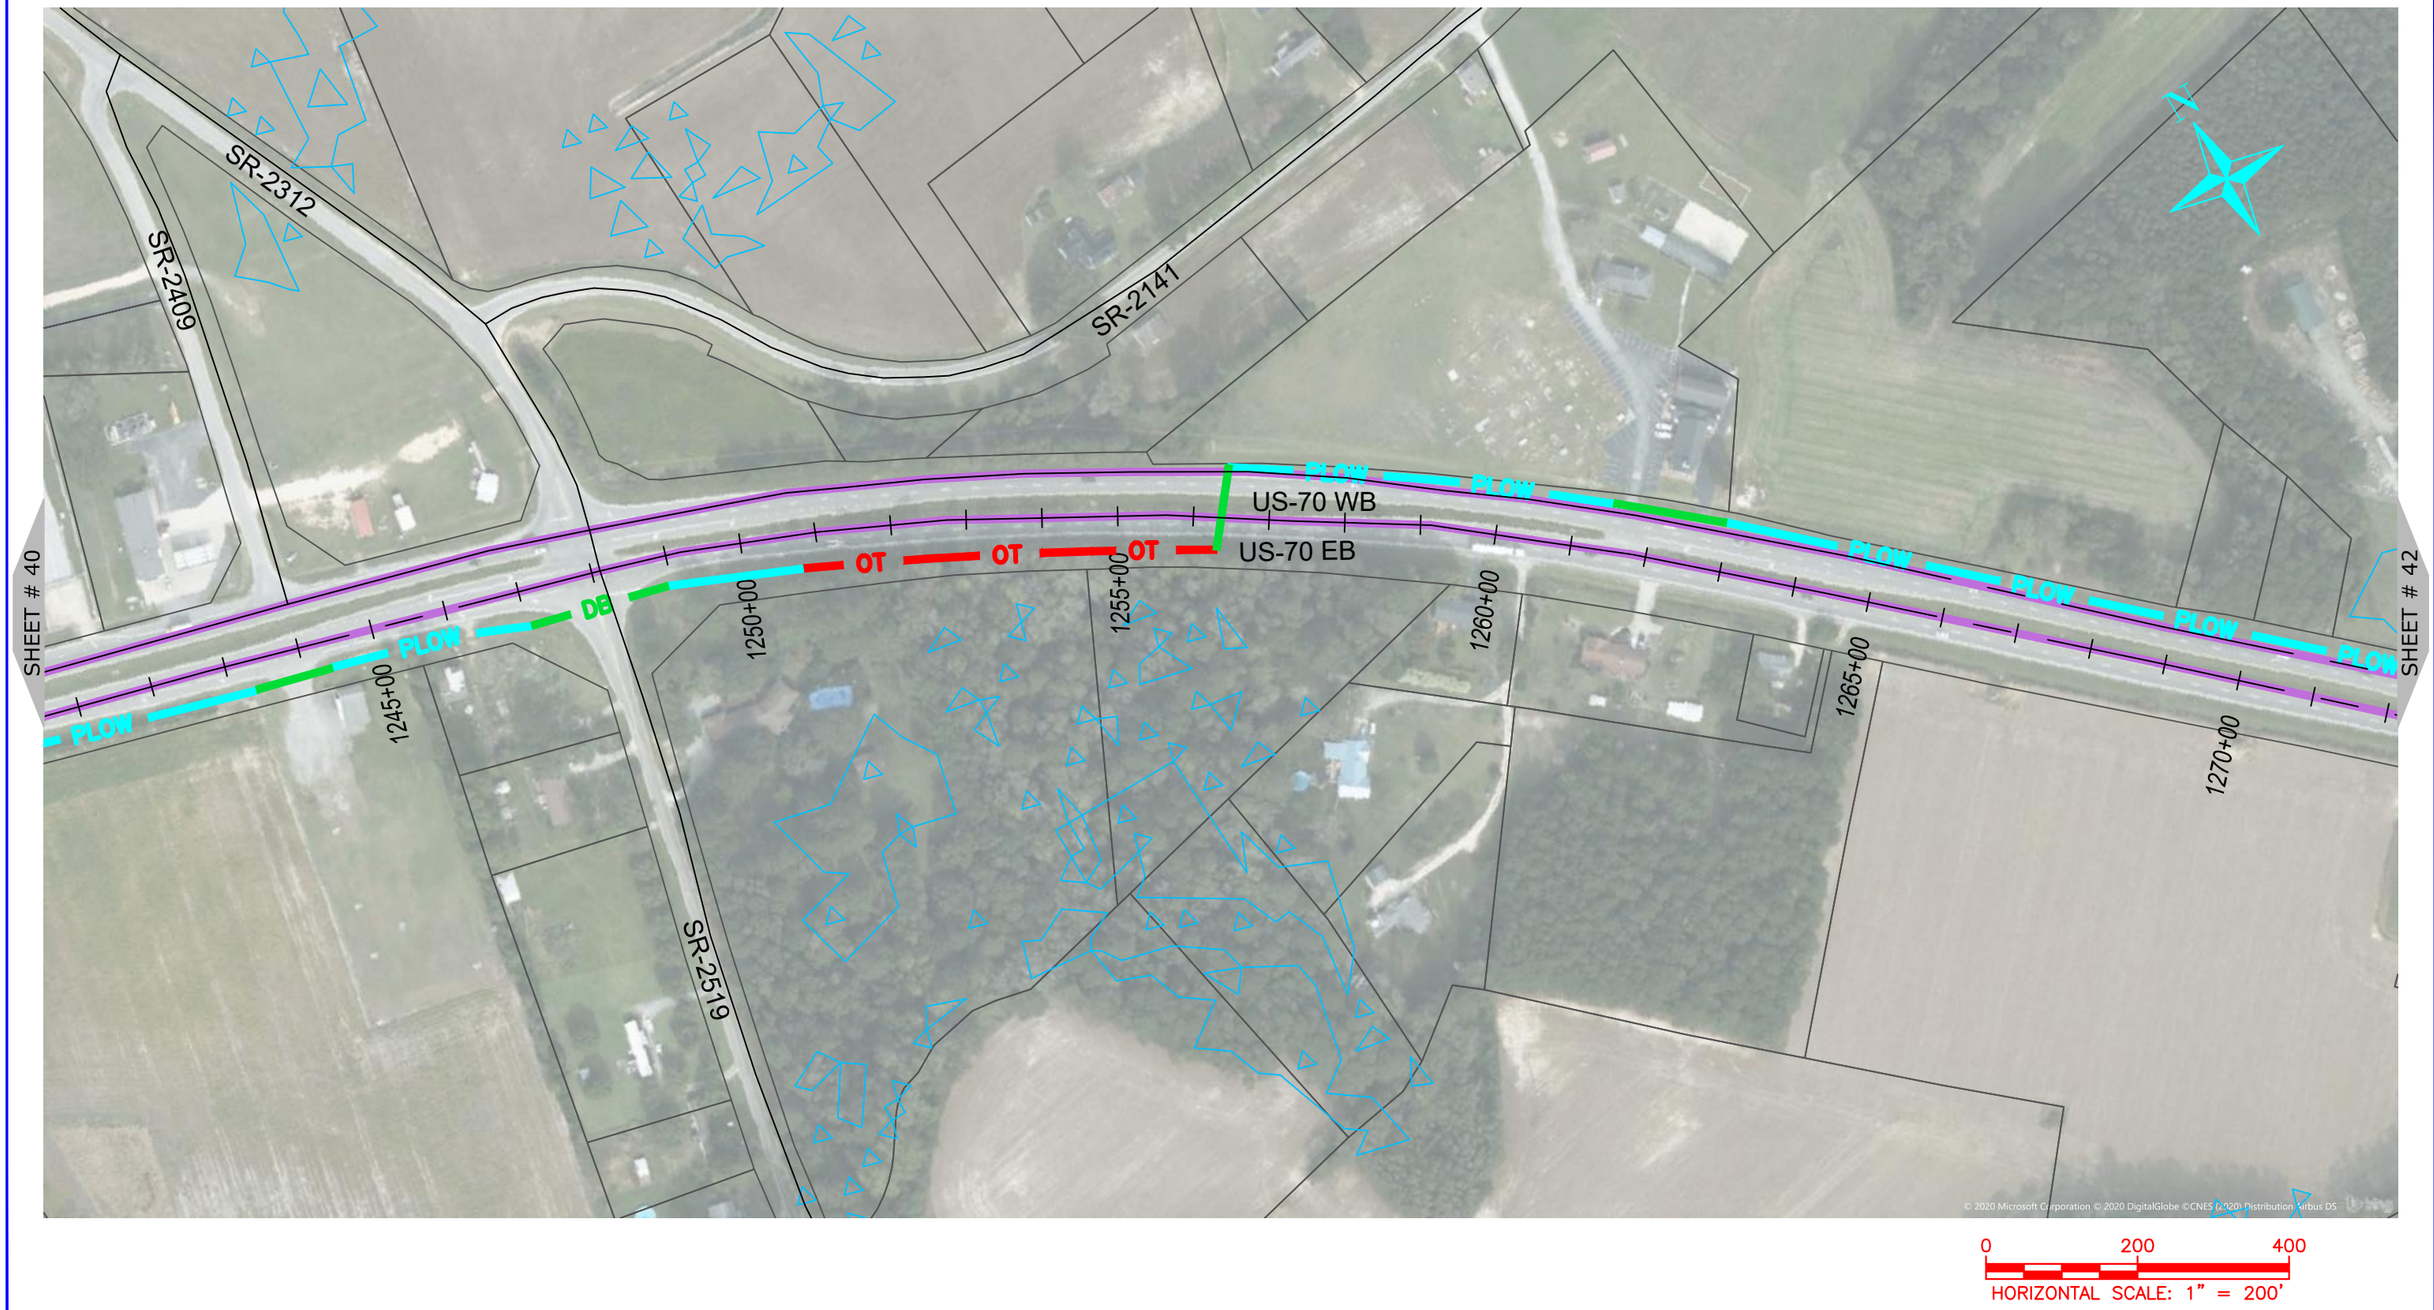

ONUG COMMUNICATIONS
3315 ATLANTIC AVE
RALEIGH, NC 27604
(919) 876-5455

REV	DATE	DESCRIPTION
		Johnston County

OWNER: STATE OF NORTH CAROLINA DEPARTMENT OF TRANSPORTATION

BEFORE YOU DIG STOP CALL 1-800-632-4949 N.C. ONE-CALL CENTER IT'S THE LAW

JOB NO:	POC
DATE:	22-06-2020
SCALE:	AS SHOWN
DESIGNED BY:	RAMTECH
DRAWN BY:	RAMTECH
CHECKED BY:	---
APPROVED BY:	---

PROJECT NAME: US-70

SHEET NAME: Sheet - (41)

SHEET: 41

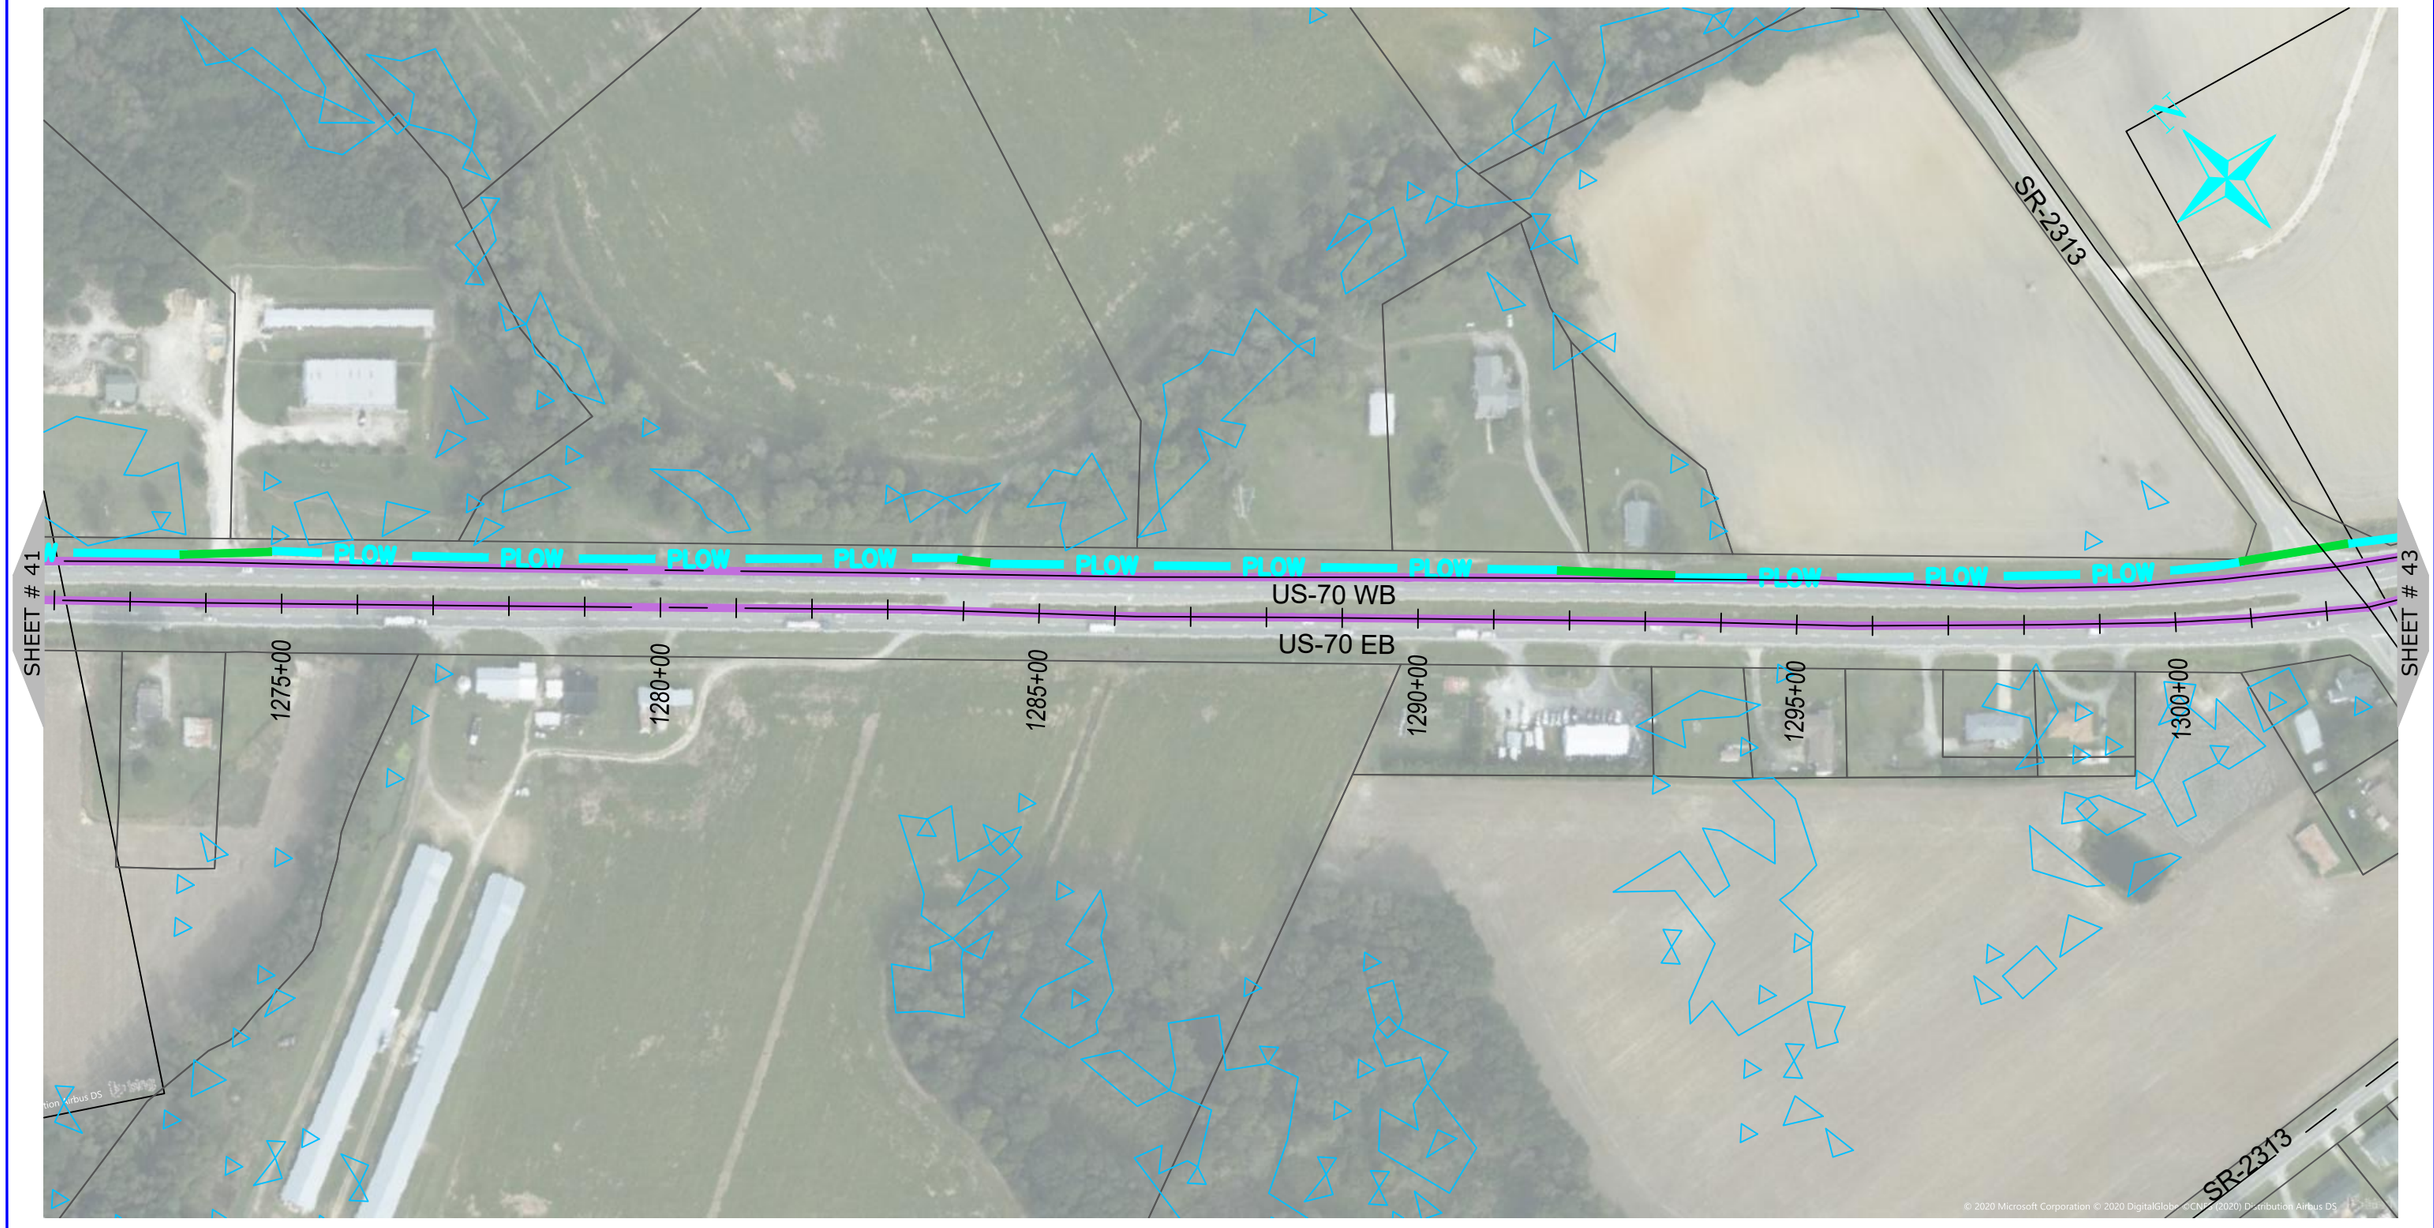

ONUG COMMUNICATIONS
3315 ATLANTIC AVE
RALEIGH, NC 27604
(919) 876-5455

REV	DATE	DESCRIPTION
		Johnston County

OWNER: STATE OF NORTH CAROLINA DEPARTMENT OF TRANSPORTATION

BEFORE YOU DIG STOP CALL 1-800-632-4949 N.C. ONE-CALL CENTER IT'S THE LAW

JOB NO:	POC
DATE:	22-06-2020
SCALE:	AS SHOWN
DESIGNED BY:	RAMTECH
DRAWN BY:	RAMTECH
CHECKED BY:	---
APPROVED BY:	---

PROJECT NAME: US-70

SHEET NAME: Sheet - (42)

SHEET: 42

ONUG COMMUNICATIONS

3315 ATLANTIC AVE
RALEIGH, NC 27604
(919) 876-5455

REV	DATE	DESCRIPTION
		Johnston County

OWNER: STATE OF NORTH CAROLINA DEPARTMENT OF TRANSPORTATION

BEFORE YOU DIG STOP CALL 1-800-632-4949 N.C. ONE-CALL CENTER IT'S THE LAW

JOB NO:	POC
DATE:	22-06-2020
SCALE:	AS SHOWN
DESIGNED BY:	RAMTECH
DRAWN BY:	RAMTECH
CHECKED BY:	---
APPROVED BY:	---

PROJECT NAME: US-70

SHEET NAME: Sheet - (43)

SHEET: 43

ONUG COMMUNICATIONS
3315 ATLANTIC AVE
RALEIGH, NC 27604
(919) 876-5455

REV	DATE	DESCRIPTION
		Johnston County

OWNER: STATE OF NORTH CAROLINA DEPARTMENT OF TRANSPORTATION

BEFORE YOU DIG STOP CALL 1-800-632-4949 N.C. ONE-CALL CENTER IT'S THE LAW

JOB NO:	POC
DATE:	22-06-2020
SCALE:	AS SHOWN
DESIGNED BY:	RAMTECH
DRAWN BY:	RAMTECH
CHECKED BY:	---
APPROVED BY:	---

PROJECT NAME: US-70

SHEET NAME: Sheet - (44)

SHEET: 44

ONUG COMMUNICATIONS
3315 ATLANTIC AVE
RALEIGH, NC 27604
(919) 876-5455

REV	DATE	DESCRIPTION
		Johnston County

OWNER: STATE OF NORTH CAROLINA DEPARTMENT OF TRANSPORTATION

BEFORE YOU DIG STOP
CALL 1-800-632-4949
N.C. ONE-CALL CENTER
IT'S THE LAW

JOB NO:	POC
DATE:	22-06-2020
SCALE:	AS SHOWN
DESIGNED BY:	RAMTECH
DRAWN BY:	RAMTECH
CHECKED BY:	---
APPROVED BY:	---

PROJECT NAME: US-70

SHEET NAME: Sheet - (45)

SHEET: 45

ONUG COMMUNICATIONS
3315 ATLANTIC AVE
RALEIGH, NC 27604
(919) 876-5455

REV	DATE	DESCRIPTION
		Johnston County

OWNER: STATE OF NORTH CAROLINA DEPARTMENT OF TRANSPORTATION

BEFORE YOU DIG STOP CALL 1-800-632-4949 N.C. ONE-CALL CENTER IT'S THE LAW

JOB NO:	POC
DATE:	22-06-2020
SCALE:	AS SHOWN
DESIGNED BY:	RAMTECH
DRAWN BY:	RAMTECH
CHECKED BY:	---
APPROVED BY:	---

PROJECT NAME: US-70

SHEET NAME: Sheet - (46)

SHEET: 46

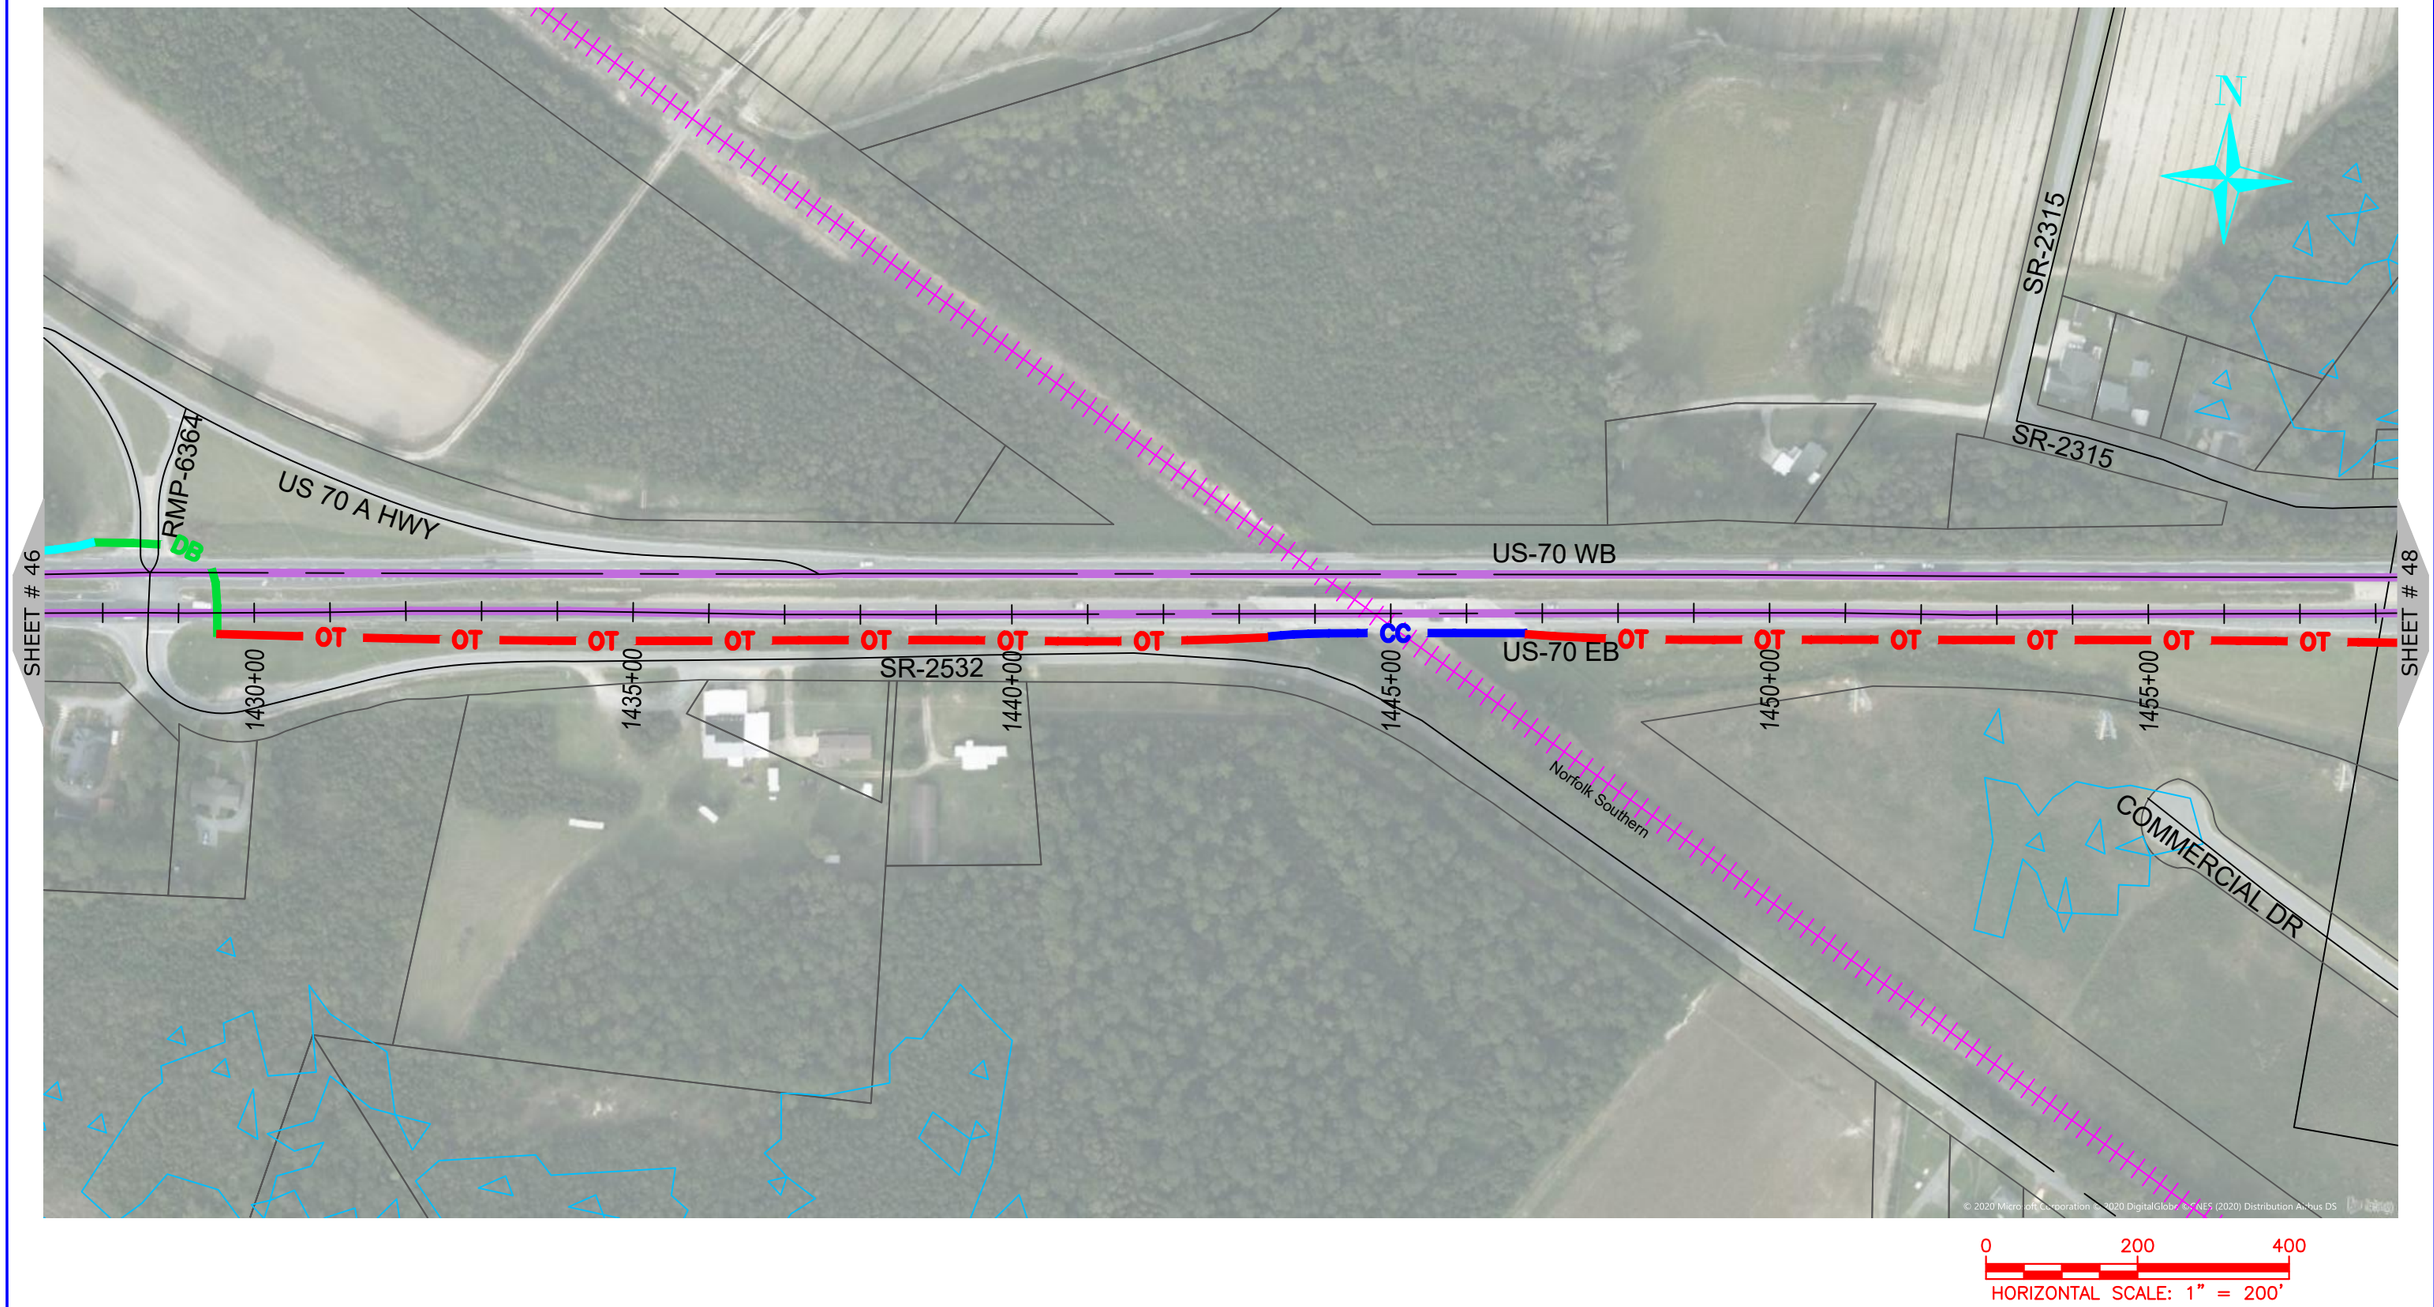

ONUG COMMUNICATIONS
3315 ATLANTIC AVE
RALEIGH, NC 27604
(919) 876-5455

REV	DATE	DESCRIPTION
		Johnston County

OWNER: STATE OF NORTH CAROLINA DEPARTMENT OF TRANSPORTATION

BEFORE YOU DIG STOP CALL 1-800-632-4949 N.C. ONE-CALL CENTER IT'S THE LAW

JOB NO:	POC
DATE:	22-06-2020
SCALE:	AS SHOWN
DESIGNED BY:	RAMTECH
DRAWN BY:	RAMTECH
CHECKED BY:	---
APPROVED BY:	---

PROJECT NAME: US-70

SHEET NAME: Sheet - (47)

SHEET: 47

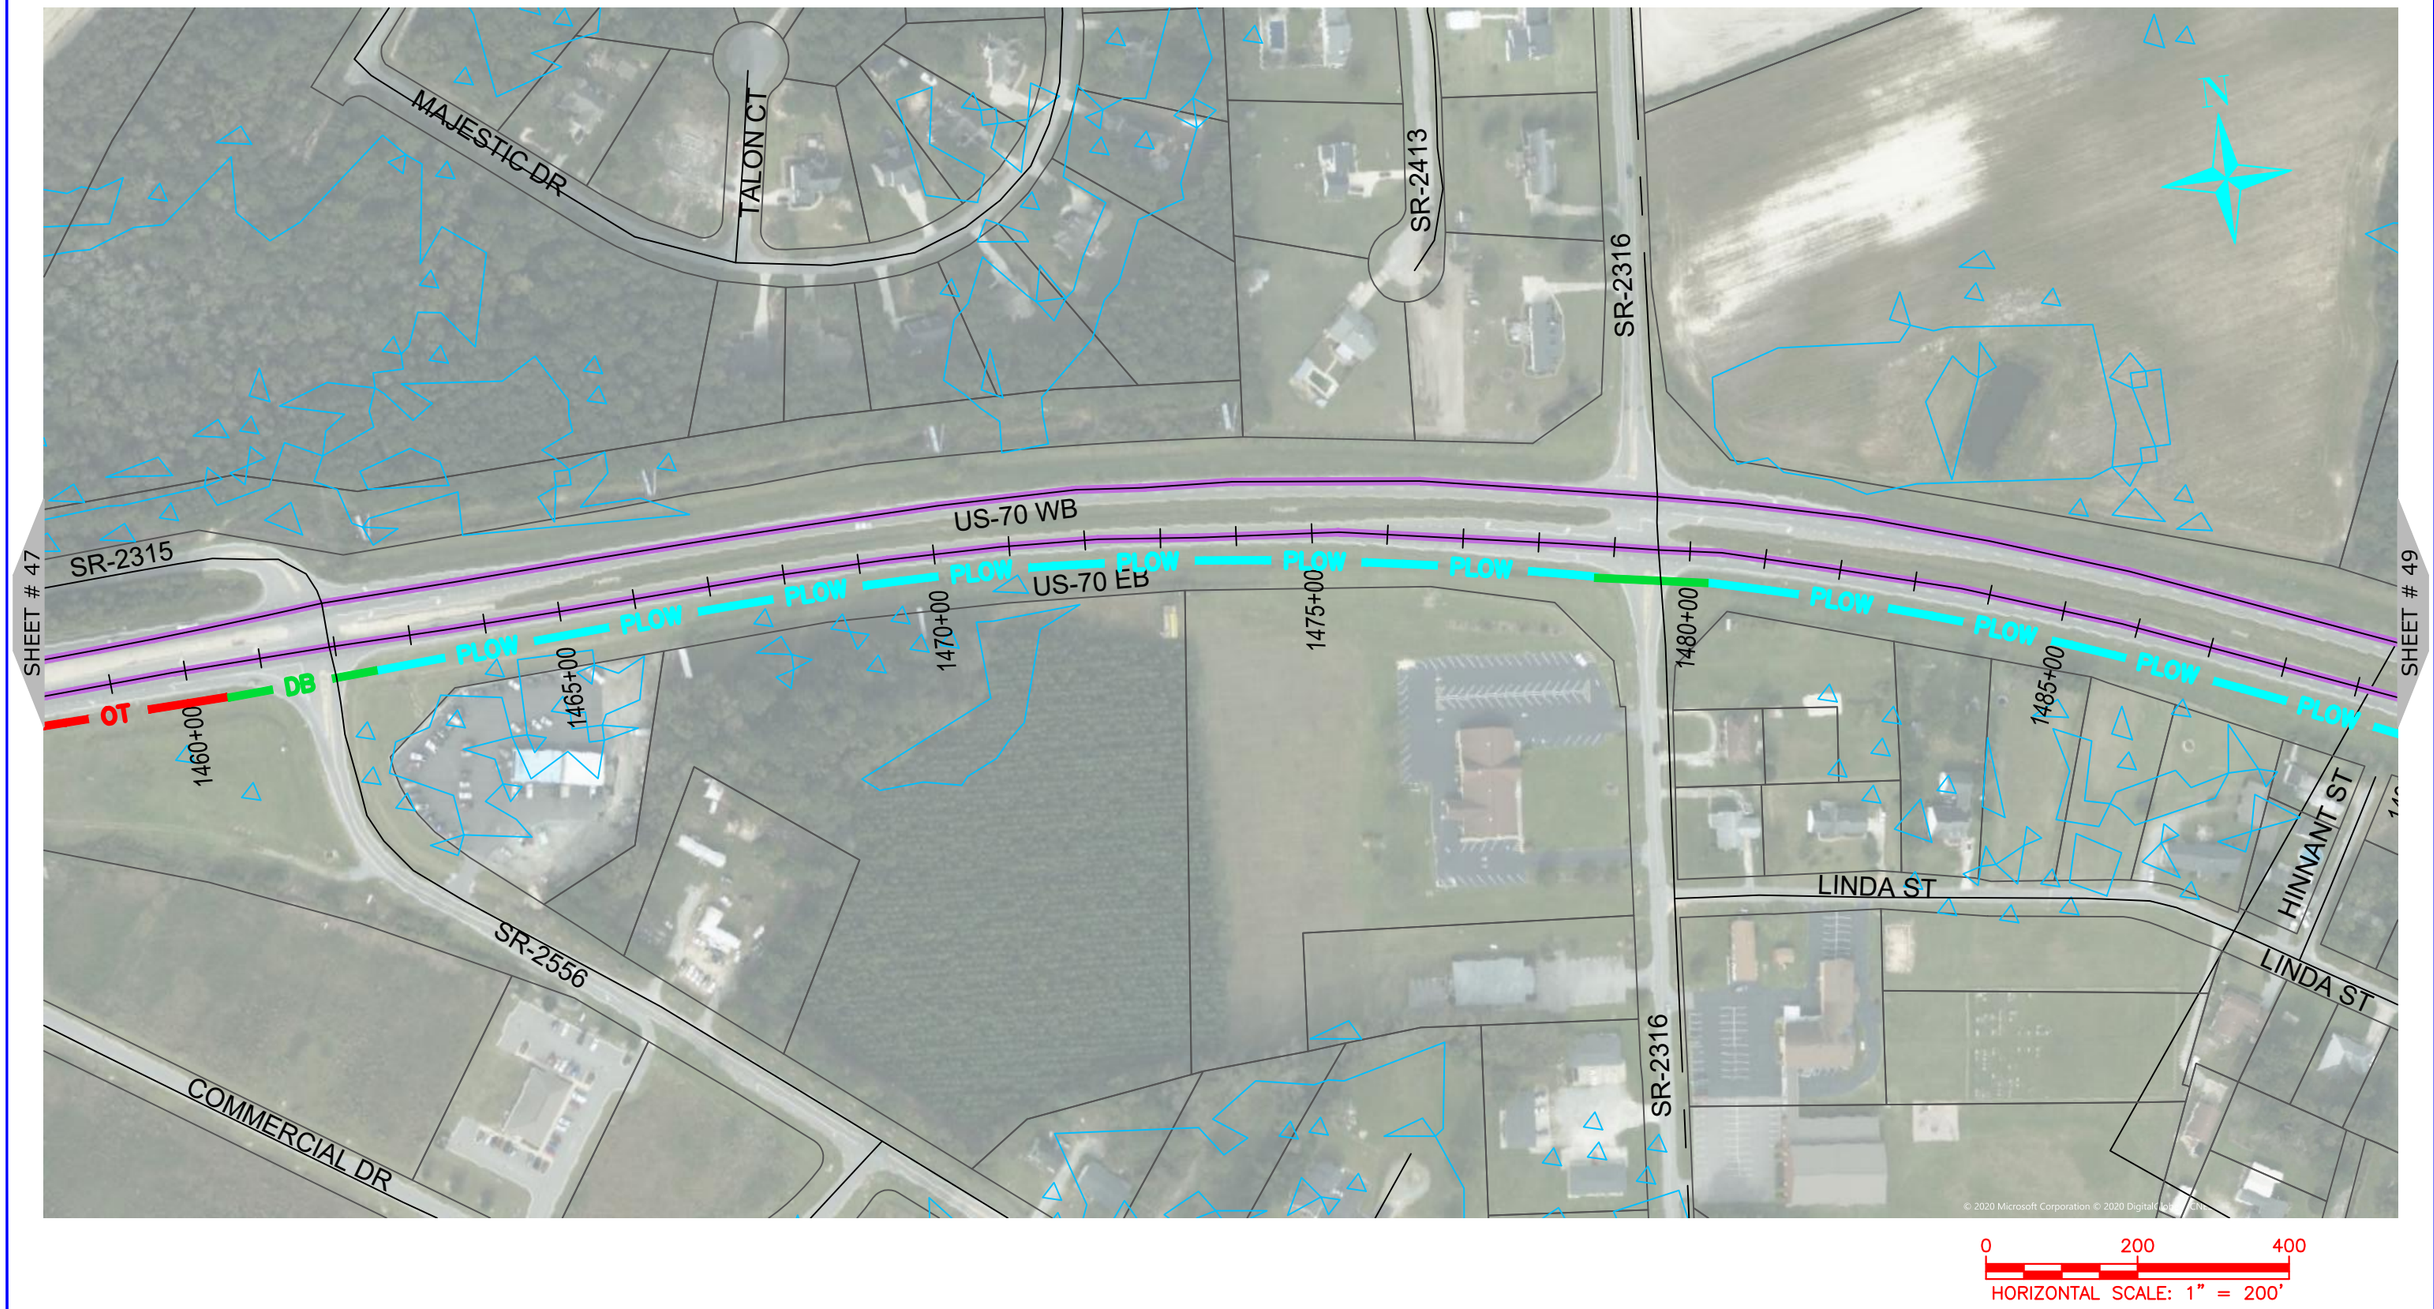

ONUG COMMUNICATIONS
3315 ATLANTIC AVE
RALEIGH, NC 27604
(919) 876-5455

REV	DATE	DESCRIPTION
		Johnston County

OWNER: STATE OF NORTH CAROLINA DEPARTMENT OF TRANSPORTATION

BEFORE YOU DIG STOP CALL 1-800-632-4949 N.C. ONE-CALL CENTER IT'S THE LAW

JOB NO:	POC
DATE:	22-06-2020
SCALE:	AS SHOWN
DESIGNED BY:	RAMTECH
DRAWN BY:	RAMTECH
CHECKED BY:	---
APPROVED BY:	---

PROJECT NAME: US-70

SHEET NAME: Sheet - (48)

SHEET: 48

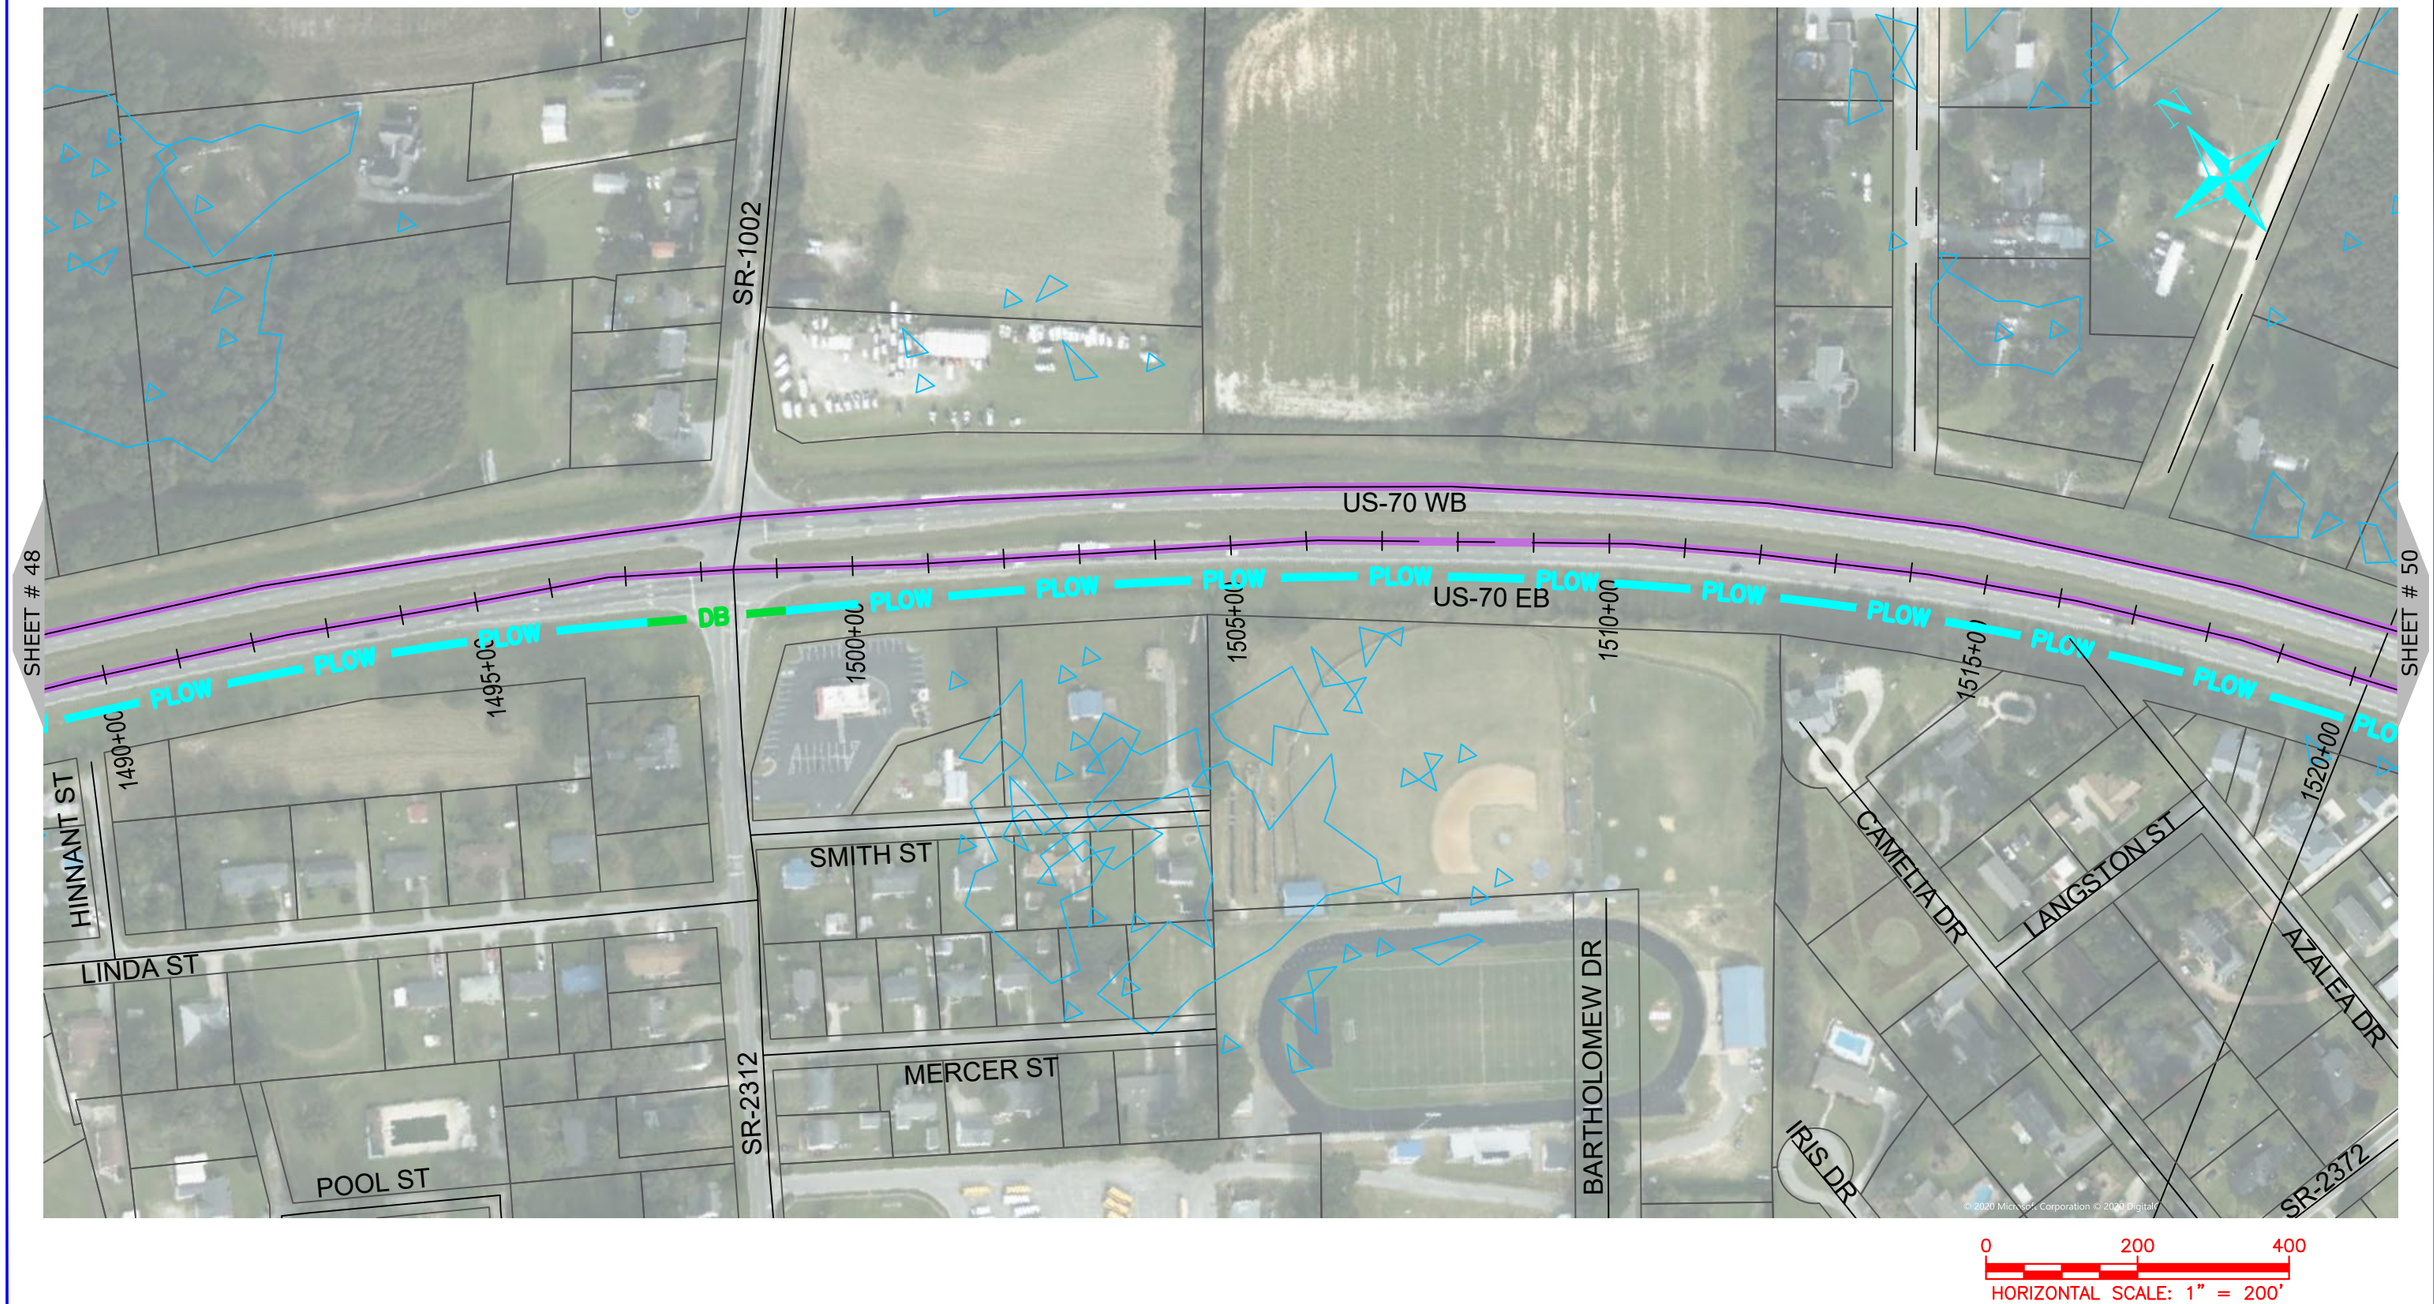

ONUG COMMUNICATIONS
3315 ATLANTIC AVE
RALEIGH, NC 27604
(919) 876-5455

REV	DATE	DESCRIPTION
		Johnston County

OWNER: STATE OF NORTH CAROLINA DEPARTMENT OF TRANSPORTATION

BEFORE YOU DIG STOP CALL 1-800-632-4949 N.C. ONE-CALL CENTER IT'S THE LAW

JOB NO:	POC
DATE:	22-06-2020
SCALE:	AS SHOWN
DESIGNED BY:	RAMTECH
DRAWN BY:	RAMTECH
CHECKED BY:	---
APPROVED BY:	---

PROJECT NAME: US-70

SHEET NAME: Sheet - (49)

SHEET: 49

NUG COMMUNICATIONS
3315 ATLANTIC AVE
RALEIGH, NC 27604
(919) 876-5455

REV	DATE	DESCRIPTION
		Johnston County

OWNER: STATE OF NORTH CAROLINA DEPARTMENT OF TRANSPORTATION

BEFORE YOU DIG STOP CALL 1-800-632-4949 N.C. ONE-CALL CENTER IT'S THE LAW

JOB NO:	POC
DATE:	22-06-2020
SCALE:	AS SHOWN
DESIGNED BY:	RAMTECH
DRAWN BY:	RAMTECH
CHECKED BY:	---
APPROVED BY:	---

PROJECT NAME: US-70

SHEET NAME: Sheet - (50)

SHEET: 50

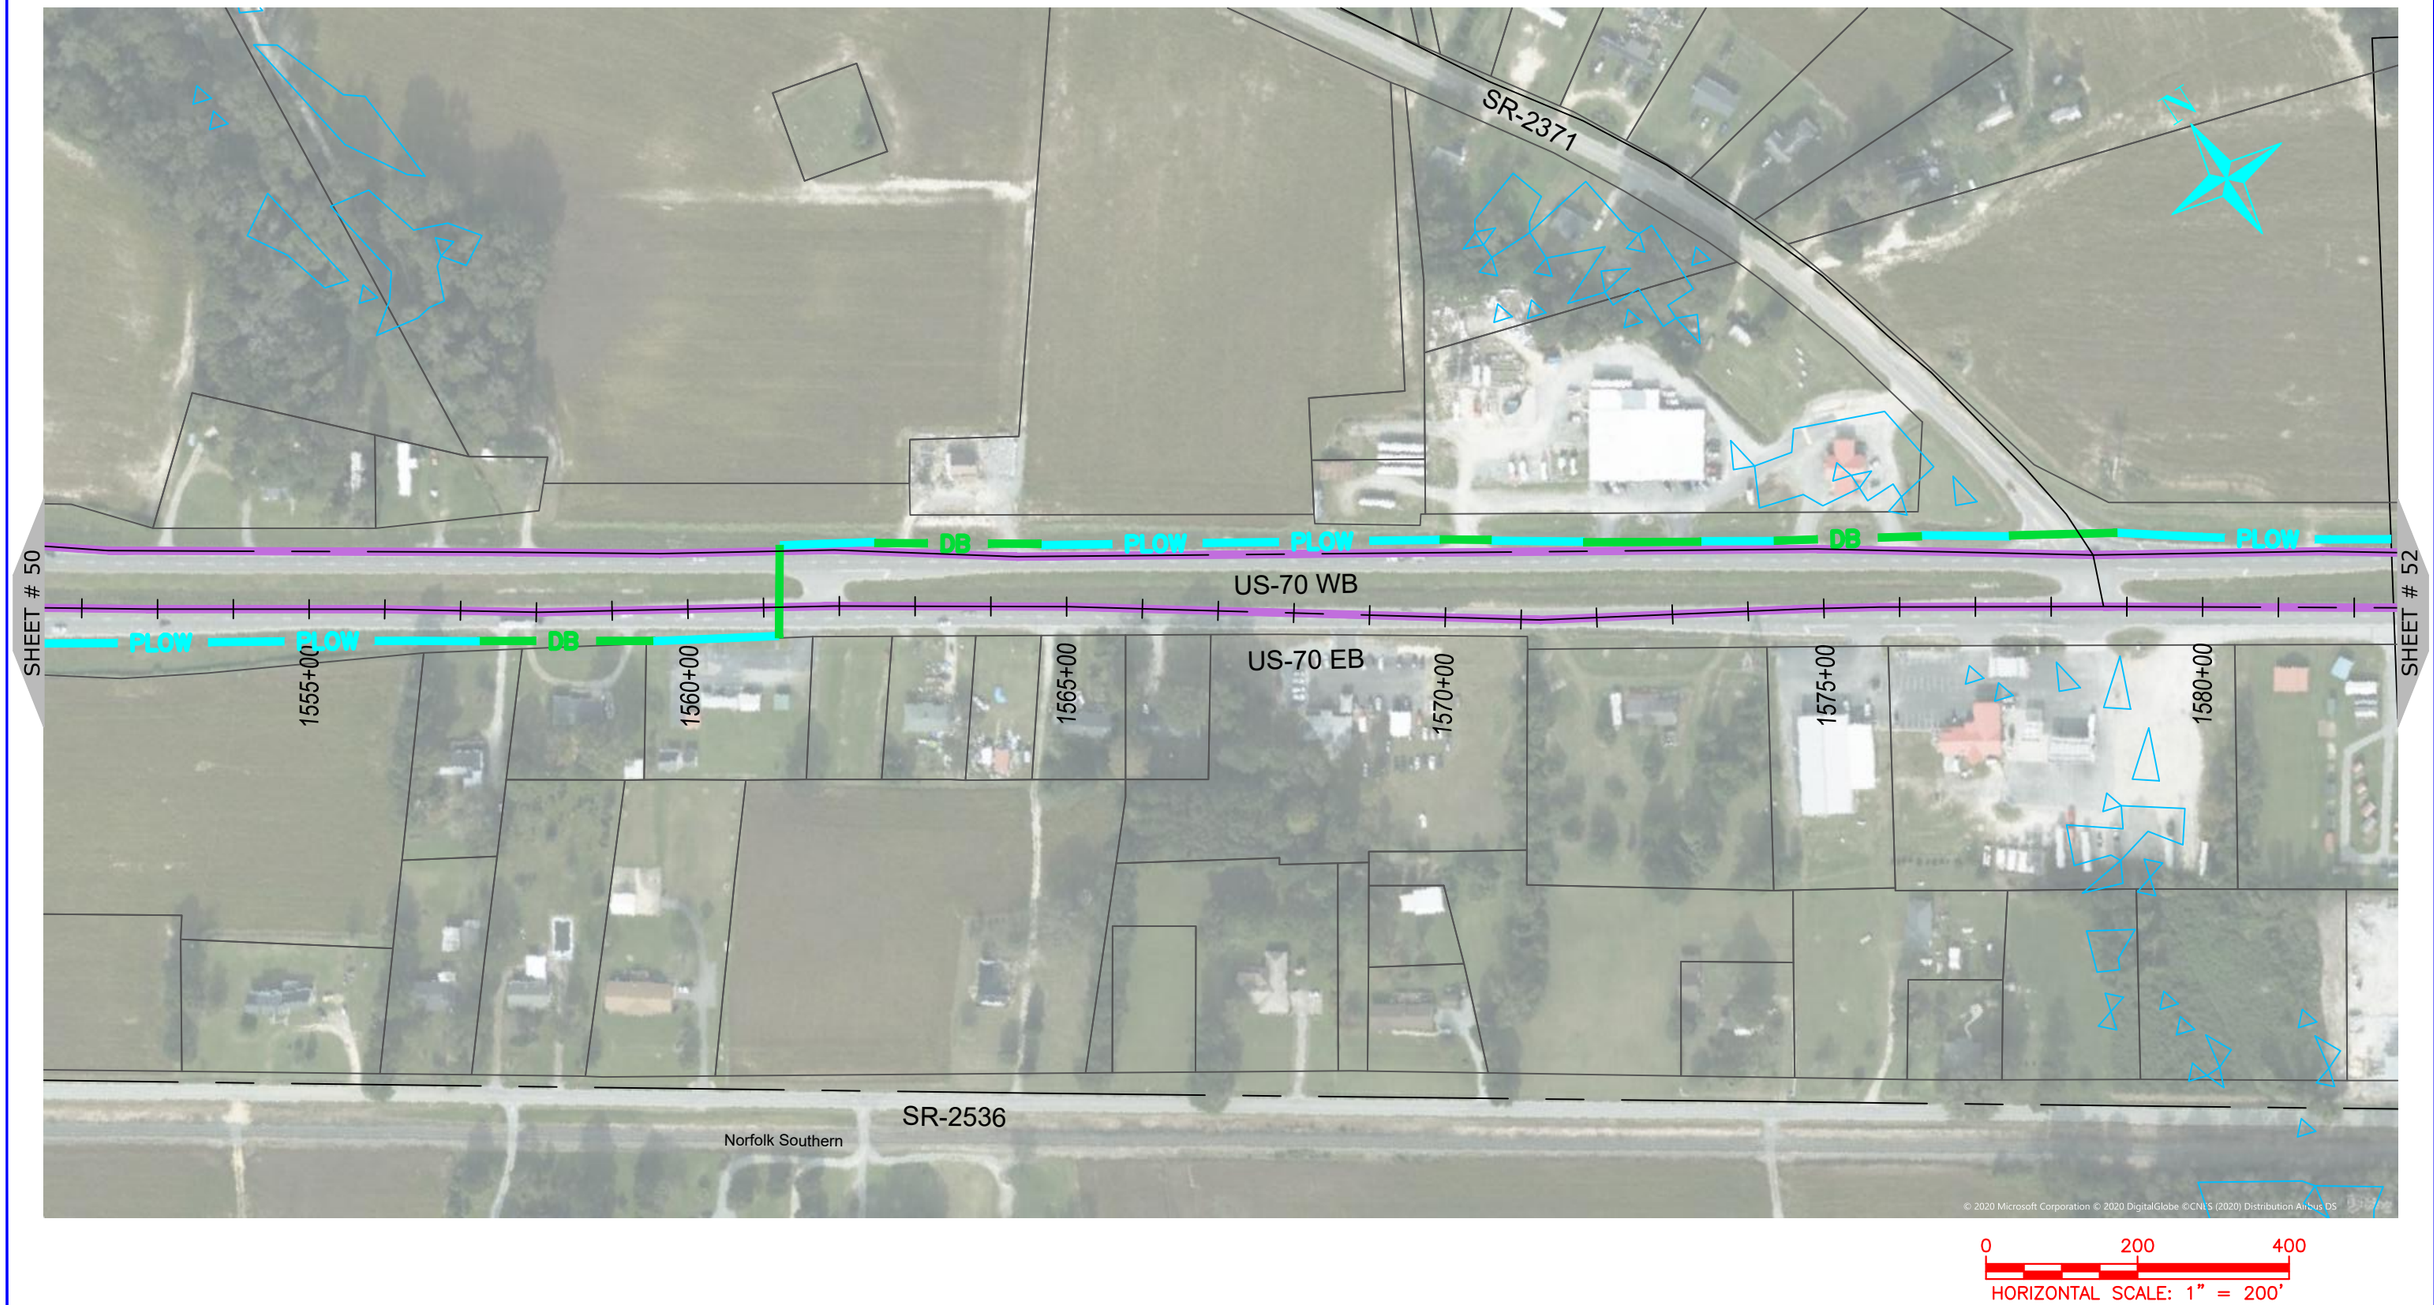

NUG COMMUNICATIONS
3315 ATLANTIC AVE
RALEIGH, NC 27604
(919) 876-5455

REV	DATE	DESCRIPTION
		Johnston County

OWNER: STATE OF NORTH CAROLINA DEPARTMENT OF TRANSPORTATION

BEFORE YOU DIG STOP CALL 1-800-632-4949 N.C. ONE-CALL CENTER IT'S THE LAW

JOB NO:	POC
DATE:	22-06-2020
SCALE:	AS SHOWN
DESIGNED BY:	RAMTECH
DRAWN BY:	RAMTECH
CHECKED BY:	---
APPROVED BY:	---

PROJECT NAME: US-70

SHEET NAME: Sheet - (51)

SHEET: 51

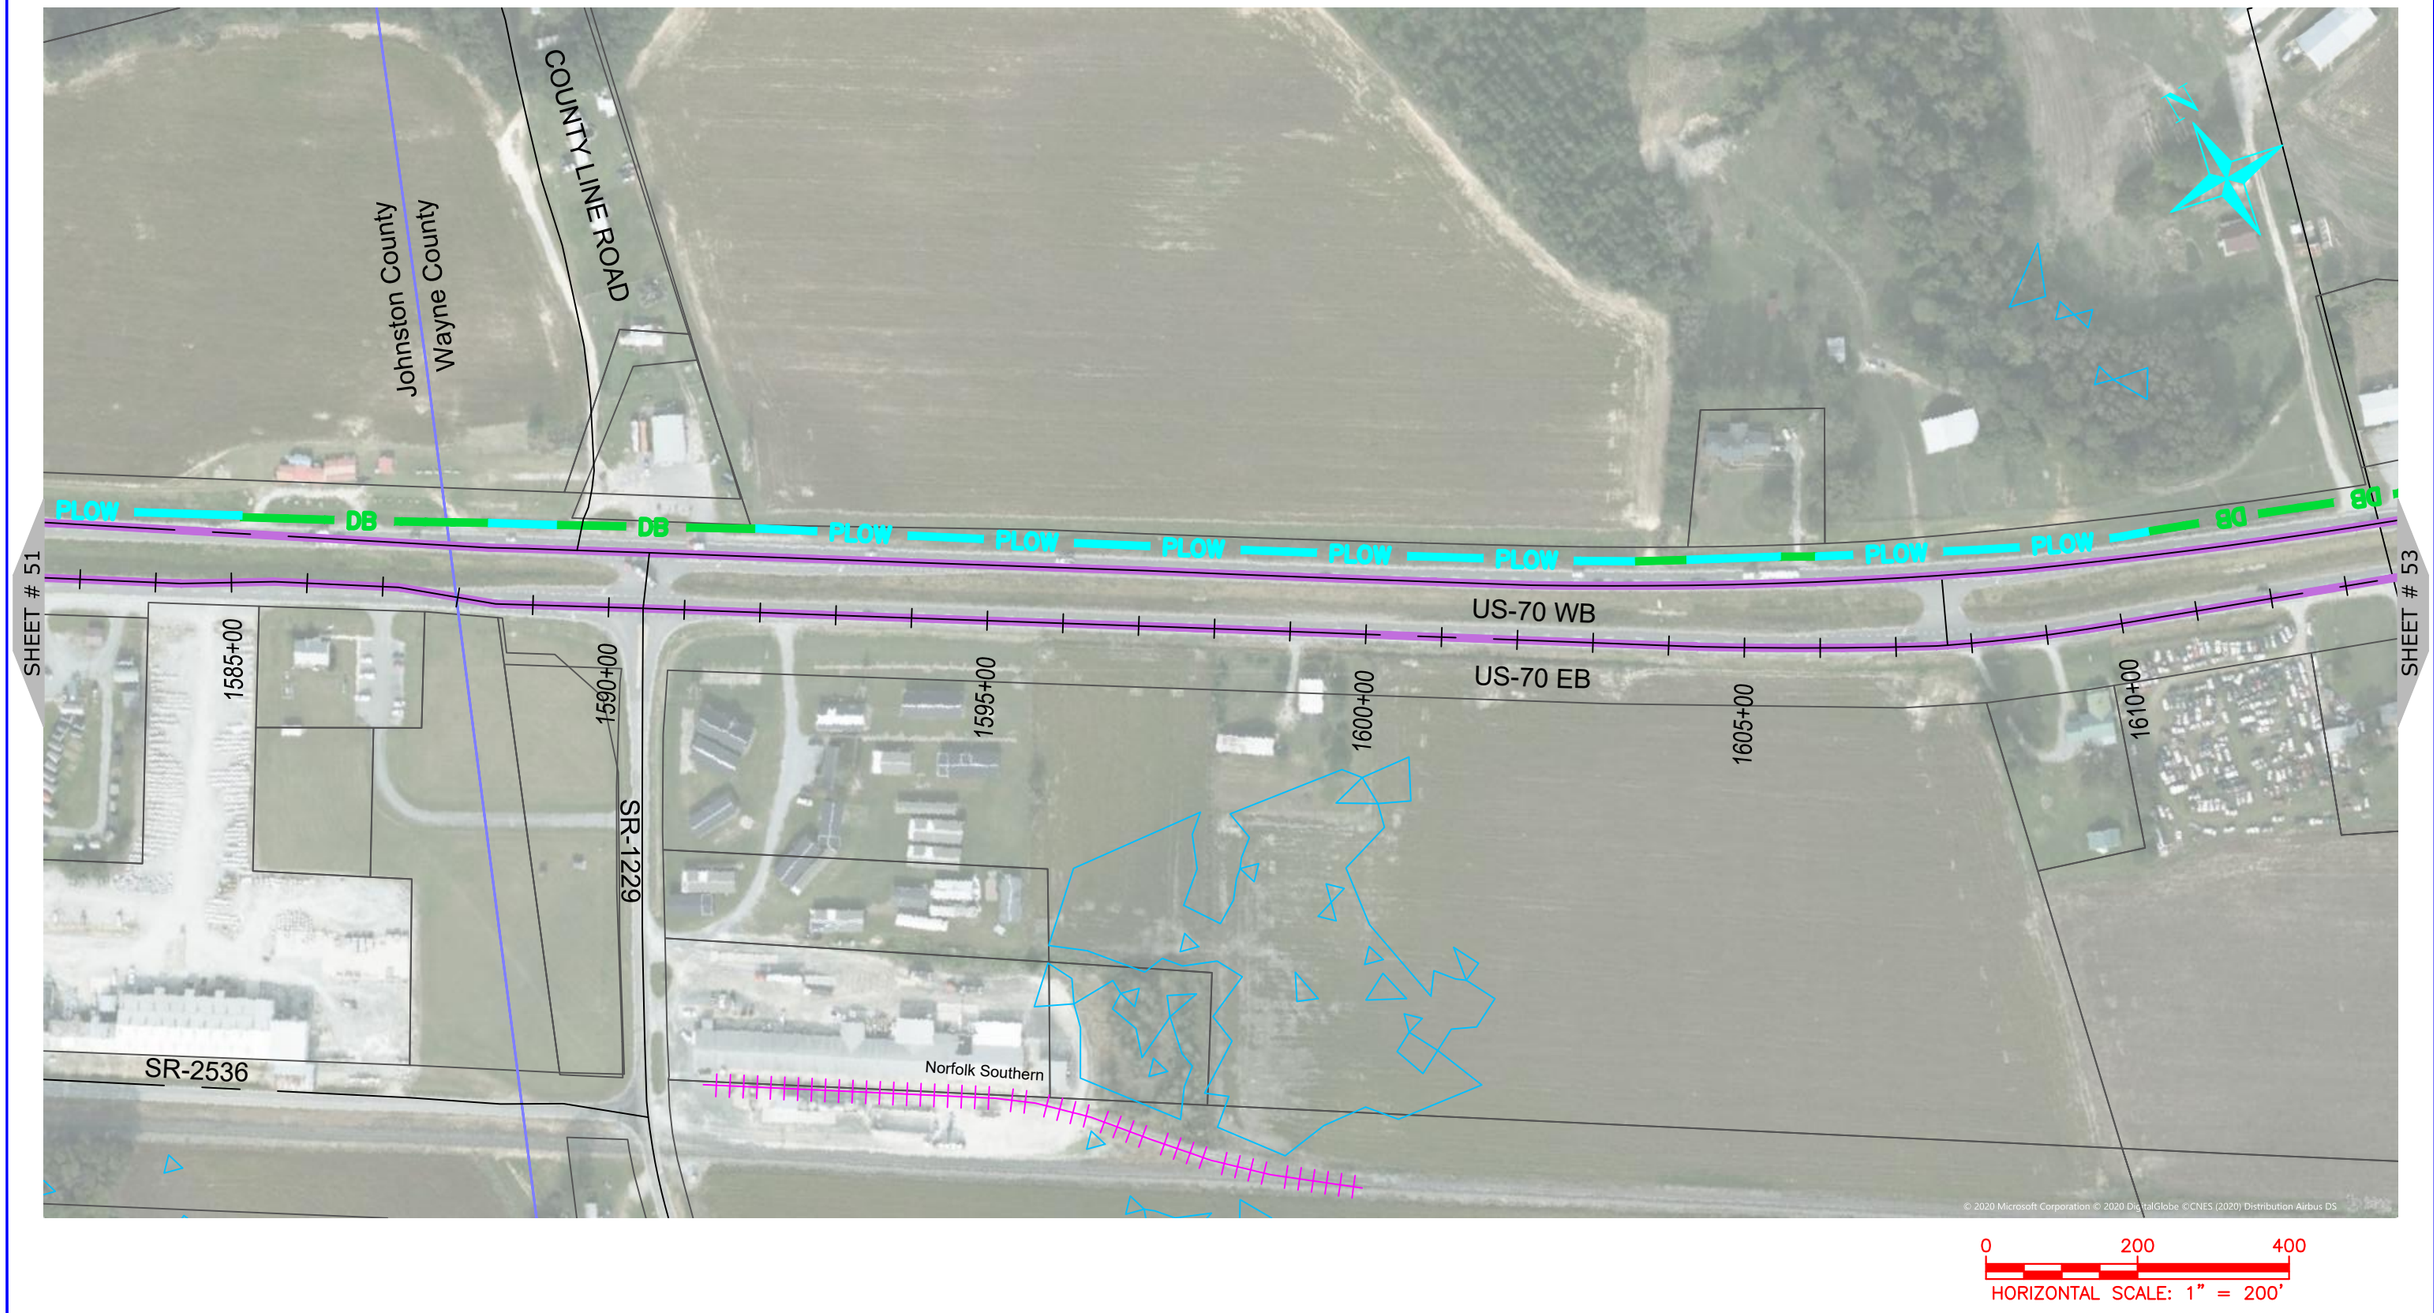

NUG COMMUNICATIONS
3315 ATLANTIC AVE
RALEIGH, NC 27604
(919) 876-5455

REV	DATE	DESCRIPTION
		Johnston County
		Wayne County

OWNER: STATE OF NORTH CAROLINA DEPARTMENT OF TRANSPORTATION

BEFORE YOU DIG STOP CALL 1-800-632-4949 N.C. ONE-CALL CENTER IT'S THE LAW

JOB NO:	POC
DATE:	22-06-2020
SCALE:	AS SHOWN
DESIGNED BY:	RAMTECH
DRAWN BY:	RAMTECH
CHECKED BY:	---
APPROVED BY:	---

PROJECT NAME: US-70

SHEET NAME: Sheet - (52)

SHEET: 52

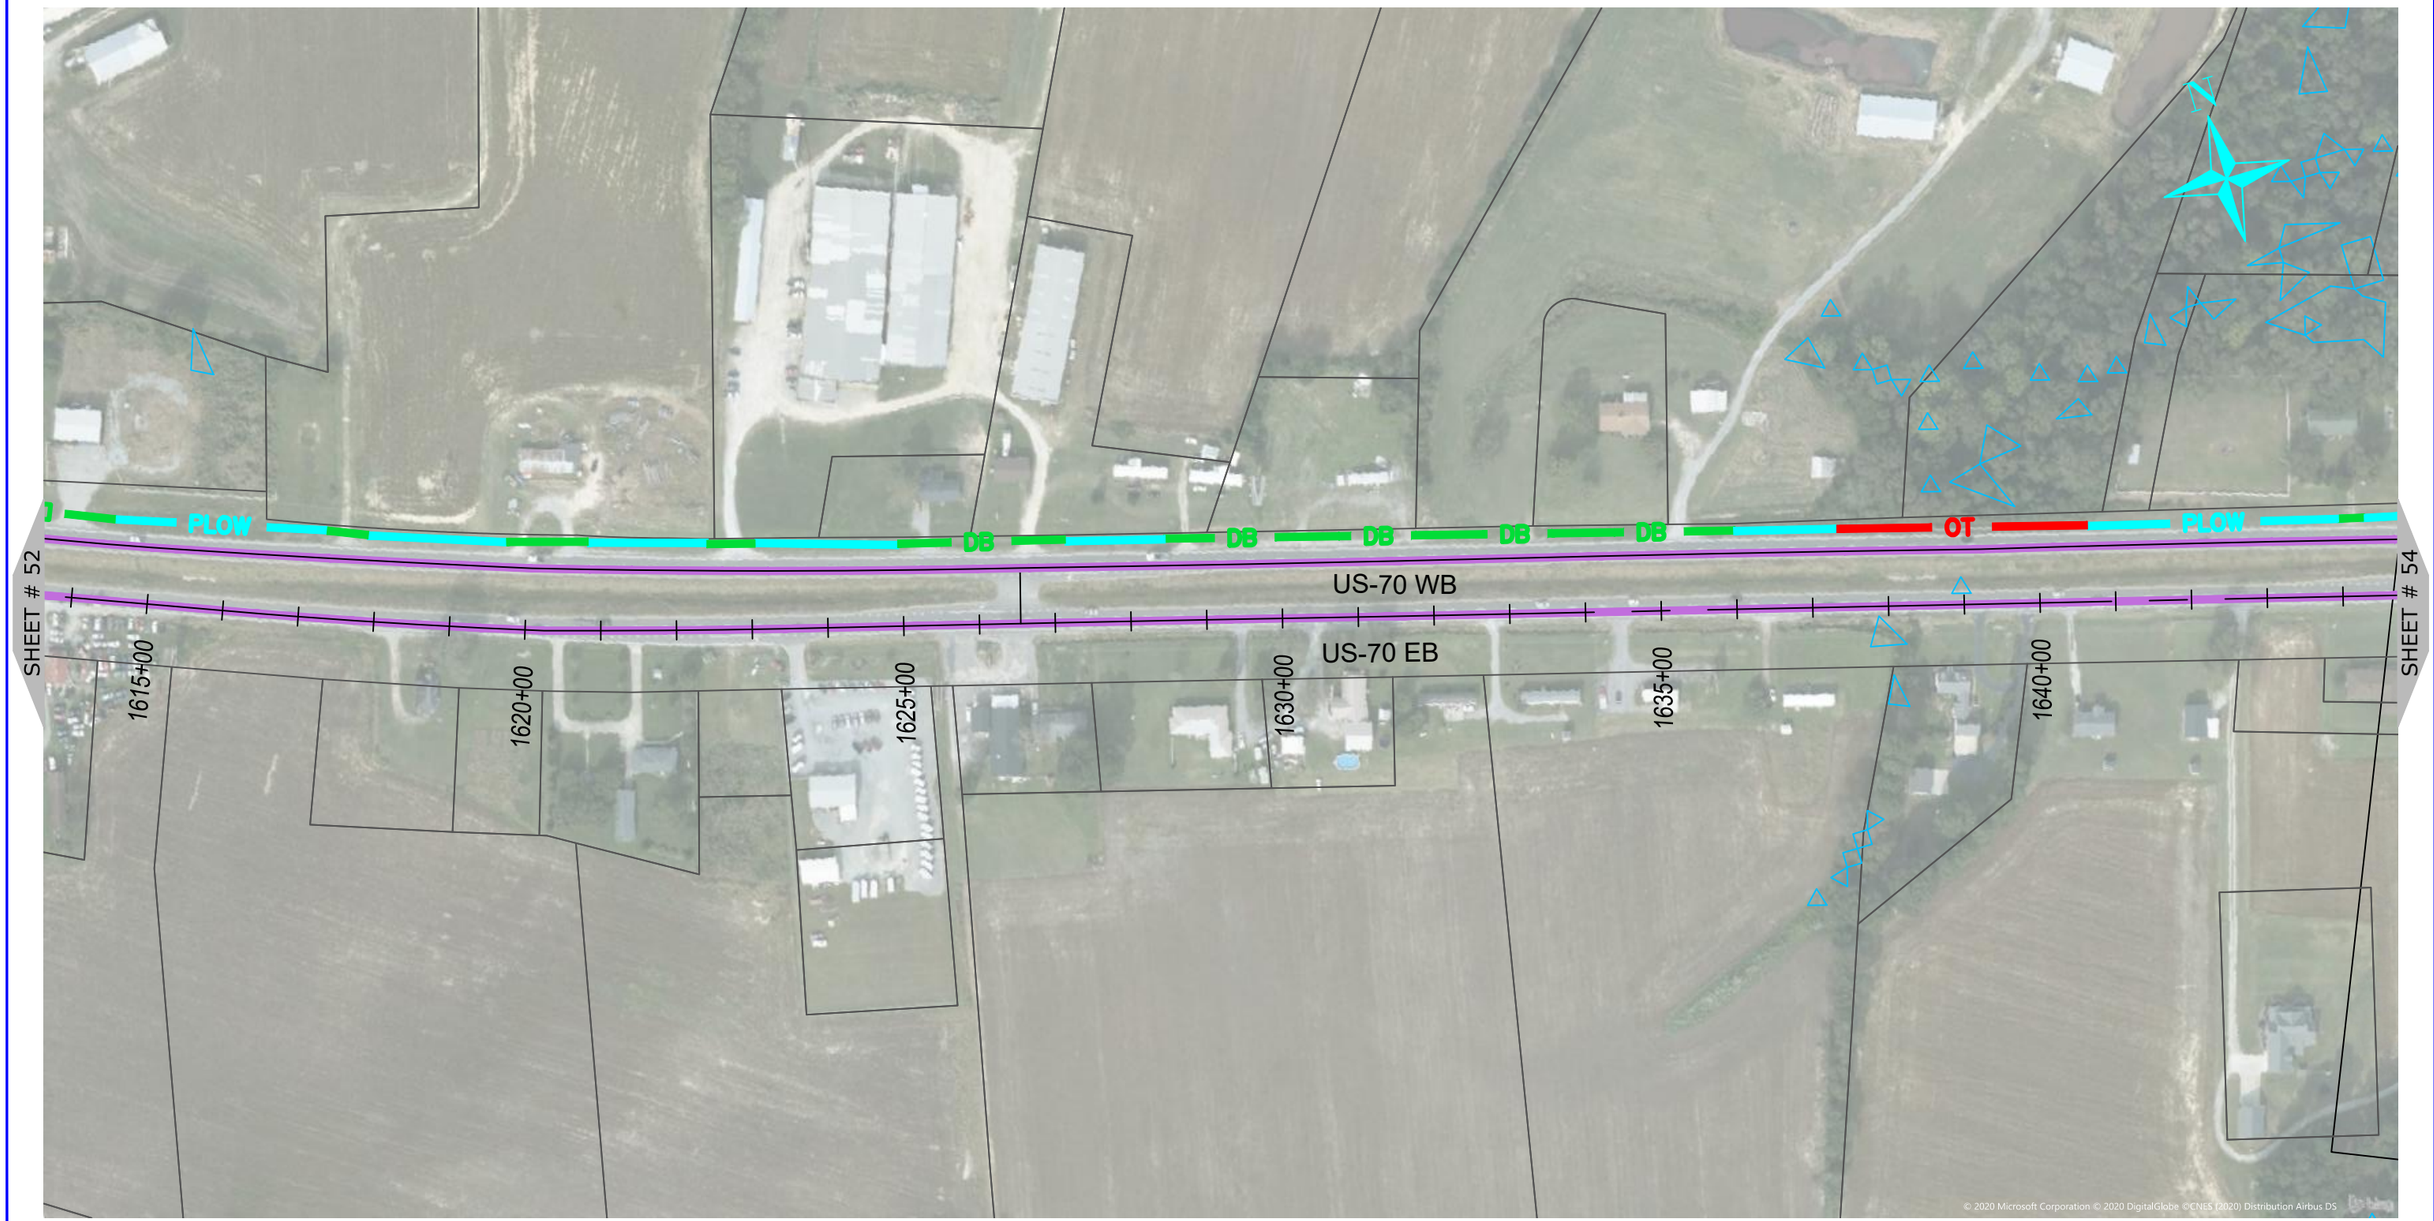

0 200 400

HORIZONTAL SCALE: 1" = 200'

ONUG COMMUNICATIONS

3315 ATLANTIC AVE
RALEIGH, NC 27604
(919) 876-5455

REV	DATE	DESCRIPTION
		Wayne County

OWNER: STATE OF NORTH CAROLINA DEPARTMENT OF TRANSPORTATION

BEFORE YOU DIG STOP CALL 1-800-632-4949 N.C. ONE-CALL CENTER IT'S THE LAW

JOB NO:	POC
DATE:	22-06-2020
SCALE:	AS SHOWN
DESIGNED BY:	RAMTECH
DRAWN BY:	RAMTECH
CHECKED BY:	---
APPROVED BY:	---

PROJECT NAME: US-70

SHEET NAME: Sheet - (53)

SHEET: 53

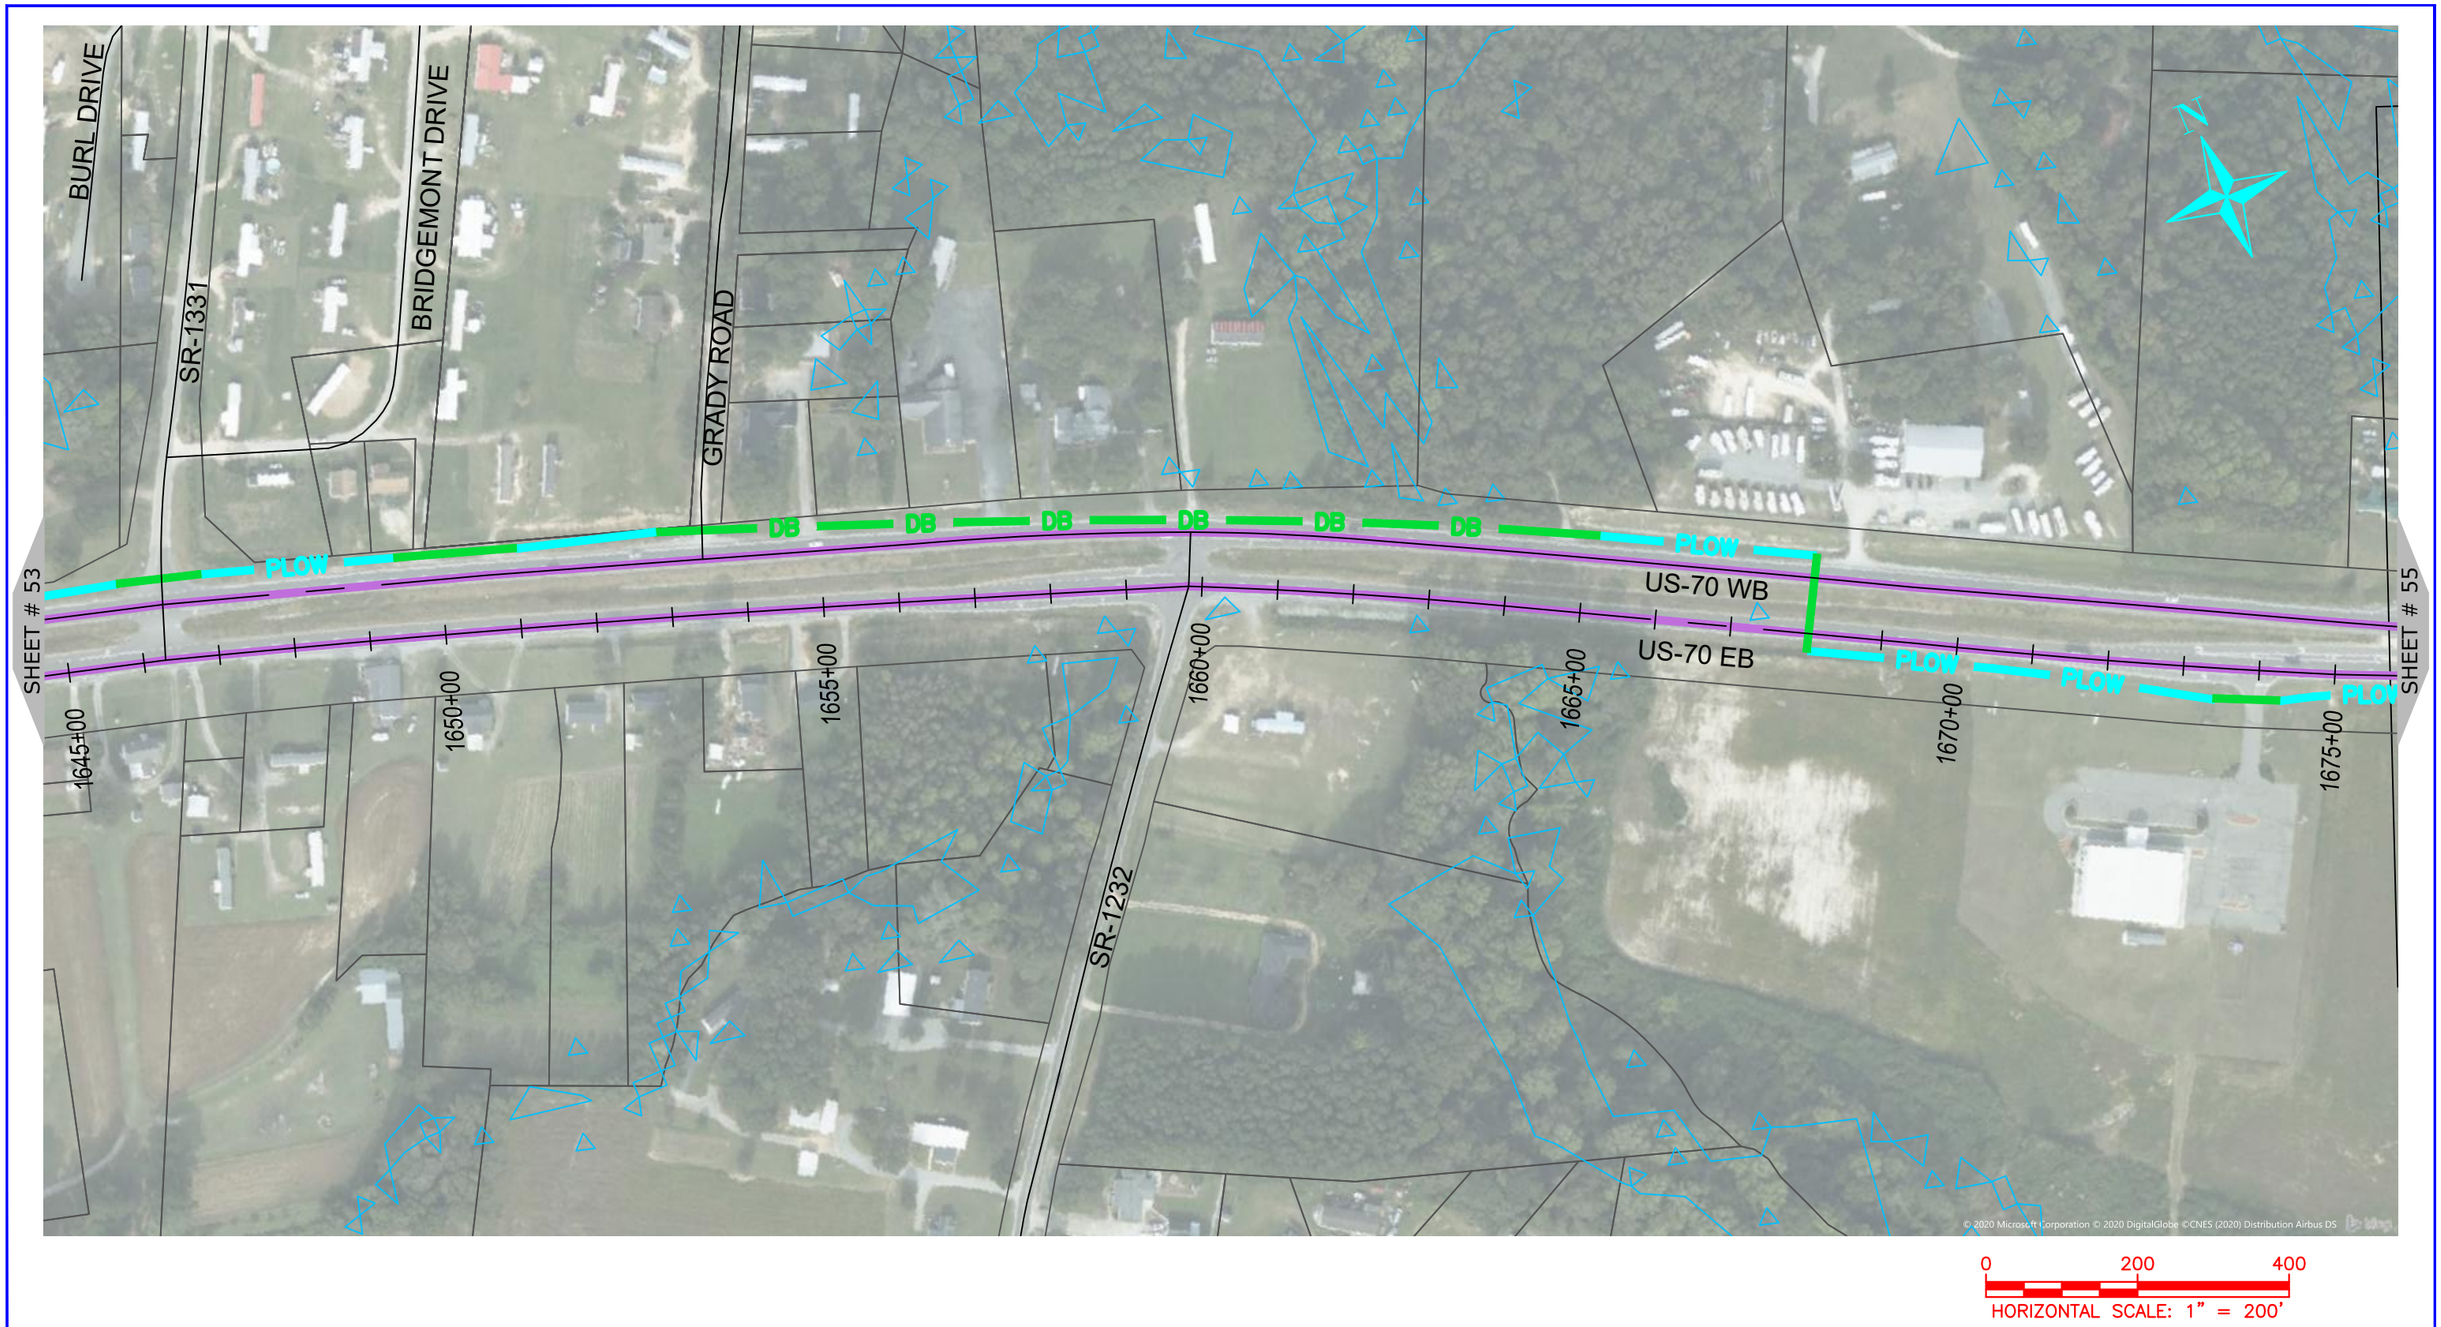

ONUG COMMUNICATIONS
3315 ATLANTIC AVE
RALEIGH, NC 27604
(919) 876-5455

REV	DATE	DESCRIPTION
		Wayne County

OWNER: STATE OF NORTH CAROLINA DEPARTMENT OF TRANSPORTATION

BEFORE YOU DIG STOP CALL 1-800-632-4949 N.C. ONE-CALL CENTER IT'S THE LAW

JOB NO:	POC
DATE:	22-06-2020
SCALE:	AS SHOWN
DESIGNED BY:	RAMTECH
DRAWN BY:	RAMTECH
CHECKED BY:	---
APPROVED BY:	---

PROJECT NAME: US-70

SHEET NAME: Sheet - (54)

SHEET: 54

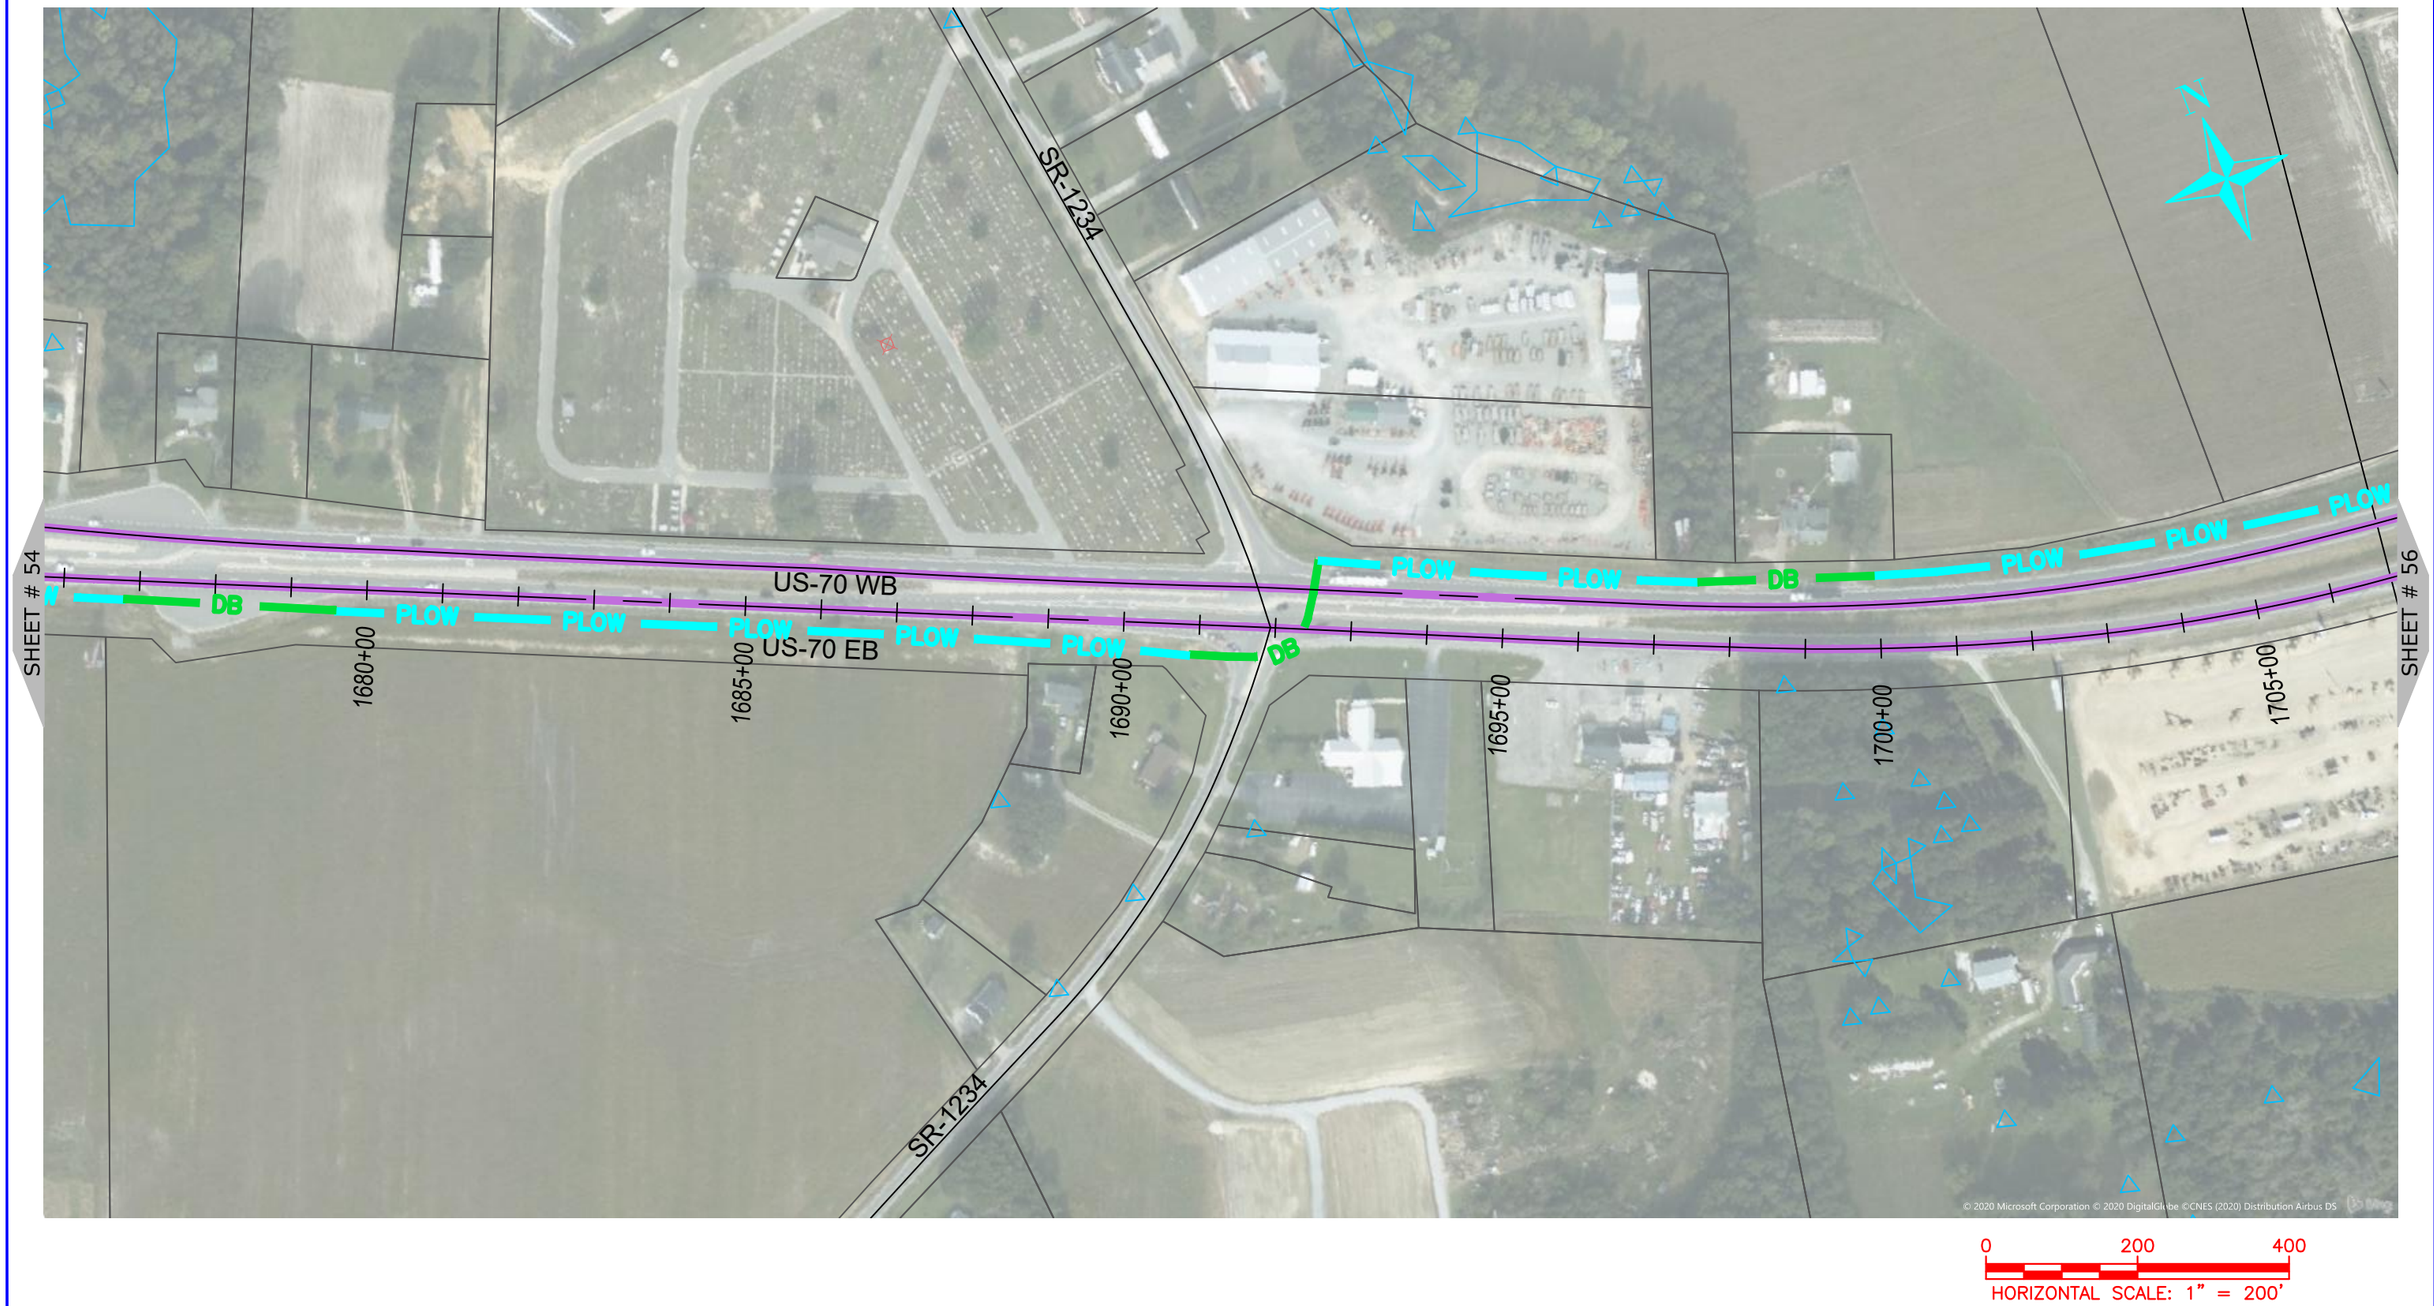

0 200 400
HORIZONTAL SCALE: 1" = 200'

ONUG COMMUNICATIONS
3315 ATLANTIC AVE
RALEIGH, NC 27604
(919) 876-5455

REV	DATE	DESCRIPTION
		Wayne County

OWNER: STATE OF NORTH CAROLINA DEPARTMENT OF TRANSPORTATION

BEFORE YOU DIG STOP CALL 1-800-632-4949 N.C. ONE-CALL CENTER IT'S THE LAW

JOB NO:	POC
DATE:	22-06-2020
SCALE:	AS SHOWN
DESIGNED BY:	RAMTECH
DRAWN BY:	RAMTECH
CHECKED BY:	---
APPROVED BY:	---

PROJECT NAME: US-70

SHEET NAME: Sheet - (55)

SHEET: 55

ONUG COMMUNICATIONS
3315 ATLANTIC AVE
RALEIGH, NC 27604
(919) 876-5455

REV	DATE	DESCRIPTION
		Wayne County

OWNER: STATE OF NORTH CAROLINA DEPARTMENT OF TRANSPORTATION

BEFORE YOU DIG STOP CALL 1-800-632-4949 N.C. ONE-CALL CENTER IT'S THE LAW

JOB NO:	POC
DATE:	22-06-2020
SCALE:	AS SHOWN
DESIGNED BY:	RAMTECH
DRAWN BY:	RAMTECH
CHECKED BY:	---
APPROVED BY:	---

PROJECT NAME: US-70

SHEET NAME: Sheet - (56)

SHEET: 56

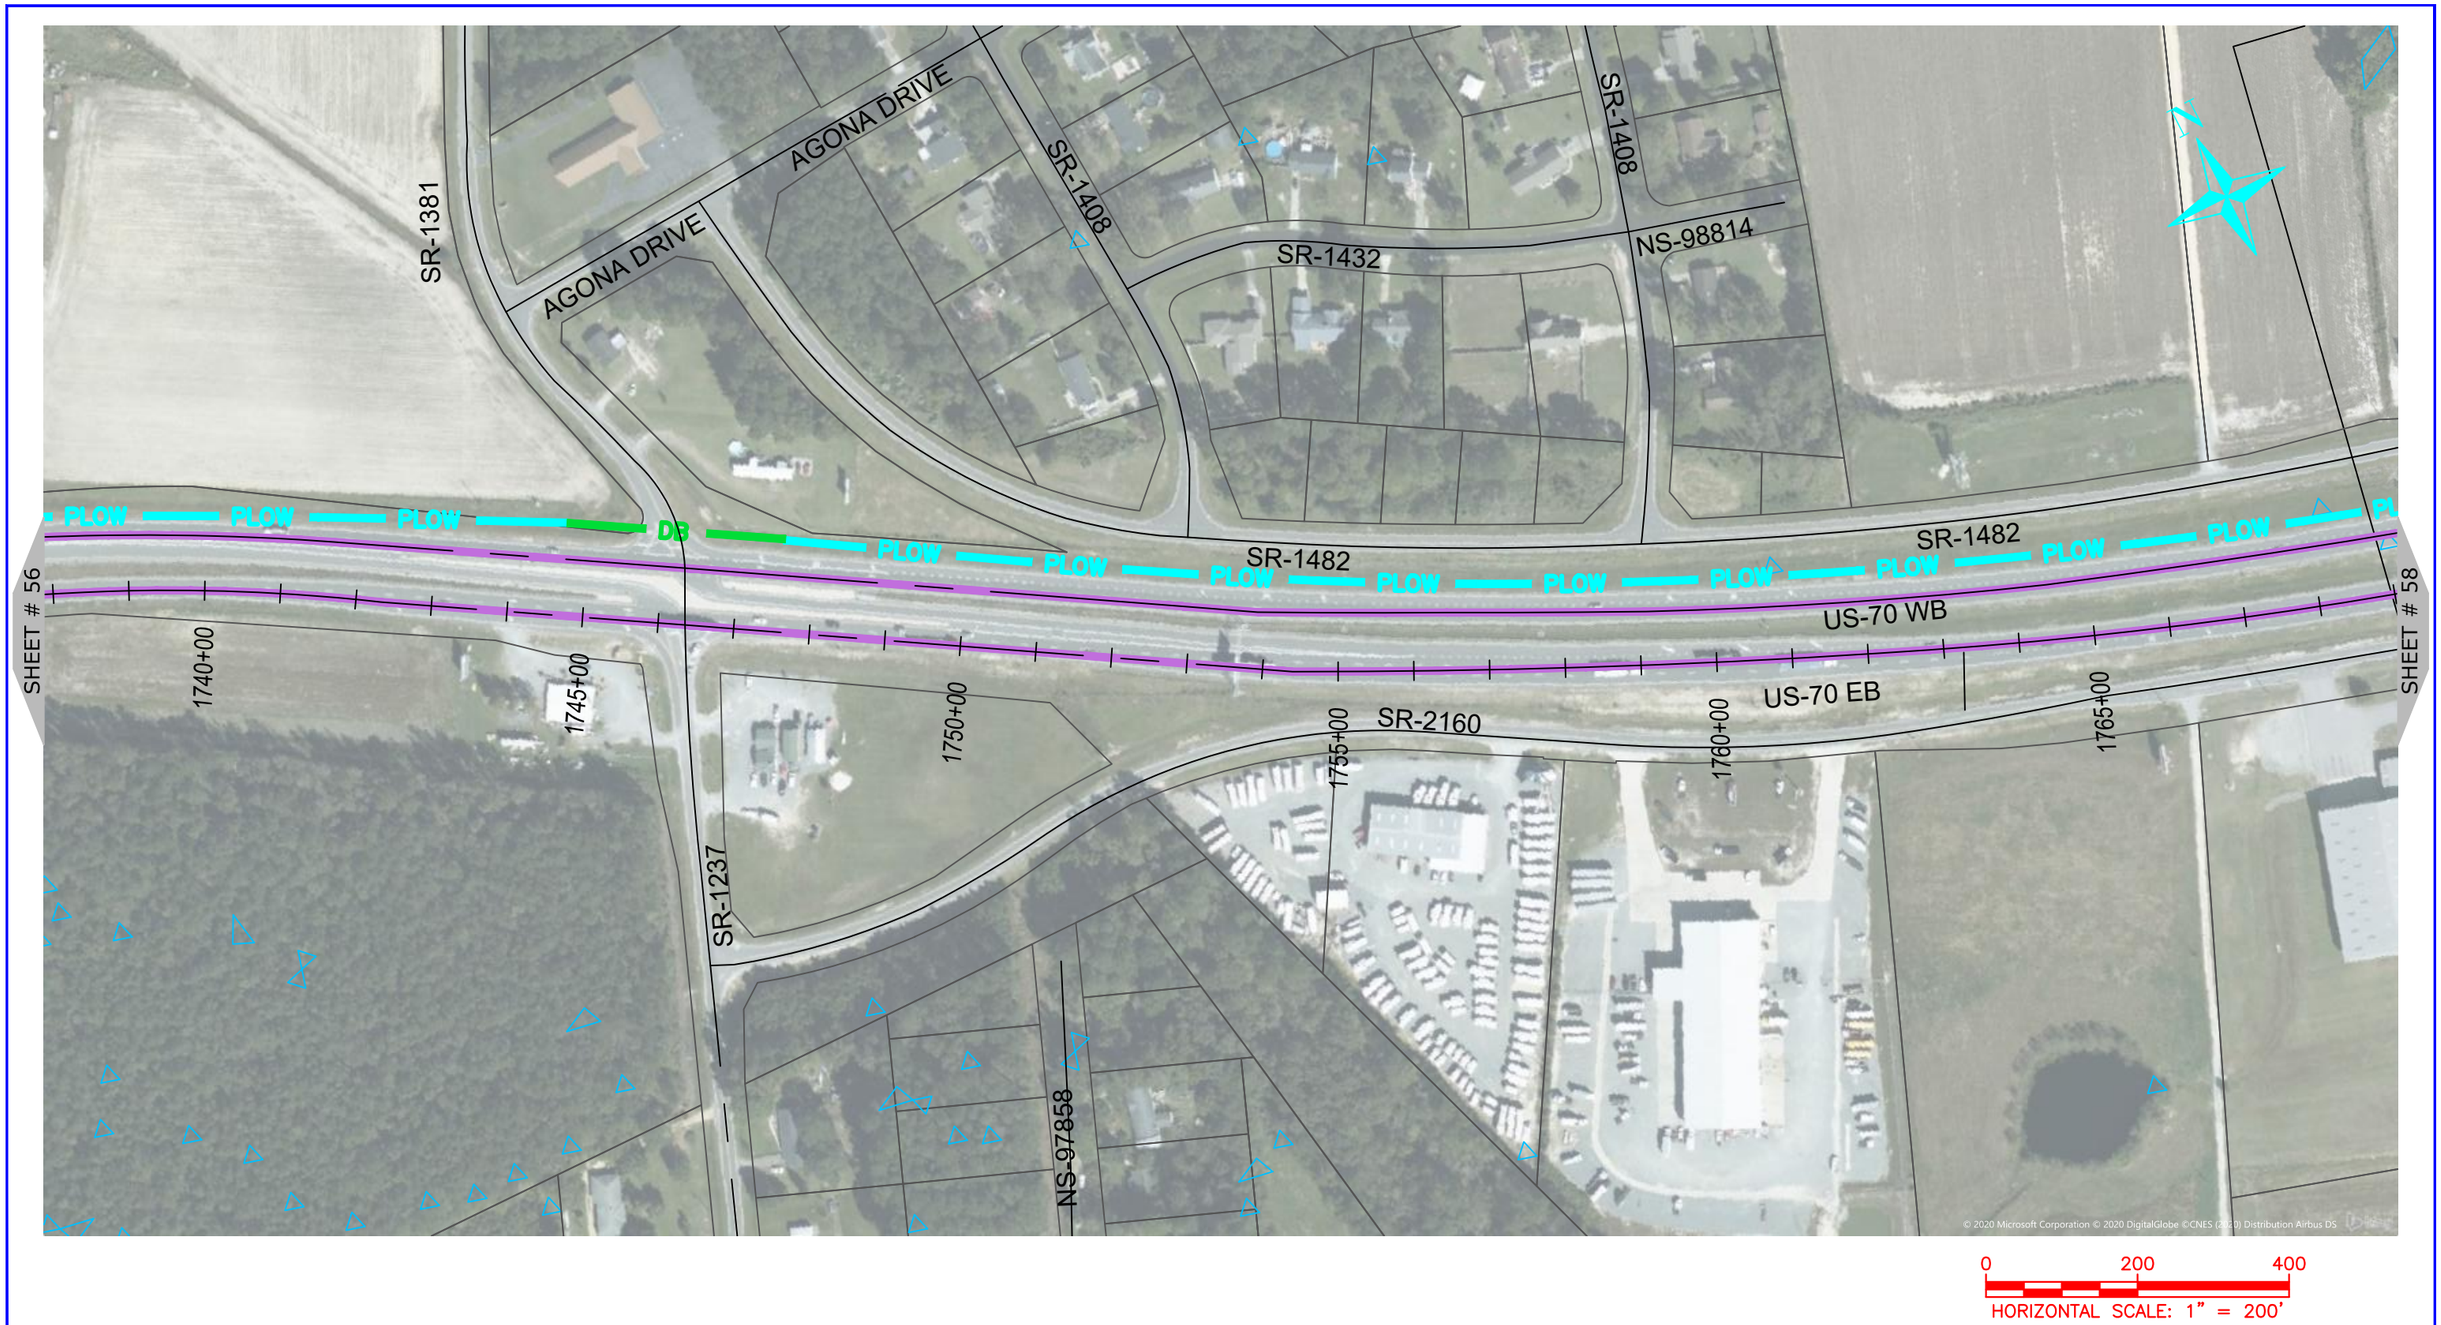

NUG COMMUNICATIONS
3315 ATLANTIC AVE
RALEIGH, NC 27604
(919) 876-5455

REV	DATE	DESCRIPTION
		Wayne County

OWNER: STATE OF NORTH CAROLINA DEPARTMENT OF TRANSPORTATION

BEFORE YOU DIG STOP CALL 1-800-632-4949 N.C. ONE-CALL CENTER IT'S THE LAW

JOB NO:	POC
DATE:	22-06-2020
SCALE:	AS SHOWN
DESIGNED BY:	RAMTECH
DRAWN BY:	RAMTECH
CHECKED BY:	---
APPROVED BY:	---

PROJECT NAME: US-70

SHEET NAME: Sheet - (57)

SHEET: 57

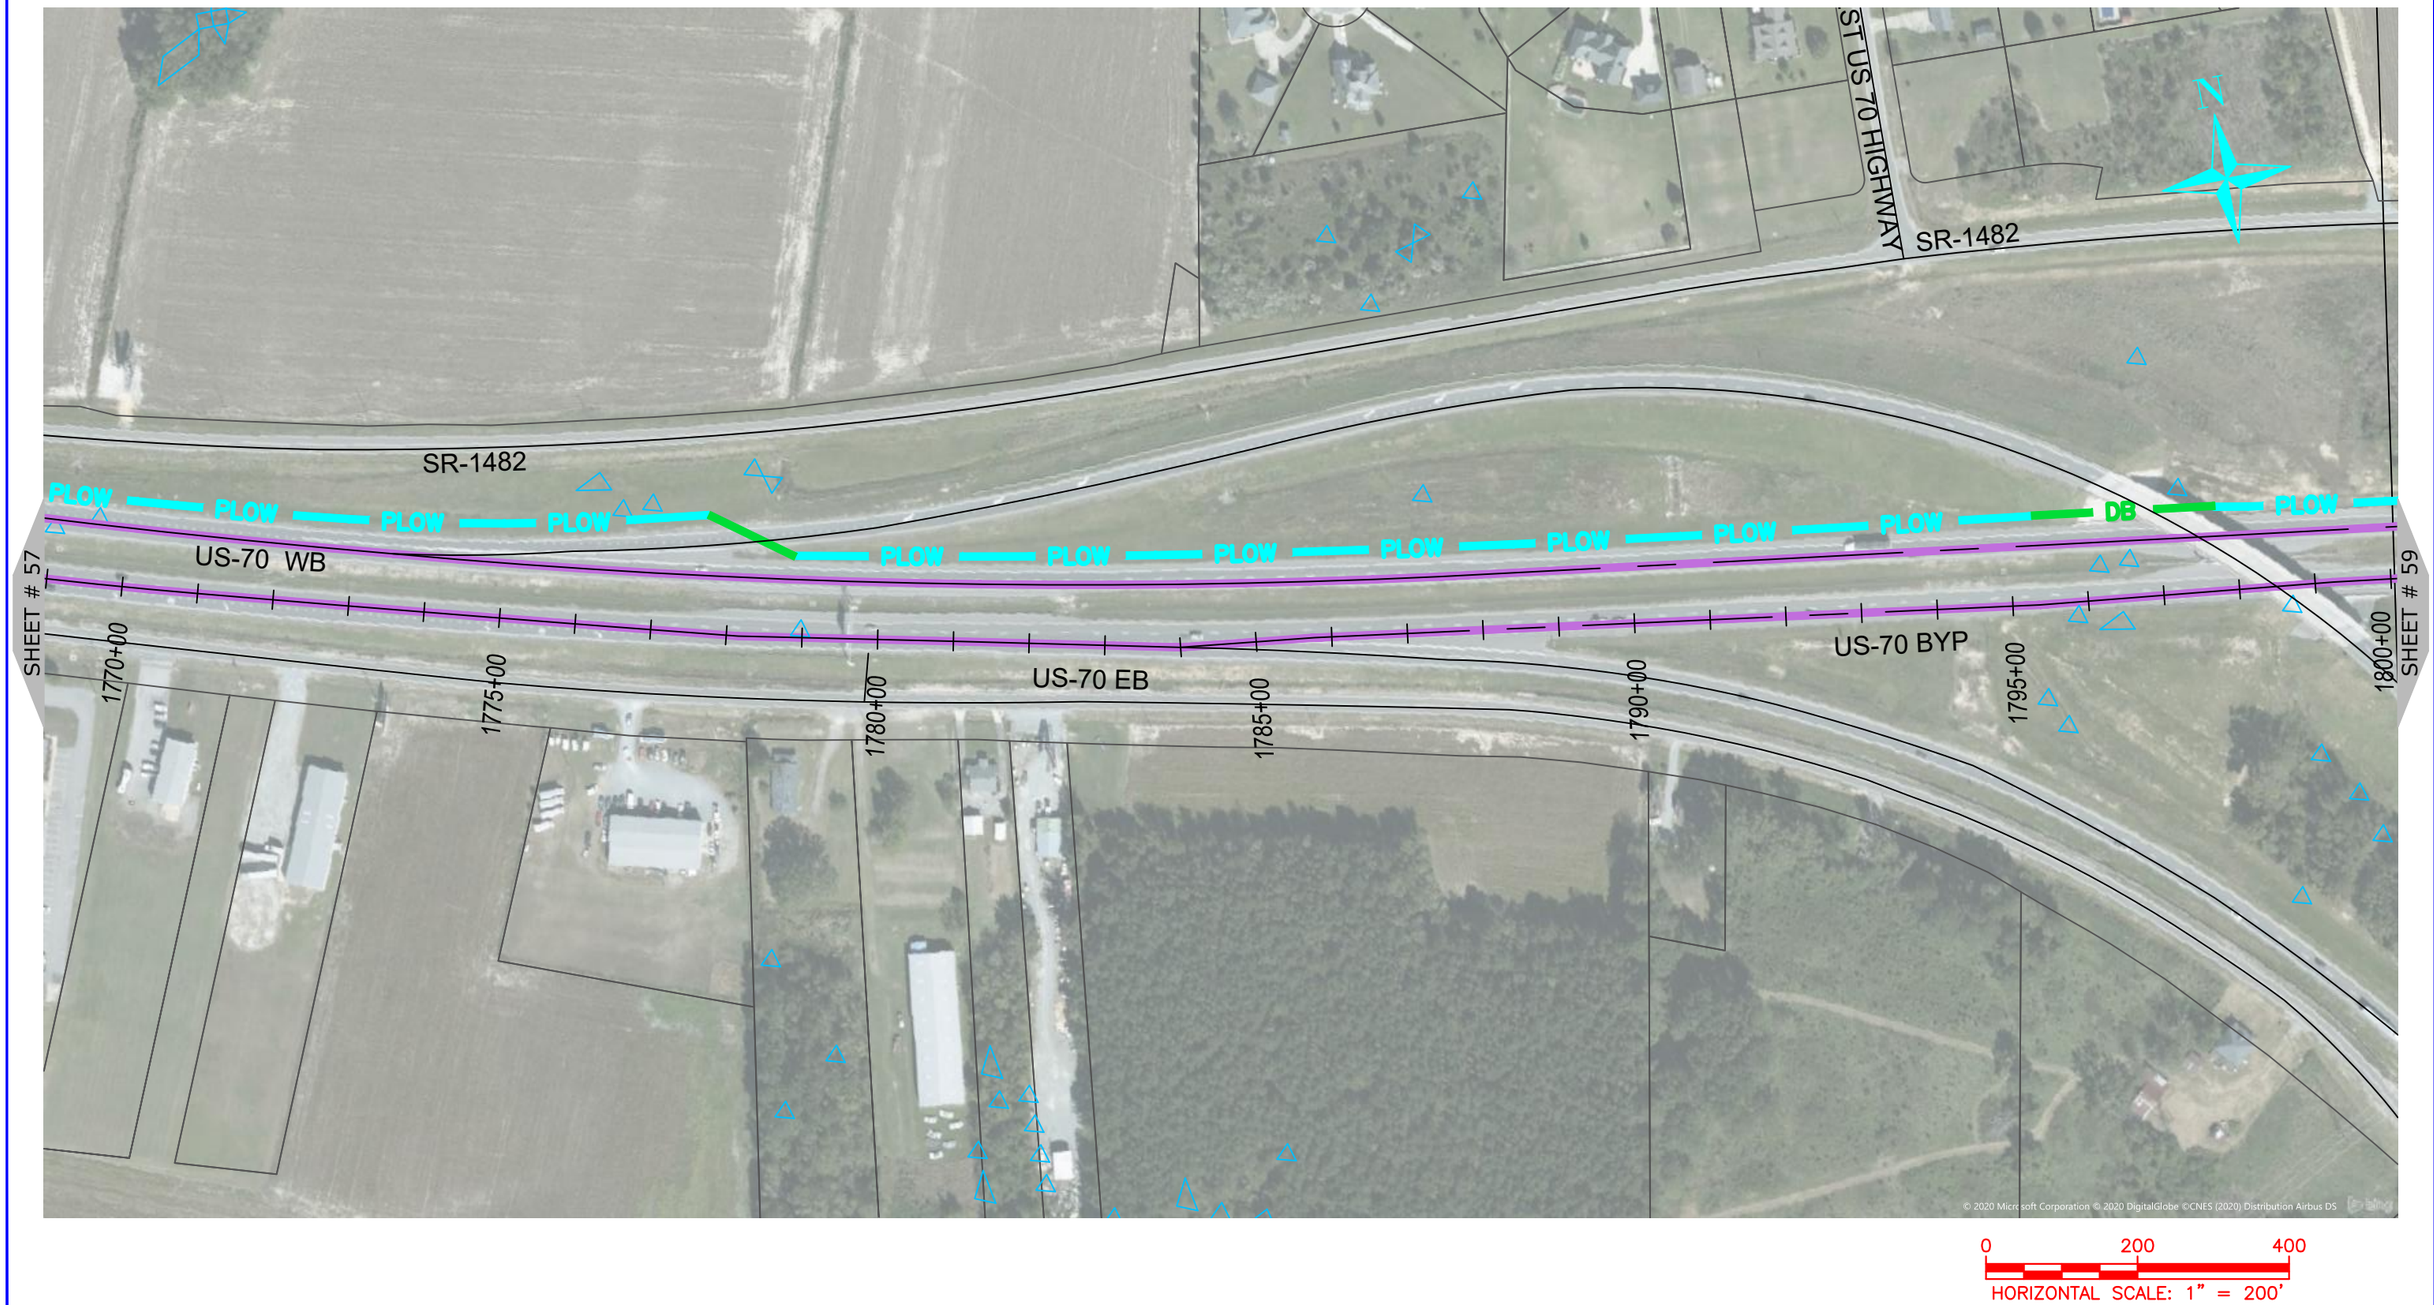

ONUG COMMUNICATIONS
3315 ATLANTIC AVE
RALEIGH, NC 27604
(919) 876-5455

REV	DATE	DESCRIPTION
		Wayne County

OWNER: STATE OF NORTH CAROLINA DEPARTMENT OF TRANSPORTATION

BEFORE YOU DIG STOP CALL 1-800-632-4949 N.C. ONE-CALL CENTER IT'S THE LAW

JOB NO:	POC
DATE:	22-06-2020
SCALE:	AS SHOWN
DESIGNED BY:	RAMTECH
DRAWN BY:	RAMTECH
CHECKED BY:	---
APPROVED BY:	---

PROJECT NAME: US-70

SHEET NAME: Sheet - (58)

SHEET: 58

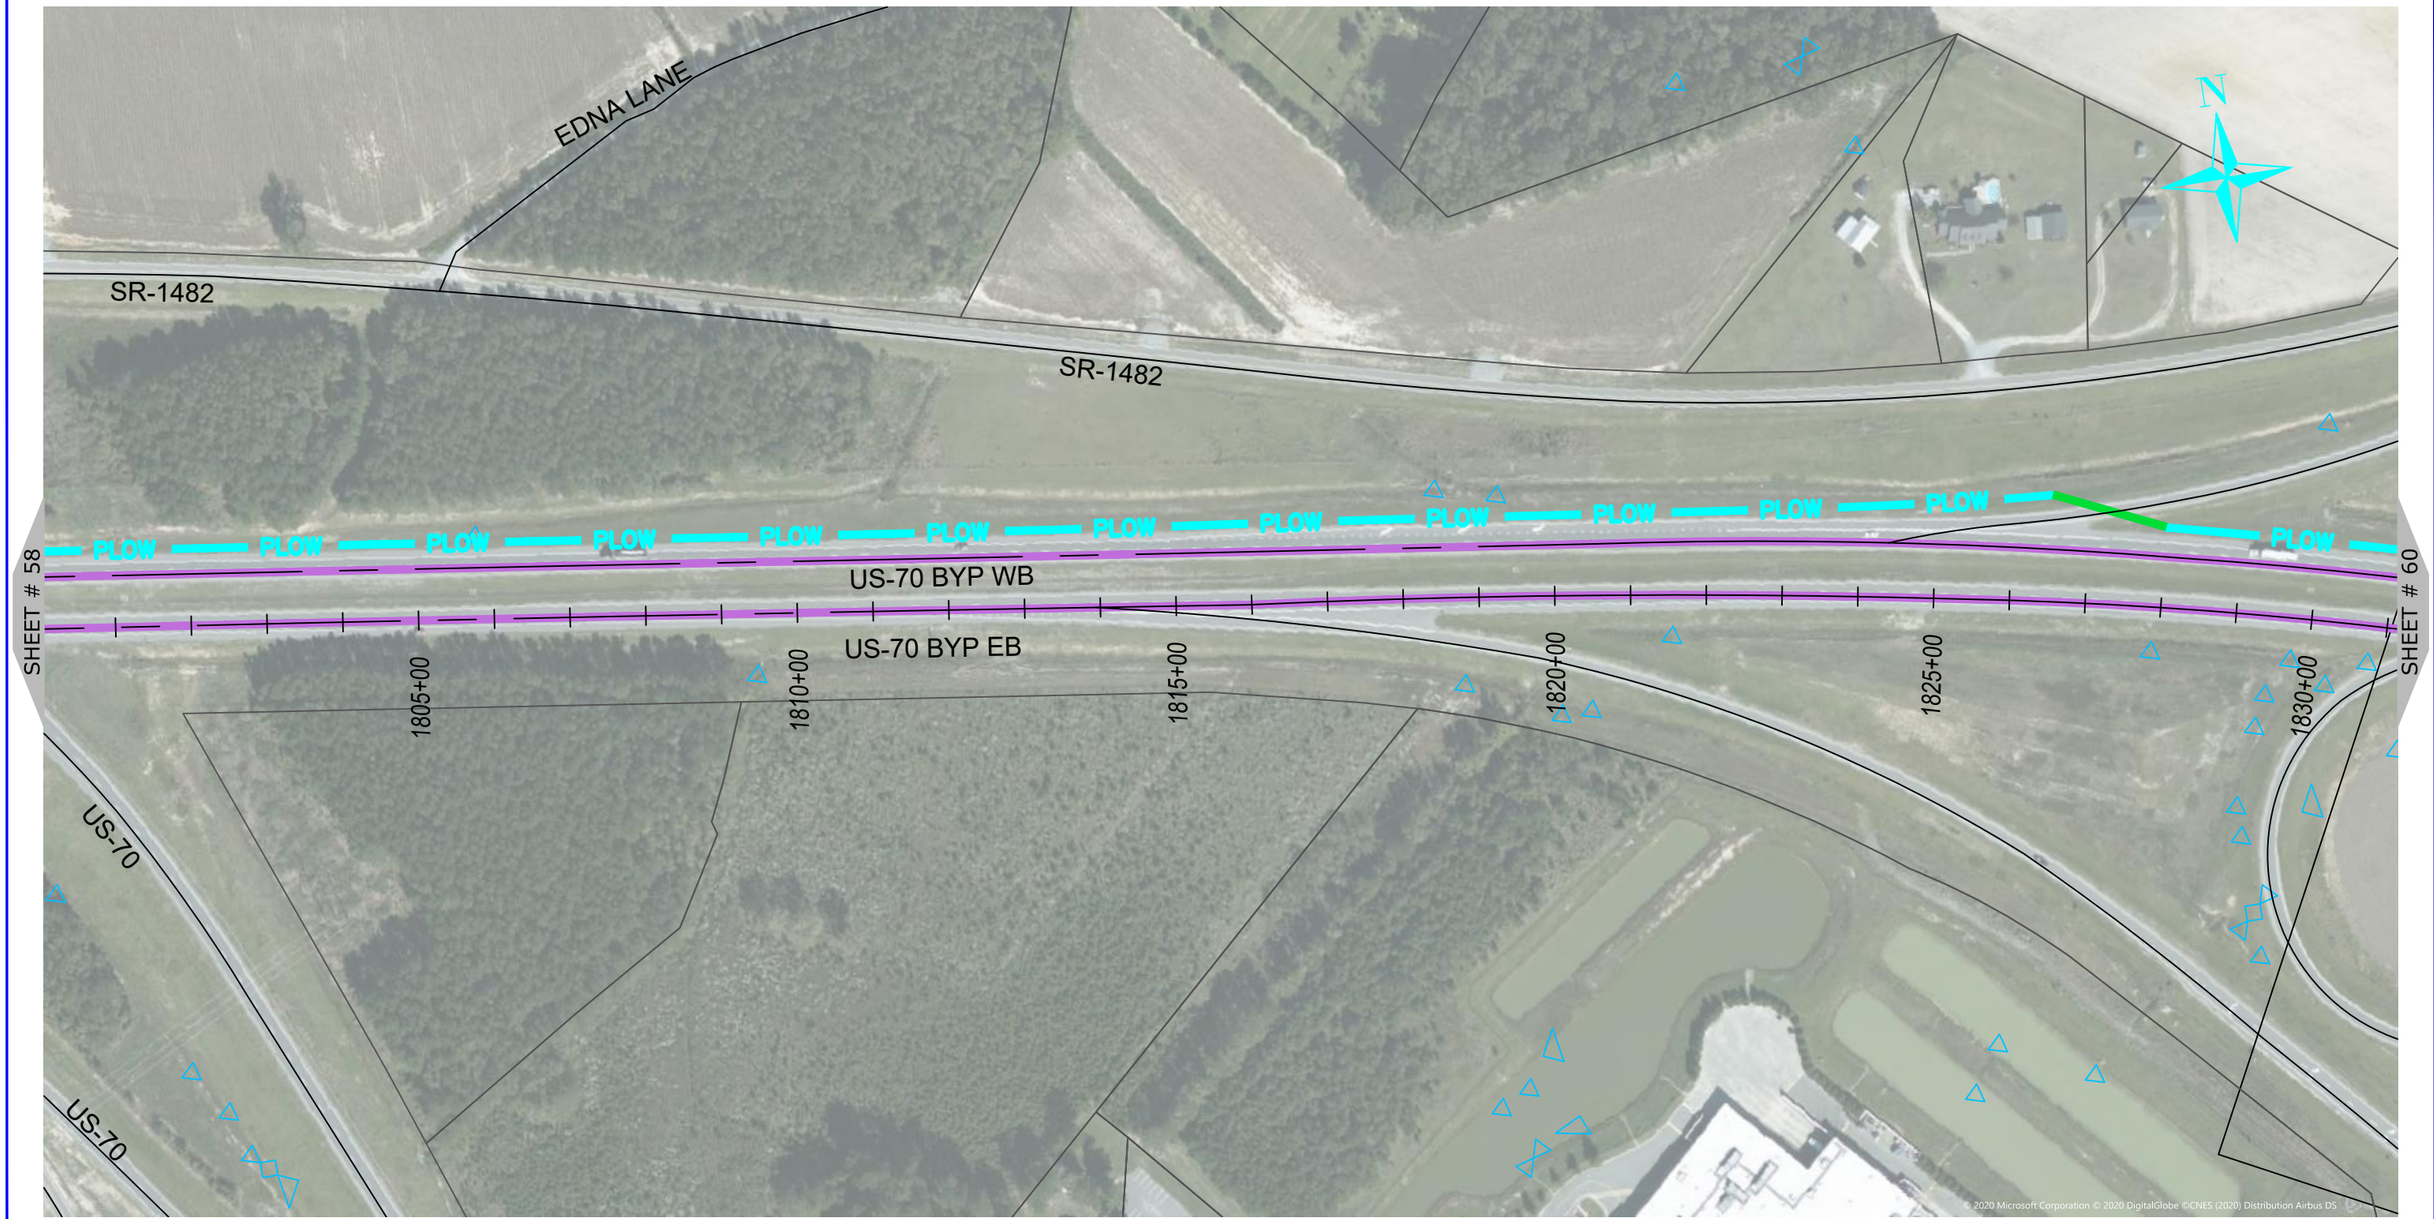

ONUG COMMUNICATIONS
3315 ATLANTIC AVE
RALEIGH, NC 27604
(919) 876-5455

REV	DATE	DESCRIPTION
		Wayne County

OWNER:

STATE OF NORTH CAROLINA DEPARTMENT OF TRANSPORTATION

BEFORE YOU DIG
STOP
CALL 1-800-632-4949
N.C. ONE-CALL CENTER
IT'S THE LAW

JOB NO:	POC
DATE:	22-06-2020
SCALE:	AS SHOWN
DESIGNED BY:	RAMTECH
DRAWN BY:	RAMTECH
CHECKED BY:	---
APPROVED BY:	---

PROJECT NAME: US-70

SHEET NAME: Sheet - (59)

SHEET: 59

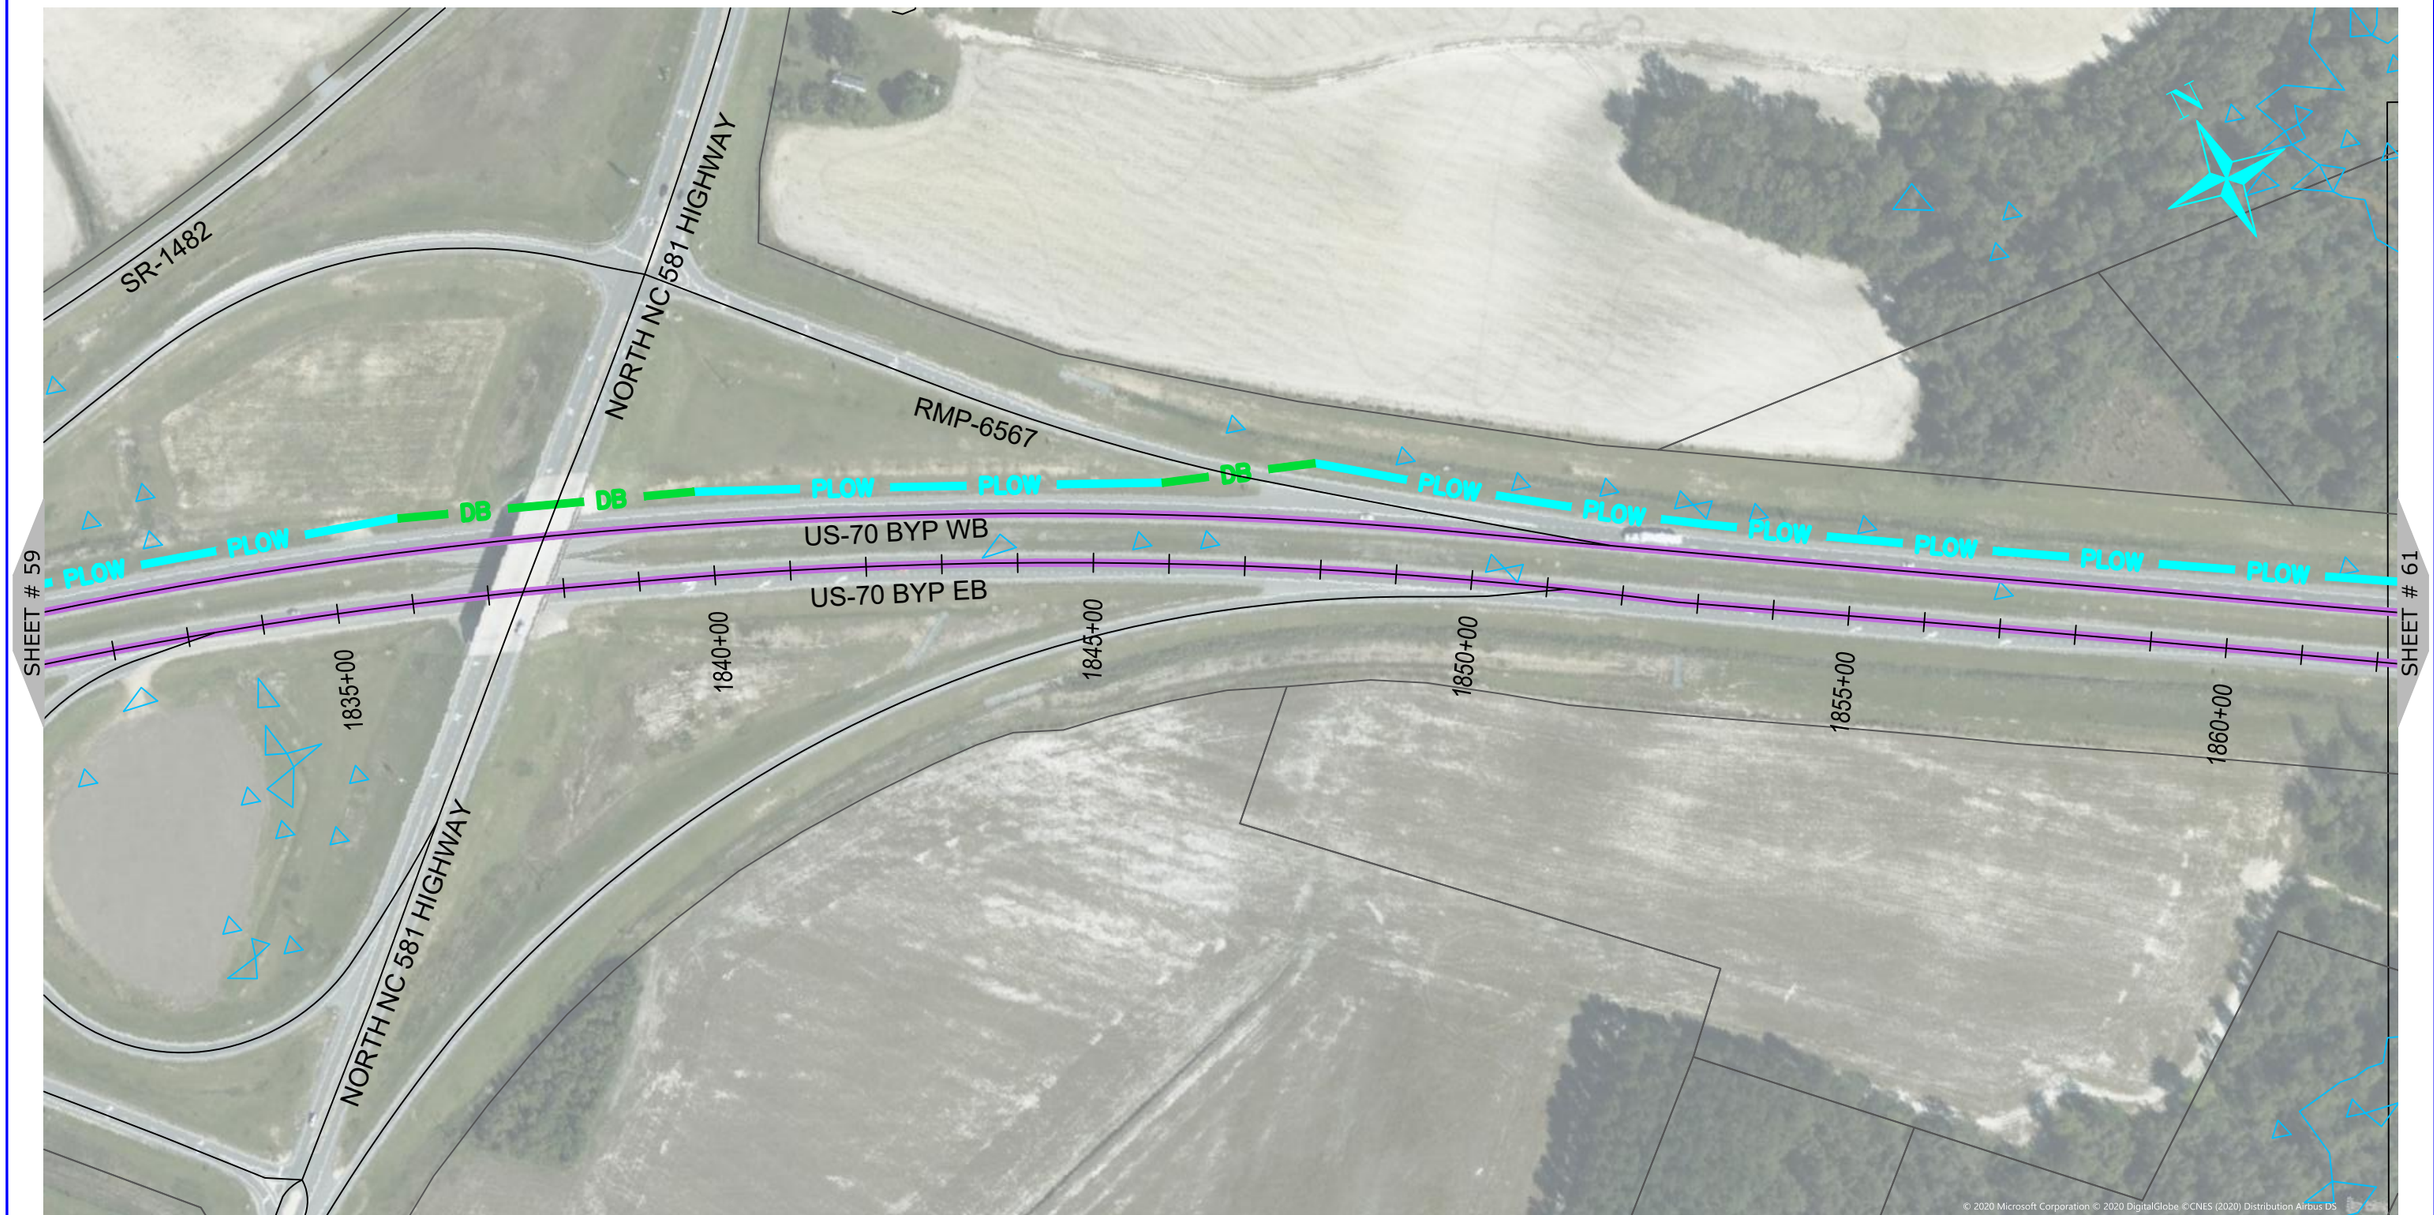

0 200 400
HORIZONTAL SCALE: 1" = 200'

ONUG COMMUNICATIONS
3315 ATLANTIC AVE
RALEIGH, NC 27604
(919) 876-5455

REV	DATE	DESCRIPTION
		Wayne County

OWNER: STATE OF NORTH CAROLINA DEPARTMENT OF TRANSPORTATION

BEFORE YOU DIG STOP
CALL 1-800-632-4949
N.C. ONE-CALL CENTER
IT'S THE LAW

JOB NO:	POC
DATE:	22-06-2020
SCALE:	AS SHOWN
DESIGNED BY:	RAMTECH
DRAWN BY:	RAMTECH
CHECKED BY:	---
APPROVED BY:	---

PROJECT NAME: US-70

SHEET NAME: Sheet - (60)

SHEET: 60

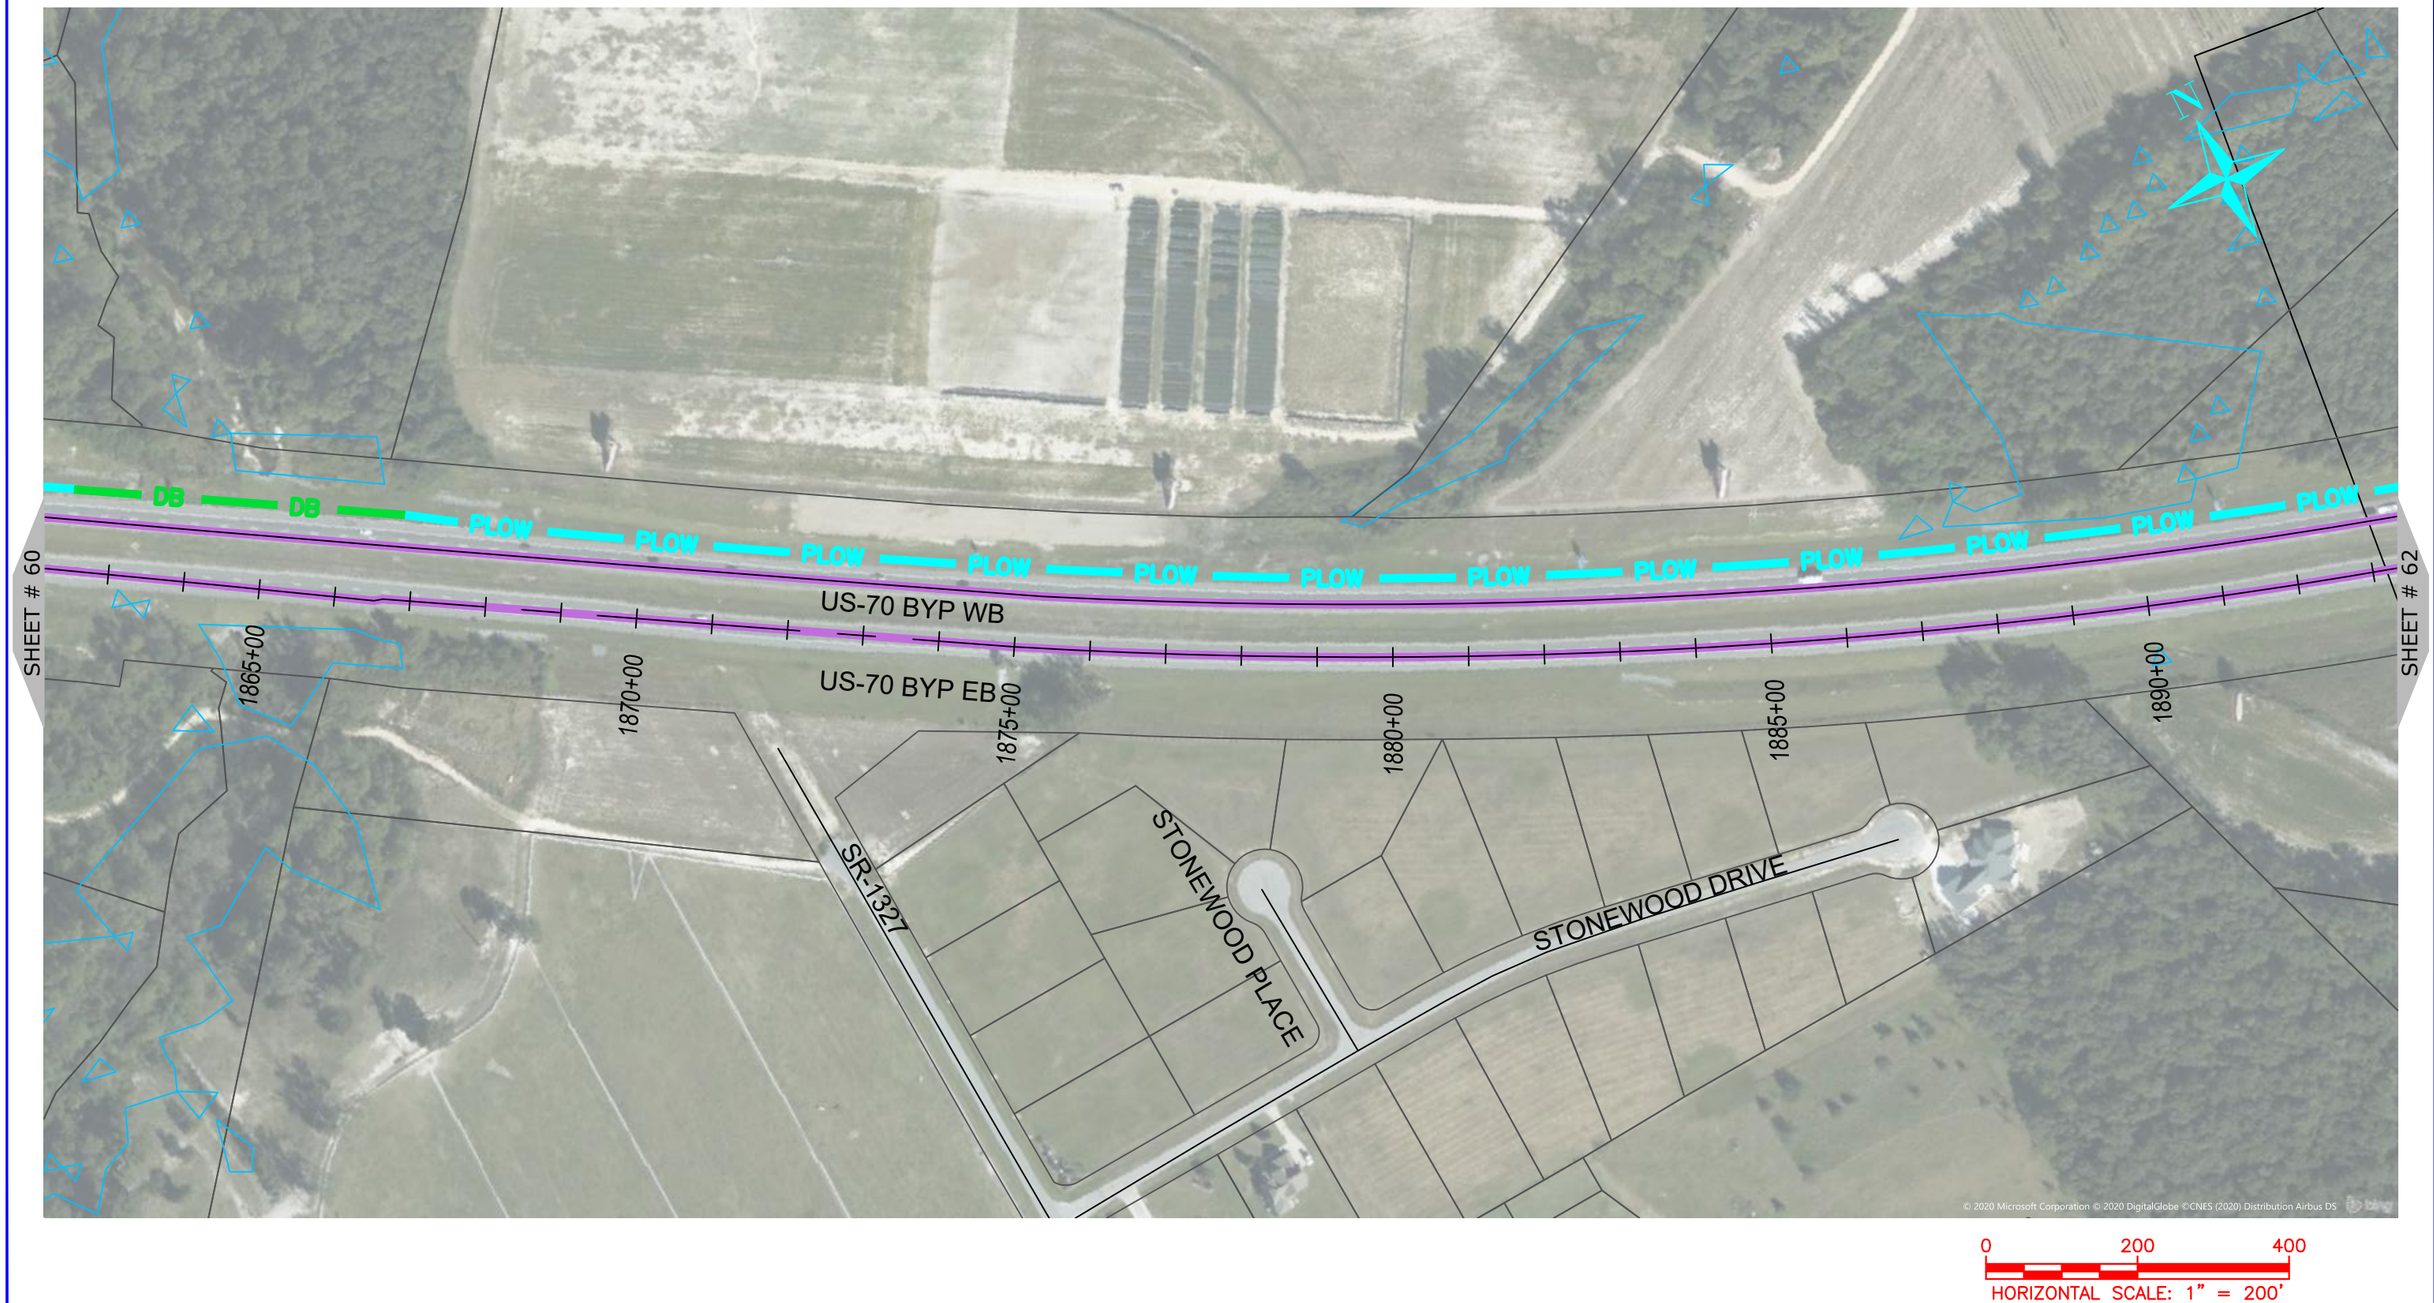

ONUG COMMUNICATIONS
3315 ATLANTIC AVE
RALEIGH, NC 27604
(919) 876-5455

REV	DATE	DESCRIPTION
		Wayne County

OWNER: STATE OF NORTH CAROLINA DEPARTMENT OF TRANSPORTATION

BEFORE YOU DIG STOP
CALL 1-800-632-4949
N.C. ONE-CALL CENTER
IT'S THE LAW

JOB NO:	POC
DATE:	22-06-2020
SCALE:	AS SHOWN
DESIGNED BY:	RAMTECH
DRAWN BY:	RAMTECH
CHECKED BY:	---
APPROVED BY:	---

PROJECT NAME: US-70

SHEET NAME: Sheet - (61)

SHEET: 61

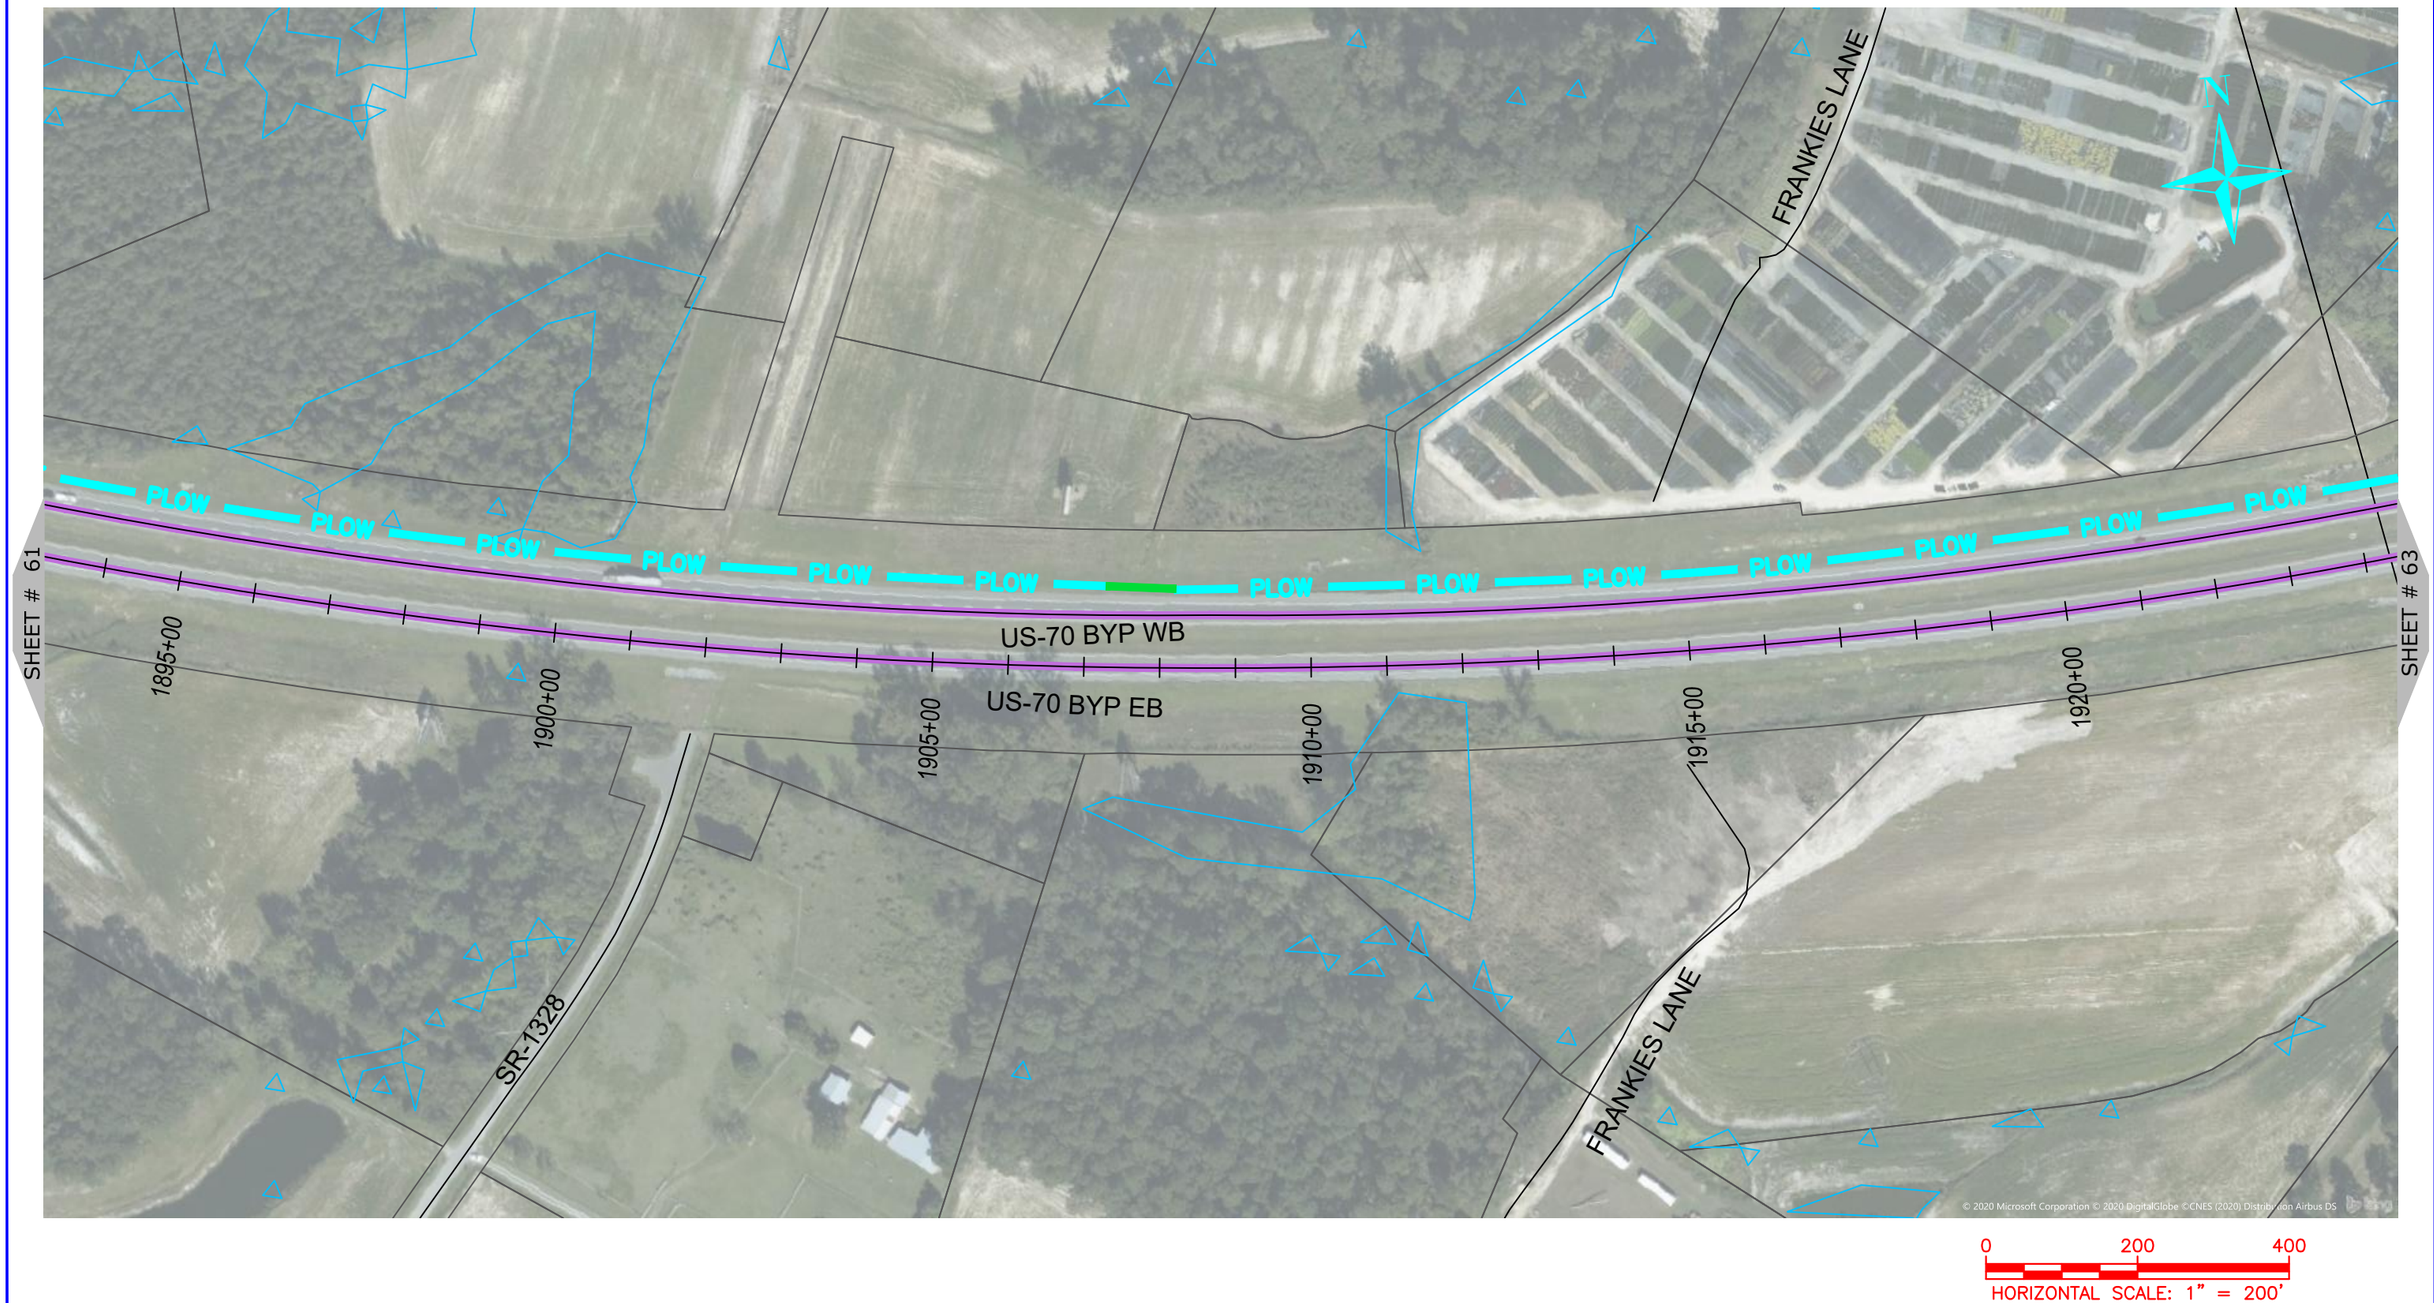

ONUG COMMUNICATIONS
3315 ATLANTIC AVE
RALEIGH, NC 27604
(919) 876-5455

REV	DATE	DESCRIPTION
		Wayne County

OWNER: STATE OF NORTH CAROLINA DEPARTMENT OF TRANSPORTATION

BEFORE YOU DIG STOP CALL 1-800-632-4949 N.C. ONE-CALL CENTER IT'S THE LAW

JOB NO:	POC
DATE:	22-06-2020
SCALE:	AS SHOWN
DESIGNED BY:	RAMTECH
DRAWN BY:	RAMTECH
CHECKED BY:	---
APPROVED BY:	---

PROJECT NAME: US-70

SHEET NAME: Sheet - (62)

SHEET: 62

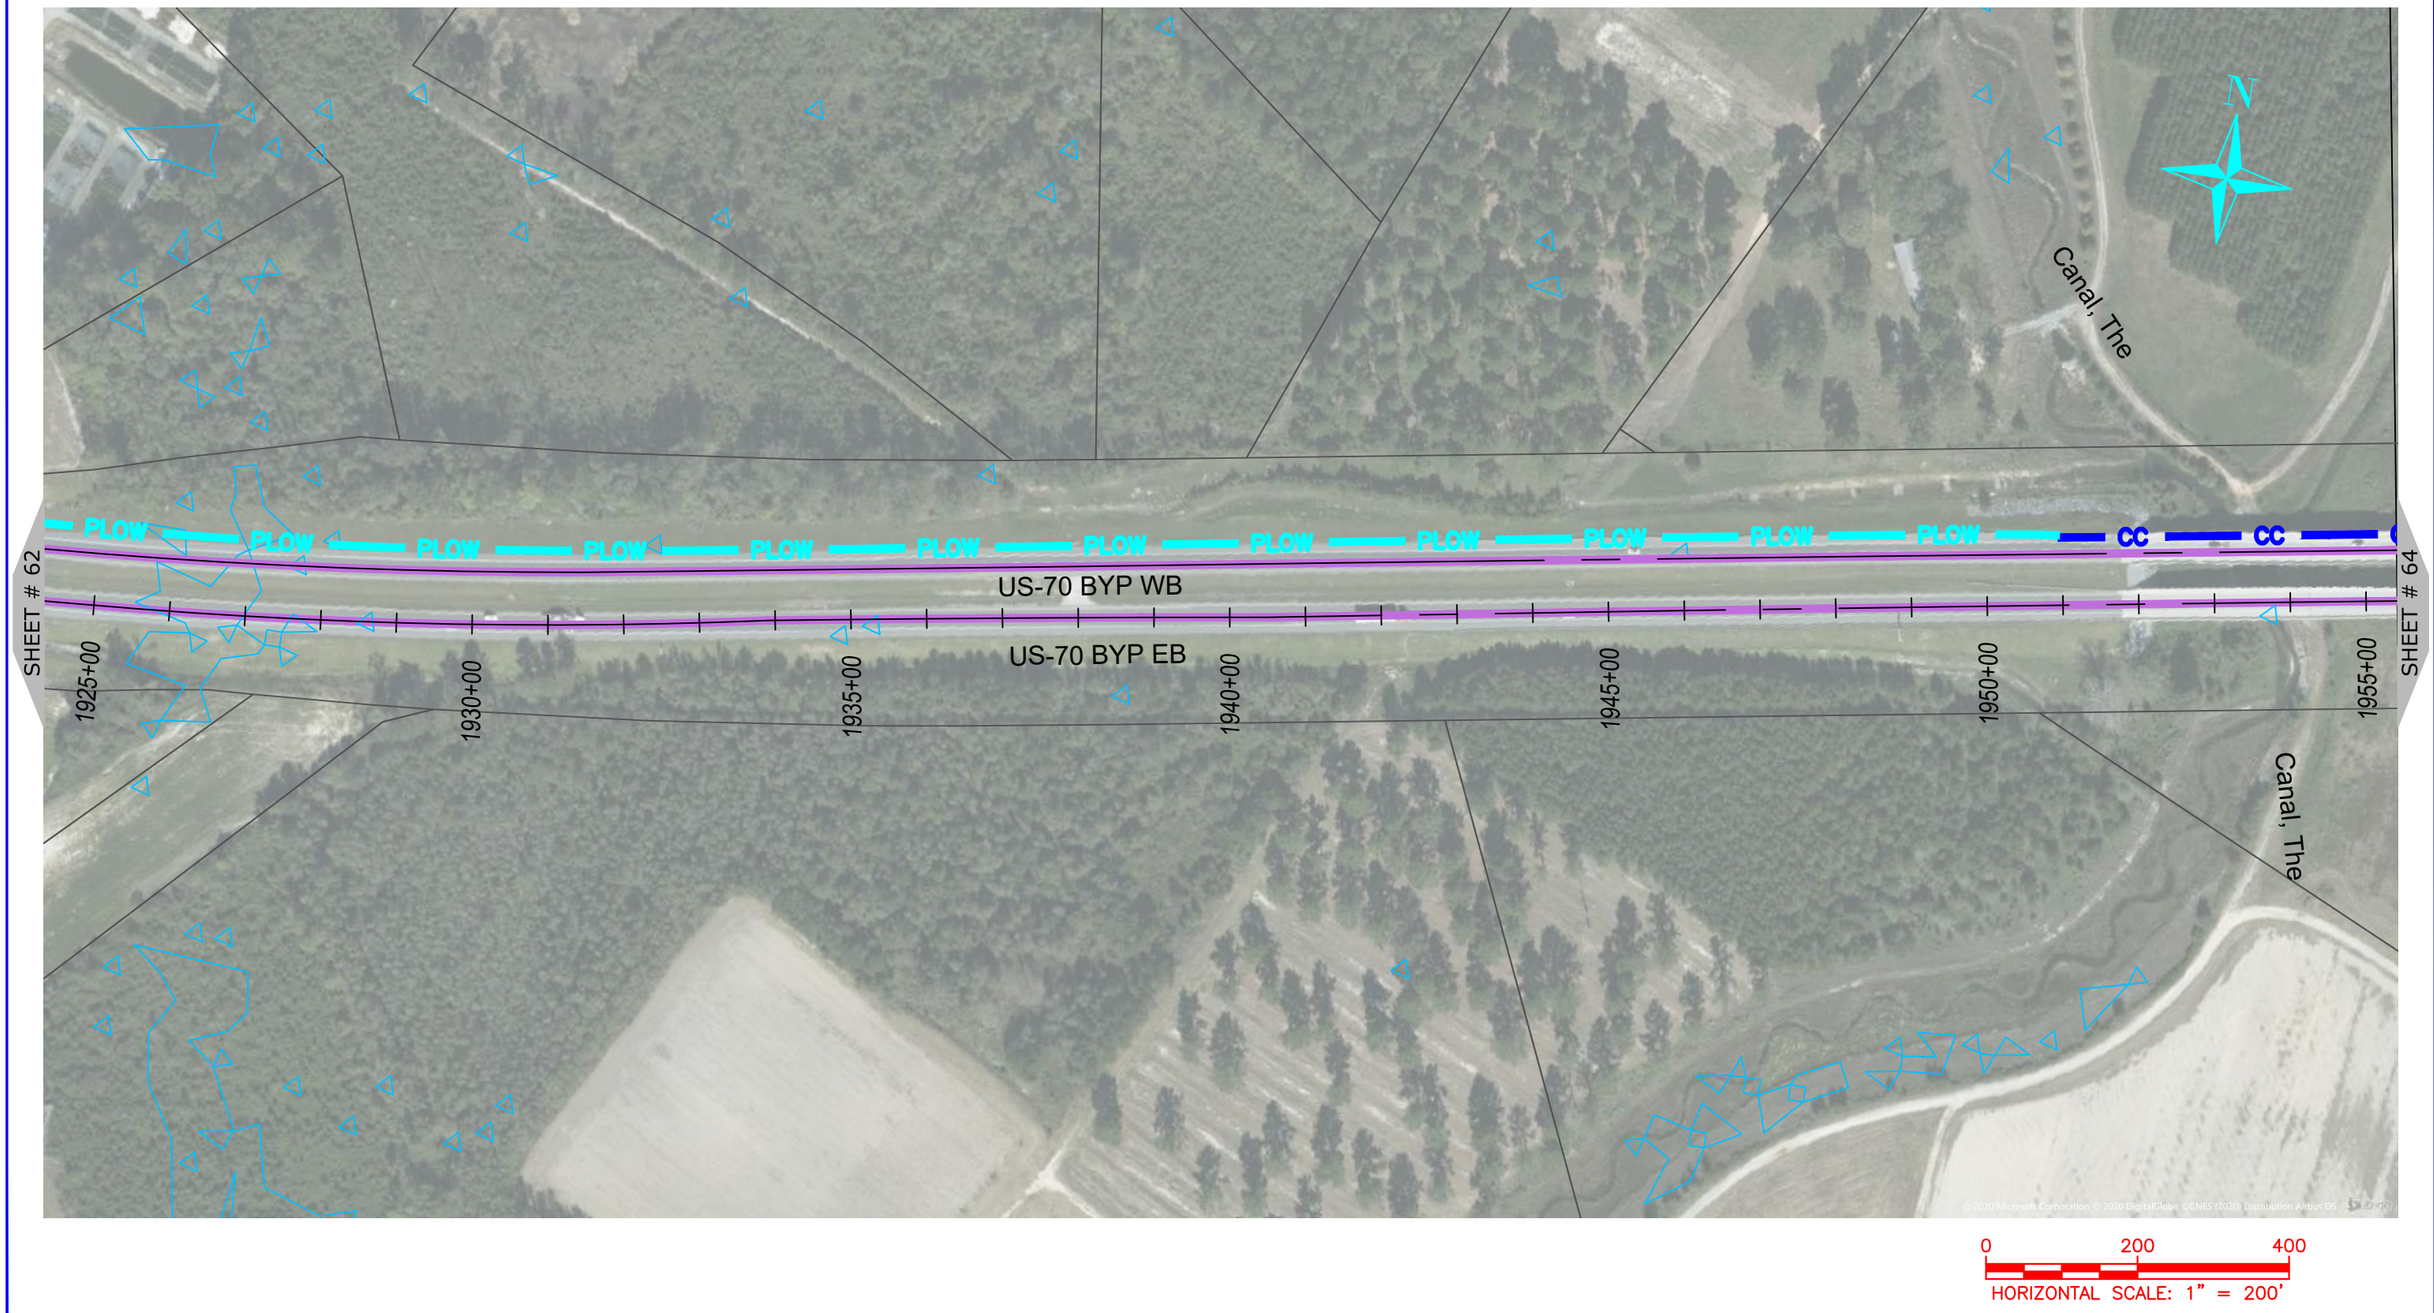

ONUG COMMUNICATIONS
3315 ATLANTIC AVE
RALEIGH, NC 27604
(919) 876-5455

REV	DATE	DESCRIPTION
		Wayne County

OWNER: STATE OF NORTH CAROLINA DEPARTMENT OF TRANSPORTATION

BEFORE YOU DIG STOP CALL 1-800-632-4949 N.C. ONE-CALL CENTER IT'S THE LAW

JOB NO:	POC
DATE:	22-06-2020
SCALE:	AS SHOWN
DESIGNED BY:	RAMTECH
DRAWN BY:	RAMTECH
CHECKED BY:	---
APPROVED BY:	---

PROJECT NAME: US-70

SHEET NAME: Sheet - (63)

SHEET: 63

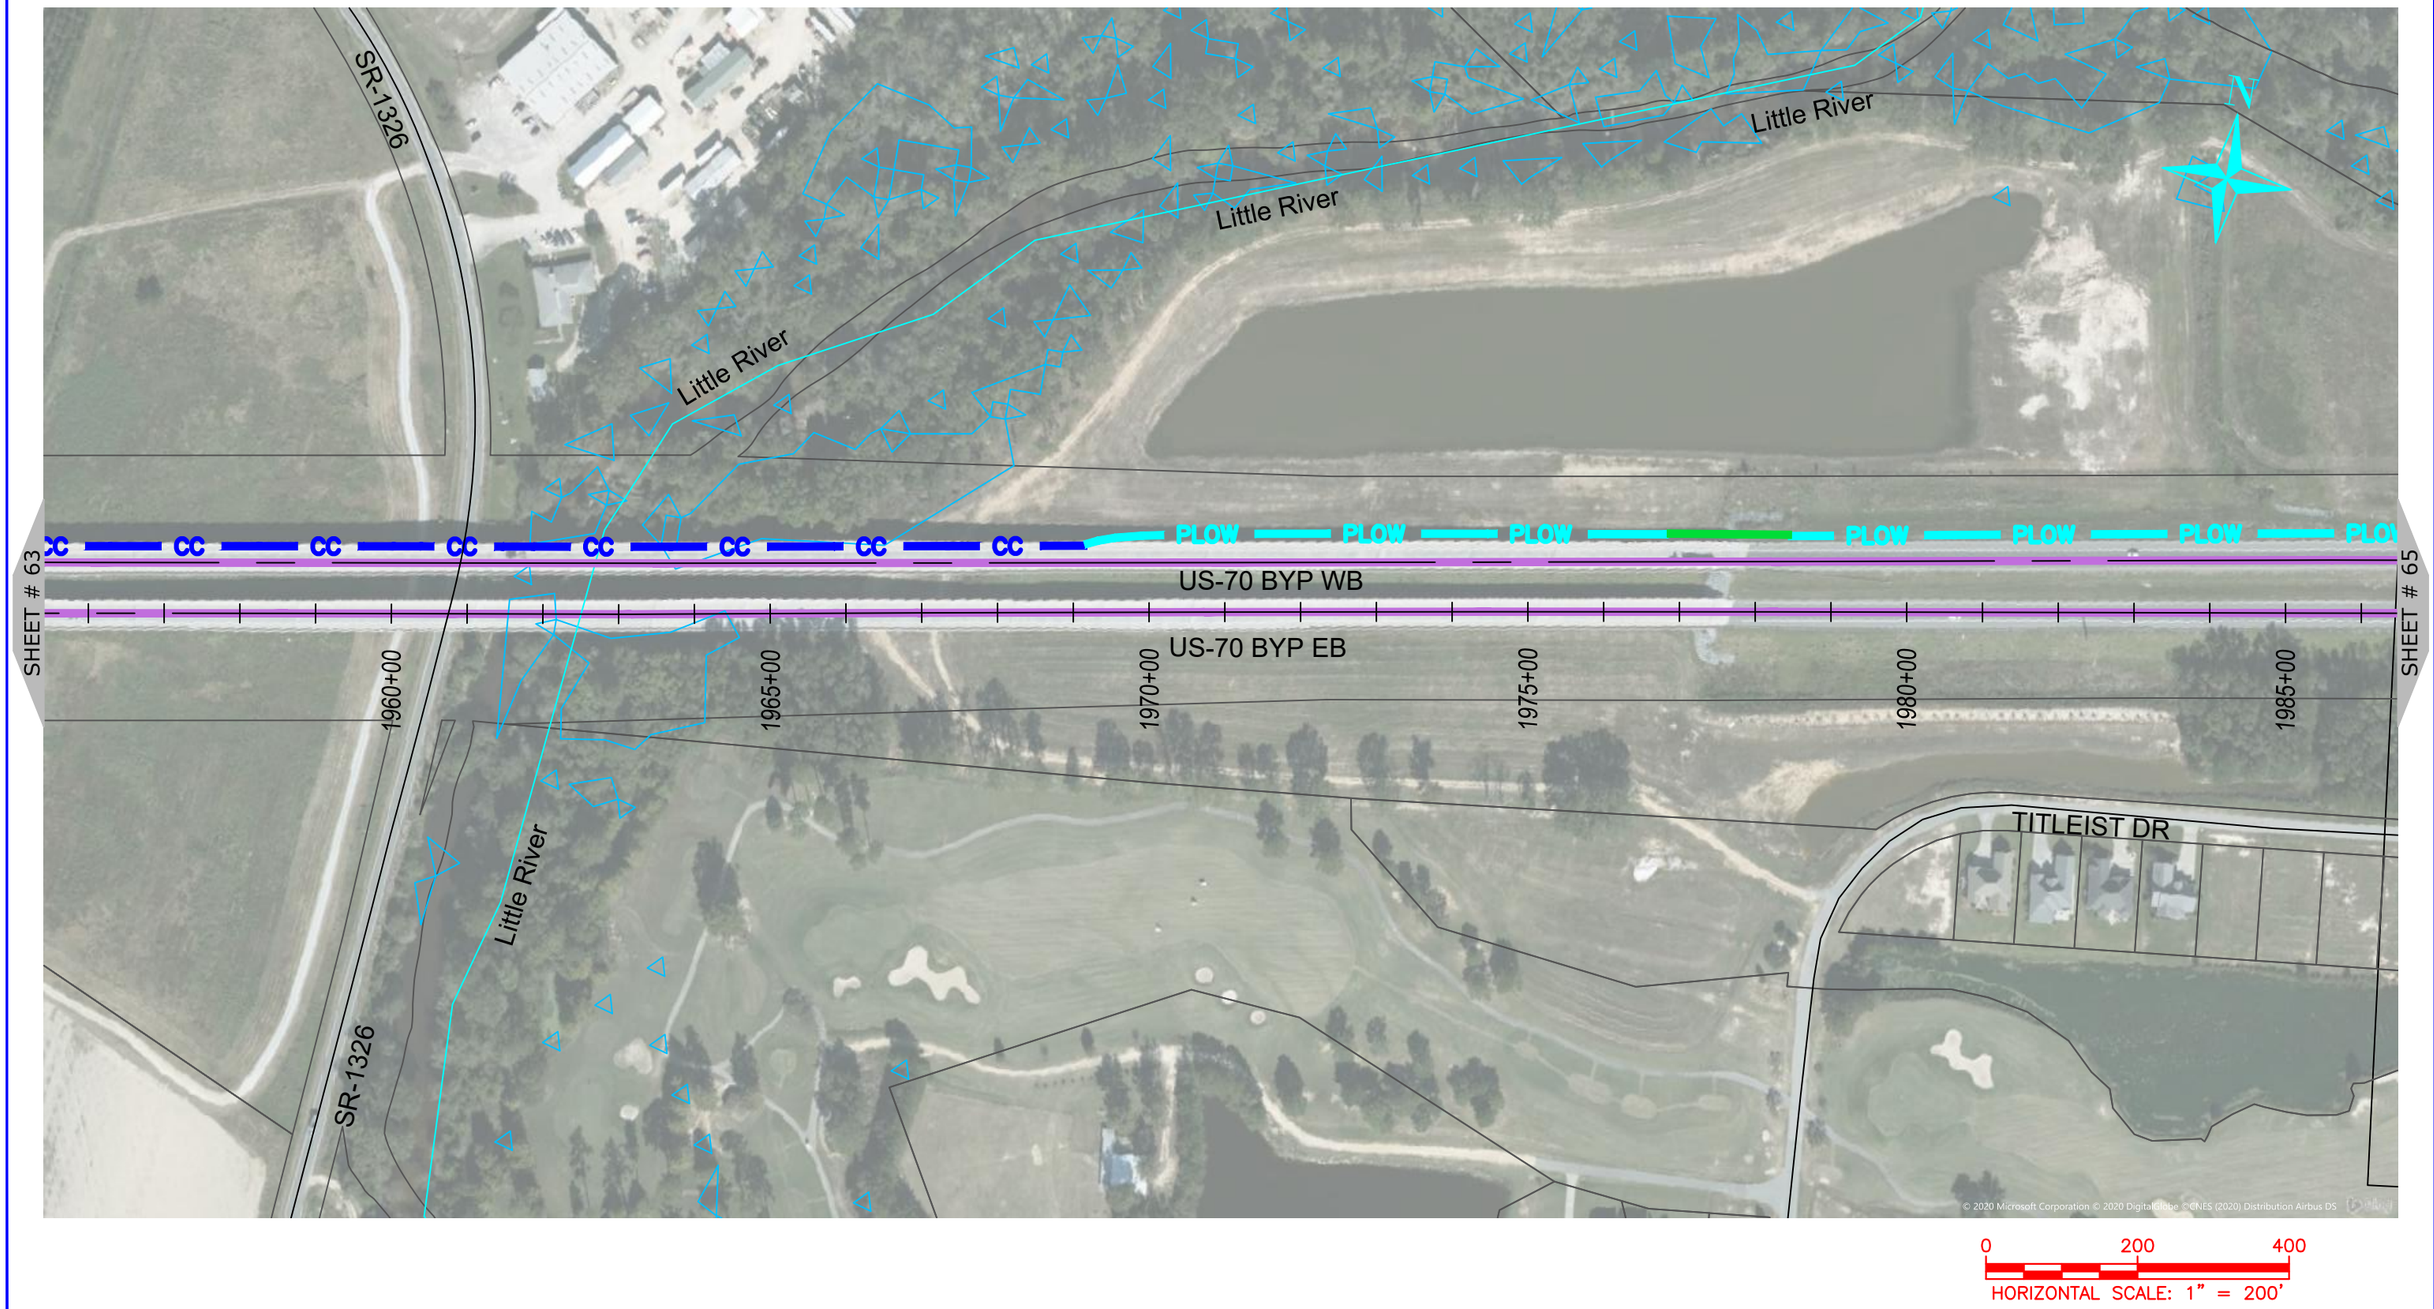

NUG COMMUNICATIONS
3315 ATLANTIC AVE
RALEIGH, NC 27604
(919) 876-5455

REV	DATE	DESCRIPTION
		Wayne County

OWNER: STATE OF NORTH CAROLINA DEPARTMENT OF TRANSPORTATION

BEFORE YOU DIG STOP CALL 1-800-632-4949 N.C. ONE-CALL CENTER IT'S THE LAW

JOB NO:	POC
DATE:	22-06-2020
SCALE:	AS SHOWN
DESIGNED BY:	RAMTECH
DRAWN BY:	RAMTECH
CHECKED BY:	---
APPROVED BY:	---

PROJECT NAME: US-70

SHEET NAME: Sheet - (64)

SHEET: 64

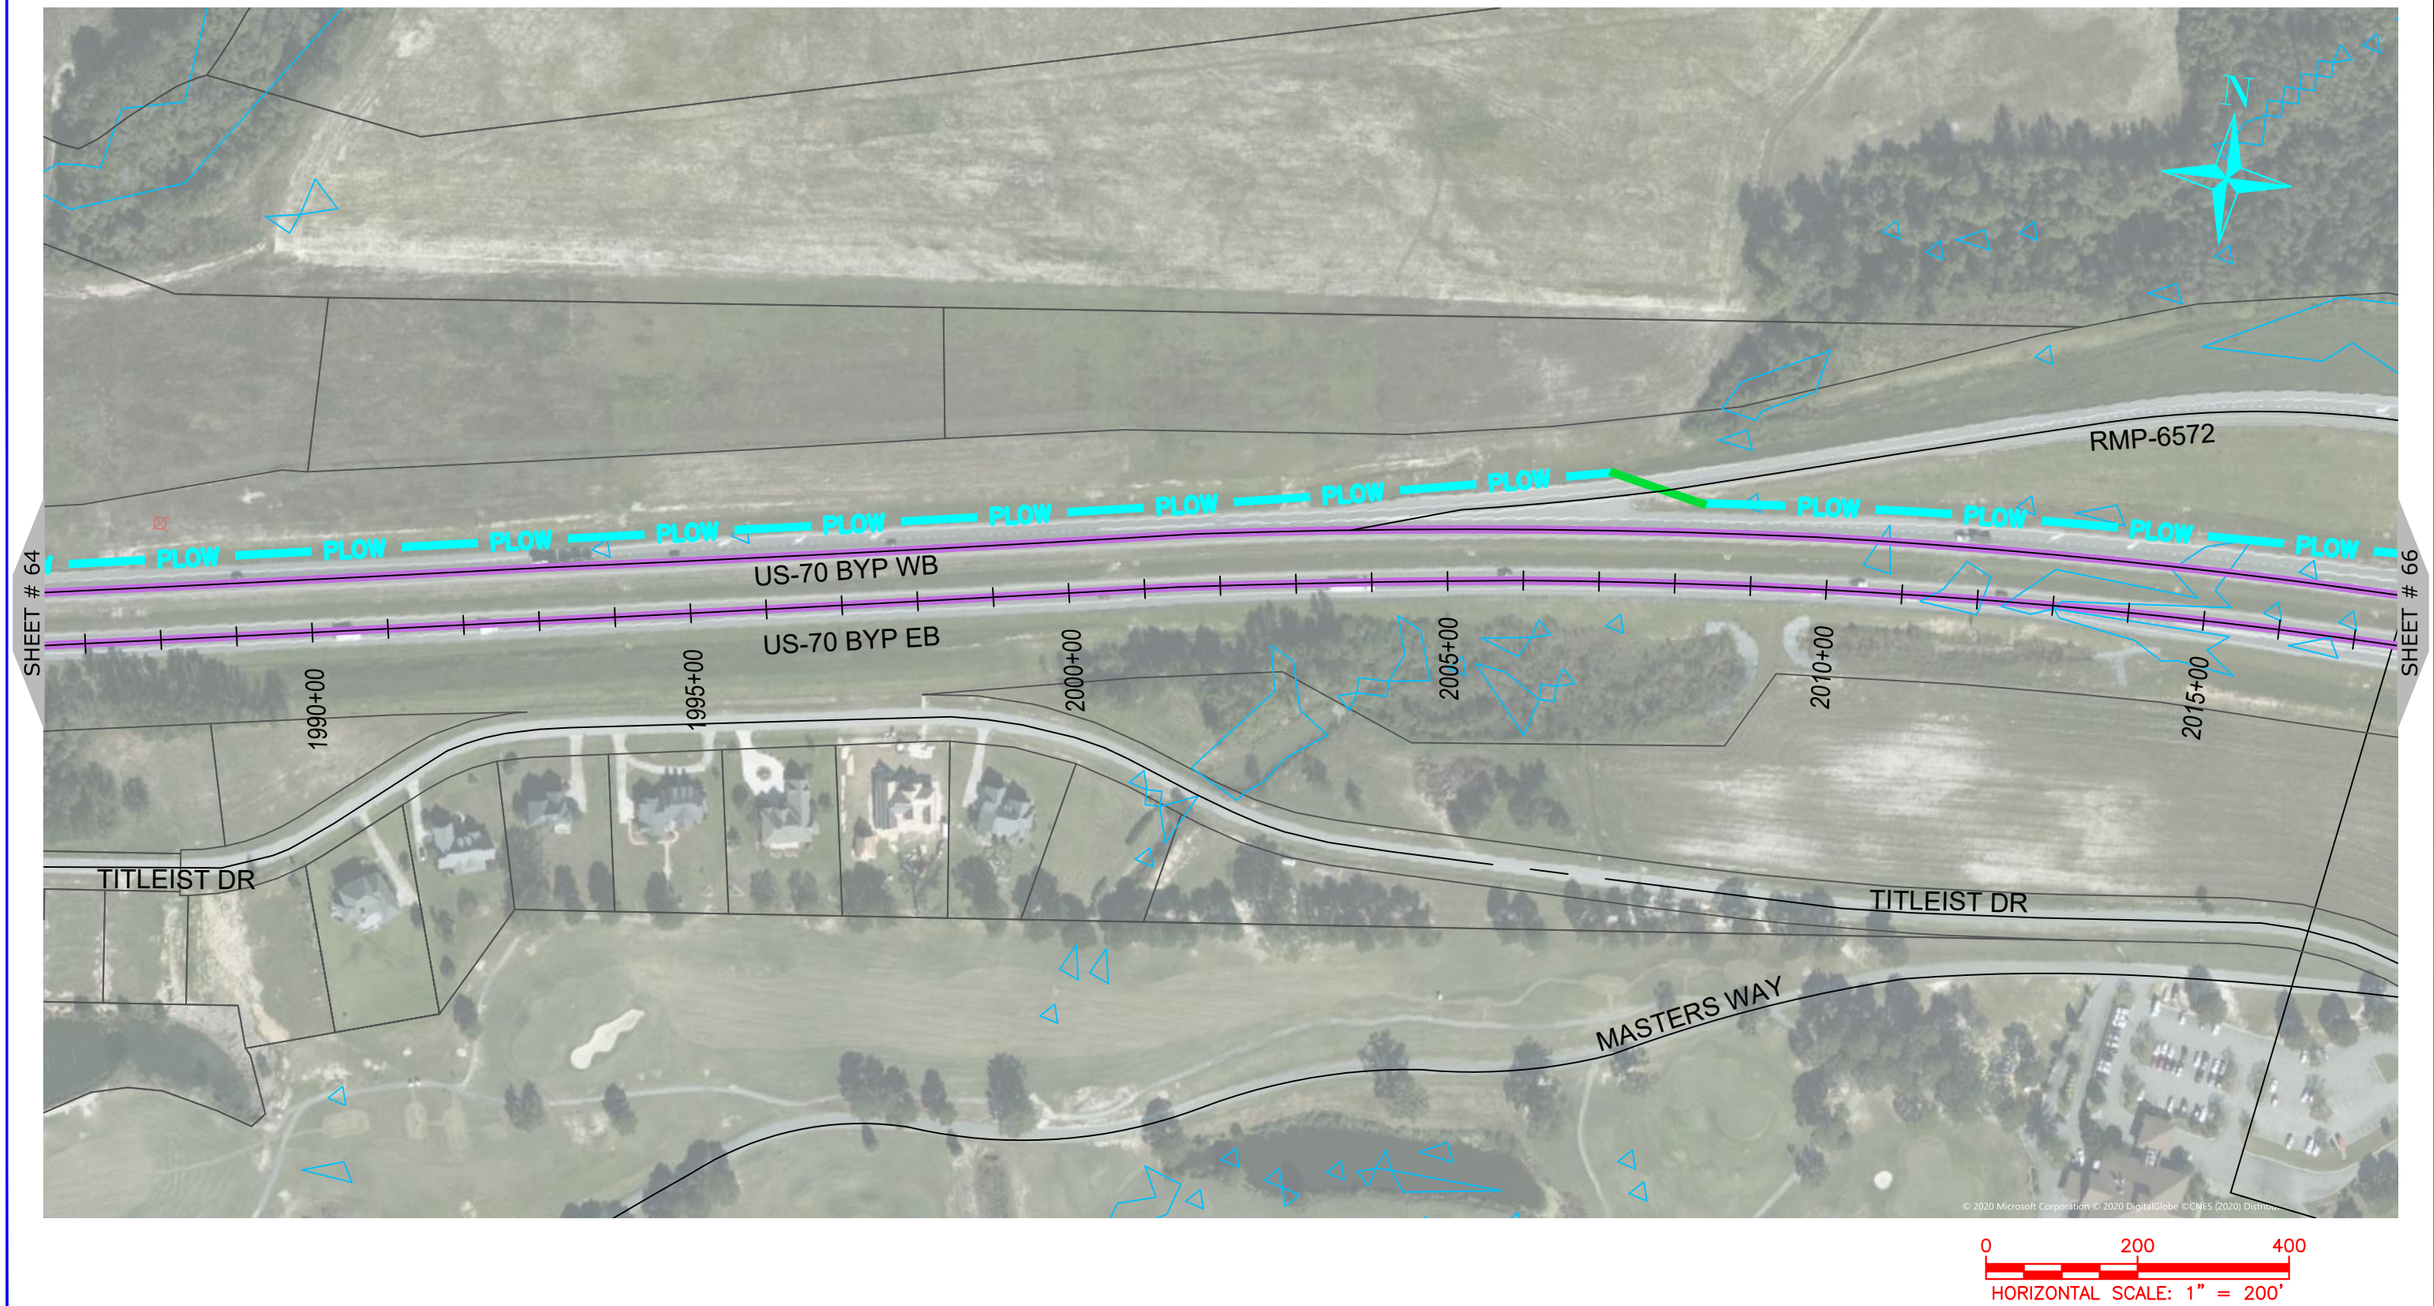

NUG COMMUNICATIONS
3315 ATLANTIC AVE
RALEIGH, NC 27604
(919) 876-5455

REV	DATE	DESCRIPTION
		Wayne County

OWNER: STATE OF NORTH CAROLINA DEPARTMENT OF TRANSPORTATION

BEFORE YOU DIG STOP
CALL 1-800-632-4949
N.C. ONE-CALL CENTER
IT'S THE LAW

JOB NO:	POC
DATE:	22-06-2020
SCALE:	AS SHOWN
DESIGNED BY:	RAMTECH
DRAWN BY:	RAMTECH
CHECKED BY:	---
APPROVED BY:	---

PROJECT NAME: US-70

SHEET NAME: Sheet - (65)

SHEET: 65

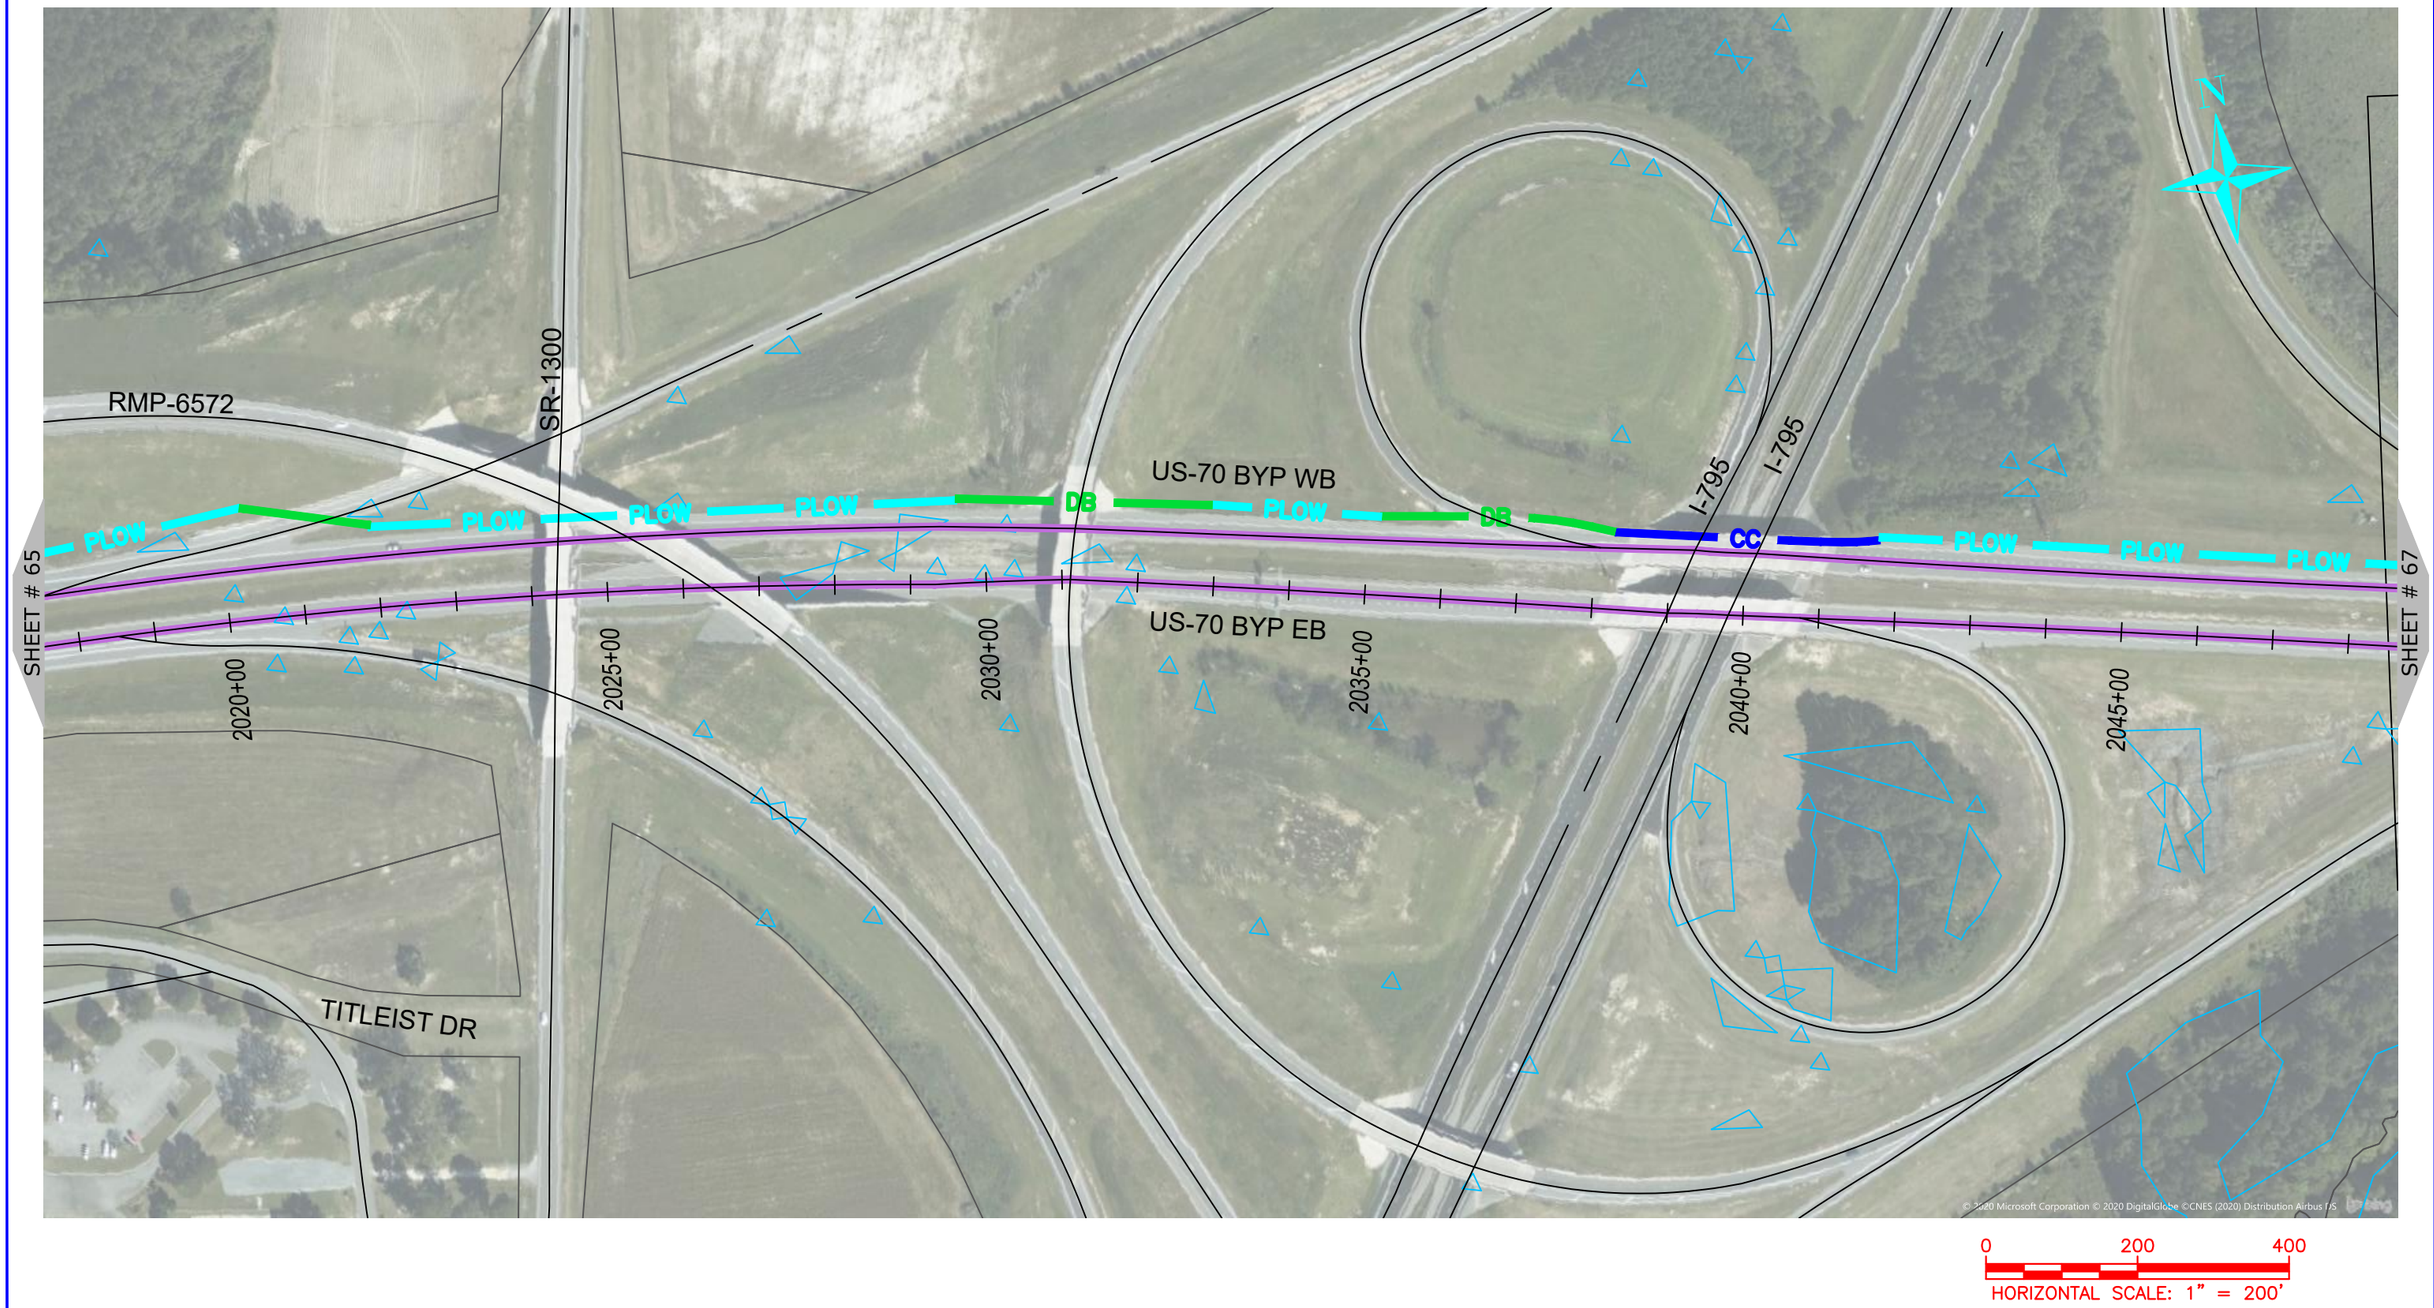

ONUG COMMUNICATIONS
3315 ATLANTIC AVE
RALEIGH, NC 27604
(919) 876-5455

REV	DATE	DESCRIPTION
		Wayne County

OWNER: STATE OF NORTH CAROLINA DEPARTMENT OF TRANSPORTATION

BEFORE YOU DIG STOP
CALL 1-800-632-4949
N.C. ONE-CALL CENTER
IT'S THE LAW

JOB NO:	POC
DATE:	22-06-2020
SCALE:	AS SHOWN
DESIGNED BY:	RAMTECH
DRAWN BY:	RAMTECH
CHECKED BY:	---
APPROVED BY:	---

PROJECT NAME: US-70

SHEET NAME: Sheet - (66)

SHEET: 66

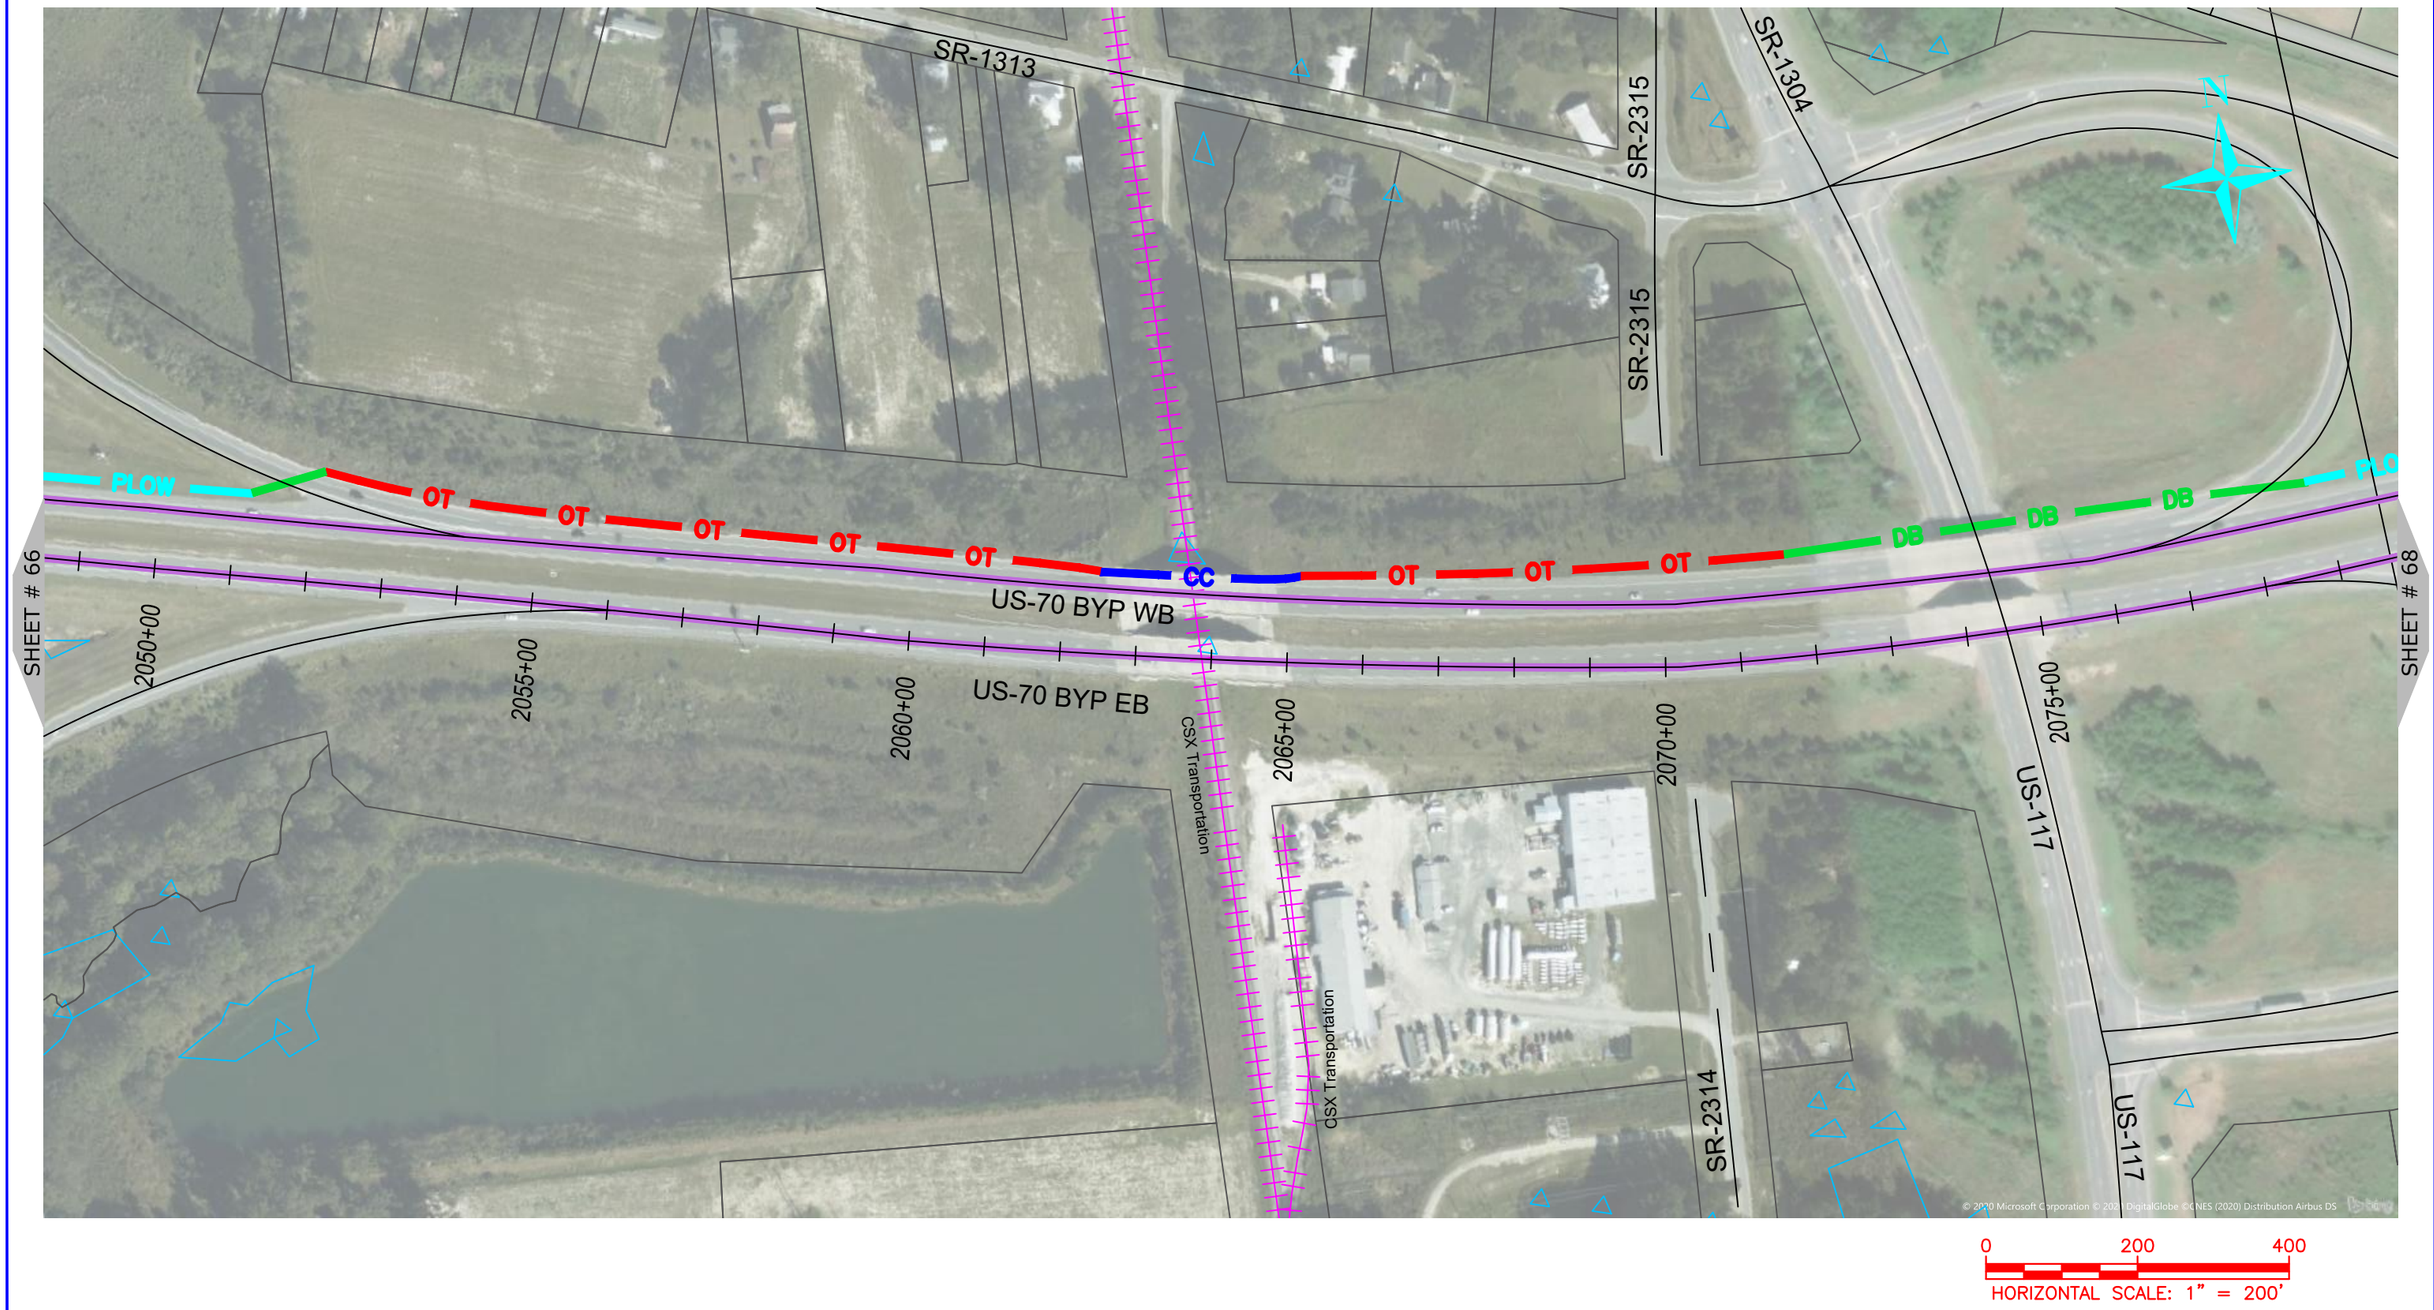

NUG COMMUNICATIONS
3315 ATLANTIC AVE
RALEIGH, NC 27604
(919) 876-5455

REV	DATE	DESCRIPTION
		Wayne County

OWNER: STATE OF NORTH CAROLINA DEPARTMENT OF TRANSPORTATION

BEFORE YOU DIG STOP
CALL 1-800-632-4949
N.C. ONE-CALL CENTER
IT'S THE LAW

JOB NO:	POC
DATE:	22-06-2020
SCALE:	AS SHOWN
DESIGNED BY:	RAMTECH
DRAWN BY:	RAMTECH
CHECKED BY:	---
APPROVED BY:	---

PROJECT NAME: US-70

SHEET NAME: Sheet - (67)

SHEET: 67

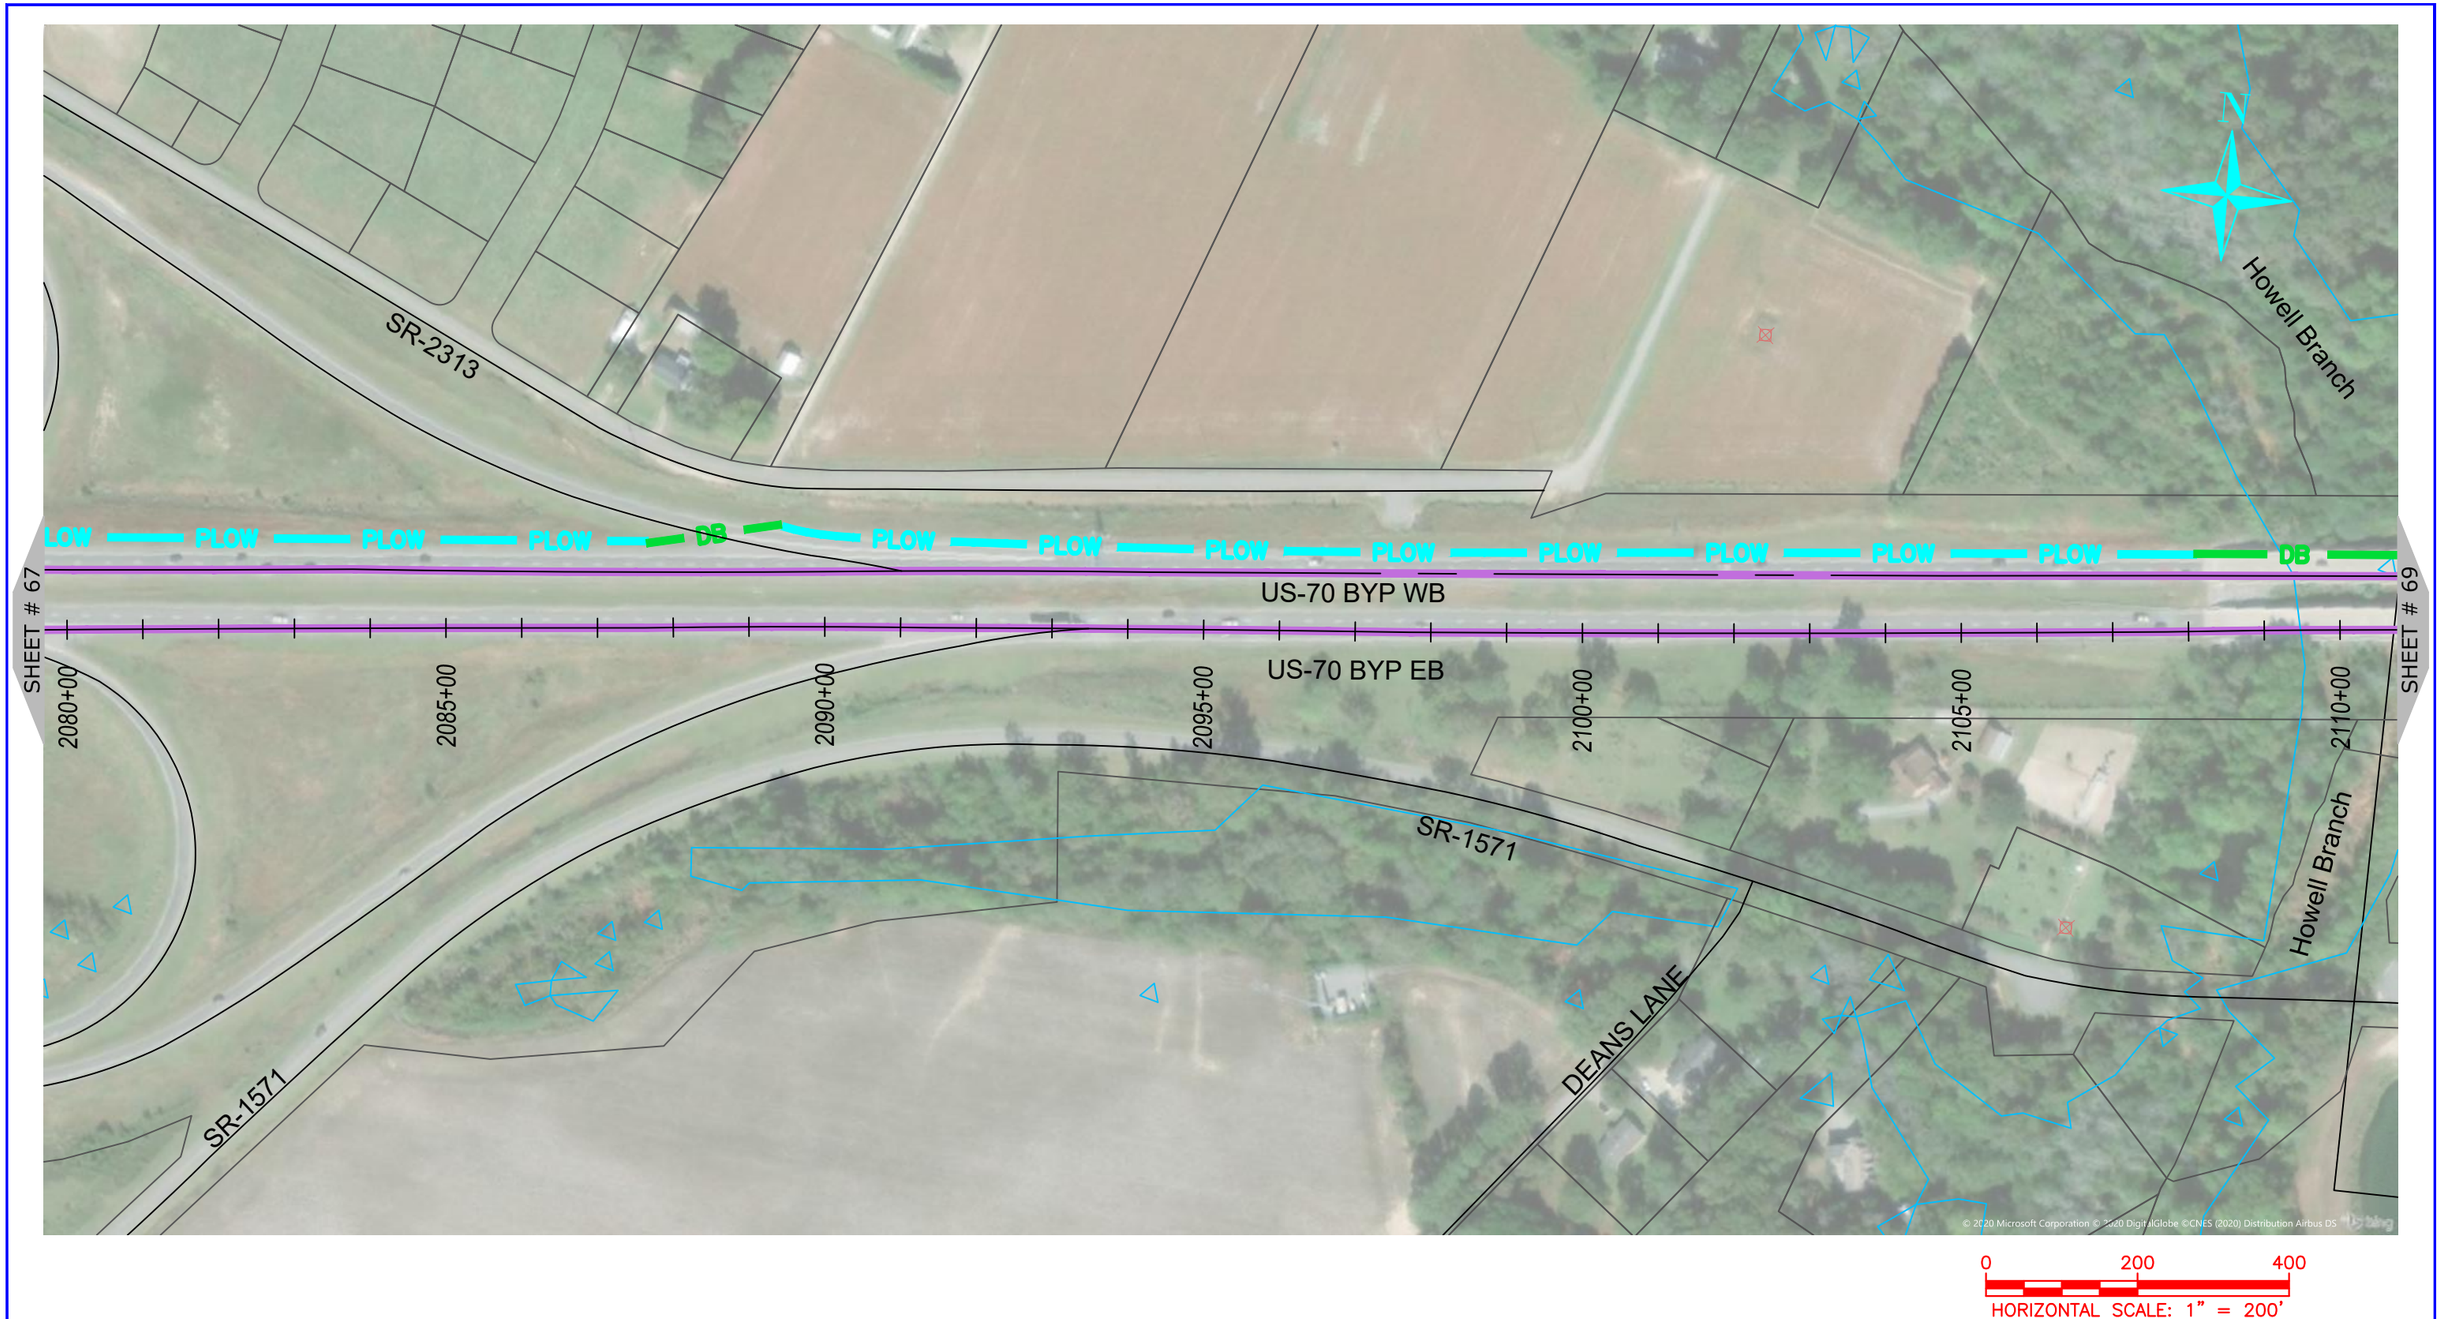

NUG COMMUNICATIONS
3315 ATLANTIC AVE
RALEIGH, NC 27604
(919) 876-5455

REV	DATE	DESCRIPTION
		Wayne County

OWNER: STATE OF NORTH CAROLINA DEPARTMENT OF TRANSPORTATION

BEFORE YOU DIG STOP CALL 1-800-632-4949 N.C. ONE-CALL CENTER IT'S THE LAW

JOB NO:	POC
DATE:	22-06-2020
SCALE:	AS SHOWN
DESIGNED BY:	RAMTECH
DRAWN BY:	RAMTECH
CHECKED BY:	---
APPROVED BY:	---

PROJECT NAME: US-70

SHEET NAME: Sheet - (68)

SHEET: 68

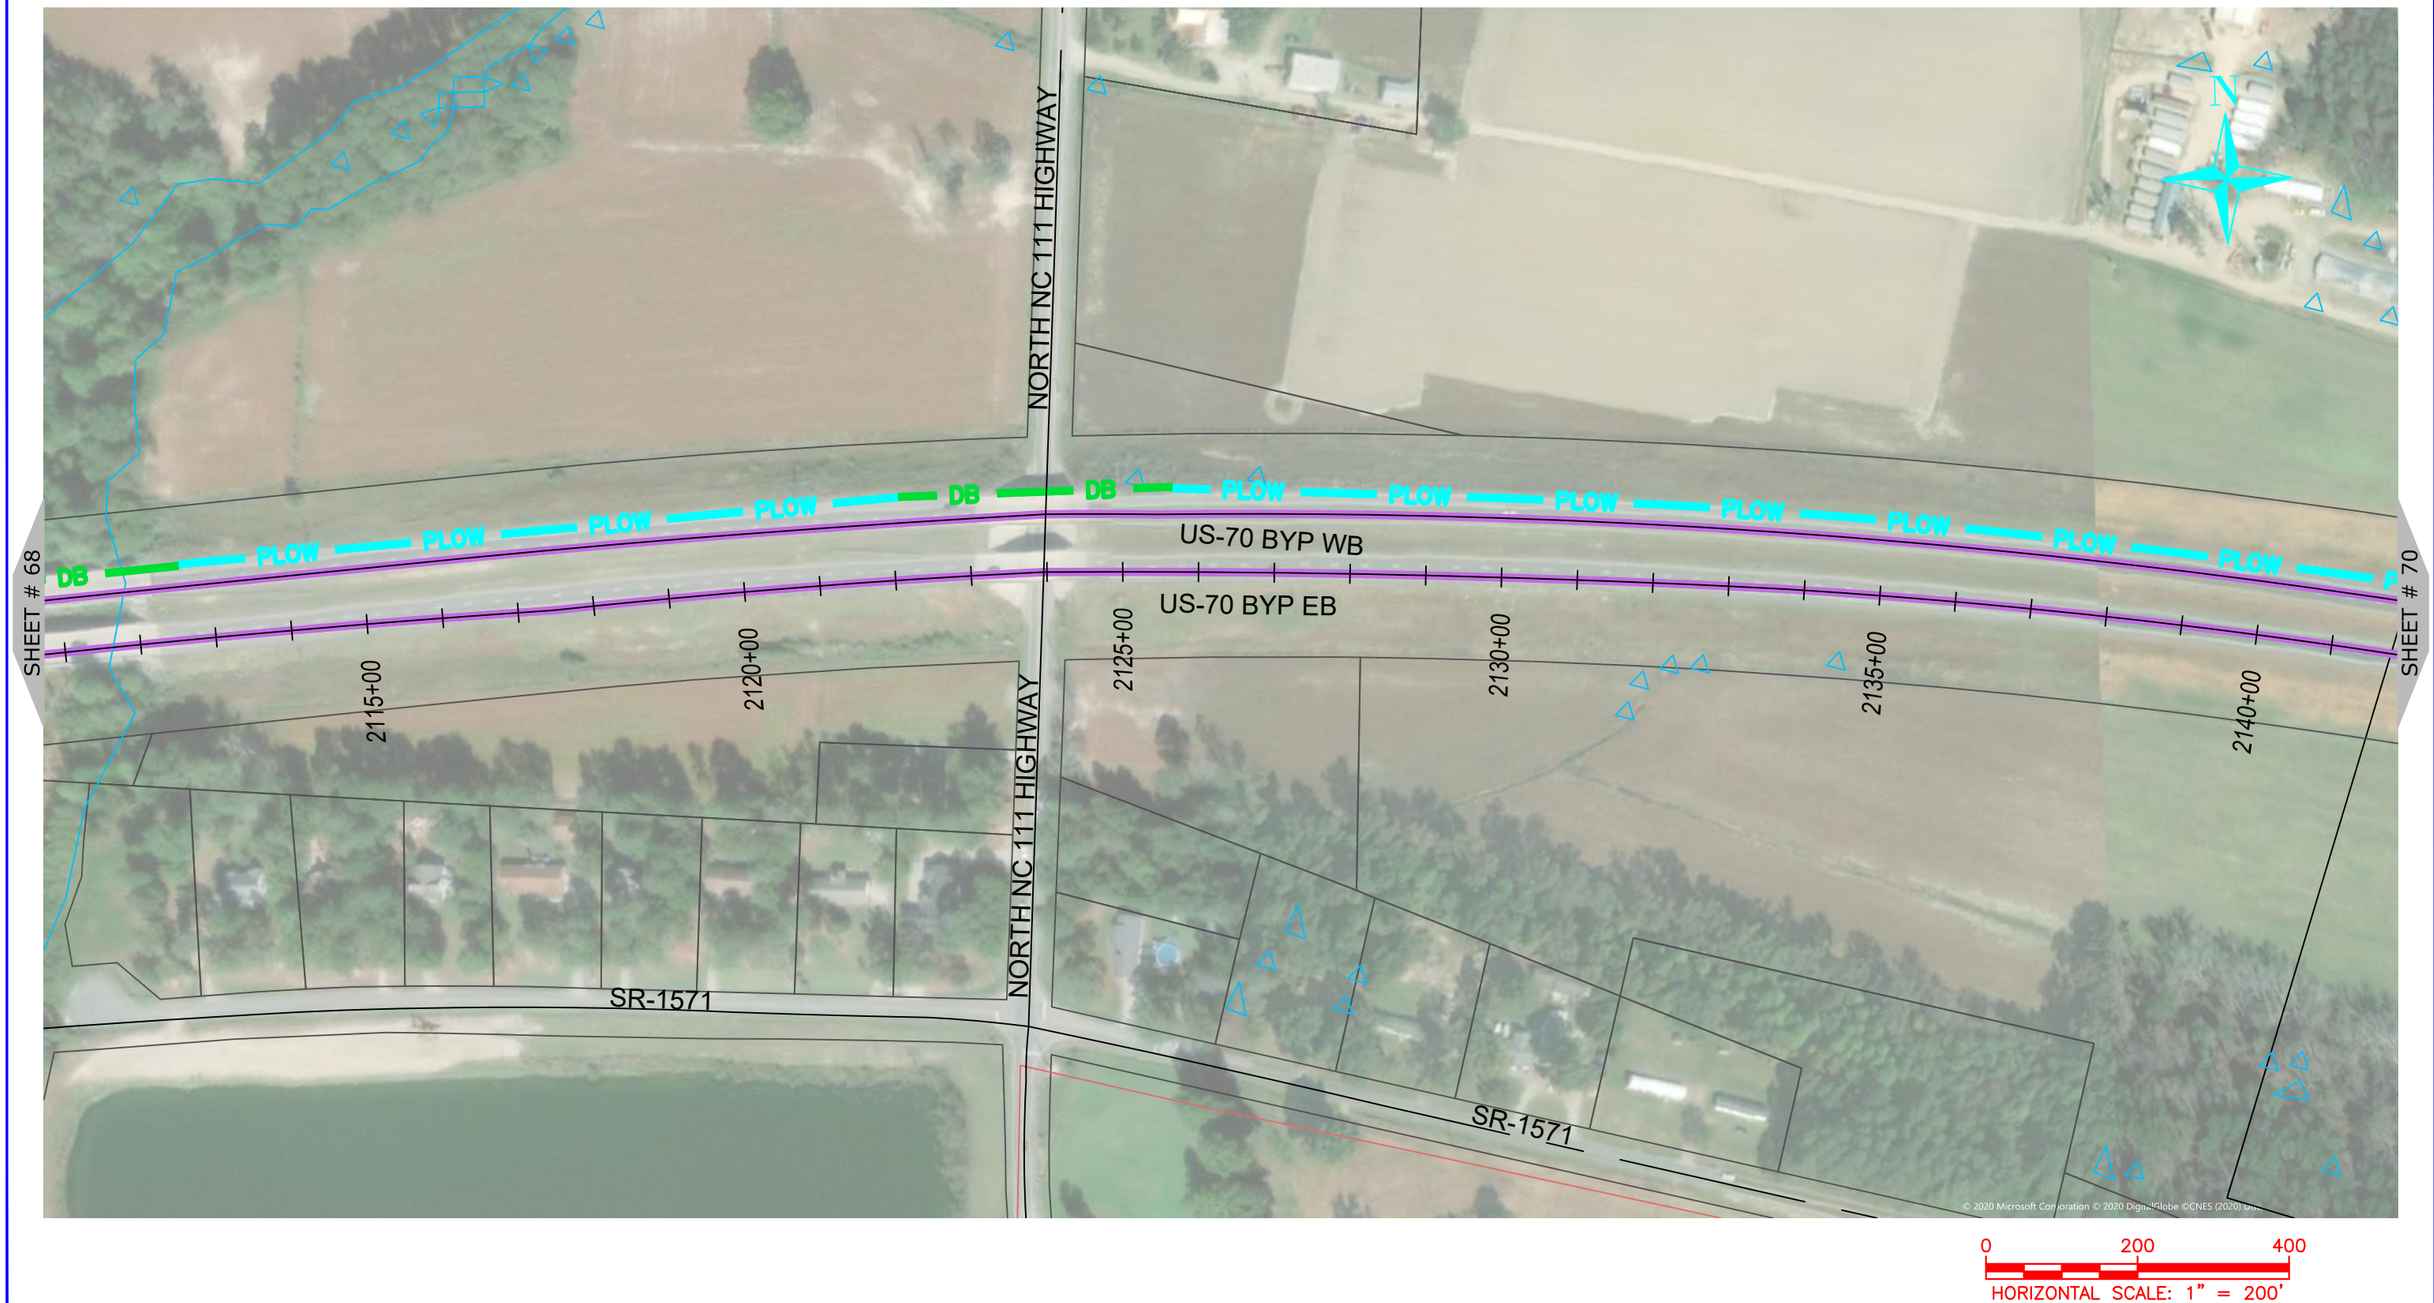

ONUG COMMUNICATIONS
3315 ATLANTIC AVE
RALEIGH, NC 27604
(919) 876-5455

REV	DATE	DESCRIPTION
		Wayne County

OWNER: STATE OF NORTH CAROLINA DEPARTMENT OF TRANSPORTATION

BEFORE YOU DIG STOP
CALL 1-800-632-4949
N.C. ONE-CALL CENTER
IT'S THE LAW

JOB NO:	POC
DATE:	22-06-2020
SCALE:	AS SHOWN
DESIGNED BY:	RAMTECH
DRAWN BY:	RAMTECH
CHECKED BY:	---
APPROVED BY:	---

PROJECT NAME: US-70

SHEET NAME: Sheet - (69)

SHEET: 69

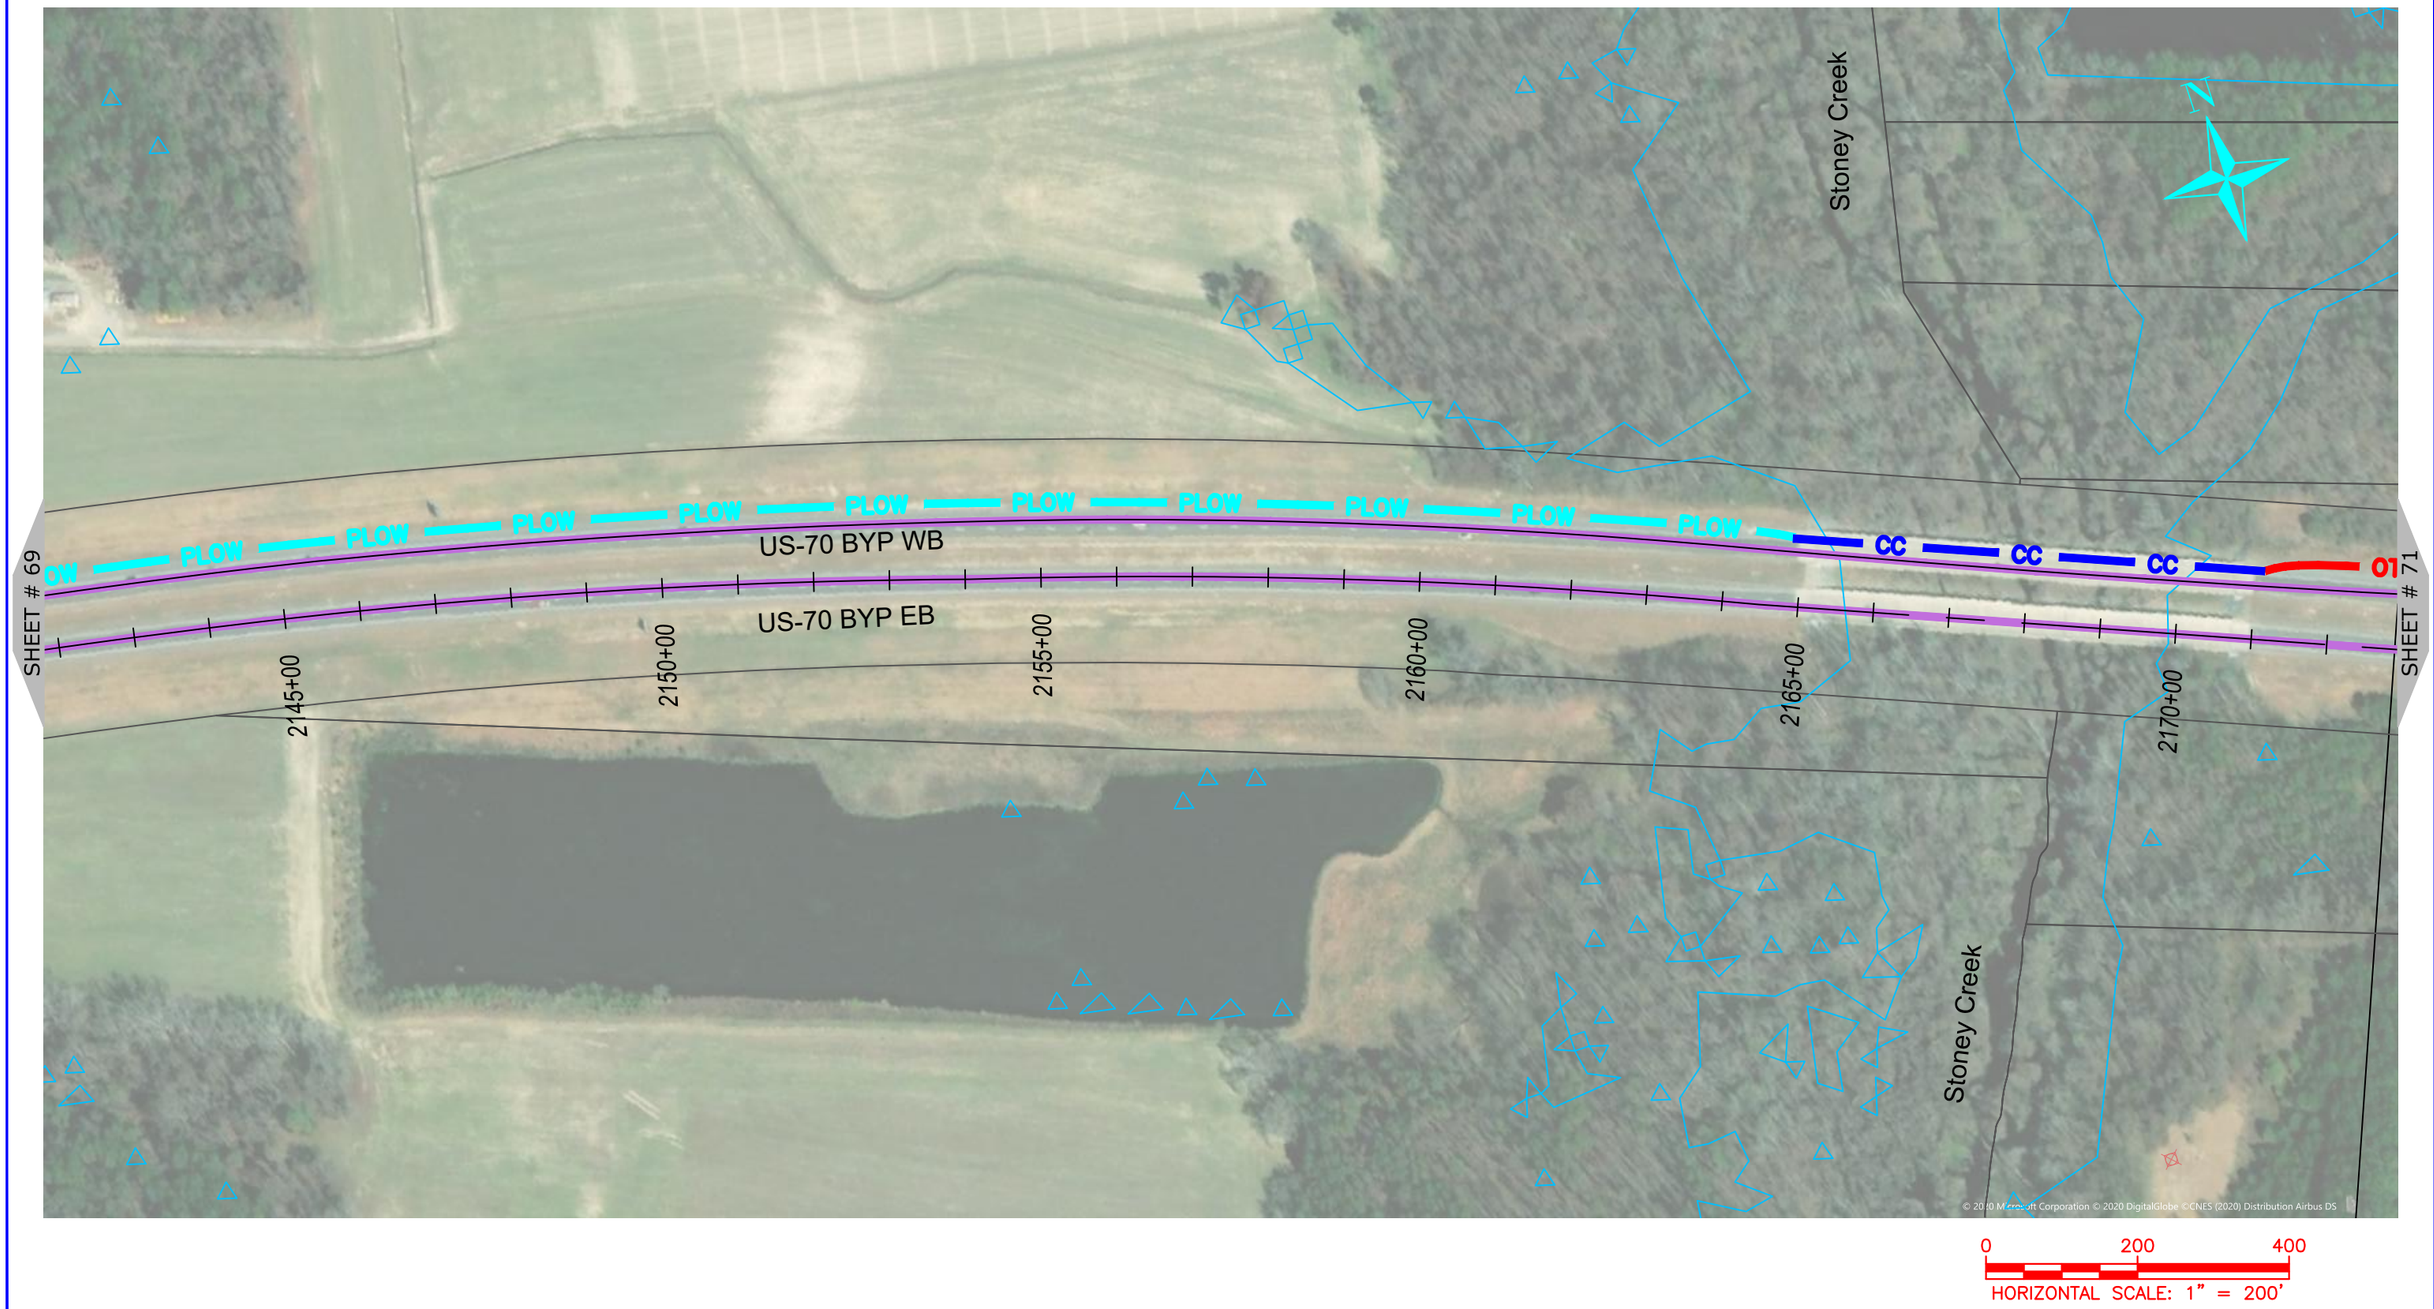

ONUG COMMUNICATIONS
3315 ATLANTIC AVE
RALEIGH, NC 27604
(919) 876-5455

REV	DATE	DESCRIPTION
		Wayne County

OWNER: STATE OF NORTH CAROLINA DEPARTMENT OF TRANSPORTATION

BEFORE YOU DIG STOP CALL 1-800-632-4949 N.C. ONE-CALL CENTER IT'S THE LAW

JOB NO:	POC
DATE:	22-06-2020
SCALE:	AS SHOWN
DESIGNED BY:	RAMTECH
DRAWN BY:	RAMTECH
CHECKED BY:	---
APPROVED BY:	---

PROJECT NAME: US-70

SHEET NAME: Sheet - (70)

SHEET: 70

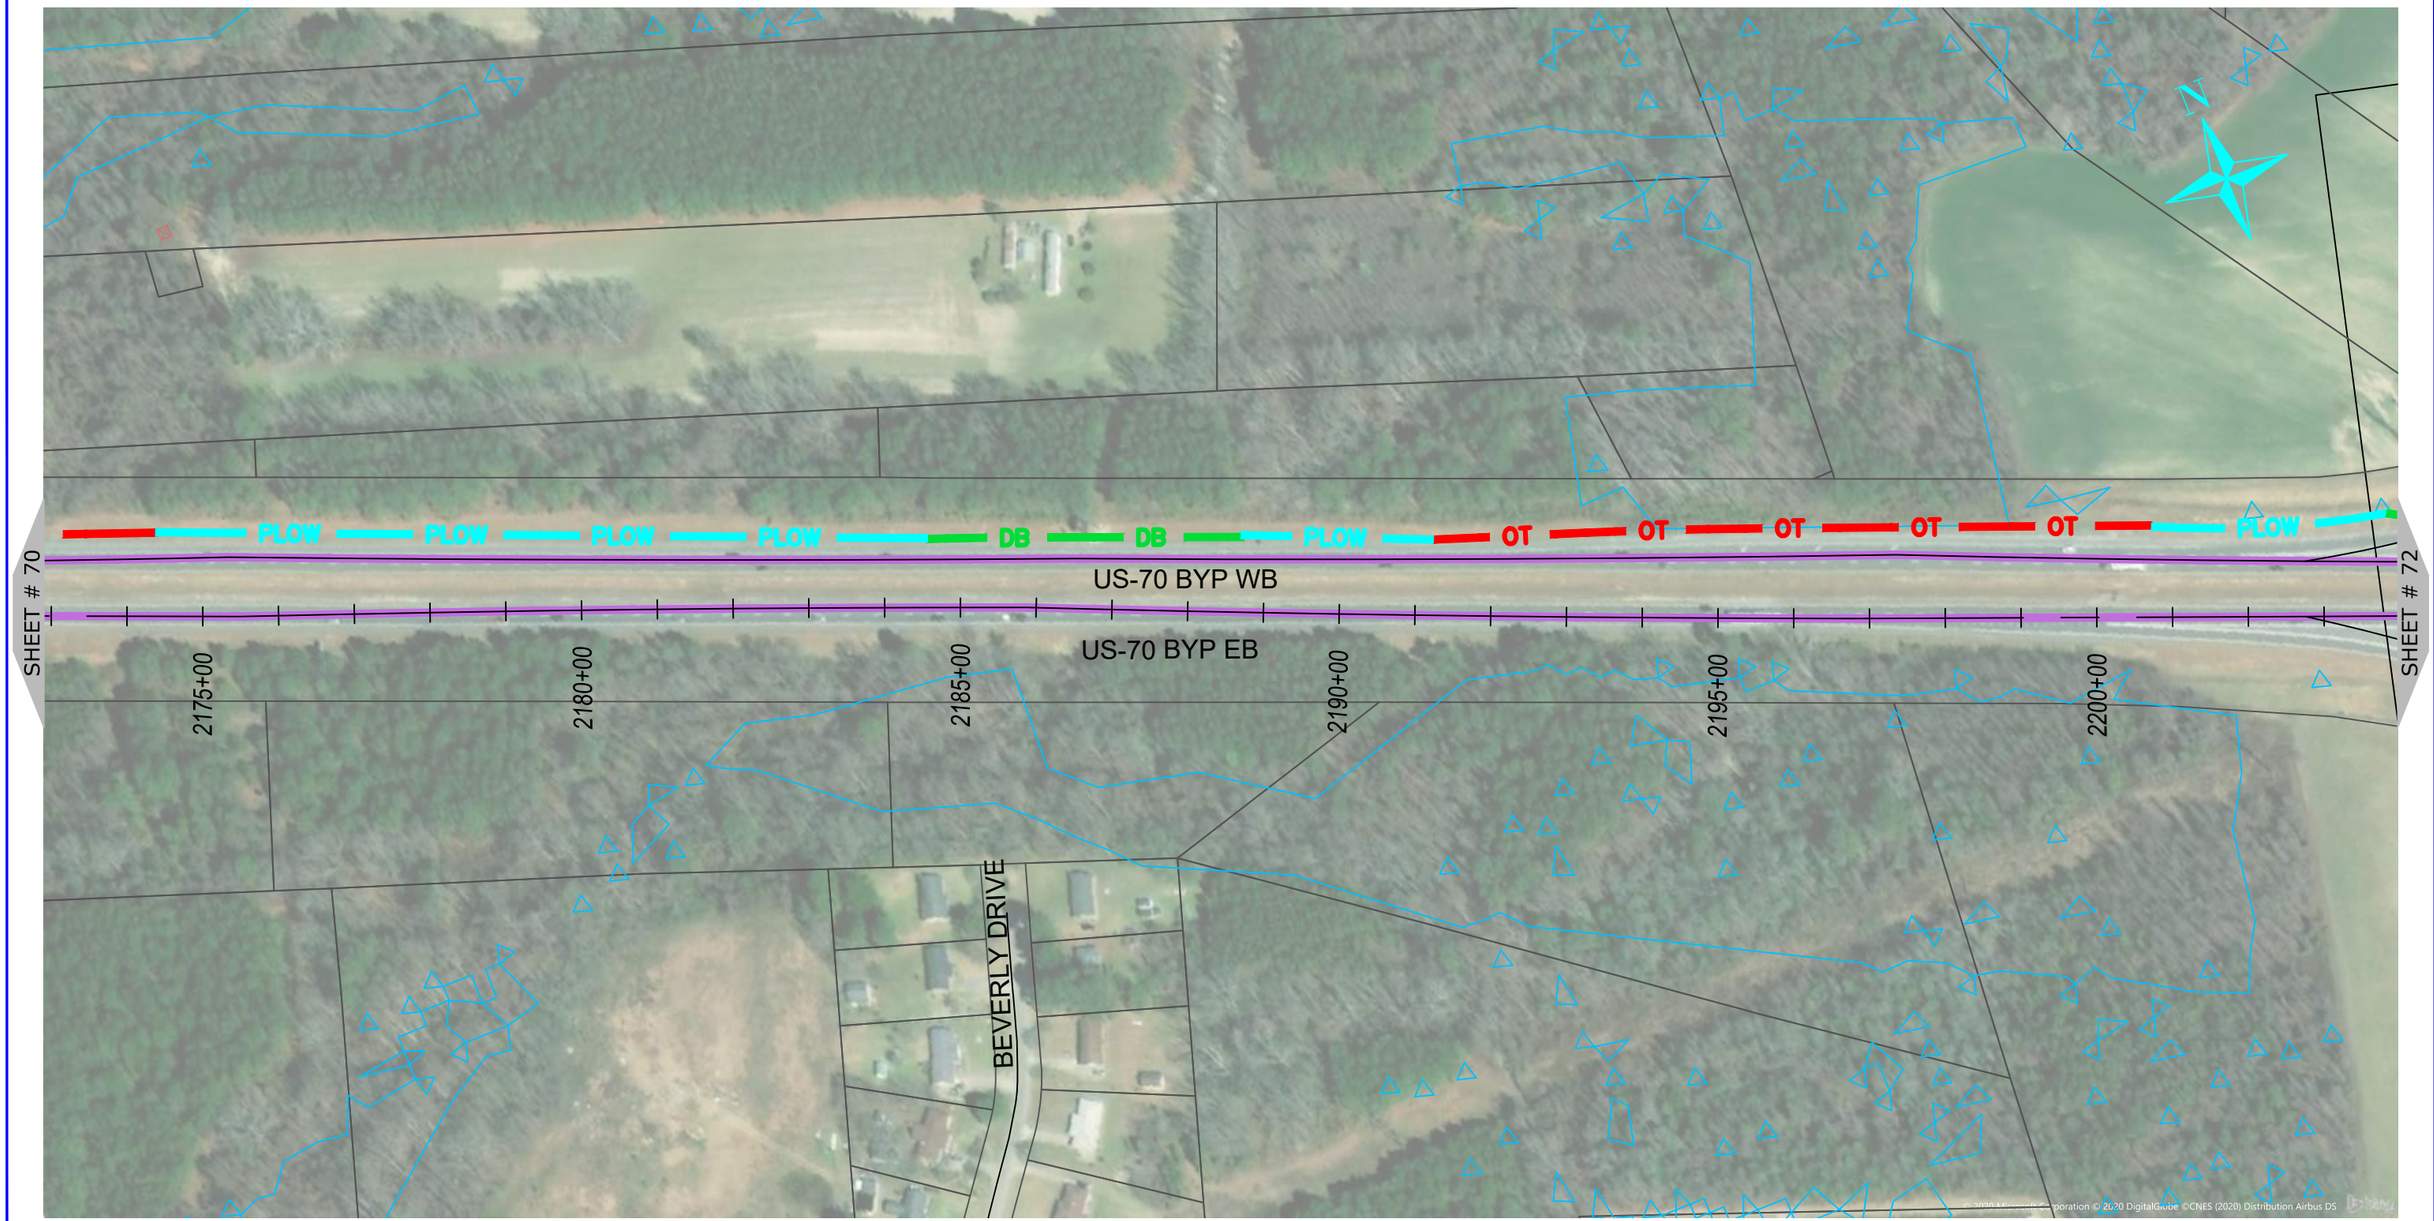

ONUG COMMUNICATIONS
3315 ATLANTIC AVE
RALEIGH, NC 27604
(919) 876-5455

REV	DATE	DESCRIPTION
		Wayne County

OWNER: STATE OF NORTH CAROLINA DEPARTMENT OF TRANSPORTATION

BEFORE YOU DIG STOP CALL 1-800-632-4949 N.C. ONE-CALL CENTER IT'S THE LAW

JOB NO:	POC
DATE:	22-06-2020
SCALE:	AS SHOWN
DESIGNED BY:	RAMTECH
DRAWN BY:	RAMTECH
CHECKED BY:	---
APPROVED BY:	---

PROJECT NAME: US-70

SHEET NAME: Sheet - (71)

SHEET: 71

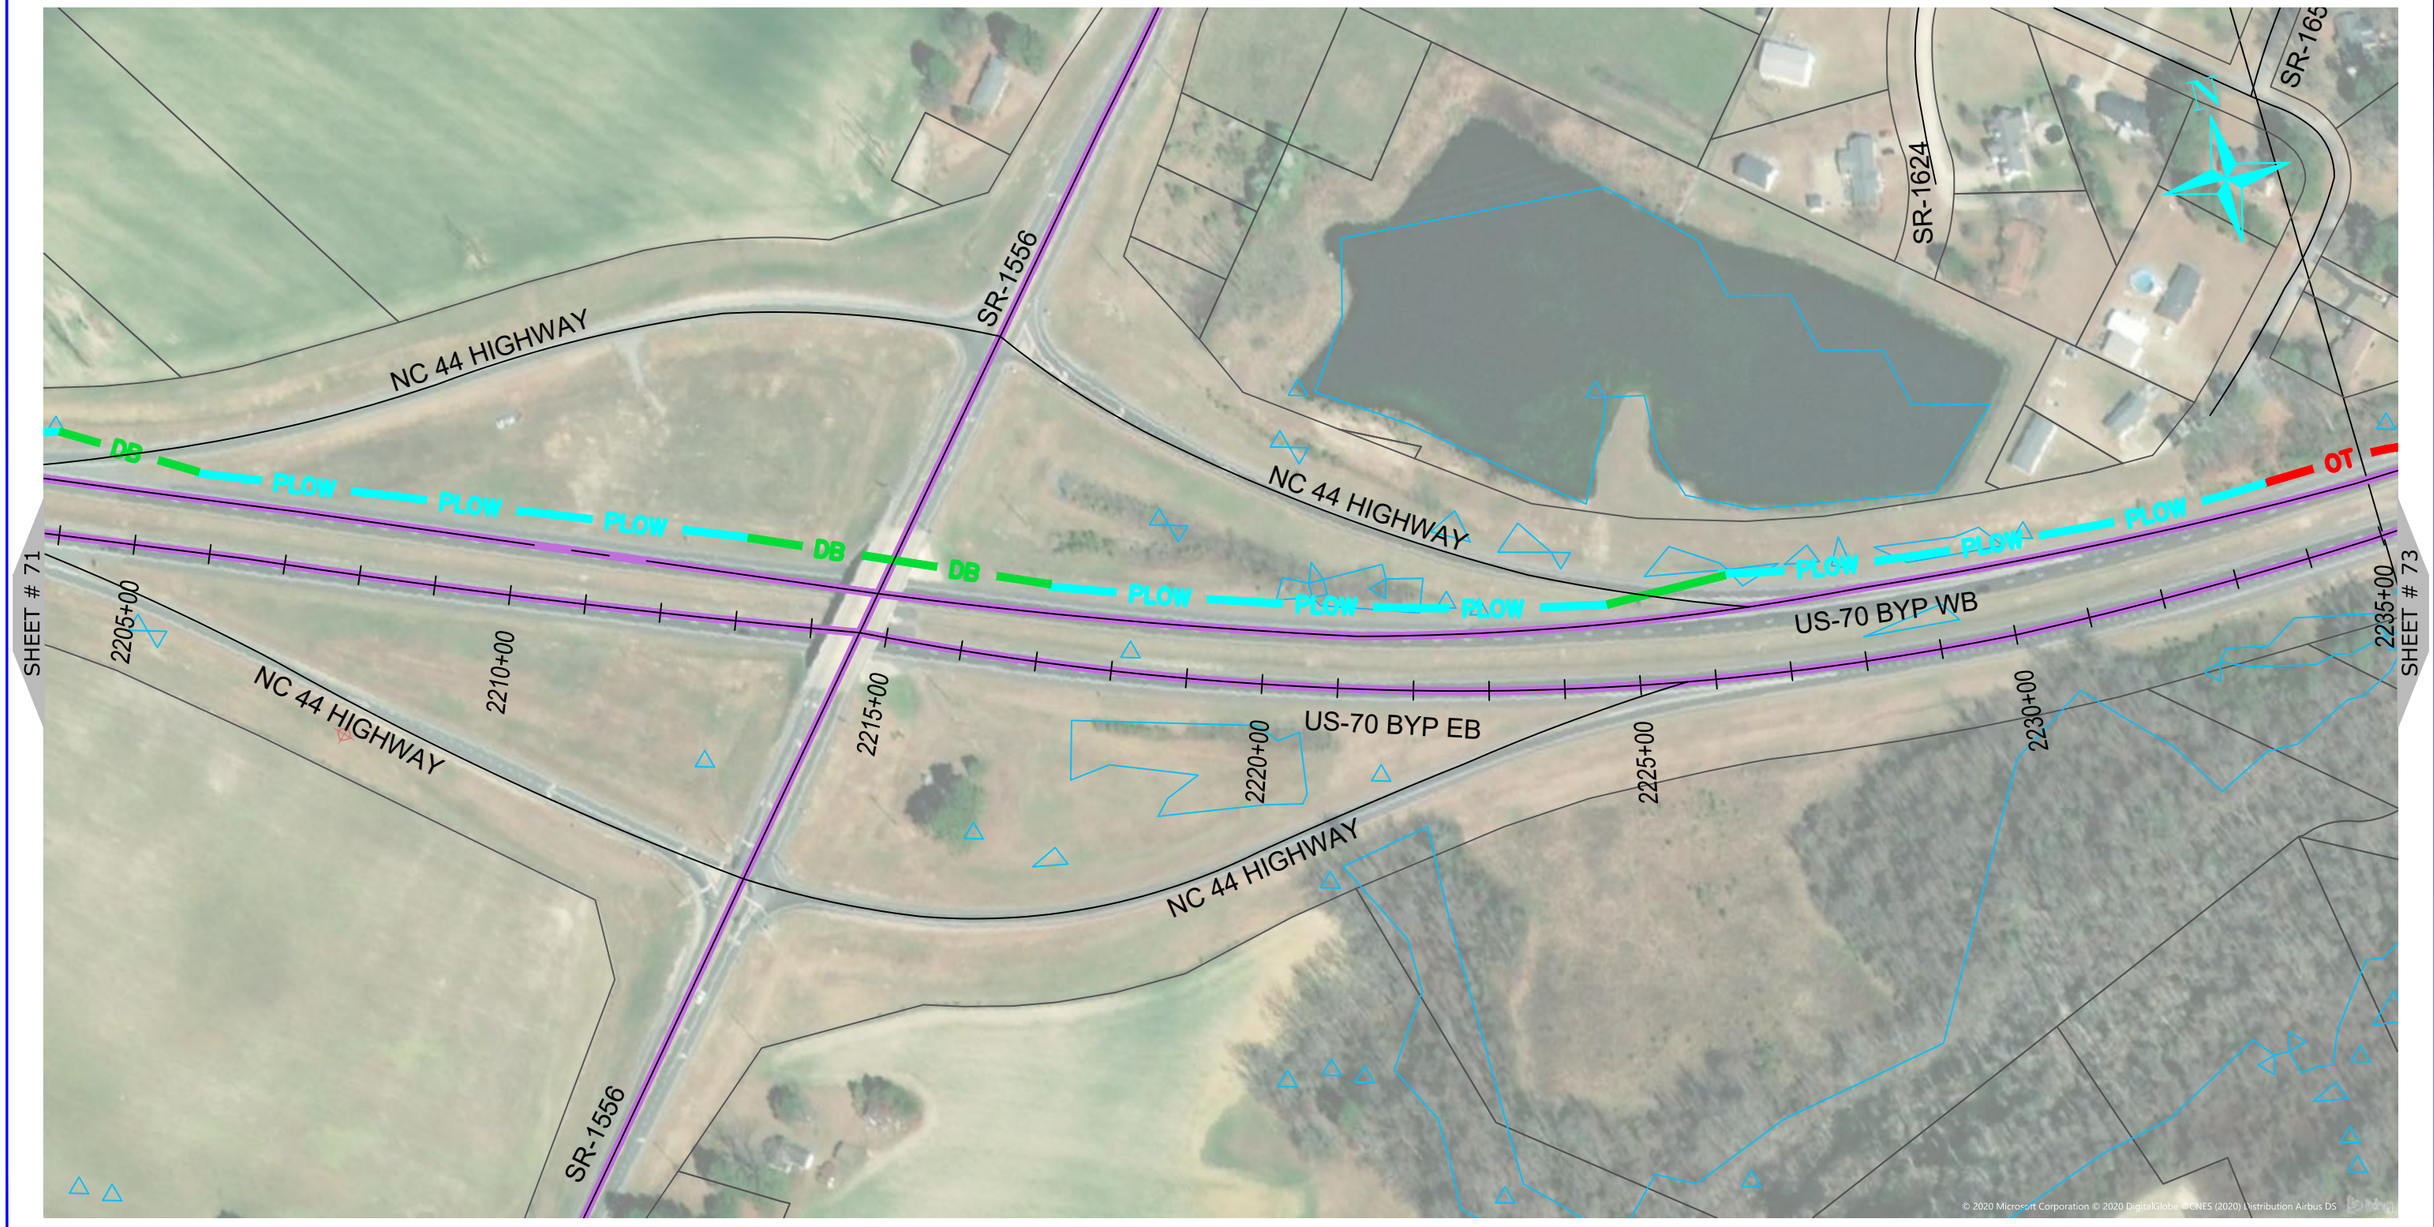

ONUG COMMUNICATIONS
3315 ATLANTIC AVE
RALEIGH, NC 27604
(919) 876-5455

REV	DATE	DESCRIPTION
		Wayne County

OWNER: STATE OF NORTH CAROLINA DEPARTMENT OF TRANSPORTATION

BEFORE YOU DIG STOP CALL 1-800-632-4949 N.C. ONE-CALL CENTER IT'S THE LAW

JOB NO:	POC
DATE:	22-06-2020
SCALE:	AS SHOWN
DESIGNED BY:	RAMTECH
DRAWN BY:	RAMTECH
CHECKED BY:	---
APPROVED BY:	---

PROJECT NAME: US-70

SHEET NAME: Sheet - (72)

SHEET: 72

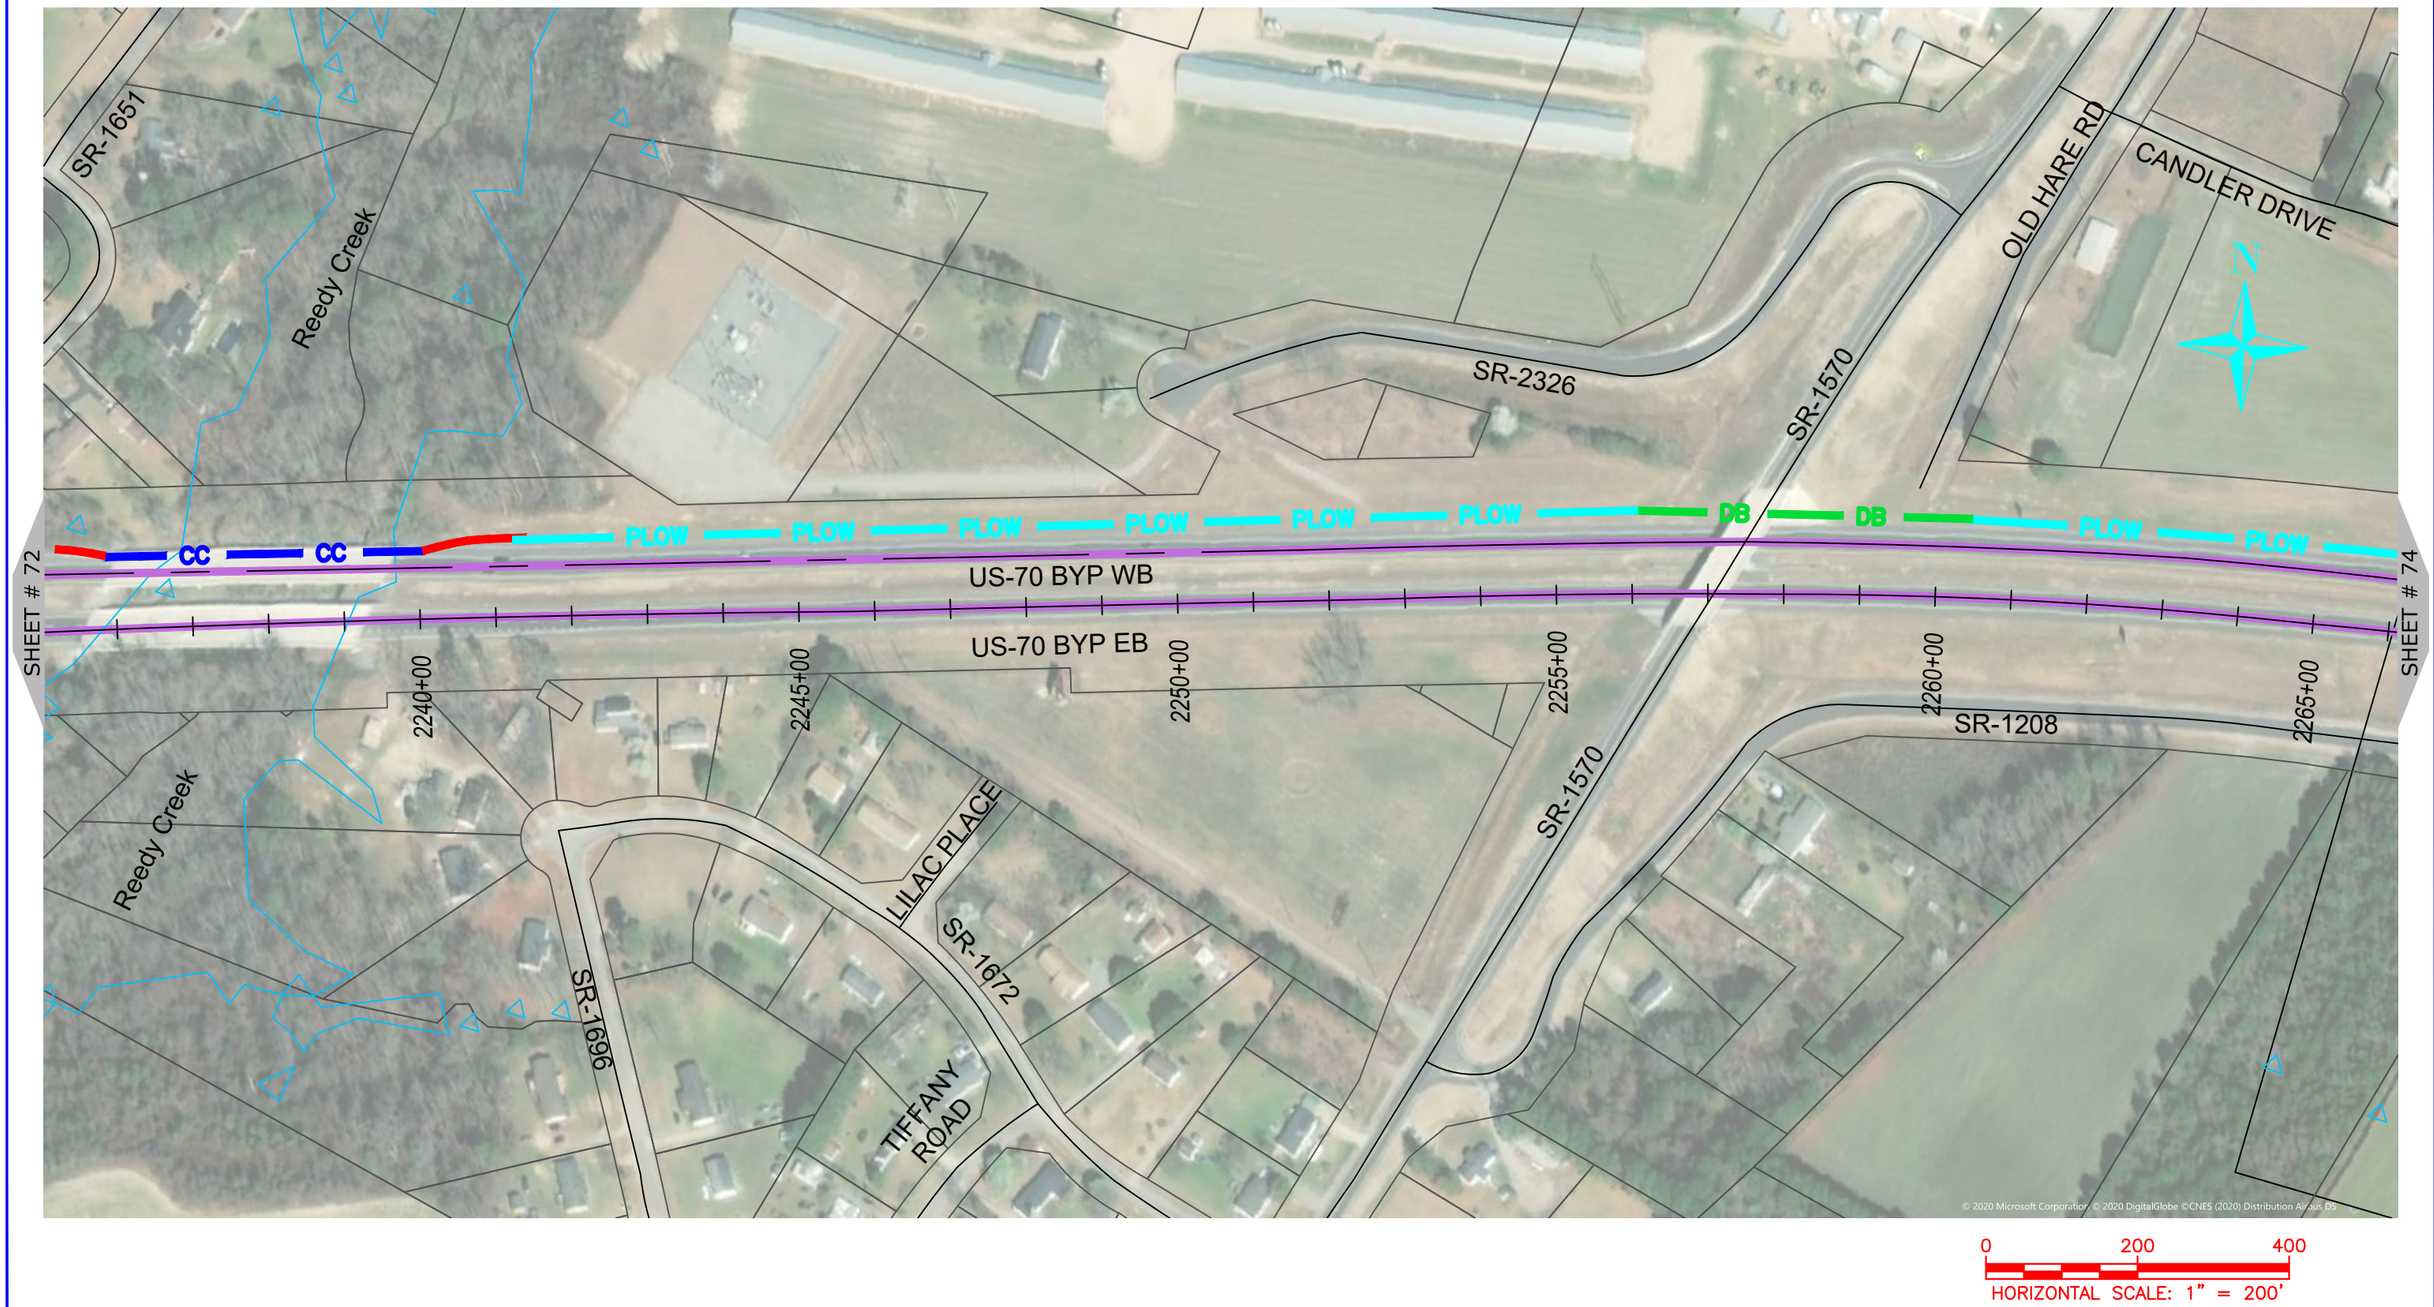

NUG COMMUNICATIONS
3315 ATLANTIC AVE
RALEIGH, NC 27604
(919) 876-5455

REV	DATE	DESCRIPTION
		Wayne County

OWNER: STATE OF NORTH CAROLINA DEPARTMENT OF TRANSPORTATION

BEFORE YOU DIG STOP CALL 1-800-632-4949 N.C. ONE-CALL CENTER IT'S THE LAW

JOB NO:	POC
DATE:	22-06-2020
SCALE:	AS SHOWN
DESIGNED BY:	RAMTECH
DRAWN BY:	RAMTECH
CHECKED BY:	---
APPROVED BY:	---

PROJECT NAME: US-70

SHEET NAME: Sheet - (73)

SHEET: 73

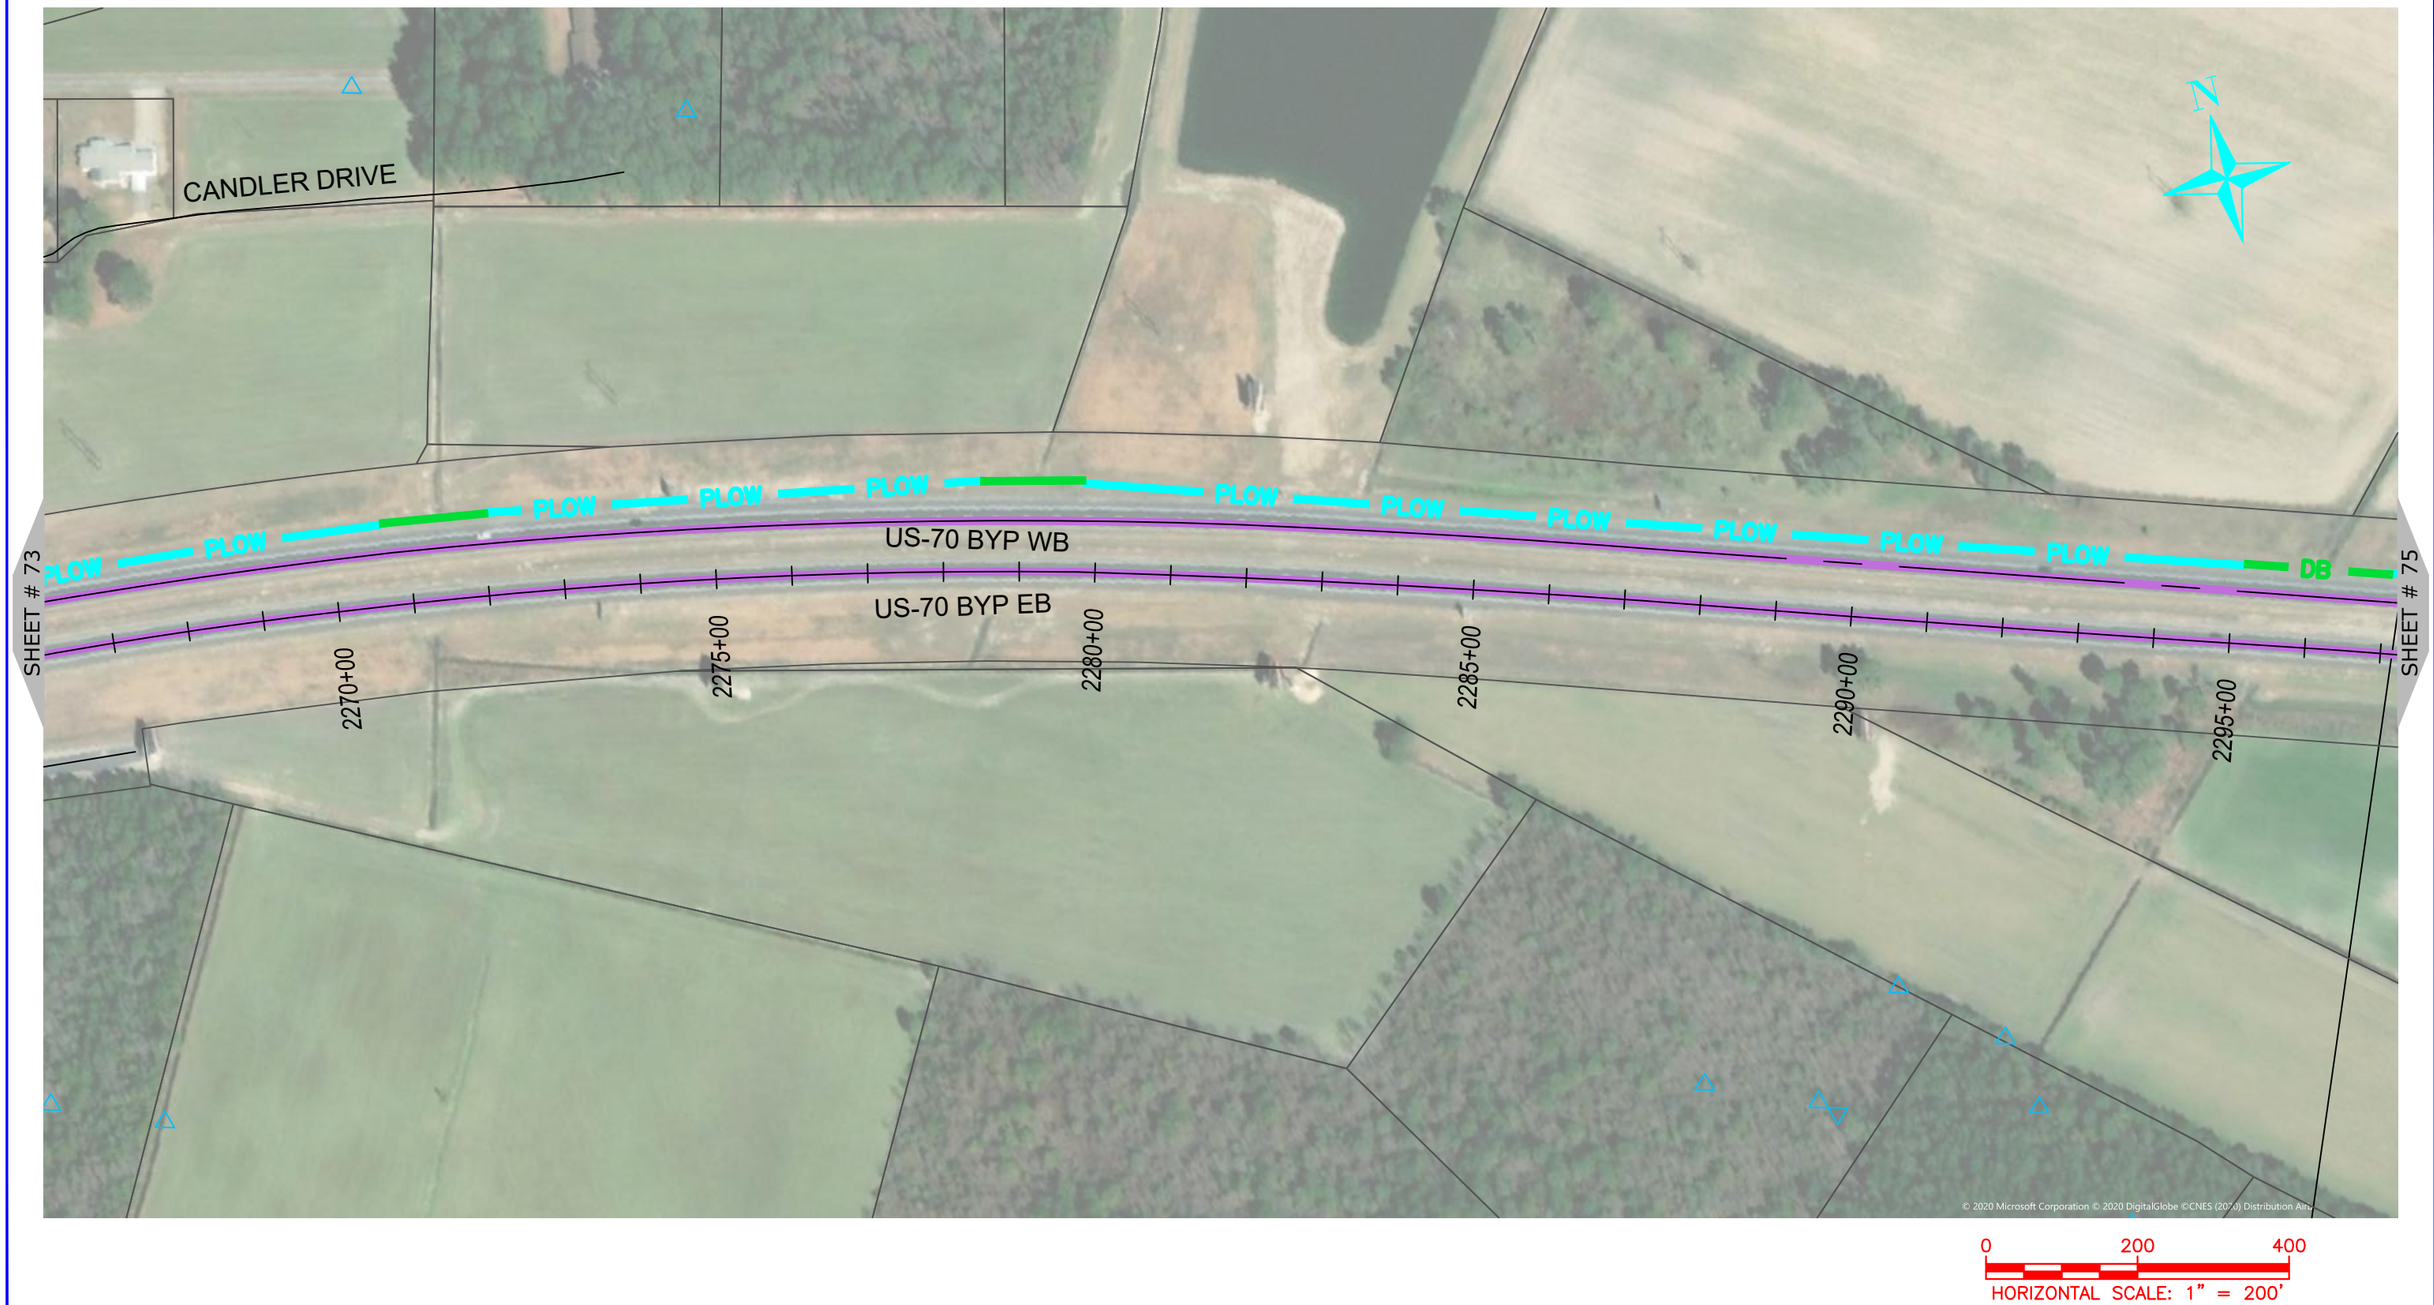

ONUG COMMUNICATIONS
3315 ATLANTIC AVE
RALEIGH, NC 27604
(919) 876-5455

REV	DATE	DESCRIPTION
		Wayne County

OWNER: STATE OF NORTH CAROLINA DEPARTMENT OF TRANSPORTATION

BEFORE YOU DIG STOP CALL 1-800-632-4949 N.C. ONE-CALL CENTER IT'S THE LAW

JOB NO:	POC
DATE:	22-06-2020
SCALE:	AS SHOWN
DESIGNED BY:	RAMTECH
DRAWN BY:	RAMTECH
CHECKED BY:	---
APPROVED BY:	---

PROJECT NAME: US-70

SHEET NAME: Sheet - (74)

SHEET: 74

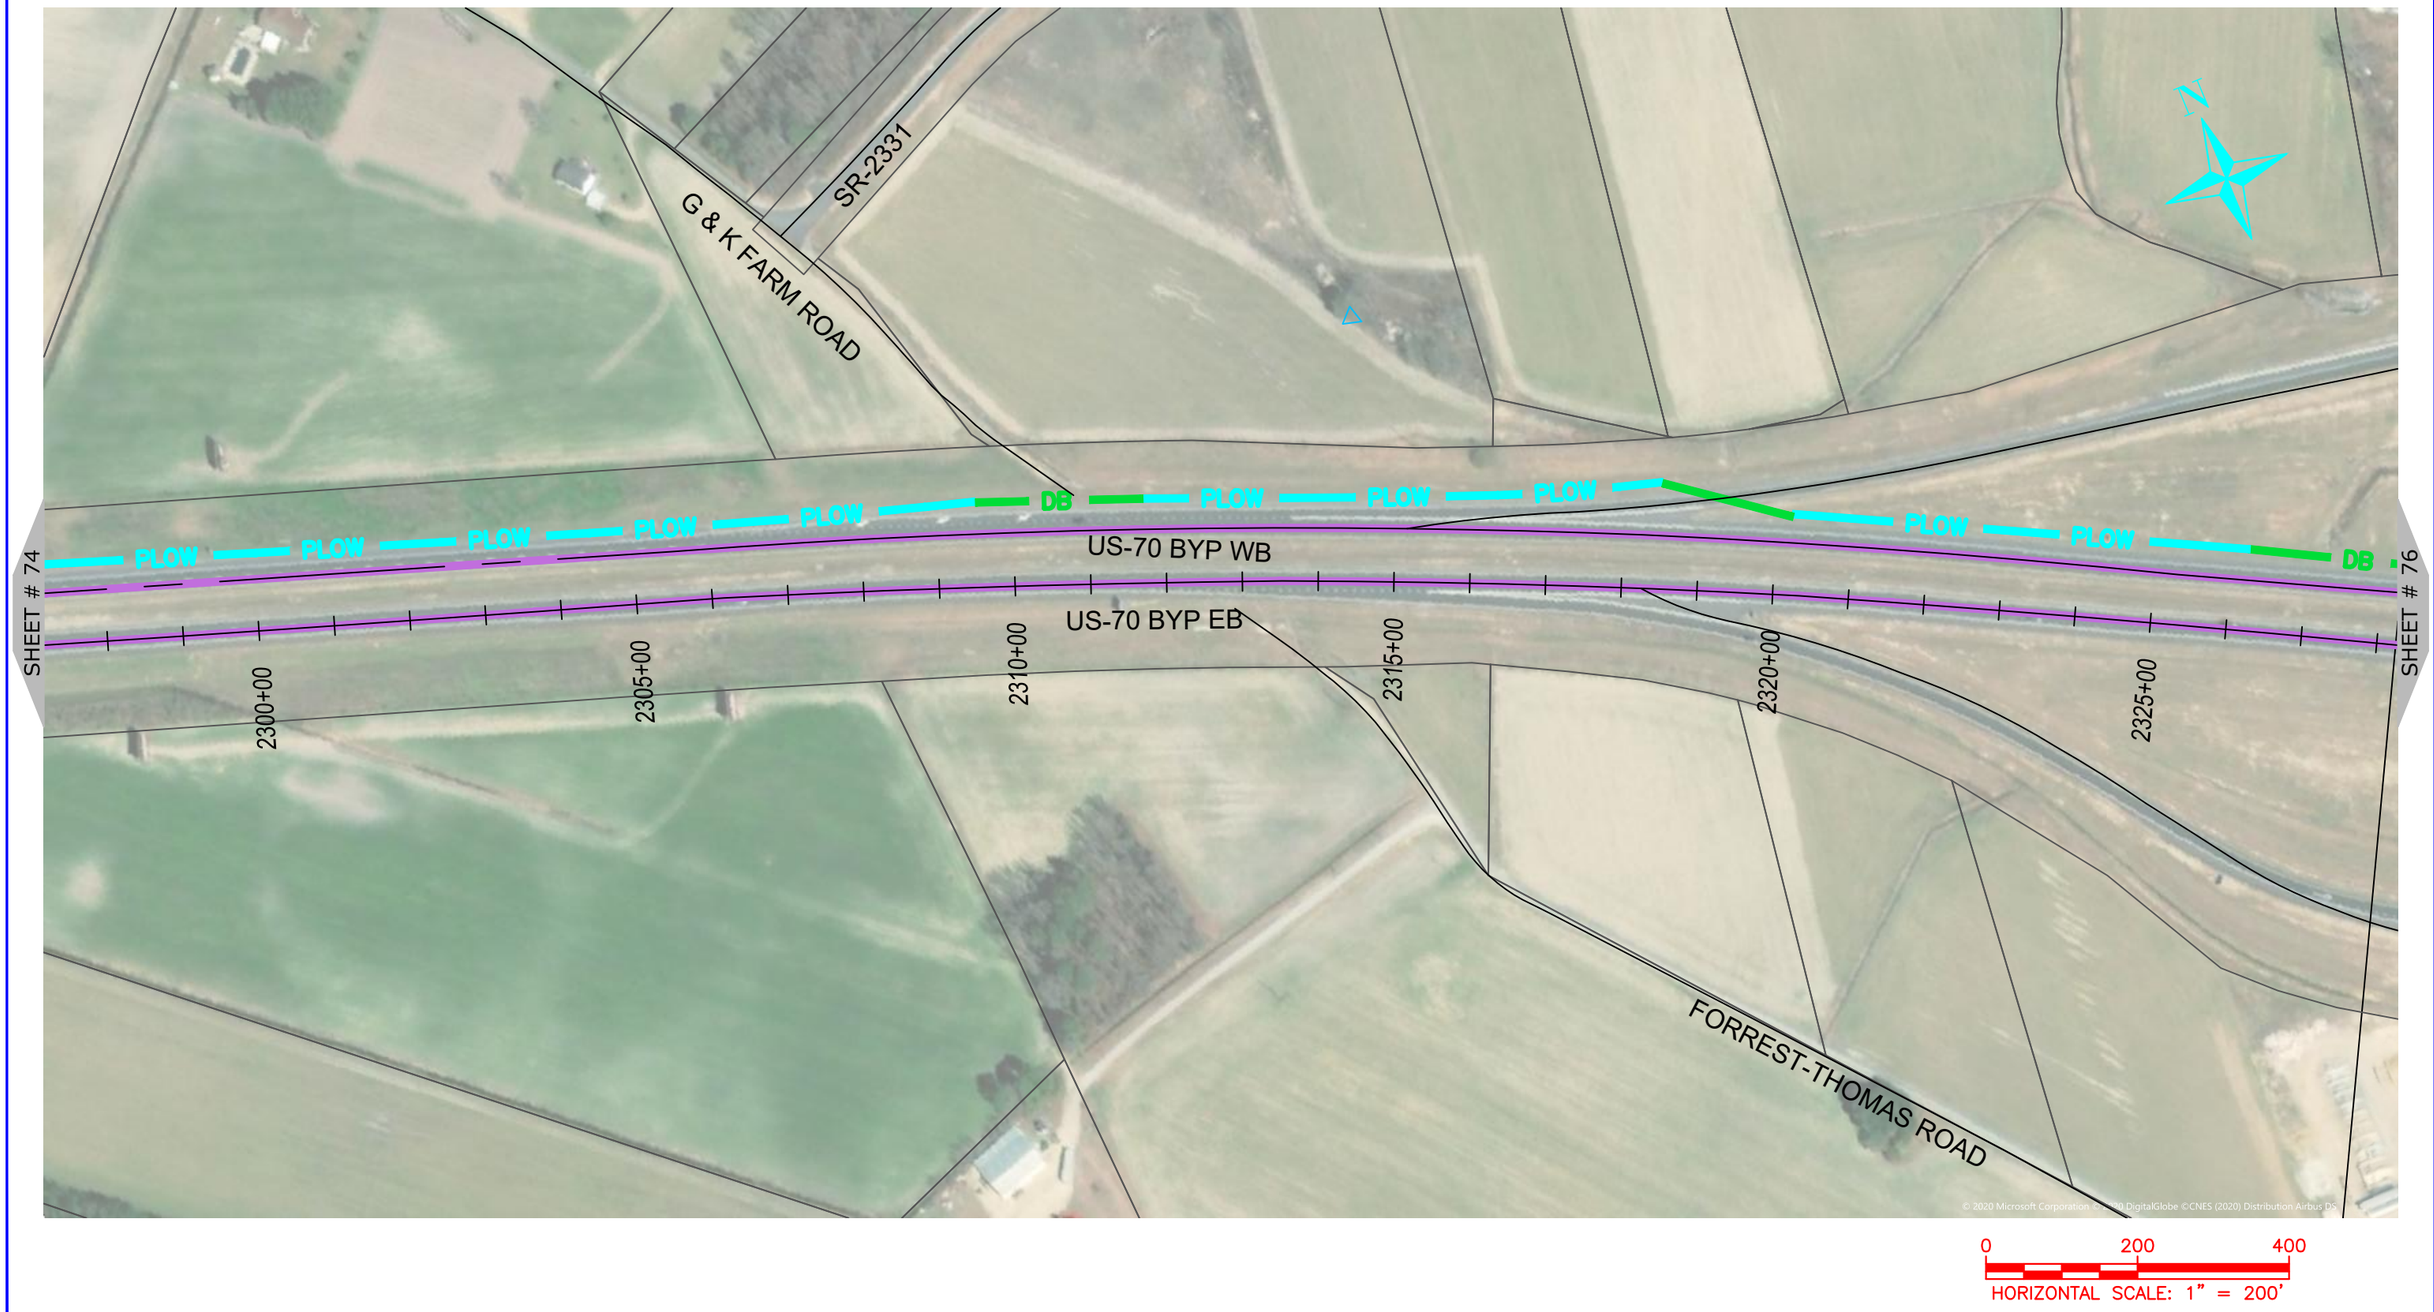

NUG COMMUNICATIONS
3315 ATLANTIC AVE
RALEIGH, NC 27604
(919) 876-5455

REV	DATE	DESCRIPTION
		Wayne County

OWNER: STATE OF NORTH CAROLINA DEPARTMENT OF TRANSPORTATION

BEFORE YOU DIG STOP
CALL 1-800-632-4949
N.C. ONE-CALL CENTER
IT'S THE LAW

JOB NO:	POC
DATE:	22-06-2020
SCALE:	AS SHOWN
DESIGNED BY:	RAMTECH
DRAWN BY:	RAMTECH
CHECKED BY:	---
APPROVED BY:	---

PROJECT NAME: US-70

SHEET NAME: Sheet - (75)

SHEET: 75

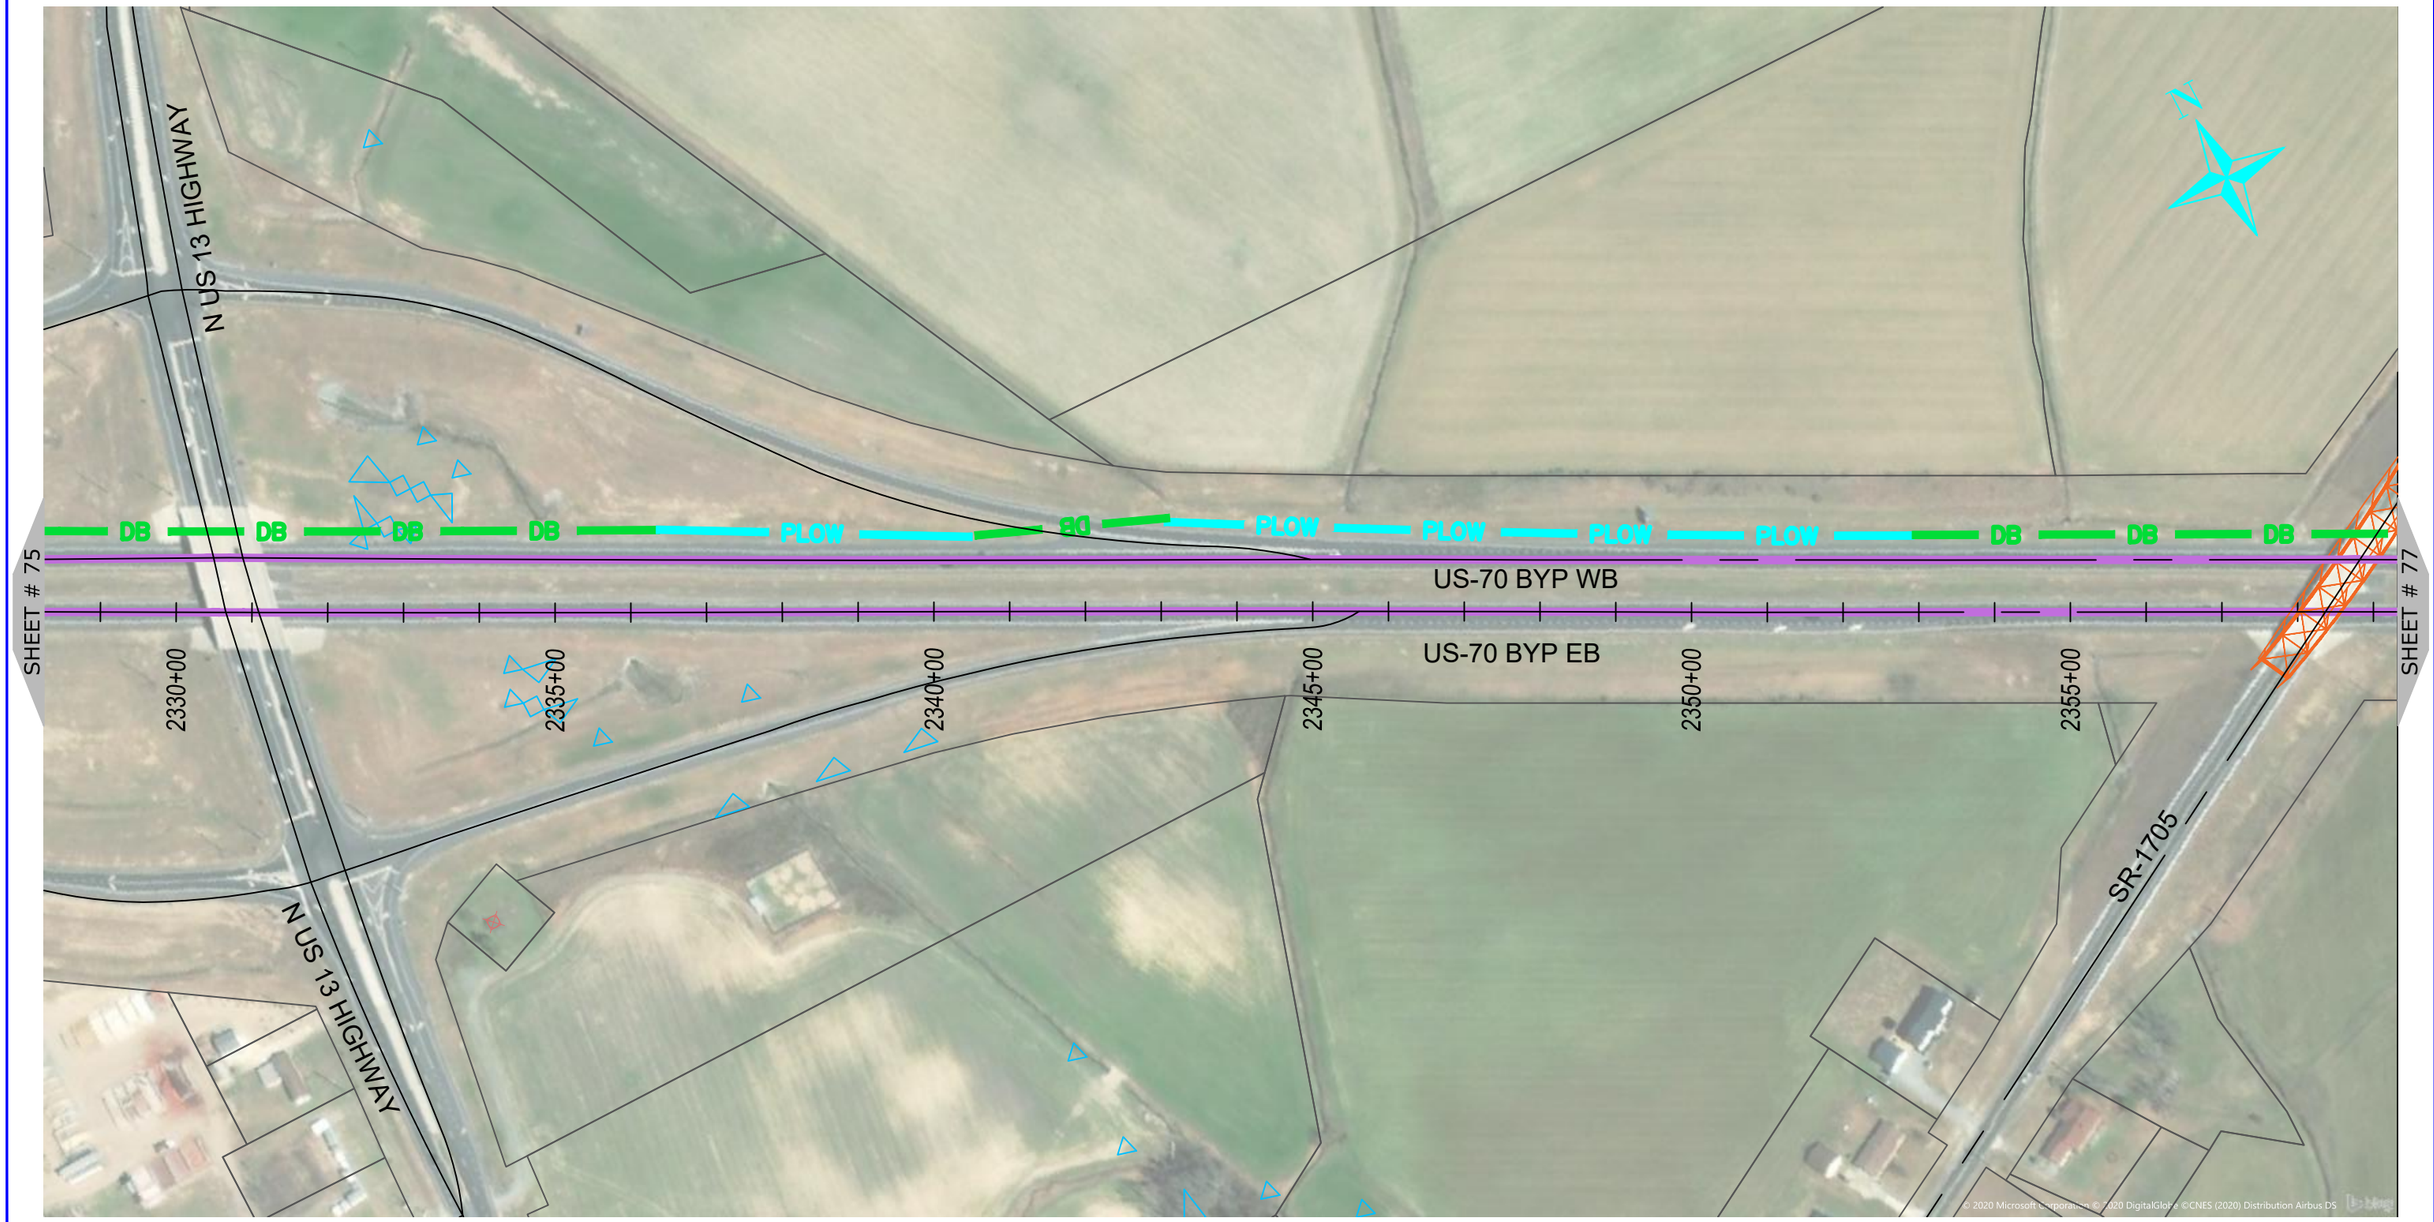

NUG COMMUNICATIONS
3315 ATLANTIC AVE
RALEIGH, NC 27604
(919) 876-5455

REV	DATE	DESCRIPTION
		Wayne County

OWNER: STATE OF NORTH CAROLINA DEPARTMENT OF TRANSPORTATION

BEFORE YOU DIG STOP CALL 1-800-632-4949 N.C. ONE-CALL CENTER IT'S THE LAW

JOB NO:	POC
DATE:	22-06-2020
SCALE:	AS SHOWN
DESIGNED BY:	RAMTECH
DRAWN BY:	RAMTECH
CHECKED BY:	---
APPROVED BY:	---

PROJECT NAME: US-70

SHEET NAME: Sheet - (76)

SHEET: 76

ONUG COMMUNICATIONS
3315 ATLANTIC AVE
RALEIGH, NC 27604
(919) 876-5455

REV	DATE	DESCRIPTION
		Wayne County

OWNER: STATE OF NORTH CAROLINA DEPARTMENT OF TRANSPORTATION

BEFORE YOU DIG STOP CALL 1-800-632-4949 N.C. ONE-CALL CENTER IT'S THE LAW

JOB NO:	POC
DATE:	22-06-2020
SCALE:	AS SHOWN
DESIGNED BY:	RAMTECH
DRAWN BY:	RAMTECH
CHECKED BY:	---
APPROVED BY:	---

PROJECT NAME: US-70

SHEET NAME: Sheet - (77)

SHEET: 77

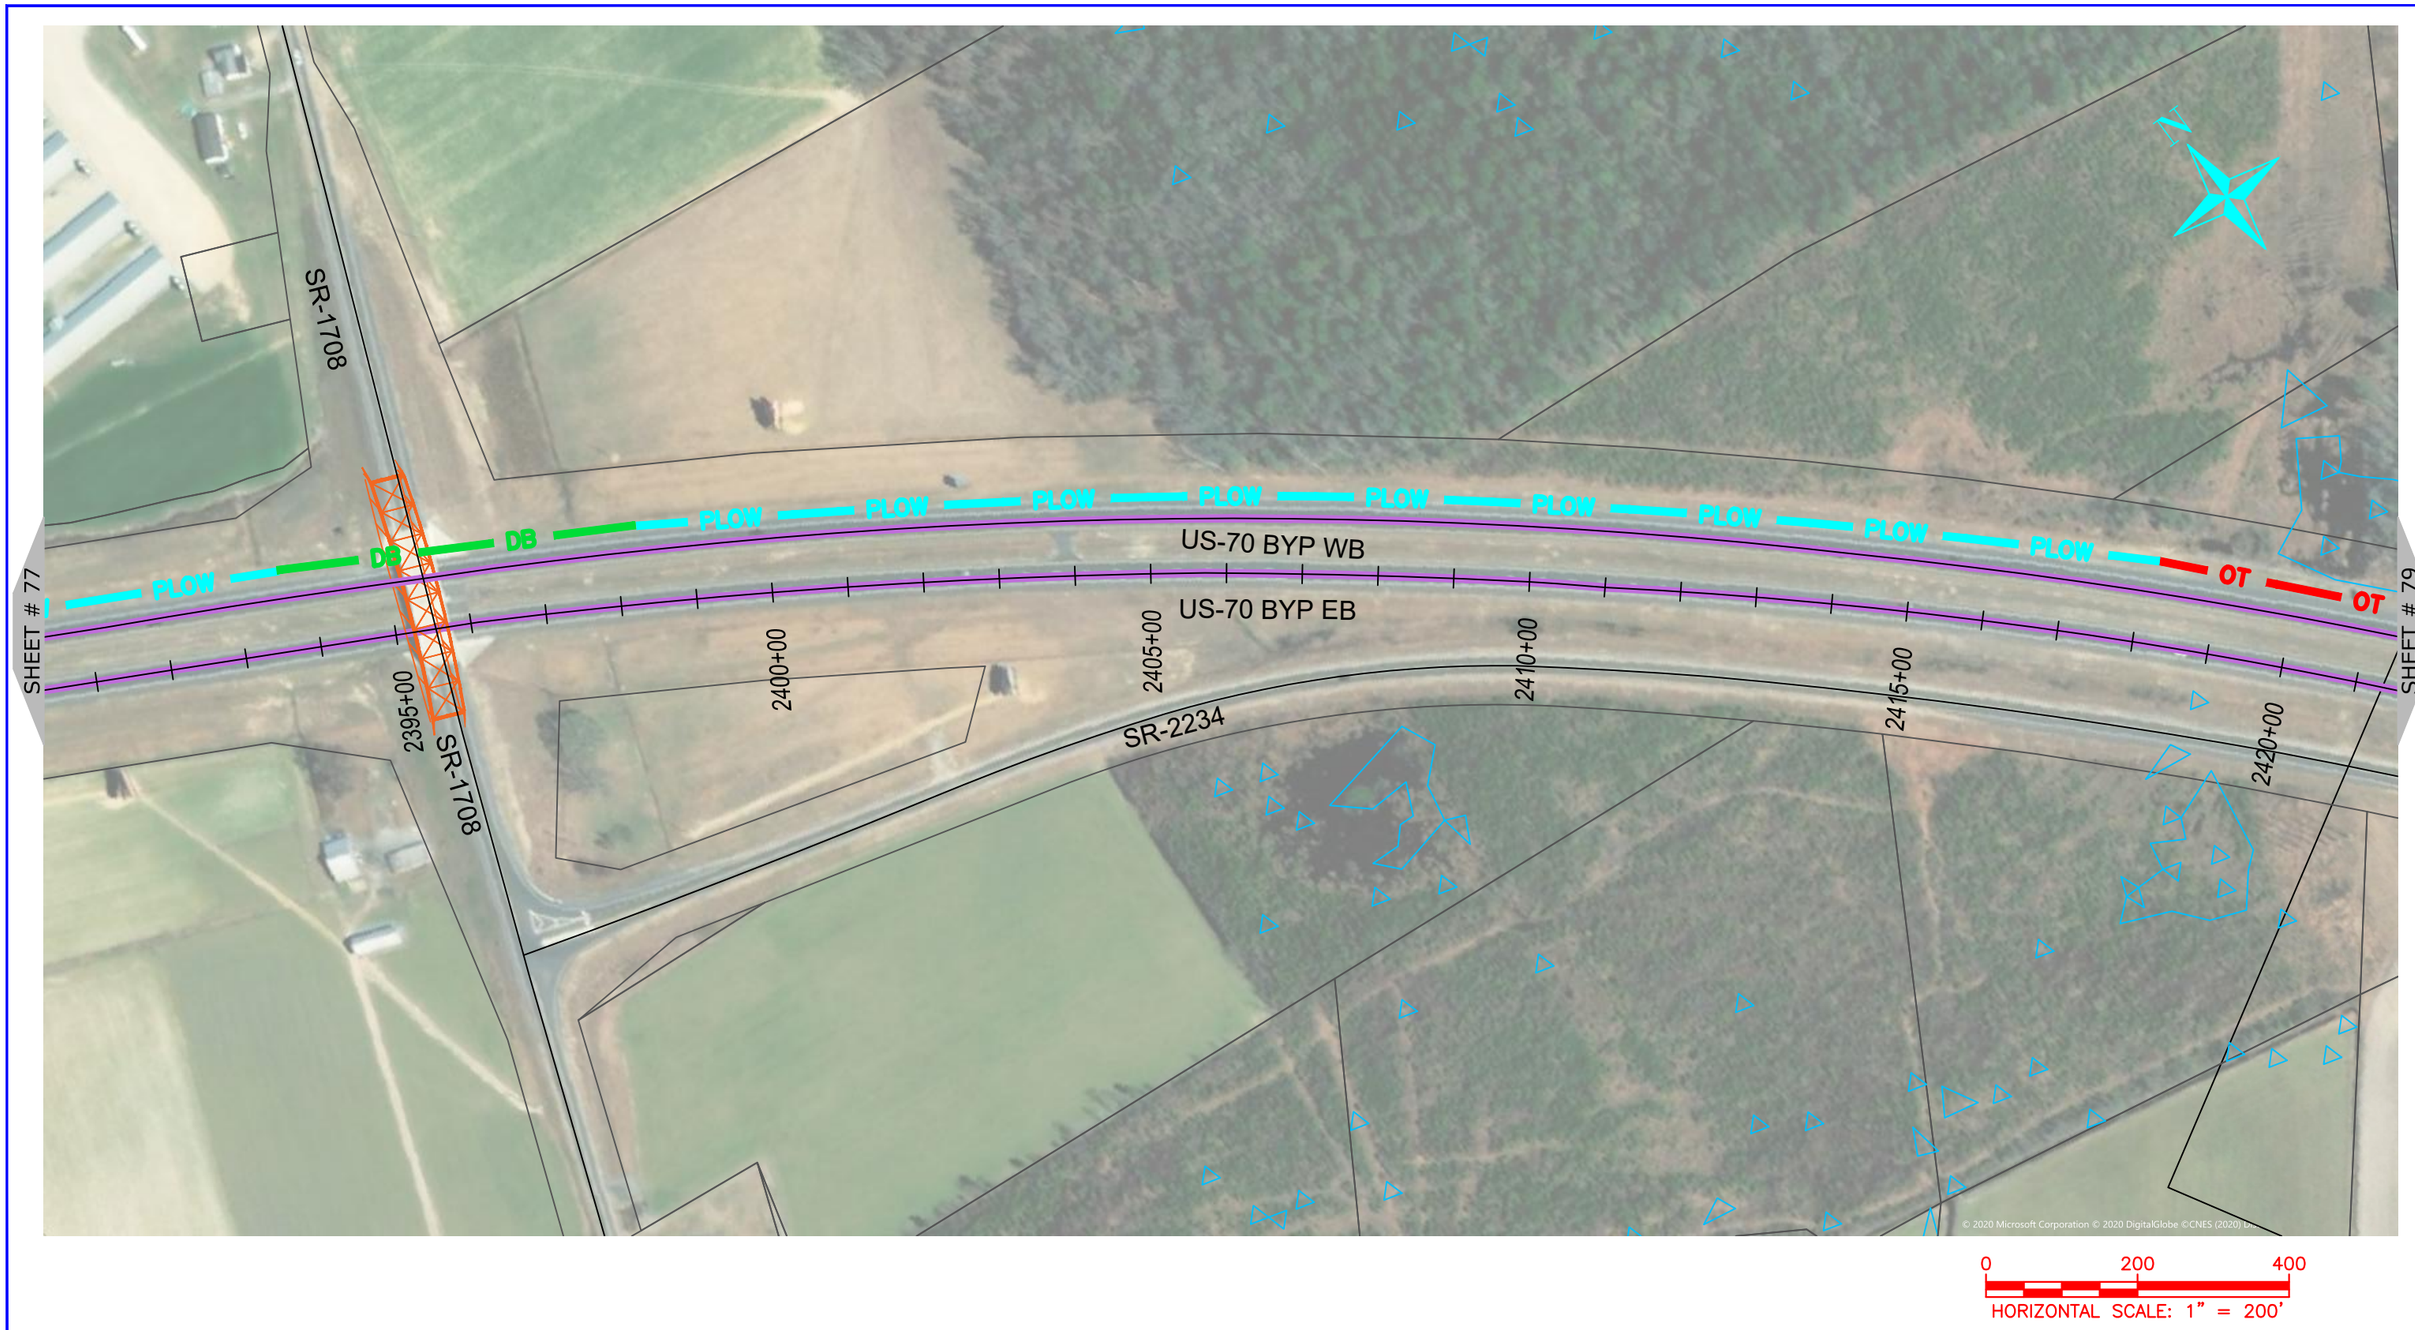

NUG COMMUNICATIONS
3315 ATLANTIC AVE
RALEIGH, NC 27604
(919) 876-5455

REV	DATE	DESCRIPTION
		Wayne County

OWNER: STATE OF NORTH CAROLINA DEPARTMENT OF TRANSPORTATION

BEFORE YOU DIG STOP CALL 1-800-632-4949 N.C. ONE-CALL CENTER IT'S THE LAW

JOB NO:	POC
DATE:	22-06-2020
SCALE:	AS SHOWN
DESIGNED BY:	RAMTECH
DRAWN BY:	RAMTECH
CHECKED BY:	---
APPROVED BY:	---

PROJECT NAME: US-70

SHEET NAME: Sheet - (78)

SHEET: 78

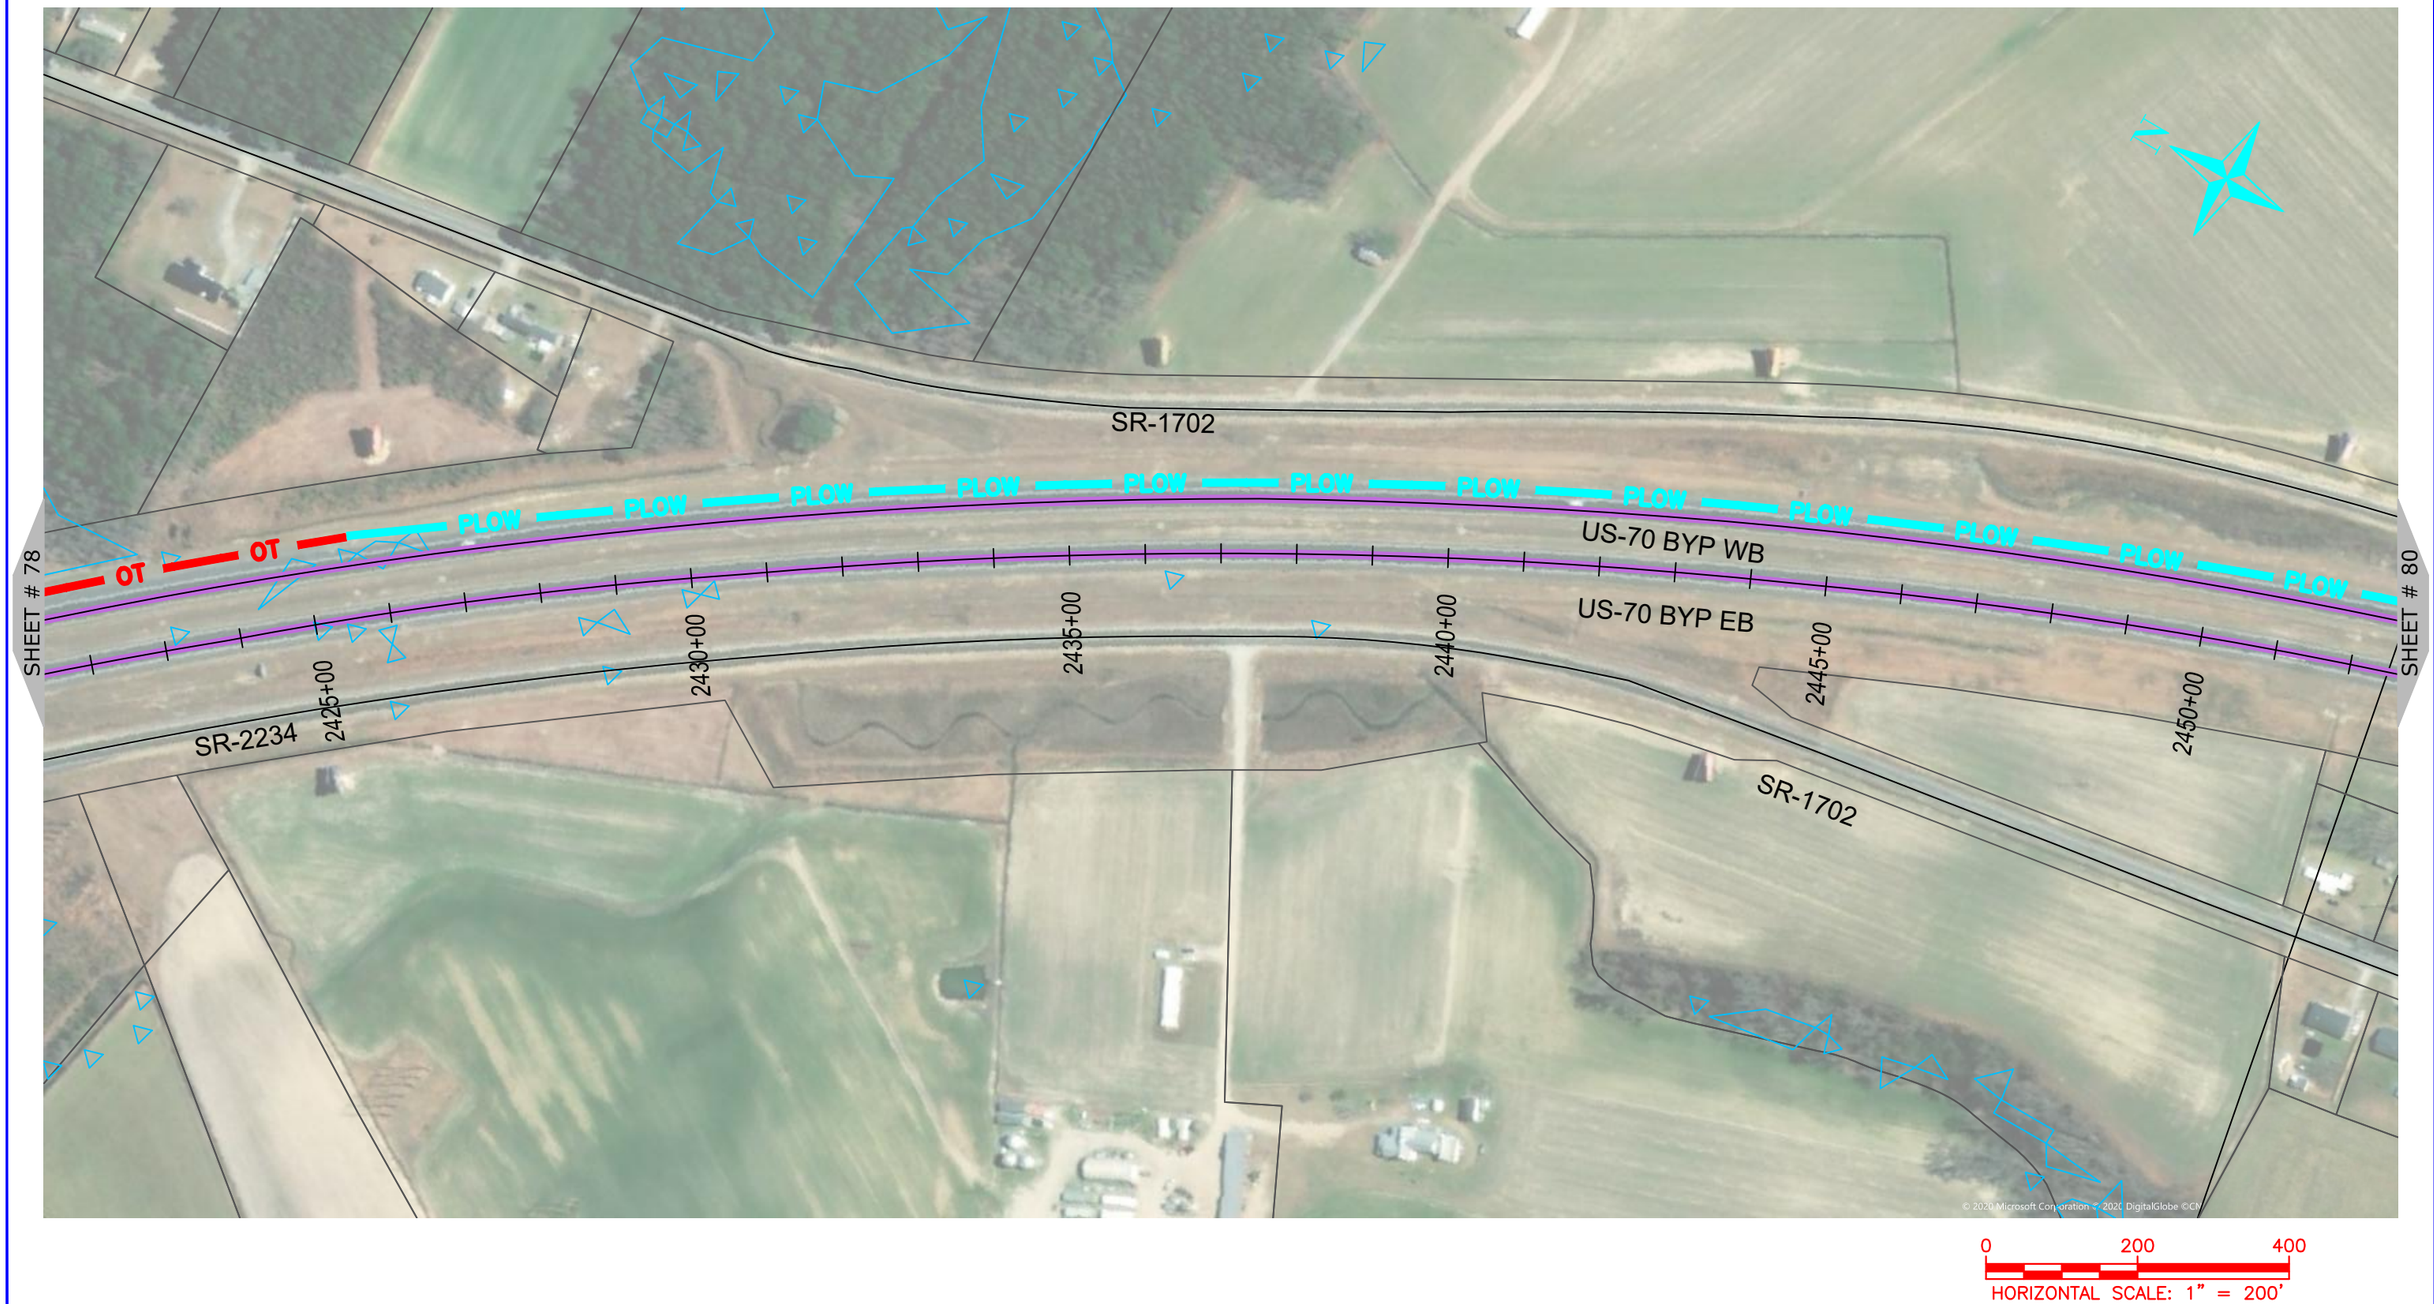

ONUG COMMUNICATIONS
3315 ATLANTIC AVE
RALEIGH, NC 27604
(919) 876-5455

REV	DATE	DESCRIPTION
		Wayne County

OWNER: STATE OF NORTH CAROLINA DEPARTMENT OF TRANSPORTATION

BEFORE YOU DIG STOP CALL 1-800-632-4949 N.C. ONE-CALL CENTER IT'S THE LAW

JOB NO:	POC
DATE:	22-06-2020
SCALE:	AS SHOWN
DESIGNED BY:	RAMTECH
DRAWN BY:	RAMTECH
CHECKED BY:	---
APPROVED BY:	---

PROJECT NAME: US-70

SHEET NAME: Sheet - (79)

SHEET: 79

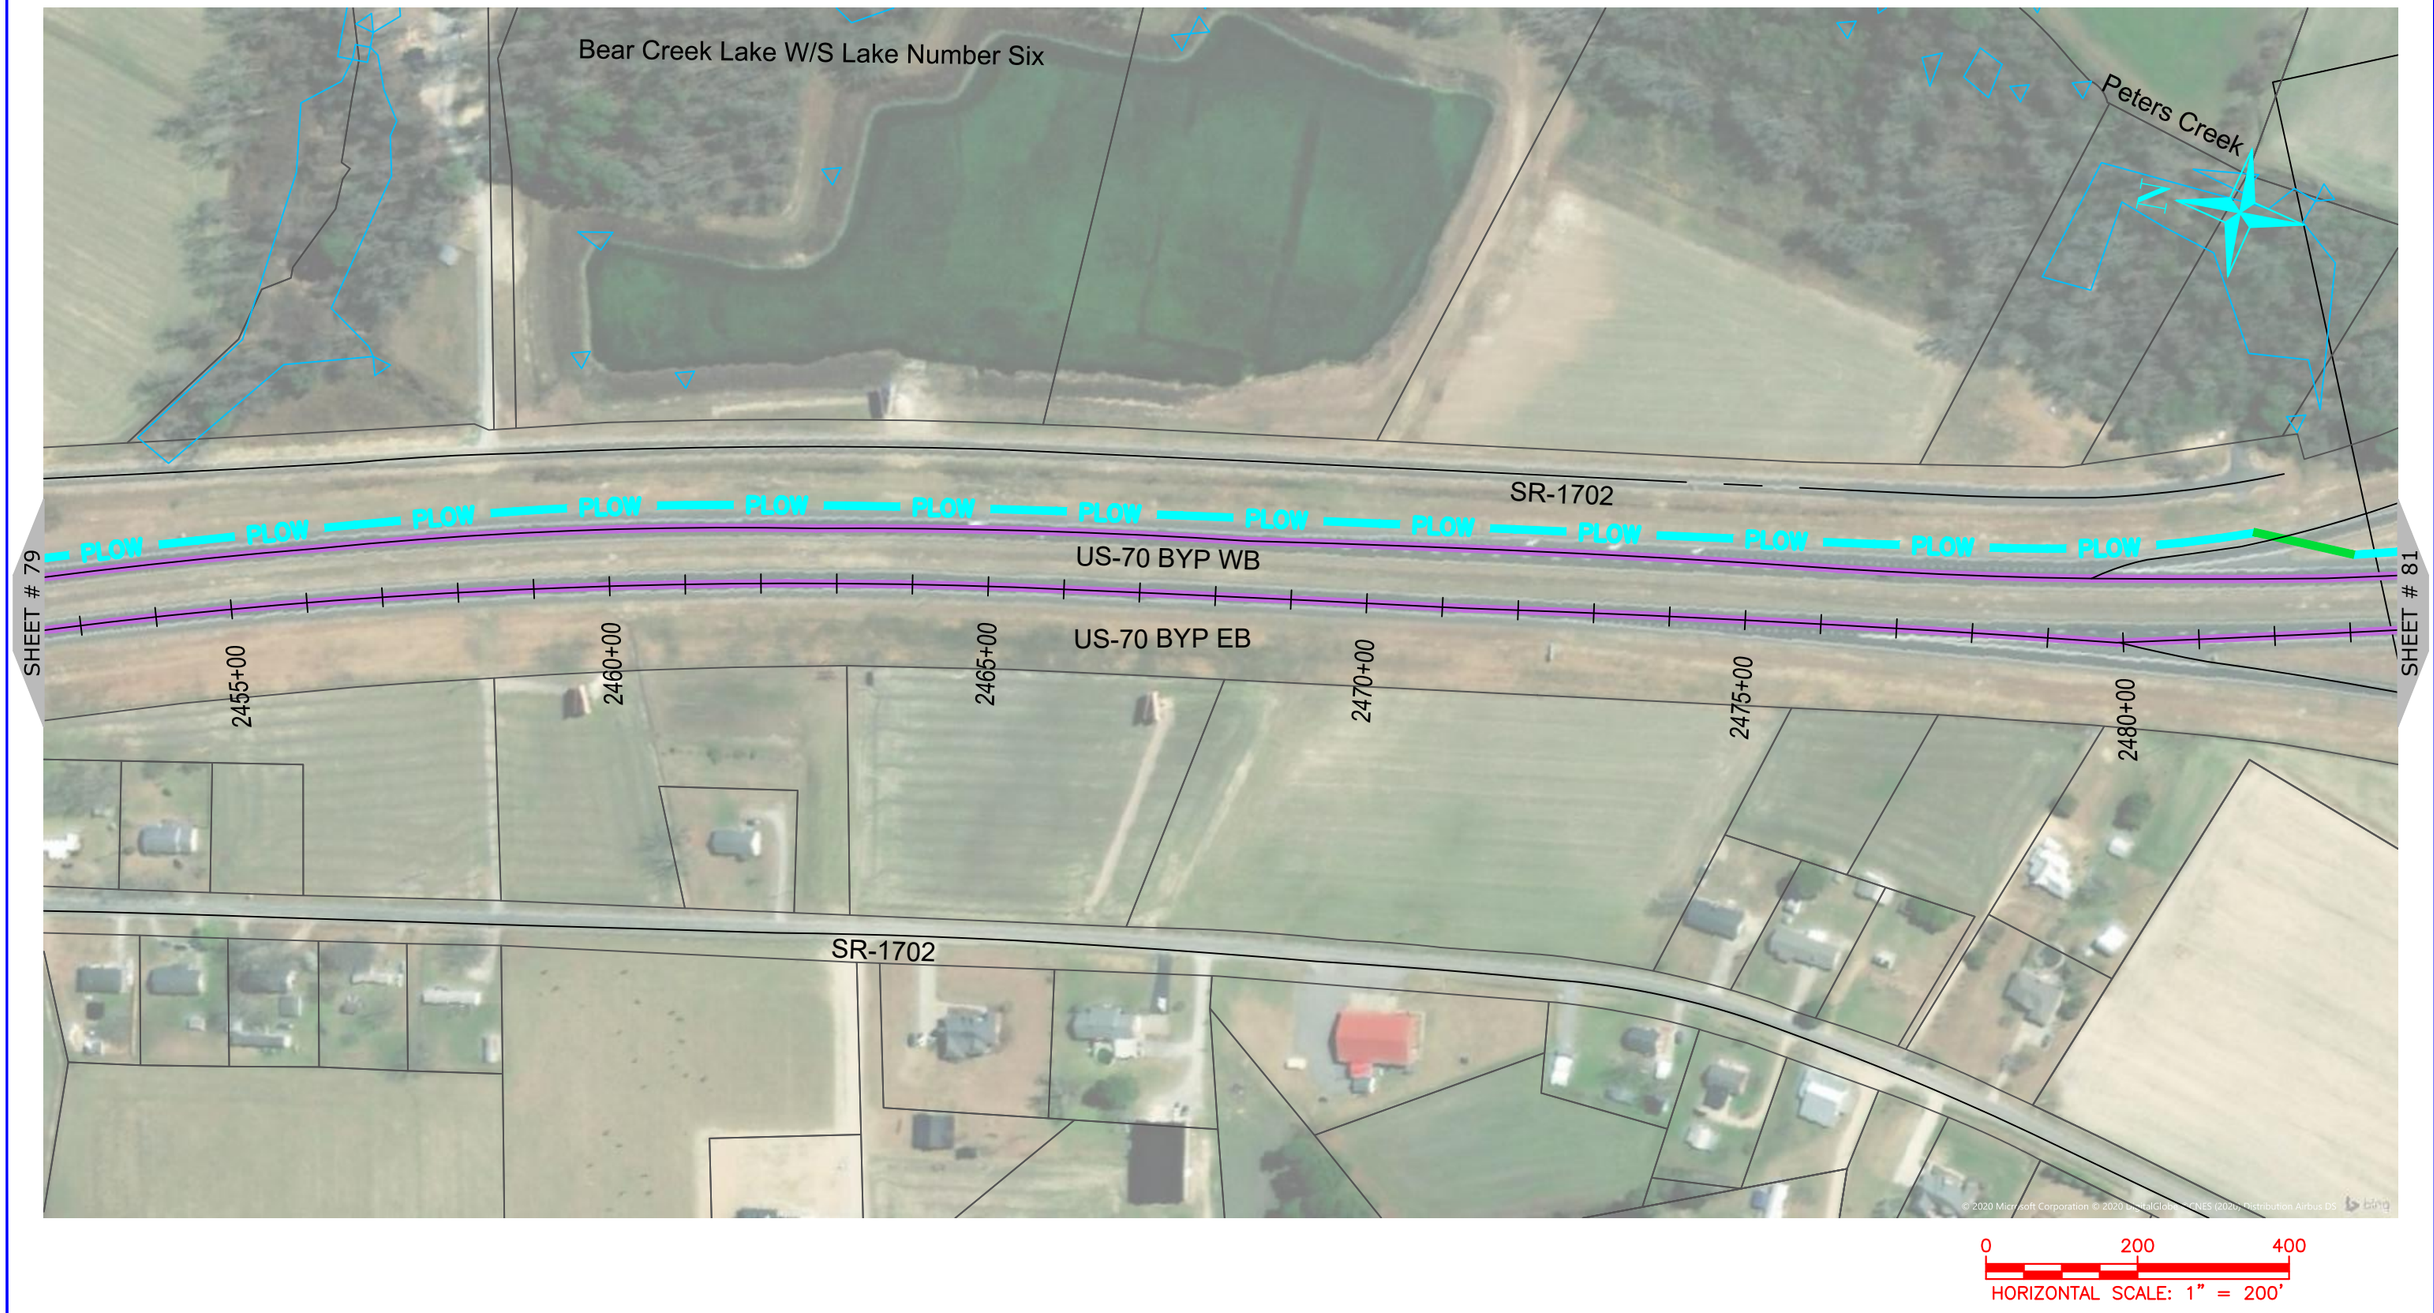

ONUG COMMUNICATIONS
3315 ATLANTIC AVE
RALEIGH, NC 27604
(919) 876-5455

REV	DATE	DESCRIPTION
		Wayne County

OWNER: STATE OF NORTH CAROLINA DEPARTMENT OF TRANSPORTATION

BEFORE YOU DIG STOP CALL 1-800-632-4949 N.C. ONE-CALL CENTER IT'S THE LAW

JOB NO:	POC
DATE:	22-06-2020
SCALE:	AS SHOWN
DESIGNED BY:	RAMTECH
DRAWN BY:	RAMTECH
CHECKED BY:	---
APPROVED BY:	---

PROJECT NAME: US-70

SHEET NAME: Sheet - (80)

SHEET: 80

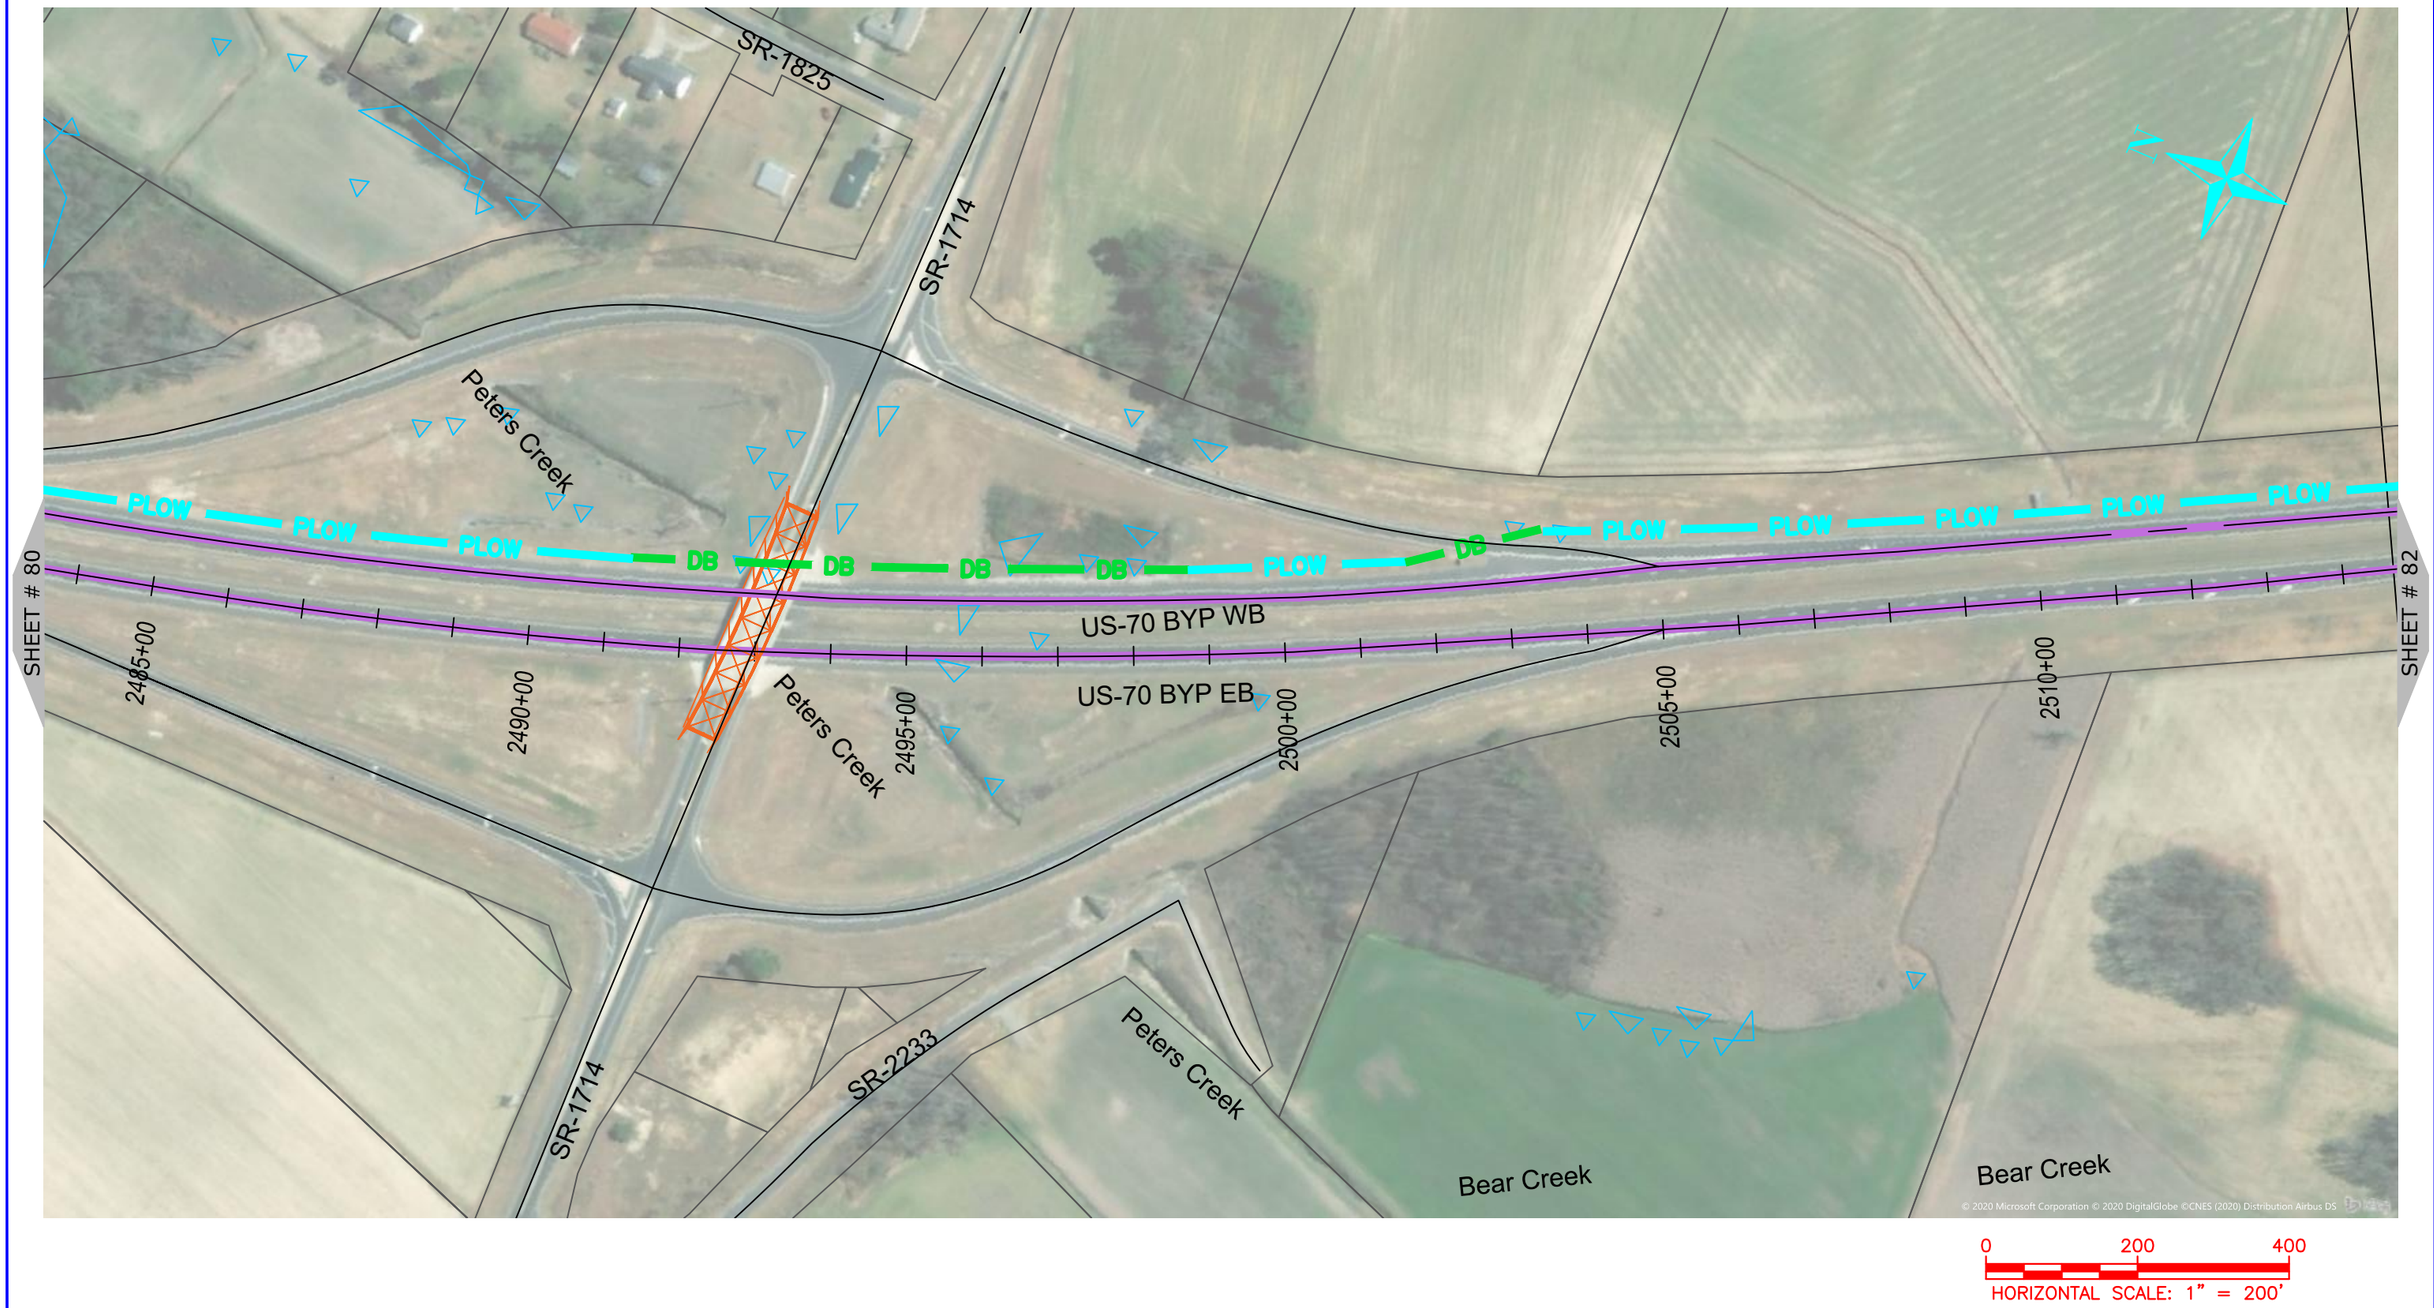

ONUG COMMUNICATIONS
3315 ATLANTIC AVE
RALEIGH, NC 27604
(919) 876-5455

REV	DATE	DESCRIPTION
		Wayne County

OWNER: STATE OF NORTH CAROLINA DEPARTMENT OF TRANSPORTATION

BEFORE YOU DIG STOP CALL 1-800-632-4949 N.C. ONE-CALL CENTER IT'S THE LAW

JOB NO:	POC
DATE:	22-06-2020
SCALE:	AS SHOWN
DESIGNED BY:	RAMTECH
DRAWN BY:	RAMTECH
CHECKED BY:	---
APPROVED BY:	---

PROJECT NAME: US-70

SHEET NAME: Sheet - (81)

SHEET: 81

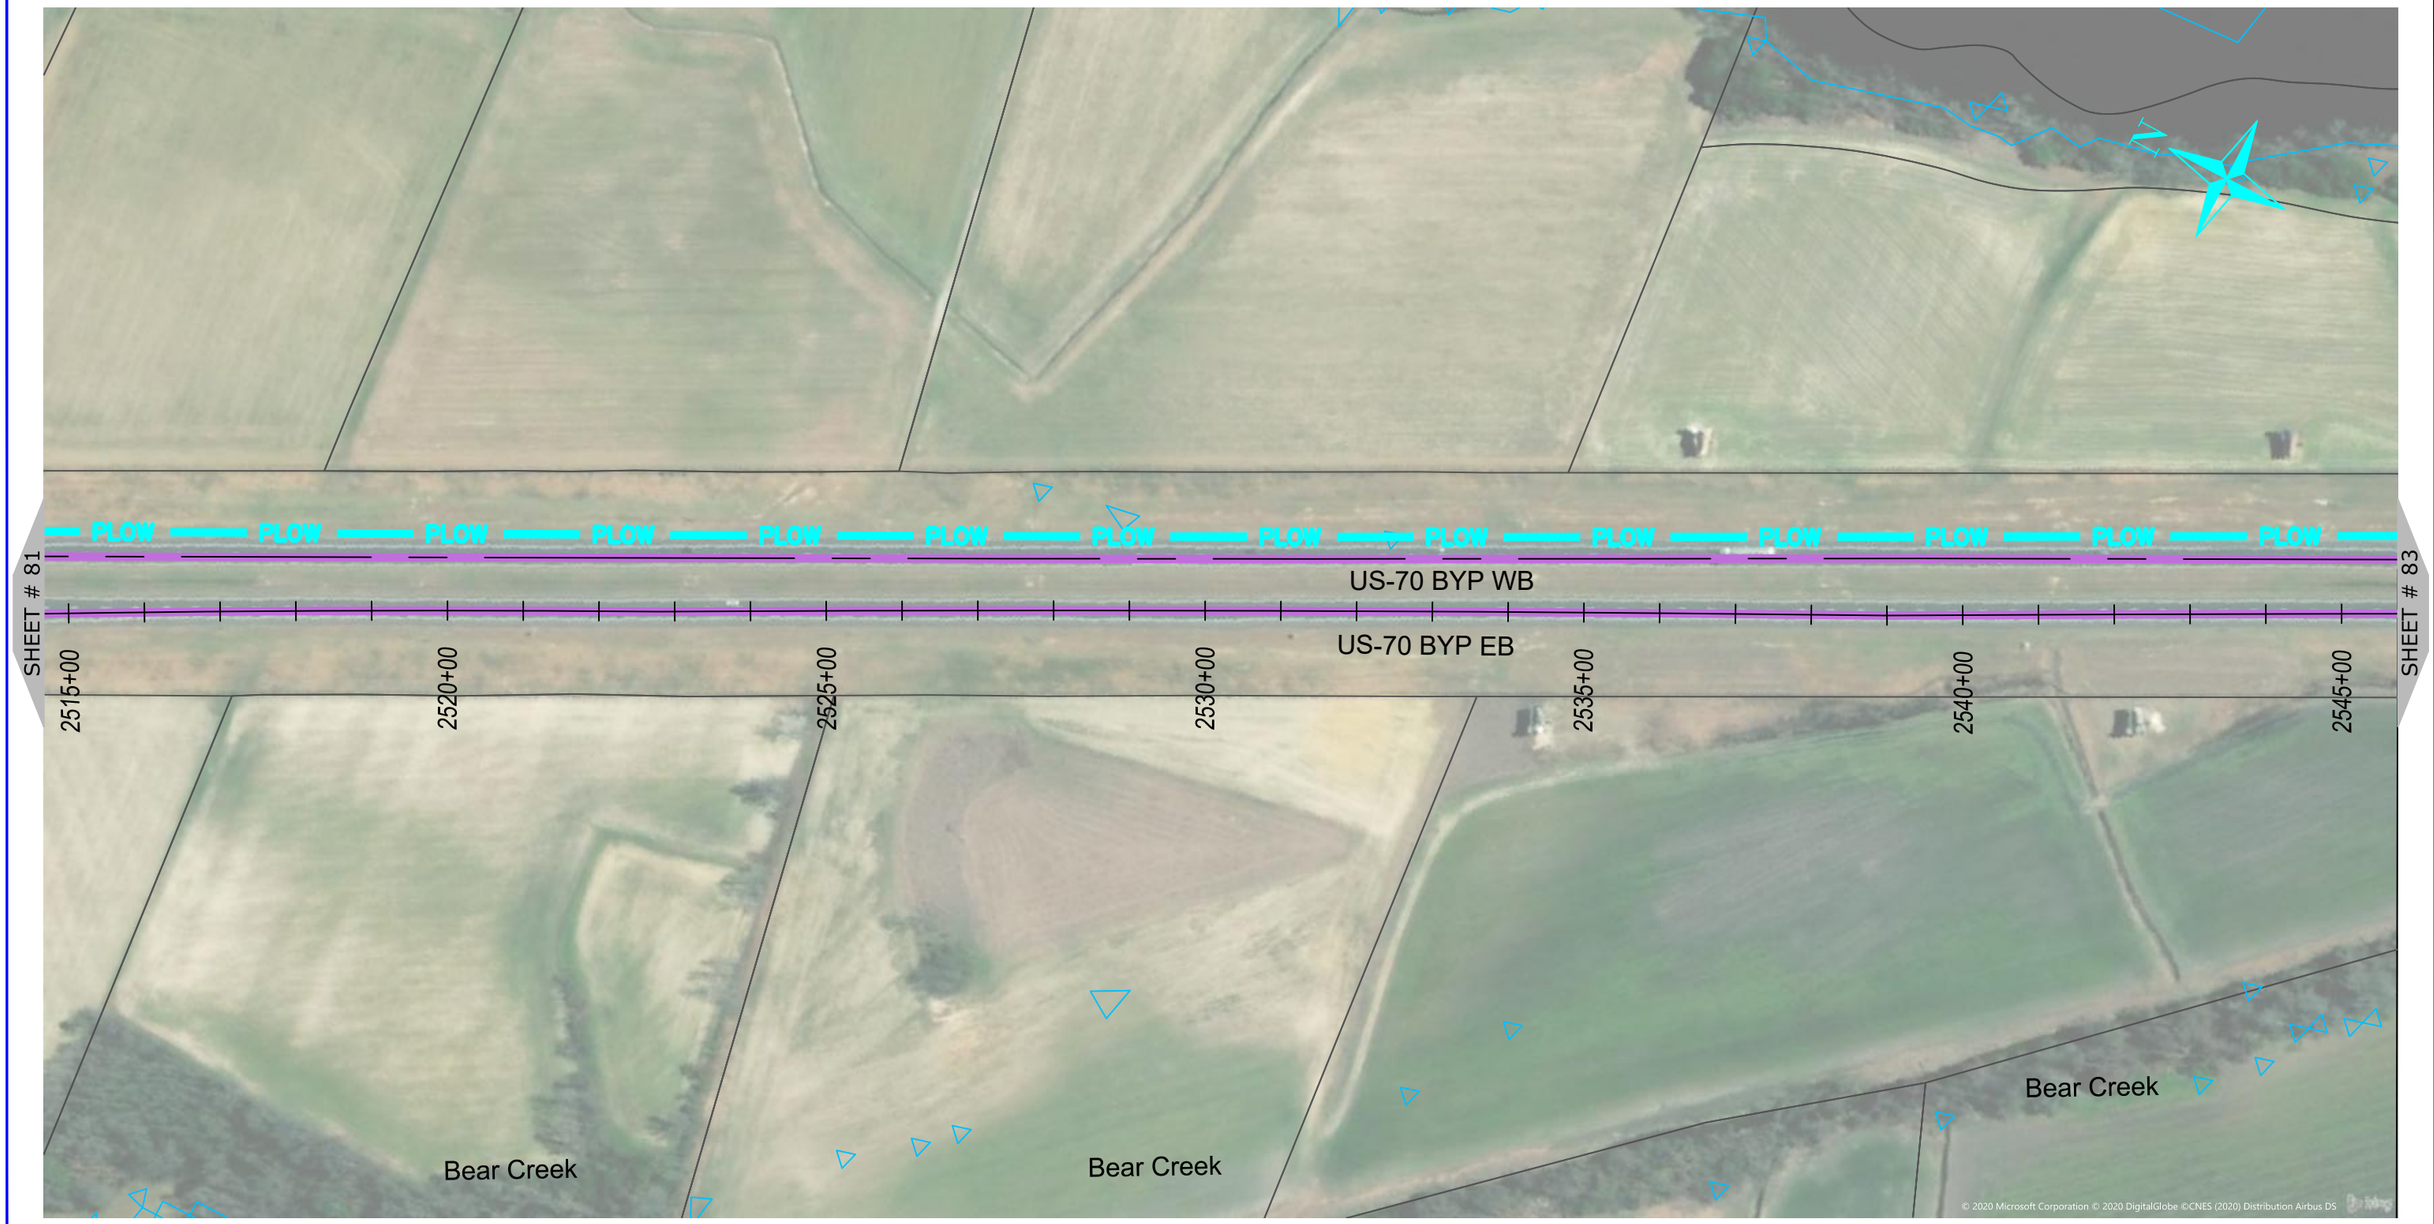

0 200 400
HORIZONTAL SCALE: 1" = 200'

NUG COMMUNICATIONS
3315 ATLANTIC AVE
RALEIGH, NC 27604
(919) 876-5455

REV	DATE	DESCRIPTION
		Wayne County

OWNER: STATE OF NORTH CAROLINA DEPARTMENT OF TRANSPORTATION

BEFORE YOU DIG STOP CALL 1-800-632-4949 N.C. ONE-CALL CENTER IT'S THE LAW

JOB NO:	POC
DATE:	22-06-2020
SCALE:	AS SHOWN
DESIGNED BY:	RAMTECH
DRAWN BY:	RAMTECH
CHECKED BY:	---
APPROVED BY:	---

PROJECT NAME: US-70

SHEET NAME: Sheet - (82)

SHEET: 82

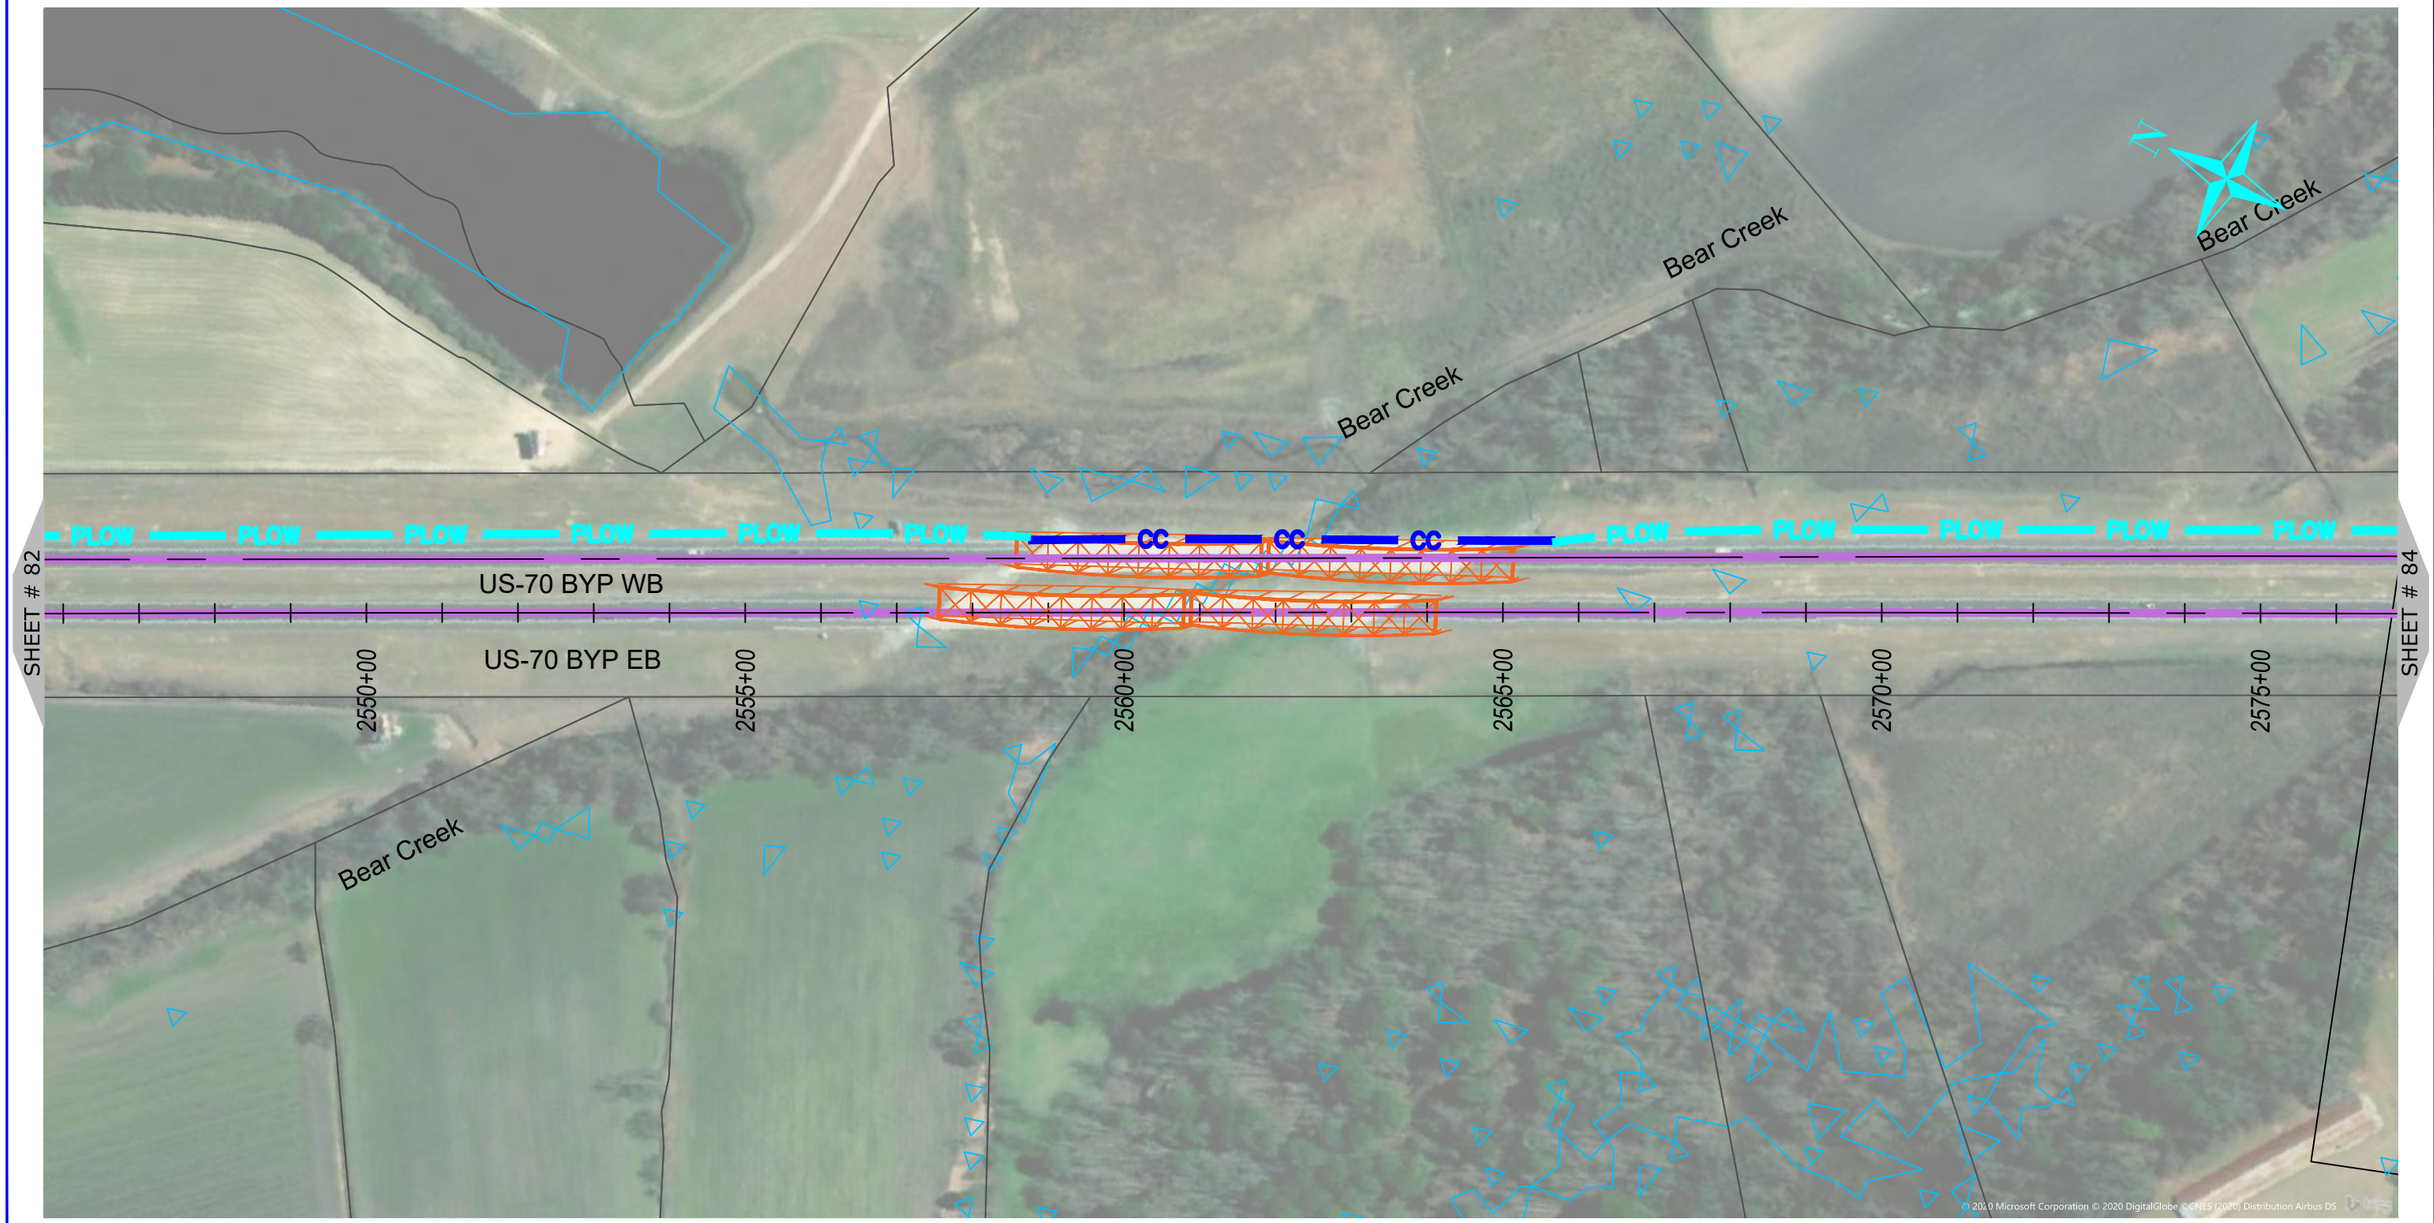

0 200 400

HORIZONTAL SCALE: 1" = 200'

NUG COMMUNICATIONS
3315 ATLANTIC AVE
RALEIGH, NC 27604
(919) 876-5455

REV	DATE	DESCRIPTION
		Wayne County

OWNER: STATE OF NORTH CAROLINA DEPARTMENT OF TRANSPORTATION

BEFORE YOU DIG STOP CALL 1-800-632-4949 N.C. ONE-CALL CENTER IT'S THE LAW

JOB NO:	POC
DATE:	22-06-2020
SCALE:	AS SHOWN
DESIGNED BY:	RAMTECH
DRAWN BY:	RAMTECH
CHECKED BY:	---
APPROVED BY:	---

PROJECT NAME: US-70

SHEET NAME: Sheet - (83)

SHEET: 83

ONUG COMMUNICATIONS
3315 ATLANTIC AVE
RALEIGH, NC 27604
(919) 876-5455

REV	DATE	DESCRIPTION
		Wayne County

OWNER: STATE OF NORTH CAROLINA DEPARTMENT OF TRANSPORTATION

BEFORE YOU DIG STOP CALL 1-800-632-4949 N.C. ONE-CALL CENTER IT'S THE LAW

JOB NO:	POC
DATE:	22-06-2020
SCALE:	AS SHOWN
DESIGNED BY:	RAMTECH
DRAWN BY:	RAMTECH
CHECKED BY:	---
APPROVED BY:	---

PROJECT NAME: US-70

SHEET NAME: Sheet - (84)

SHEET: 84

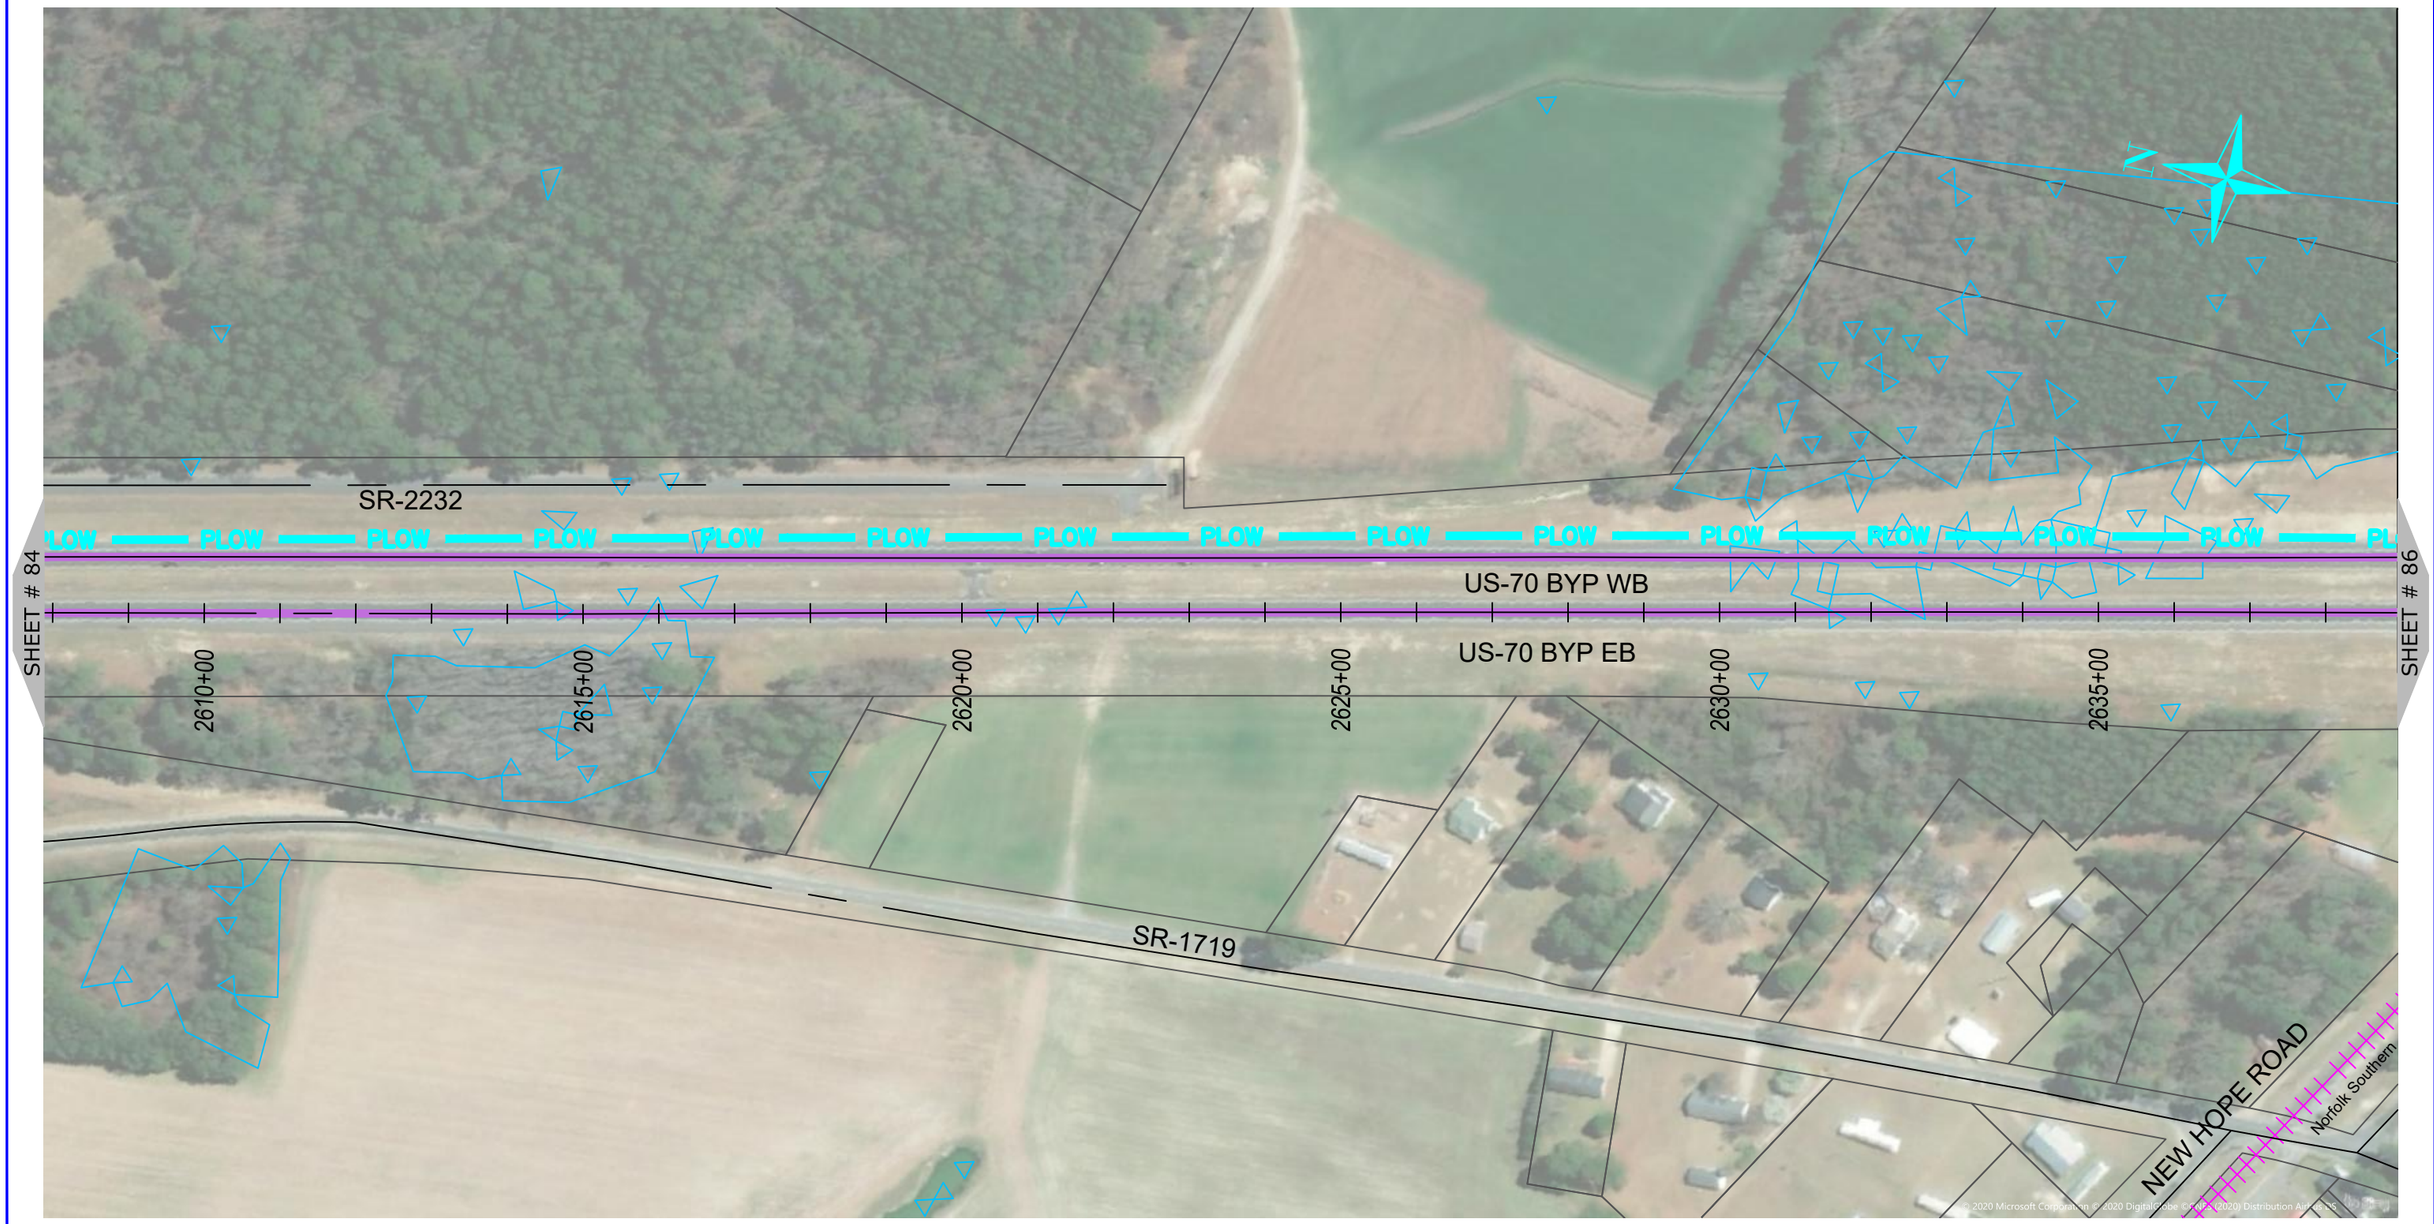

0 200 400
HORIZONTAL SCALE: 1" = 200'

ONUG COMMUNICATIONS
3315 ATLANTIC AVE
RALEIGH, NC 27604
(919) 876-5455

REV	DATE	DESCRIPTION
		Wayne County

OWNER: STATE OF NORTH CAROLINA DEPARTMENT OF TRANSPORTATION

BEFORE YOU DIG STOP CALL 1-800-632-4949 N.C. ONE-CALL CENTER IT'S THE LAW

JOB NO:	POC
DATE:	22-06-2020
SCALE:	AS SHOWN
DESIGNED BY:	RAMTECH
DRAWN BY:	RAMTECH
CHECKED BY:	---
APPROVED BY:	---

PROJECT NAME: US-70

SHEET NAME: Sheet - (85)

SHEET: 85

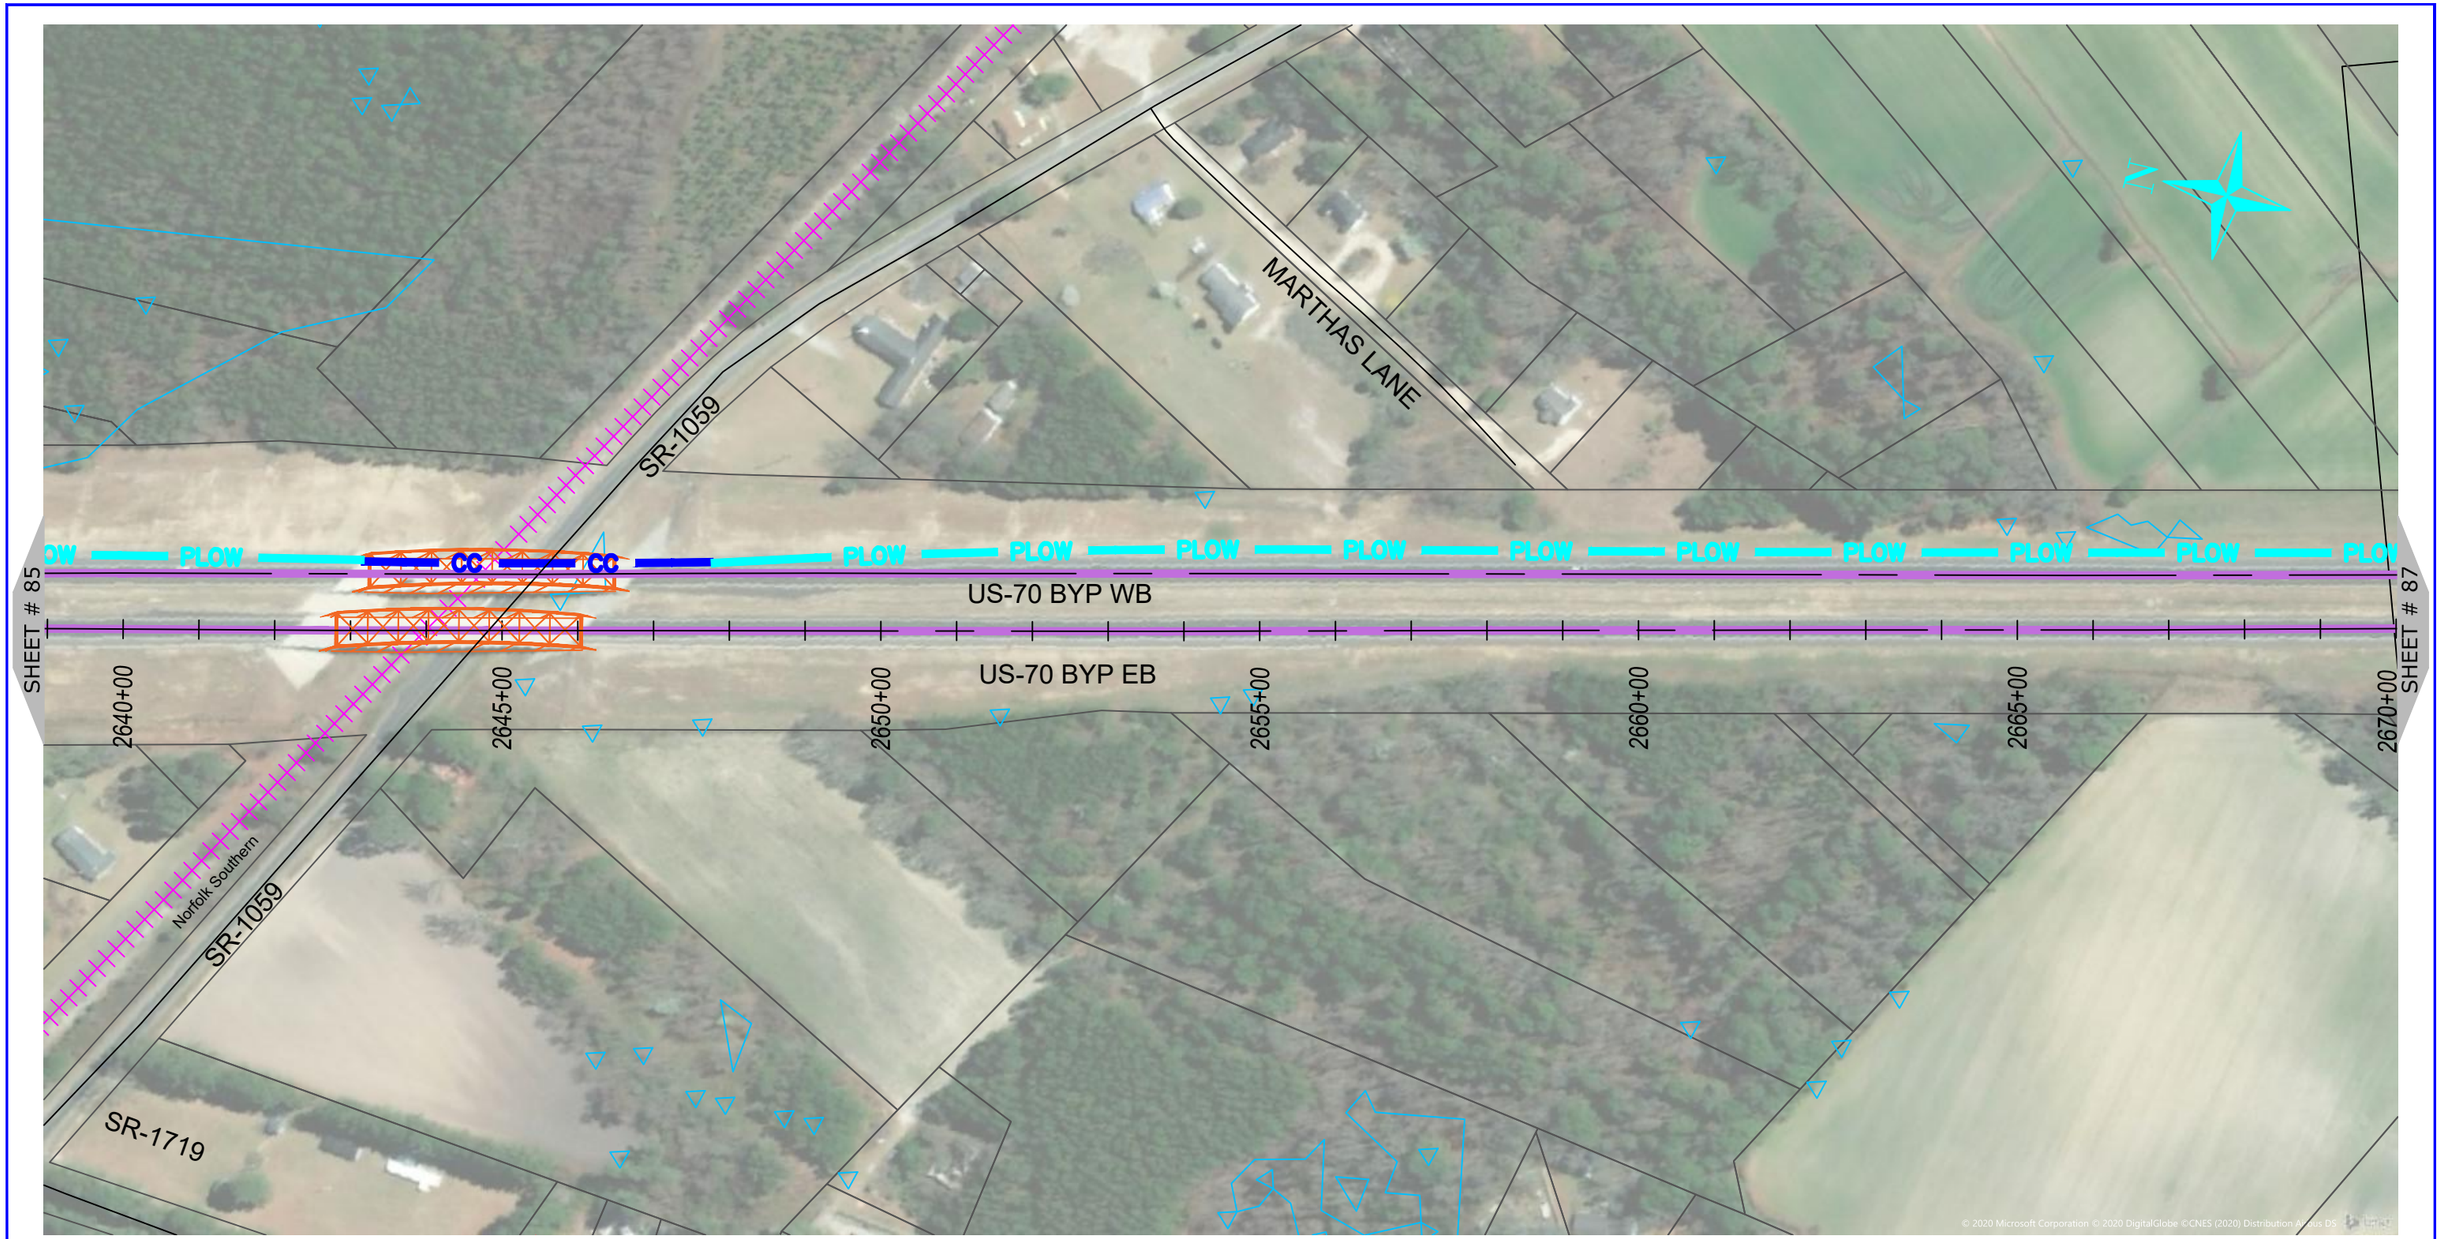

NUG COMMUNICATIONS
3315 ATLANTIC AVE
RALEIGH, NC 27604
(919) 876-5455

REV	DATE	DESCRIPTION
		Wayne County

OWNER: STATE OF NORTH CAROLINA DEPARTMENT OF TRANSPORTATION

BEFORE YOU DIG STOP CALL 1-800-632-4949 N.C. ONE-CALL CENTER IT'S THE LAW

JOB NO:	POC
DATE:	22-06-2020
SCALE:	AS SHOWN
DESIGNED BY:	RAMTECH
DRAWN BY:	RAMTECH
CHECKED BY:	---
APPROVED BY:	---

PROJECT NAME: US-70

SHEET NAME: Sheet - (86)

SHEET: 86

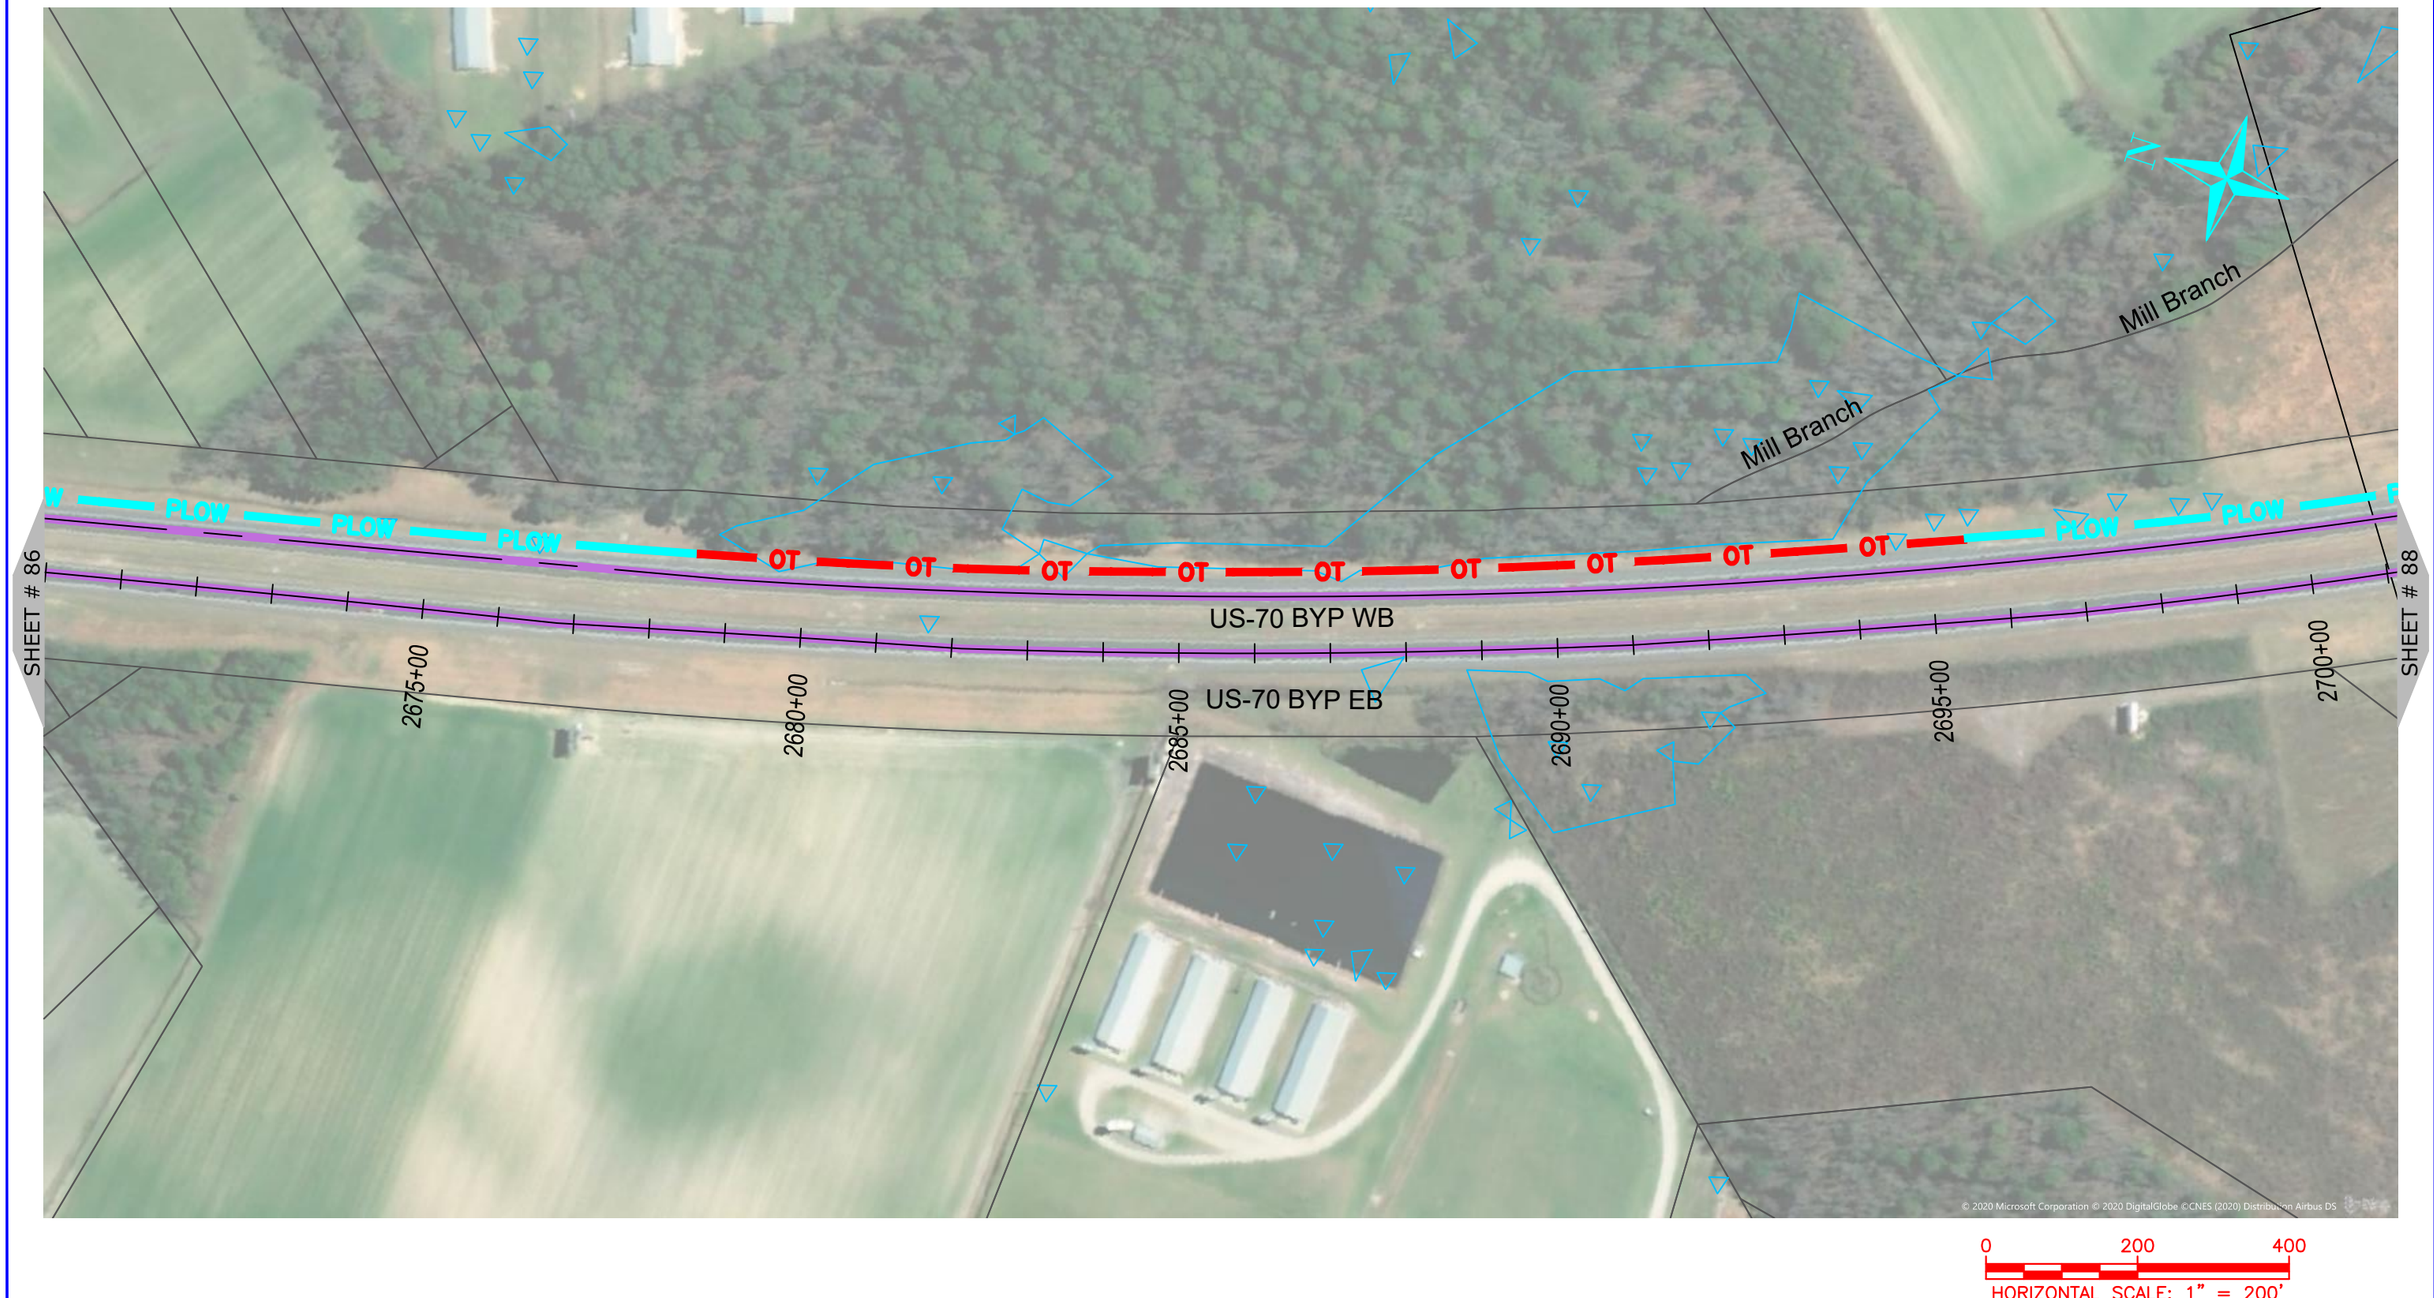

NUG COMMUNICATIONS
3315 ATLANTIC AVE
RALEIGH, NC 27604
(919) 876-5455

REV	DATE	DESCRIPTION
		Wayne County

OWNER: STATE OF NORTH CAROLINA DEPARTMENT OF TRANSPORTATION

BEFORE YOU DIG STOP CALL 1-800-632-4949 N.C. ONE-CALL CENTER IT'S THE LAW

JOB NO:	POC
DATE:	22-06-2020
SCALE:	AS SHOWN
DESIGNED BY:	RAMTECH
DRAWN BY:	RAMTECH
CHECKED BY:	---
APPROVED BY:	---

PROJECT NAME: US-70

SHEET NAME: Sheet - (87)

SHEET: 87

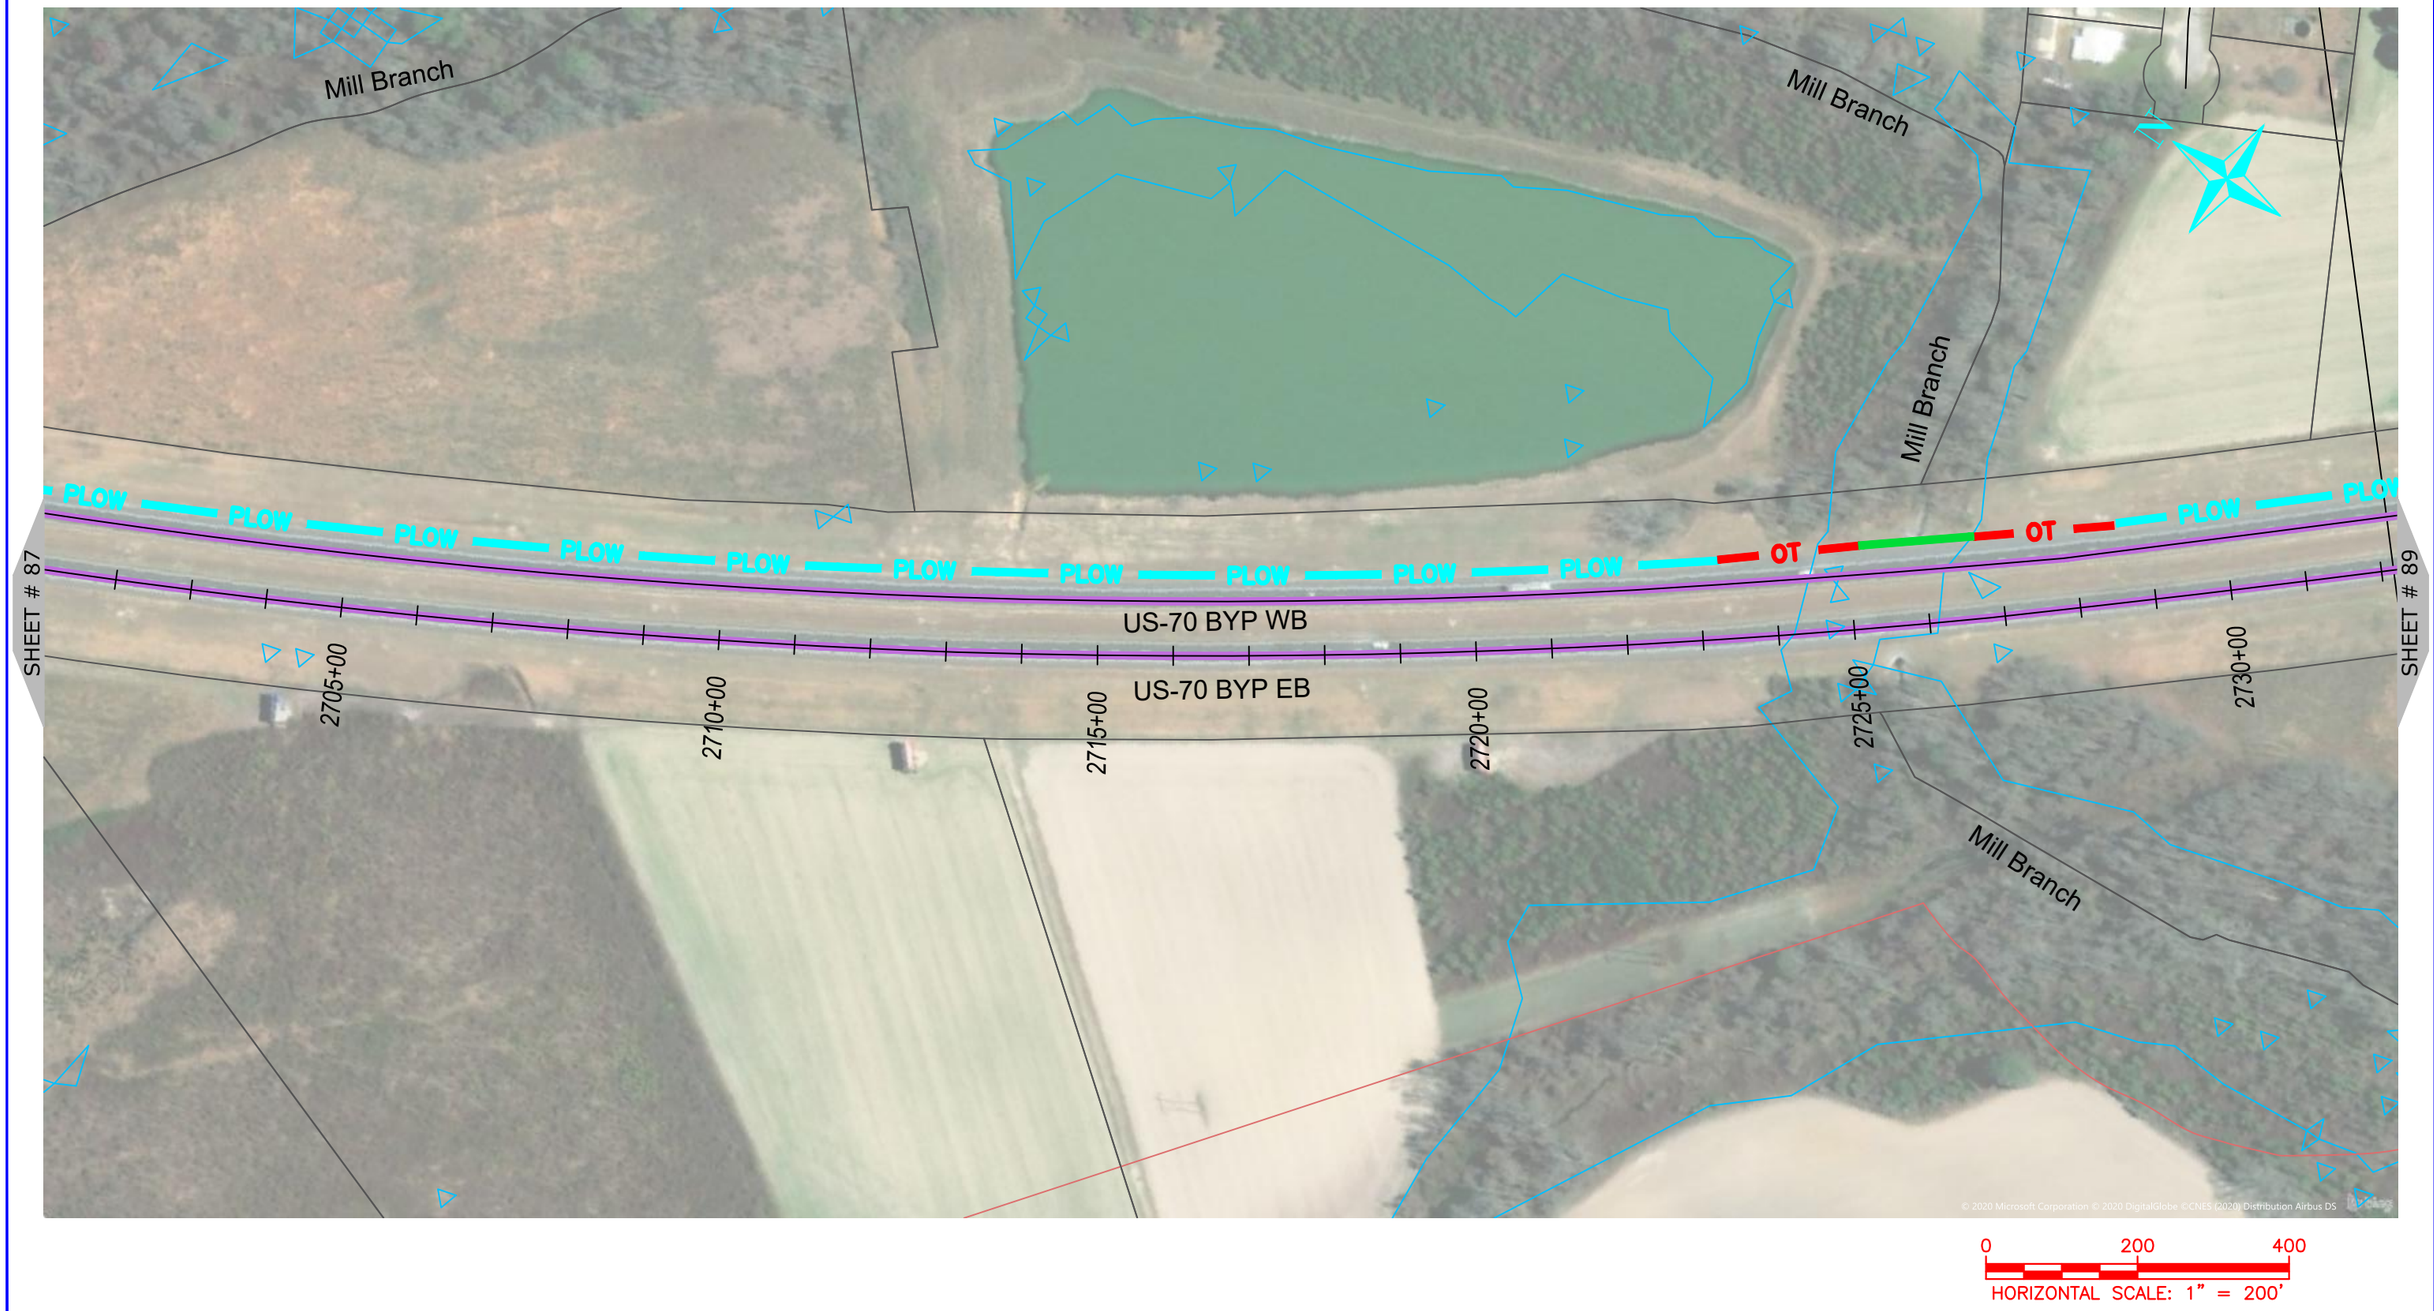

NUG COMMUNICATIONS
3315 ATLANTIC AVE
RALEIGH, NC 27604
(919) 876-5455

REV	DATE	DESCRIPTION
		Wayne County

OWNER: STATE OF NORTH CAROLINA DEPARTMENT OF TRANSPORTATION

BEFORE YOU DIG STOP CALL 1-800-632-4949 N.C. ONE-CALL CENTER IT'S THE LAW

JOB NO:	POC
DATE:	22-06-2020
SCALE:	AS SHOWN
DESIGNED BY:	RAMTECH
DRAWN BY:	RAMTECH
CHECKED BY:	---
APPROVED BY:	---

PROJECT NAME: US-70

SHEET NAME: Sheet - (88)

SHEET: 88

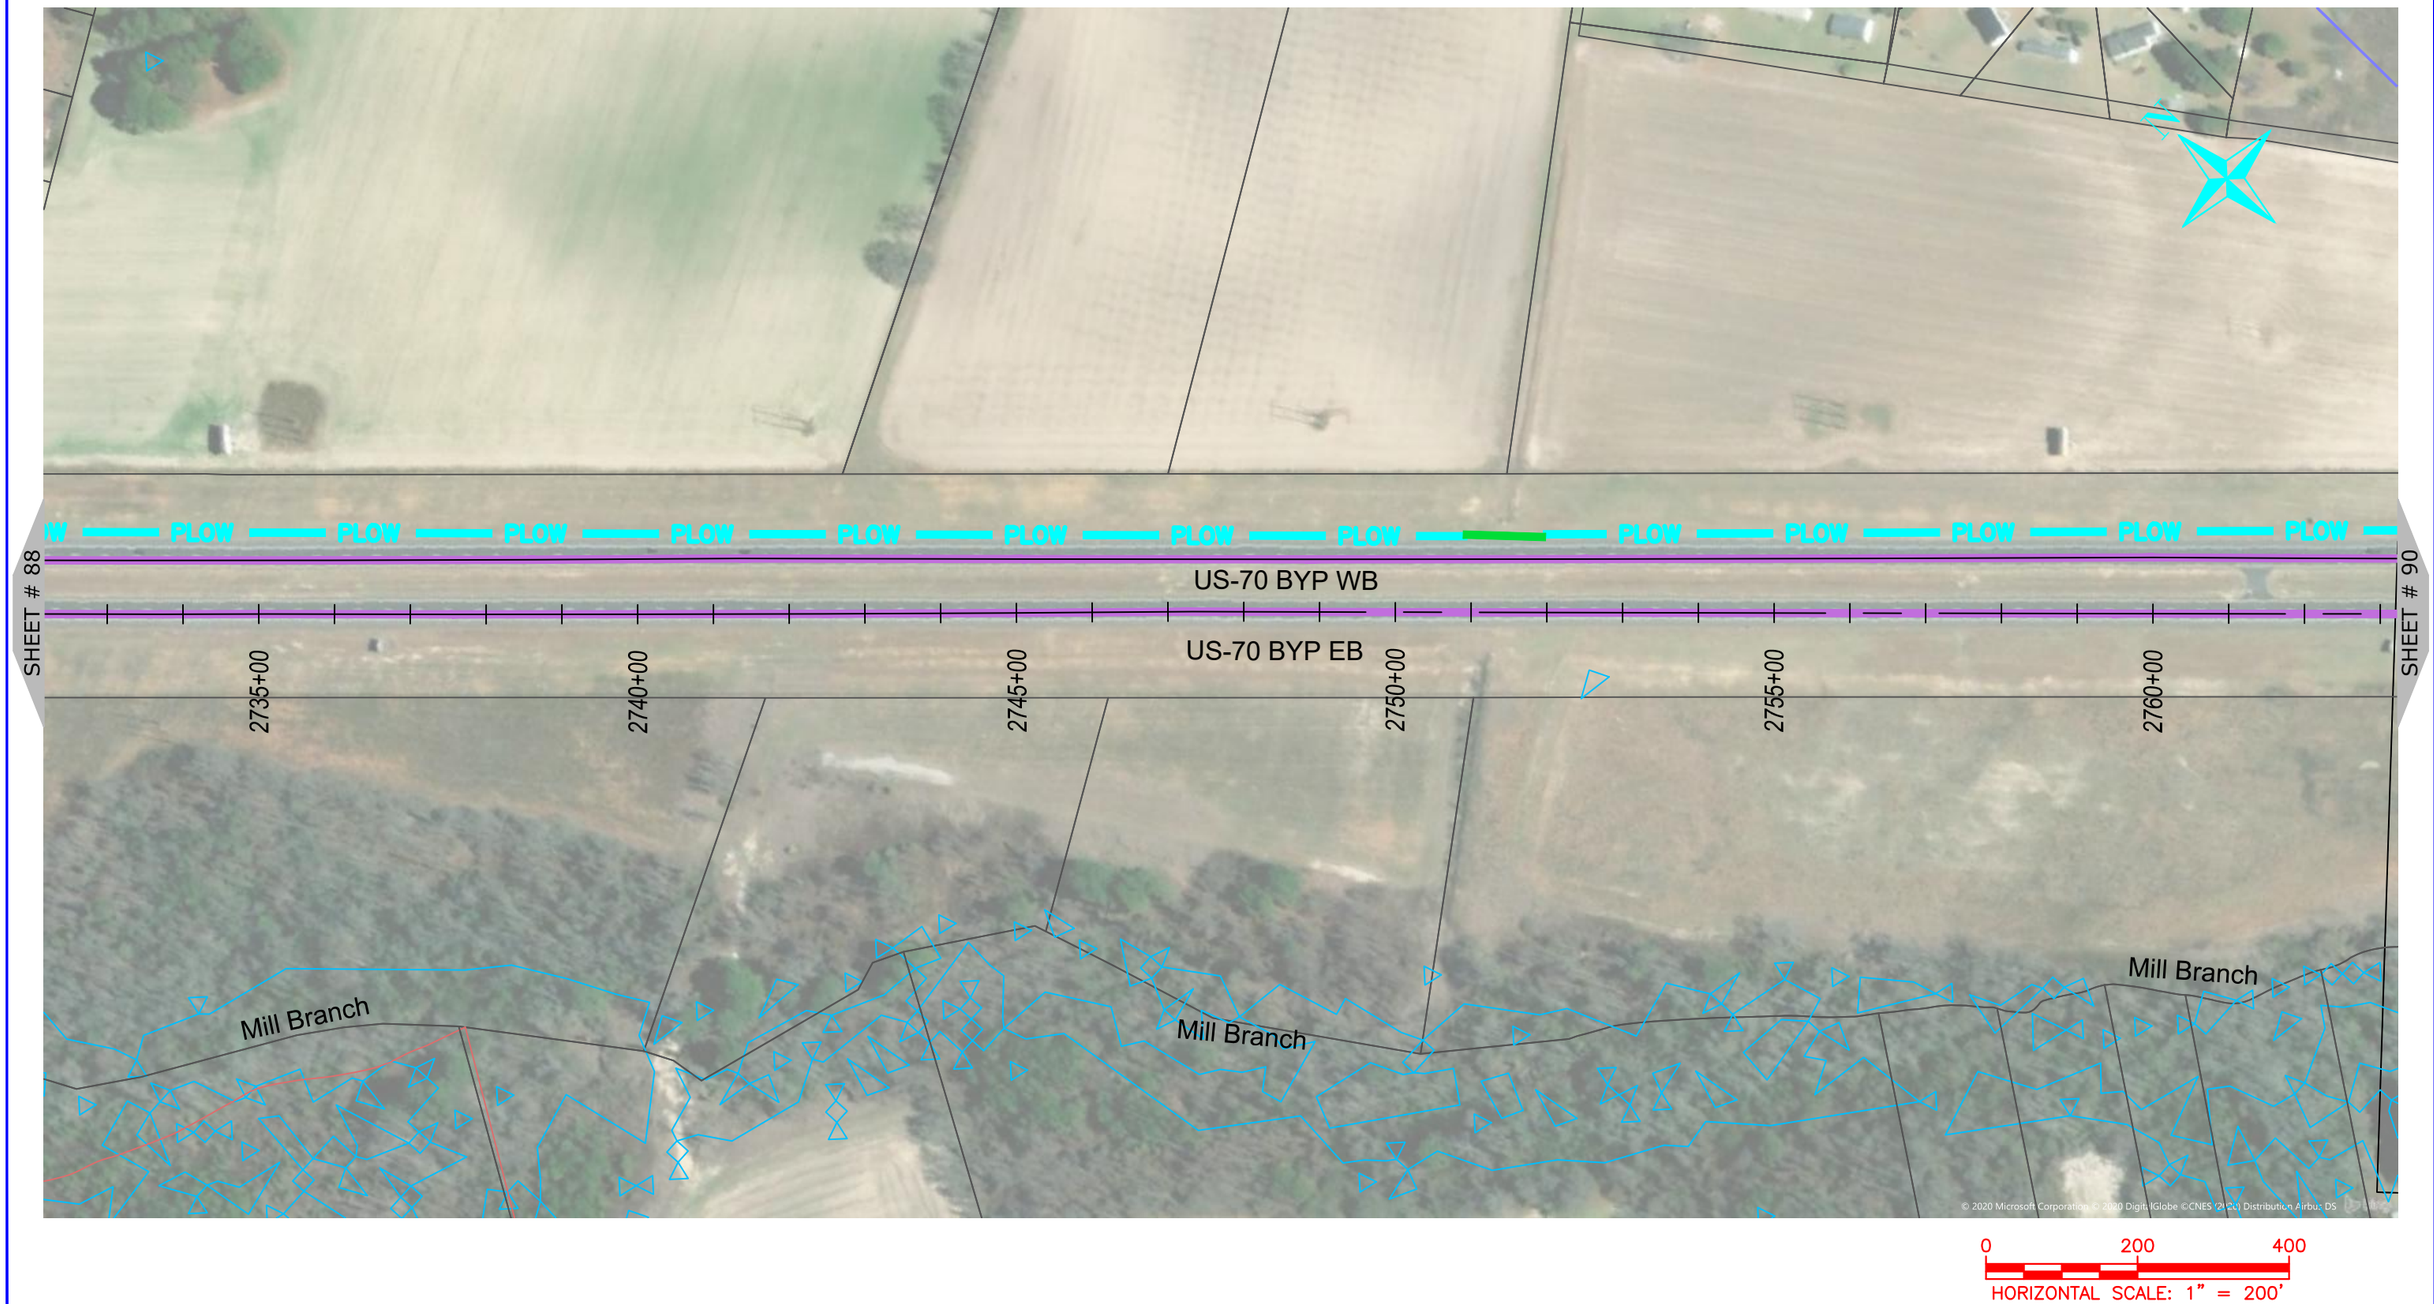

NUG COMMUNICATIONS
3315 ATLANTIC AVE
RALEIGH, NC 27604
(919) 876-5455

REV	DATE	DESCRIPTION
		Wayne County

OWNER: STATE OF NORTH CAROLINA DEPARTMENT OF TRANSPORTATION

BEFORE YOU DIG STOP CALL 1-800-632-4949 N.C. ONE-CALL CENTER IT'S THE LAW

JOB NO:	POC
DATE:	22-06-2020
SCALE:	AS SHOWN
DESIGNED BY:	RAMTECH
DRAWN BY:	RAMTECH
CHECKED BY:	---
APPROVED BY:	---

PROJECT NAME: US-70

SHEET NAME: Sheet - (89)

SHEET: 89

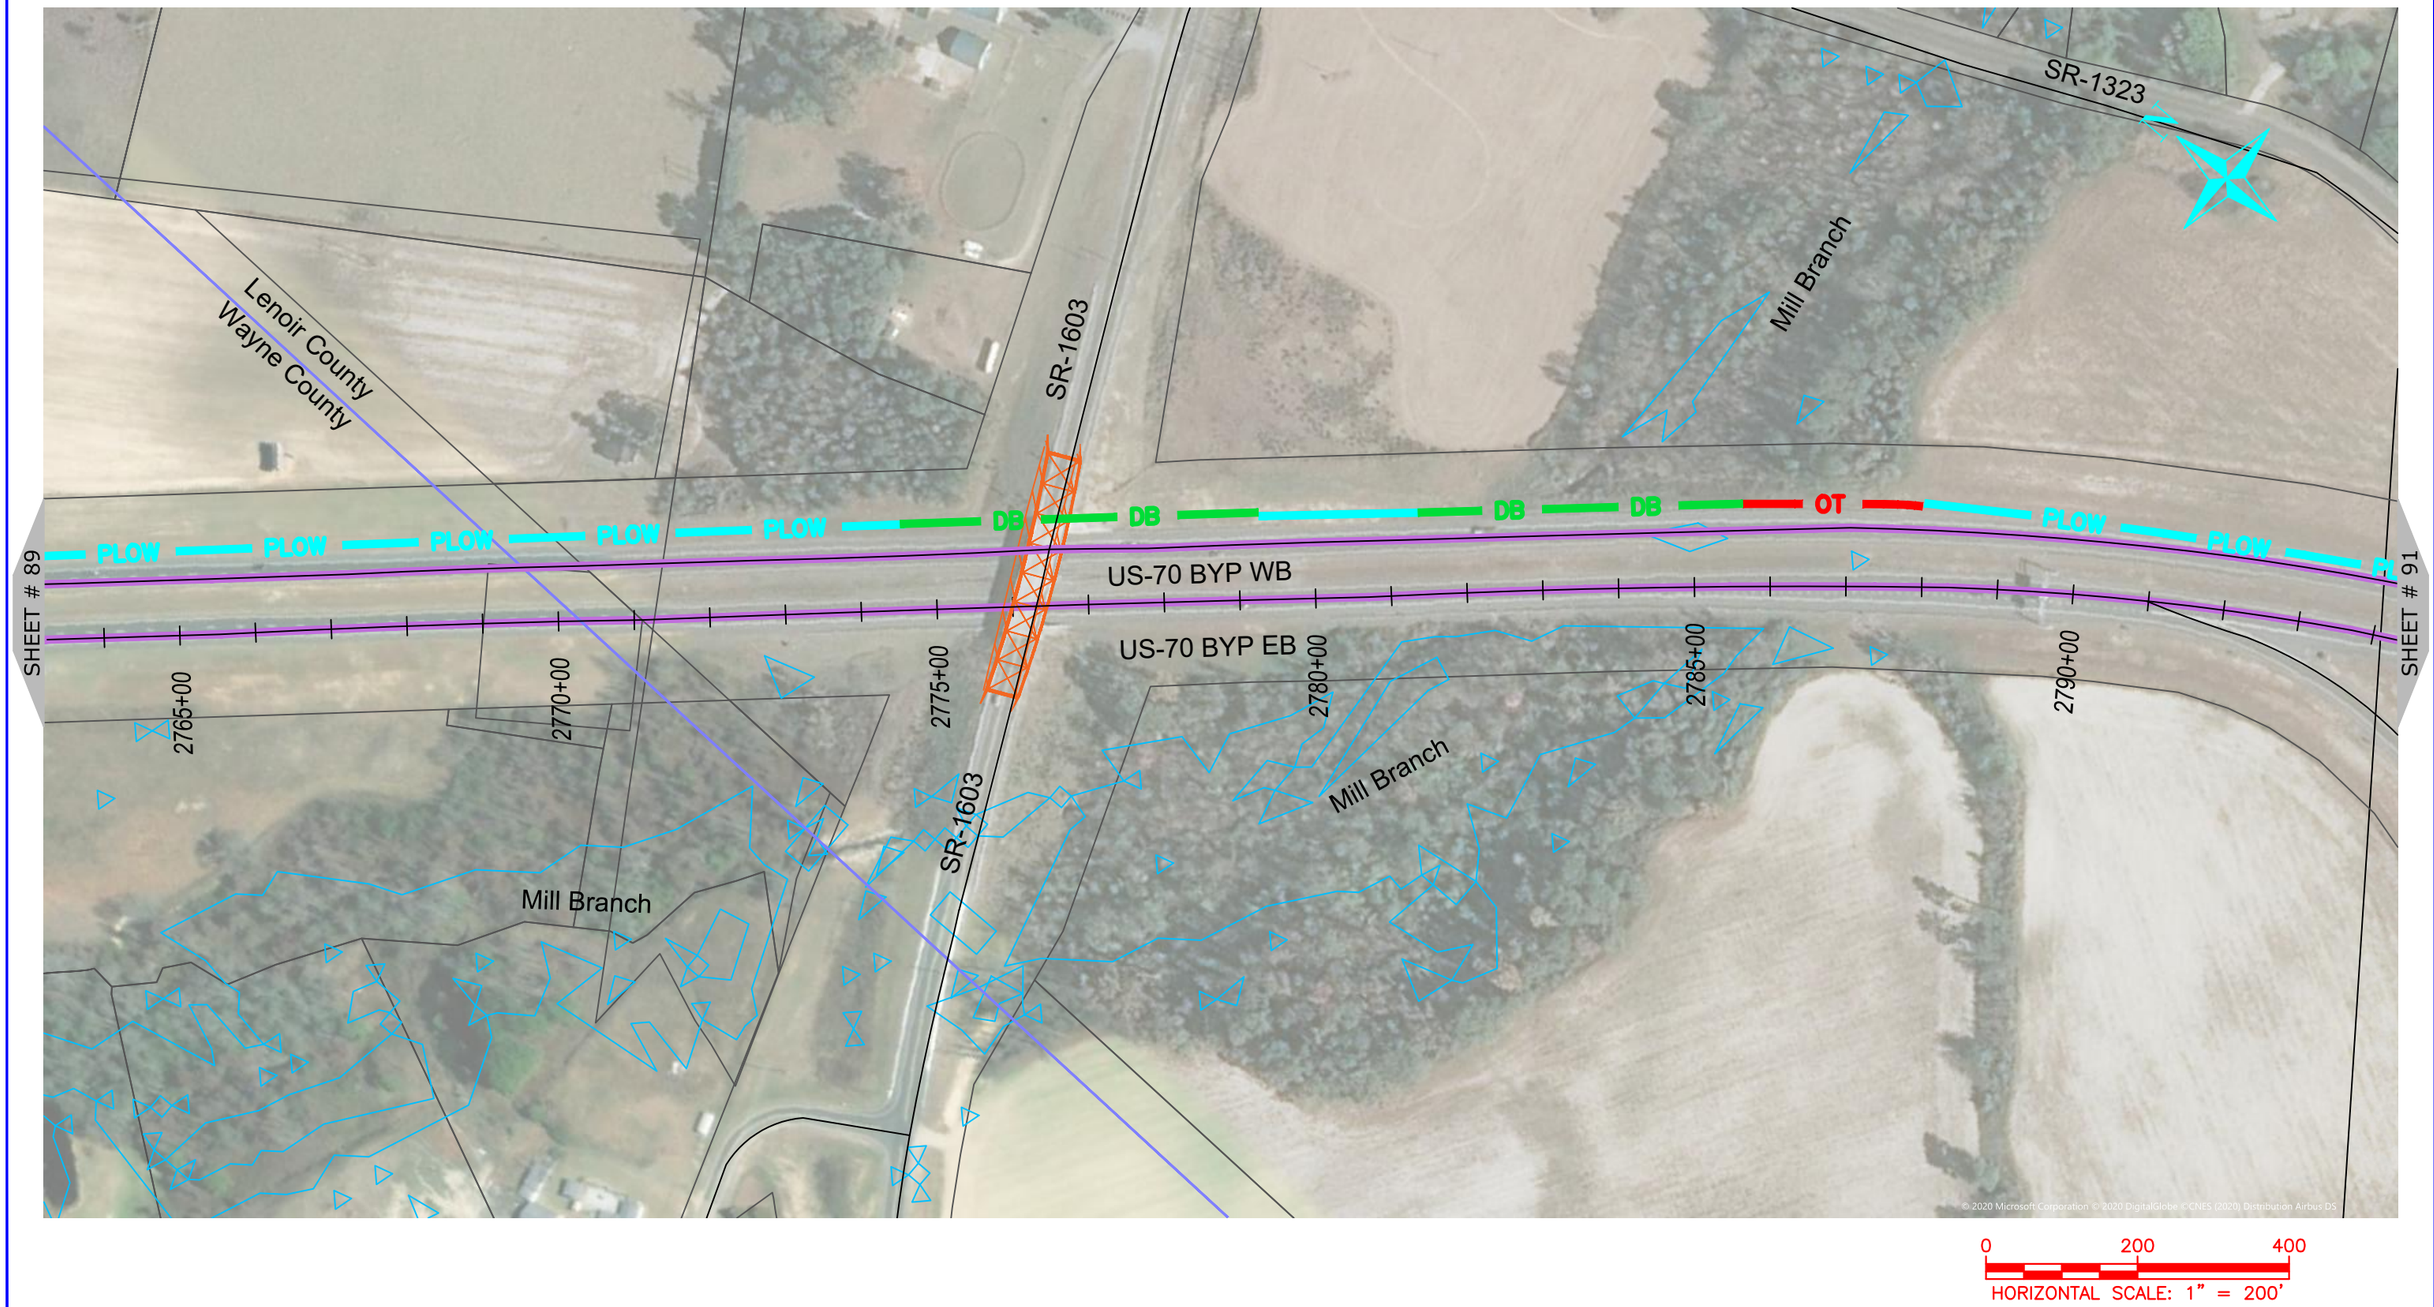

ONUG COMMUNICATIONS
3315 ATLANTIC AVE
RALEIGH, NC 27604
(919) 876-5455

REV	DATE	DESCRIPTION
		Wayne County
		Lenoir County

OWNER: STATE OF NORTH CAROLINA DEPARTMENT OF TRANSPORTATION

BEFORE YOU DIG STOP CALL 1-800-632-4949 N.C. ONE-CALL CENTER IT'S THE LAW

JOB NO:	POC
DATE:	22-06-2020
SCALE:	AS SHOWN
DESIGNED BY:	RAMTECH
DRAWN BY:	RAMTECH
CHECKED BY:	---
APPROVED BY:	---

PROJECT NAME: US-70

SHEET NAME: Sheet - (90)

SHEET: 90

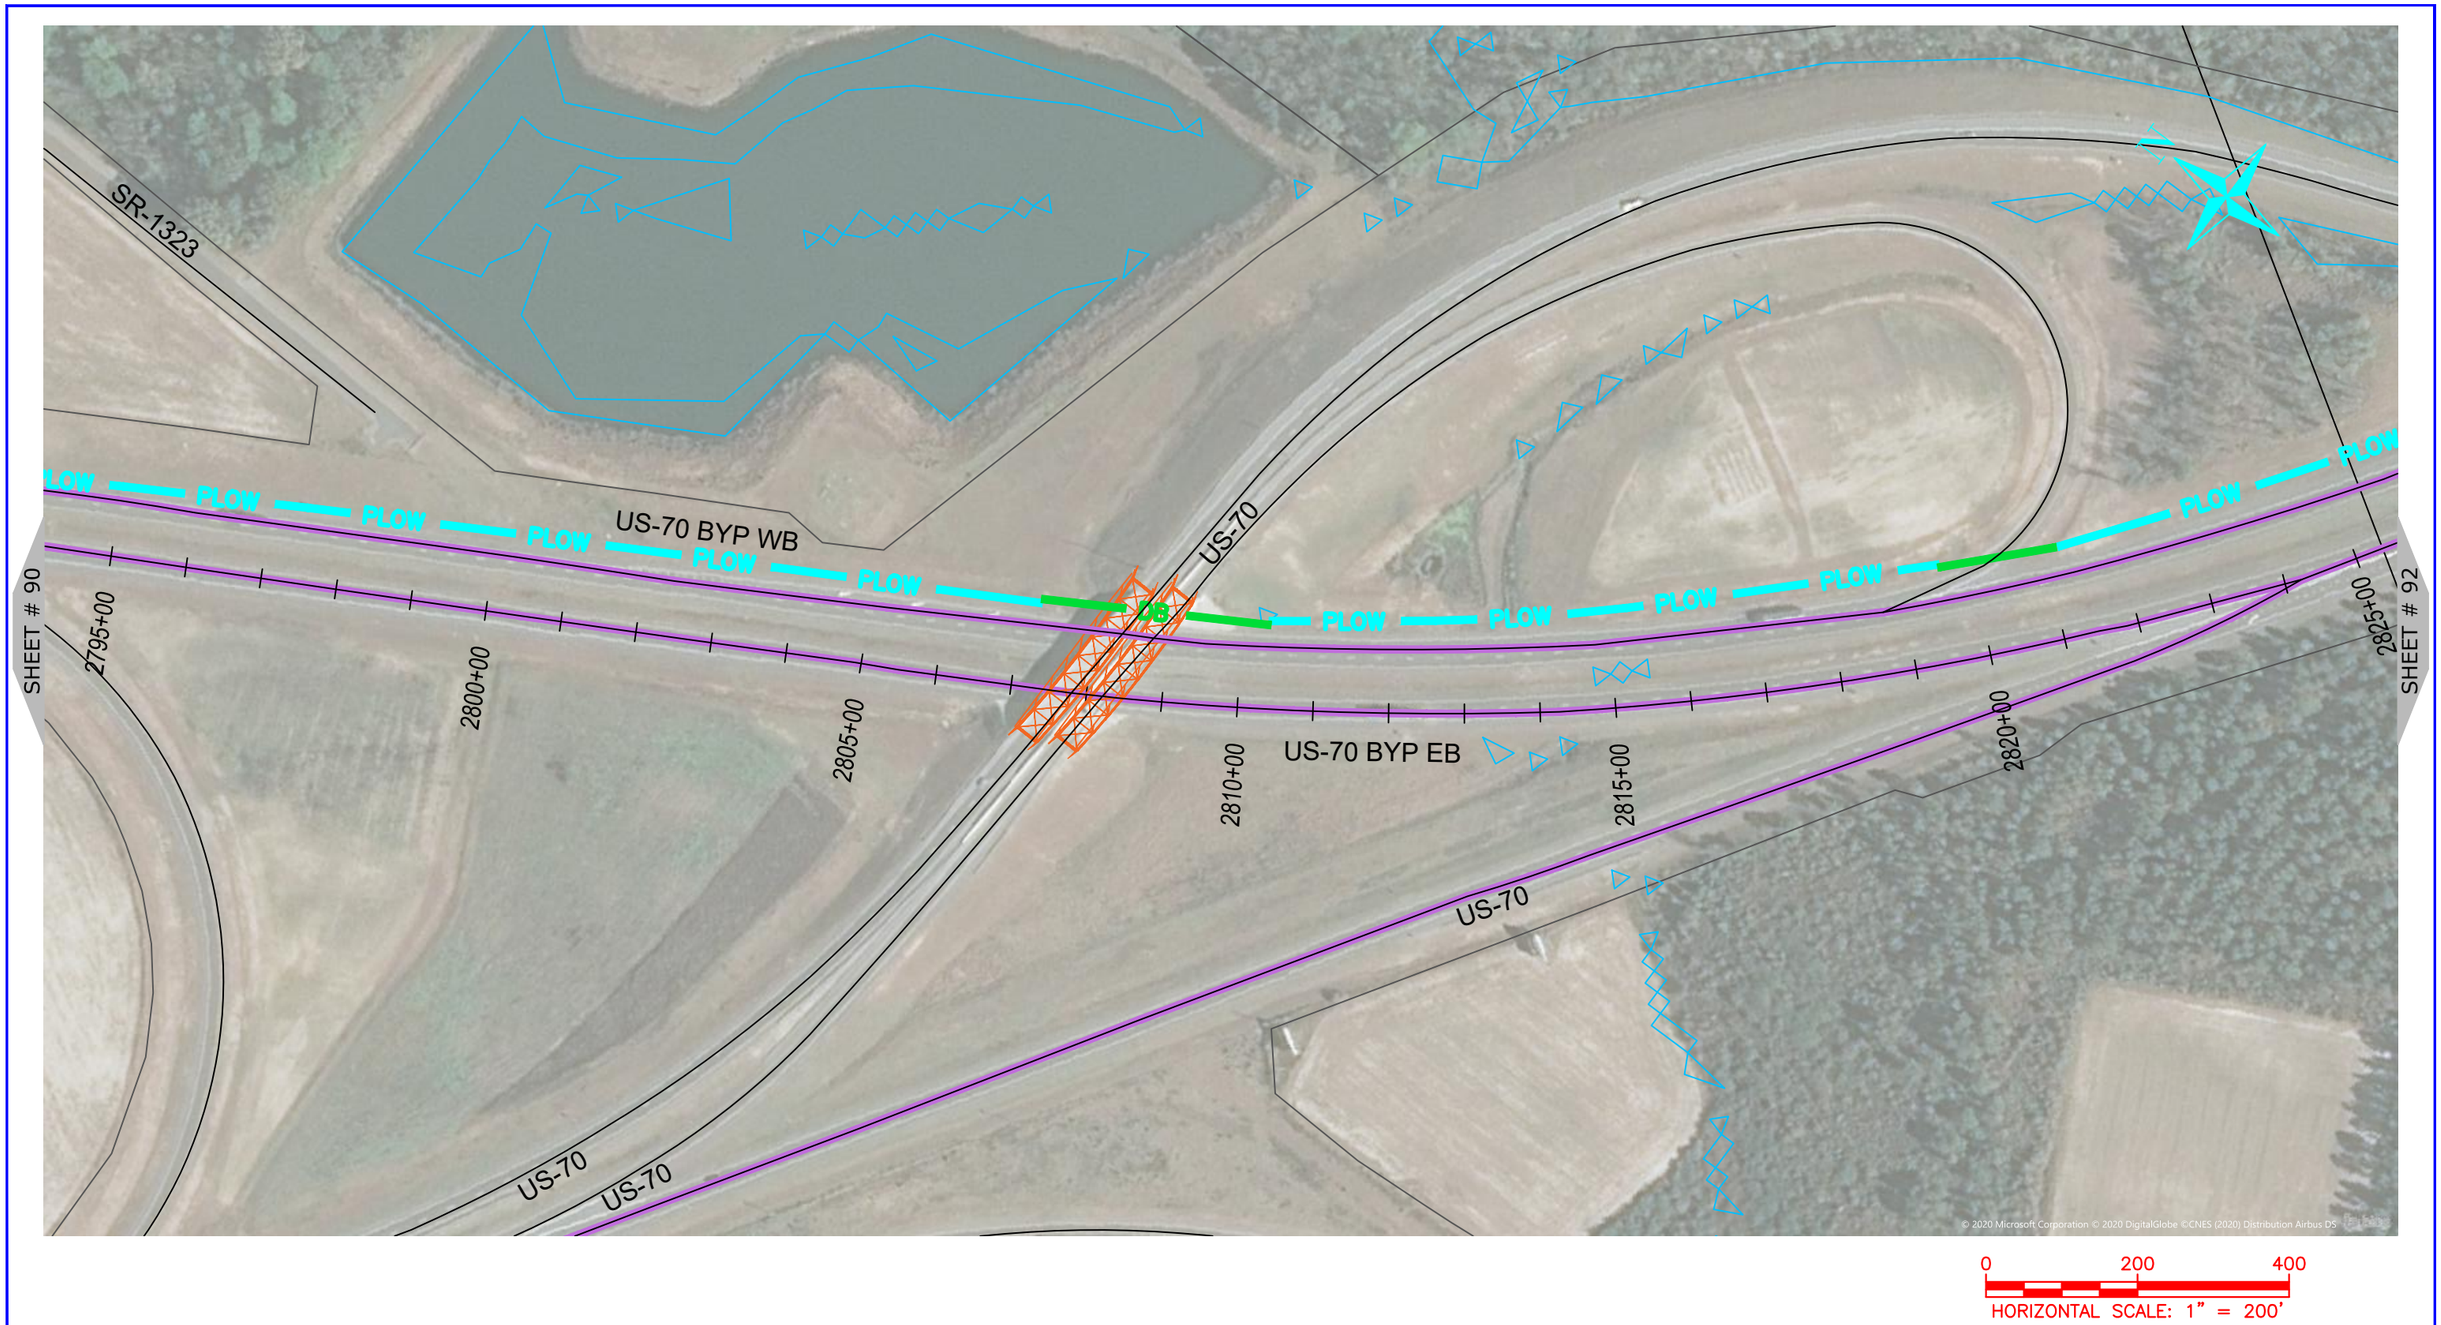

NUG COMMUNICATIONS
3315 ATLANTIC AVE
RALEIGH, NC 27604
(919) 876-5455

REV	DATE	DESCRIPTION
		Lenoir County

OWNER: STATE OF NORTH CAROLINA DEPARTMENT OF TRANSPORTATION

BEFORE YOU DIG STOP
CALL 1-800-632-4949
N.C. ONE-CALL CENTER
IT'S THE LAW

JOB NO:	POC
DATE:	22-06-2020
SCALE:	AS SHOWN
DESIGNED BY:	RAMTECH
DRAWN BY:	RAMTECH
CHECKED BY:	---
APPROVED BY:	---

PROJECT NAME: US-70

SHEET NAME: Sheet - (91)

SHEET: 91

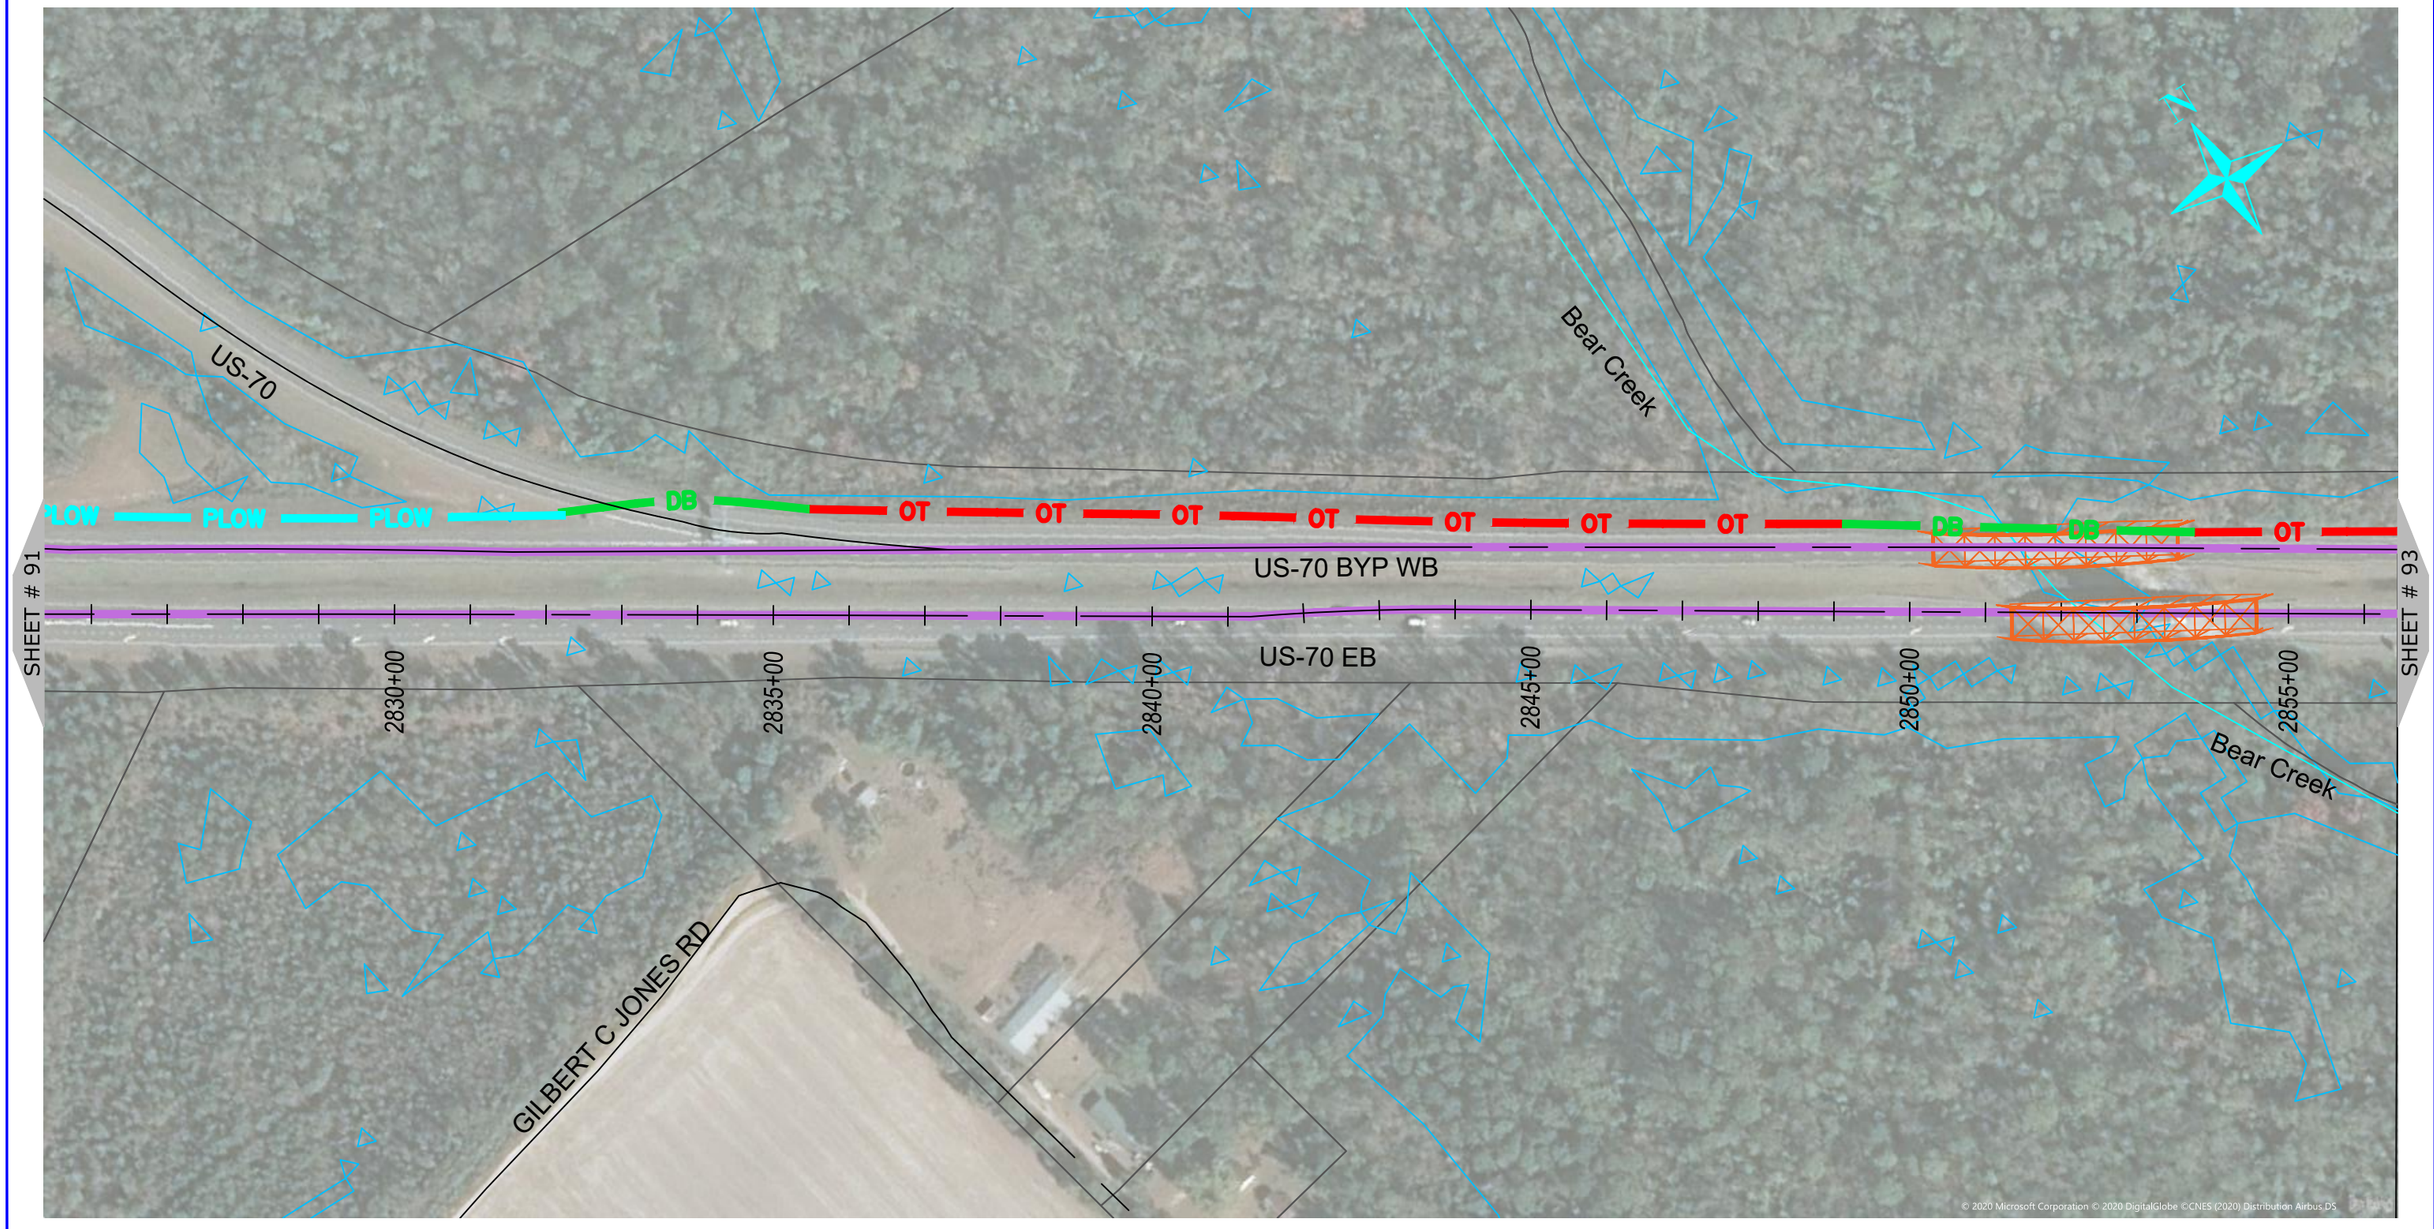

NUG COMMUNICATIONS
3315 ATLANTIC AVE
RALEIGH, NC 27604
(919) 876-5455

REV	DATE	DESCRIPTION
		Lenoir County

OWNER: STATE OF NORTH CAROLINA DEPARTMENT OF TRANSPORTATION

BEFORE YOU DIG STOP CALL 1-800-632-4949 N.C. ONE-CALL CENTER IT'S THE LAW

JOB NO:	POC
DATE:	22-06-2020
SCALE:	AS SHOWN
DESIGNED BY:	RAMTECH
DRAWN BY:	RAMTECH
CHECKED BY:	---
APPROVED BY:	---

PROJECT NAME: US-70

SHEET NAME: Sheet - (92)

SHEET: 92

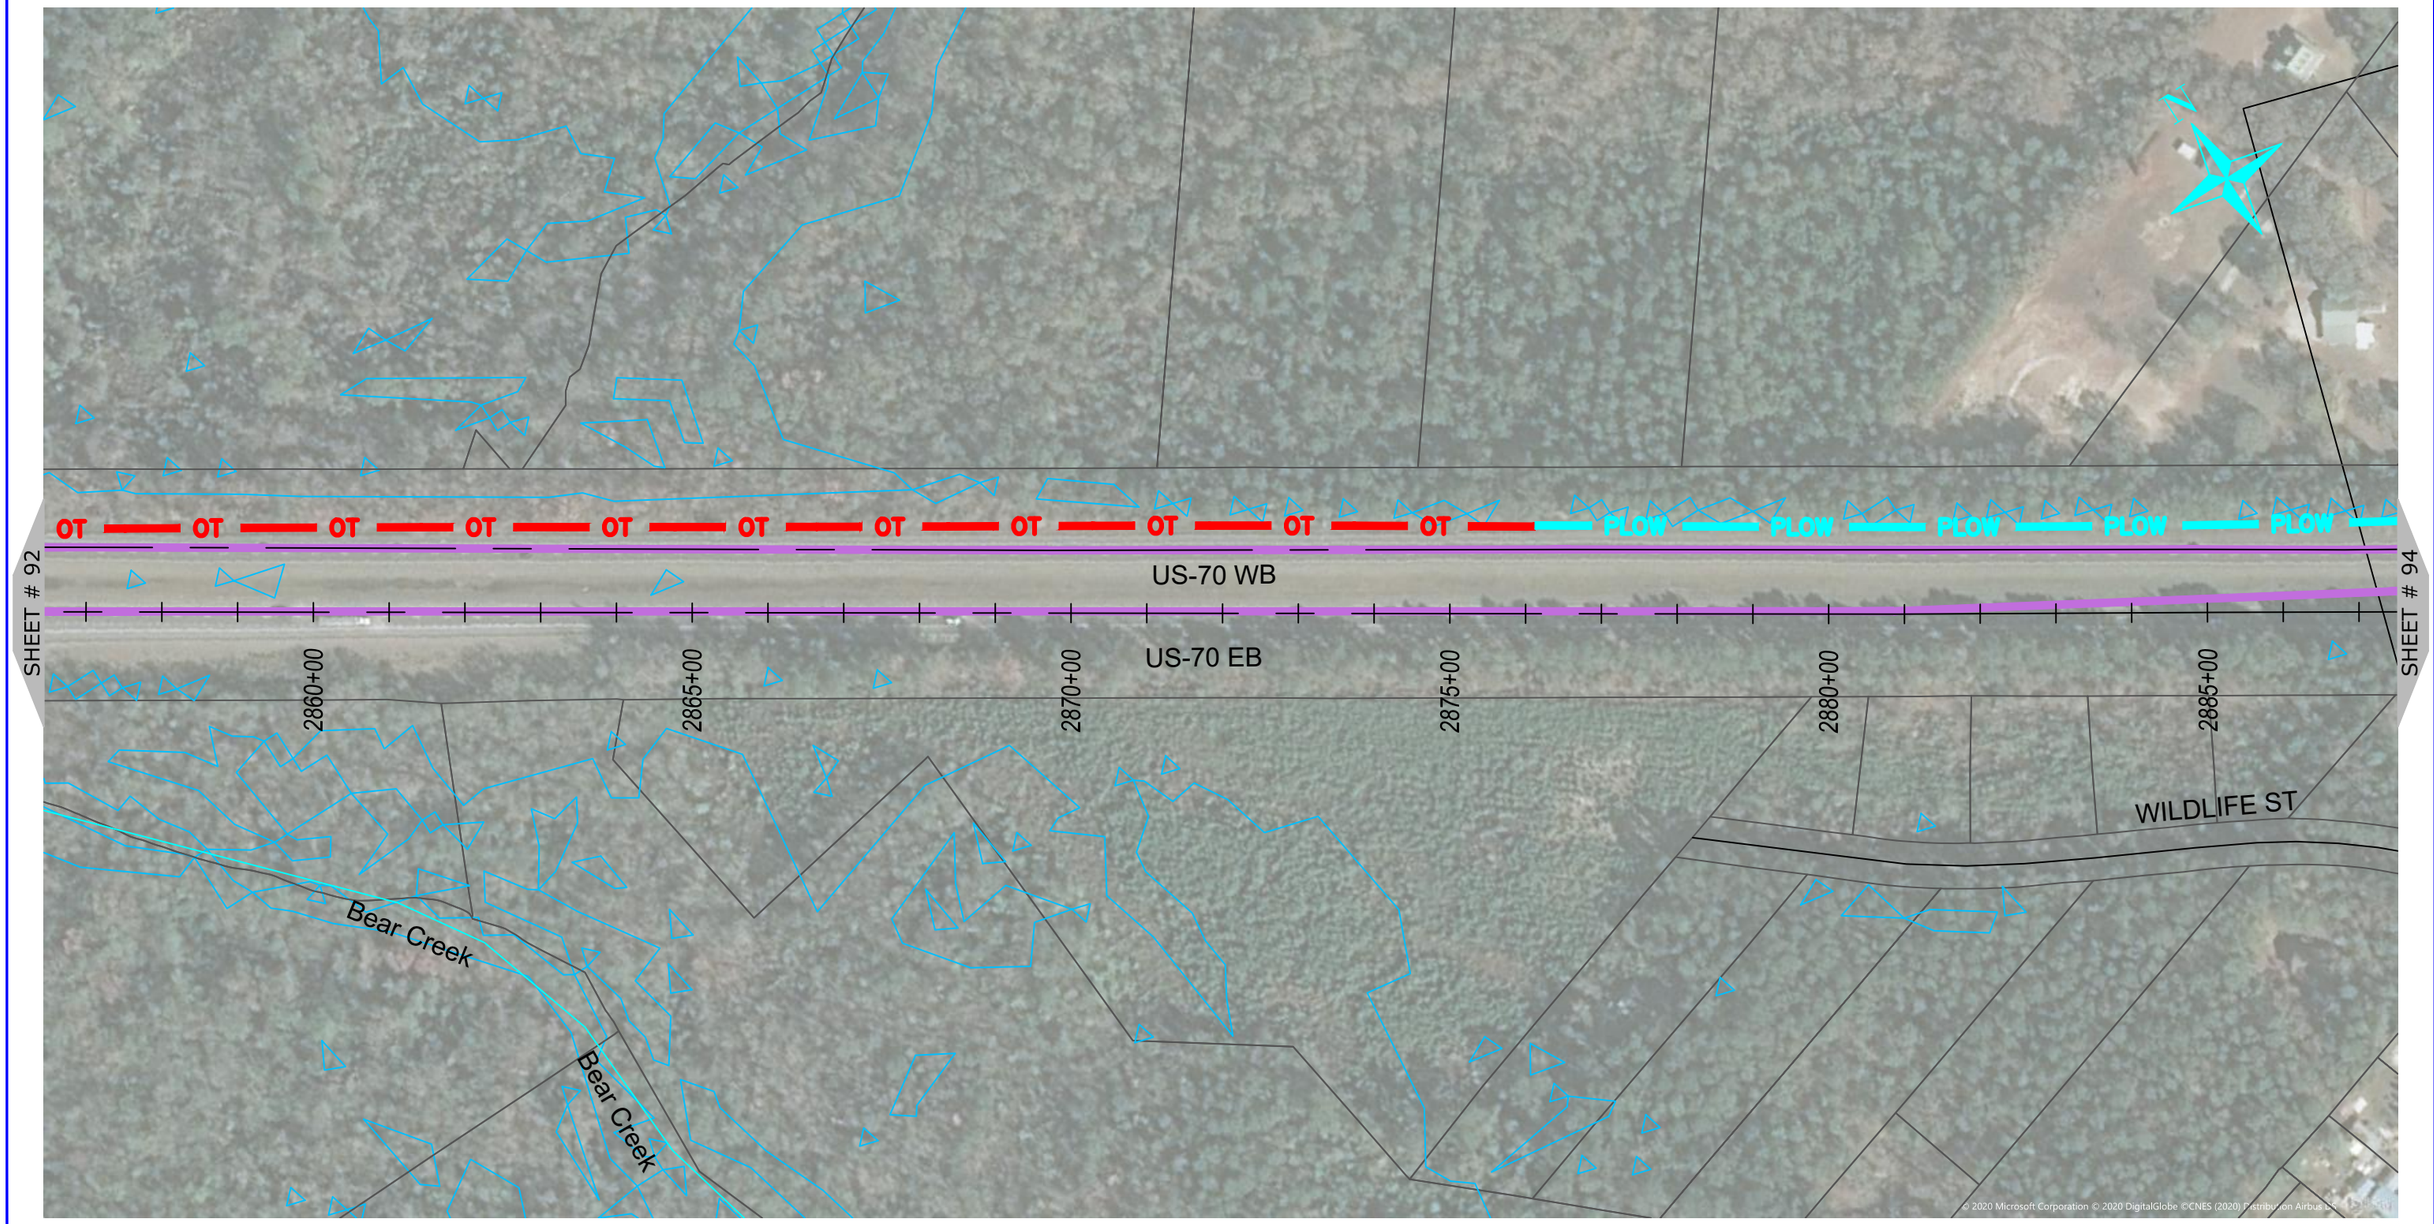

0 200 400

HORIZONTAL SCALE: 1" = 200'

NUG COMMUNICATIONS
3315 ATLANTIC AVE
RALEIGH, NC 27604
(919) 876-5455

REV	DATE	DESCRIPTION
		Lenoir County

OWNER: STATE OF NORTH CAROLINA DEPARTMENT OF TRANSPORTATION

BEFORE YOU DIG STOP CALL 1-800-632-4949 N.C. ONE-CALL CENTER IT'S THE LAW

JOB NO:	POC
DATE:	22-06-2020
SCALE:	AS SHOWN
DESIGNED BY:	RAMTECH
DRAWN BY:	RAMTECH
CHECKED BY:	---
APPROVED BY:	---

PROJECT NAME: US-70

SHEET NAME: Sheet - (93)

SHEET: 93

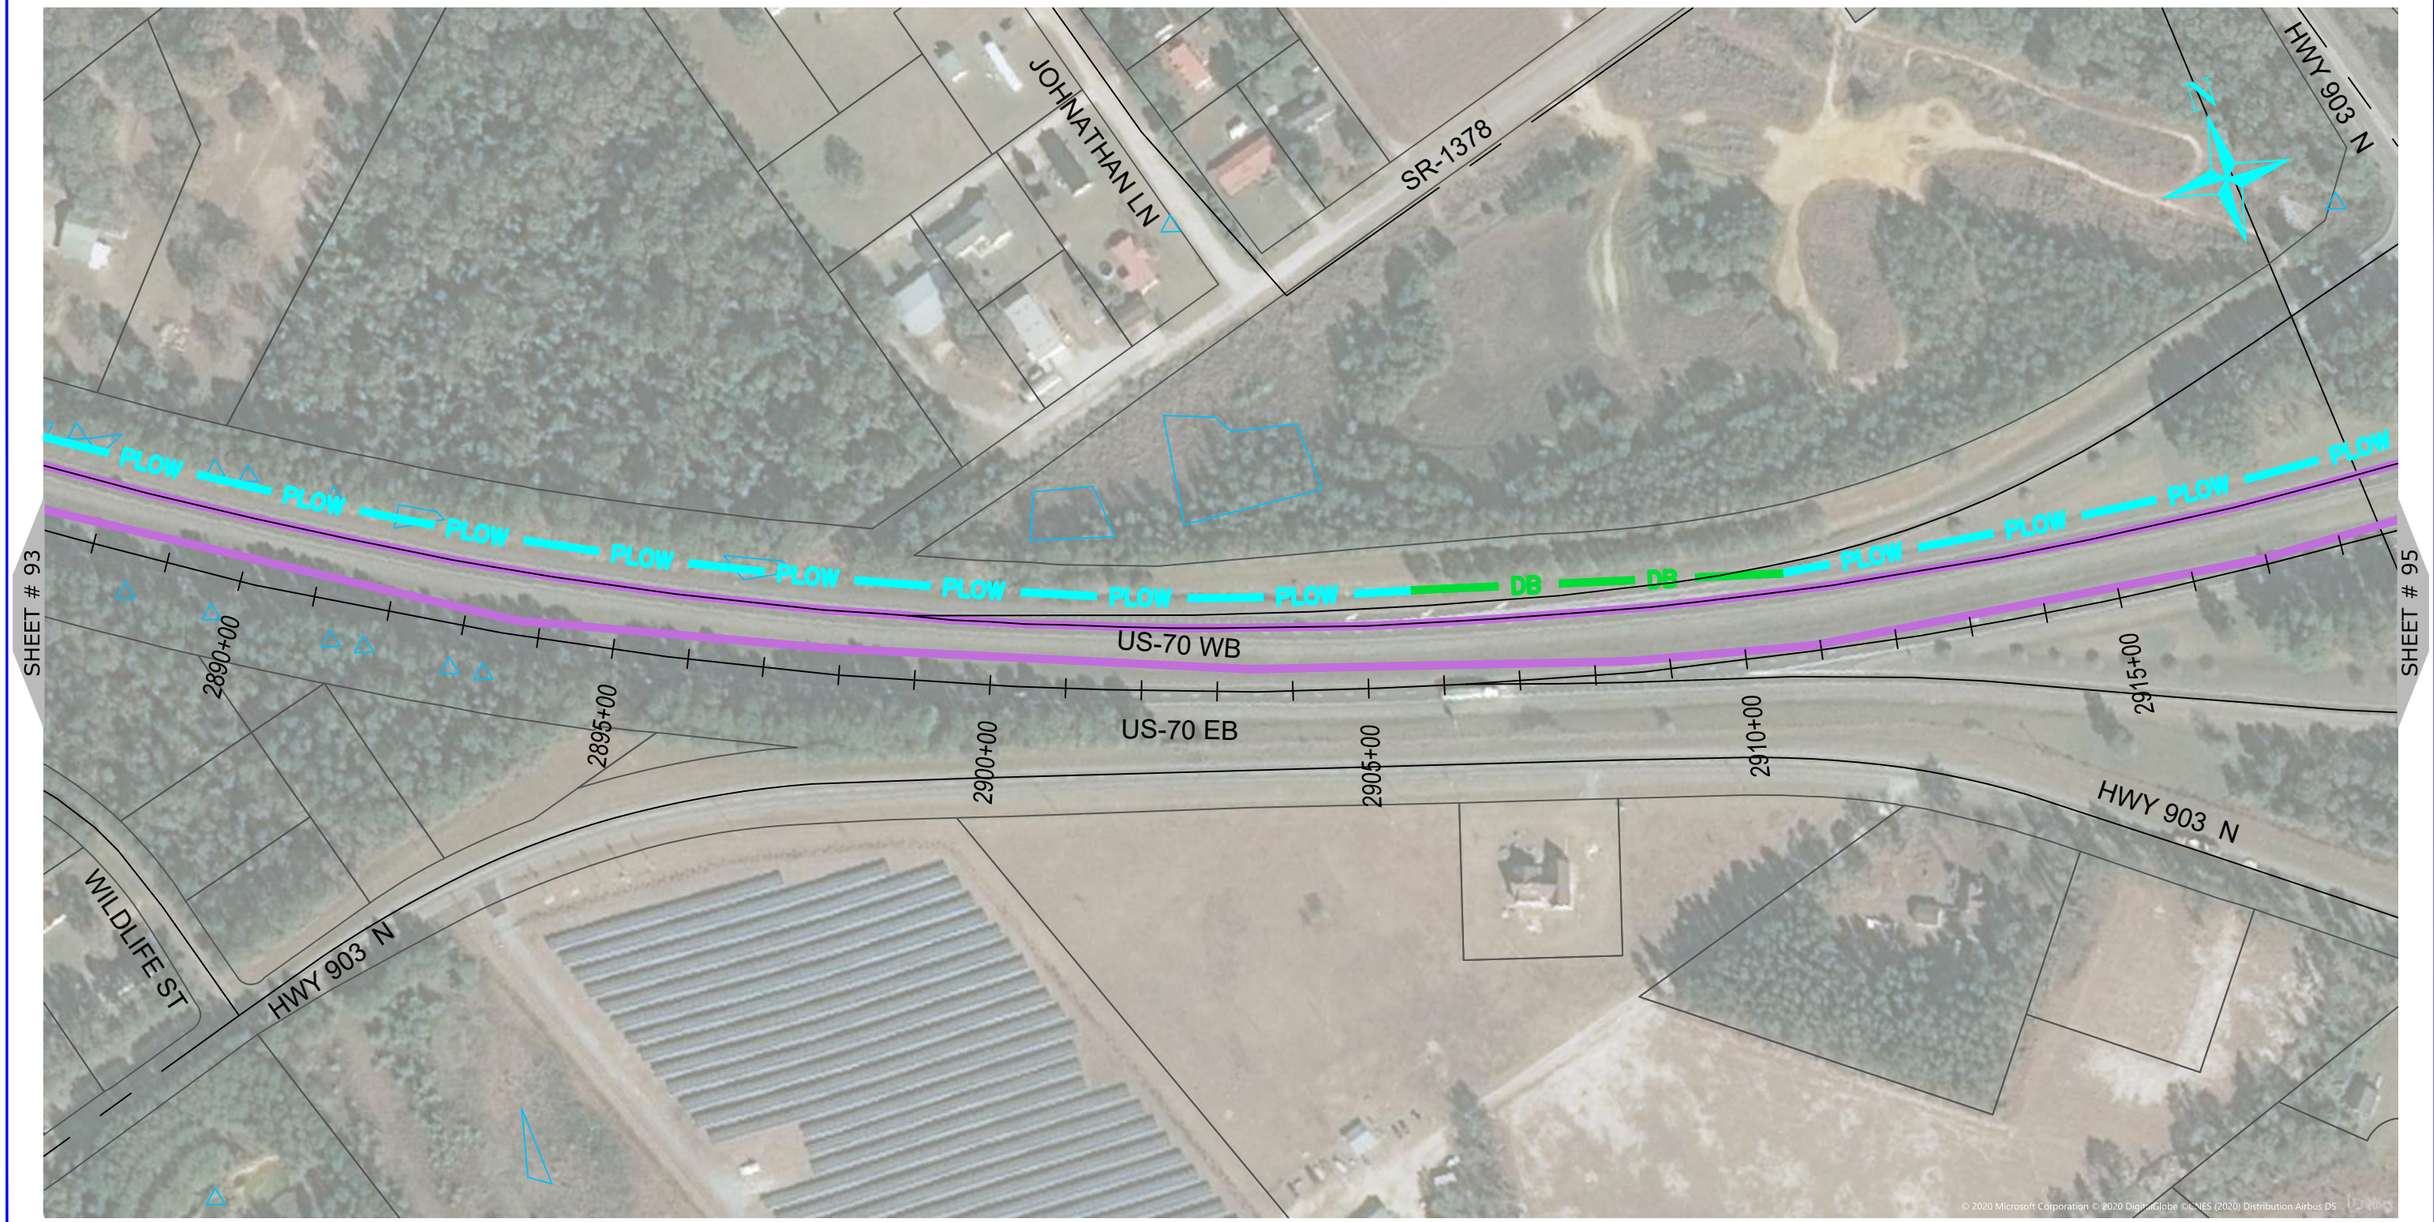

0 200 400

HORIZONTAL SCALE: 1" = 200'

NUG COMMUNICATIONS

3315 ATLANTIC AVE
RALEIGH, NC 27604
(919) 876-5455

REV	DATE	DESCRIPTION
		Lenoir County

OWNER: STATE OF NORTH CAROLINA DEPARTMENT OF TRANSPORTATION

BEFORE YOU DIG STOP CALL 1-800-632-4949 N.C. ONE-CALL CENTER IT'S THE LAW

JOB NO:	POC
DATE:	22-06-2020
SCALE:	AS SHOWN
DESIGNED BY:	RAMTECH
DRAWN BY:	RAMTECH
CHECKED BY:	---
APPROVED BY:	---

PROJECT NAME: US-70

SHEET NAME: Sheet - (94)

SHEET: 94

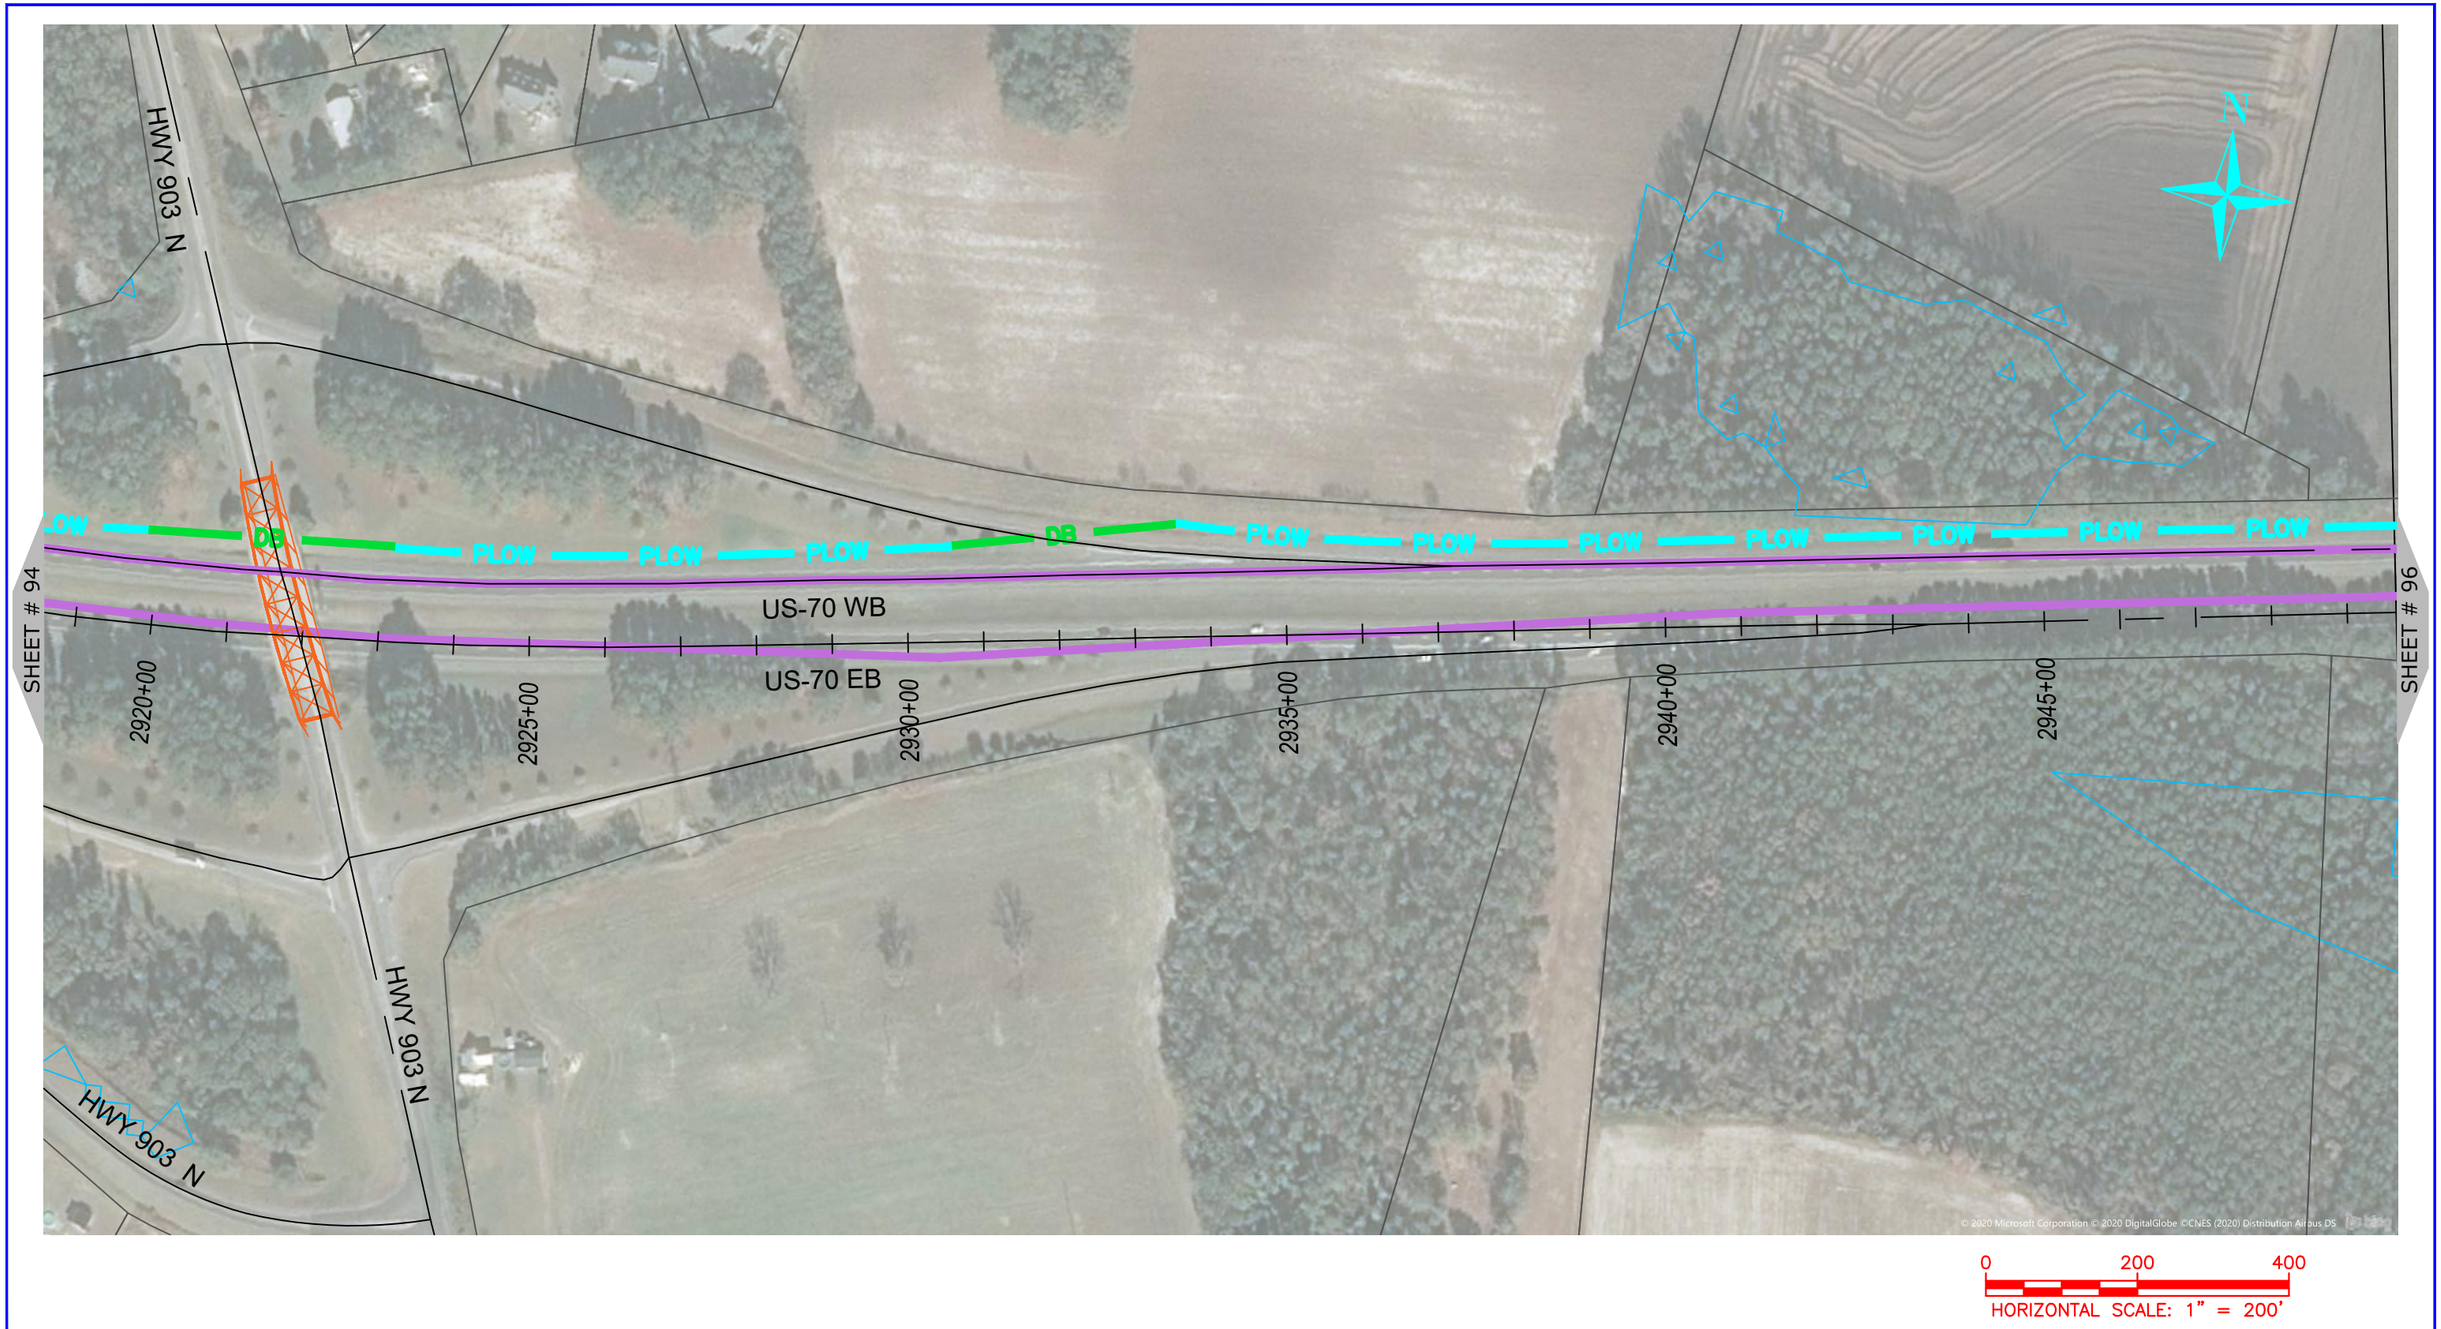

ONUG COMMUNICATIONS
3315 ATLANTIC AVE
RALEIGH, NC 27604
(919) 876-5455

REV	DATE	DESCRIPTION
		Lenoir County

OWNER: STATE OF NORTH CAROLINA DEPARTMENT OF TRANSPORTATION

BEFORE YOU DIG STOP CALL 1-800-632-4949 N.C. ONE-CALL CENTER IT'S THE LAW

JOB NO:	POC
DATE:	22-06-2020
SCALE:	AS SHOWN
DESIGNED BY:	RAMTECH
DRAWN BY:	RAMTECH
CHECKED BY:	---
APPROVED BY:	---

PROJECT NAME: US-70

SHEET NAME: Sheet - (95)

SHEET: 95

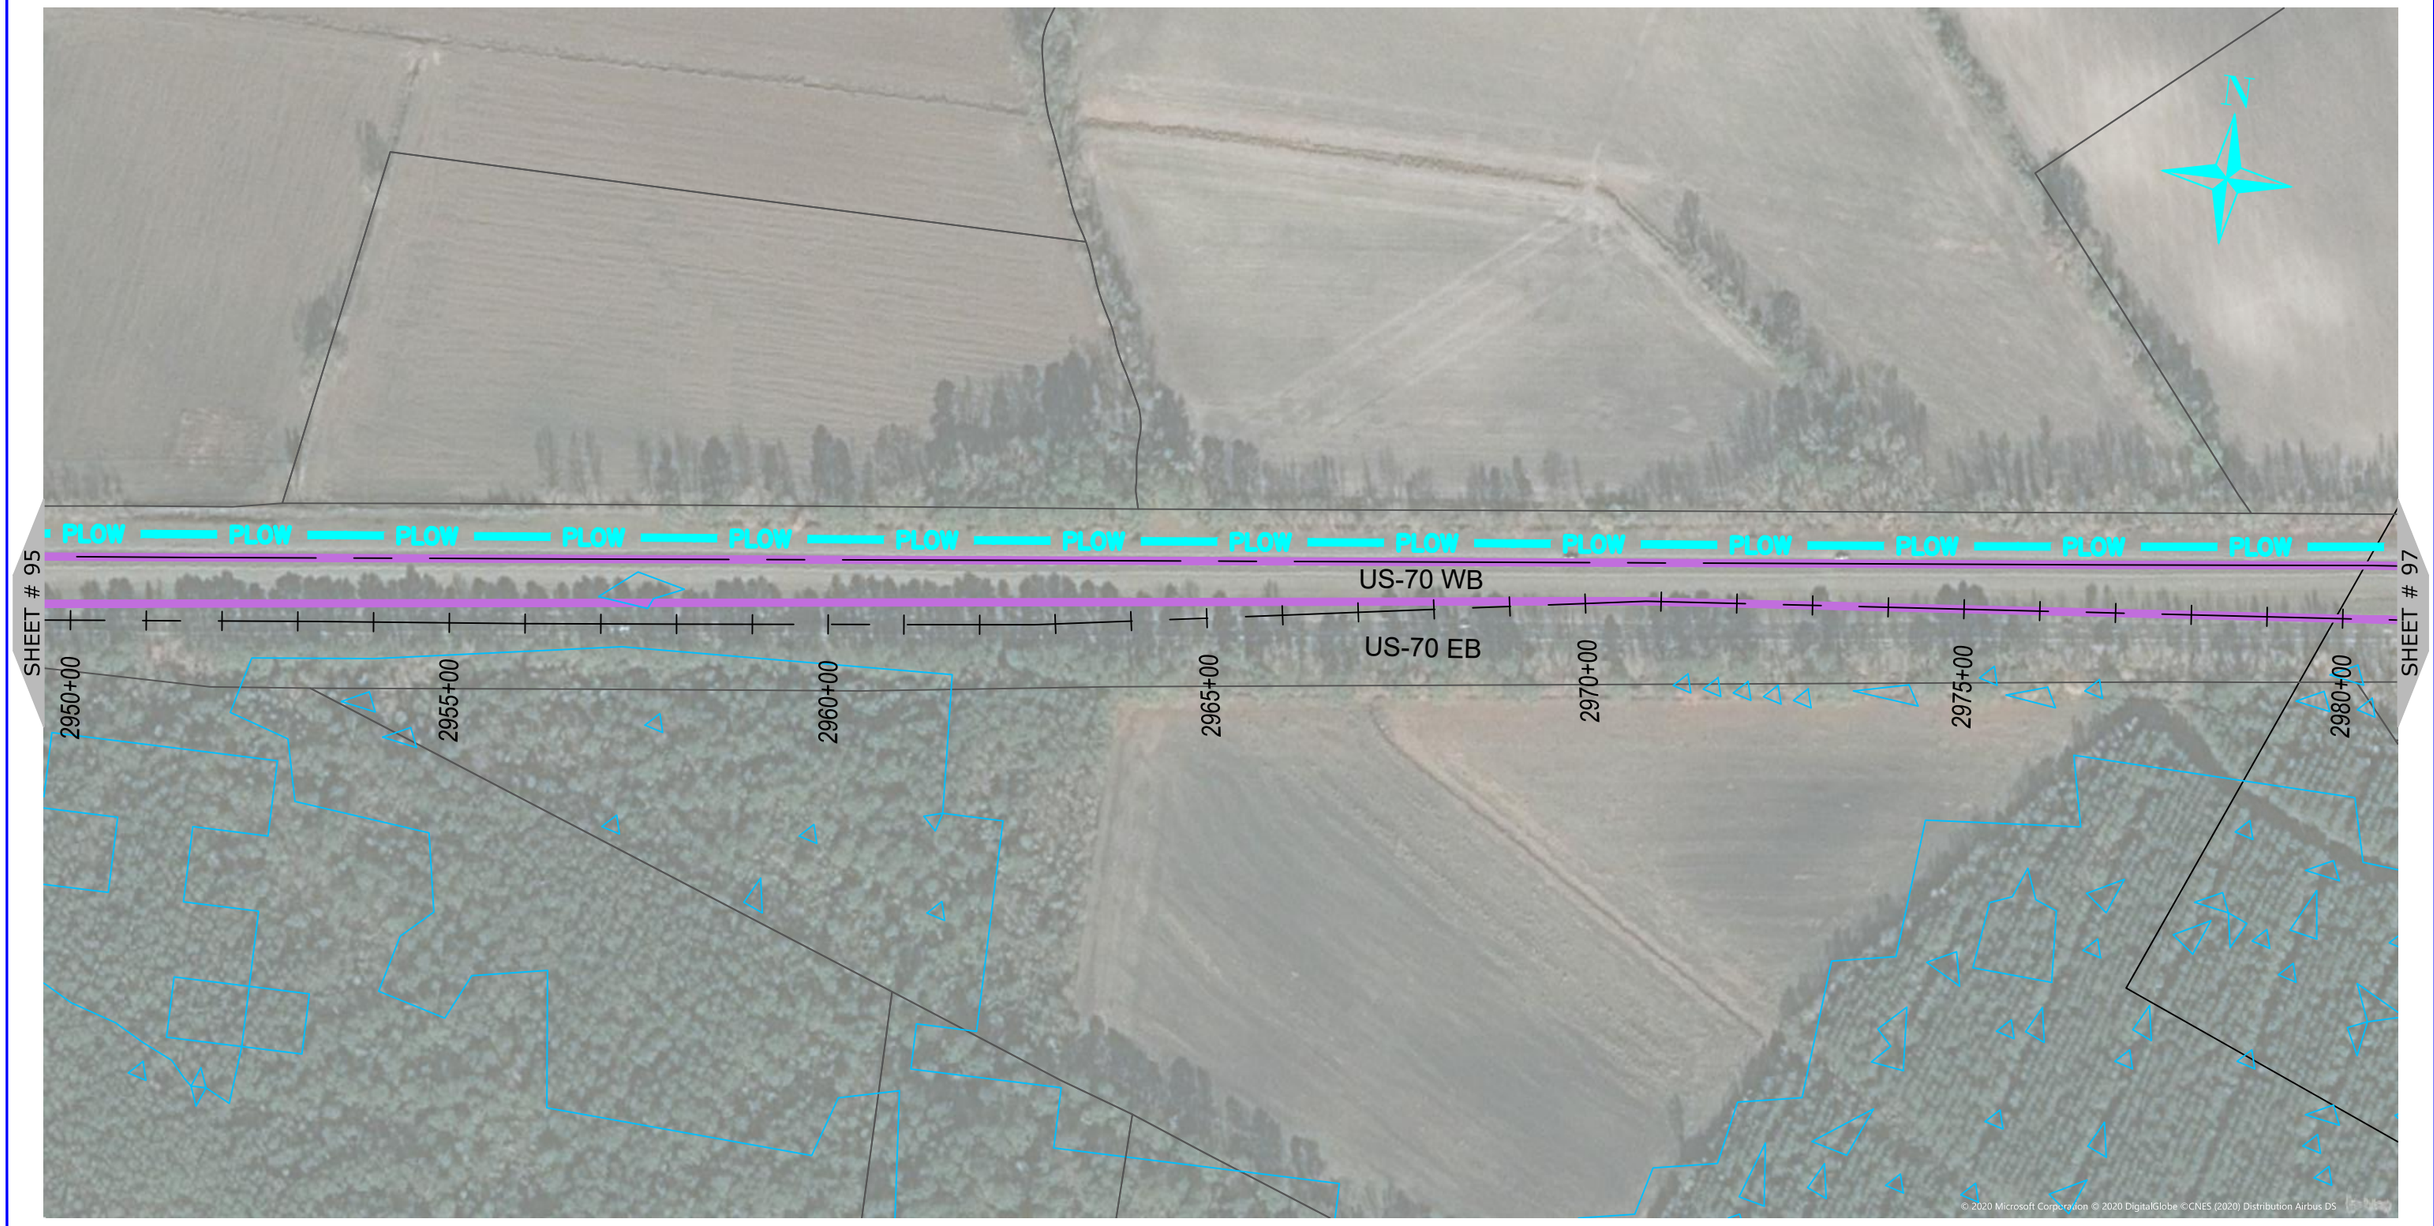

NUG COMMUNICATIONS
3315 ATLANTIC AVE
RALEIGH, NC 27604
(919) 876-5455

REV	DATE	DESCRIPTION
		Lenoir County

OWNER: STATE OF NORTH CAROLINA DEPARTMENT OF TRANSPORTATION

BEFORE YOU DIG STOP CALL 1-800-632-4949 N.C. ONE-CALL CENTER IT'S THE LAW

JOB NO:	POC
DATE:	22-06-2020
SCALE:	AS SHOWN
DESIGNED BY:	RAMTECH
DRAWN BY:	RAMTECH
CHECKED BY:	---
APPROVED BY:	---

PROJECT NAME: US-70

SHEET NAME: Sheet - (96)

SHEET: 96

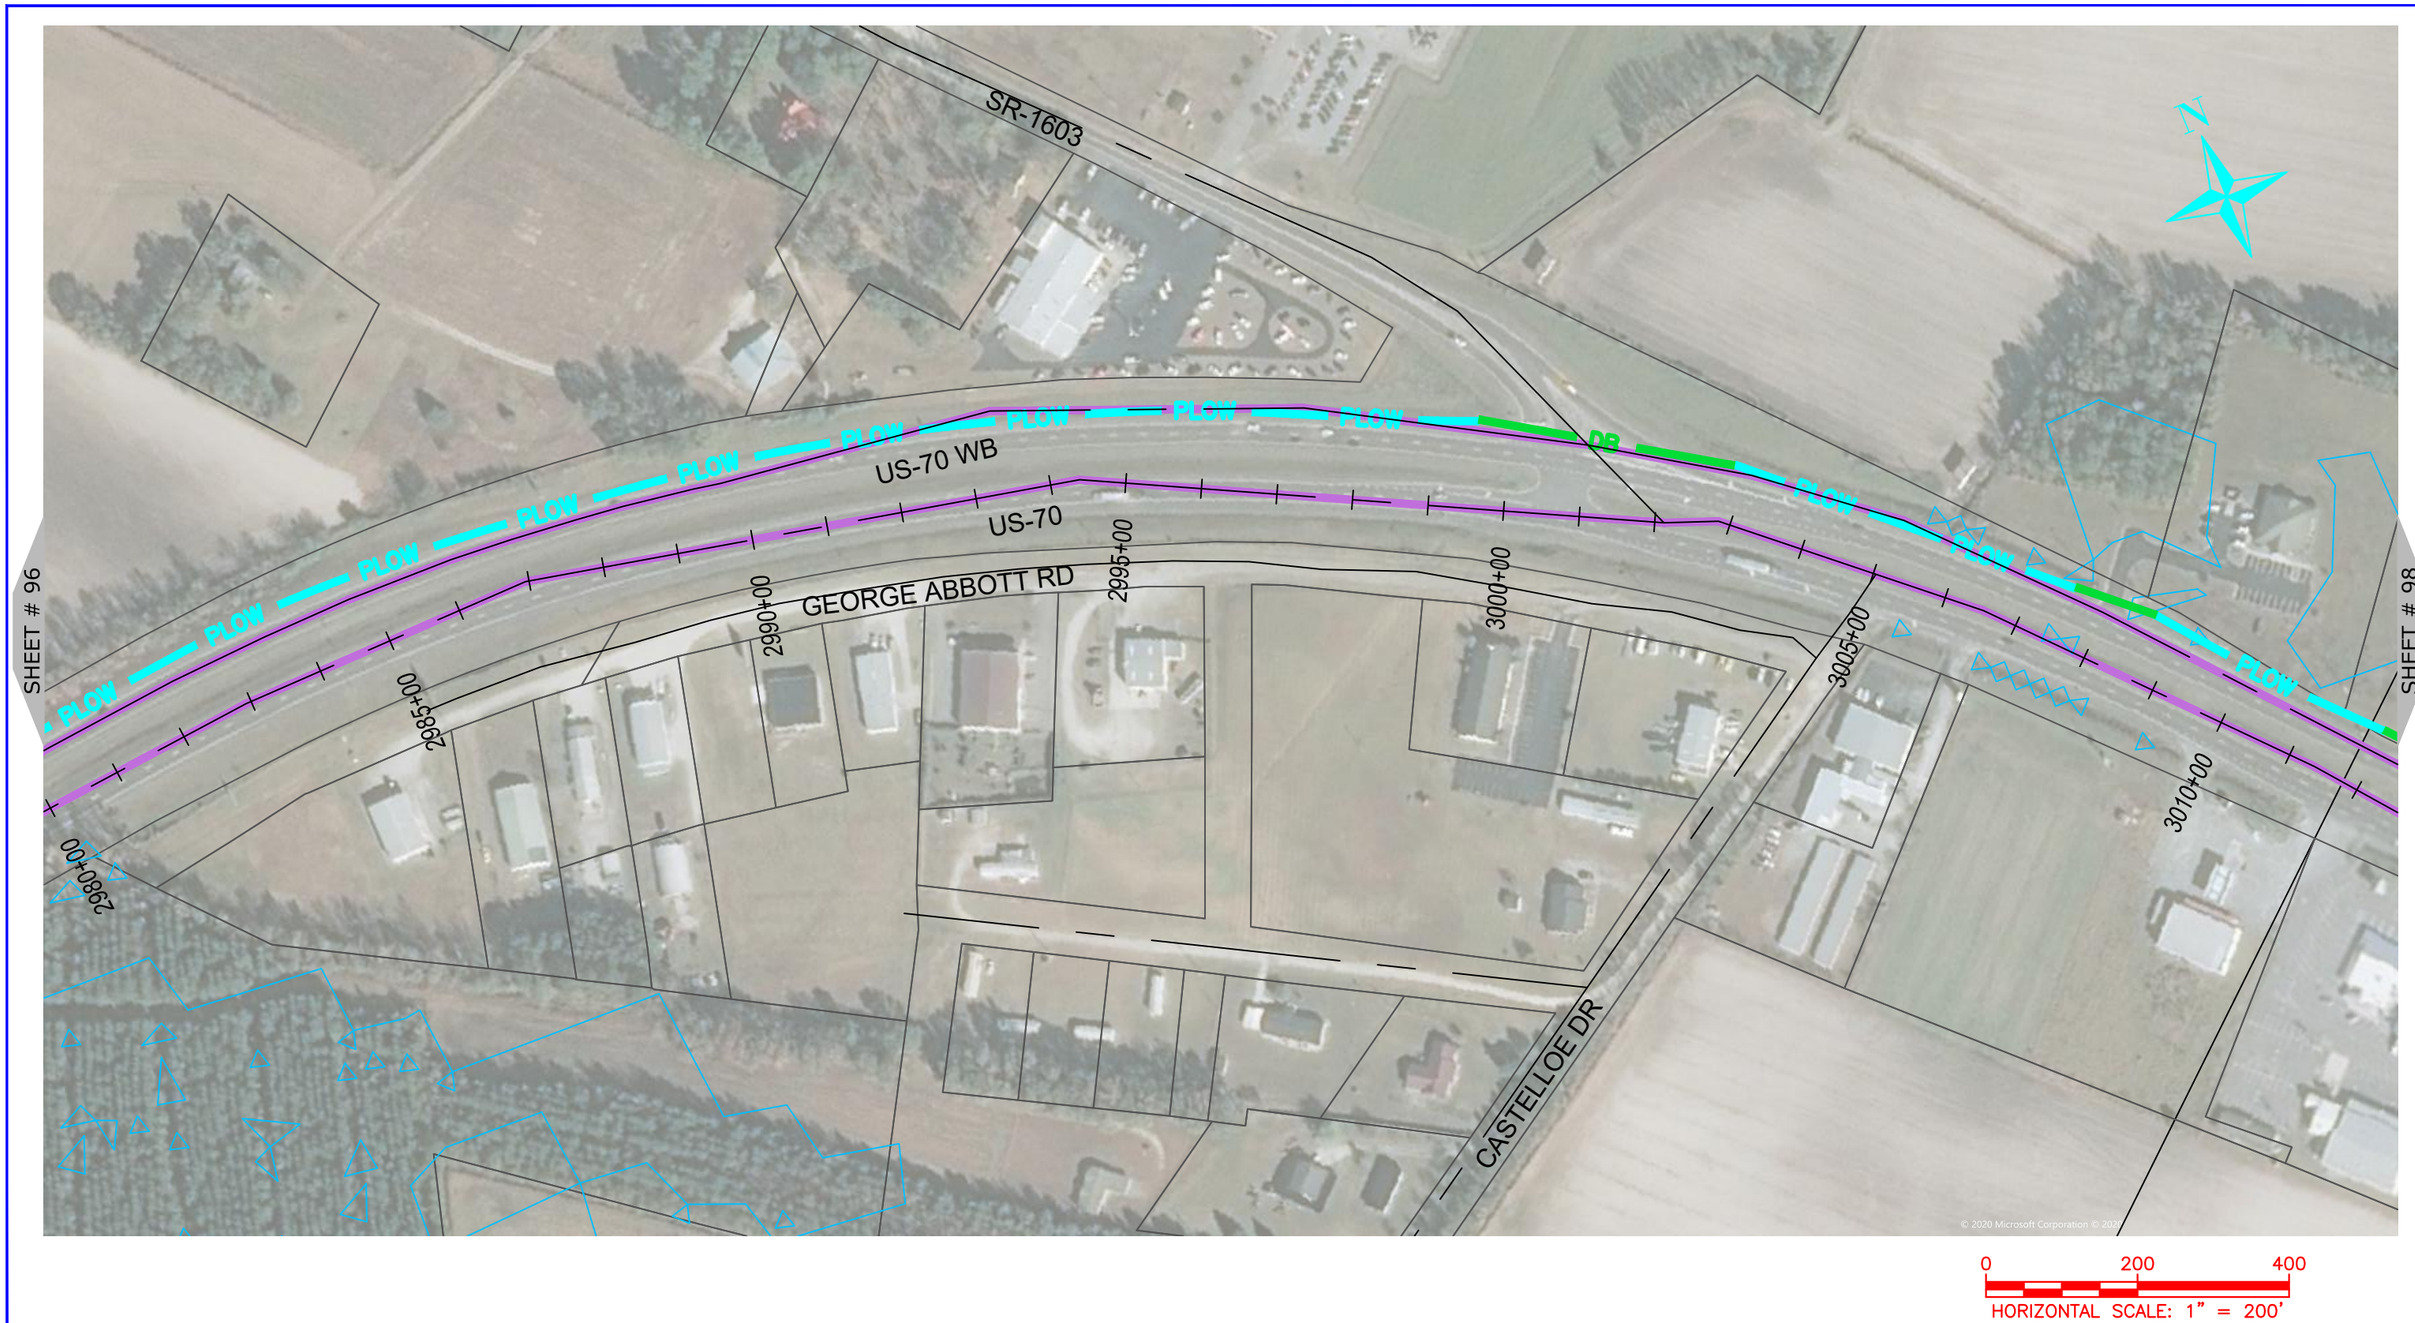

NUG COMMUNICATIONS
3315 ATLANTIC AVE
RALEIGH, NC 27604
(919) 876-5455

REV	DATE	DESCRIPTION
		Lenoir County

OWNER: STATE OF NORTH CAROLINA DEPARTMENT OF TRANSPORTATION

BEFORE YOU DIG STOP CALL 1-800-632-4949 N.C. ONE-CALL CENTER IT'S THE LAW

JOB NO:	POC
DATE:	22-06-2020
SCALE:	AS SHOWN
DESIGNED BY:	RAMTECH
DRAWN BY:	RAMTECH
CHECKED BY:	---
APPROVED BY:	---

PROJECT NAME: US-70

SHEET NAME: Sheet - (97)

SHEET: 97

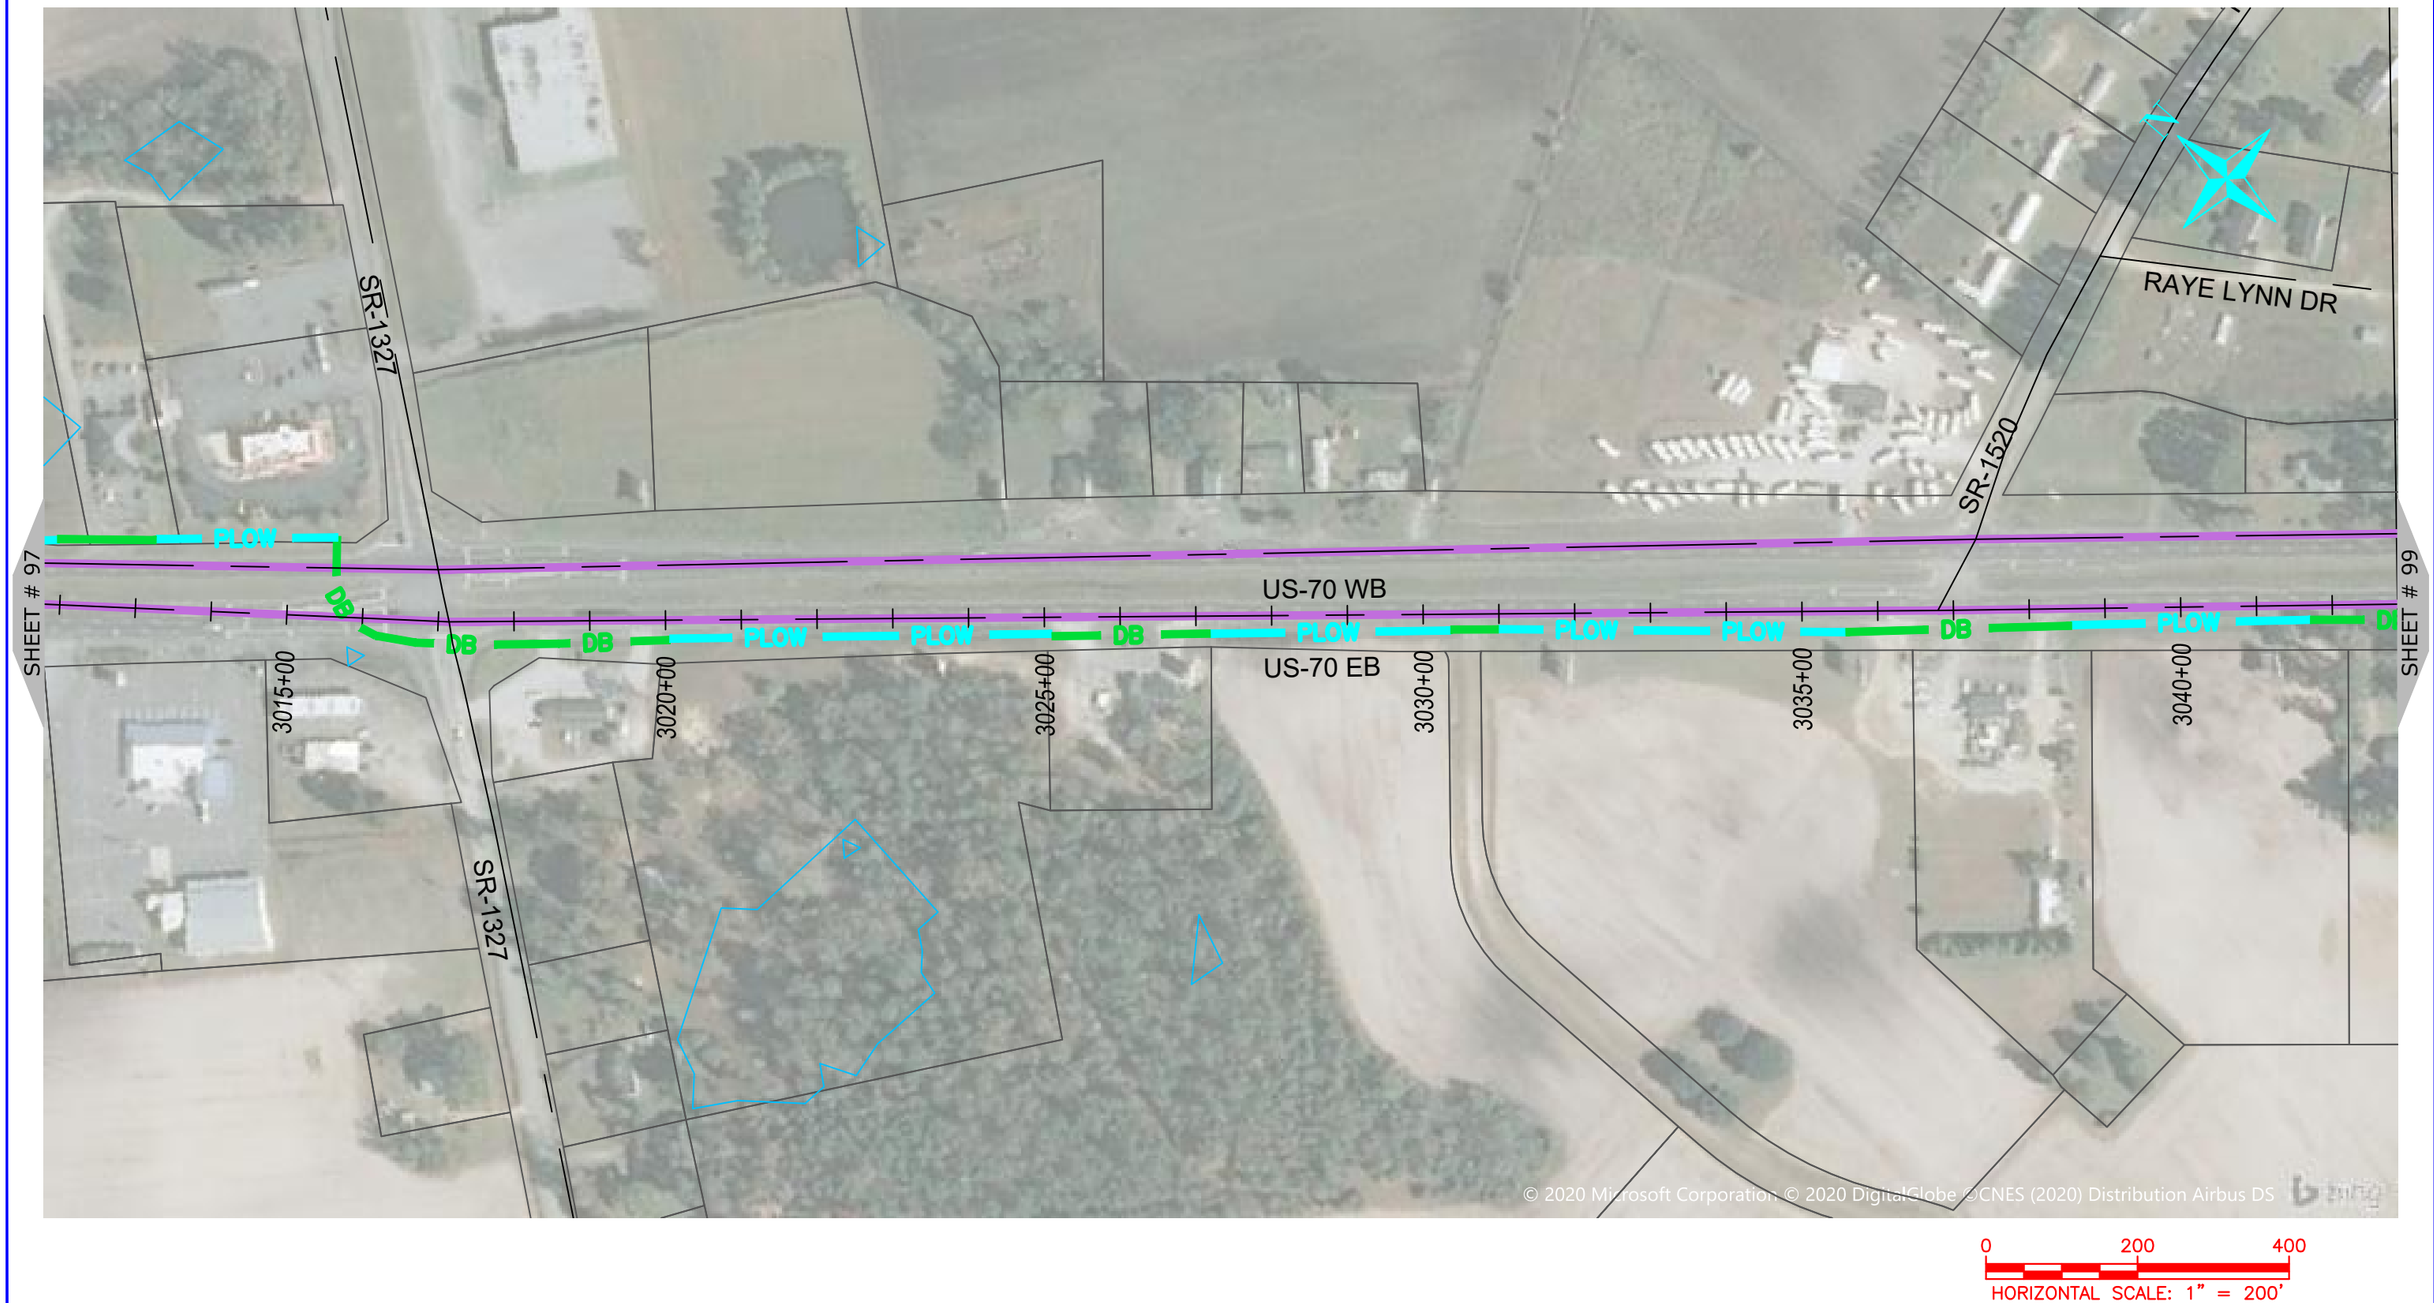

ONUG COMMUNICATIONS
3315 ATLANTIC AVE
RALEIGH, NC 27604
(919) 876-5455

REV	DATE	DESCRIPTION
		Lenoir County

OWNER: STATE OF NORTH CAROLINA DEPARTMENT OF TRANSPORTATION

BEFORE YOU DIG STOP CALL 1-800-632-4949 N.C. ONE-CALL CENTER IT'S THE LAW

JOB NO:	POC
DATE:	22-06-2020
SCALE:	AS SHOWN
DESIGNED BY:	RAMTECH
DRAWN BY:	RAMTECH
CHECKED BY:	---
APPROVED BY:	---

PROJECT NAME: US-70

SHEET NAME: Sheet - (98)

SHEET: 98

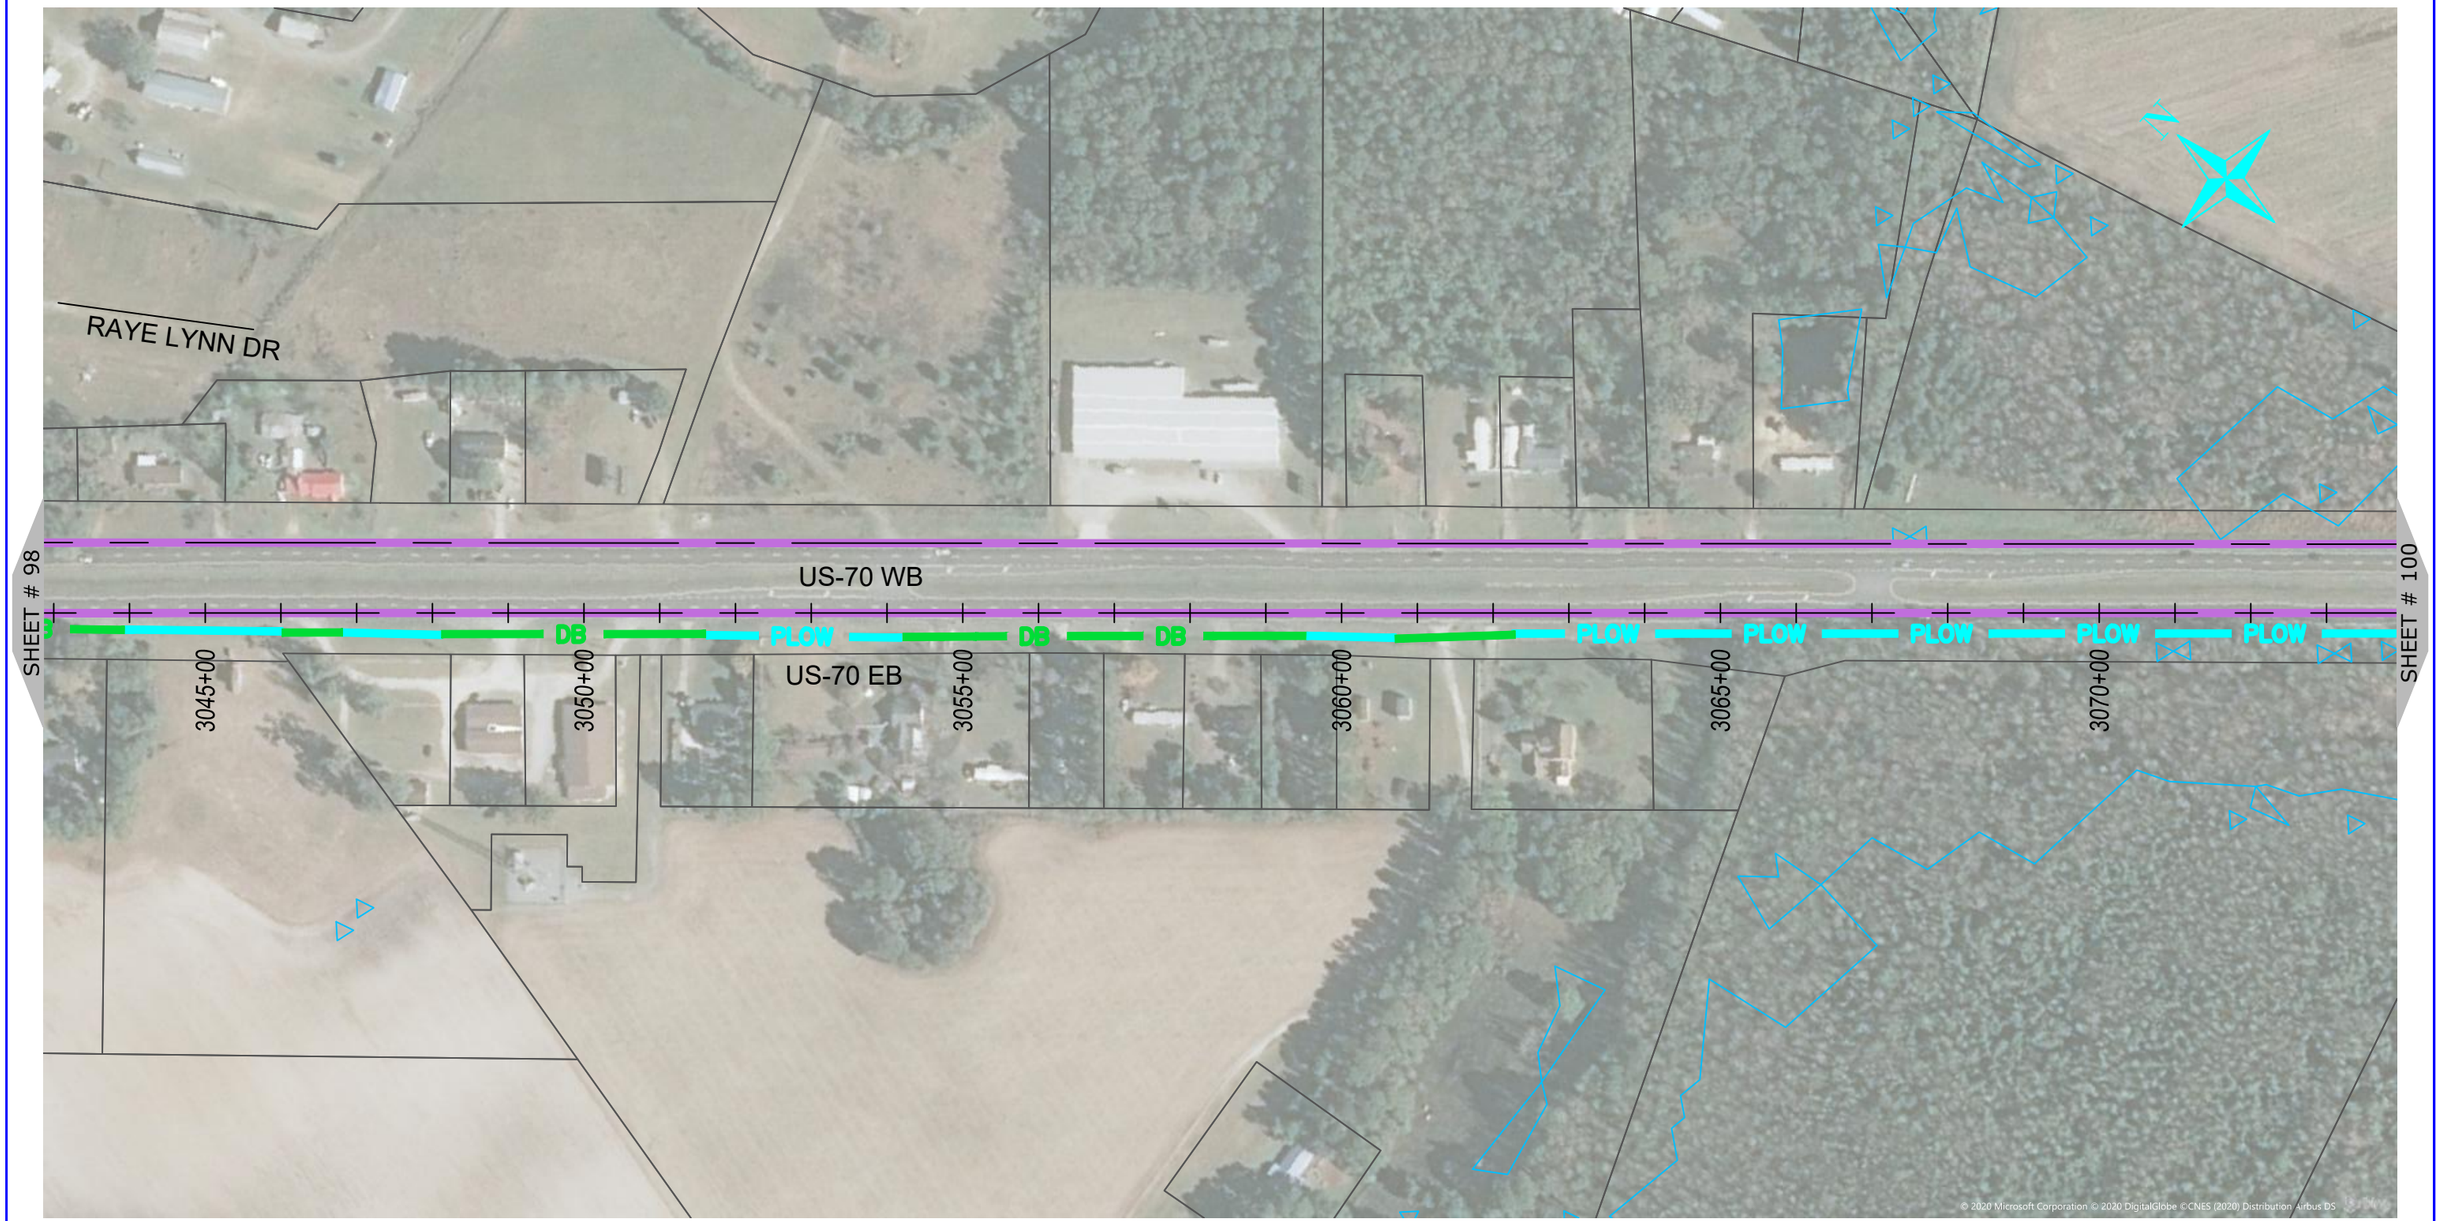

0 200 400
HORIZONTAL SCALE: 1" = 200'

NUG COMMUNICATIONS
3315 ATLANTIC AVE
RALEIGH, NC 27604
(919) 876-5455

REV	DATE	DESCRIPTION
		Lenoir County

OWNER: STATE OF NORTH CAROLINA DEPARTMENT OF TRANSPORTATION

BEFORE YOU DIG STOP CALL 1-800-632-4949 N.C. ONE-CALL CENTER IT'S THE LAW

JOB NO:	POC
DATE:	22-06-2020
SCALE:	AS SHOWN
DESIGNED BY:	RAMTECH
DRAWN BY:	RAMTECH
CHECKED BY:	---
APPROVED BY:	---

PROJECT NAME: US-70

SHEET NAME: Sheet – (99)

SHEET: 99

NUG COMMUNICATIONS
3315 ATLANTIC AVE
RALEIGH, NC 27604
(919) 876-5455

REV	DATE	DESCRIPTION
		Lenoir County

OWNER: STATE OF NORTH CAROLINA DEPARTMENT OF TRANSPORTATION

BEFORE YOU DIG STOP
CALL 1-800-632-4949
N.C. ONE-CALL CENTER
IT'S THE LAW

JOB NO:	POC
DATE:	22-06-2020
SCALE:	AS SHOWN
DESIGNED BY:	RAMTECH
DRAWN BY:	RAMTECH
CHECKED BY:	---
APPROVED BY:	---

PROJECT NAME: US-70

SHEET NAME: Sheet - (100)

SHEET: 100

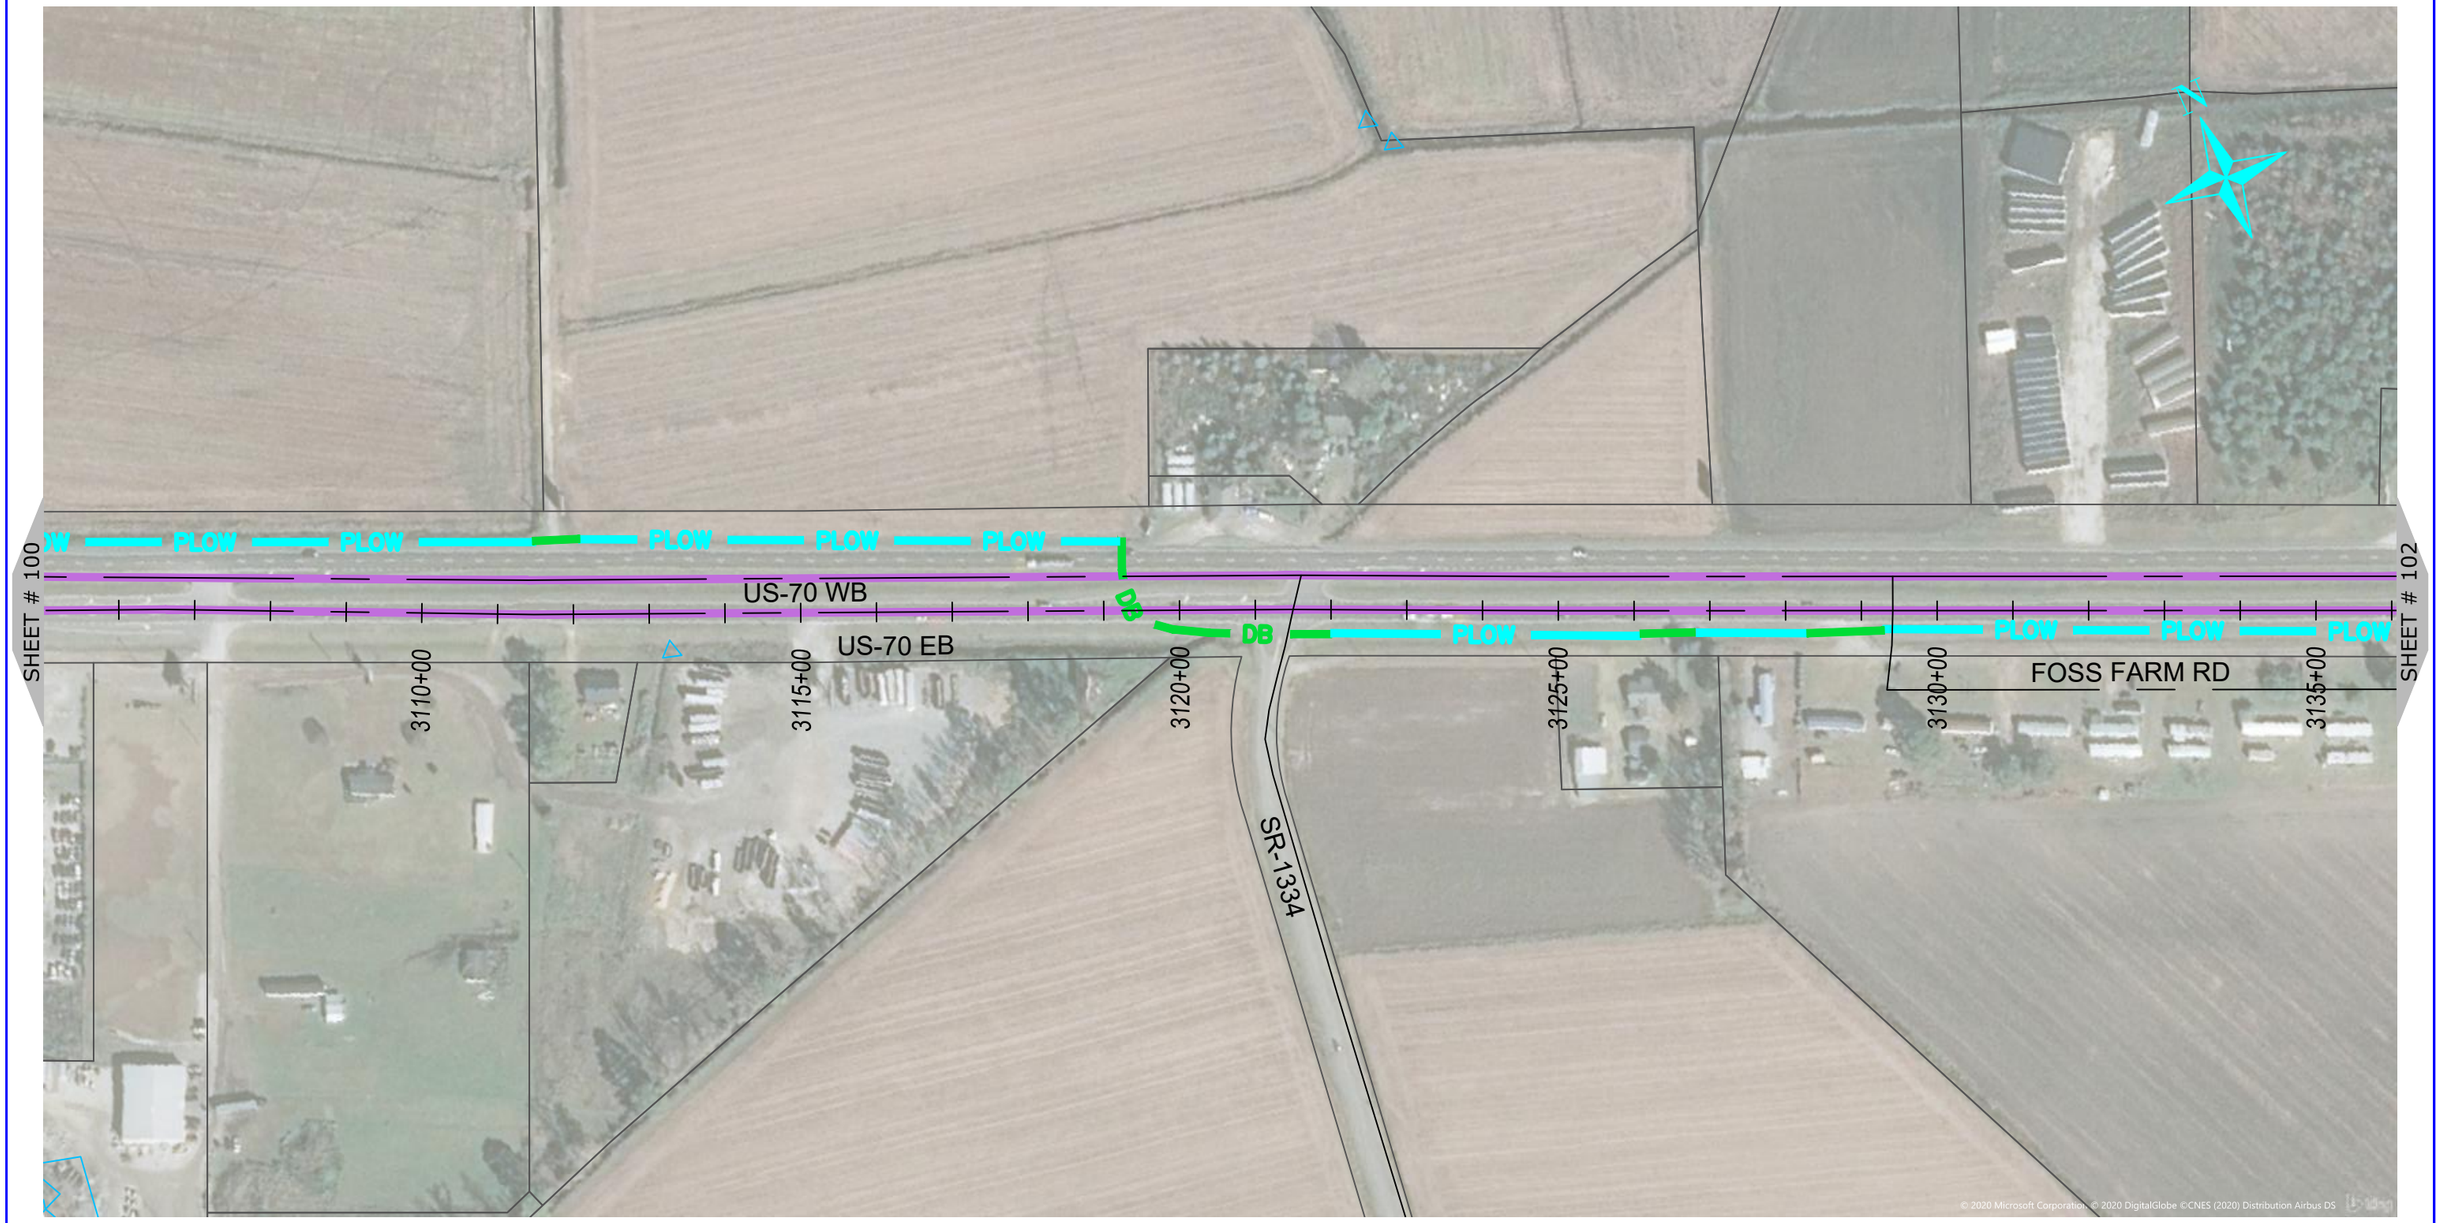

0 200 400

HORIZONTAL SCALE: 1" = 200'

NUG COMMUNICATIONS

3315 ATLANTIC AVE
RALEIGH, NC 27604
(919) 876-5455

REV	DATE	DESCRIPTION
		Lenoir County

OWNER: STATE OF NORTH CAROLINA DEPARTMENT OF TRANSPORTATION

BEFORE YOU DIG STOP
CALL 1-800-632-4949
N.C. ONE-CALL CENTER
IT'S THE LAW

JOB NO:	POC
DATE:	22-06-2020
SCALE:	AS SHOWN
DESIGNED BY:	RAMTECH
DRAWN BY:	RAMTECH
CHECKED BY:	---
APPROVED BY:	---

PROJECT NAME: US-70

SHEET NAME: Sheet - (101)

SHEET: 101

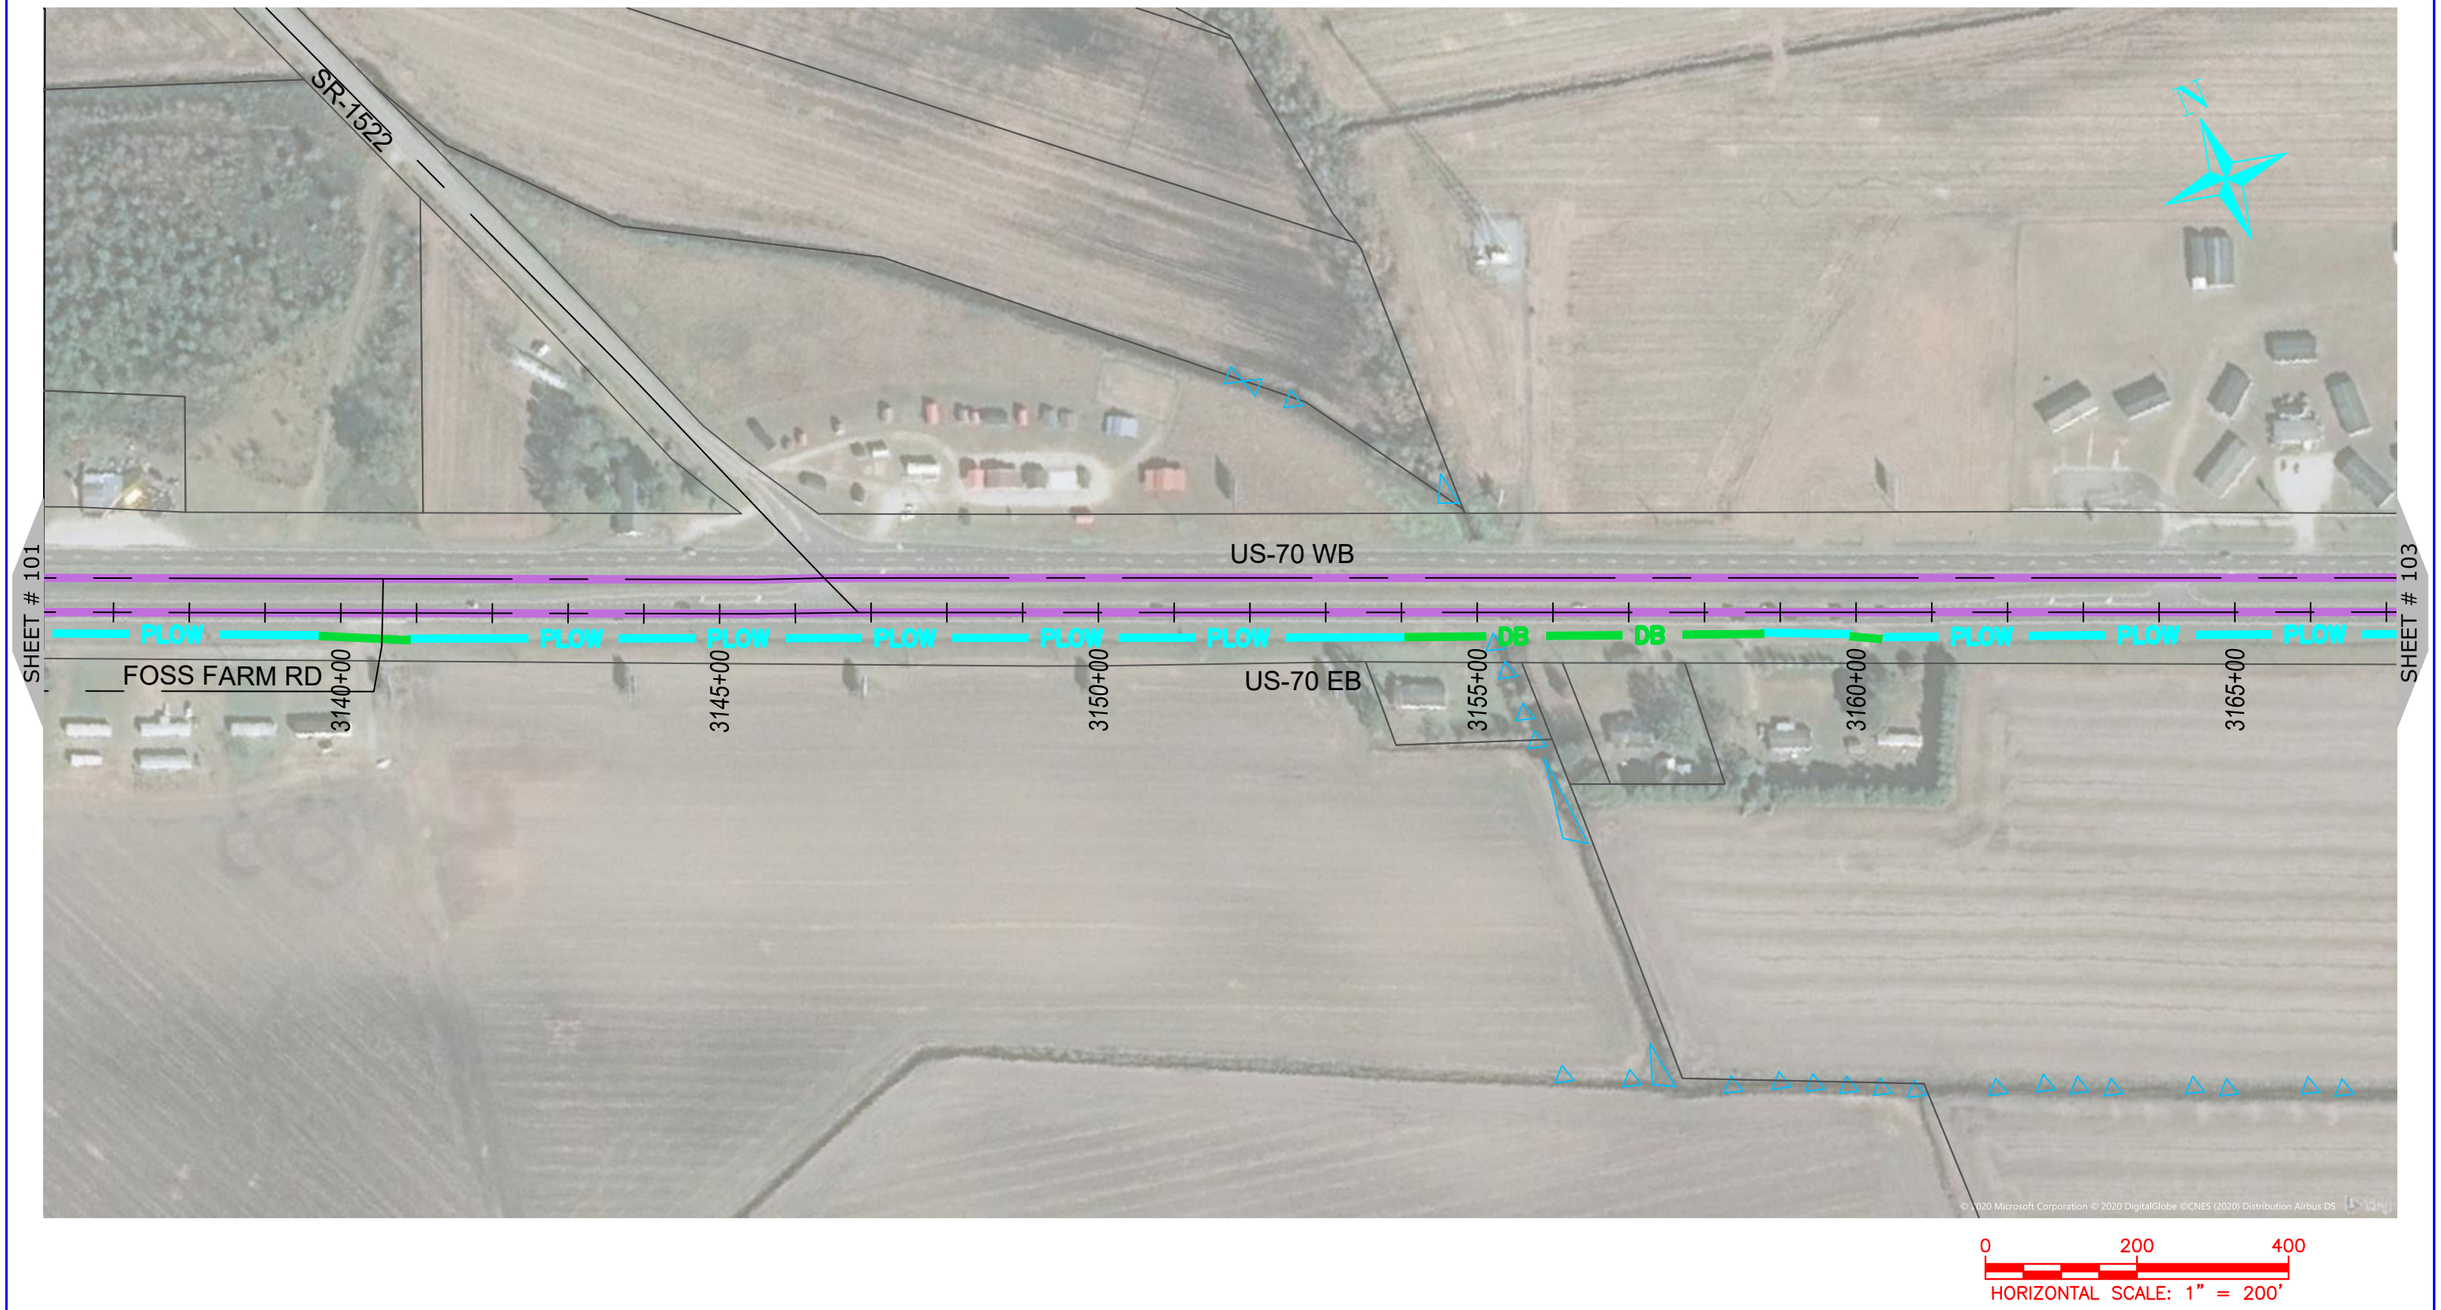

NUG COMMUNICATIONS
3315 ATLANTIC AVE
RALEIGH, NC 27604
(919) 876-5455

REV	DATE	DESCRIPTION
		Lenoir County

OWNER: STATE OF NORTH CAROLINA DEPARTMENT OF TRANSPORTATION

BEFORE YOU DIG STOP CALL 1-800-632-4949 N.C. ONE-CALL CENTER IT'S THE LAW

JOB NO:	POC
DATE:	22-06-2020
SCALE:	AS SHOWN
DESIGNED BY:	RAMTECH
DRAWN BY:	RAMTECH
CHECKED BY:	---
APPROVED BY:	---

PROJECT NAME: US-70

SHEET NAME: Sheet - (102)

SHEET: 102

NUG COMMUNICATIONS 3315 ATLANTIC AVE RALEIGH, NC 27604 (919) 876-5455	REV / DATE / DESCRIPTION Lenoir County	OWNER: STATE OF NORTH CAROLINA DEPARTMENT OF TRANSPORTATION	BEFORE YOU DIG STOP CALL 1-800-632-4949 N.C. ONE-CALL CENTER IT'S THE LAW	JOB NO: POC DATE: 22-06-2020 SCALE: AS SHOWN DESIGNED BY: RAMTECH DRAWN BY: RAMTECH CHECKED BY: --- APPROVED BY: ---	PROJECT NAME: US-70 SHEET NAME: Sheet - (103)	SHEET: 103

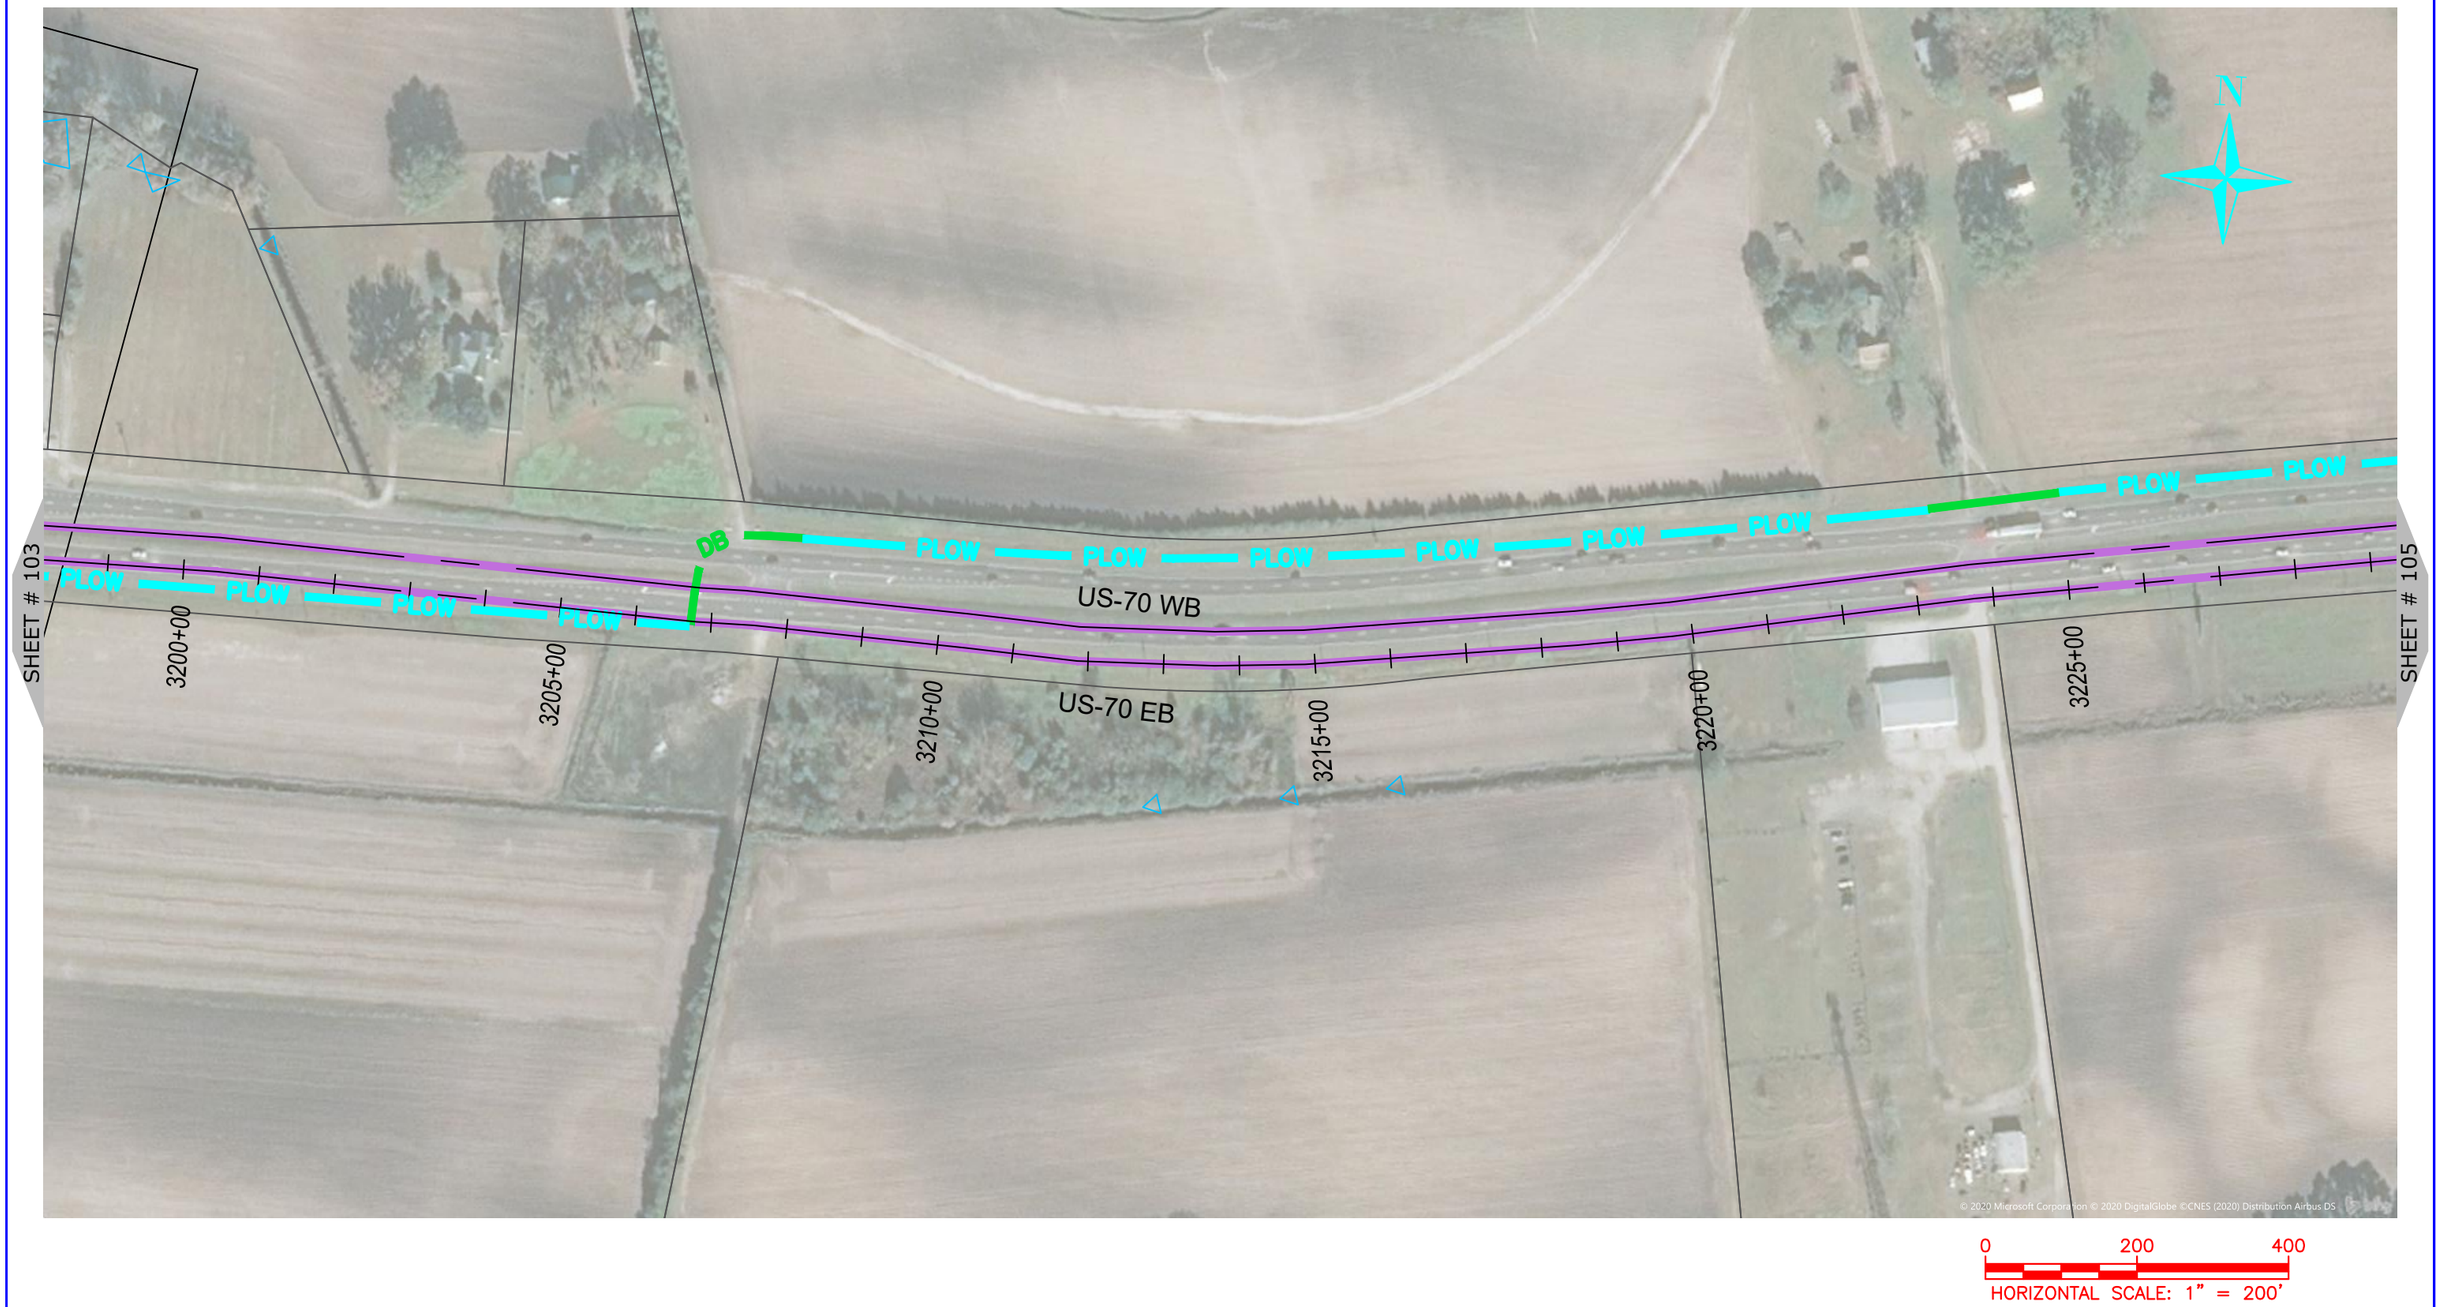

NUG COMMUNICATIONS
3315 ATLANTIC AVE
RALEIGH, NC 27604
(919) 876-5455

REV	DATE	DESCRIPTION
		Lenoir County

OWNER: STATE OF NORTH CAROLINA DEPARTMENT OF TRANSPORTATION

BEFORE YOU DIG STOP CALL 1-800-632-4949 N.C. ONE-CALL CENTER IT'S THE LAW

JOB NO:	POC
DATE:	22-06-2020
SCALE:	AS SHOWN
DESIGNED BY:	RAMTECH
DRAWN BY:	RAMTECH
CHECKED BY:	---
APPROVED BY:	---

PROJECT NAME: US-70

SHEET NAME: Sheet - (104)

SHEET: 104

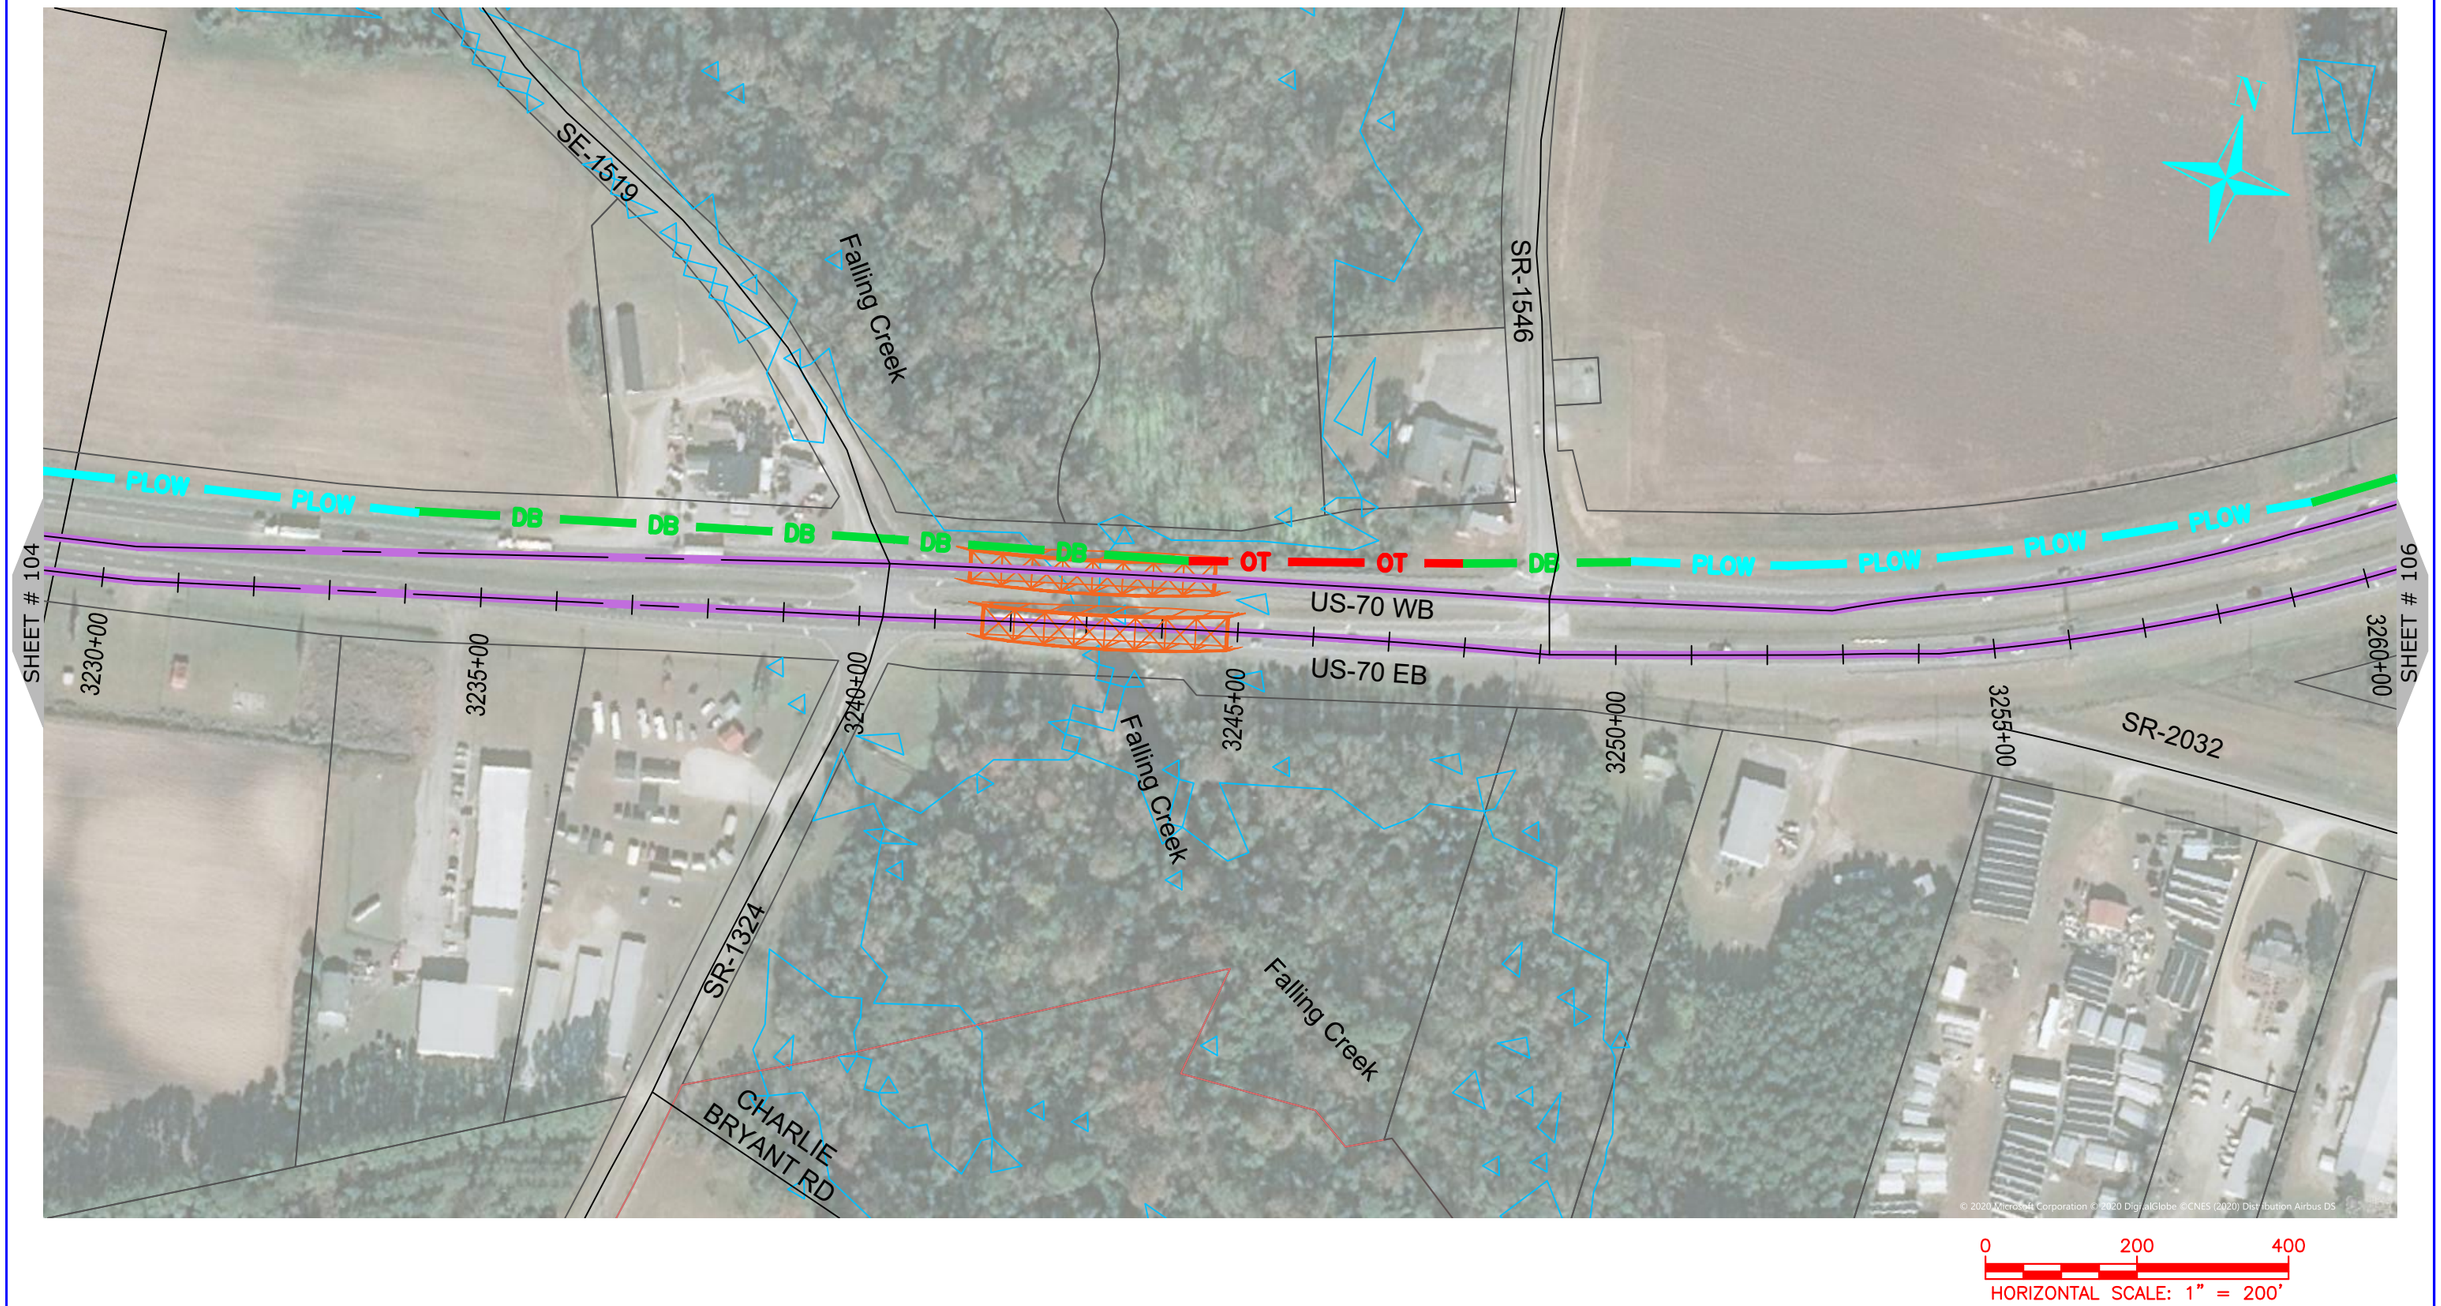

NUG COMMUNICATIONS
3315 ATLANTIC AVE
RALEIGH, NC 27604
(919) 876-5455

REV	DATE	DESCRIPTION
		Lenoir County

OWNER: STATE OF NORTH CAROLINA DEPARTMENT OF TRANSPORTATION

BEFORE YOU DIG STOP CALL 1-800-632-4949 N.C. ONE-CALL CENTER IT'S THE LAW

JOB NO:	POC
DATE:	22-06-2020
SCALE:	AS SHOWN
DESIGNED BY:	RAMTECH
DRAWN BY:	RAMTECH
CHECKED BY:	---
APPROVED BY:	---

PROJECT NAME: US-70

SHEET NAME: Sheet - (105)

SHEET: 105

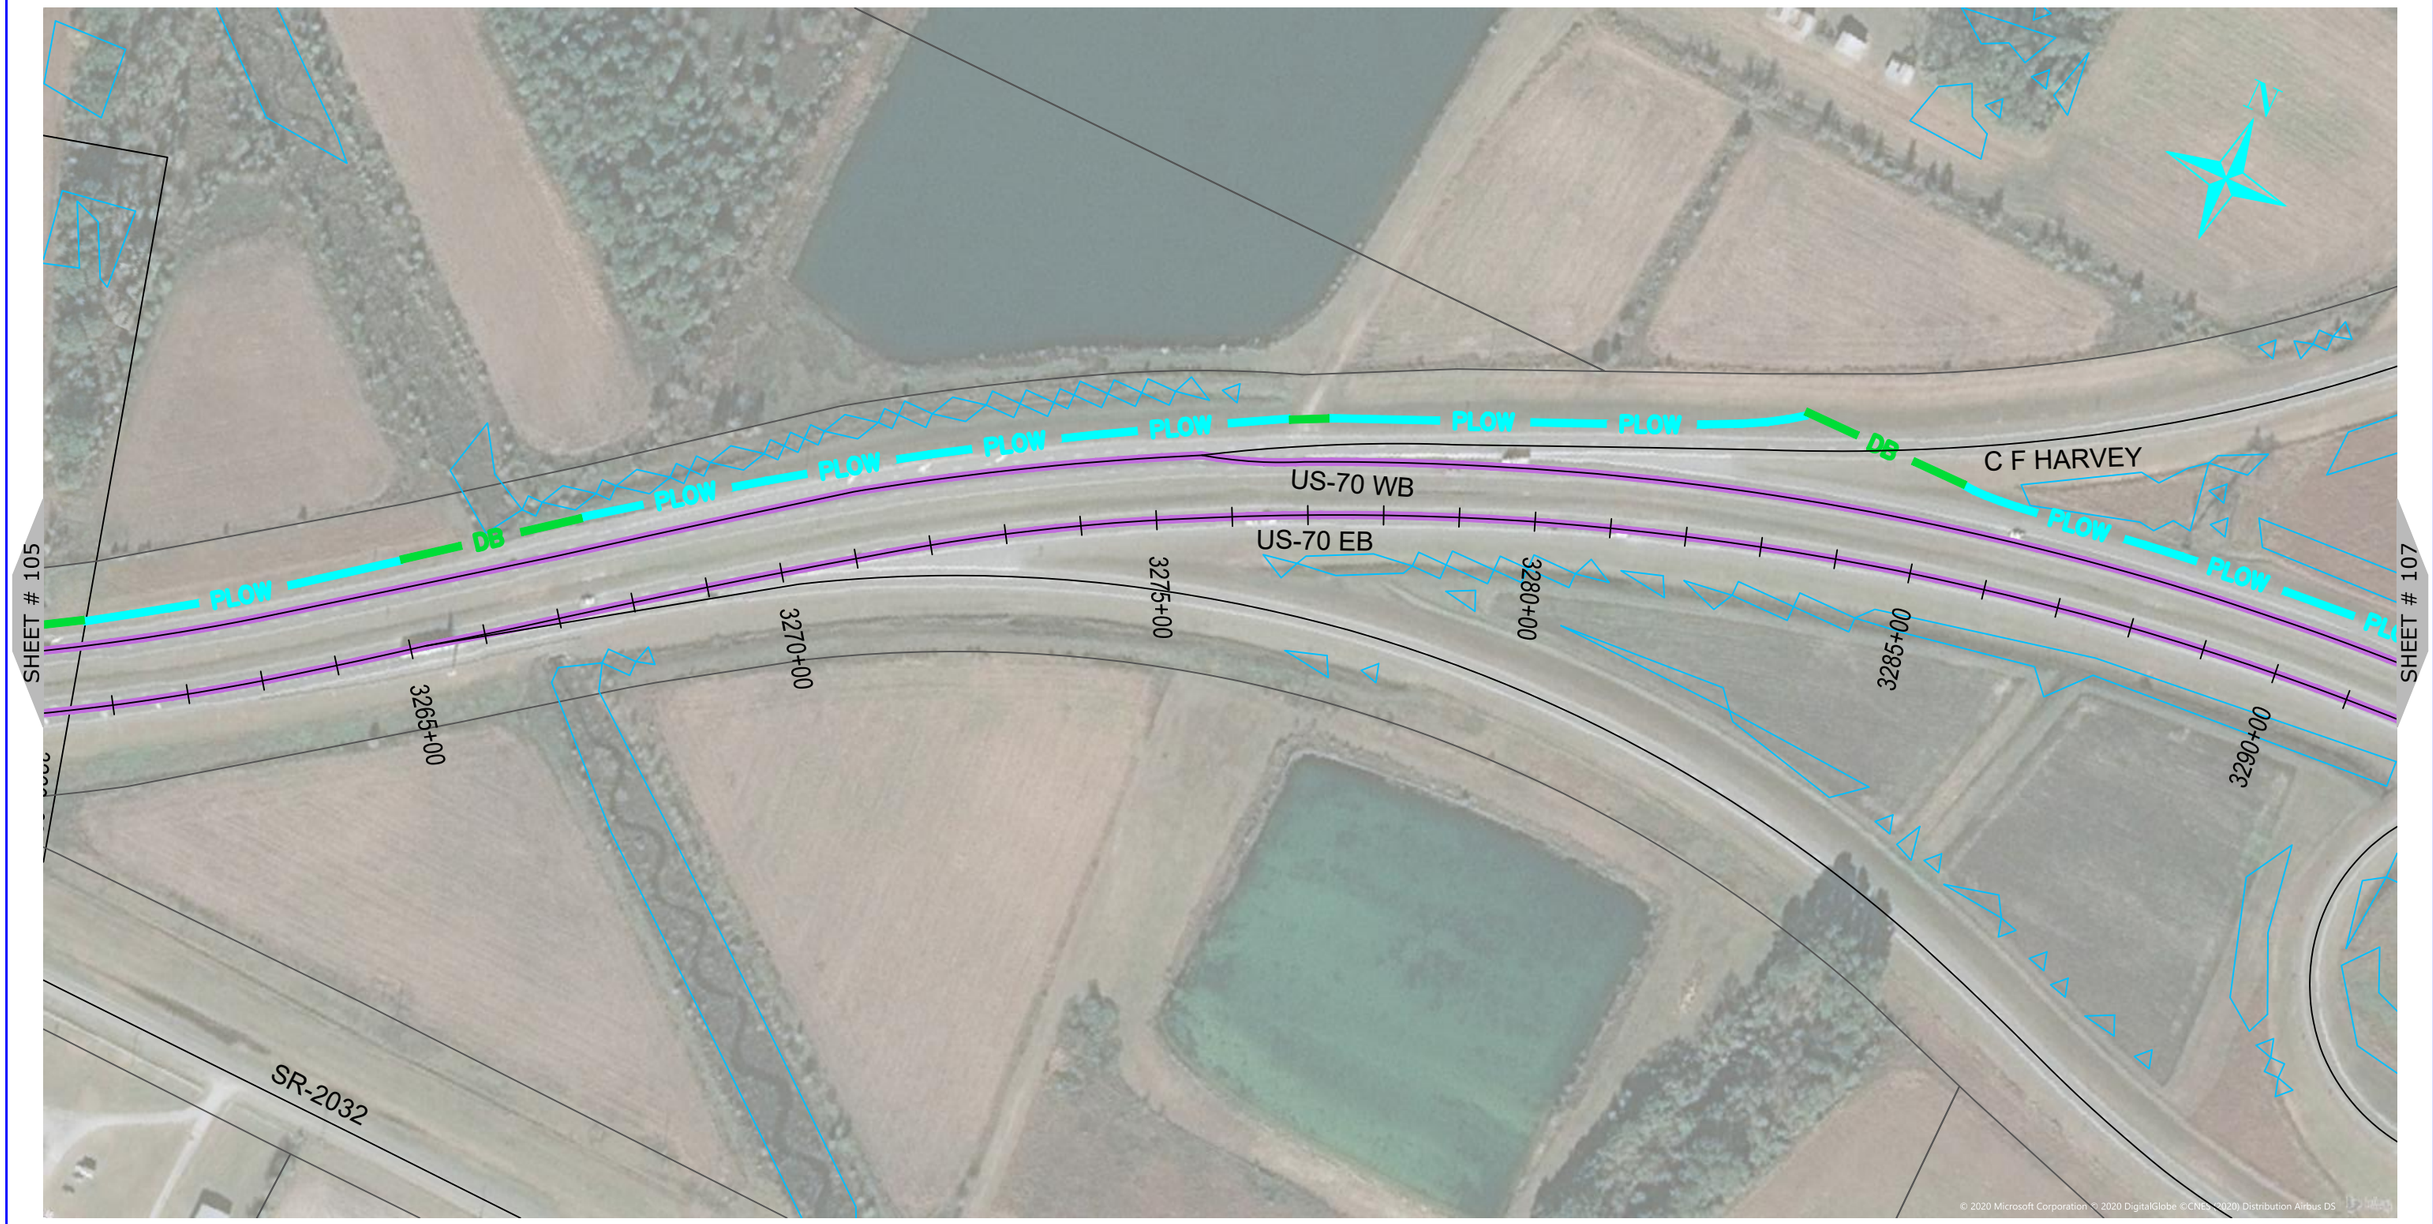

NUG COMMUNICATIONS 3315 ATLANTIC AVE RALEIGH, NC 27604 (919) 876-5455	REV / DATE / DESCRIPTION Lenoir County	OWNER: STATE OF NORTH CAROLINA DEPARTMENT OF TRANSPORTATION	BEFORE YOU DIG STOP CALL 1-800-632-4949 N.C. ONE-CALL CENTER IT'S THE LAW	JOB NO: POC DATE: 22-06-2020 SCALE: AS SHOWN DESIGNED BY: RAMTECH DRAWN BY: RAMTECH CHECKED BY: --- APPROVED BY: ---	PROJECT NAME: US-70 SHEET NAME: Sheet - (106)	SHEET: 106

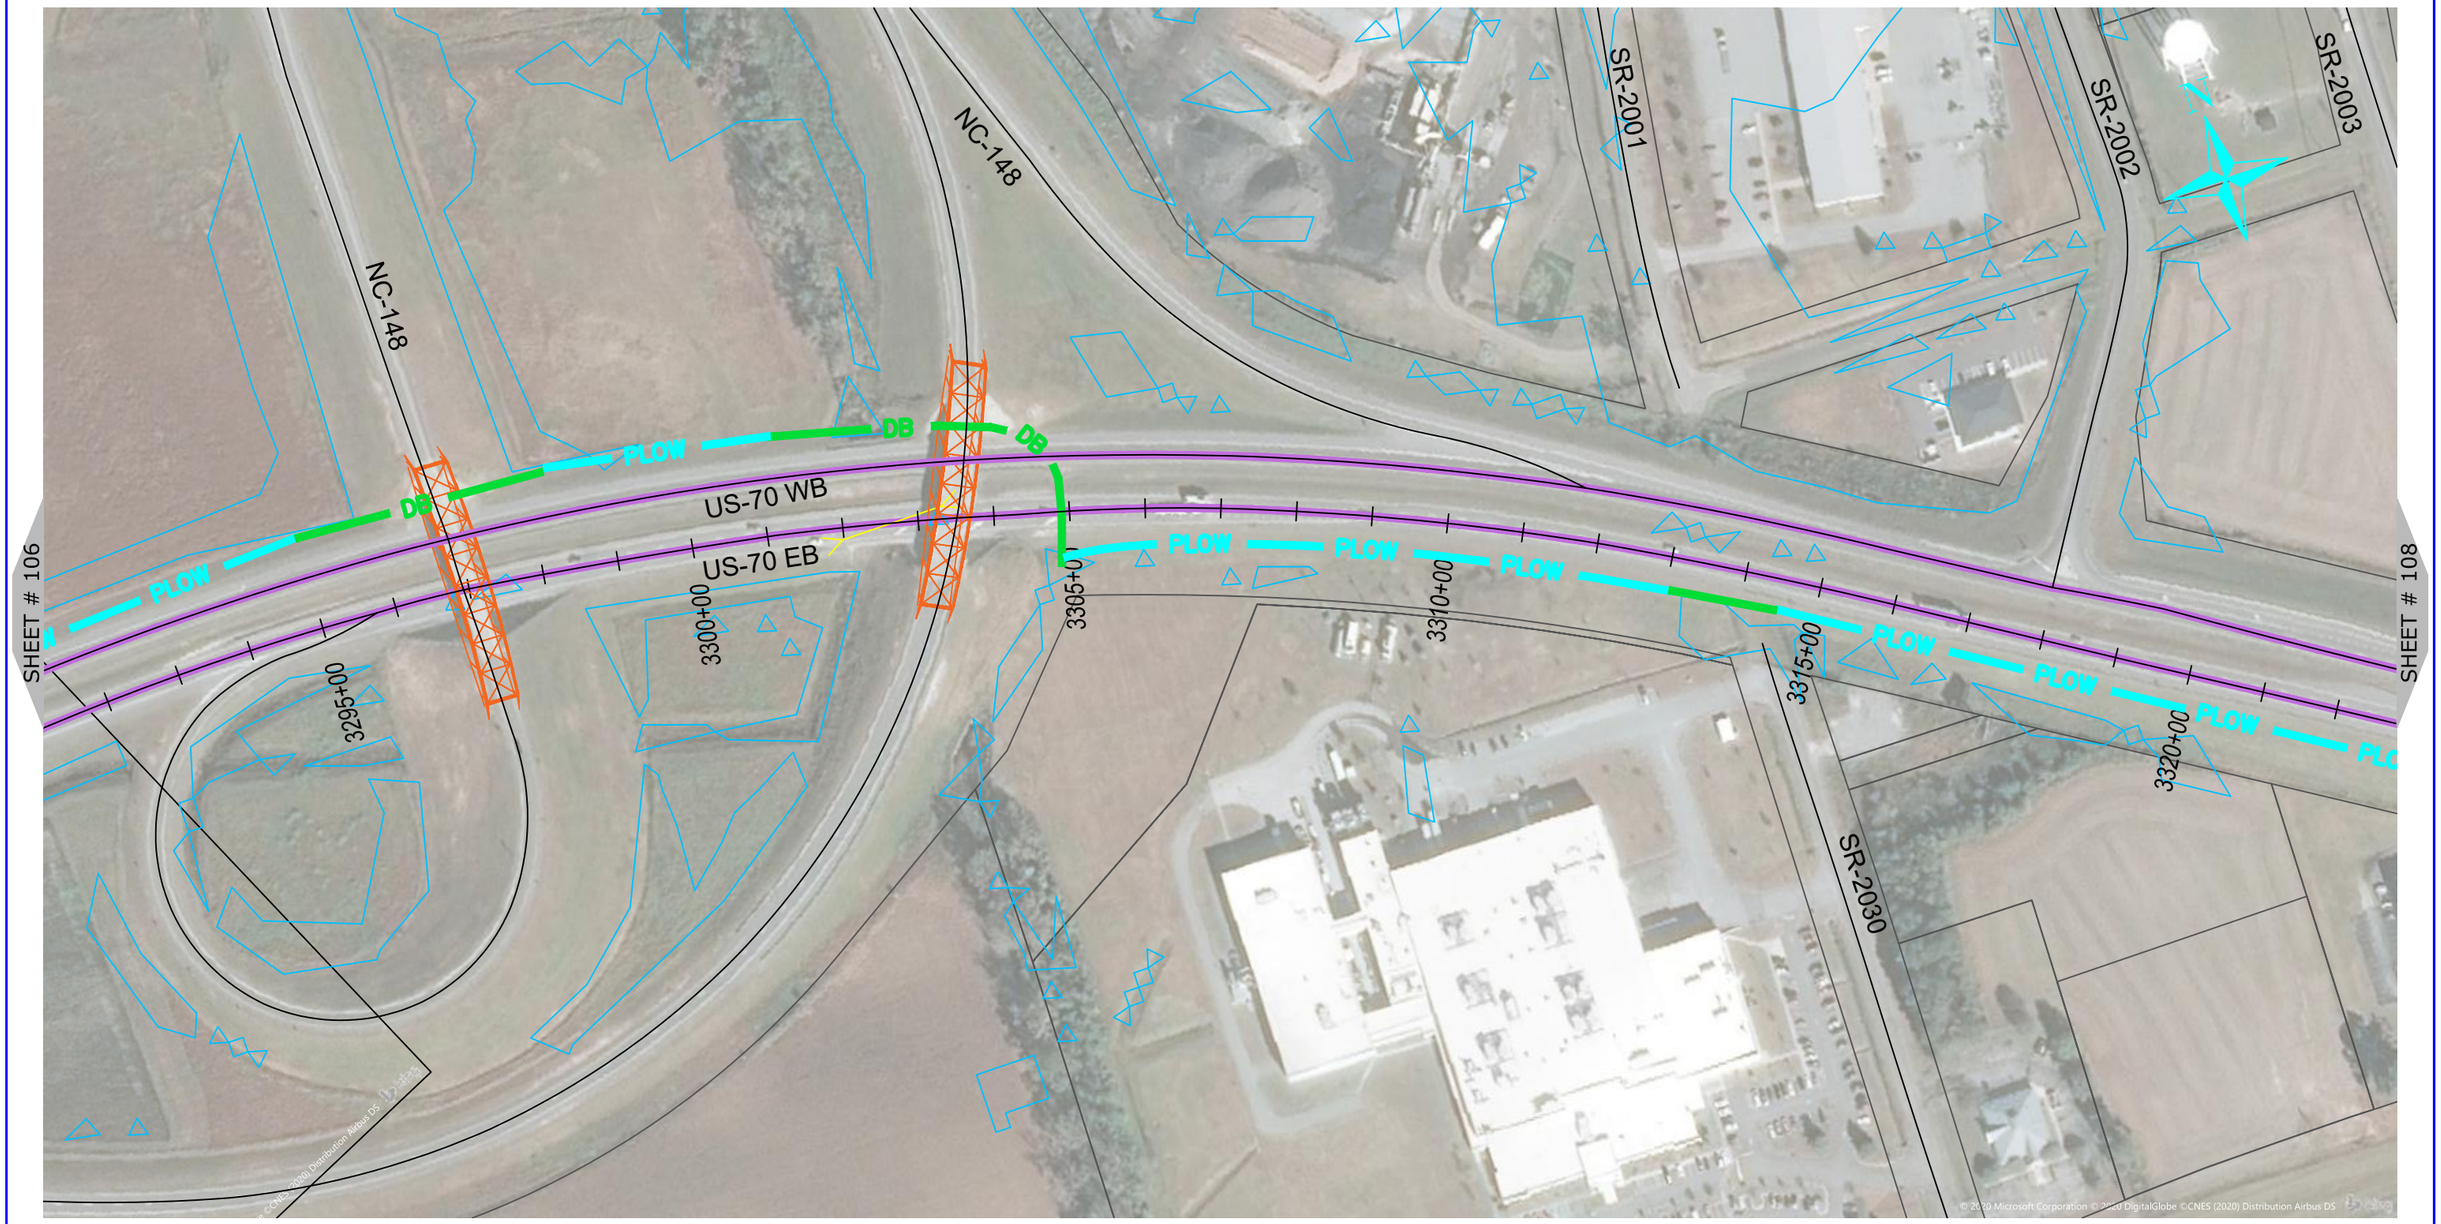

NUG COMMUNICATIONS 3315 ATLANTIC AVE RALEIGH, NC 27604 (919) 876-5455	REV / DATE / DESCRIPTION Lenoir County	OWNER: STATE OF NORTH CAROLINA DEPARTMENT OF TRANSPORTATION	BEFORE YOU DIG STOP CALL 1-800-632-4949 N.C. ONE-CALL CENTER IT'S THE LAW	JOB NO: POC DATE: 22-06-2020 SCALE: AS SHOWN DESIGNED BY: RAMTECH DRAWN BY: RAMTECH CHECKED BY: --- APPROVED BY: ---	PROJECT NAME: US-70 SHEET NAME: Sheet - (107)	SHEET: 107

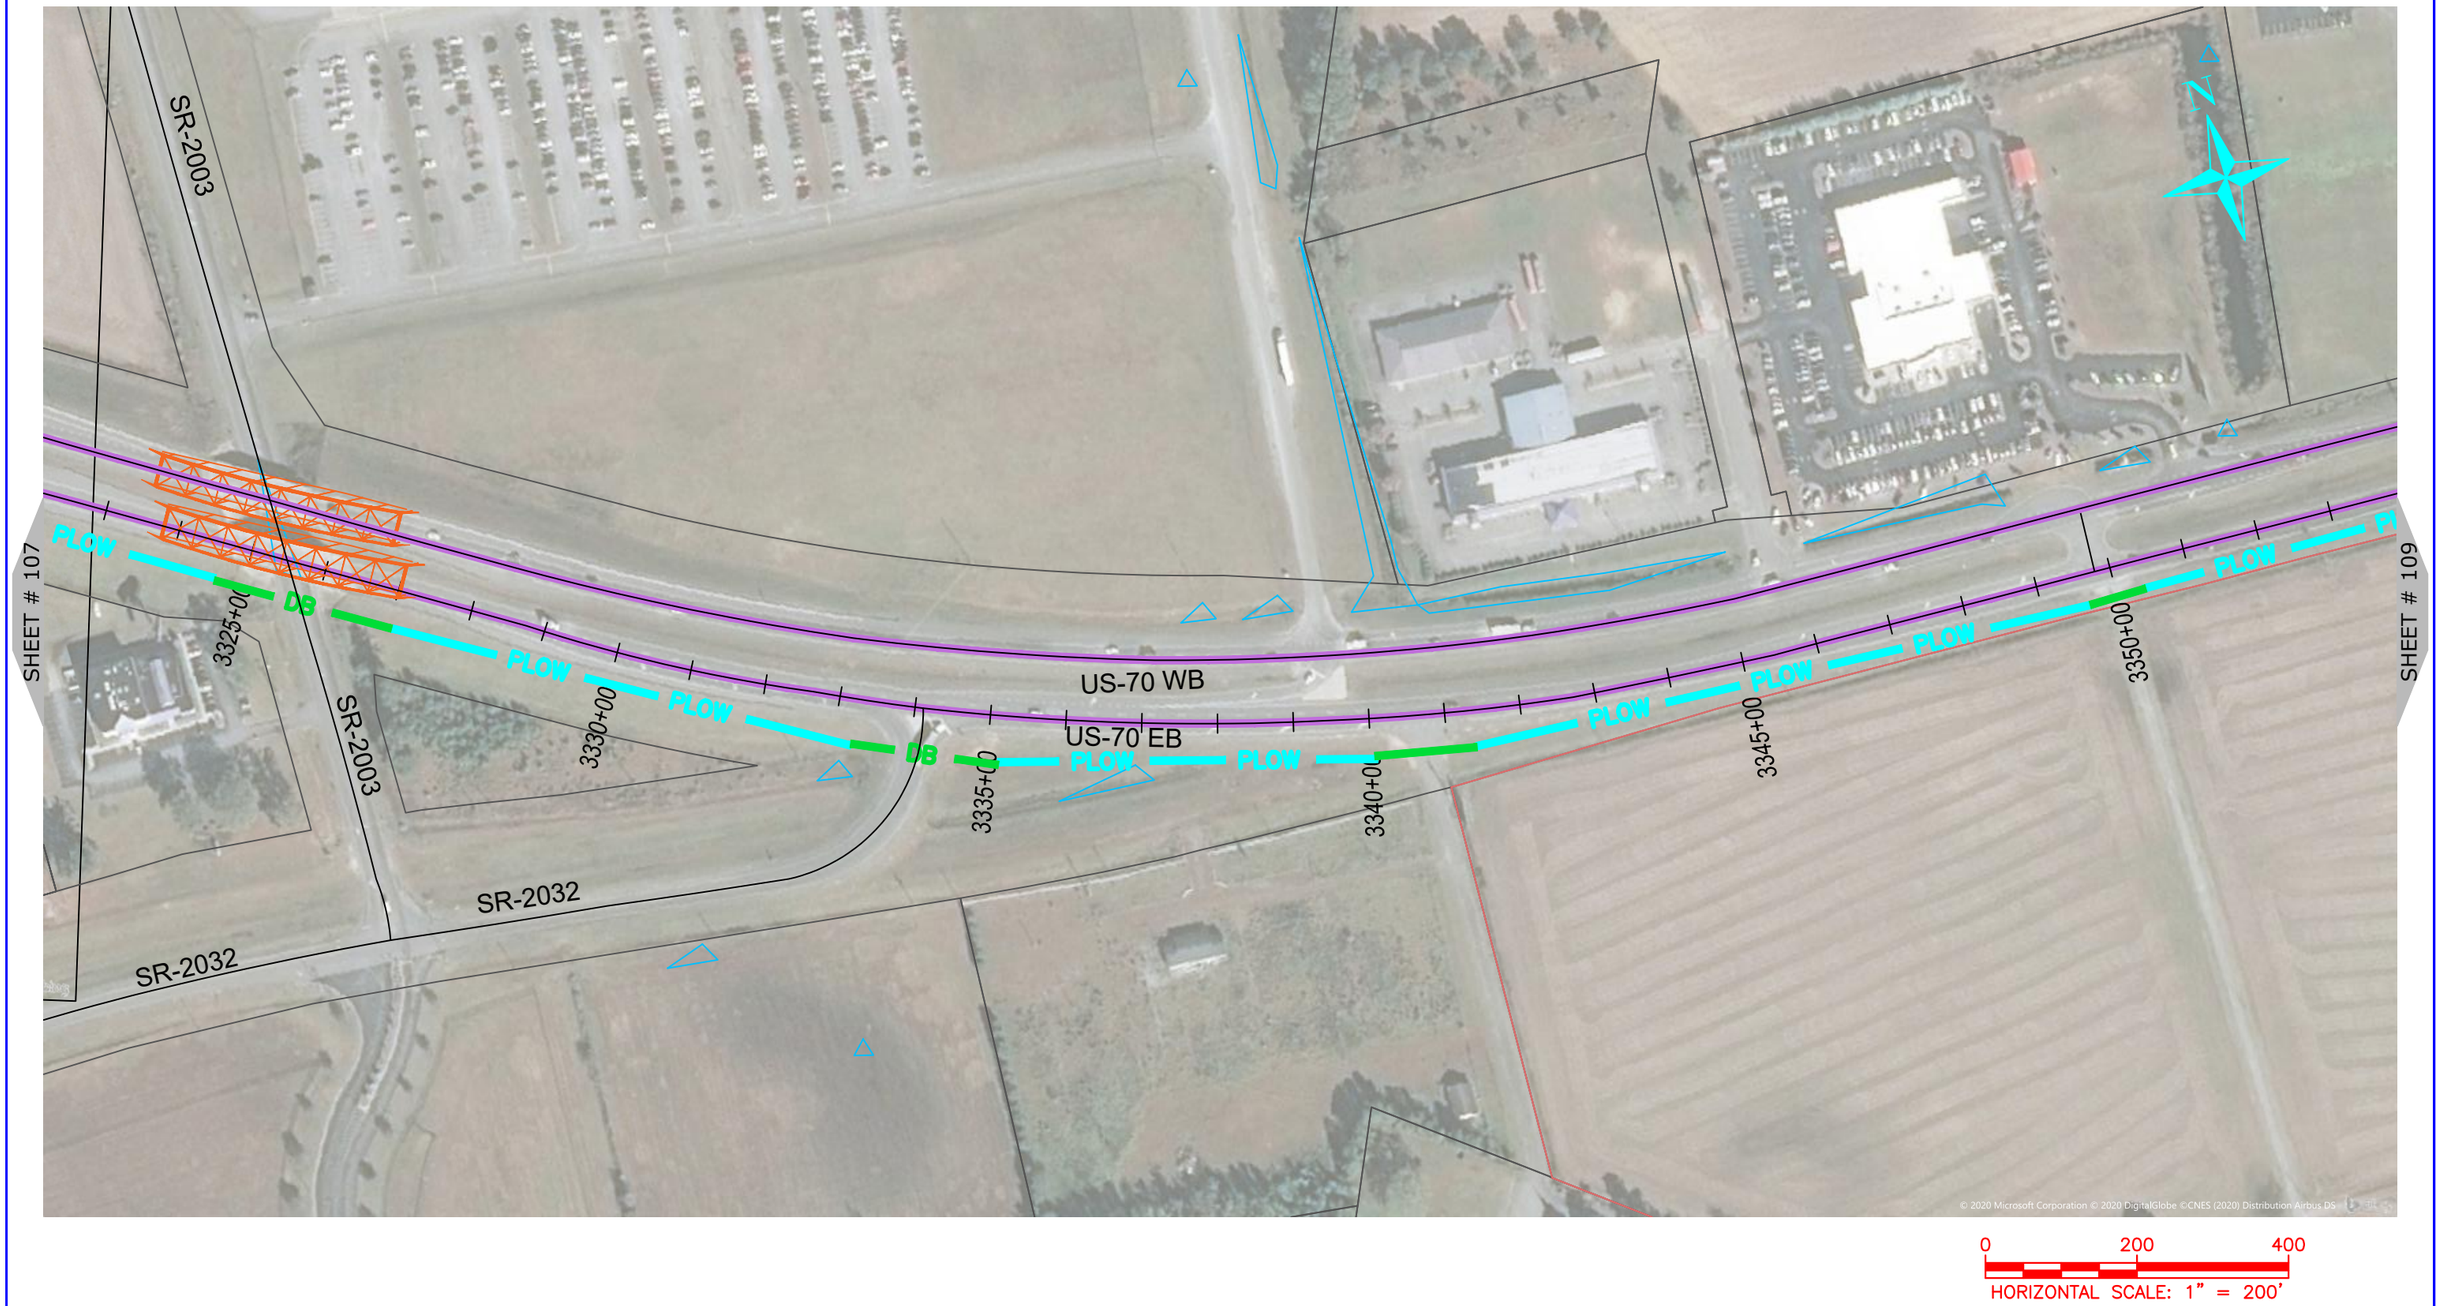

NUG COMMUNICATIONS 3315 ATLANTIC AVE RALEIGH, NC 27604 (919) 876-5455	REV / DATE / DESCRIPTION Lenoir County	OWNER: STATE OF NORTH CAROLINA DEPARTMENT OF TRANSPORTATION	BEFORE YOU DIG STOP CALL 1-800-632-4949 N.C. ONE-CALL CENTER IT'S THE LAW	JOB NO: POC DATE: 22-06-2020 SCALE: AS SHOWN DESIGNED BY: RAMTECH DRAWN BY: RAMTECH CHECKED BY: --- APPROVED BY: ---	PROJECT NAME: US-70 SHEET NAME: Sheet – (108)	SHEET: 108

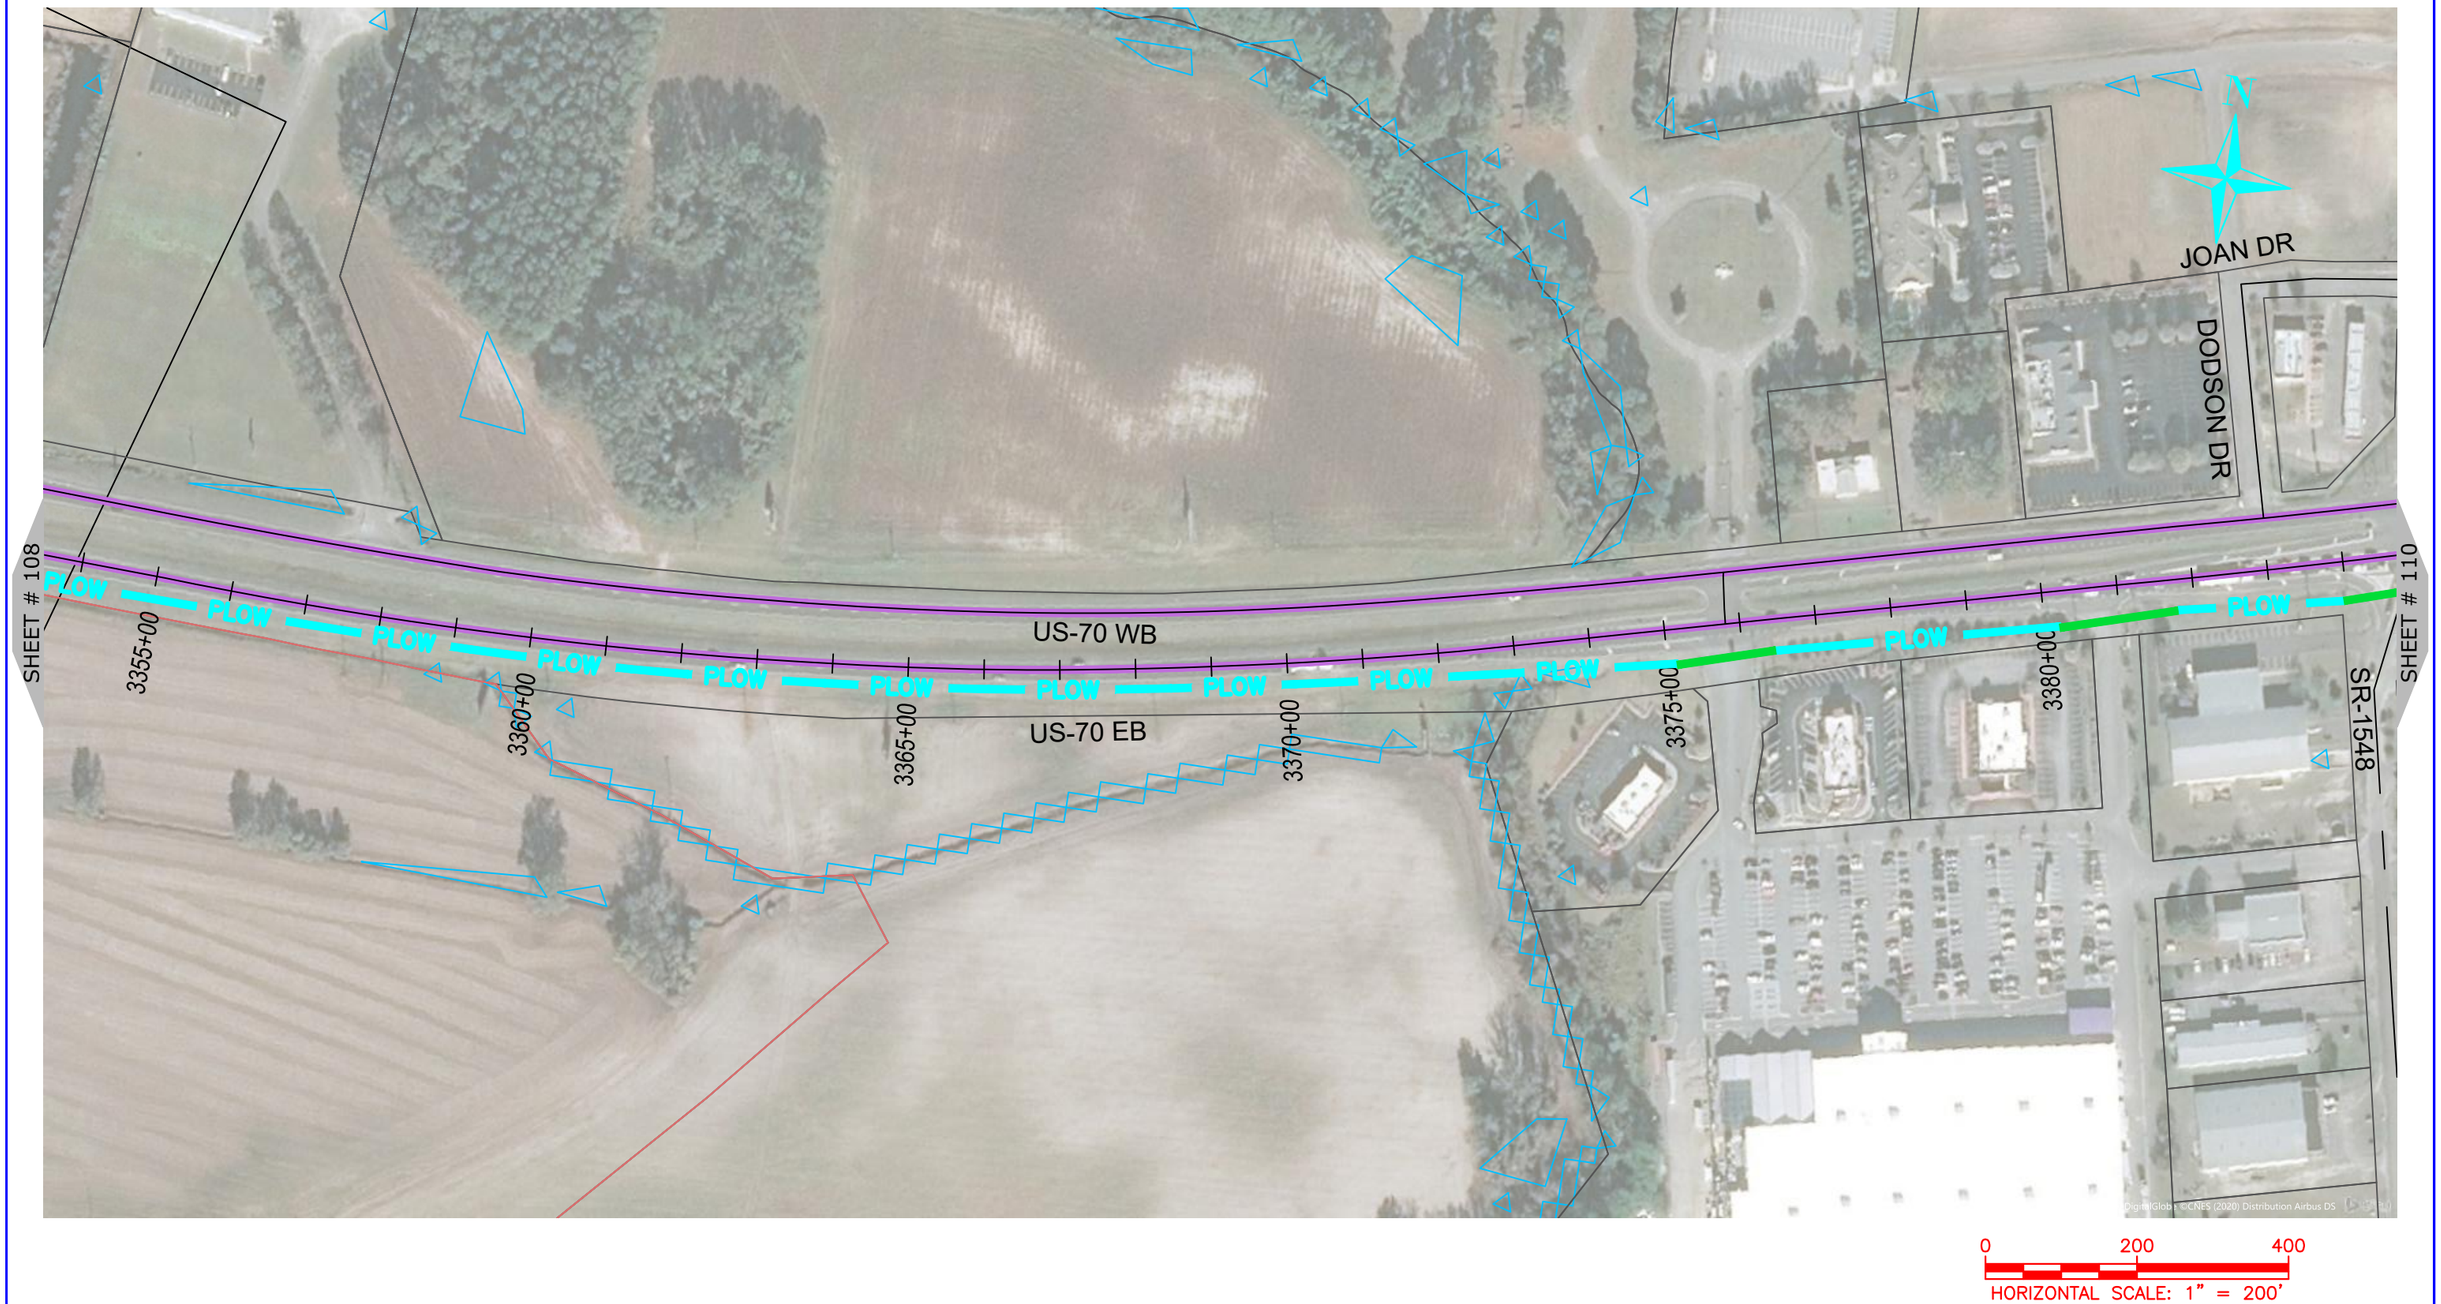

NUG COMMUNICATIONS 3315 ATLANTIC AVE RALEIGH, NC 27604 (919) 876-5455	REV / DATE / DESCRIPTION Lenoir County	OWNER: STATE OF NORTH CAROLINA DEPARTMENT OF TRANSPORTATION	BEFORE YOU DIG STOP CALL 1-800-632-4949 N.C. ONE-CALL CENTER IT'S THE LAW	JOB NO: POC DATE: 22-06-2020 SCALE: AS SHOWN DESIGNED BY: RAMTECH DRAWN BY: RAMTECH CHECKED BY: --- APPROVED BY: ---	PROJECT NAME: US-70 SHEET NAME: Sheet - (109)	SHEET: 109

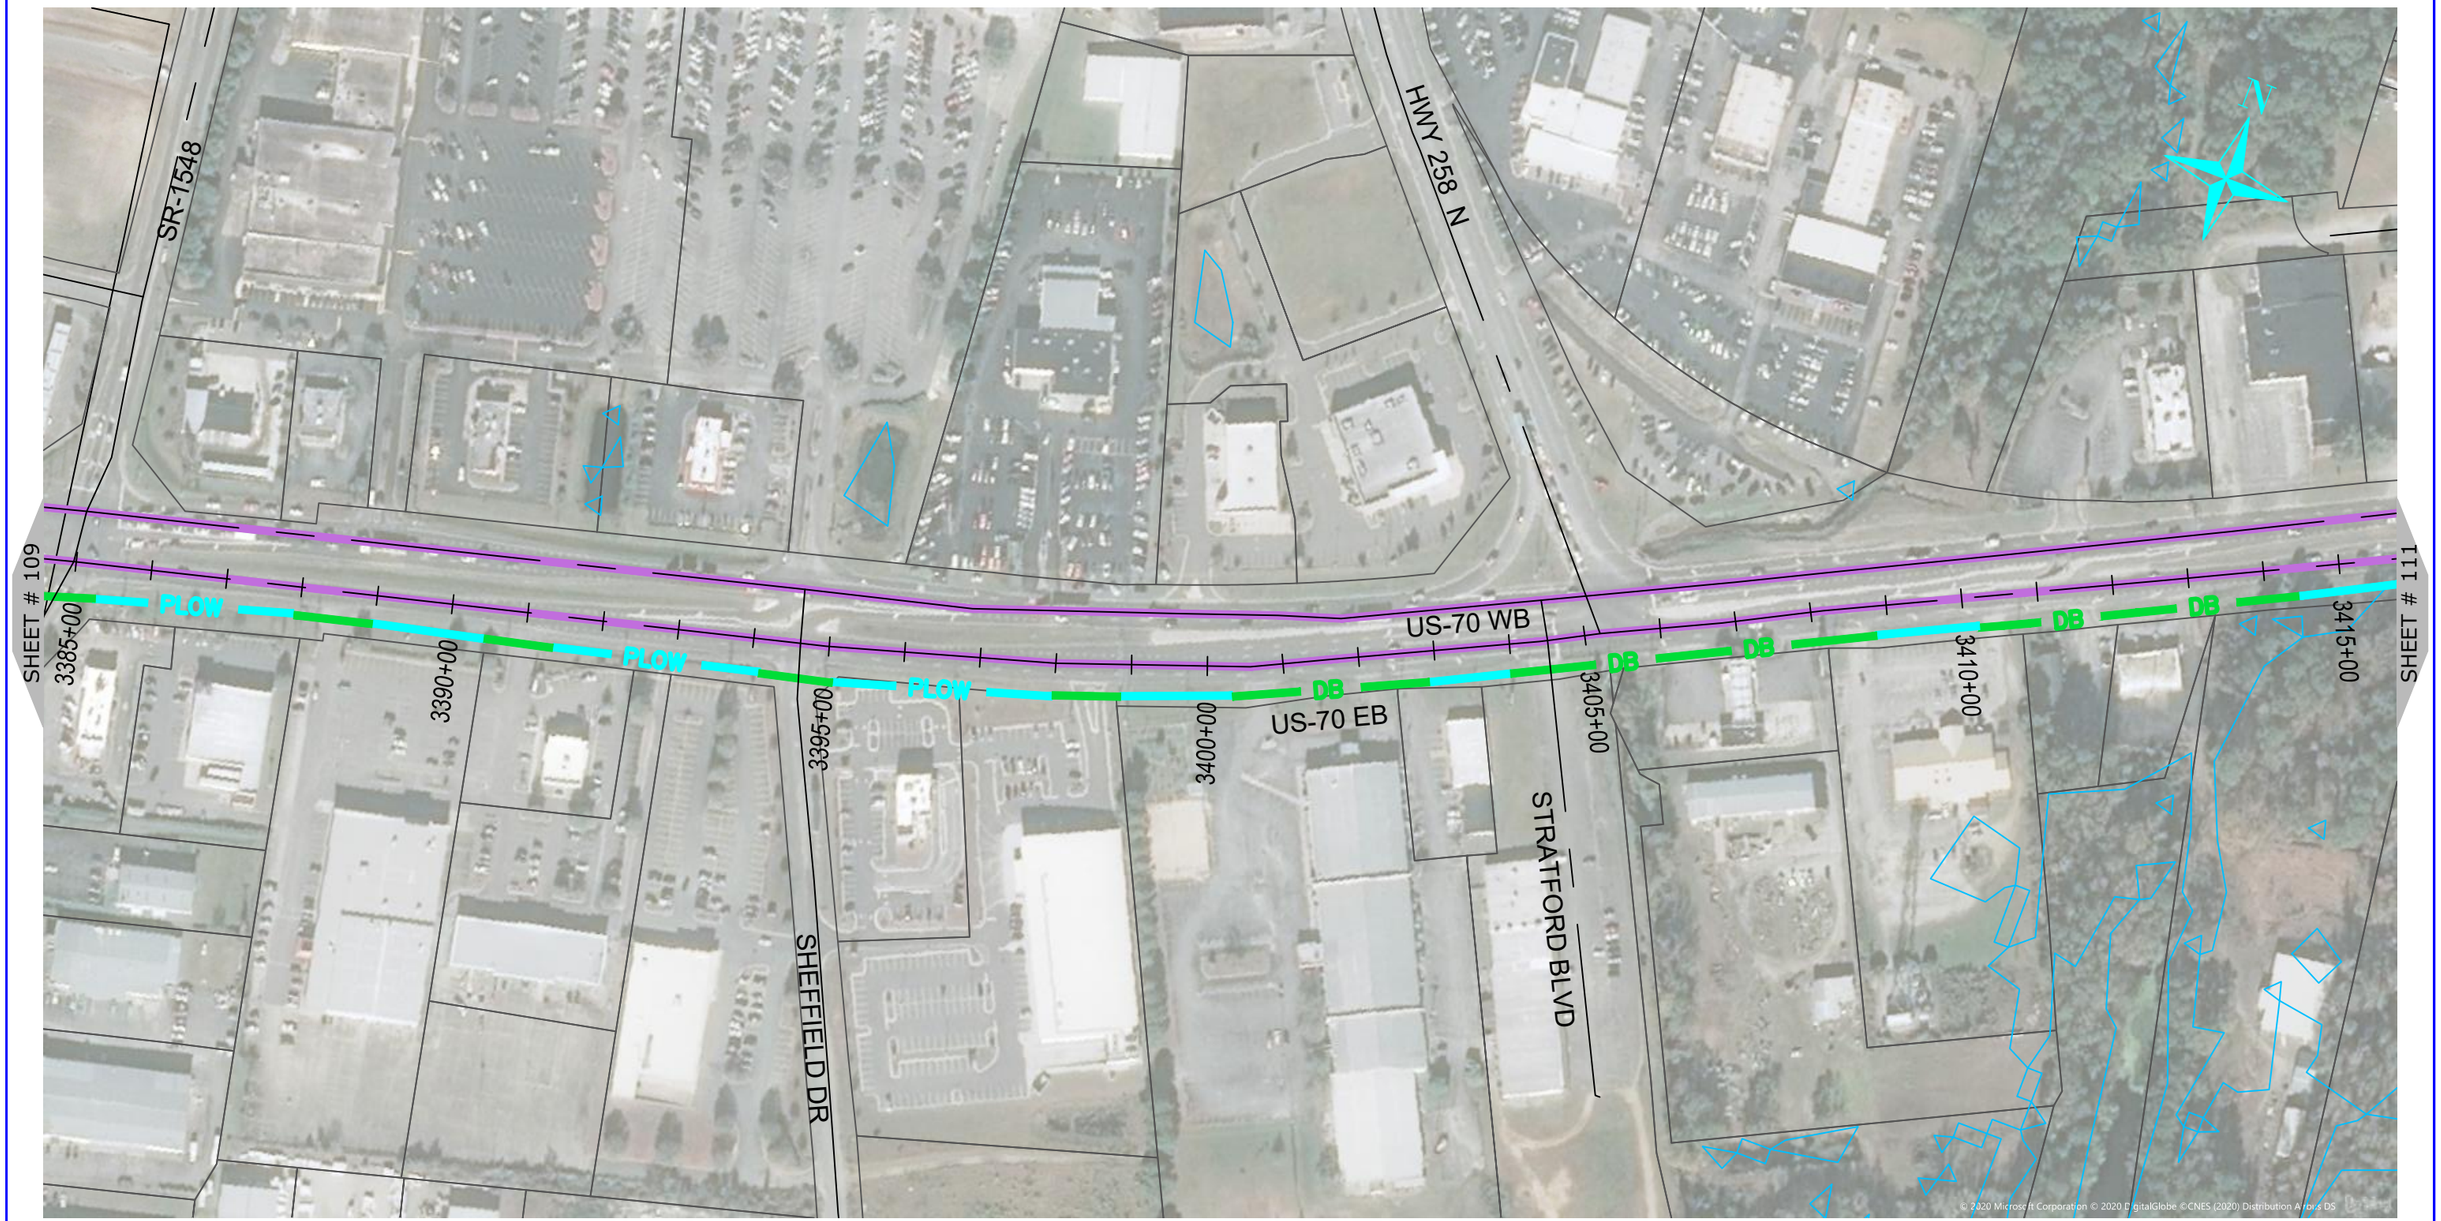

0 200 400

HORIZONTAL SCALE: 1" = 200'

NUG COMMUNICATIONS

3315 ATLANTIC AVE
RALEIGH, NC 27604
(919) 876-5455

REV	DATE	DESCRIPTION
		Lenoir County

OWNER: STATE OF NORTH CAROLINA DEPARTMENT OF TRANSPORTATION

BEFORE YOU DIG STOP
CALL 1-800-632-4949
N.C. ONE-CALL CENTER
IT'S THE LAW

JOB NO:	POC
DATE:	22-06-2020
SCALE:	AS SHOWN
DESIGNED BY:	RAMTECH
DRAWN BY:	RAMTECH
CHECKED BY:	---
APPROVED BY:	---

PROJECT NAME: US-70

SHEET NAME: Sheet - (110)

SHEET: 110

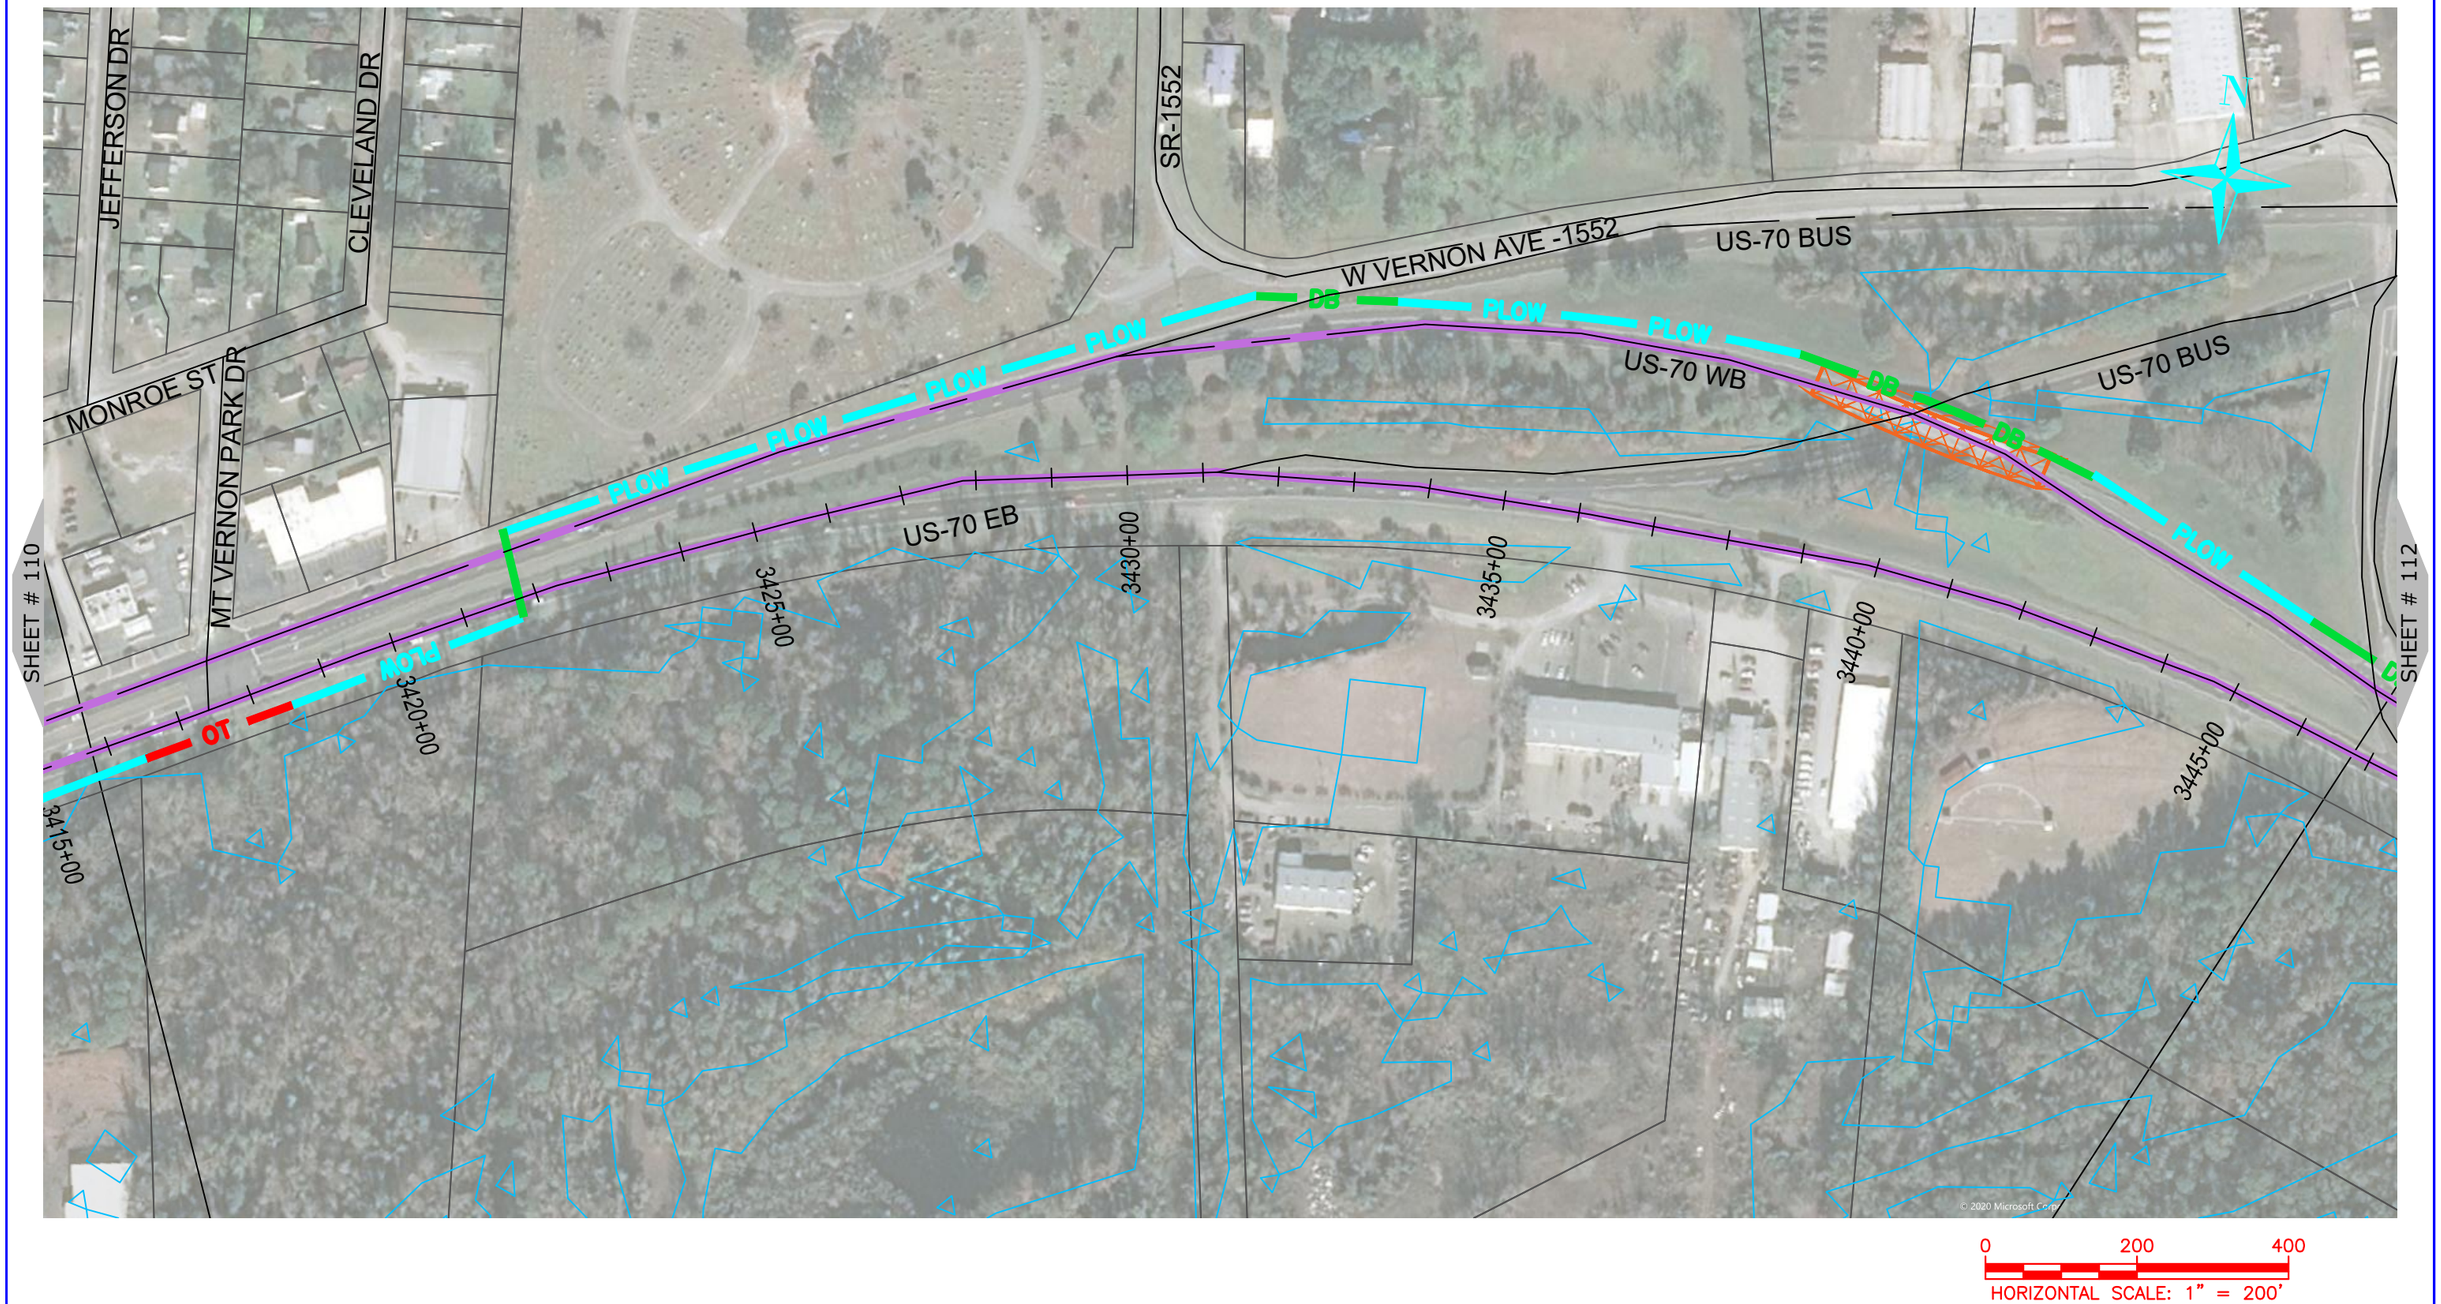

NUG COMMUNICATIONS 3315 ATLANTIC AVE RALEIGH, NC 27604 (919) 876-5455	REV / DATE / DESCRIPTION Lenoir County	OWNER: STATE OF NORTH CAROLINA DEPARTMENT OF TRANSPORTATION	BEFORE YOU DIG STOP CALL 1-800-632-4949 N.C. ONE-CALL CENTER IT'S THE LAW	JOB NO: POC DATE: 22-06-2020 SCALE: AS SHOWN DESIGNED BY: RAMTECH DRAWN BY: RAMTECH CHECKED BY: --- APPROVED BY: ---	PROJECT NAME: US-70	
					SHEET NAME: Sheet - (111)	SHEET: 111

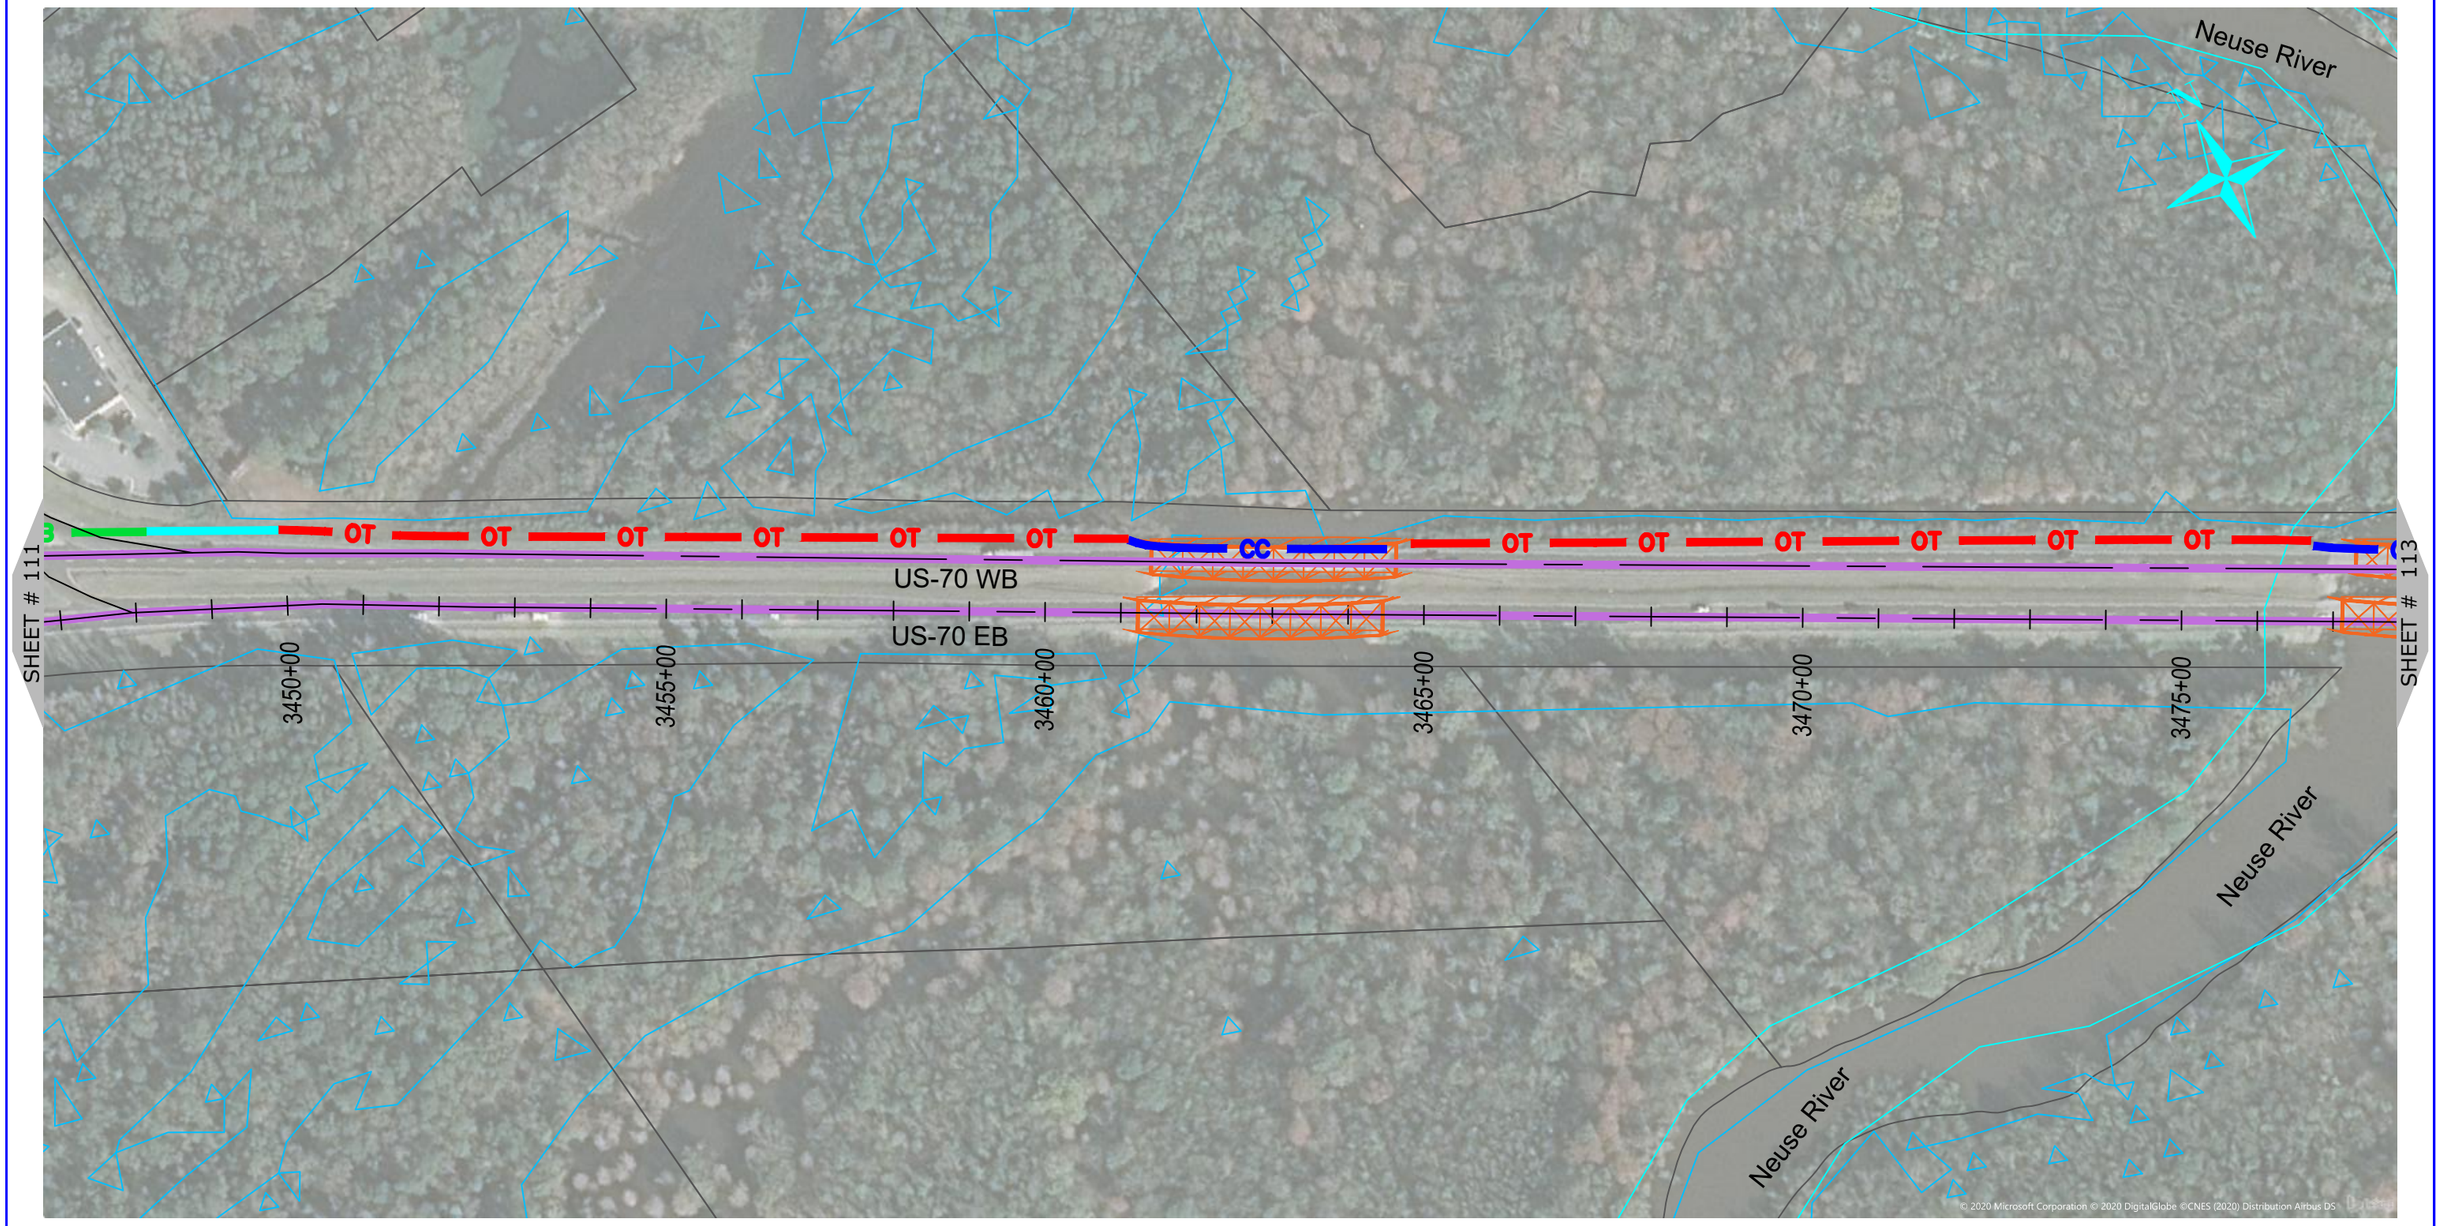

NUG COMMUNICATIONS
3315 ATLANTIC AVE
RALEIGH, NC 27604
(919) 876-5455

REV	DATE	DESCRIPTION
		Lenoir County

OWNER: STATE OF NORTH CAROLINA DEPARTMENT OF TRANSPORTATION

BEFORE YOU DIG STOP
CALL 1-800-632-4949
N.C. ONE-CALL CENTER
IT'S THE LAW

JOB NO:	POC
DATE:	22-06-2020
SCALE:	AS SHOWN
DESIGNED BY:	RAMTECH
DRAWN BY:	RAMTECH
CHECKED BY:	---
APPROVED BY:	---

PROJECT NAME: US-70

SHEET NAME: Sheet - (112)

SHEET: 112

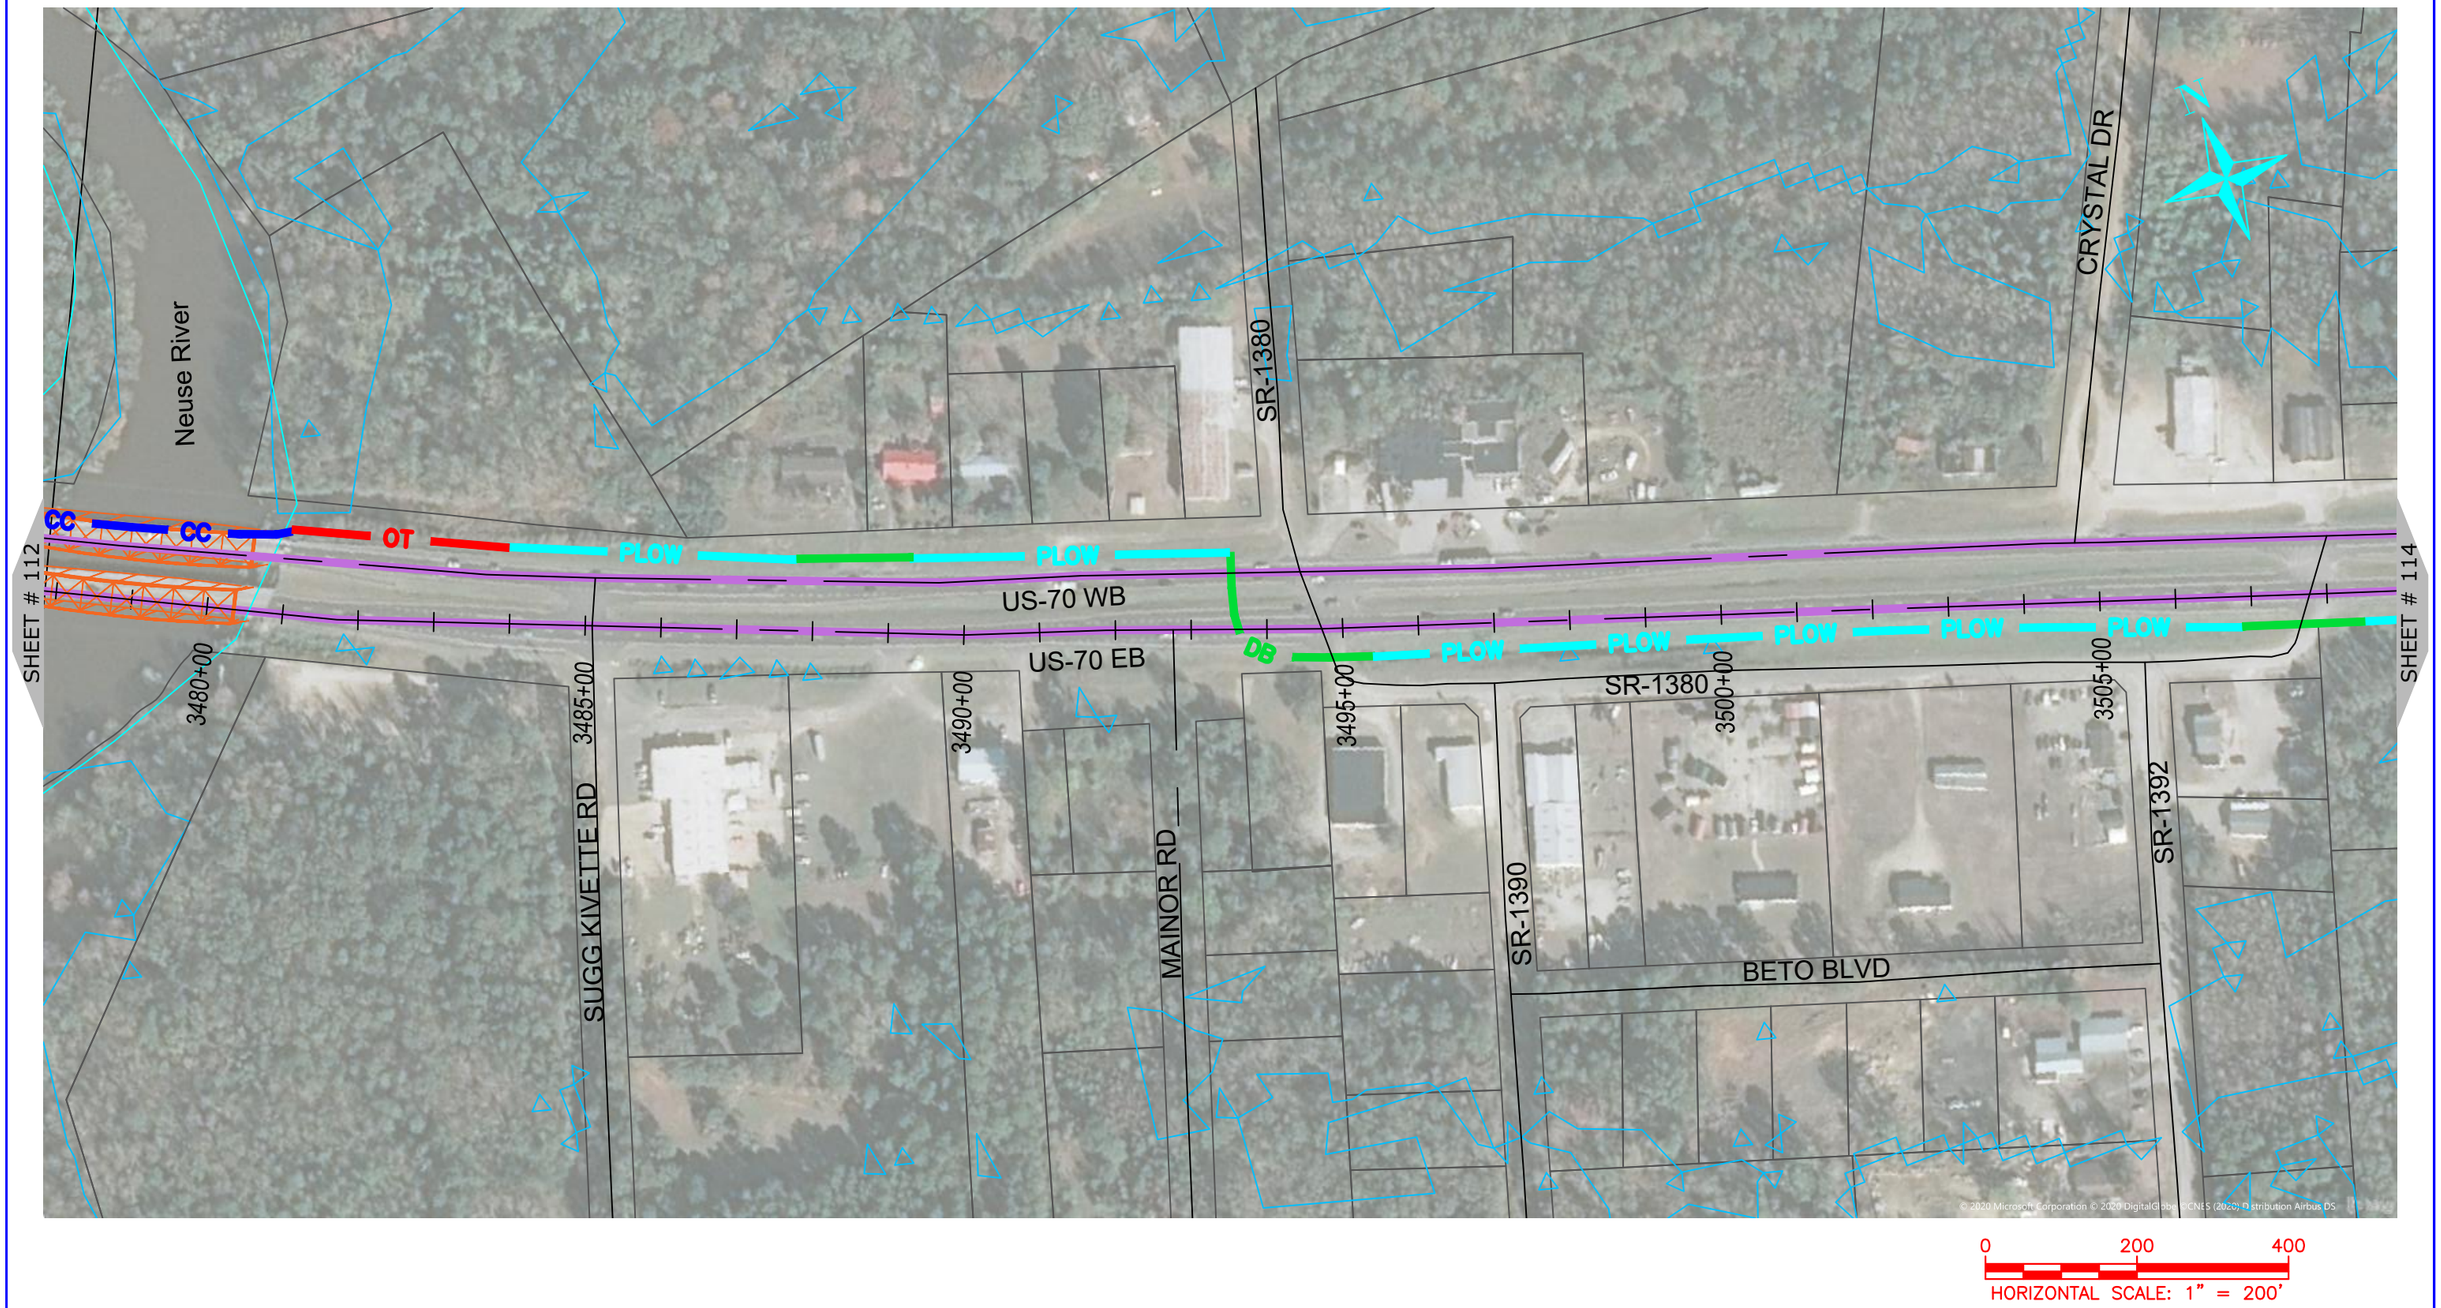

NUG COMMUNICATIONS
3315 ATLANTIC AVE
RALEIGH, NC 27604
(919) 876-5455

REV	DATE	DESCRIPTION
		Lenoir County

OWNER: STATE OF NORTH CAROLINA DEPARTMENT OF TRANSPORTATION

BEFORE YOU DIG STOP CALL 1-800-632-4949 N.C. ONE-CALL CENTER IT'S THE LAW

JOB NO:	POC
DATE:	22-06-2020
SCALE:	AS SHOWN
DESIGNED BY:	RAMTECH
DRAWN BY:	RAMTECH
CHECKED BY:	---
APPROVED BY:	---

PROJECT NAME: US-70

SHEET NAME: Sheet - (113)

SHEET: 113

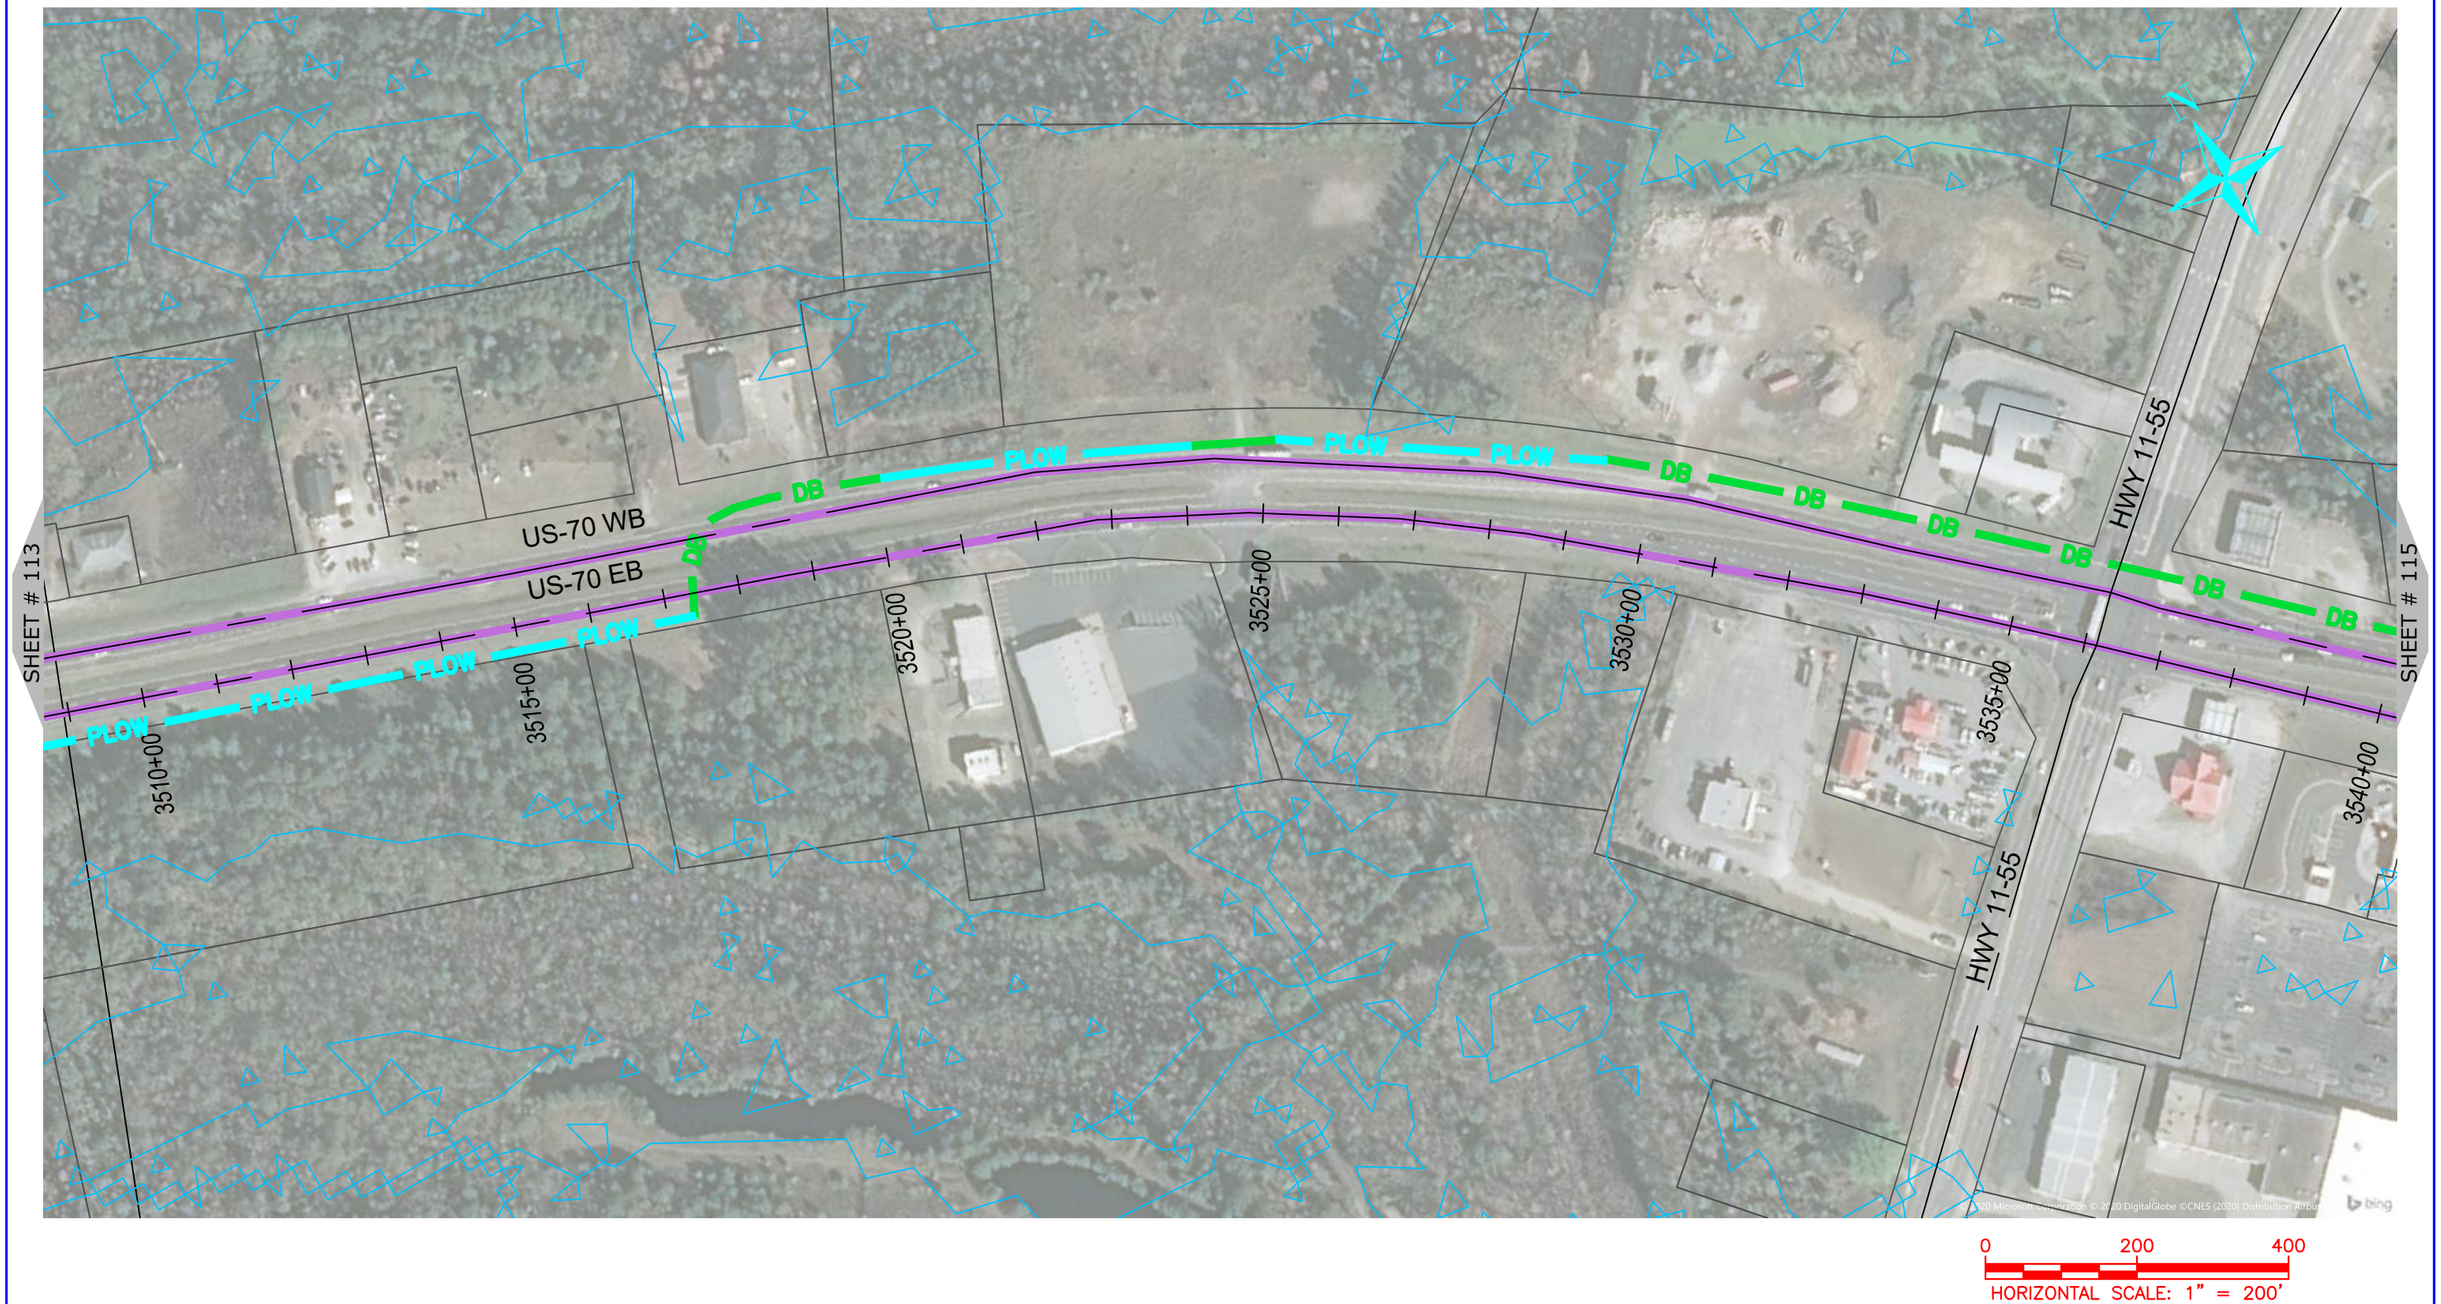

NUG COMMUNICATIONS
3315 ATLANTIC AVE
RALEIGH, NC 27604
(919) 876-5455

REV	DATE	DESCRIPTION
		Lenoir County

OWNER: STATE OF NORTH CAROLINA DEPARTMENT OF TRANSPORTATION

BEFORE YOU DIG STOP CALL 1-800-632-4949 N.C. ONE-CALL CENTER IT'S THE LAW

JOB NO:	POC
DATE:	22-06-2020
SCALE:	AS SHOWN
DESIGNED BY:	RAMTECH
DRAWN BY:	RAMTECH
CHECKED BY:	---
APPROVED BY:	---

PROJECT NAME: US-70

SHEET NAME: Sheet - (114)

SHEET: 114

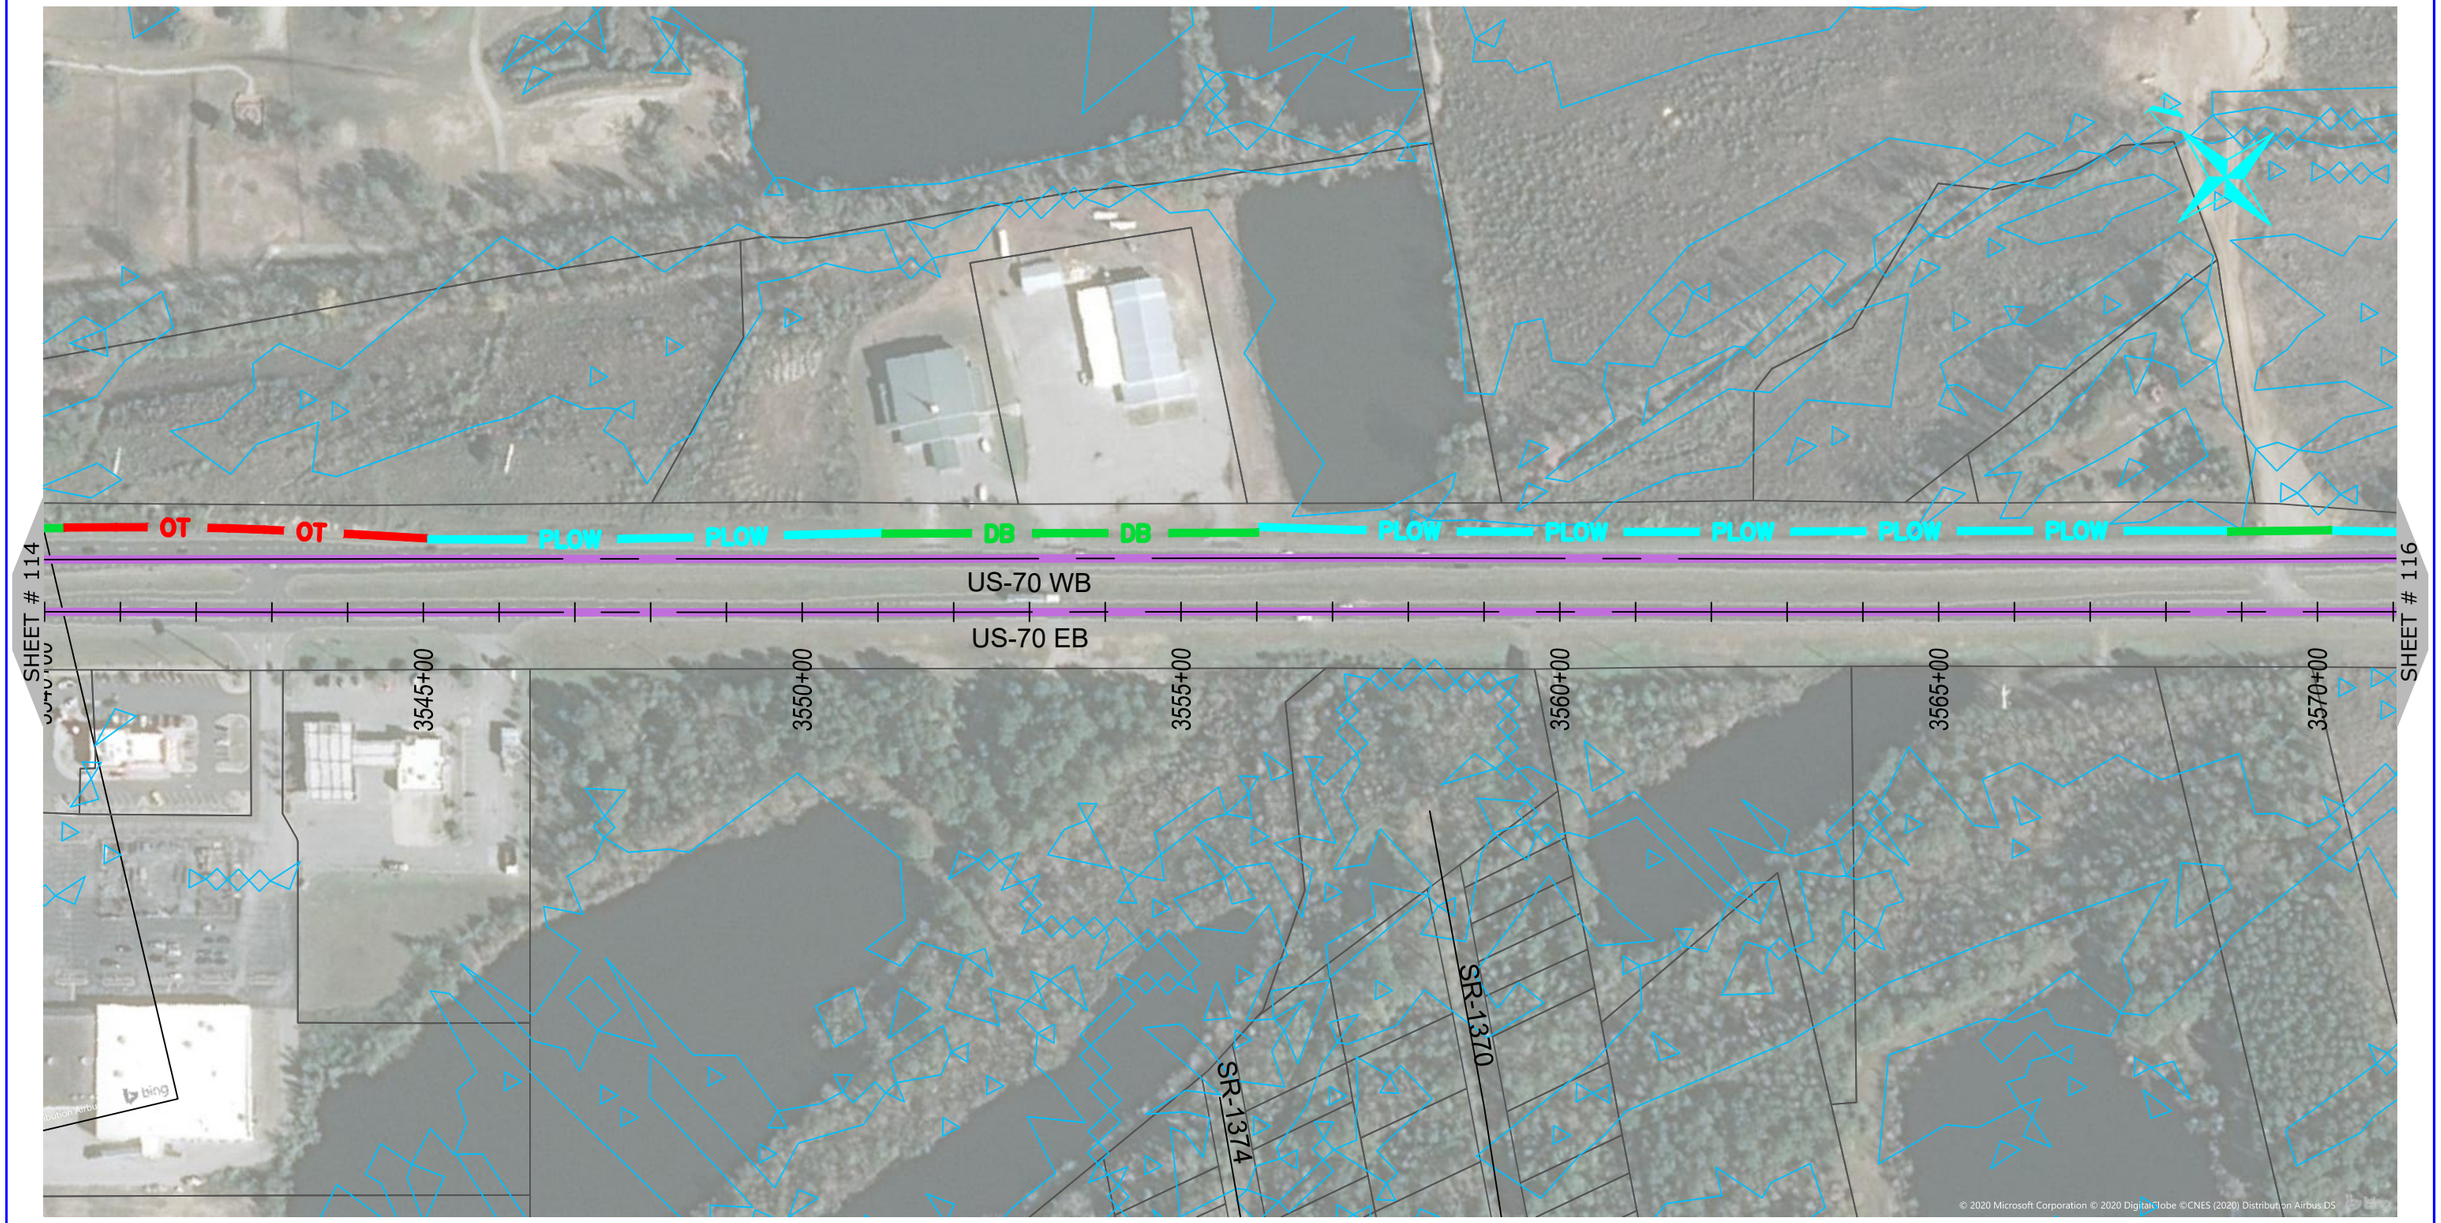

0 200 400

HORIZONTAL SCALE: 1" = 200'

NUG COMMUNICATIONS

3315 ATLANTIC AVE
RALEIGH, NC 27604
(919) 876-5455

REV	DATE	DESCRIPTION
		Lenoir County

OWNER: STATE OF NORTH CAROLINA DEPARTMENT OF TRANSPORTATION

BEFORE YOU DIG STOP CALL 1-800-632-4949 N.C. ONE-CALL CENTER IT'S THE LAW

JOB NO:	POC
DATE:	22-06-2020
SCALE:	AS SHOWN
DESIGNED BY:	RAMTECH
DRAWN BY:	RAMTECH
CHECKED BY:	---
APPROVED BY:	---

PROJECT NAME: US-70

SHEET NAME: Sheet - (115)

SHEET: 115

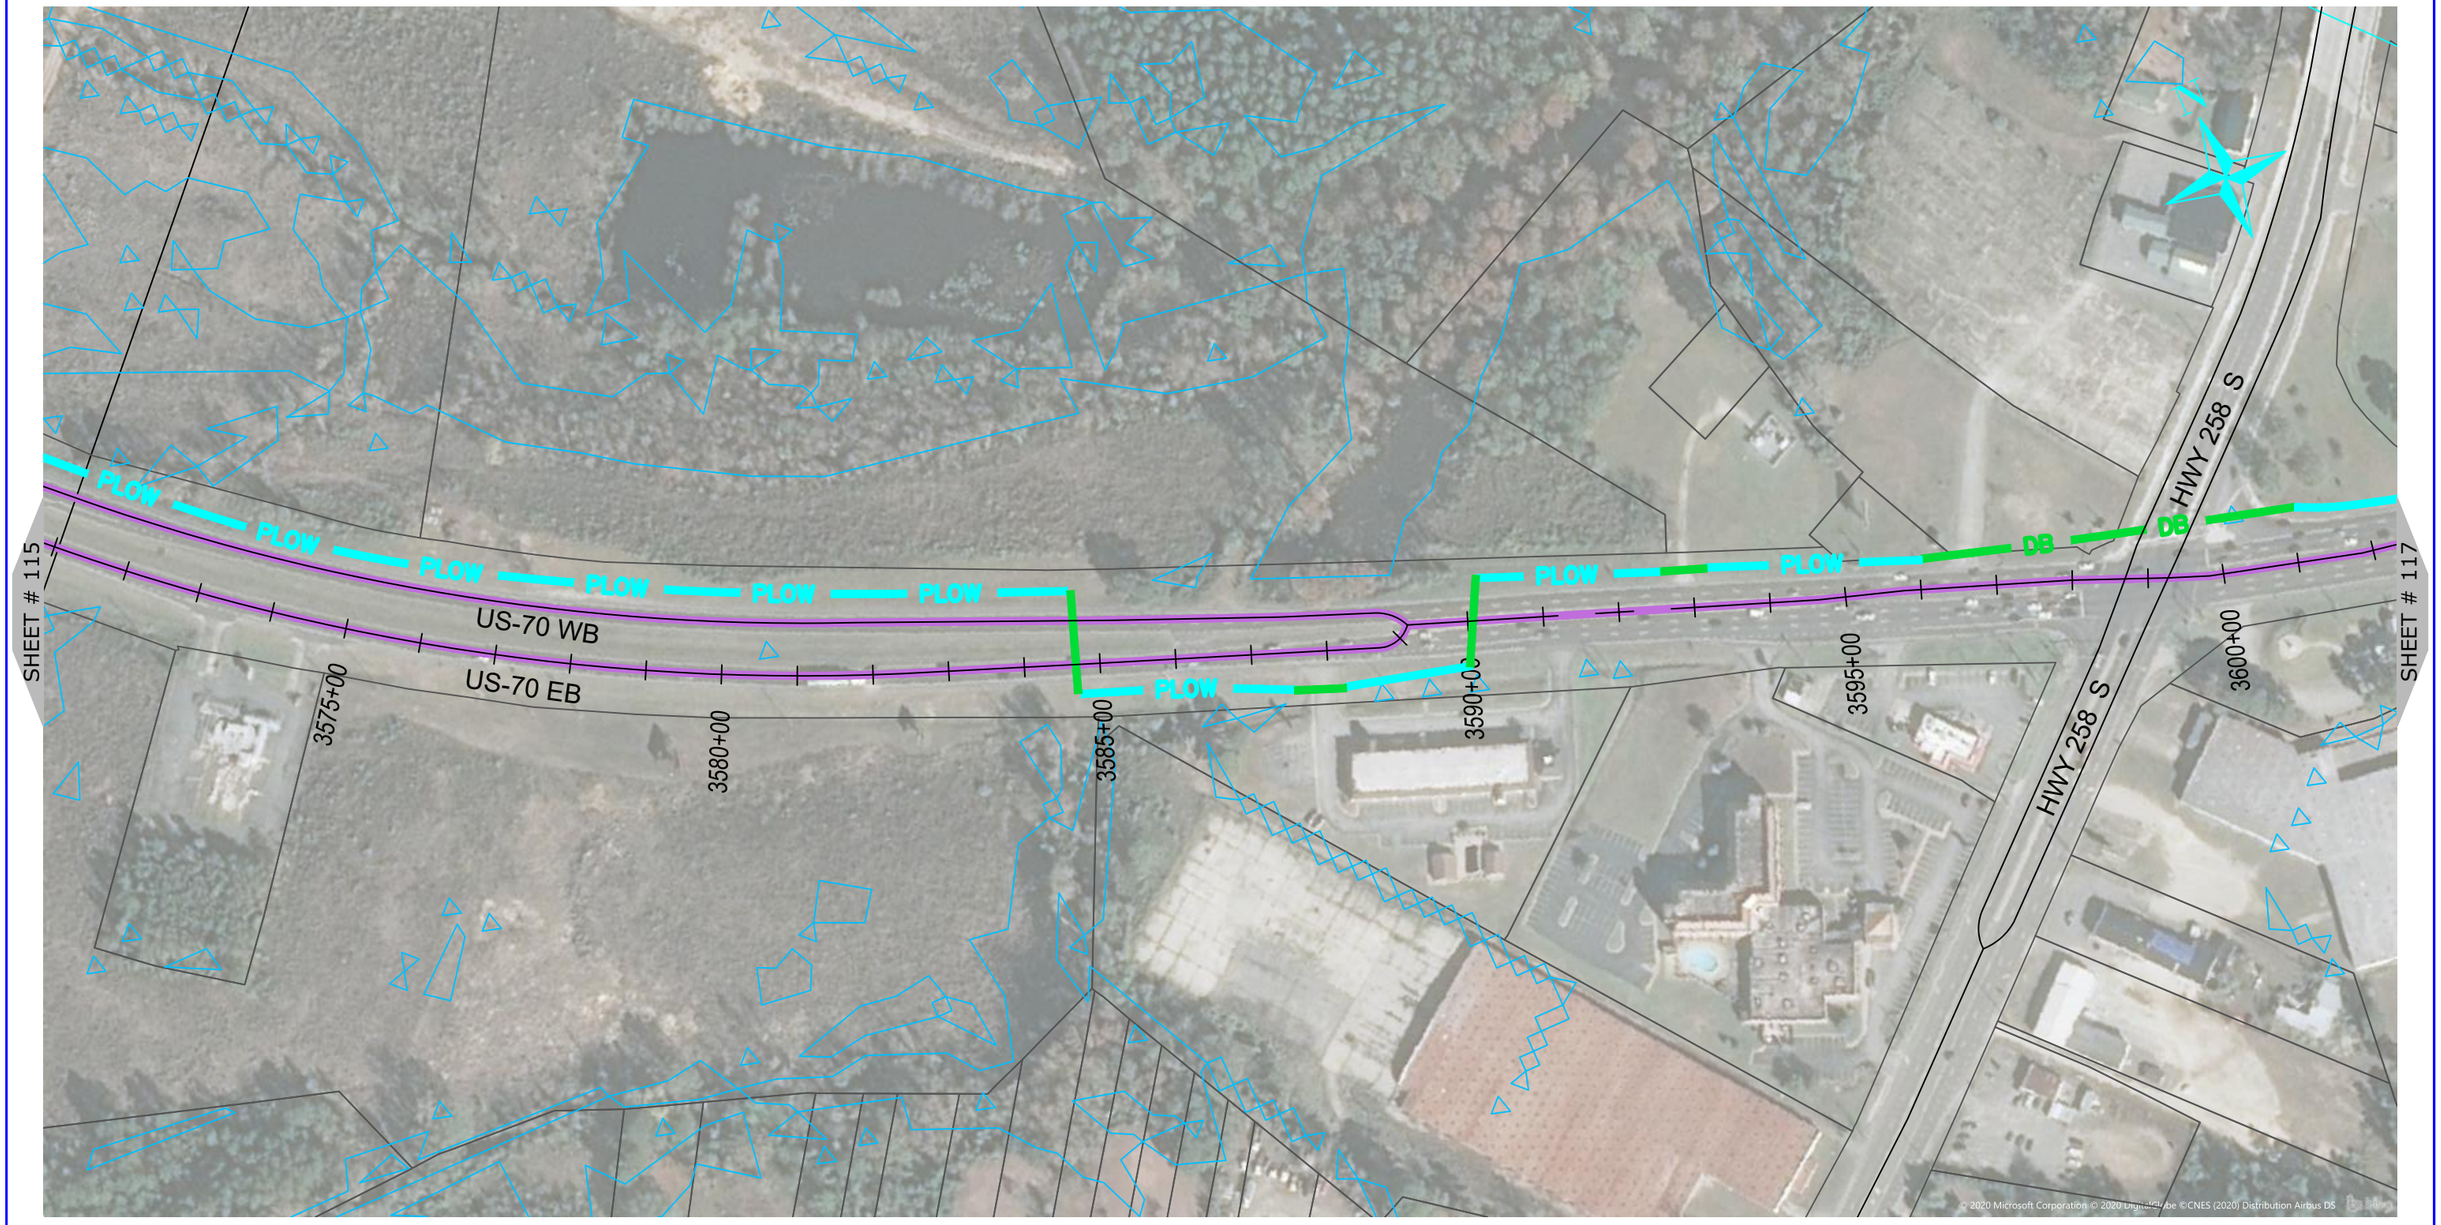

ONUG COMMUNICATIONS
3315 ATLANTIC AVE
RALEIGH, NC 27604
(919) 876-5455

REV	DATE	DESCRIPTION
		Lenoir County

OWNER: STATE OF NORTH CAROLINA DEPARTMENT OF TRANSPORTATION

BEFORE YOU DIG STOP CALL 1-800-632-4949 N.C. ONE-CALL CENTER IT'S THE LAW

JOB NO:	POC
DATE:	22-06-2020
SCALE:	AS SHOWN
DESIGNED BY:	RAMTECH
DRAWN BY:	RAMTECH
CHECKED BY:	---
APPROVED BY:	---

PROJECT NAME: US-70

SHEET NAME: Sheet - (116)

SHEET: 116

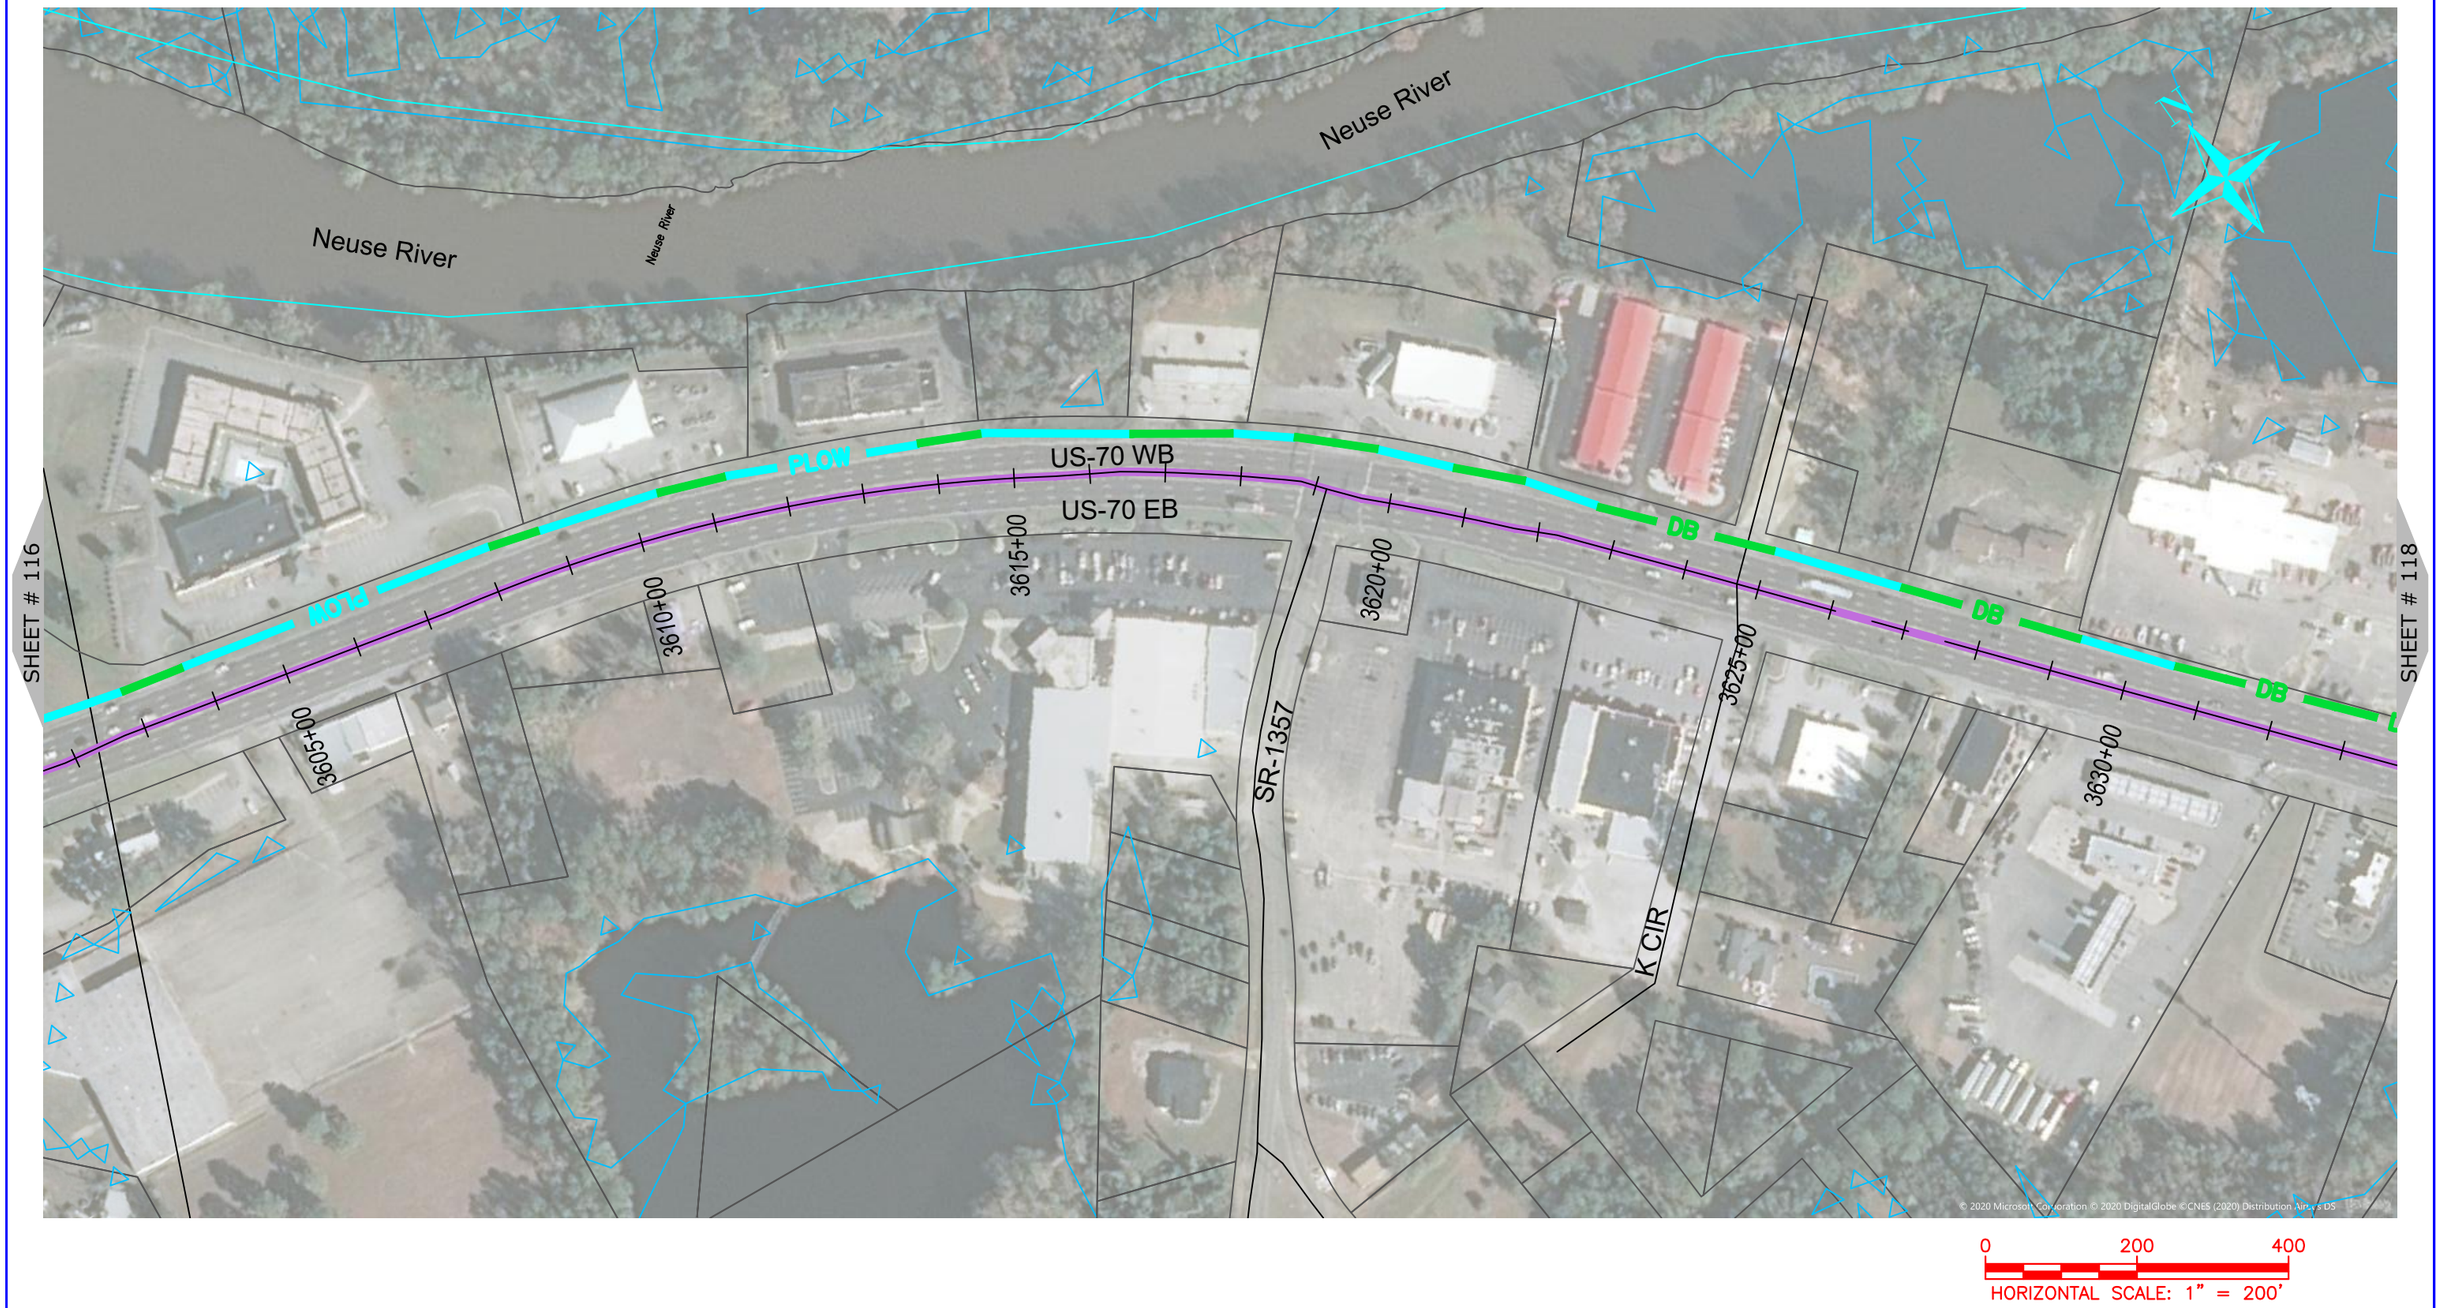

ONUG COMMUNICATIONS
3315 ATLANTIC AVE
RALEIGH, NC 27604
(919) 876-5455

REV	DATE	DESCRIPTION
		Lenoir County

OWNER: STATE OF NORTH CAROLINA DEPARTMENT OF TRANSPORTATION

BEFORE YOU DIG STOP CALL 1-800-632-4949 N.C. ONE-CALL CENTER IT'S THE LAW

JOB NO:	POC
DATE:	22-06-2020
SCALE:	AS SHOWN
DESIGNED BY:	RAMTECH
DRAWN BY:	RAMTECH
CHECKED BY:	---
APPROVED BY:	---

PROJECT NAME: US-70

SHEET NAME: Sheet - (117)

SHEET: 117

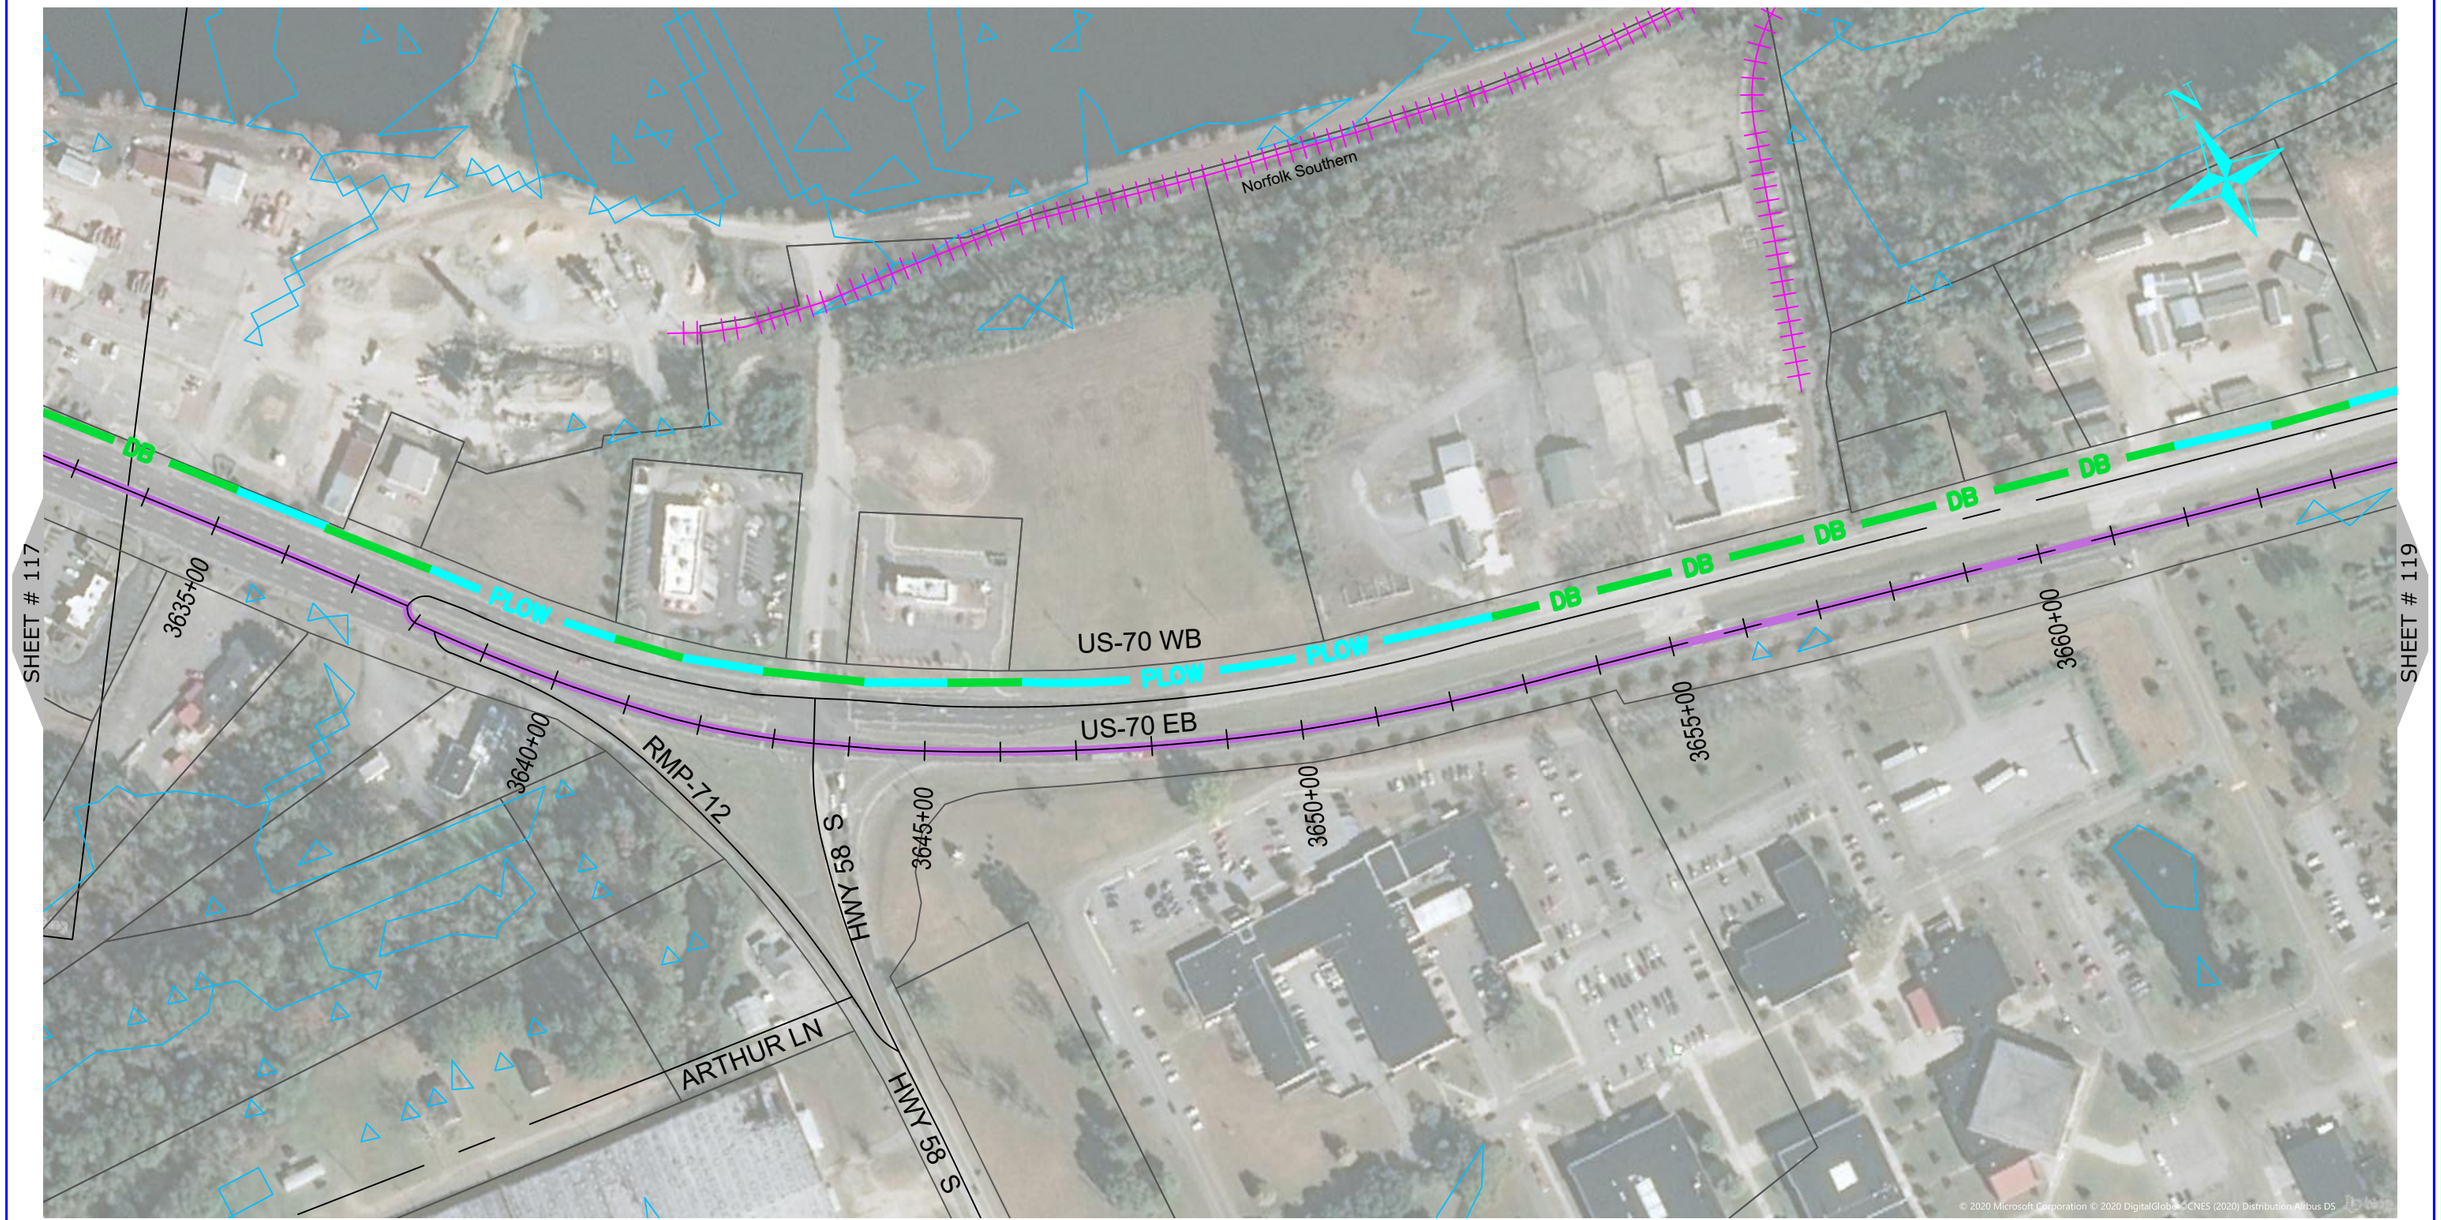

NUG COMMUNICATIONS
3315 ATLANTIC AVE
RALEIGH, NC 27604
(919) 876-5455

REV	DATE	DESCRIPTION
		Lenoir County

OWNER: STATE OF NORTH CAROLINA DEPARTMENT OF TRANSPORTATION

BEFORE YOU DIG STOP CALL 1-800-632-4949 N.C. ONE-CALL CENTER IT'S THE LAW

JOB NO:	POC
DATE:	22-06-2020
SCALE:	AS SHOWN
DESIGNED BY:	RAMTECH
DRAWN BY:	RAMTECH
CHECKED BY:	---
APPROVED BY:	---

PROJECT NAME: US-70

SHEET NAME: Sheet - (118)

SHEET: 118

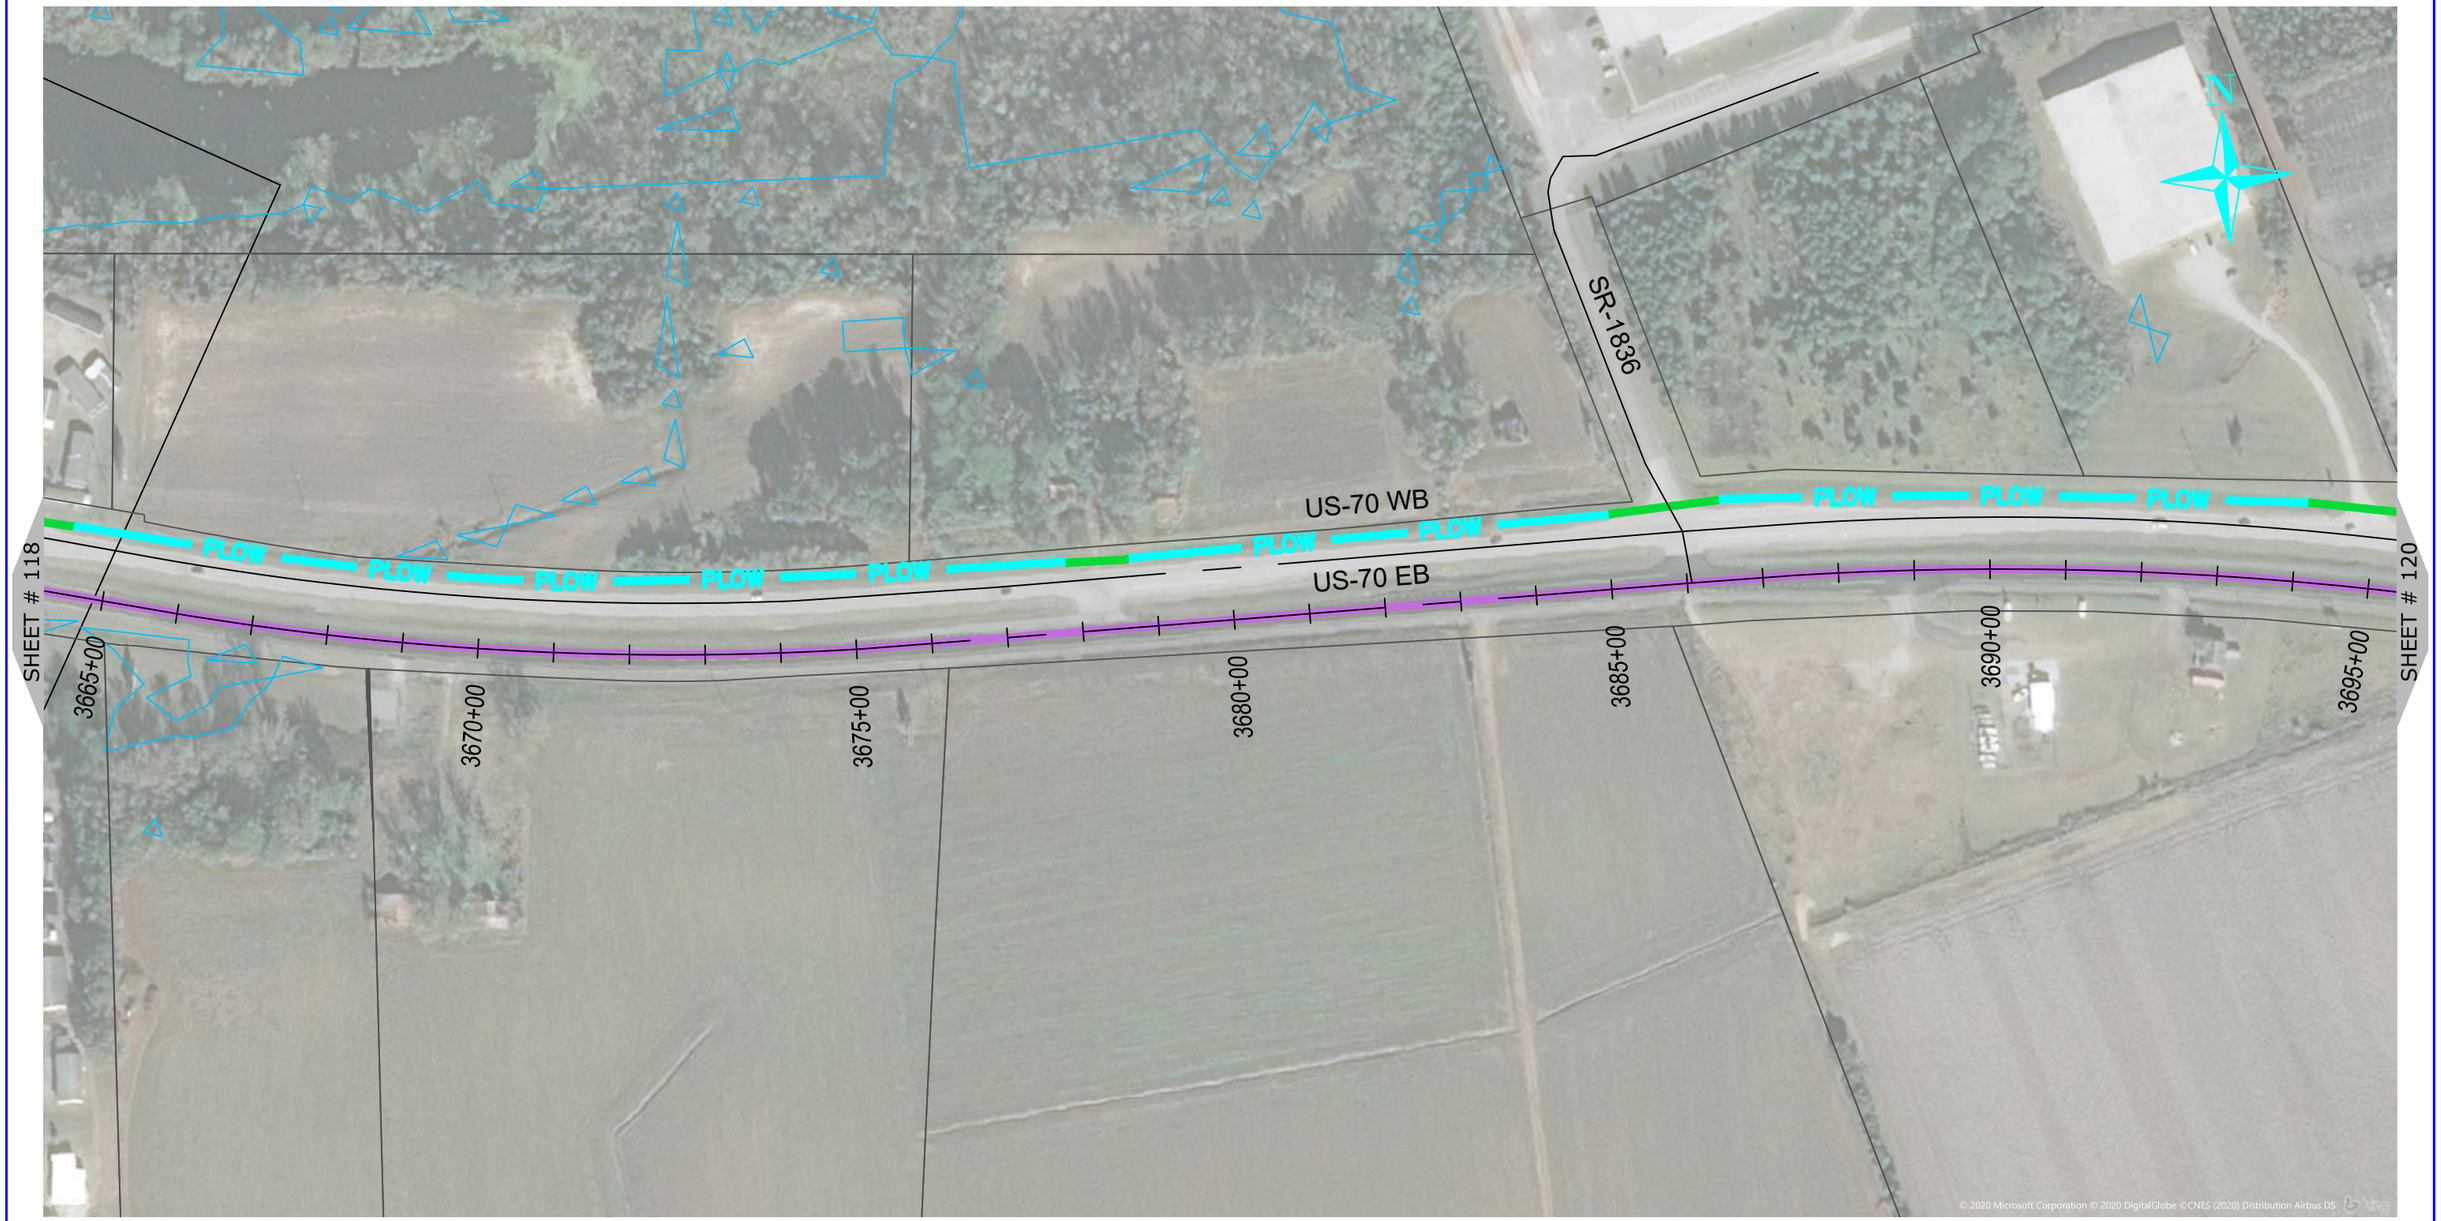

NUG COMMUNICATIONS
3315 ATLANTIC AVE
RALEIGH, NC 27604
(919) 876-5455

REV	DATE	DESCRIPTION
		Lenoir County

OWNER: STATE OF NORTH CAROLINA DEPARTMENT OF TRANSPORTATION

BEFORE YOU DIG STOP CALL 1-800-632-4949 N.C. ONE-CALL CENTER IT'S THE LAW

JOB NO:	POC
DATE:	22-06-2020
SCALE:	AS SHOWN
DESIGNED BY:	RAMTECH
DRAWN BY:	RAMTECH
CHECKED BY:	---
APPROVED BY:	---

PROJECT NAME: US-70

SHEET NAME: Sheet - (119)

SHEET: 119

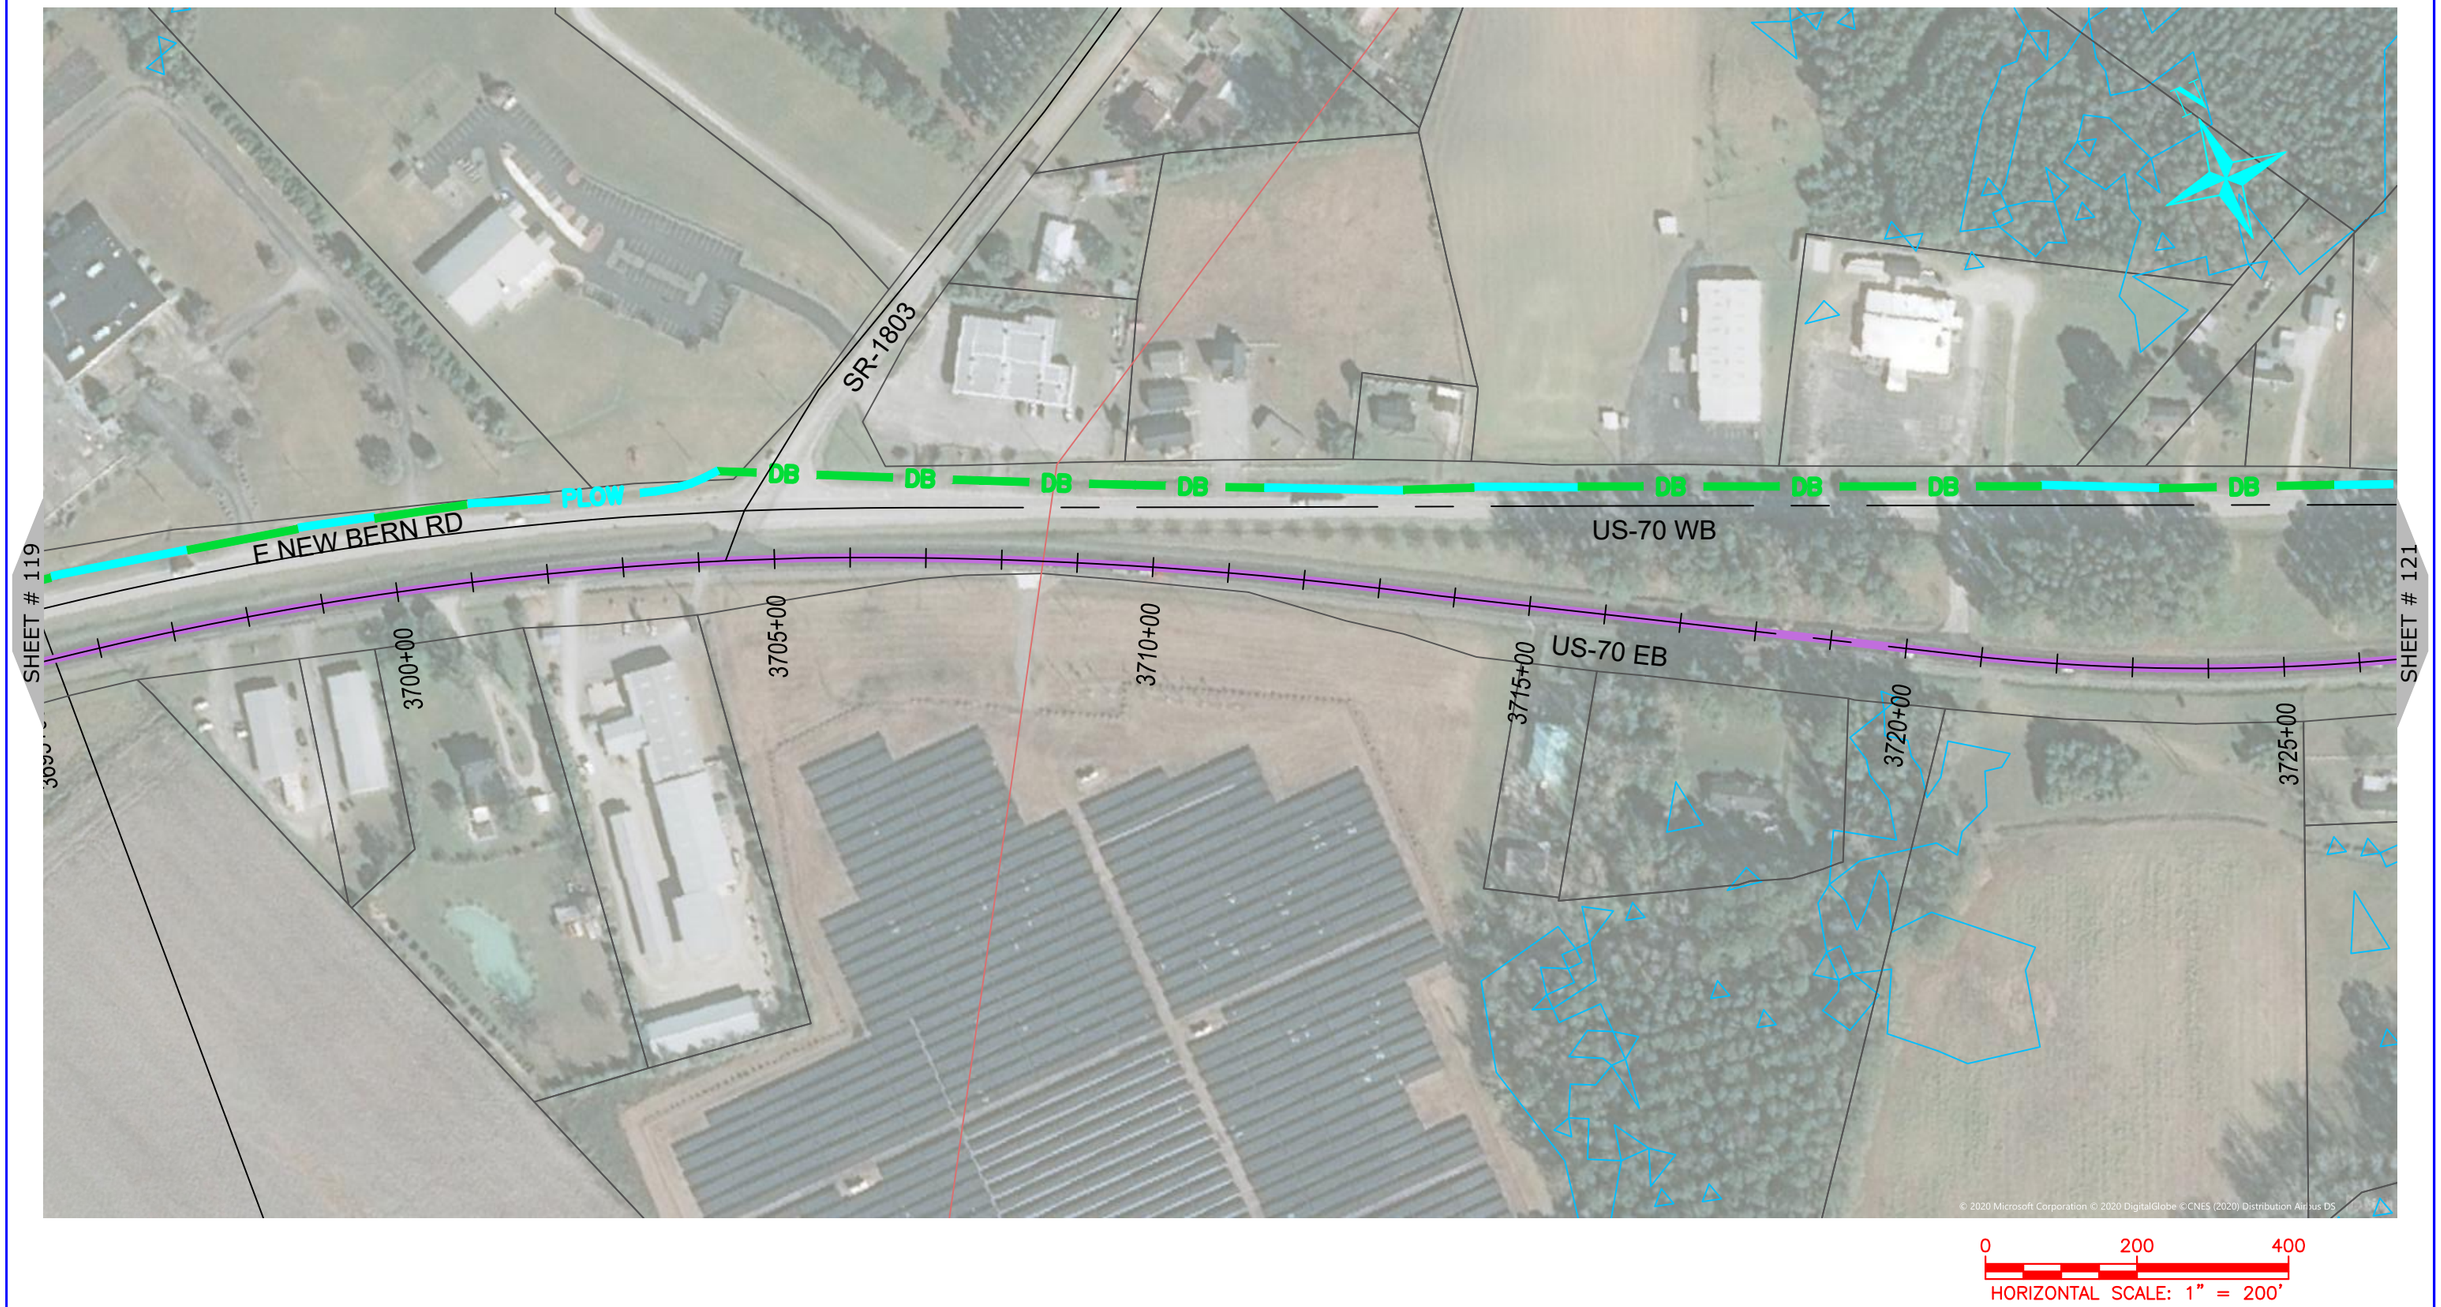

NUG COMMUNICATIONS
3315 ATLANTIC AVE
RALEIGH, NC 27604
(919) 876-5455

REV	DATE	DESCRIPTION
		Lenoir County

OWNER: STATE OF NORTH CAROLINA DEPARTMENT OF TRANSPORTATION

BEFORE YOU DIG STOP CALL 1-800-632-4949 N.C. ONE-CALL CENTER IT'S THE LAW

JOB NO:	POC
DATE:	22-06-2020
SCALE:	AS SHOWN
DESIGNED BY:	RAMTECH
DRAWN BY:	RAMTECH
CHECKED BY:	---
APPROVED BY:	---

PROJECT NAME: US-70

SHEET NAME: Sheet - (120)

SHEET: 120

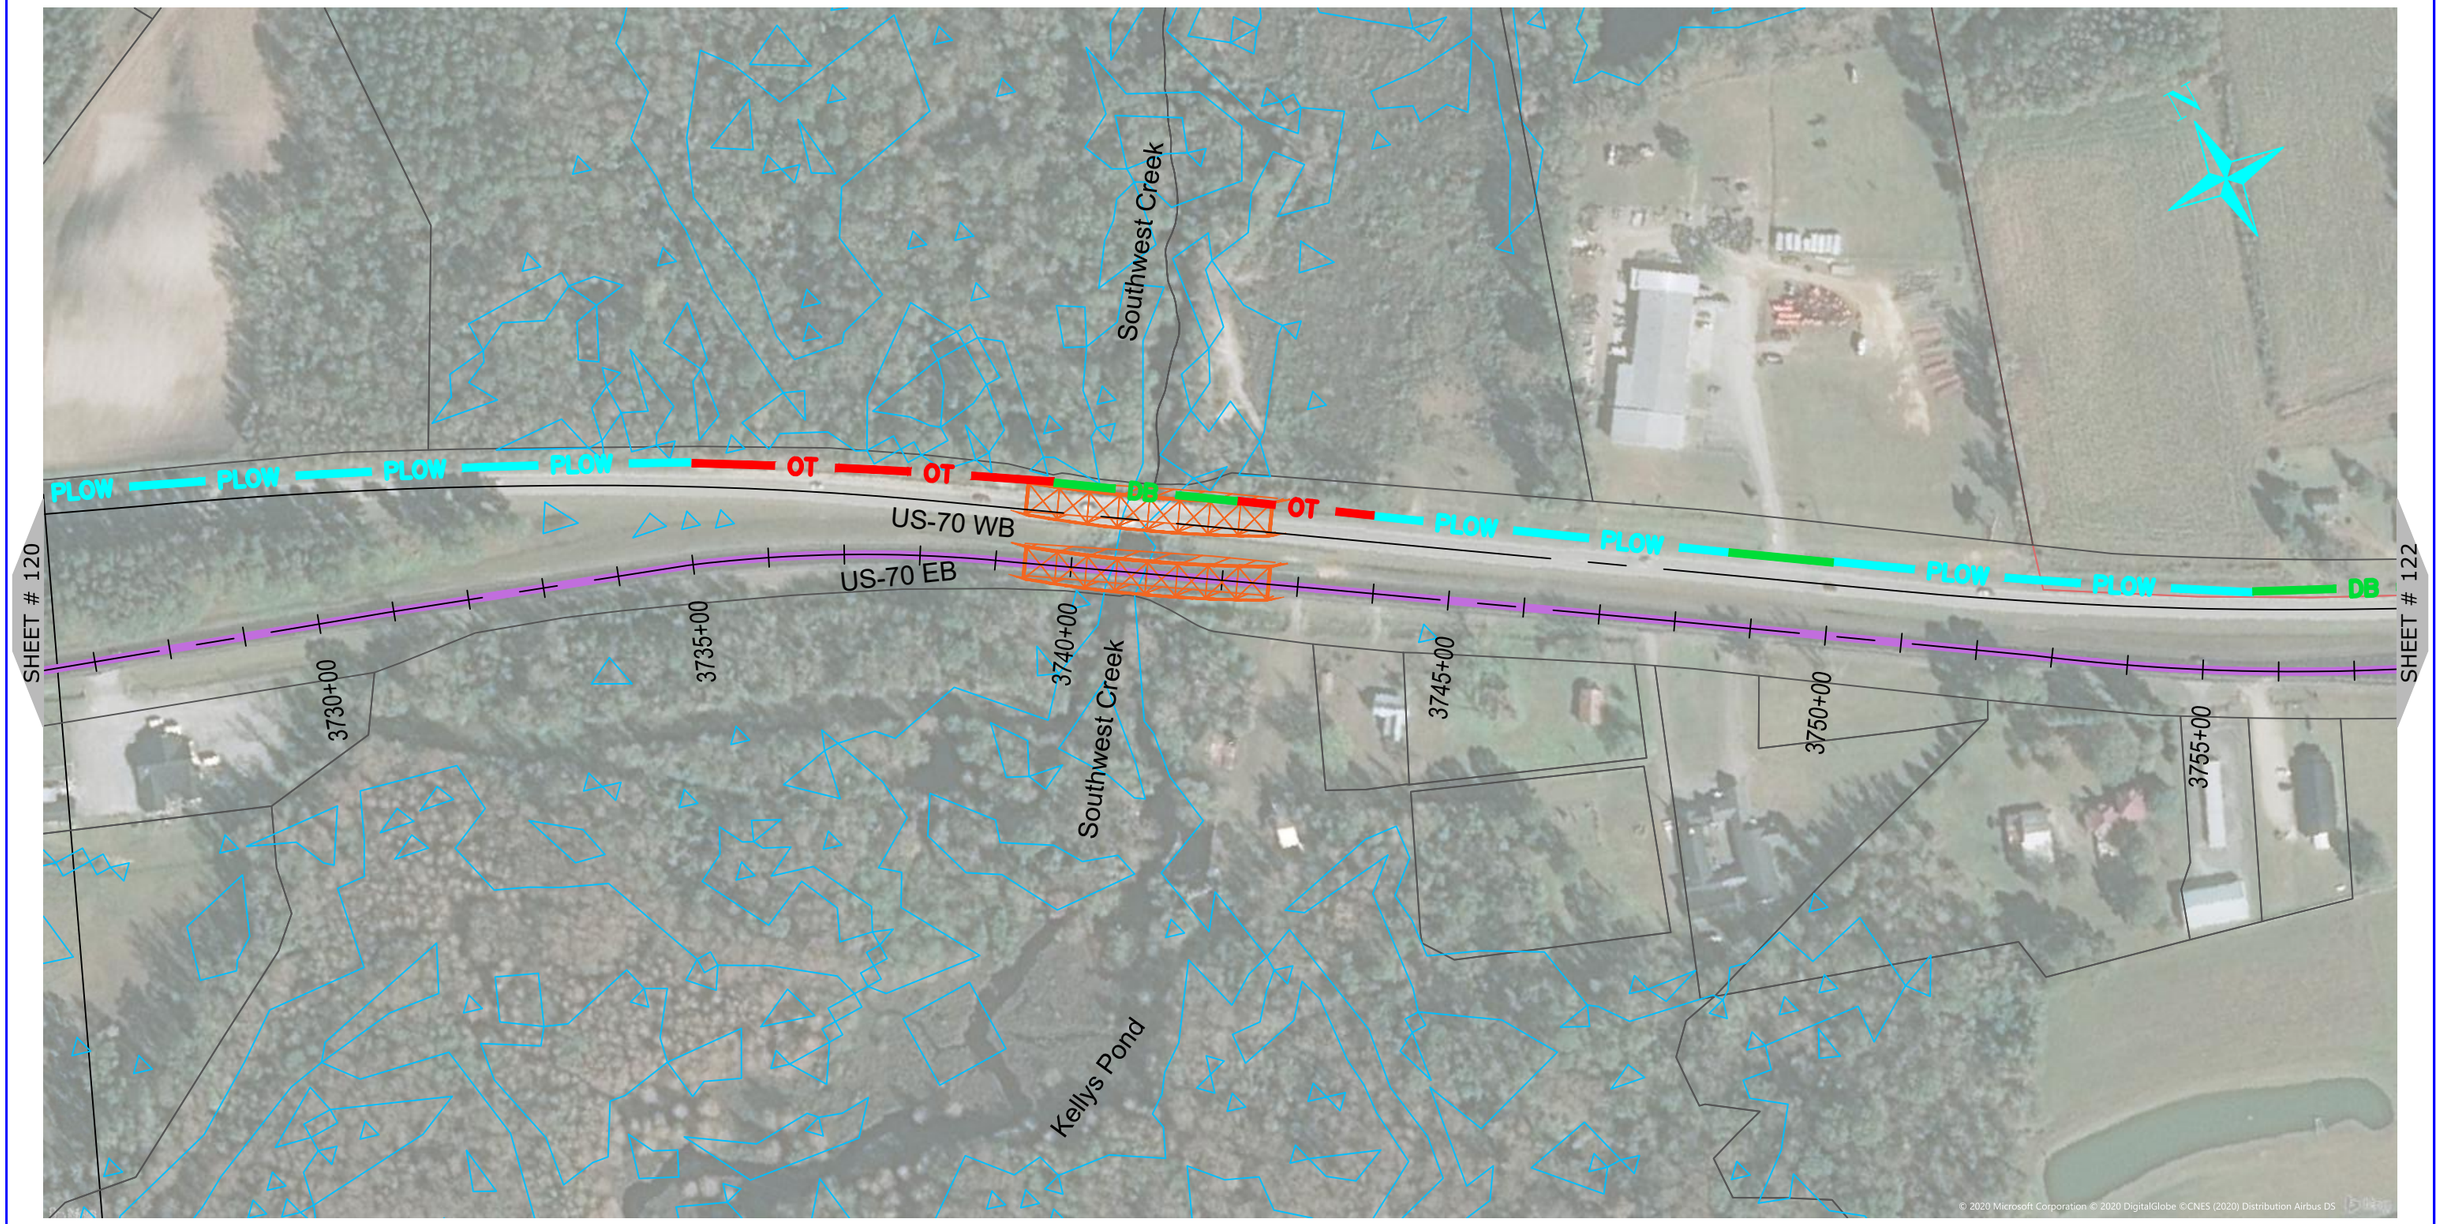

0 200 400

HORIZONTAL SCALE: 1" = 200'

NUG COMMUNICATIONS
3315 ATLANTIC AVE
RALEIGH, NC 27604
(919) 876-5455

REV	DATE	DESCRIPTION
		Lenoir County

OWNER: STATE OF NORTH CAROLINA DEPARTMENT OF TRANSPORTATION

BEFORE YOU DIG STOP CALL 1-800-632-4949 N.C. ONE-CALL CENTER IT'S THE LAW

JOB NO:	POC
DATE:	22-06-2020
SCALE:	AS SHOWN
DESIGNED BY:	RAMTECH
DRAWN BY:	RAMTECH
CHECKED BY:	---
APPROVED BY:	---

PROJECT NAME: US-70

SHEET NAME: Sheet - (121)

SHEET: 121

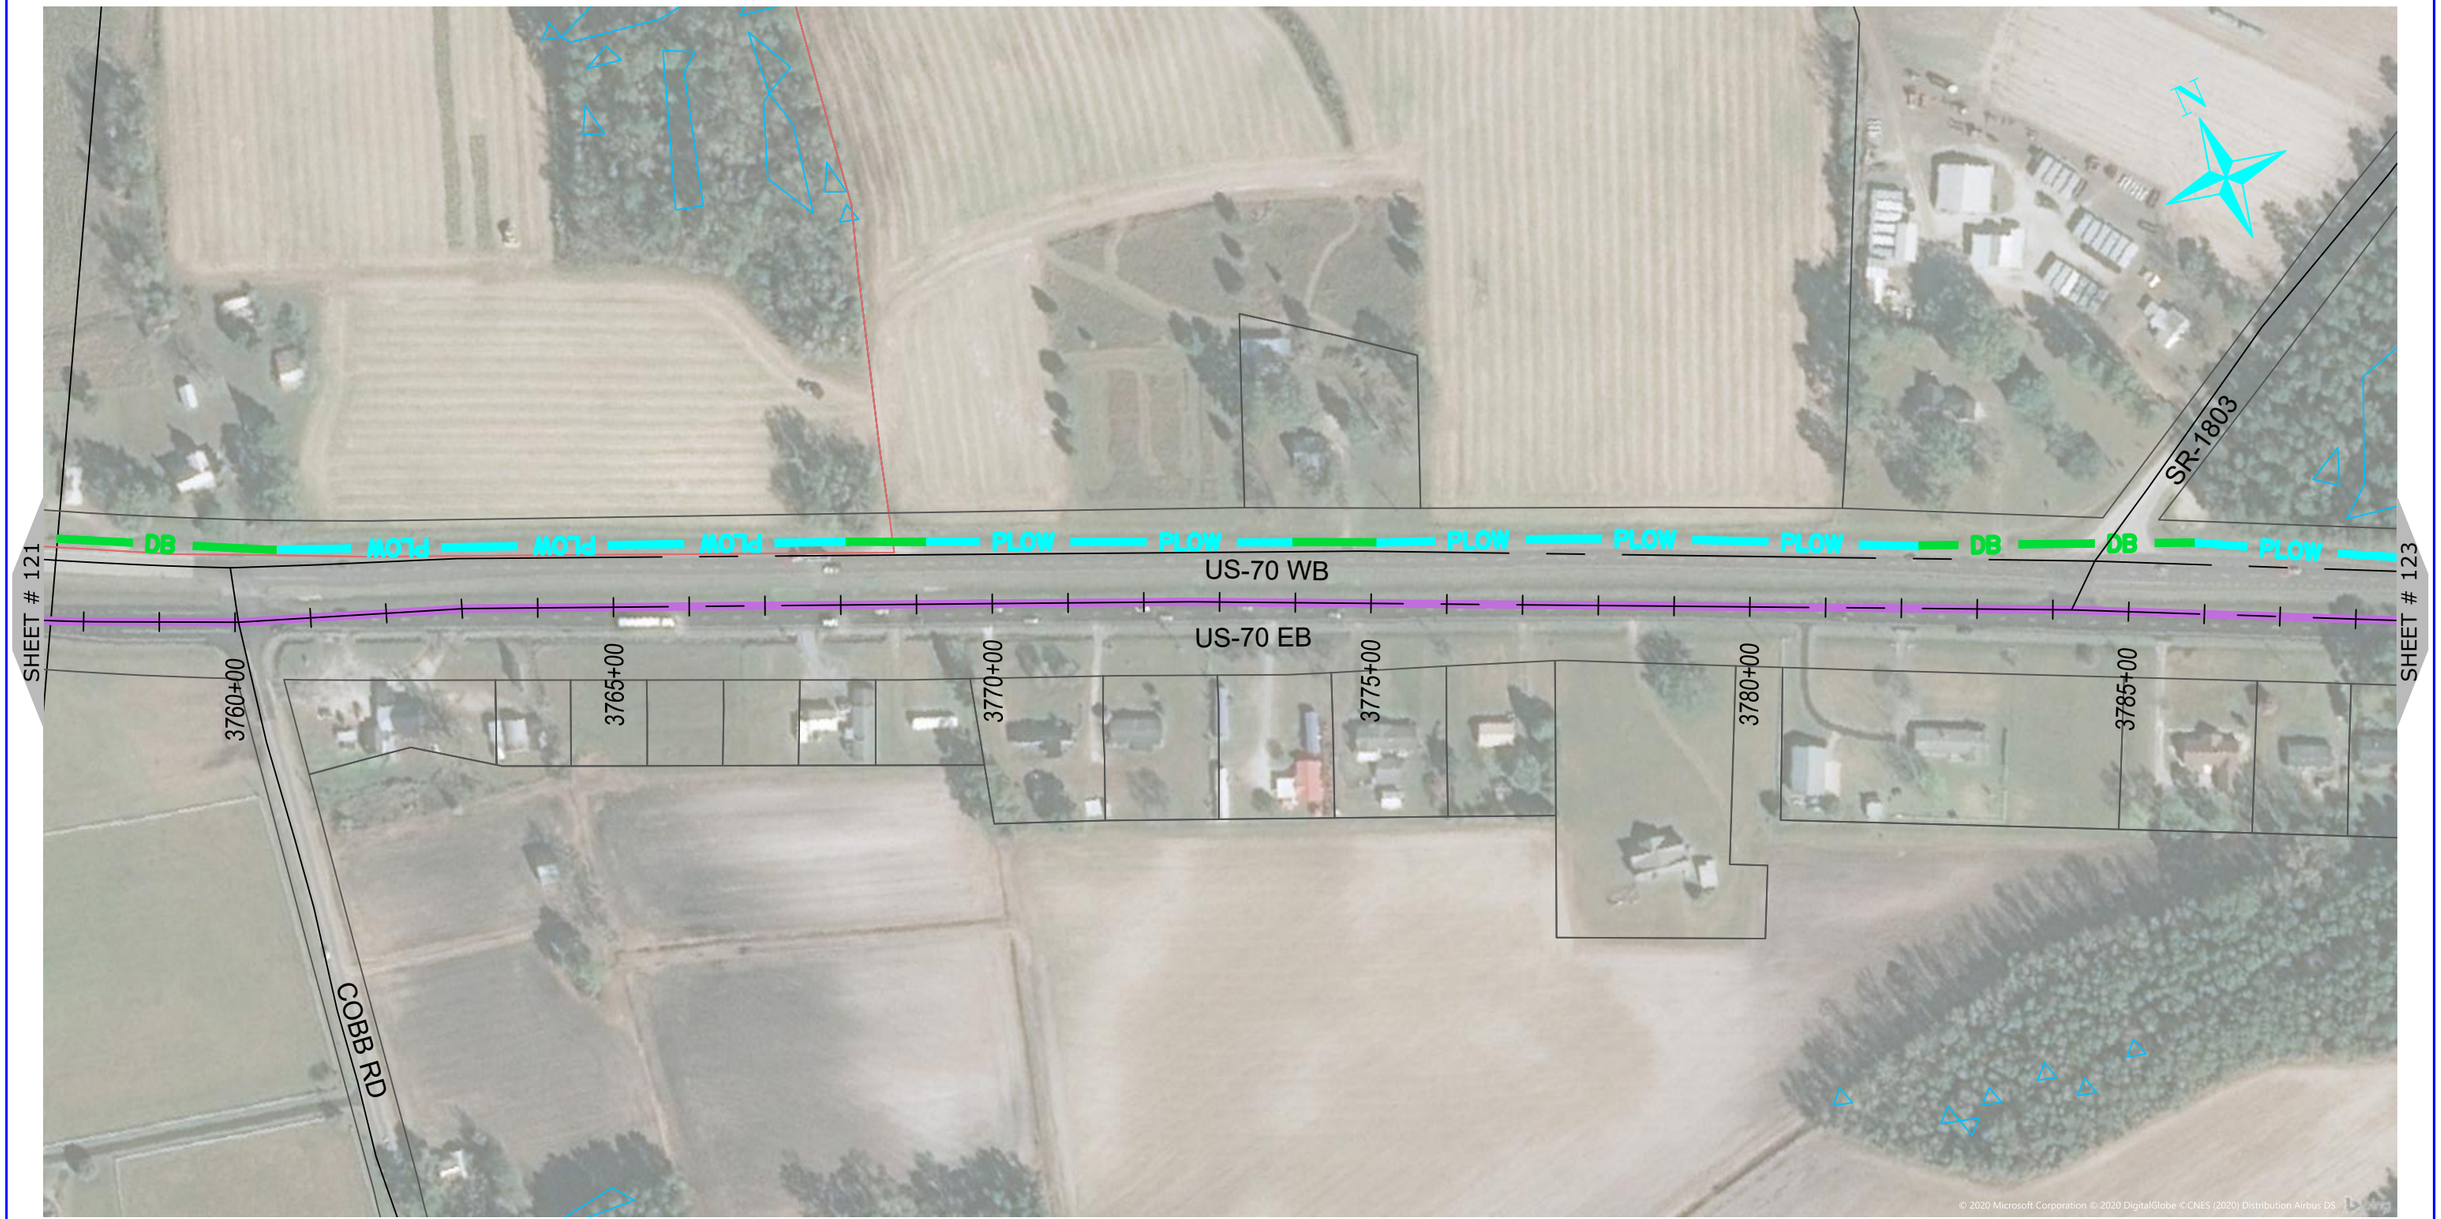

NUG COMMUNICATIONS
3315 ATLANTIC AVE
RALEIGH, NC 27604
(919) 876-5455

REV	DATE	DESCRIPTION
		Lenoir County

OWNER: STATE OF NORTH CAROLINA DEPARTMENT OF TRANSPORTATION

BEFORE YOU DIG STOP CALL 1-800-632-4949 N.C. ONE-CALL CENTER IT'S THE LAW

JOB NO:	POC
DATE:	22-06-2020
SCALE:	AS SHOWN
DESIGNED BY:	RAMTECH
DRAWN BY:	RAMTECH
CHECKED BY:	---
APPROVED BY:	---

PROJECT NAME: US-70

SHEET NAME: Sheet - (122)

SHEET: 122

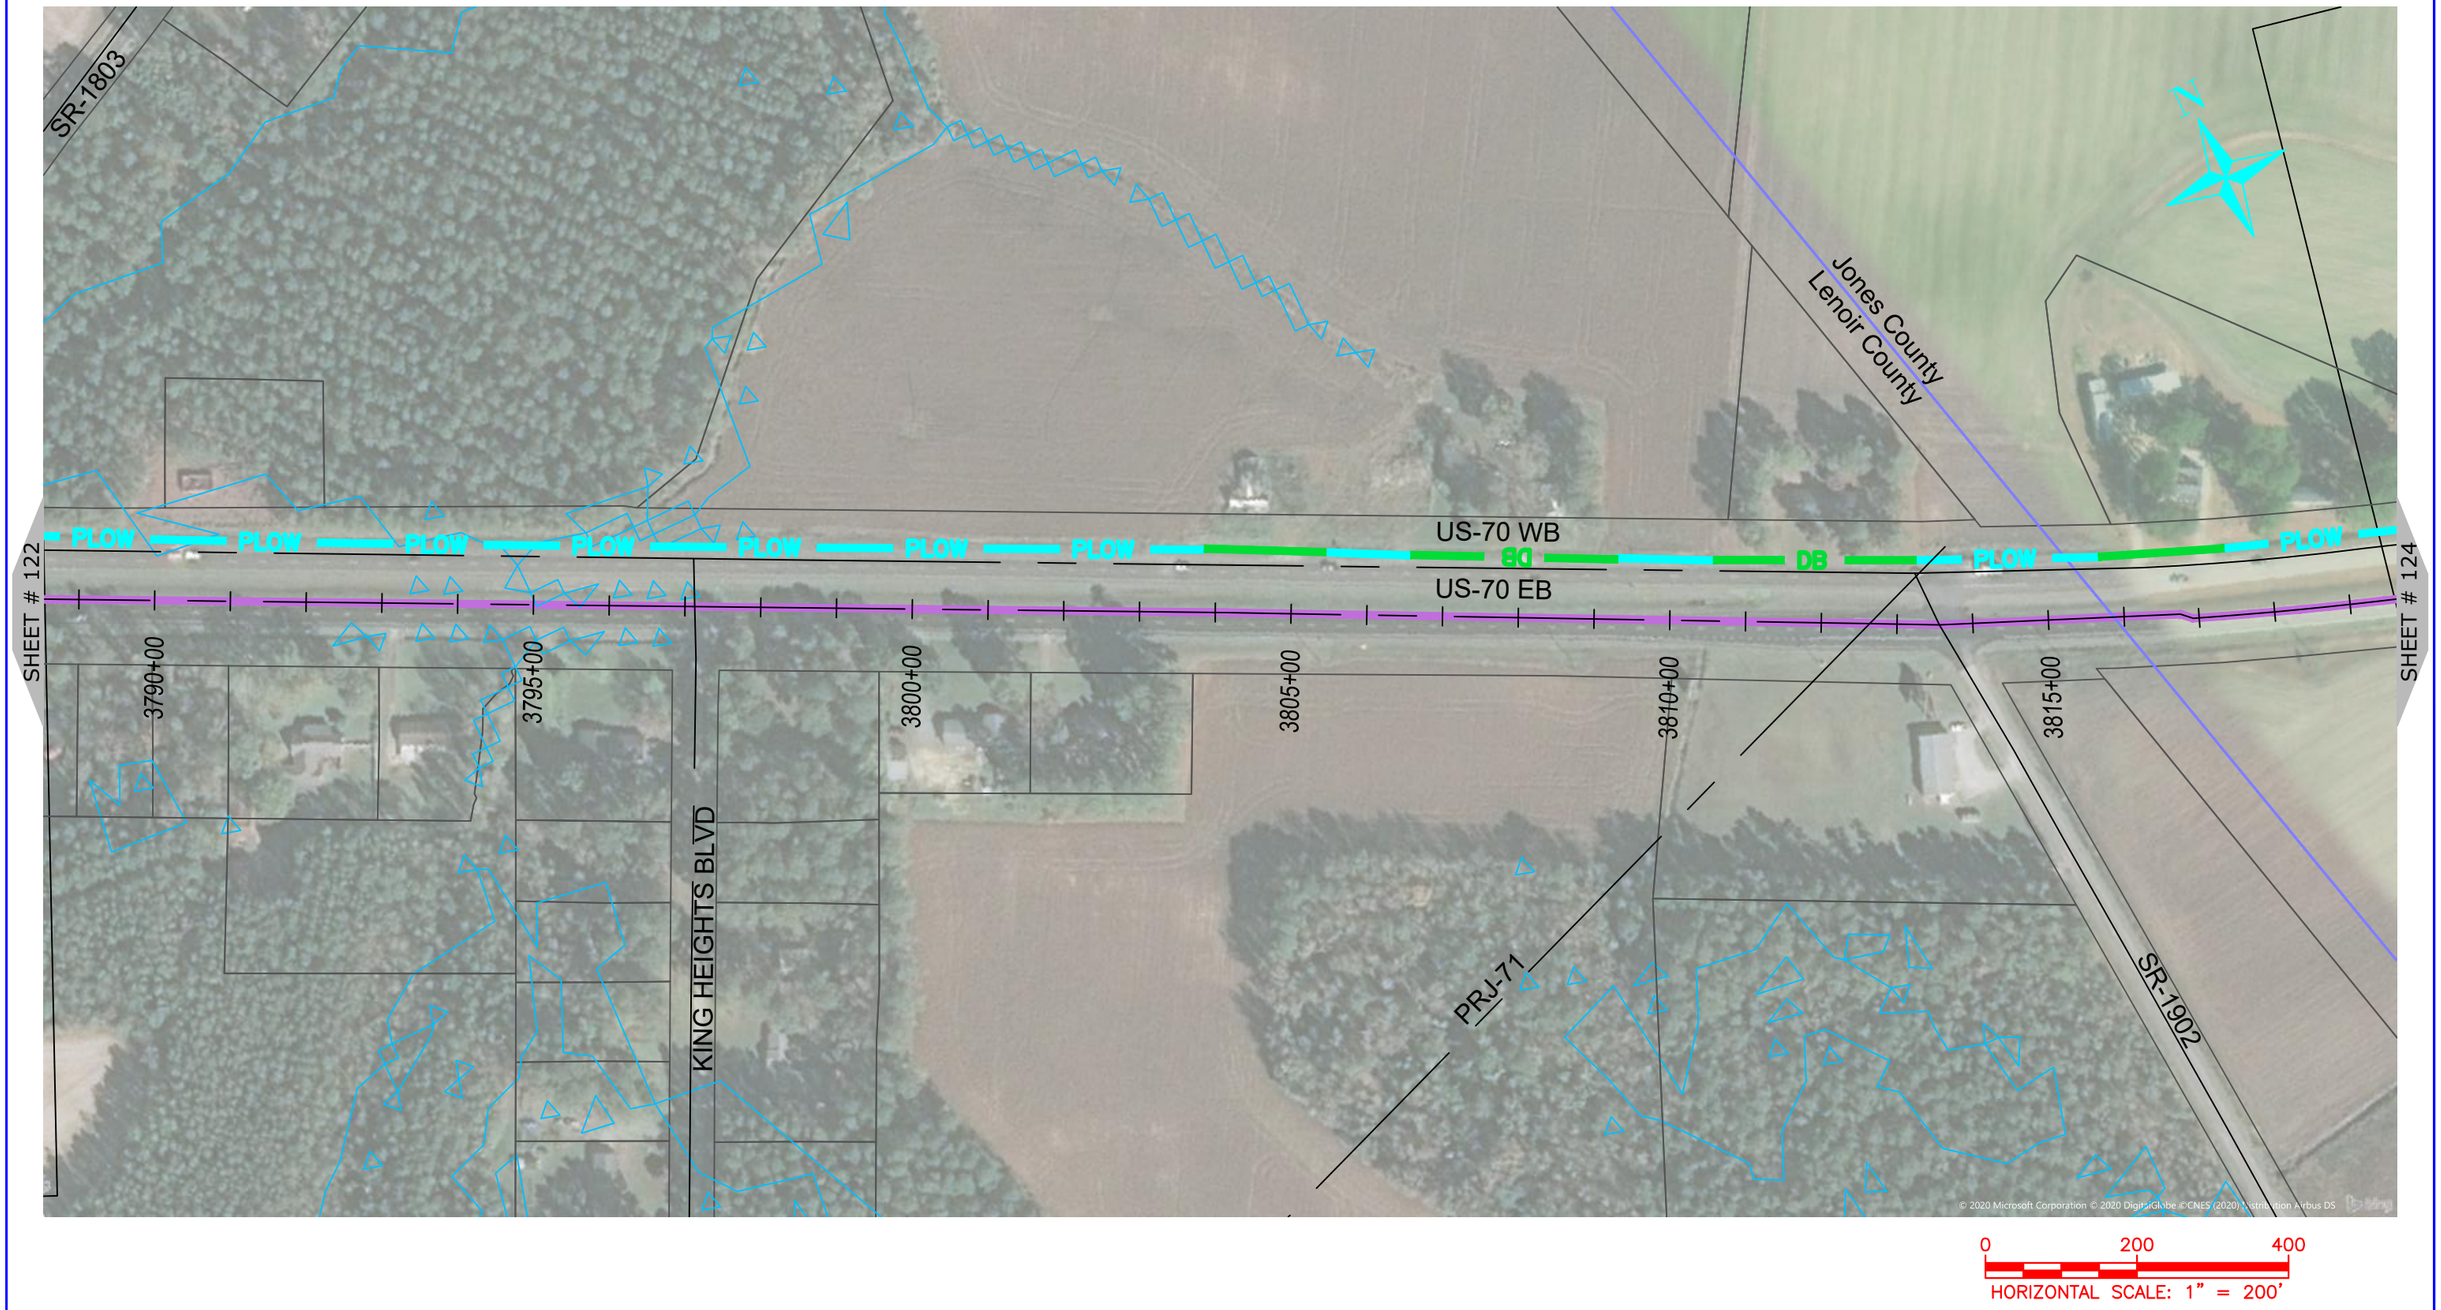

NUG COMMUNICATIONS
3315 ATLANTIC AVE
RALEIGH, NC 27604
(919) 876-5455

REV	DATE	DESCRIPTION
		Lenoir County
		Jones County

OWNER: STATE OF NORTH CAROLINA DEPARTMENT OF TRANSPORTATION

BEFORE YOU DIG
STOP
CALL 1-800-632-4949
N.C. ONE-CALL CENTER
IT'S THE LAW

JOB NO:	POC
DATE:	22-06-2020
SCALE:	AS SHOWN
DESIGNED BY:	RAMTECH
DRAWN BY:	RAMTECH
CHECKED BY:	---
APPROVED BY:	---

PROJECT NAME: US-70

SHEET NAME: Sheet - (123)

SHEET: 123

NUG COMMUNICATIONS
3315 ATLANTIC AVE
RALEIGH, NC 27604
(919) 876-5455

REV	DATE	DESCRIPTION
		Jones County

OWNER: STATE OF NORTH CAROLINA DEPARTMENT OF TRANSPORTATION

BEFORE YOU DIG STOP CALL 1-800-632-4949 N.C. ONE-CALL CENTER IT'S THE LAW

JOB NO:	POC
DATE:	22-06-2020
SCALE:	AS SHOWN
DESIGNED BY:	RAMTECH
DRAWN BY:	RAMTECH
CHECKED BY:	---
APPROVED BY:	---

PROJECT NAME: US-70

SHEET NAME: Sheet - (124)

SHEET: 124

NUG COMMUNICATIONS
3315 ATLANTIC AVE
RALEIGH, NC 27604
(919) 876-5455

REV	DATE	DESCRIPTION
		Jones County

OWNER: STATE OF NORTH CAROLINA DEPARTMENT OF TRANSPORTATION

BEFORE YOU DIG STOP
CALL 1-800-632-4949
N.C. ONE-CALL CENTER
IT'S THE LAW

JOB NO:	POC
DATE:	22-06-2020
SCALE:	AS SHOWN
DESIGNED BY:	RAMTECH
DRAWN BY:	RAMTECH
CHECKED BY:	---
APPROVED BY:	---

PROJECT NAME: US-70

SHEET NAME: Sheet - (125)

SHEET: 125

0 200 400
HORIZONTAL SCALE: 1" = 200'

ONUG COMMUNICATIONS
3315 ATLANTIC AVE
RALEIGH, NC 27604
(919) 876-5455

REV	DATE	DESCRIPTION
		Jones County

OWNER: STATE OF NORTH CAROLINA DEPARTMENT OF TRANSPORTATION

BEFORE YOU DIG STOP CALL 1-800-632-4949 N.C. ONE-CALL CENTER IT'S THE LAW

JOB NO:	POC
DATE:	22-06-2020
SCALE:	AS SHOWN
DESIGNED BY:	RAMTECH
DRAWN BY:	RAMTECH
CHECKED BY:	---
APPROVED BY:	---

PROJECT NAME: US-70

SHEET NAME: Sheet - (126)

SHEET: 126

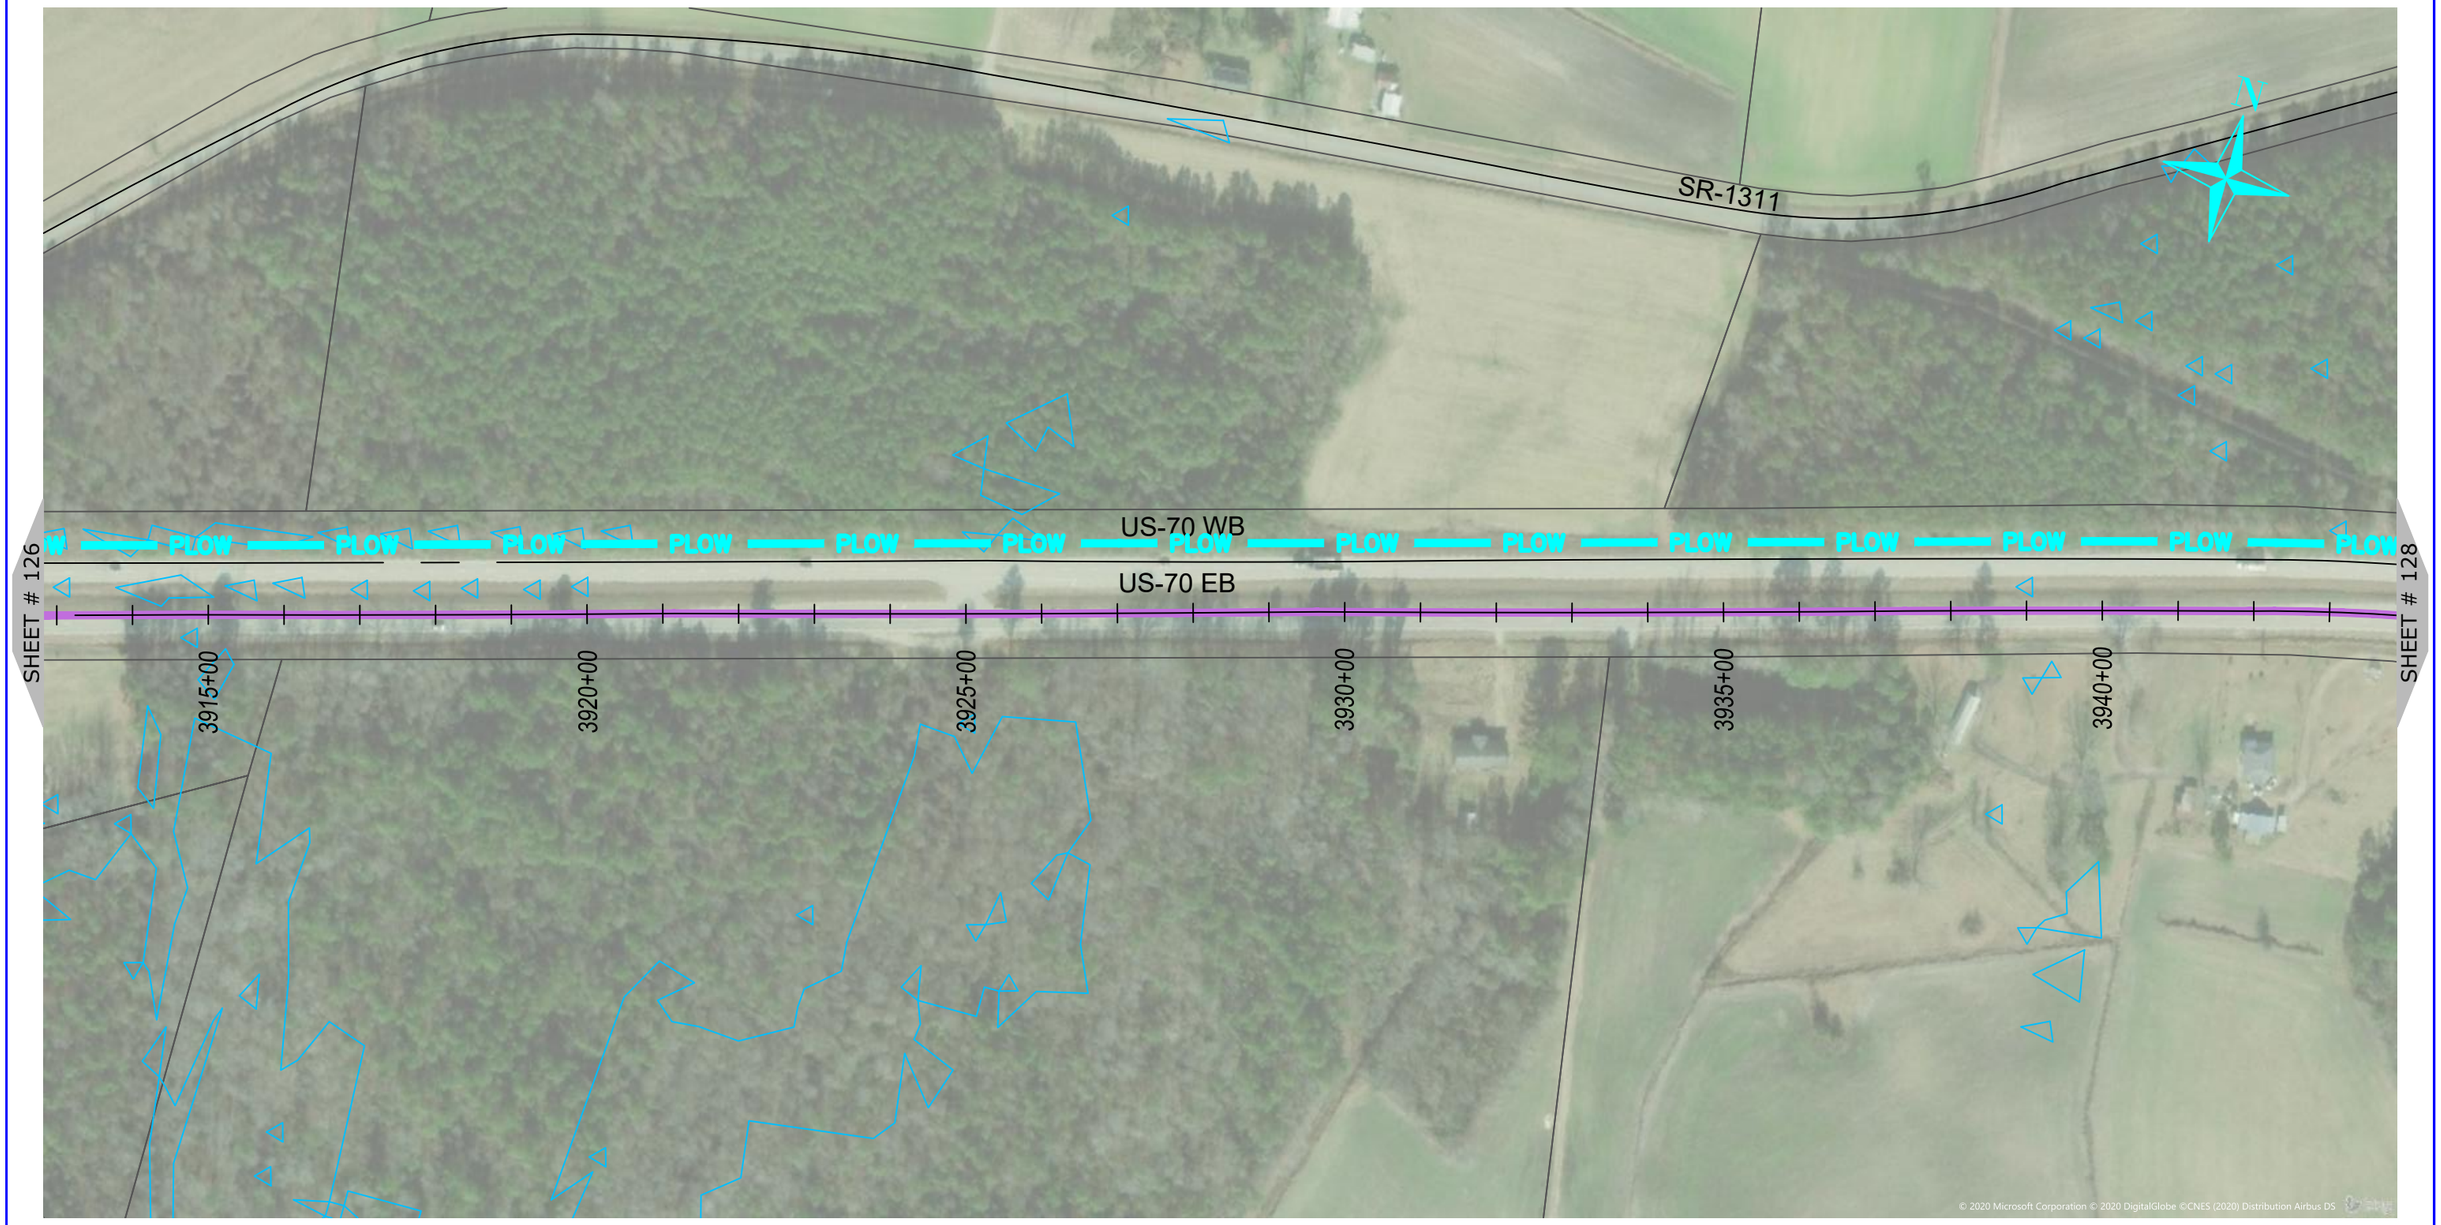

NUG COMMUNICATIONS
3315 ATLANTIC AVE
RALEIGH, NC 27604
(919) 876-5455

REV	DATE	DESCRIPTION
		Jones County

OWNER: STATE OF NORTH CAROLINA DEPARTMENT OF TRANSPORTATION

BEFORE YOU DIG STOP CALL 1-800-632-4949 N.C. ONE-CALL CENTER IT'S THE LAW

JOB NO:	POC
DATE:	22-06-2020
SCALE:	AS SHOWN
DESIGNED BY:	RAMTECH
DRAWN BY:	RAMTECH
CHECKED BY:	---
APPROVED BY:	---

PROJECT NAME: US-70

SHEET NAME: Sheet - (127)

SHEET: 127

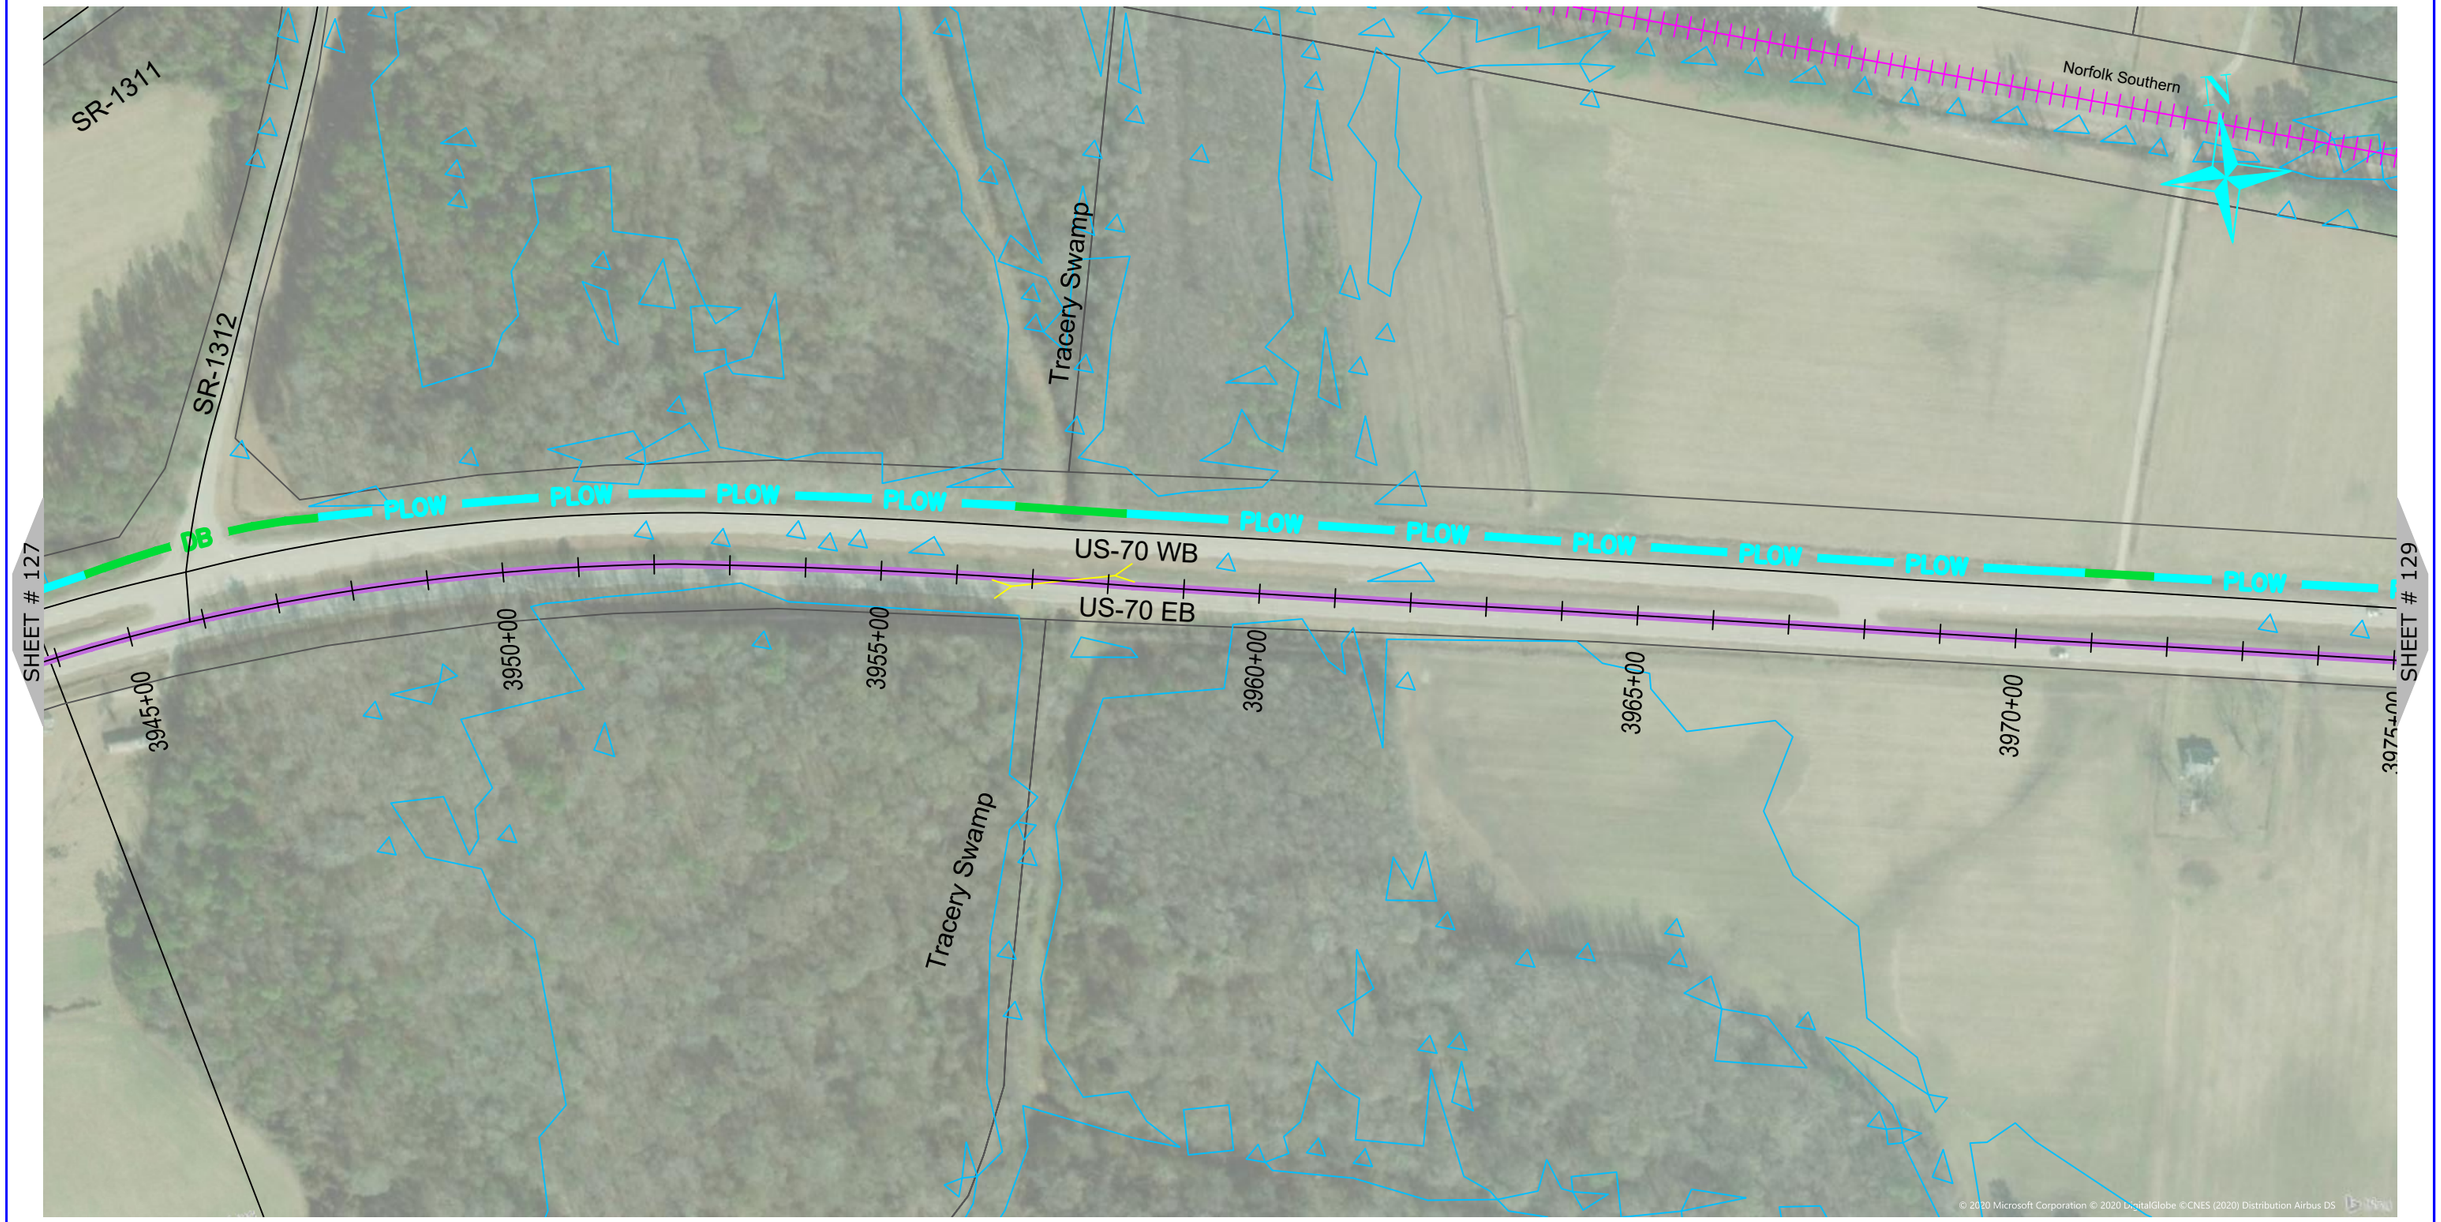

NUG COMMUNICATIONS
3315 ATLANTIC AVE
RALEIGH, NC 27604
(919) 876-5455

REV	DATE	DESCRIPTION
		Jones County

OWNER: STATE OF NORTH CAROLINA DEPARTMENT OF TRANSPORTATION

BEFORE YOU DIG STOP CALL 1-800-632-4949 N.C. ONE-CALL CENTER IT'S THE LAW

JOB NO:	POC
DATE:	22-06-2020
SCALE:	AS SHOWN
DESIGNED BY:	RAMTECH
DRAWN BY:	RAMTECH
CHECKED BY:	---
APPROVED BY:	---

PROJECT NAME: US-70

SHEET NAME: Sheet - (128)

SHEET: 128

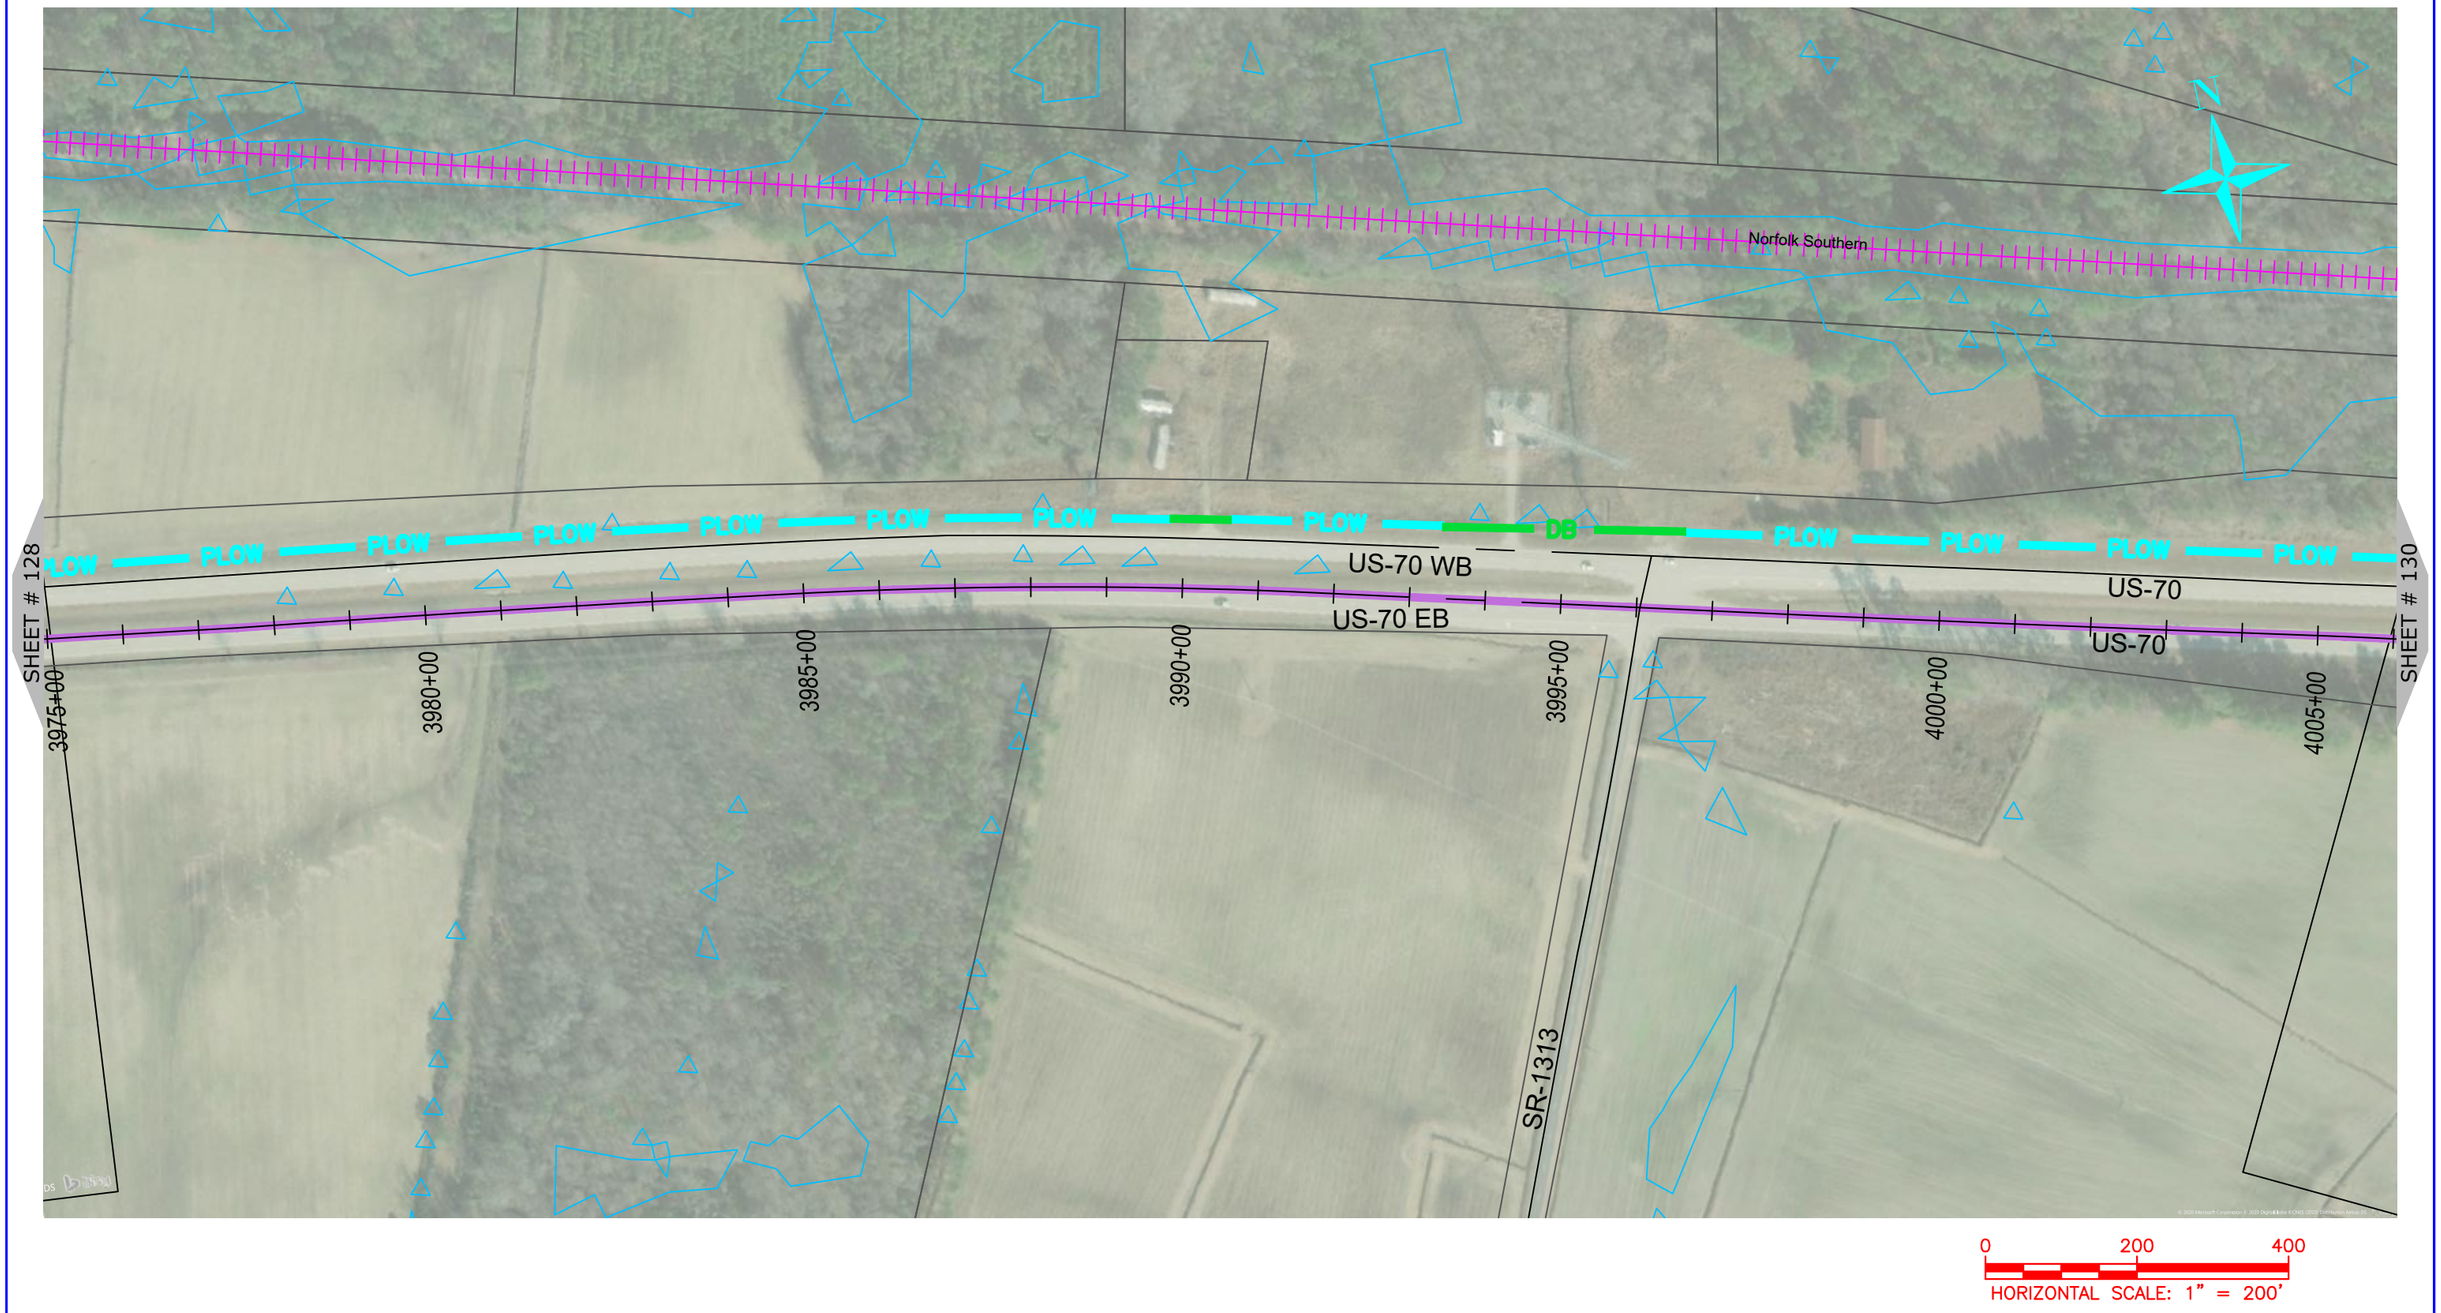

ONUG COMMUNICATIONS
3315 ATLANTIC AVE
RALEIGH, NC 27604
(919) 876-5455

REV	DATE	DESCRIPTION
		Jones County

OWNER: STATE OF NORTH CAROLINA DEPARTMENT OF TRANSPORTATION

BEFORE YOU DIG STOP CALL 1-800-632-4949 N.C. ONE-CALL CENTER IT'S THE LAW

JOB NO:	POC
DATE:	22-06-2020
SCALE:	AS SHOWN
DESIGNED BY:	RAMTECH
DRAWN BY:	RAMTECH
CHECKED BY:	---
APPROVED BY:	---

PROJECT NAME: US-70

SHEET NAME: Sheet - (129)

SHEET: 129

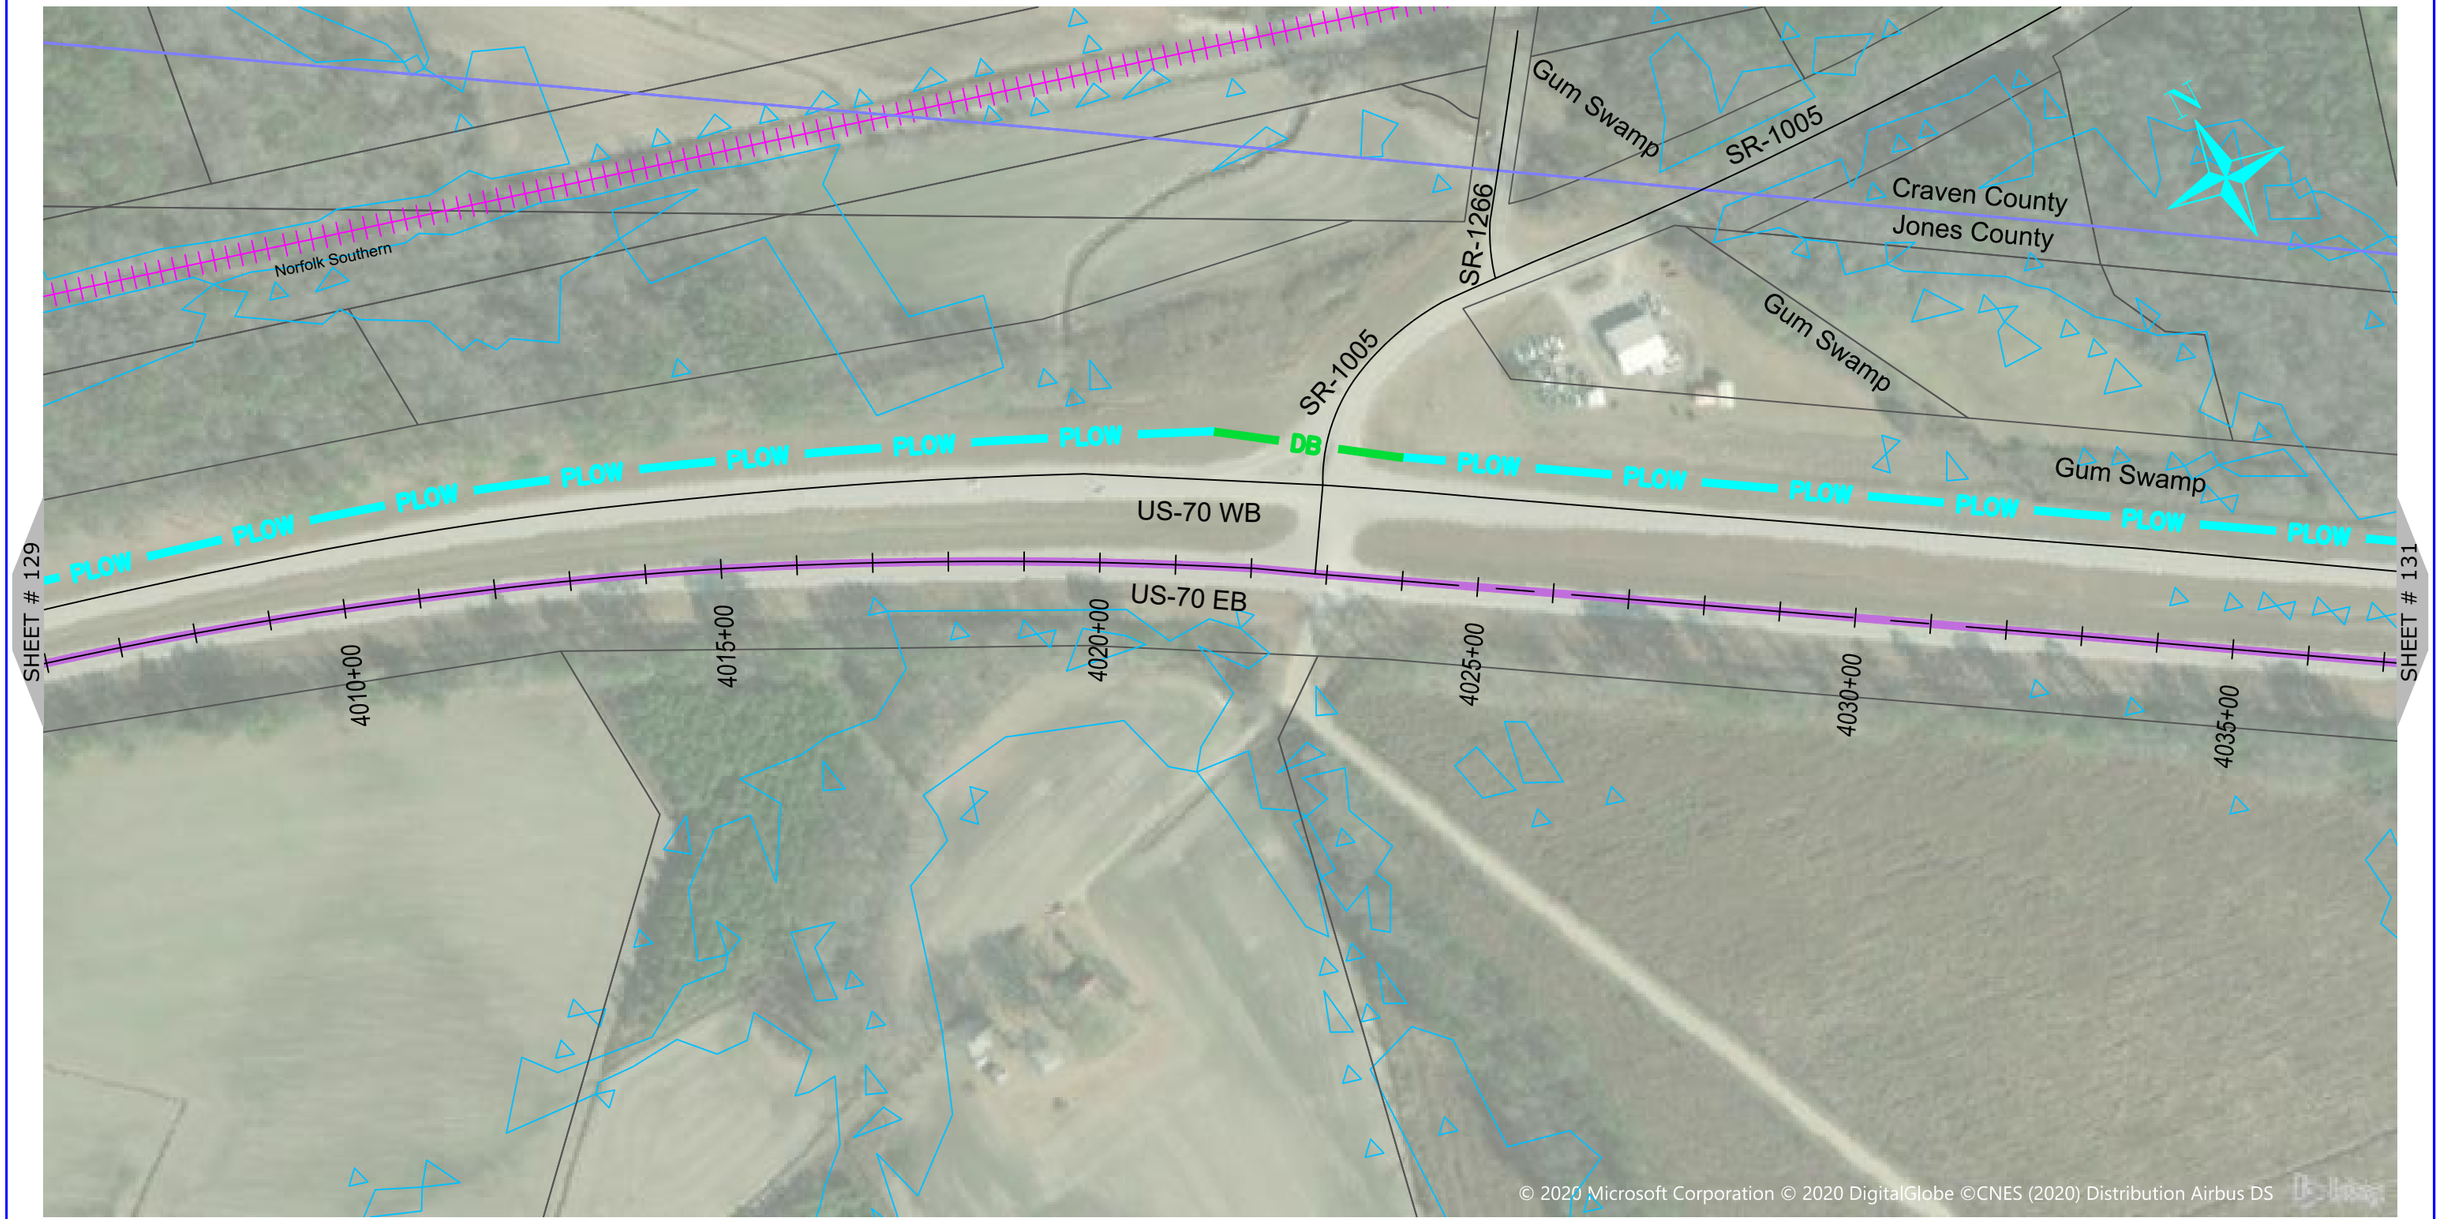

NUG COMMUNICATIONS
3315 ATLANTIC AVE
RALEIGH, NC 27604
(919) 876-5455

REV	DATE	DESCRIPTION
		Jones County

OWNER:

STATE OF NORTH CAROLINA DEPARTMENT OF TRANSPORTATION

BEFORE YOU DIG STOP CALL 1-800-632-4949 N.C. ONE-CALL CENTER IT'S THE LAW

JOB NO:	POC
DATE:	22-06-2020
SCALE:	AS SHOWN
DESIGNED BY:	RAMTECH
DRAWN BY:	RAMTECH
CHECKED BY:	---
APPROVED BY:	---

PROJECT NAME: US-70

SHEET NAME: Sheet - (130)

SHEET: 130

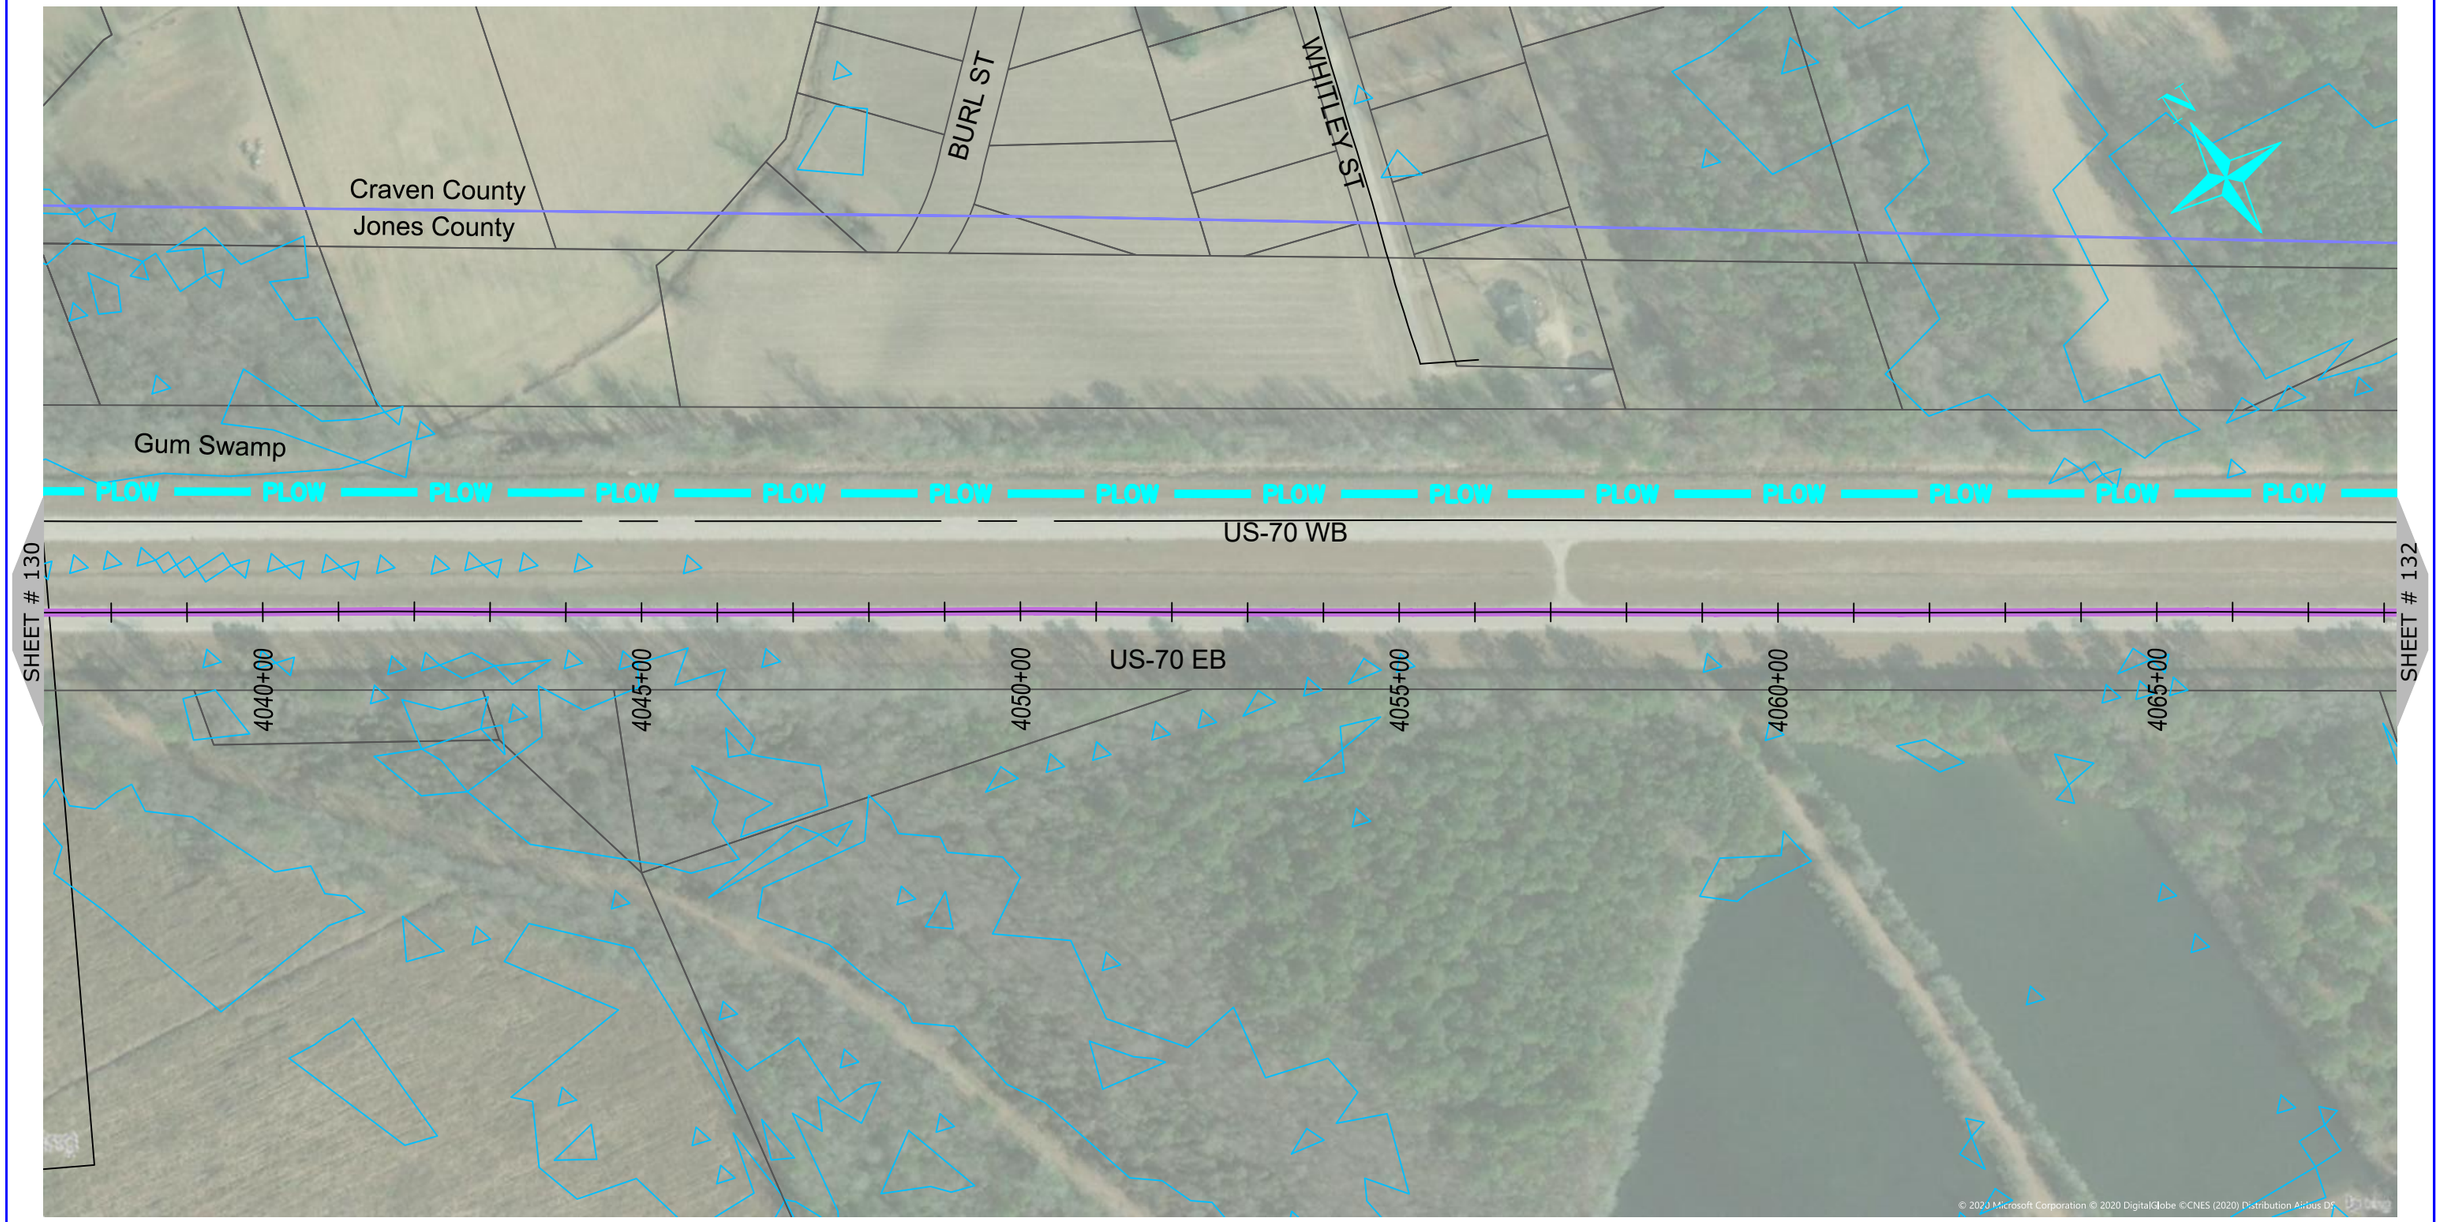

0 200 400
HORIZONTAL SCALE: 1" = 200'

NUG COMMUNICATIONS
3315 ATLANTIC AVE
RALEIGH, NC 27604
(919) 876-5455

REV	DATE	DESCRIPTION
		Jones County

OWNER: STATE OF NORTH CAROLINA DEPARTMENT OF TRANSPORTATION

BEFORE YOU DIG STOP
CALL 1-800-632-4949
N.C. ONE-CALL CENTER
IT'S THE LAW

JOB NO:	POC
DATE:	22-06-2020
SCALE:	AS SHOWN
DESIGNED BY:	RAMTECH
DRAWN BY:	RAMTECH
CHECKED BY:	---
APPROVED BY:	---

PROJECT NAME: US-70

SHEET NAME: Sheet - (131)

SHEET: 131

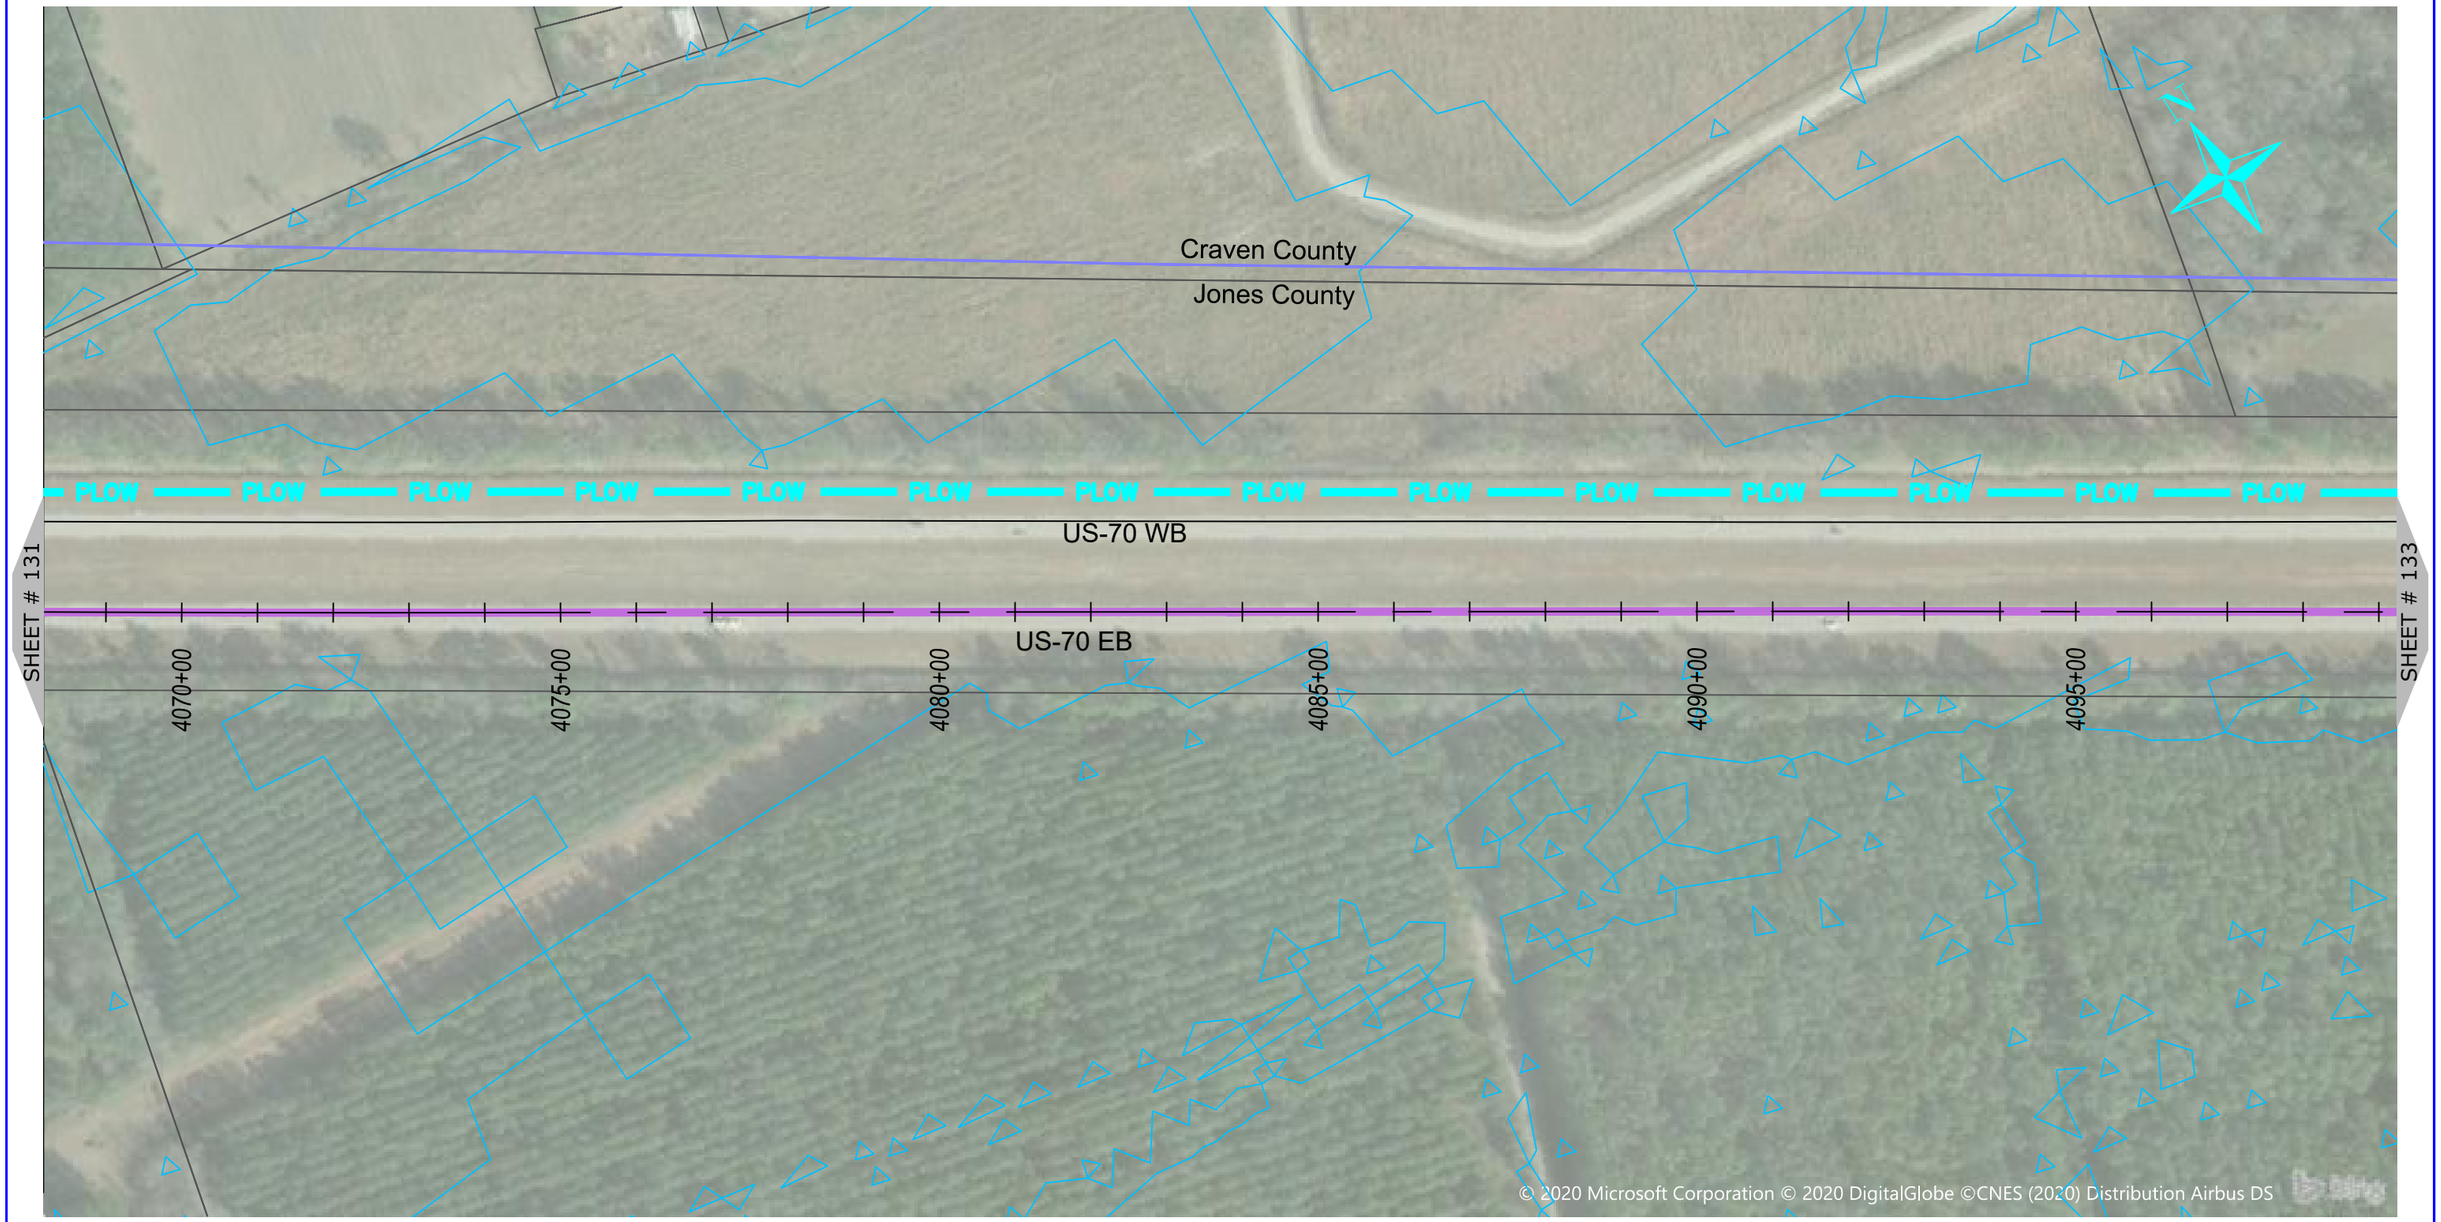

0 200 400
HORIZONTAL SCALE: 1" = 200'

NUG COMMUNICATIONS
3315 ATLANTIC AVE
RALEIGH, NC 27604
(919) 876-5455

REV	DATE	DESCRIPTION
		Jones County

OWNER: STATE OF NORTH CAROLINA DEPARTMENT OF TRANSPORTATION

BEFORE YOU DIG STOP
CALL 1-800-632-4949
N.C. ONE-CALL CENTER
IT'S THE LAW

JOB NO:	POC
DATE:	22-06-2020
SCALE:	AS SHOWN
DESIGNED BY:	RAMTECH
DRAWN BY:	RAMTECH
CHECKED BY:	---
APPROVED BY:	---

PROJECT NAME: US-70

SHEET NAME: Sheet - (132)

SHEET: 132

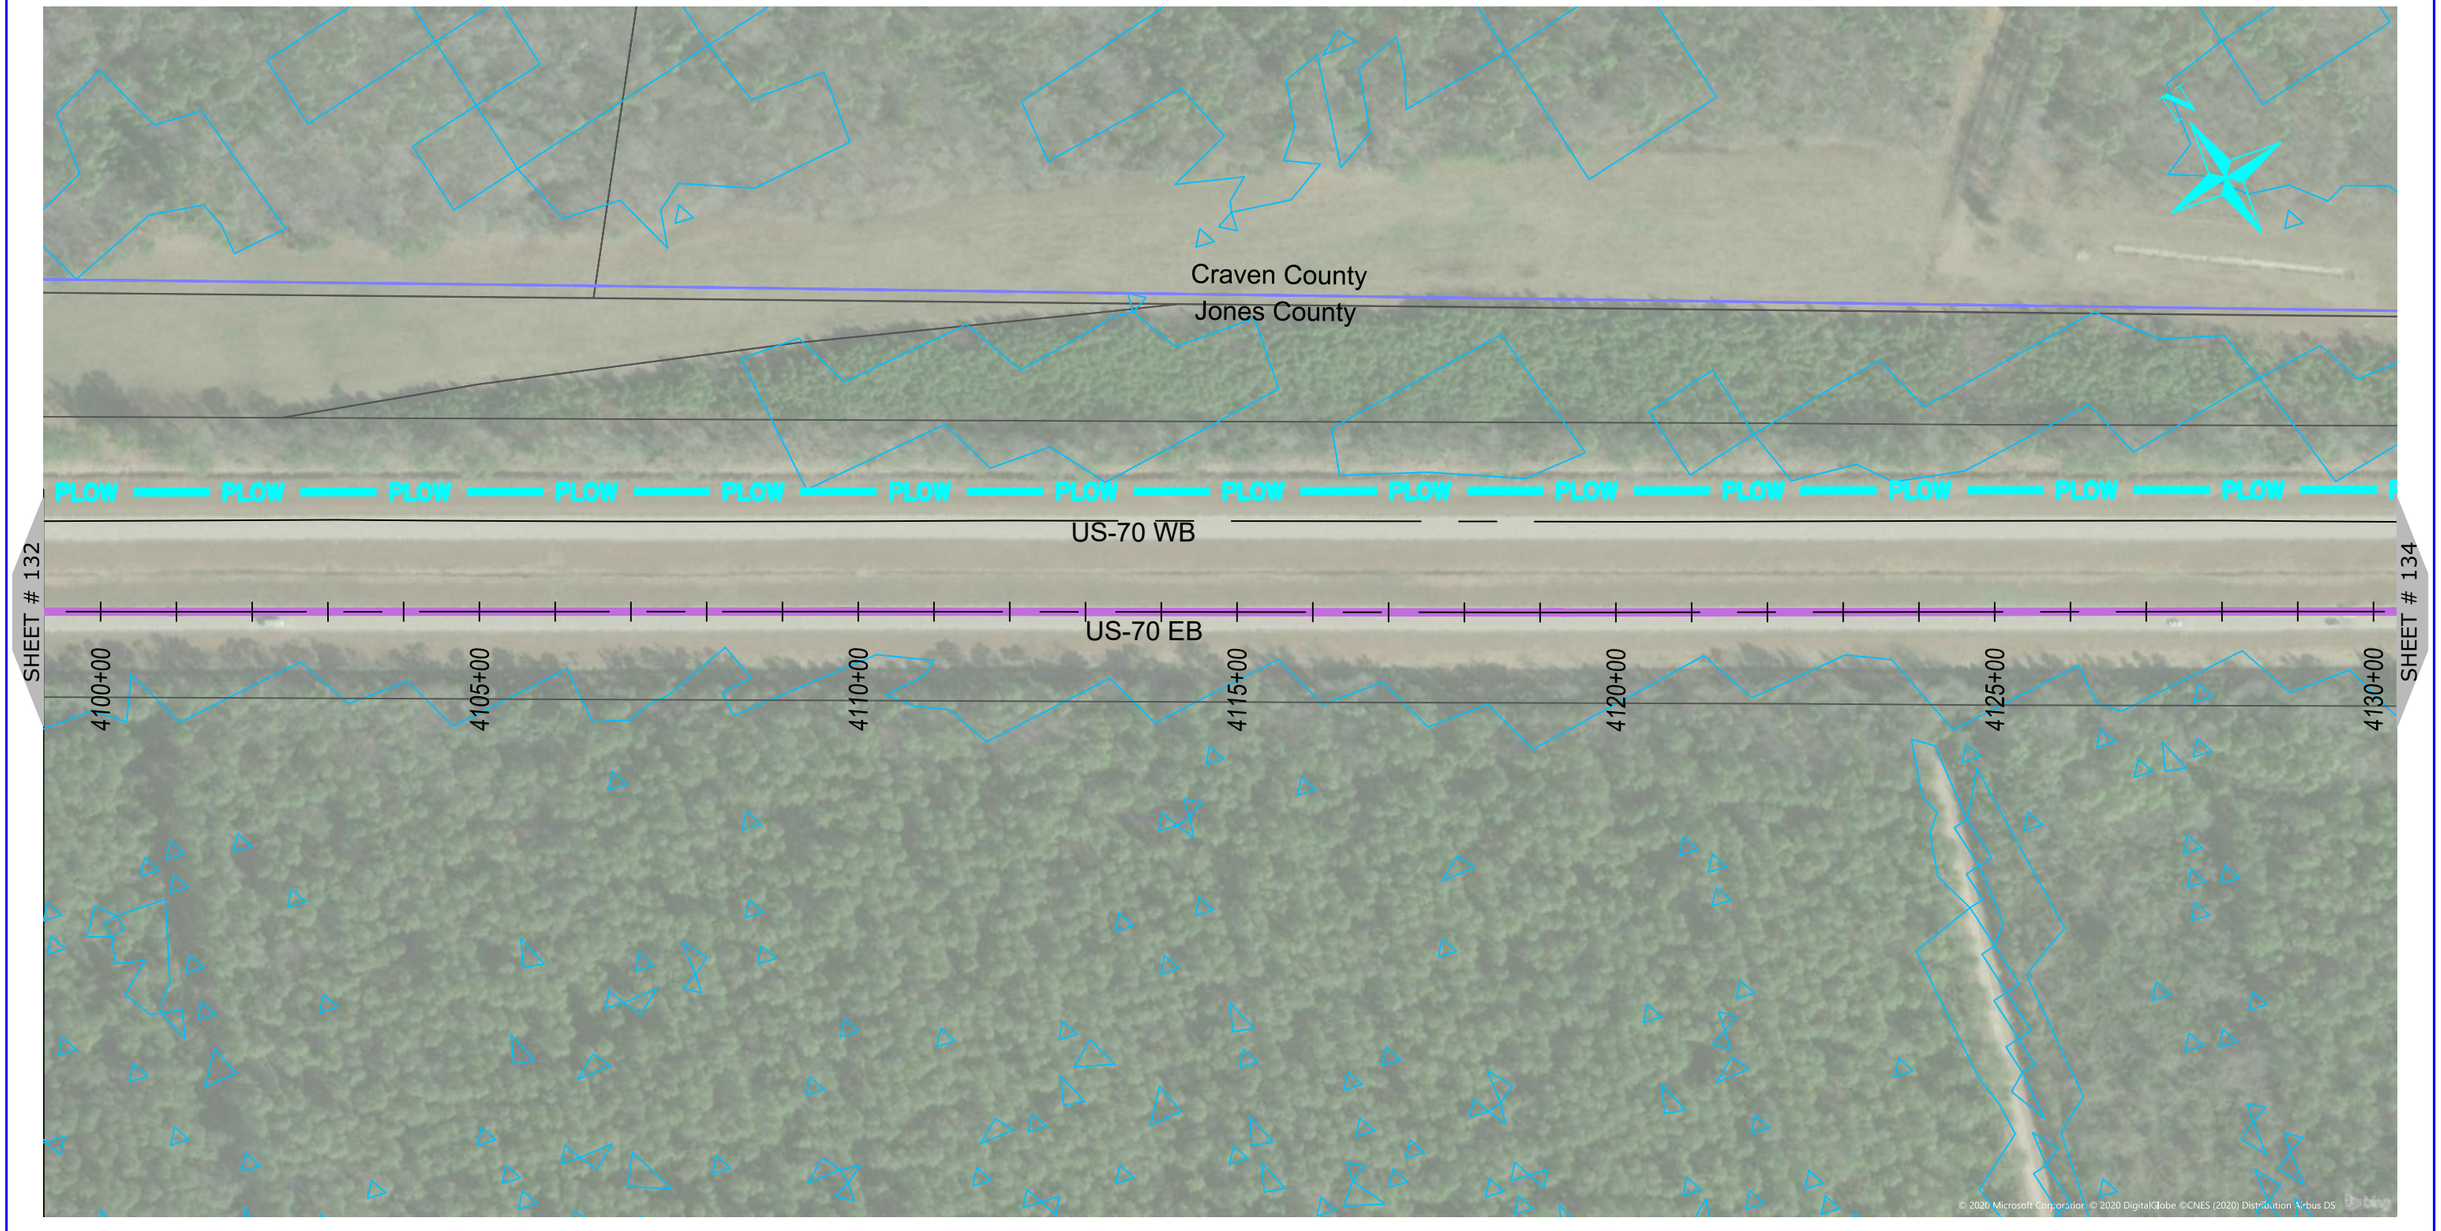

0 200 400
HORIZONTAL SCALE: 1" = 200'

NUG COMMUNICATIONS
3315 ATLANTIC AVE
RALEIGH, NC 27604
(919) 876-5455

REV	DATE	DESCRIPTION
		Jones County

OWNER: STATE OF NORTH CAROLINA DEPARTMENT OF TRANSPORTATION

BEFORE YOU DIG STOP
CALL 1-800-632-4949
N.C. ONE-CALL CENTER
IT'S THE LAW

JOB NO:	POC
DATE:	22-06-2020
SCALE:	AS SHOWN
DESIGNED BY:	RAMTECH
DRAWN BY:	RAMTECH
CHECKED BY:	---
APPROVED BY:	---

PROJECT NAME: US-70

SHEET NAME: Sheet - (133)

SHEET: 133

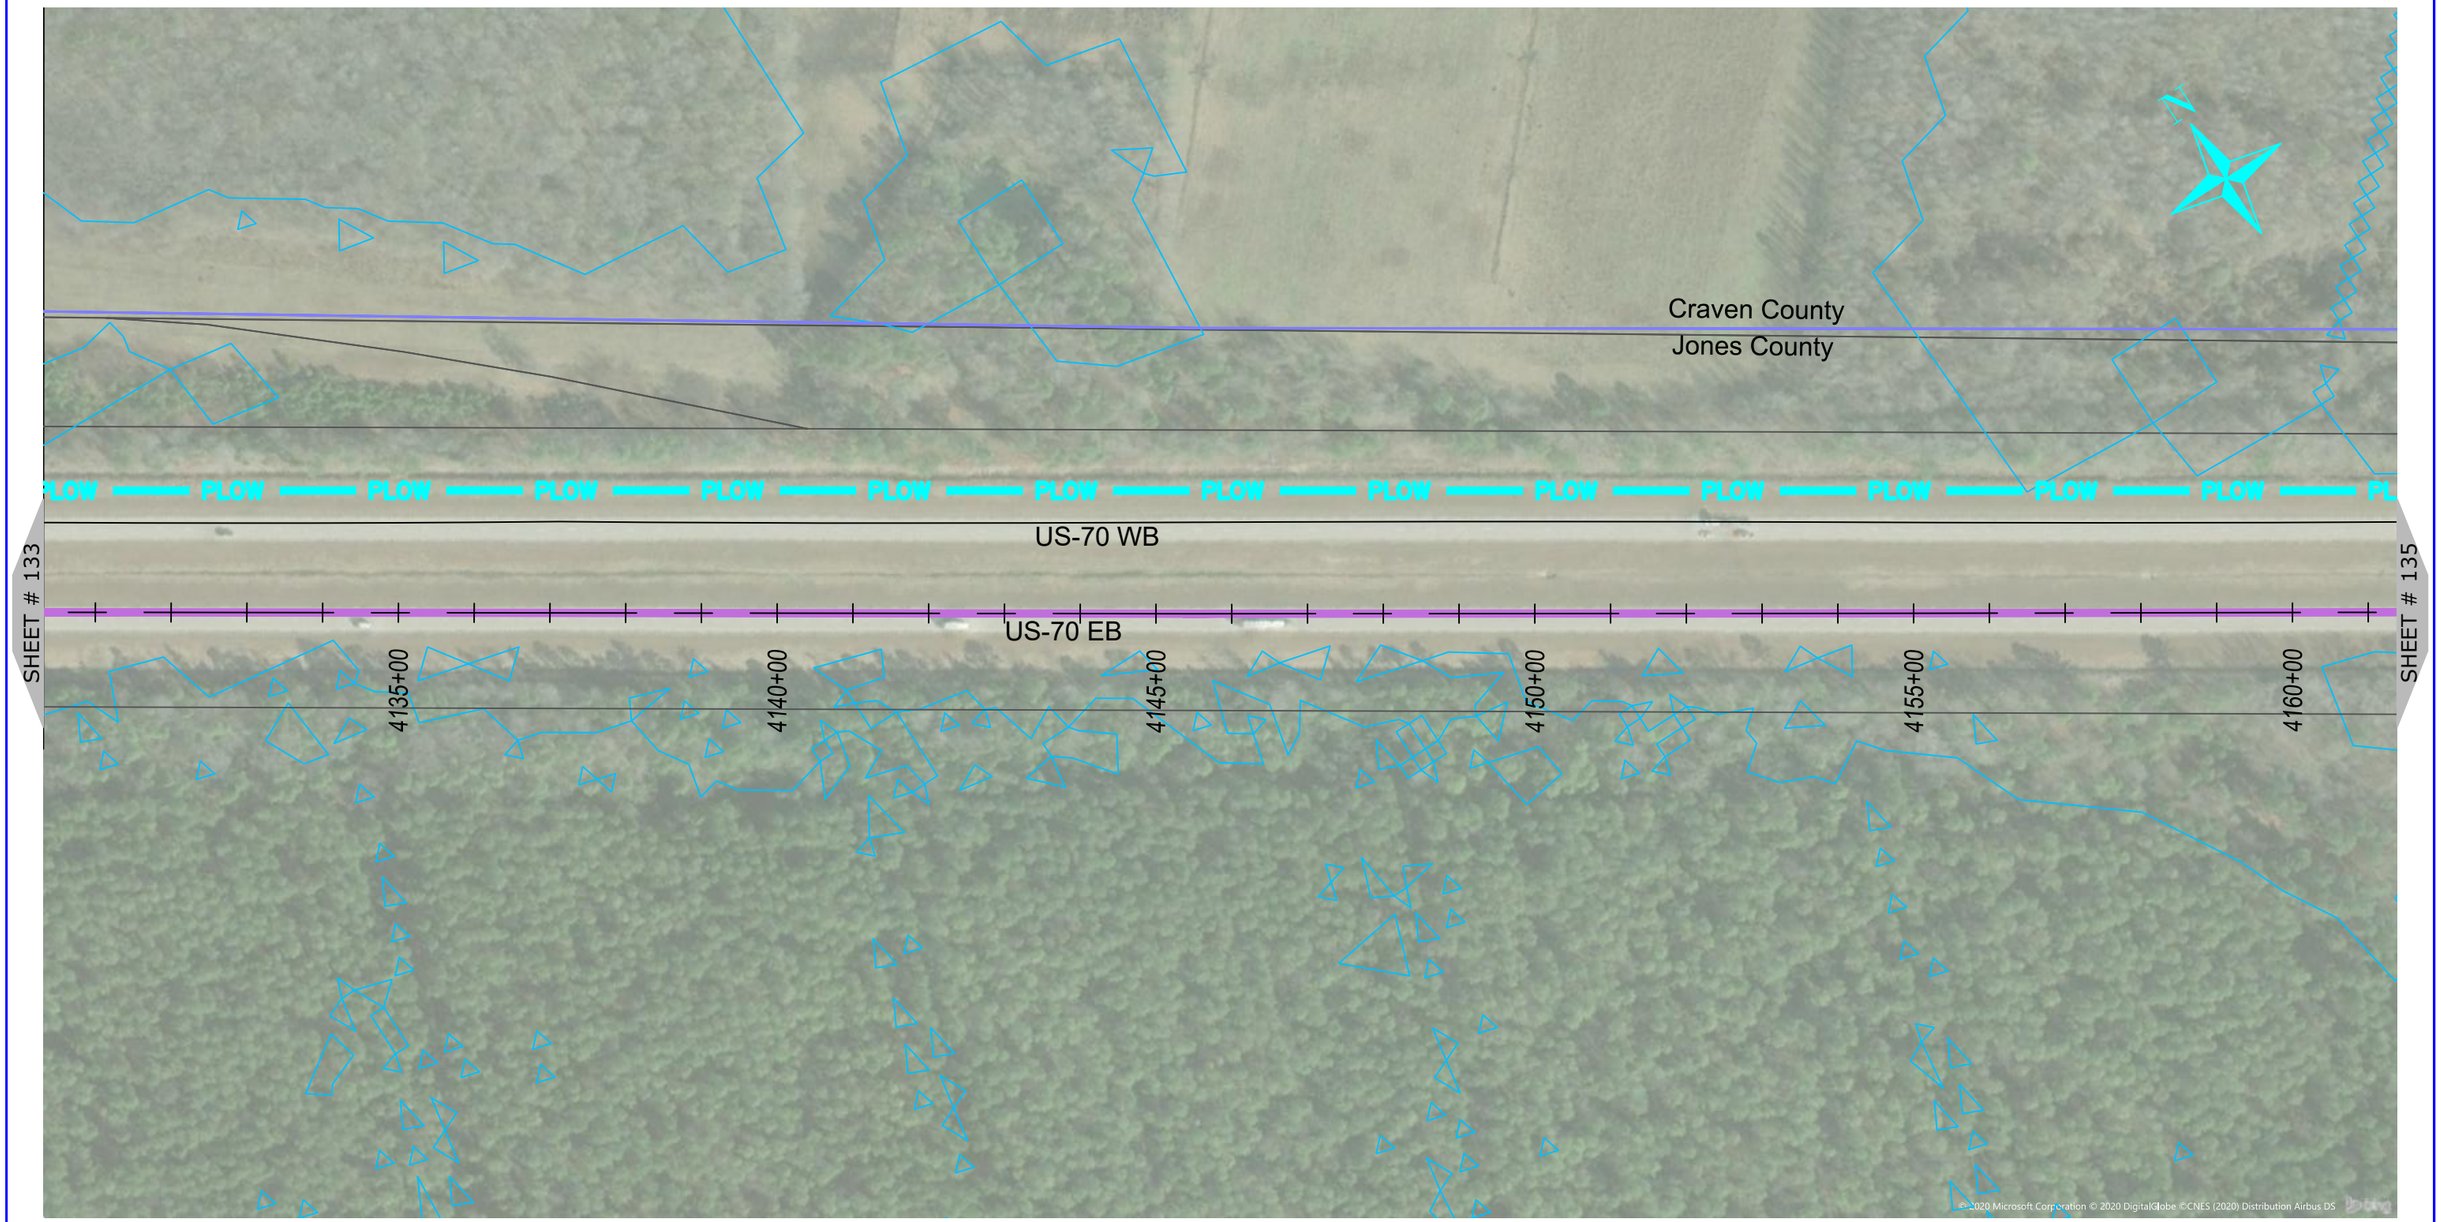

0 200 400

HORIZONTAL SCALE: 1" = 200'

NUG COMMUNICATIONS
3315 ATLANTIC AVE
RALEIGH, NC 27604
(919) 876-5455

REV	DATE	DESCRIPTION
		Jones County

OWNER: STATE OF NORTH CAROLINA DEPARTMENT OF TRANSPORTATION

BEFORE YOU DIG STOP CALL 1-800-632-4949 N.C. ONE-CALL CENTER IT'S THE LAW

JOB NO:	POC
DATE:	22-06-2020
SCALE:	AS SHOWN
DESIGNED BY:	RAMTECH
DRAWN BY:	RAMTECH
CHECKED BY:	---
APPROVED BY:	---

PROJECT NAME: US-70

SHEET NAME: Sheet - (134)

SHEET: 134

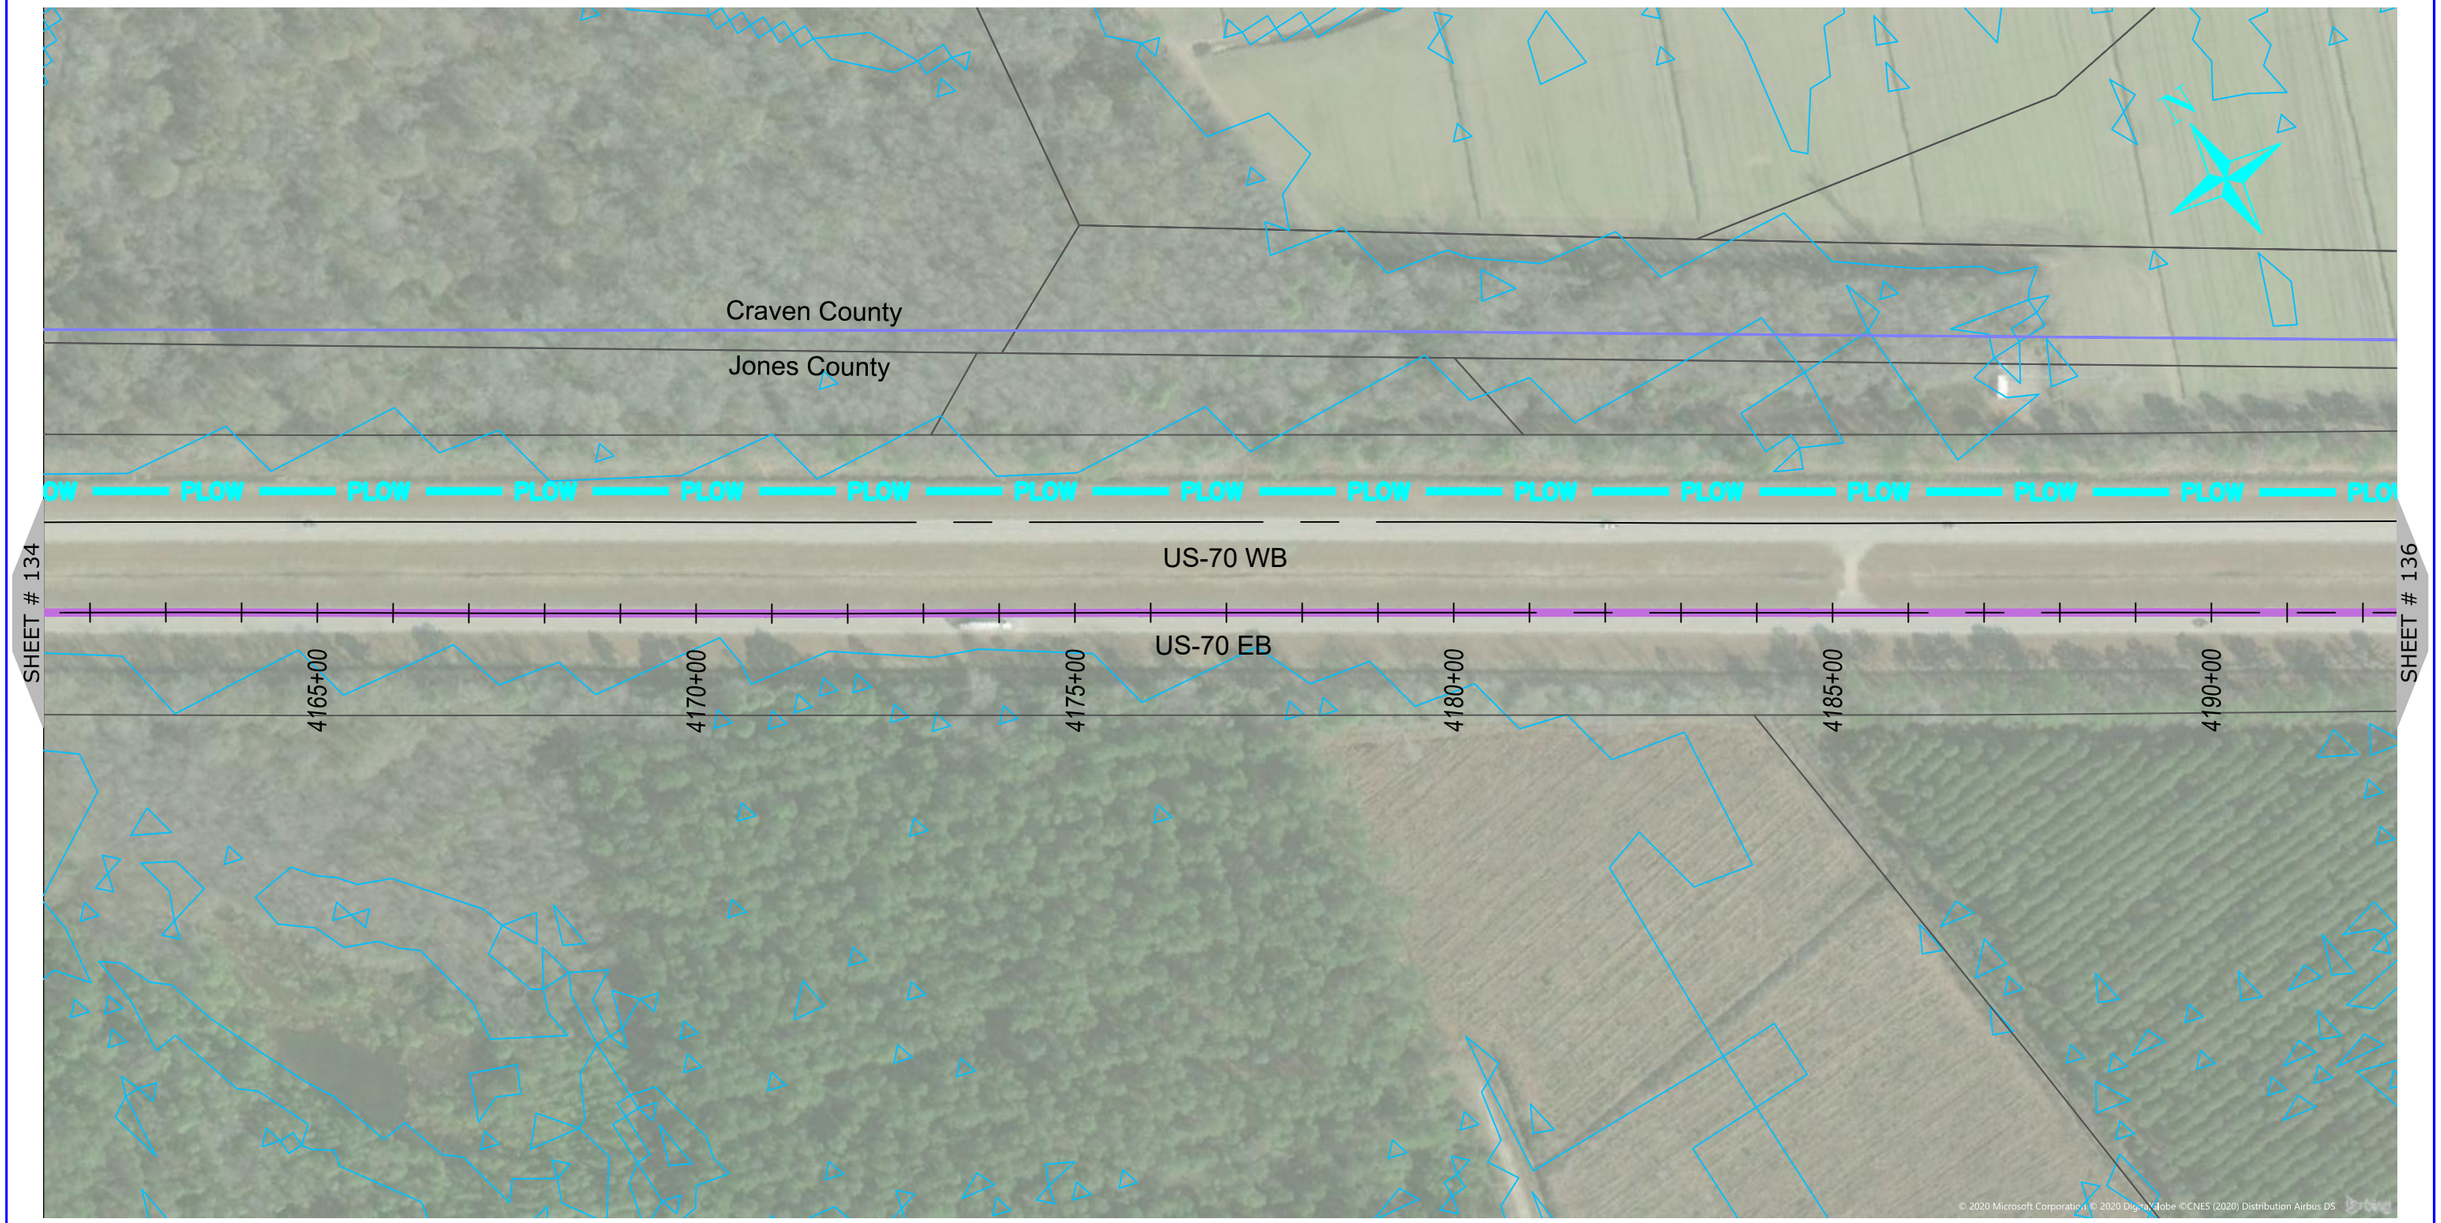

NUG COMMUNICATIONS
3315 ATLANTIC AVE
RALEIGH, NC 27604
(919) 876-5455

REV	DATE	DESCRIPTION
		Jones County

OWNER: STATE OF NORTH CAROLINA DEPARTMENT OF TRANSPORTATION

BEFORE YOU DIG STOP
CALL 1-800-632-4949
N.C. ONE-CALL CENTER
IT'S THE LAW

JOB NO:	POC
DATE:	22-06-2020
SCALE:	AS SHOWN
DESIGNED BY:	RAMTECH
DRAWN BY:	RAMTECH
CHECKED BY:	---
APPROVED BY:	---

PROJECT NAME: US-70

SHEET NAME: Sheet - (135)

SHEET: 135

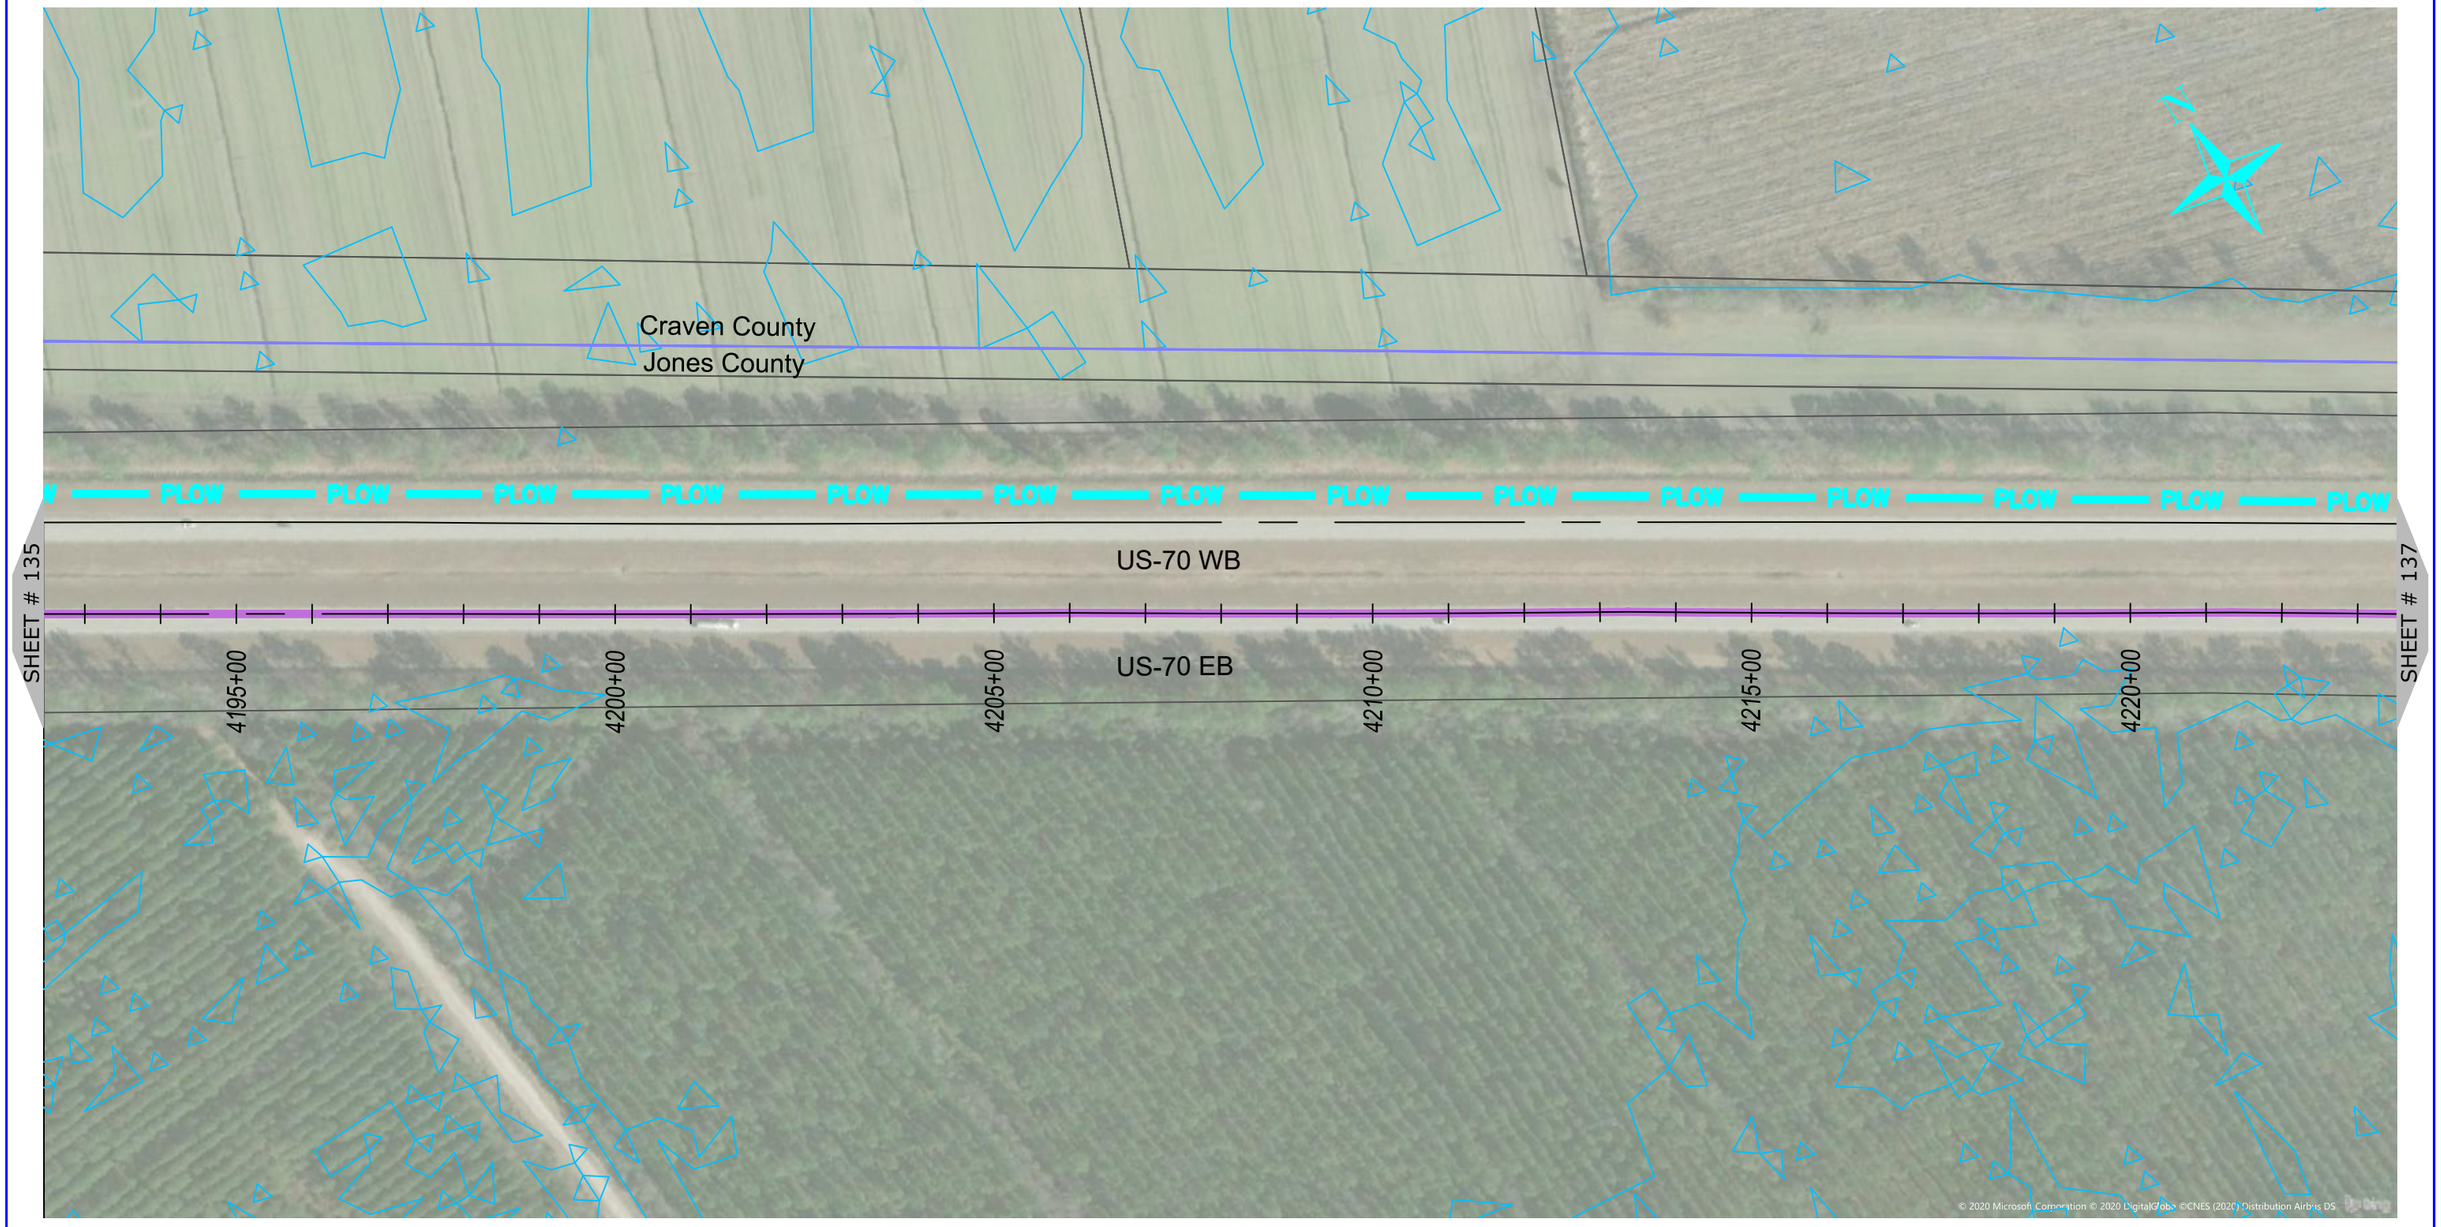

0 200 400
HORIZONTAL SCALE: 1" = 200'

NUG COMMUNICATIONS
3315 ATLANTIC AVE
RALEIGH, NC 27604
(919) 876-5455

REV	DATE	DESCRIPTION
		Jones County

OWNER: STATE OF NORTH CAROLINA DEPARTMENT OF TRANSPORTATION

BEFORE YOU DIG STOP CALL 1-800-632-4949 N.C. ONE-CALL CENTER IT'S THE LAW

JOB NO:	POC
DATE:	22-06-2020
SCALE:	AS SHOWN
DESIGNED BY:	RAMTECH
DRAWN BY:	RAMTECH
CHECKED BY:	---
APPROVED BY:	---

PROJECT NAME: US-70

SHEET NAME: Sheet - (136)

SHEET: 136

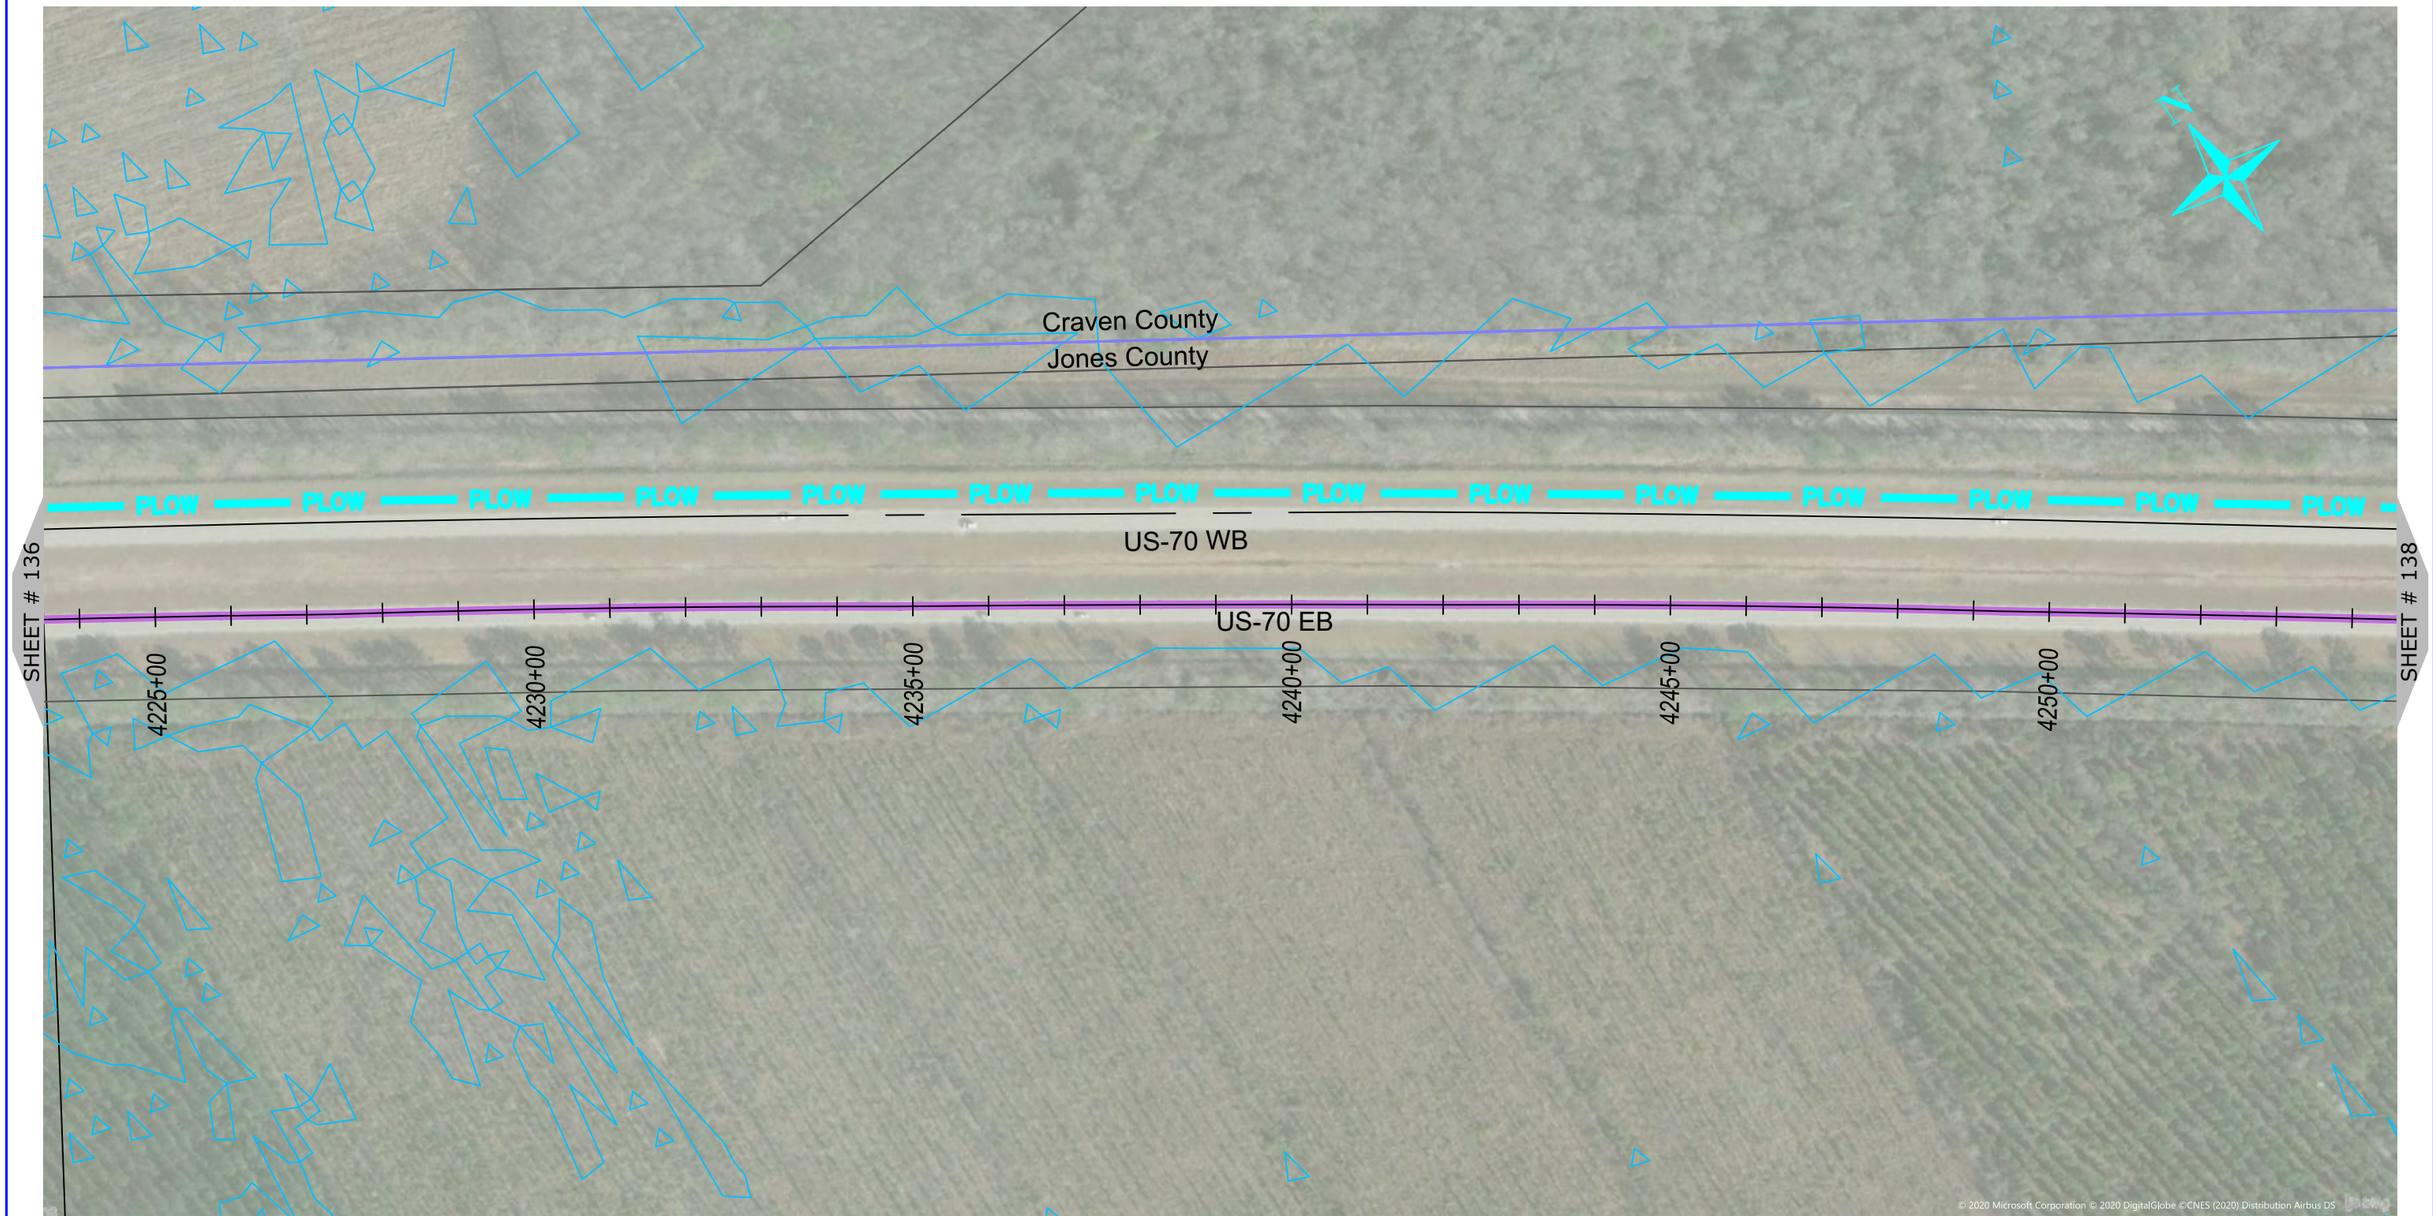

0 200 400

HORIZONTAL SCALE: 1" = 200'

ONUG COMMUNICATIONS
3315 ATLANTIC AVE
RALEIGH, NC 27604
(919) 876-5455

REV	DATE	DESCRIPTION
		Jones County

OWNER: STATE OF NORTH CAROLINA DEPARTMENT OF TRANSPORTATION

BEFORE YOU DIG STOP CALL 1-800-632-4949 N.C. ONE-CALL CENTER IT'S THE LAW

JOB NO:	POC
DATE:	22-06-2020
SCALE:	AS SHOWN
DESIGNED BY:	RAMTECH
DRAWN BY:	RAMTECH
CHECKED BY:	---
APPROVED BY:	---

PROJECT NAME: US-70

SHEET NAME: Sheet - (137)

SHEET: 137

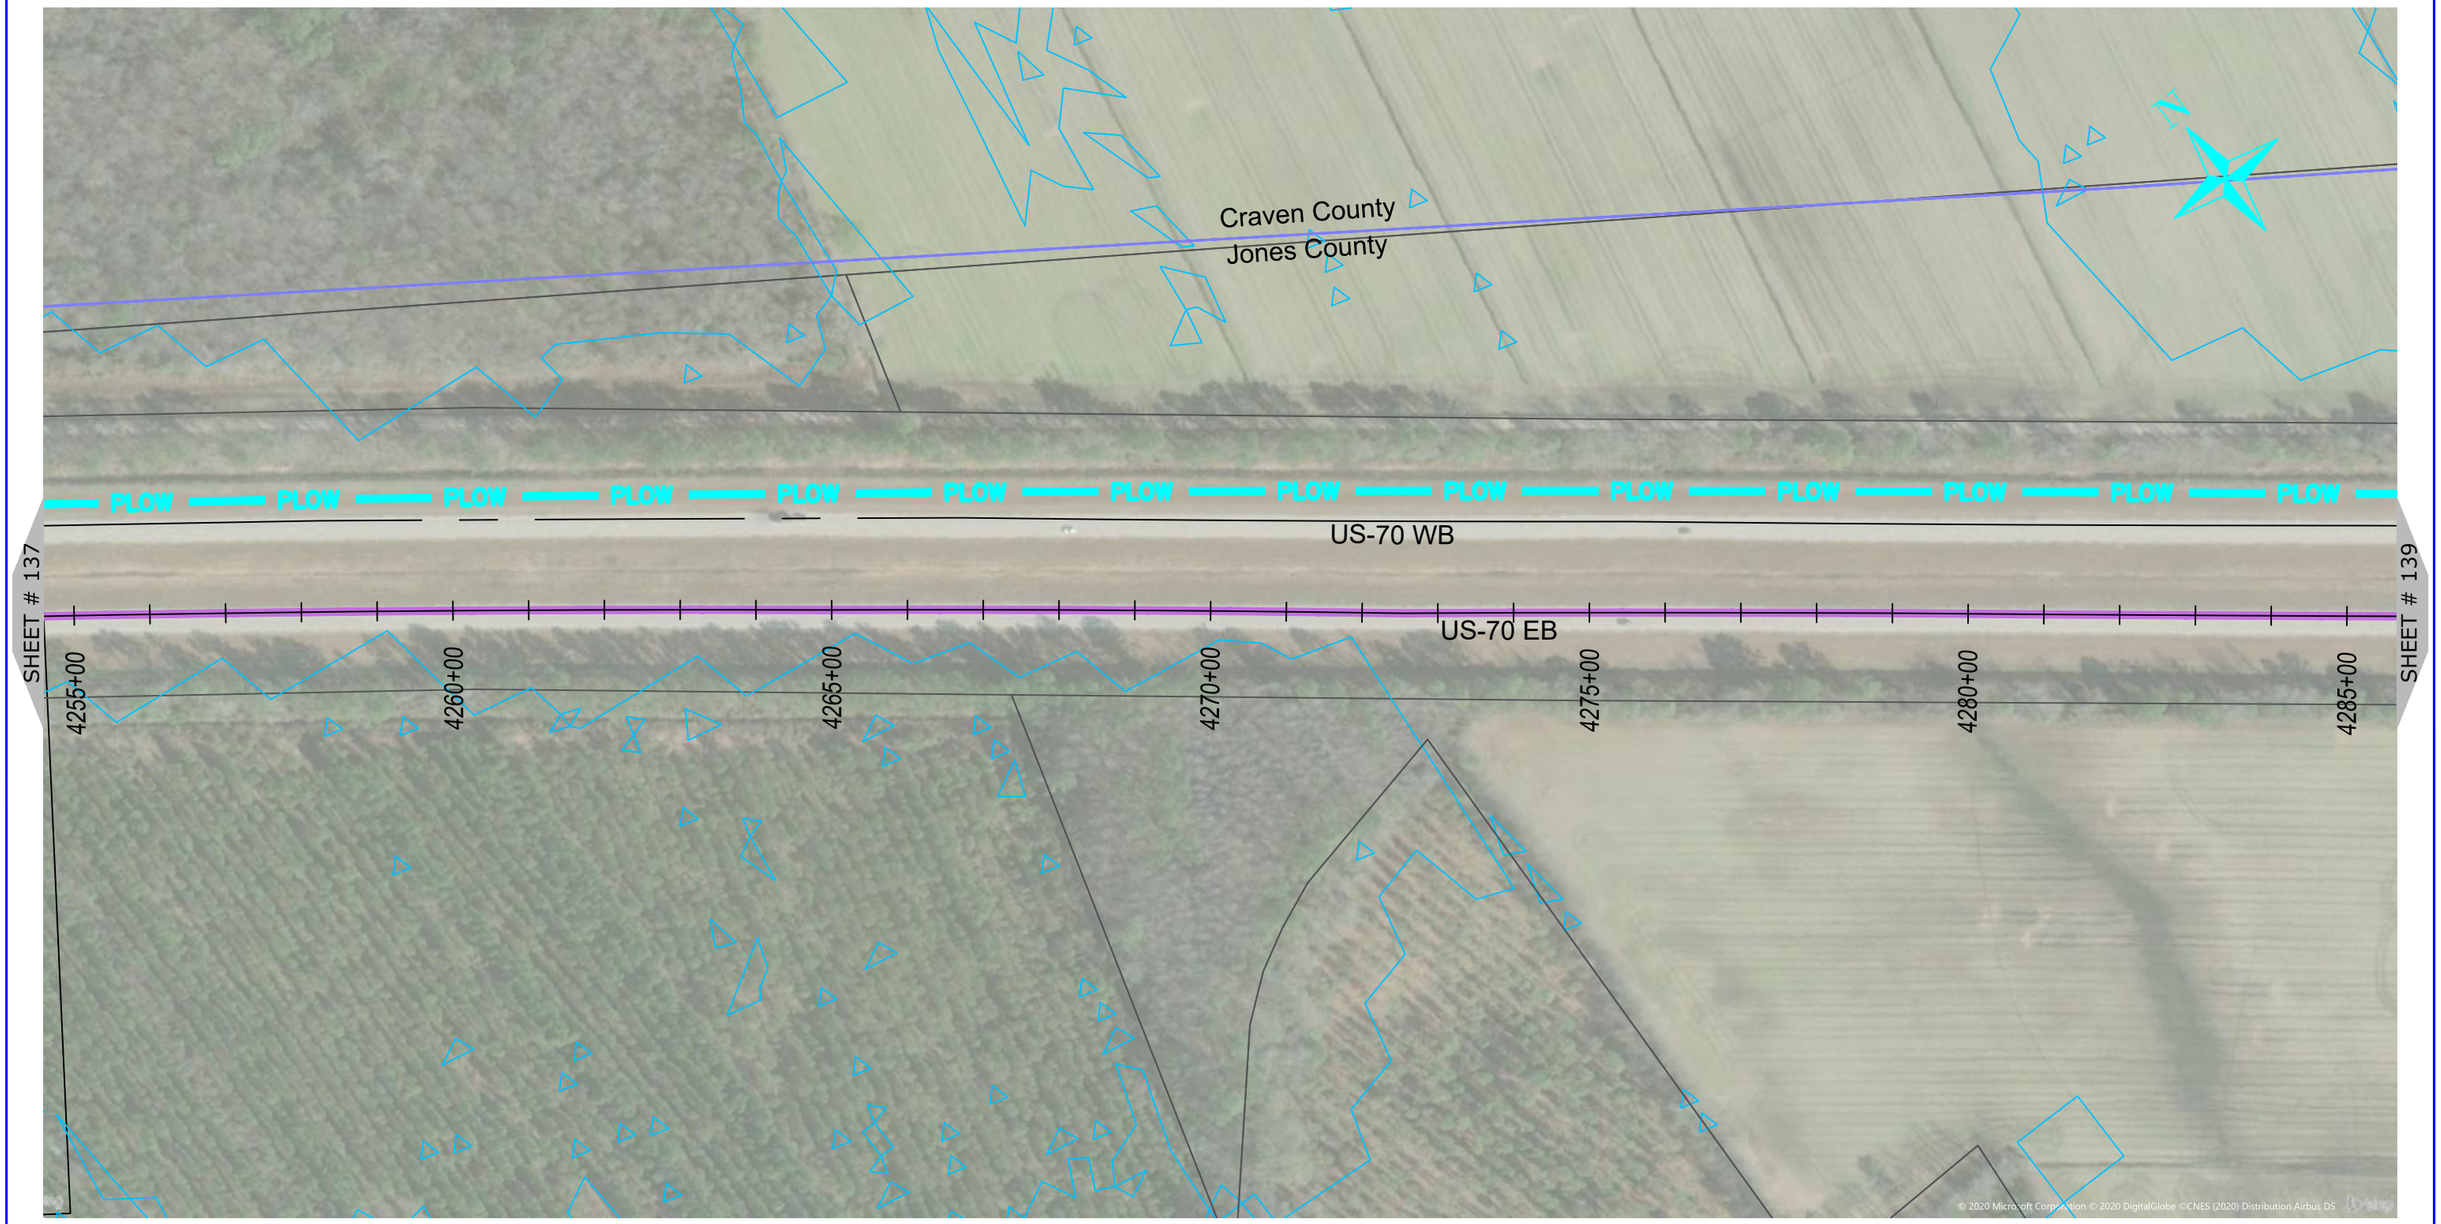

0 200 400

HORIZONTAL SCALE: 1" = 200'

NUG COMMUNICATIONS

3315 ATLANTIC AVE
RALEIGH, NC 27604
(919) 876-5455

REV	DATE	DESCRIPTION
		Jones County

OWNER: STATE OF NORTH CAROLINA DEPARTMENT OF TRANSPORTATION

BEFORE YOU DIG STOP CALL 1-800-632-4949 N.C. ONE-CALL CENTER IT'S THE LAW

JOB NO:	POC
DATE:	22-06-2020
SCALE:	AS SHOWN
DESIGNED BY:	RAMTECH
DRAWN BY:	RAMTECH
CHECKED BY:	---
APPROVED BY:	---

PROJECT NAME: US-70

SHEET NAME: Sheet - (138)

SHEET: 138

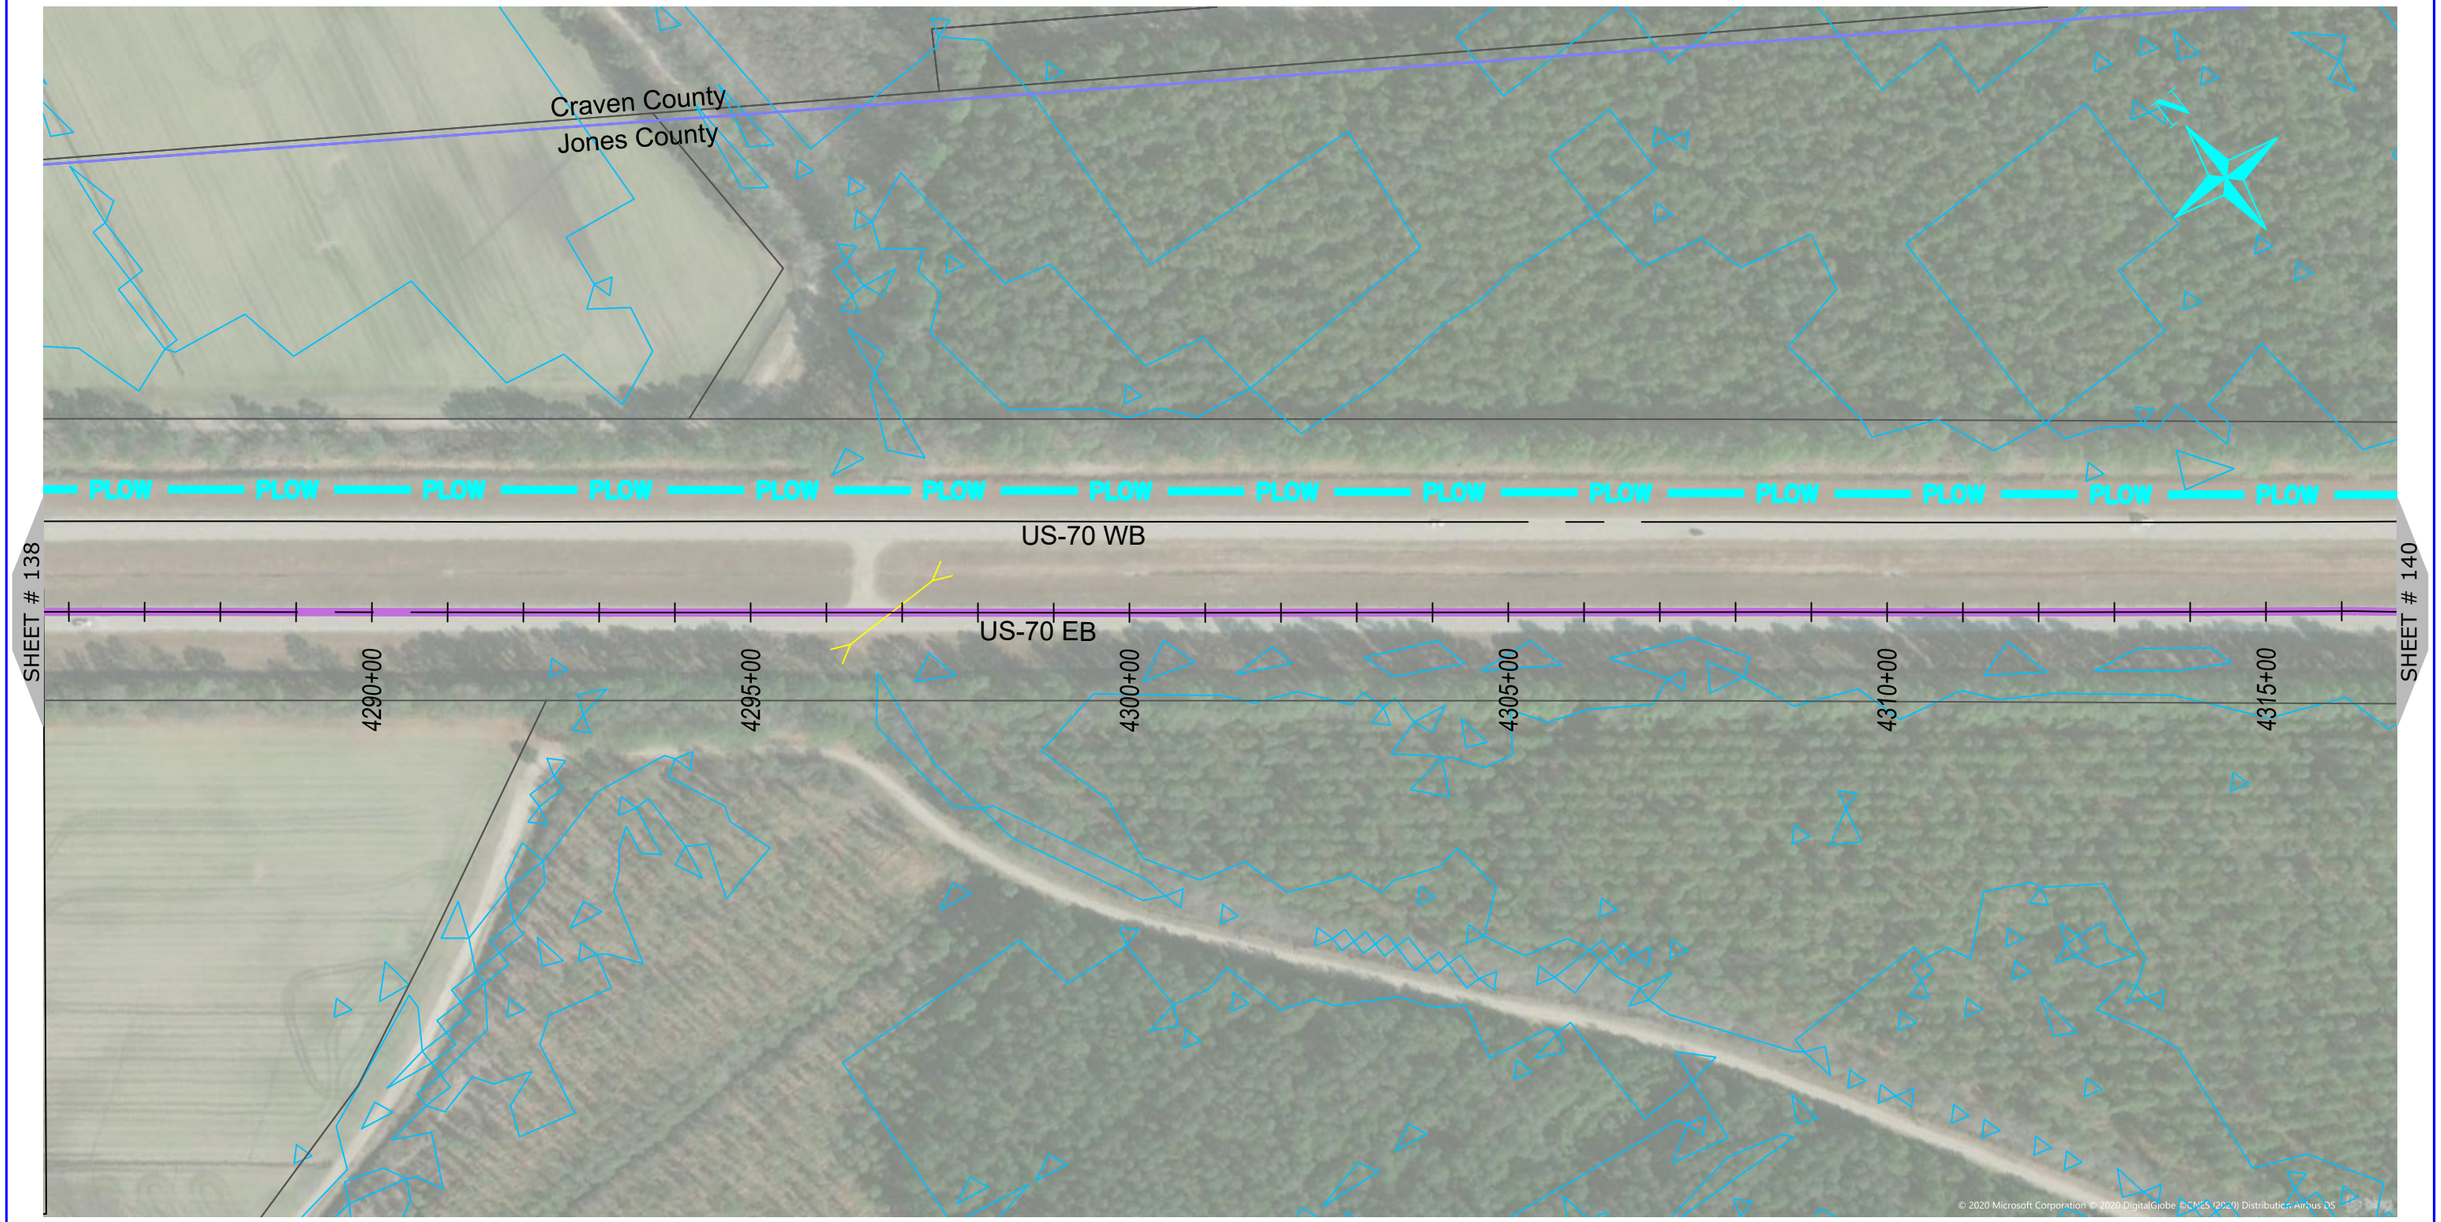

0 200 400
HORIZONTAL SCALE: 1" = 200'

NUG COMMUNICATIONS
3315 ATLANTIC AVE
RALEIGH, NC 27604
(919) 876-5455

REV	DATE	DESCRIPTION
		Jones County

OWNER: STATE OF NORTH CAROLINA DEPARTMENT OF TRANSPORTATION

BEFORE YOU DIG STOP
CALL 1-800-632-4949
N.C. ONE-CALL CENTER
IT'S THE LAW

JOB NO:	POC
DATE:	22-06-2020
SCALE:	AS SHOWN
DESIGNED BY:	RAMTECH
DRAWN BY:	RAMTECH
CHECKED BY:	---
APPROVED BY:	---

PROJECT NAME: US-70

SHEET NAME: Sheet - (139)

SHEET: 139

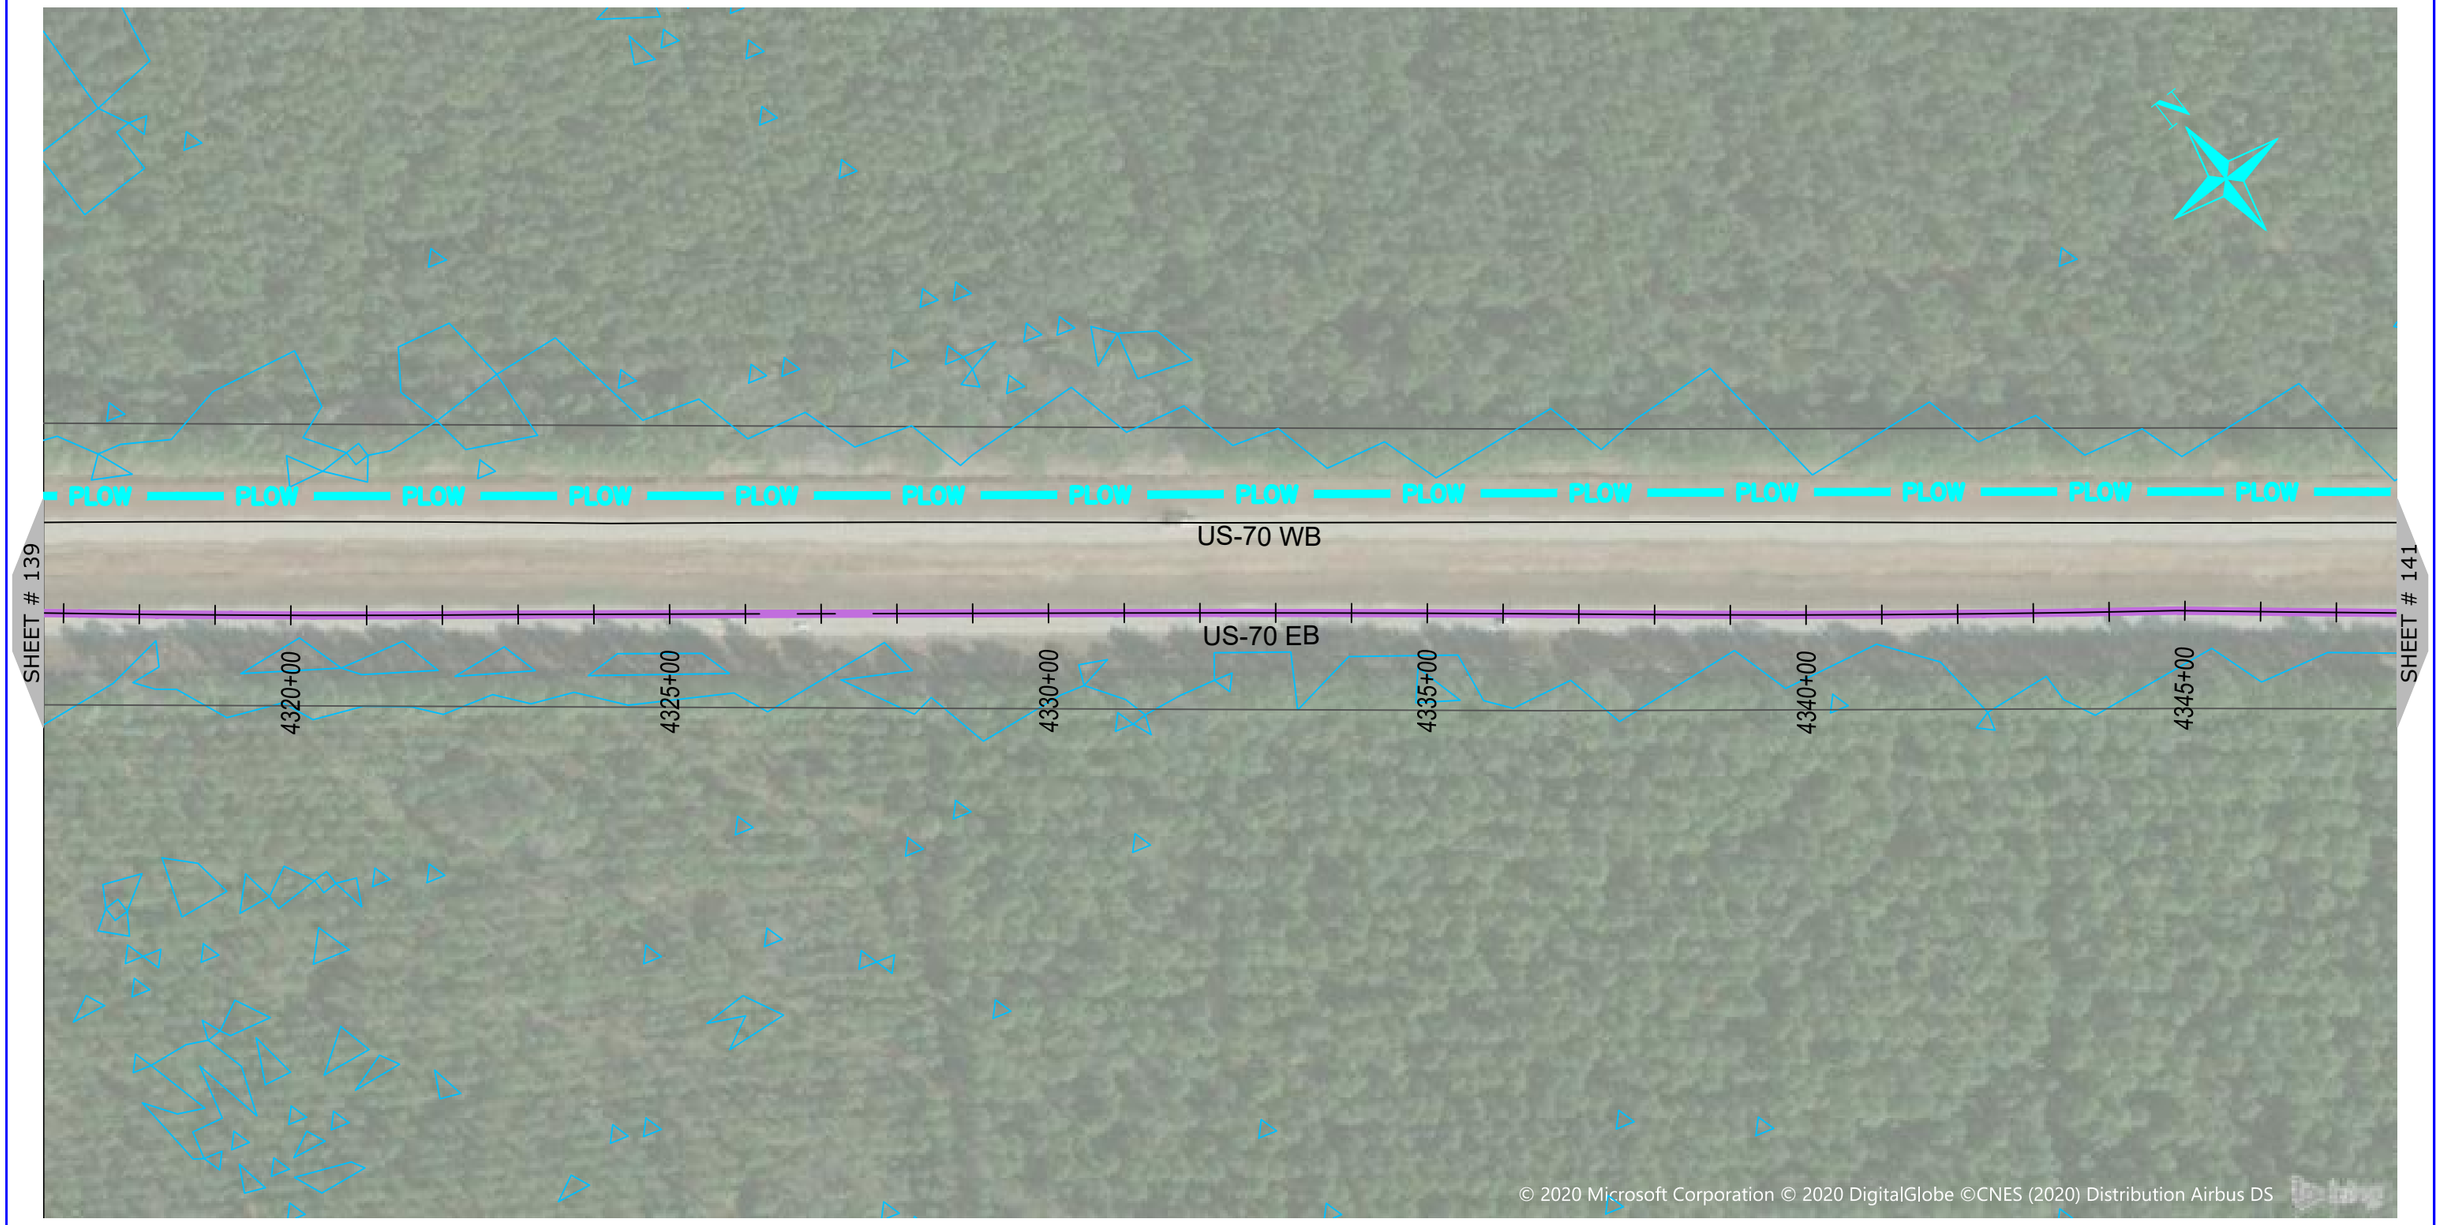

NUG COMMUNICATIONS
3315 ATLANTIC AVE
RALEIGH, NC 27604
(919) 876-5455

REV	DATE	DESCRIPTION
		Jones County

OWNER: STATE OF NORTH CAROLINA DEPARTMENT OF TRANSPORTATION

BEFORE YOU DIG STOP CALL 1-800-632-4949 N.C. ONE-CALL CENTER IT'S THE LAW

JOB NO:	POC
DATE:	22-06-2020
SCALE:	AS SHOWN
DESIGNED BY:	RAMTECH
DRAWN BY:	RAMTECH
CHECKED BY:	---
APPROVED BY:	---

PROJECT NAME: US-70

SHEET NAME: Sheet - (140)

SHEET: 140

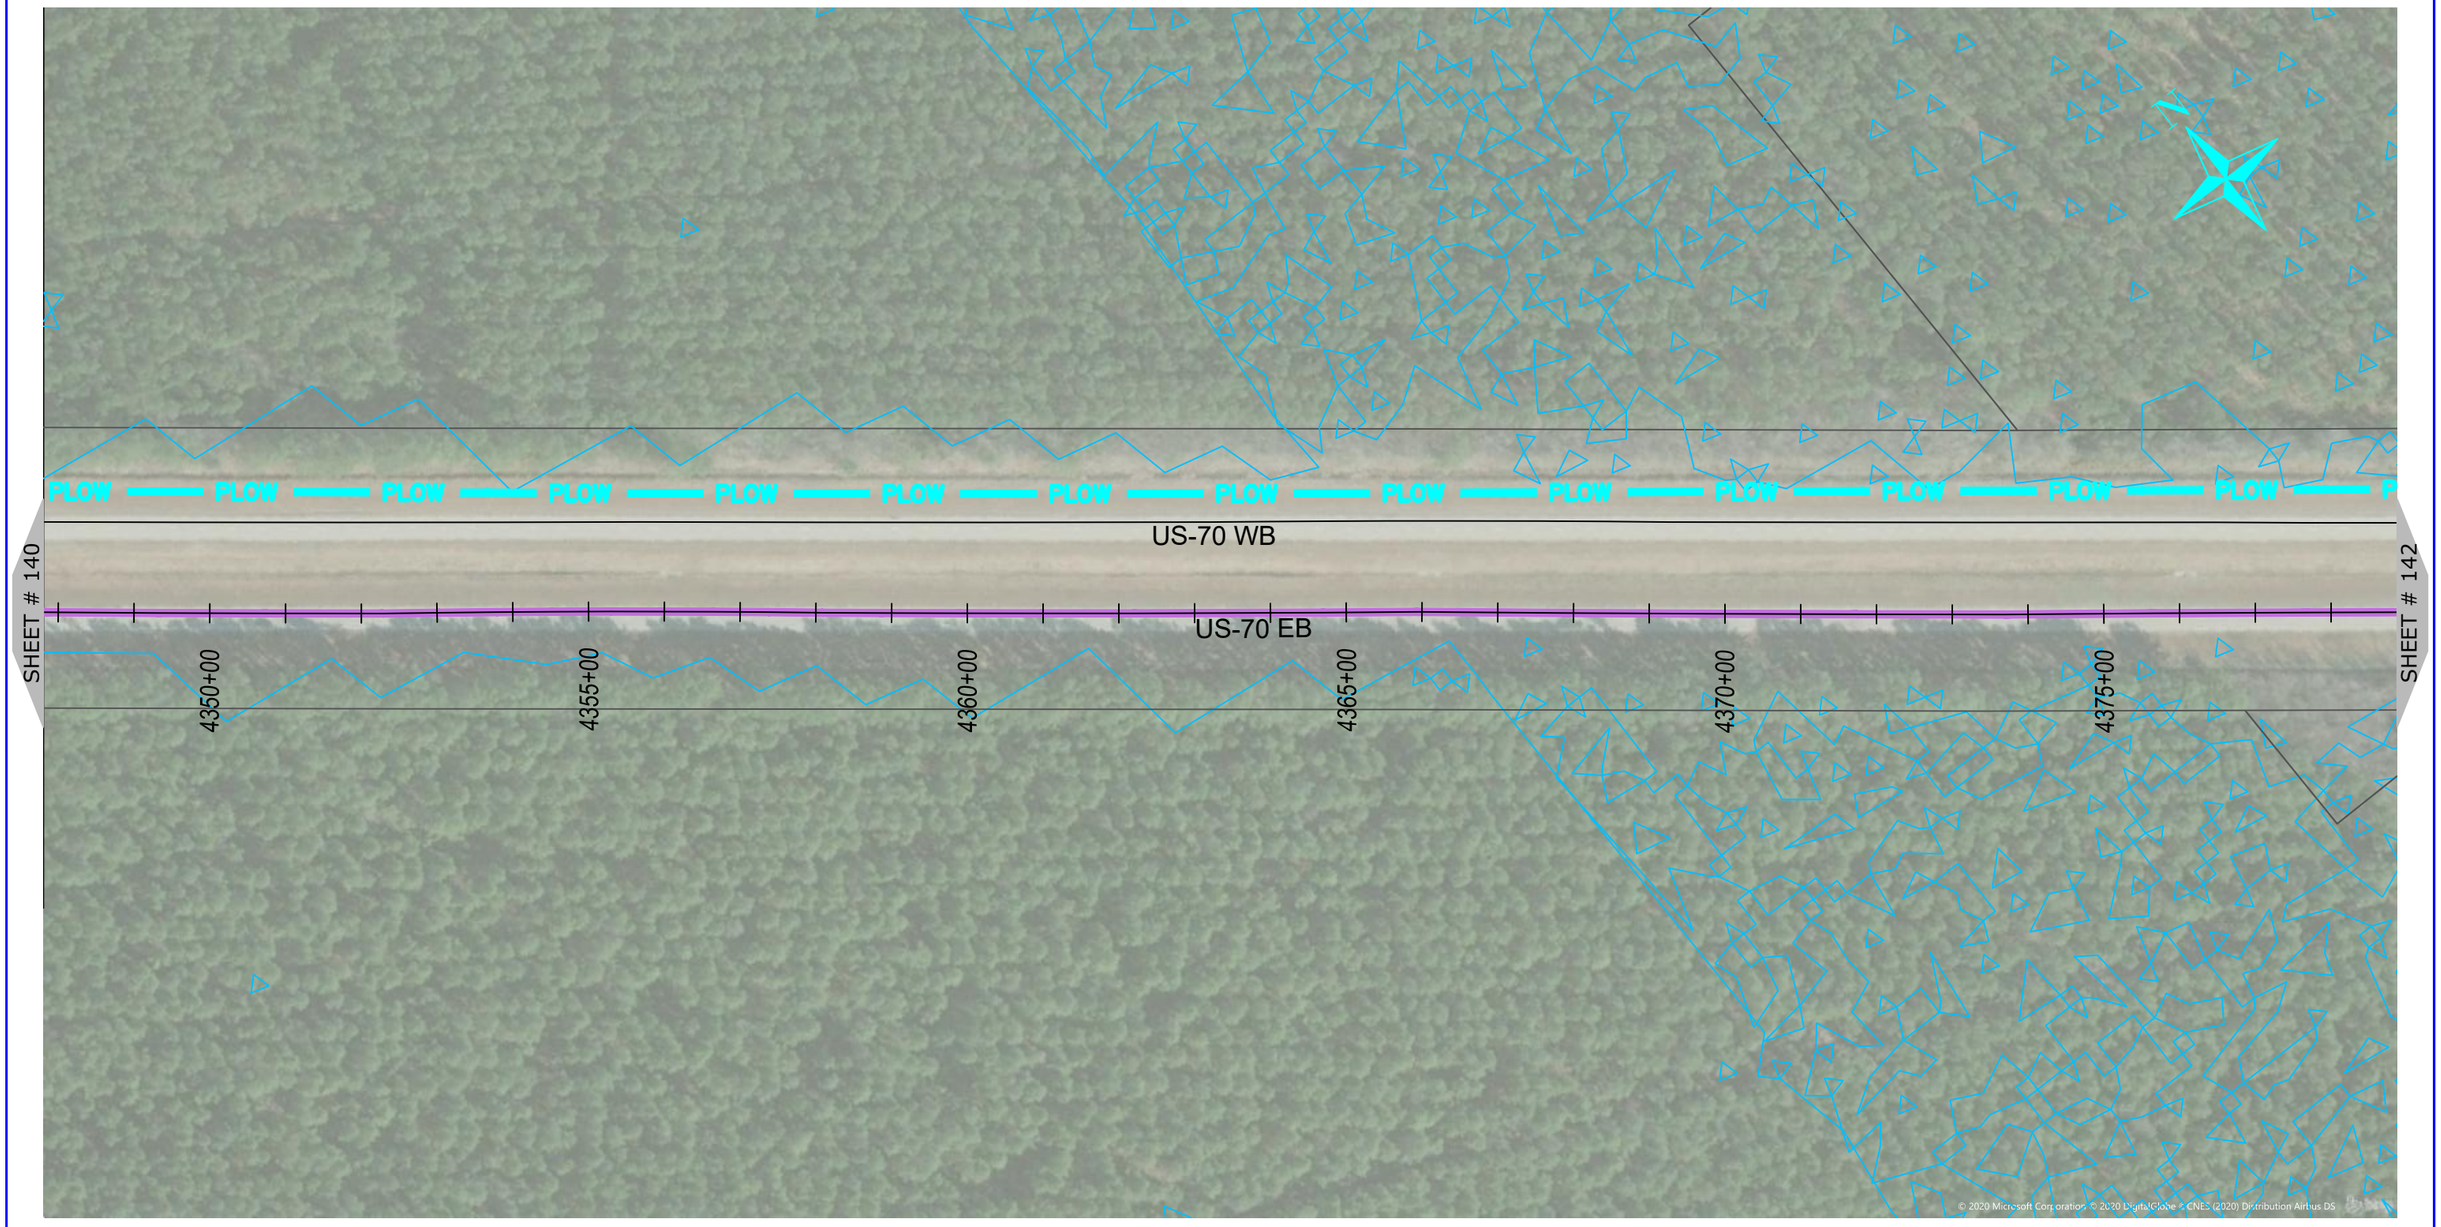

0 200 400
HORIZONTAL SCALE: 1" = 200'

NUG COMMUNICATIONS
3315 ATLANTIC AVE
RALEIGH, NC 27604
(919) 876-5455

REV	DATE	DESCRIPTION
		Jones County

OWNER: STATE OF NORTH CAROLINA DEPARTMENT OF TRANSPORTATION

BEFORE YOU DIG STOP CALL 1-800-632-4949 N.C. ONE-CALL CENTER IT'S THE LAW

JOB NO:	POC
DATE:	22-06-2020
SCALE:	AS SHOWN
DESIGNED BY:	RAMTECH
DRAWN BY:	RAMTECH
CHECKED BY:	---
APPROVED BY:	---

PROJECT NAME: US-70

SHEET NAME: Sheet - (141)

SHEET: 141

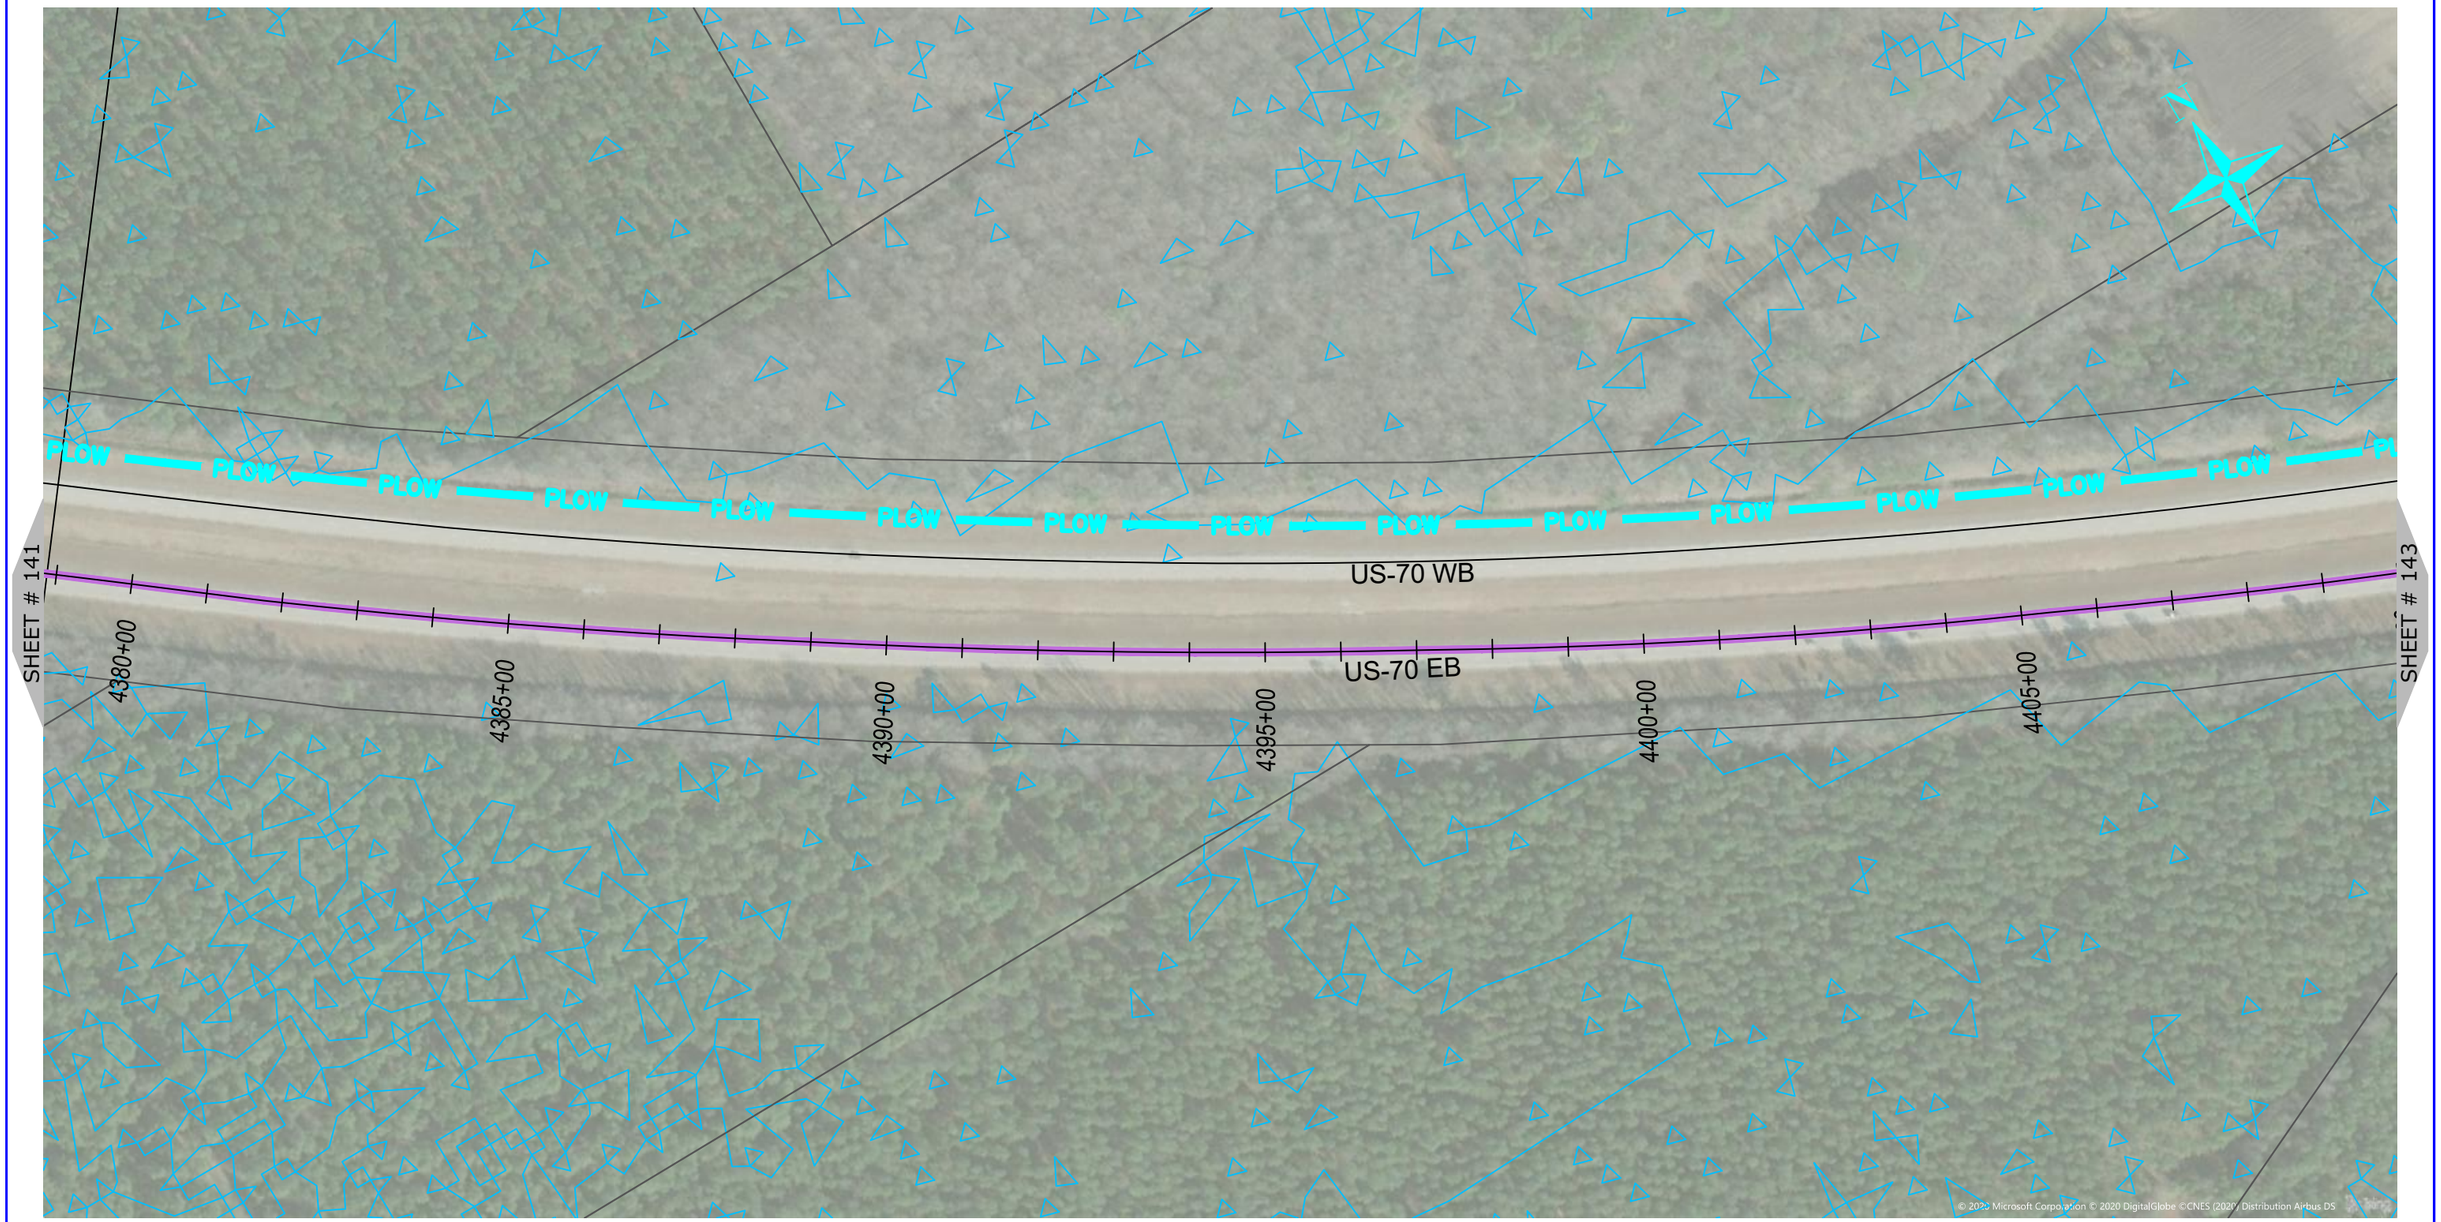

NUG COMMUNICATIONS
3315 ATLANTIC AVE
RALEIGH, NC 27604
(919) 876-5455

REV	DATE	DESCRIPTION
		Jones County

OWNER: STATE OF NORTH CAROLINA DEPARTMENT OF TRANSPORTATION

BEFORE YOU DIG STOP CALL 1-800-632-4949 N.C. ONE-CALL CENTER IT'S THE LAW

JOB NO:	POC
DATE:	22-06-2020
SCALE:	AS SHOWN
DESIGNED BY:	RAMTECH
DRAWN BY:	RAMTECH
CHECKED BY:	---
APPROVED BY:	---

PROJECT NAME: US-70

SHEET NAME: Sheet - (142)

SHEET: 142

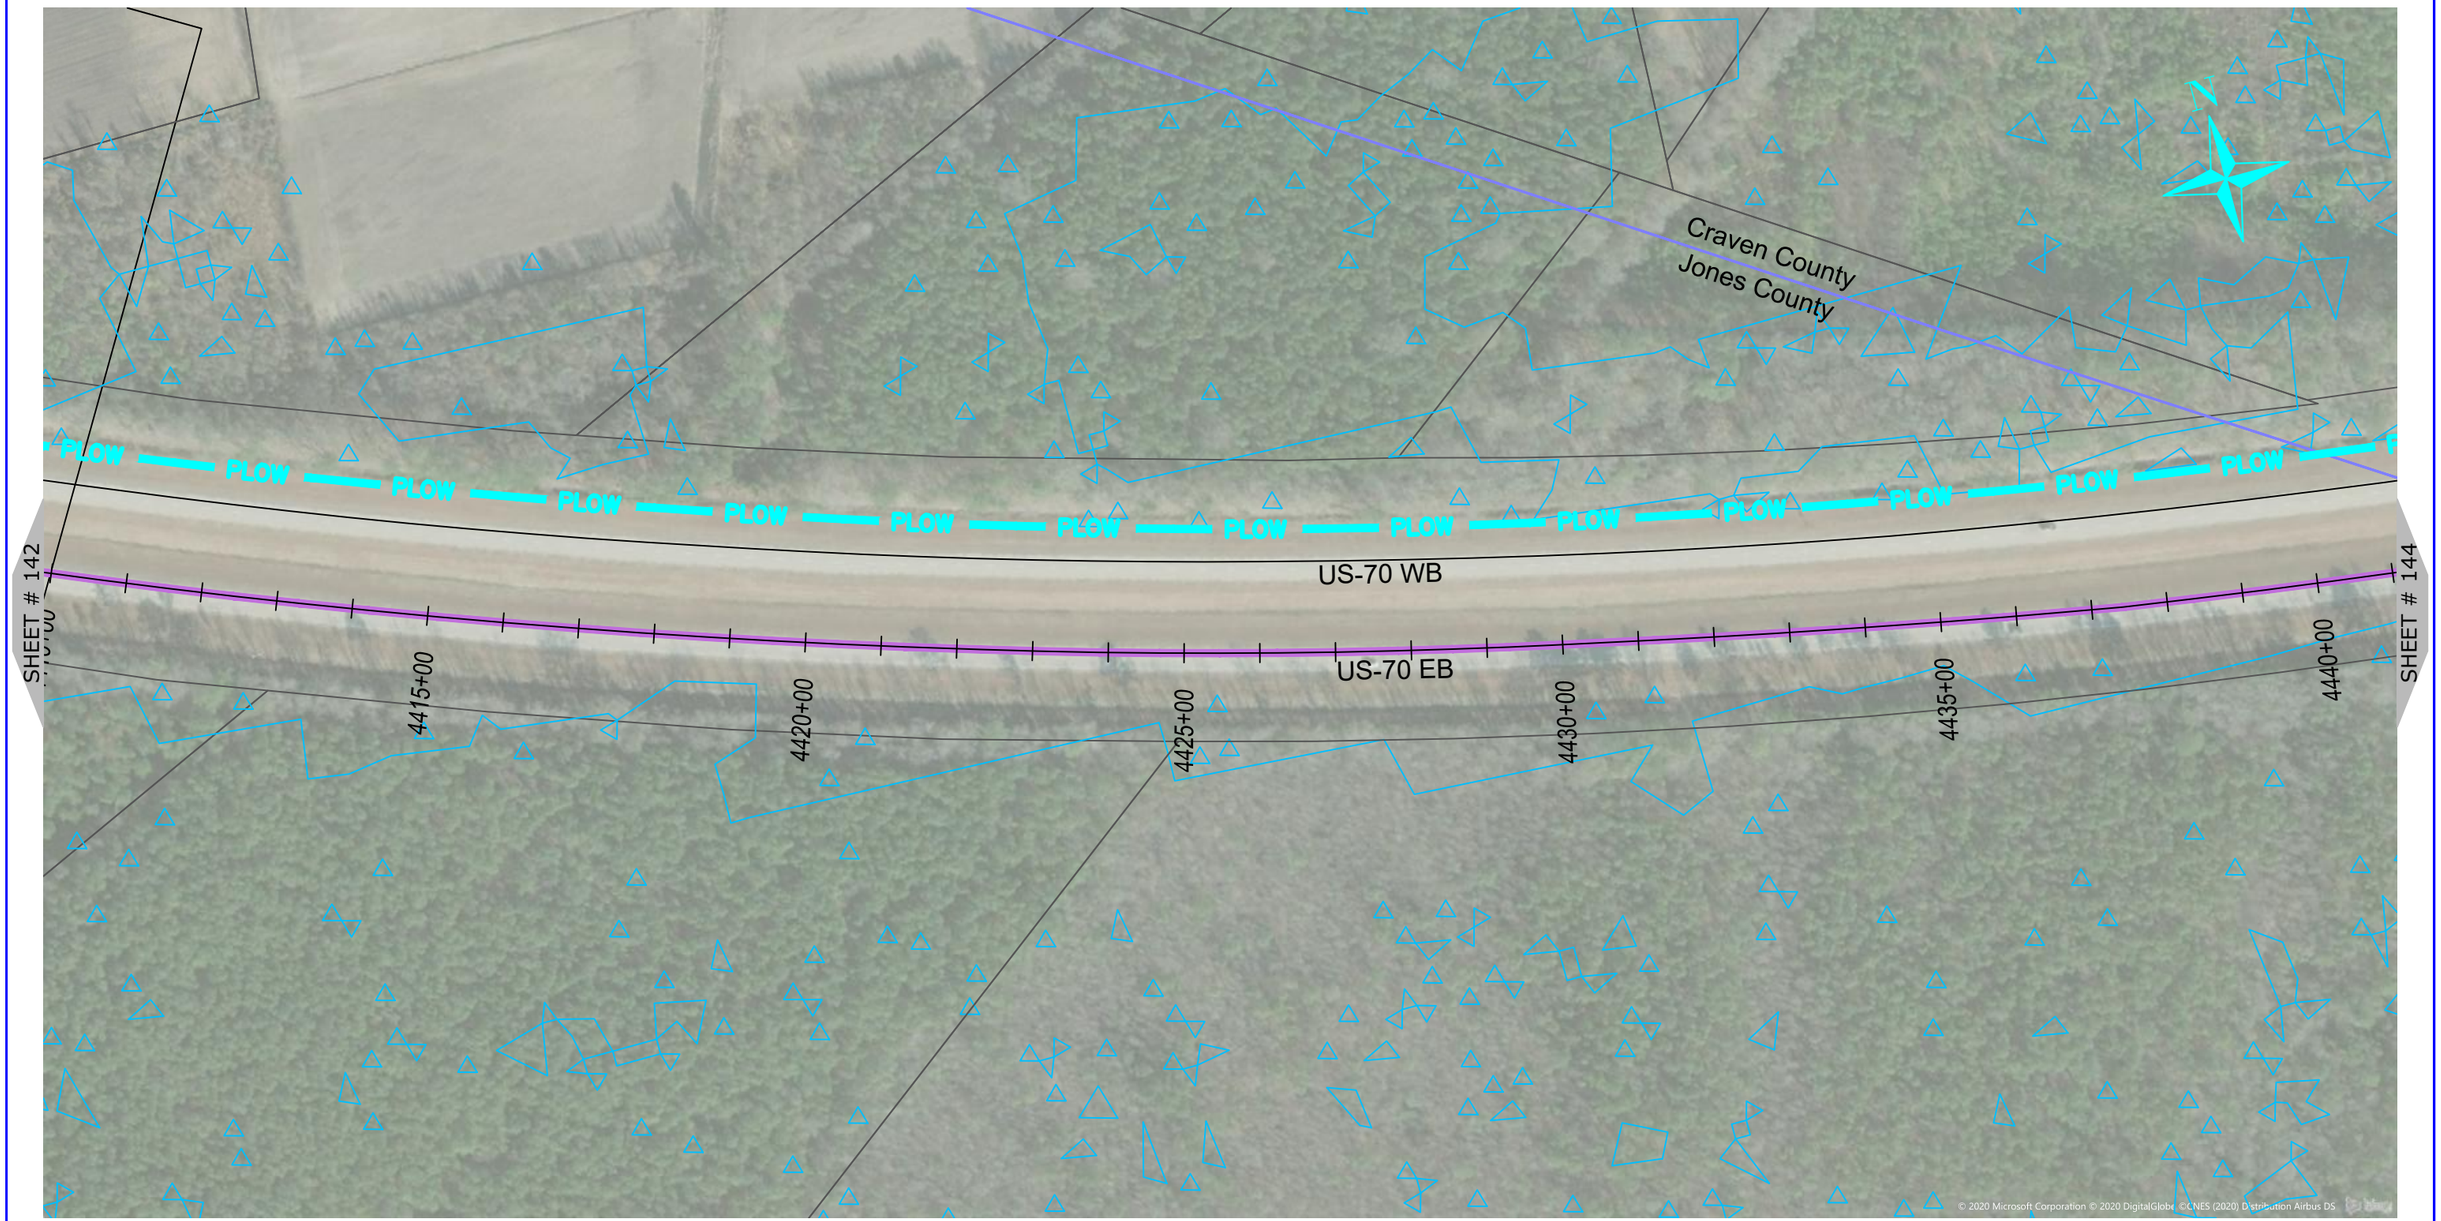

NUG COMMUNICATIONS
3315 ATLANTIC AVE
RALEIGH, NC 27604
(919) 876-5455

REV	DATE	DESCRIPTION
		Jones County
		Craven County

OWNER: STATE OF NORTH CAROLINA DEPARTMENT OF TRANSPORTATION

BEFORE YOU DIG STOP CALL 1-800-632-4949 N.C. ONE-CALL CENTER IT'S THE LAW

JOB NO:	POC
DATE:	22-06-2020
SCALE:	AS SHOWN
DESIGNED BY:	RAMTECH
DRAWN BY:	RAMTECH
CHECKED BY:	---
APPROVED BY:	---

PROJECT NAME: US-70

SHEET NAME: Sheet - (143)

SHEET: 143

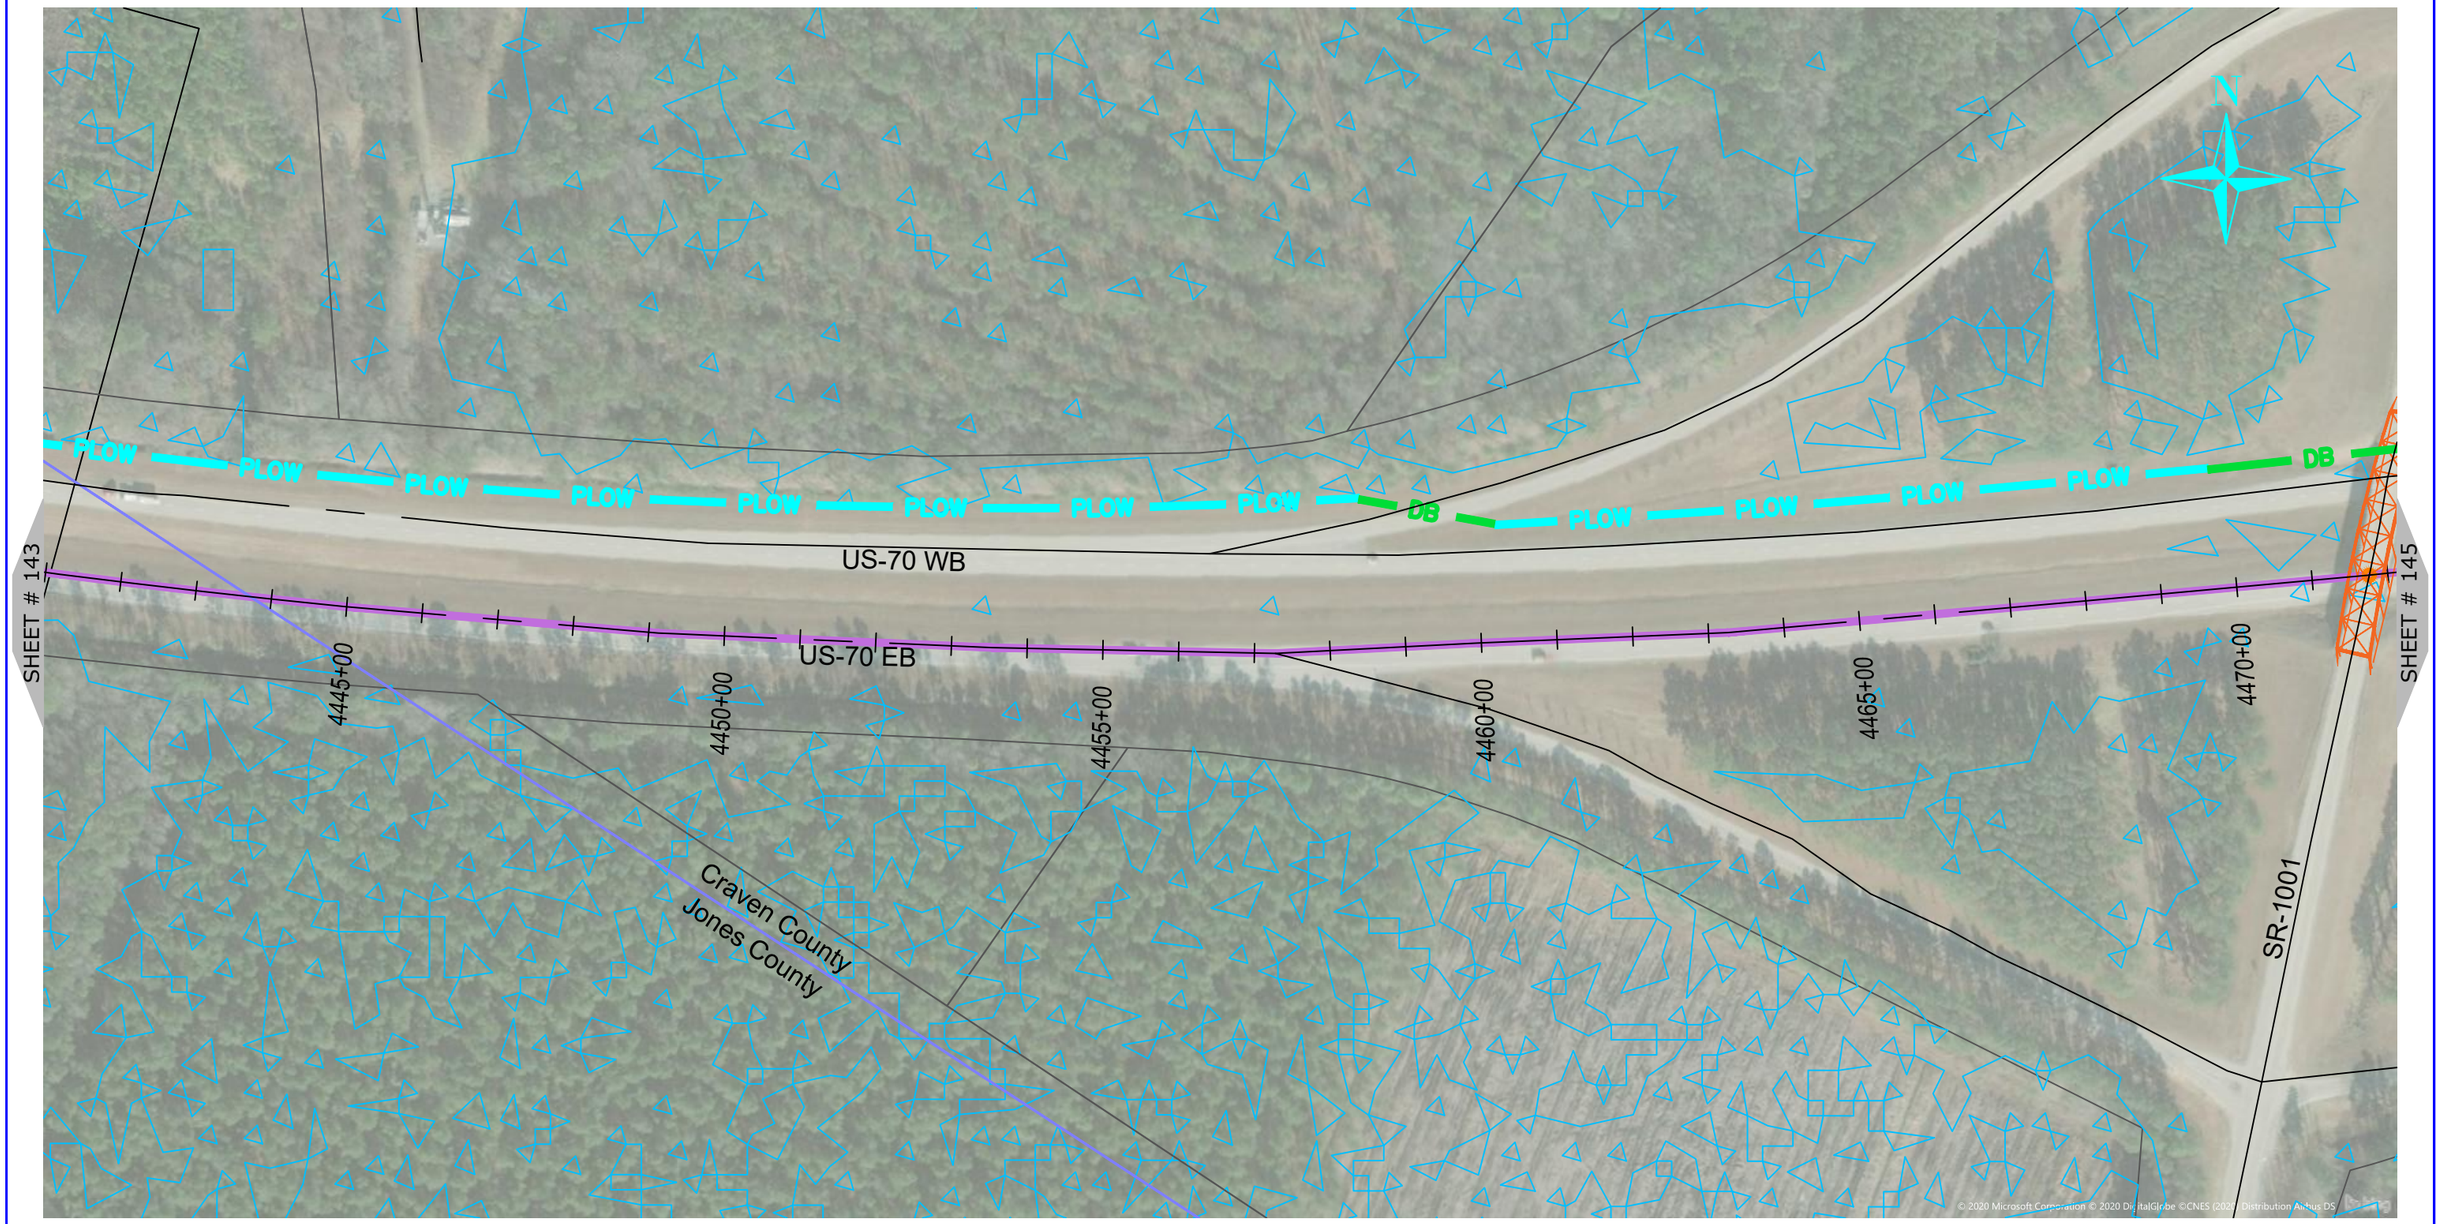

ONUG COMMUNICATIONS
3315 ATLANTIC AVE
RALEIGH, NC 27604
(919) 876-5455

REV	DATE	DESCRIPTION
		Craven County

OWNER: STATE OF NORTH CAROLINA DEPARTMENT OF TRANSPORTATION

BEFORE YOU DIG STOP CALL 1-800-632-4949 N.C. ONE-CALL CENTER IT'S THE LAW

JOB NO:	POC
DATE:	22-06-2020
SCALE:	AS SHOWN
DESIGNED BY:	RAMTECH
DRAWN BY:	RAMTECH
CHECKED BY:	---
APPROVED BY:	---

PROJECT NAME: US-70

SHEET NAME: Sheet - (144)

SHEET: 144

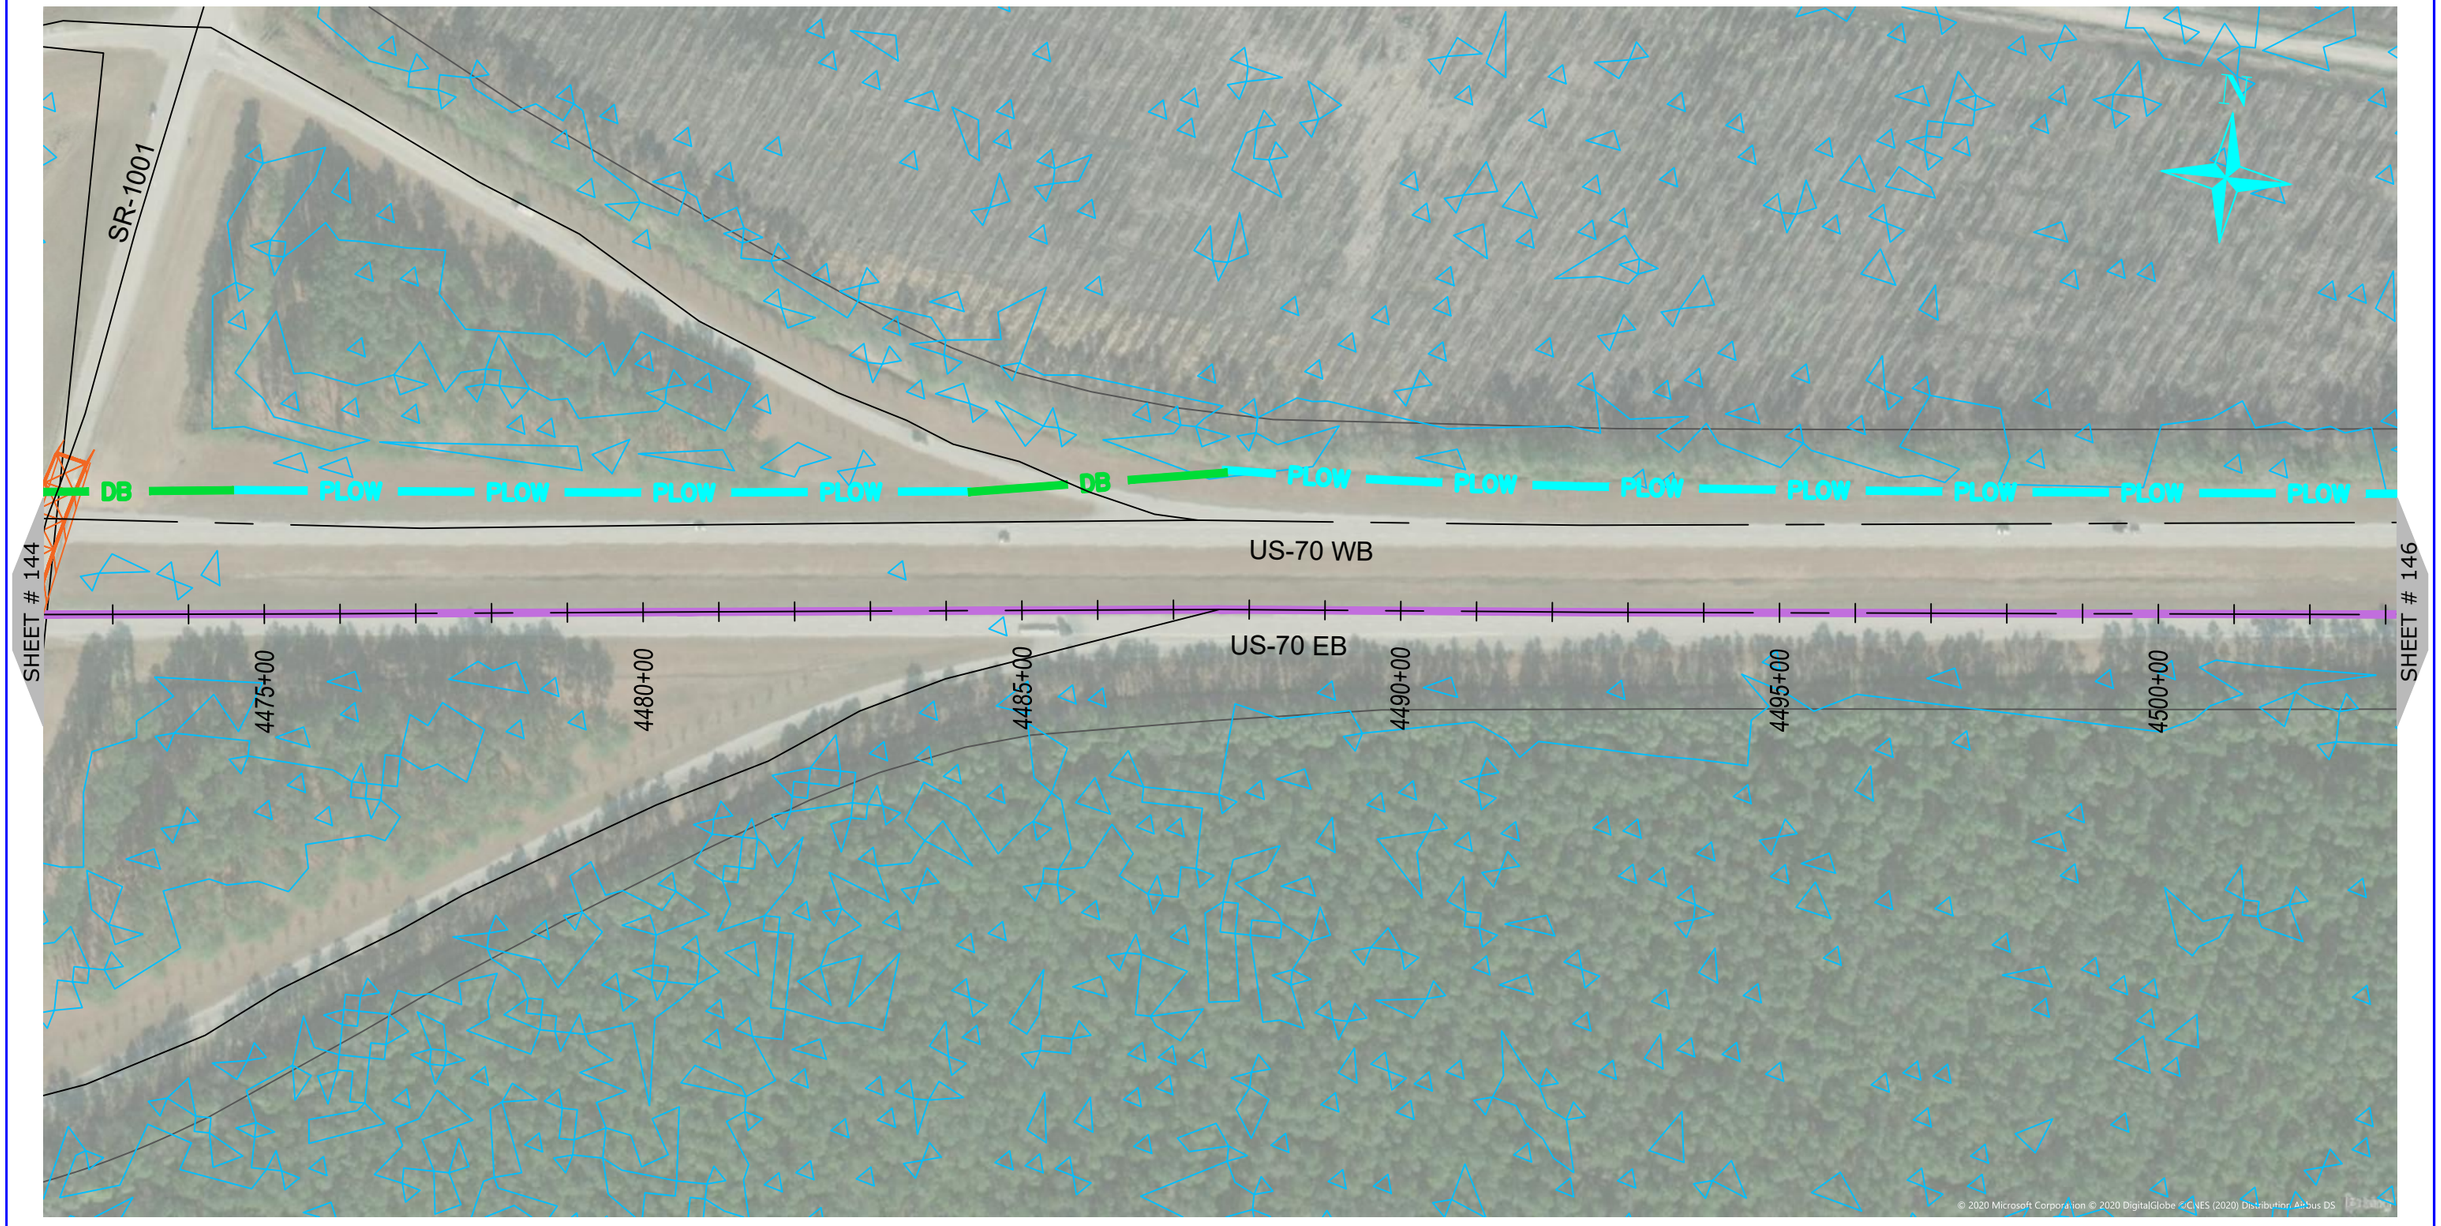

0 200 400

HORIZONTAL SCALE: 1" = 200'

NUG COMMUNICATIONS

3315 ATLANTIC AVE
RALEIGH, NC 27604
(919) 876-5455

REV	DATE	DESCRIPTION
		Craven County

OWNER: STATE OF NORTH CAROLINA DEPARTMENT OF TRANSPORTATION

BEFORE YOU DIG STOP CALL 1-800-632-4949 N.C. ONE-CALL CENTER IT'S THE LAW

JOB NO:	POC
DATE:	22-06-2020
SCALE:	AS SHOWN
DESIGNED BY:	RAMTECH
DRAWN BY:	RAMTECH
CHECKED BY:	---
APPROVED BY:	---

PROJECT NAME: US-70

SHEET NAME: Sheet - (145)

SHEET: 145

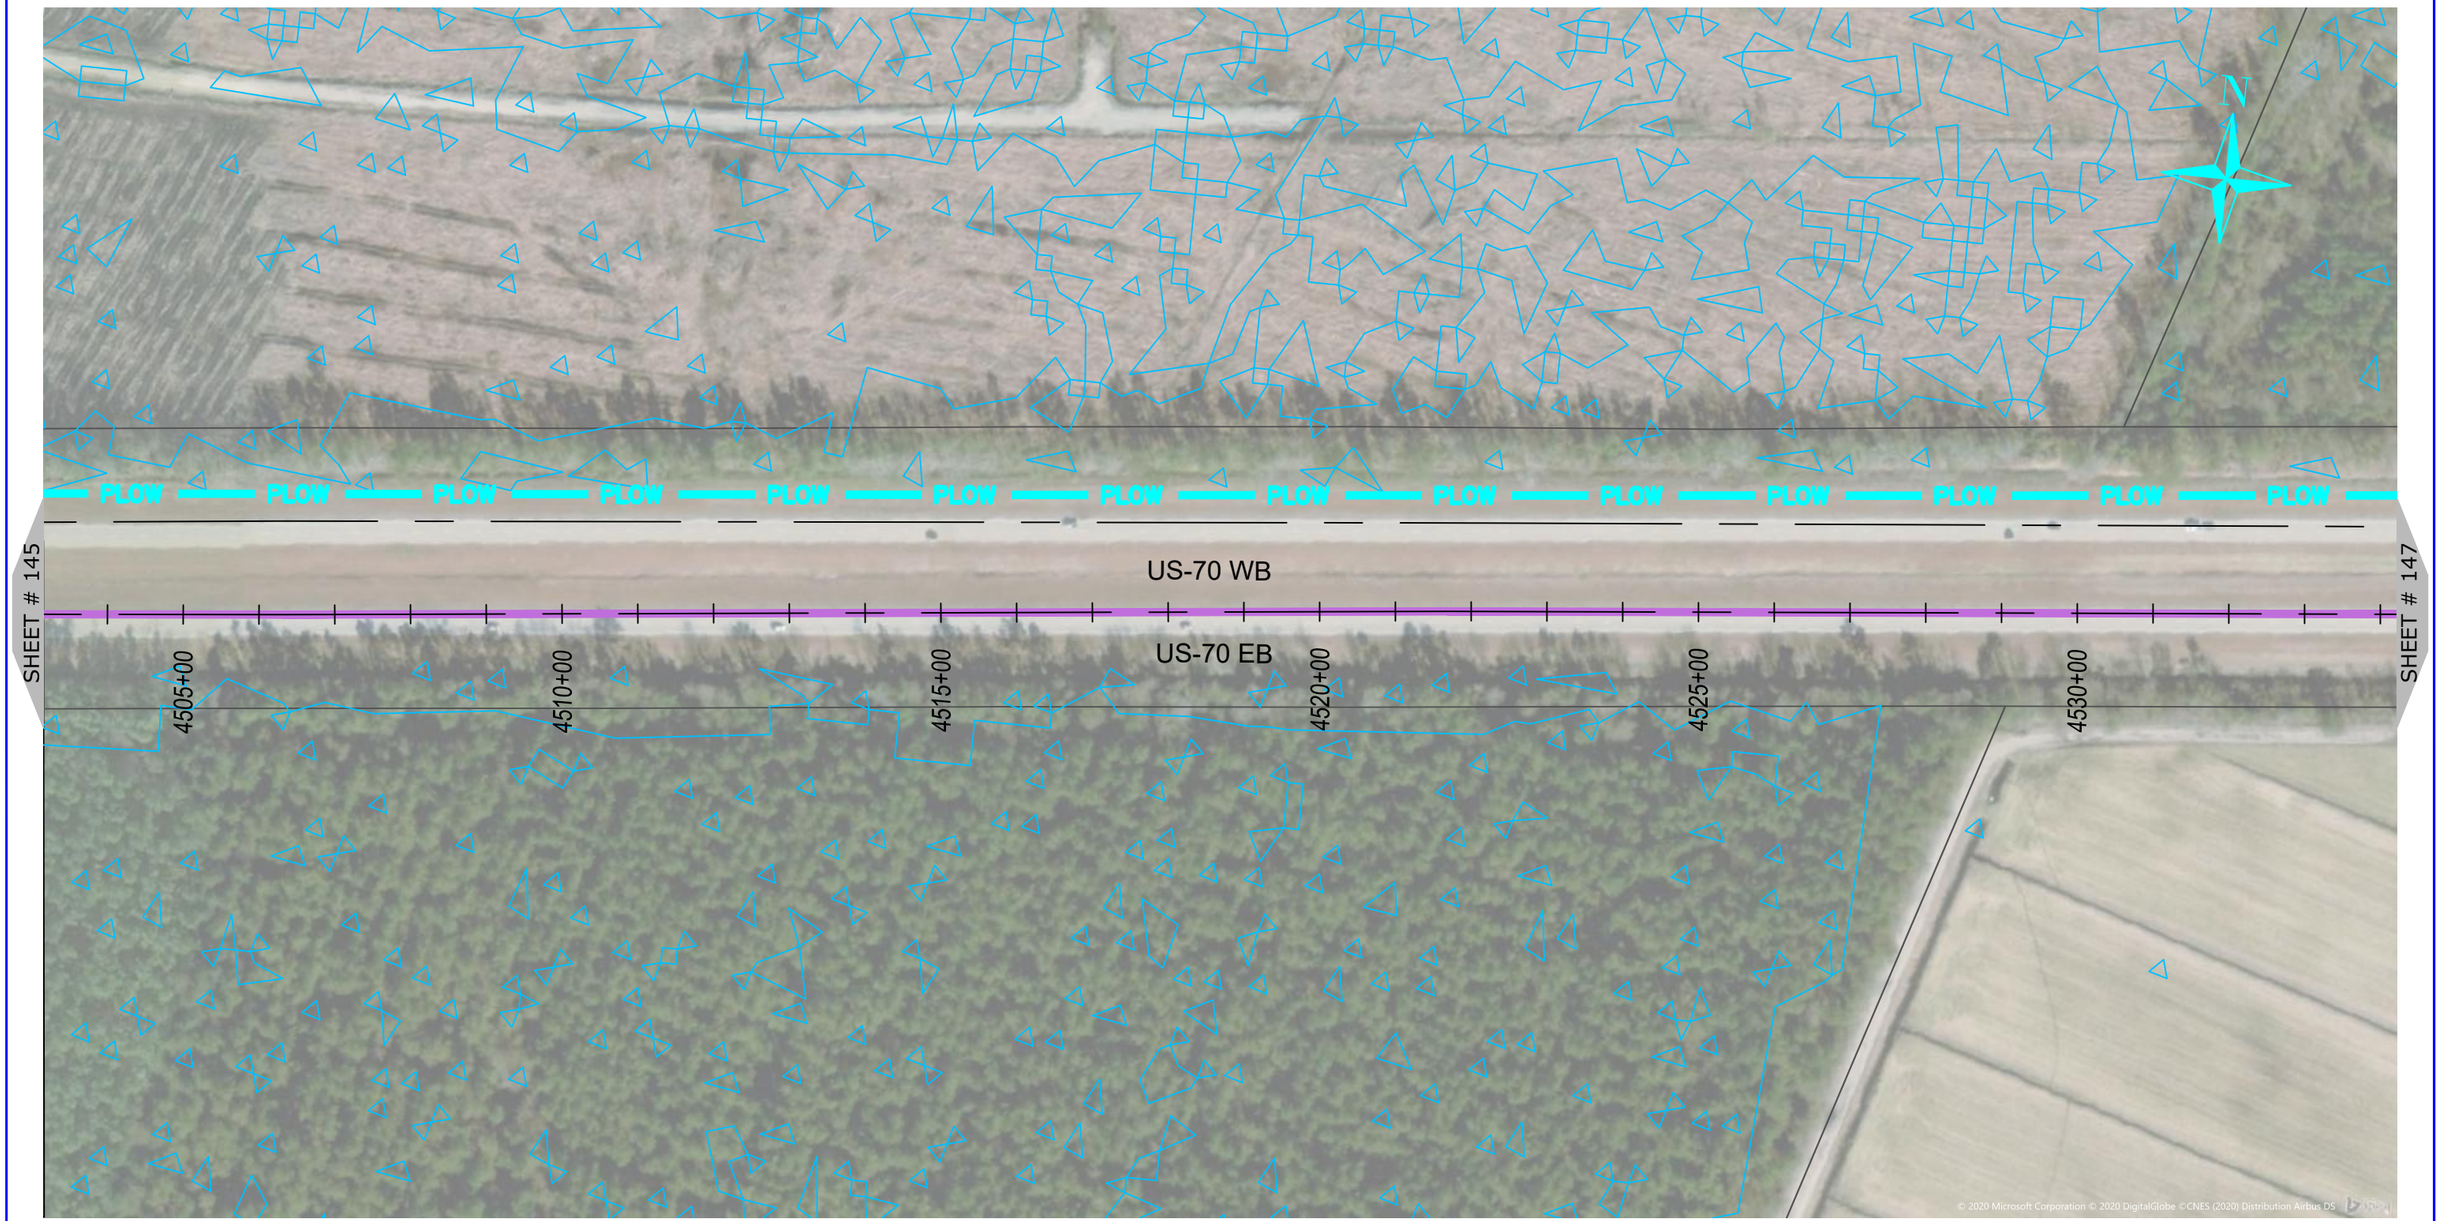

0 200 400
HORIZONTAL SCALE: 1" = 200'

NUG COMMUNICATIONS
3315 ATLANTIC AVE
RALEIGH, NC 27604
(919) 876-5455

REV	DATE	DESCRIPTION
		Craven County

OWNER: STATE OF NORTH CAROLINA DEPARTMENT OF TRANSPORTATION

BEFORE YOU DIG STOP CALL 1-800-632-4949 N.C. ONE-CALL CENTER IT'S THE LAW

JOB NO:	POC
DATE:	22-06-2020
SCALE:	AS SHOWN
DESIGNED BY:	RAMTECH
DRAWN BY:	RAMTECH
CHECKED BY:	---
APPROVED BY:	---

PROJECT NAME: US-70

SHEET NAME: Sheet - (146)

SHEET: 146

0 200 400

HORIZONTAL SCALE: 1" = 200'

NUG COMMUNICATIONS
3315 ATLANTIC AVE
RALEIGH, NC 27604
(919) 876-5455

REV	DATE	DESCRIPTION
		Craven County

OWNER: STATE OF NORTH CAROLINA DEPARTMENT OF TRANSPORTATION

BEFORE YOU DIG STOP CALL 1-800-632-4949 N.C. ONE-CALL CENTER IT'S THE LAW

JOB NO:	POC
DATE:	22-06-2020
SCALE:	AS SHOWN
DESIGNED BY:	RAMTECH
DRAWN BY:	RAMTECH
CHECKED BY:	---
APPROVED BY:	---

PROJECT NAME: US-70

SHEET NAME: Sheet - (147)

SHEET: 147

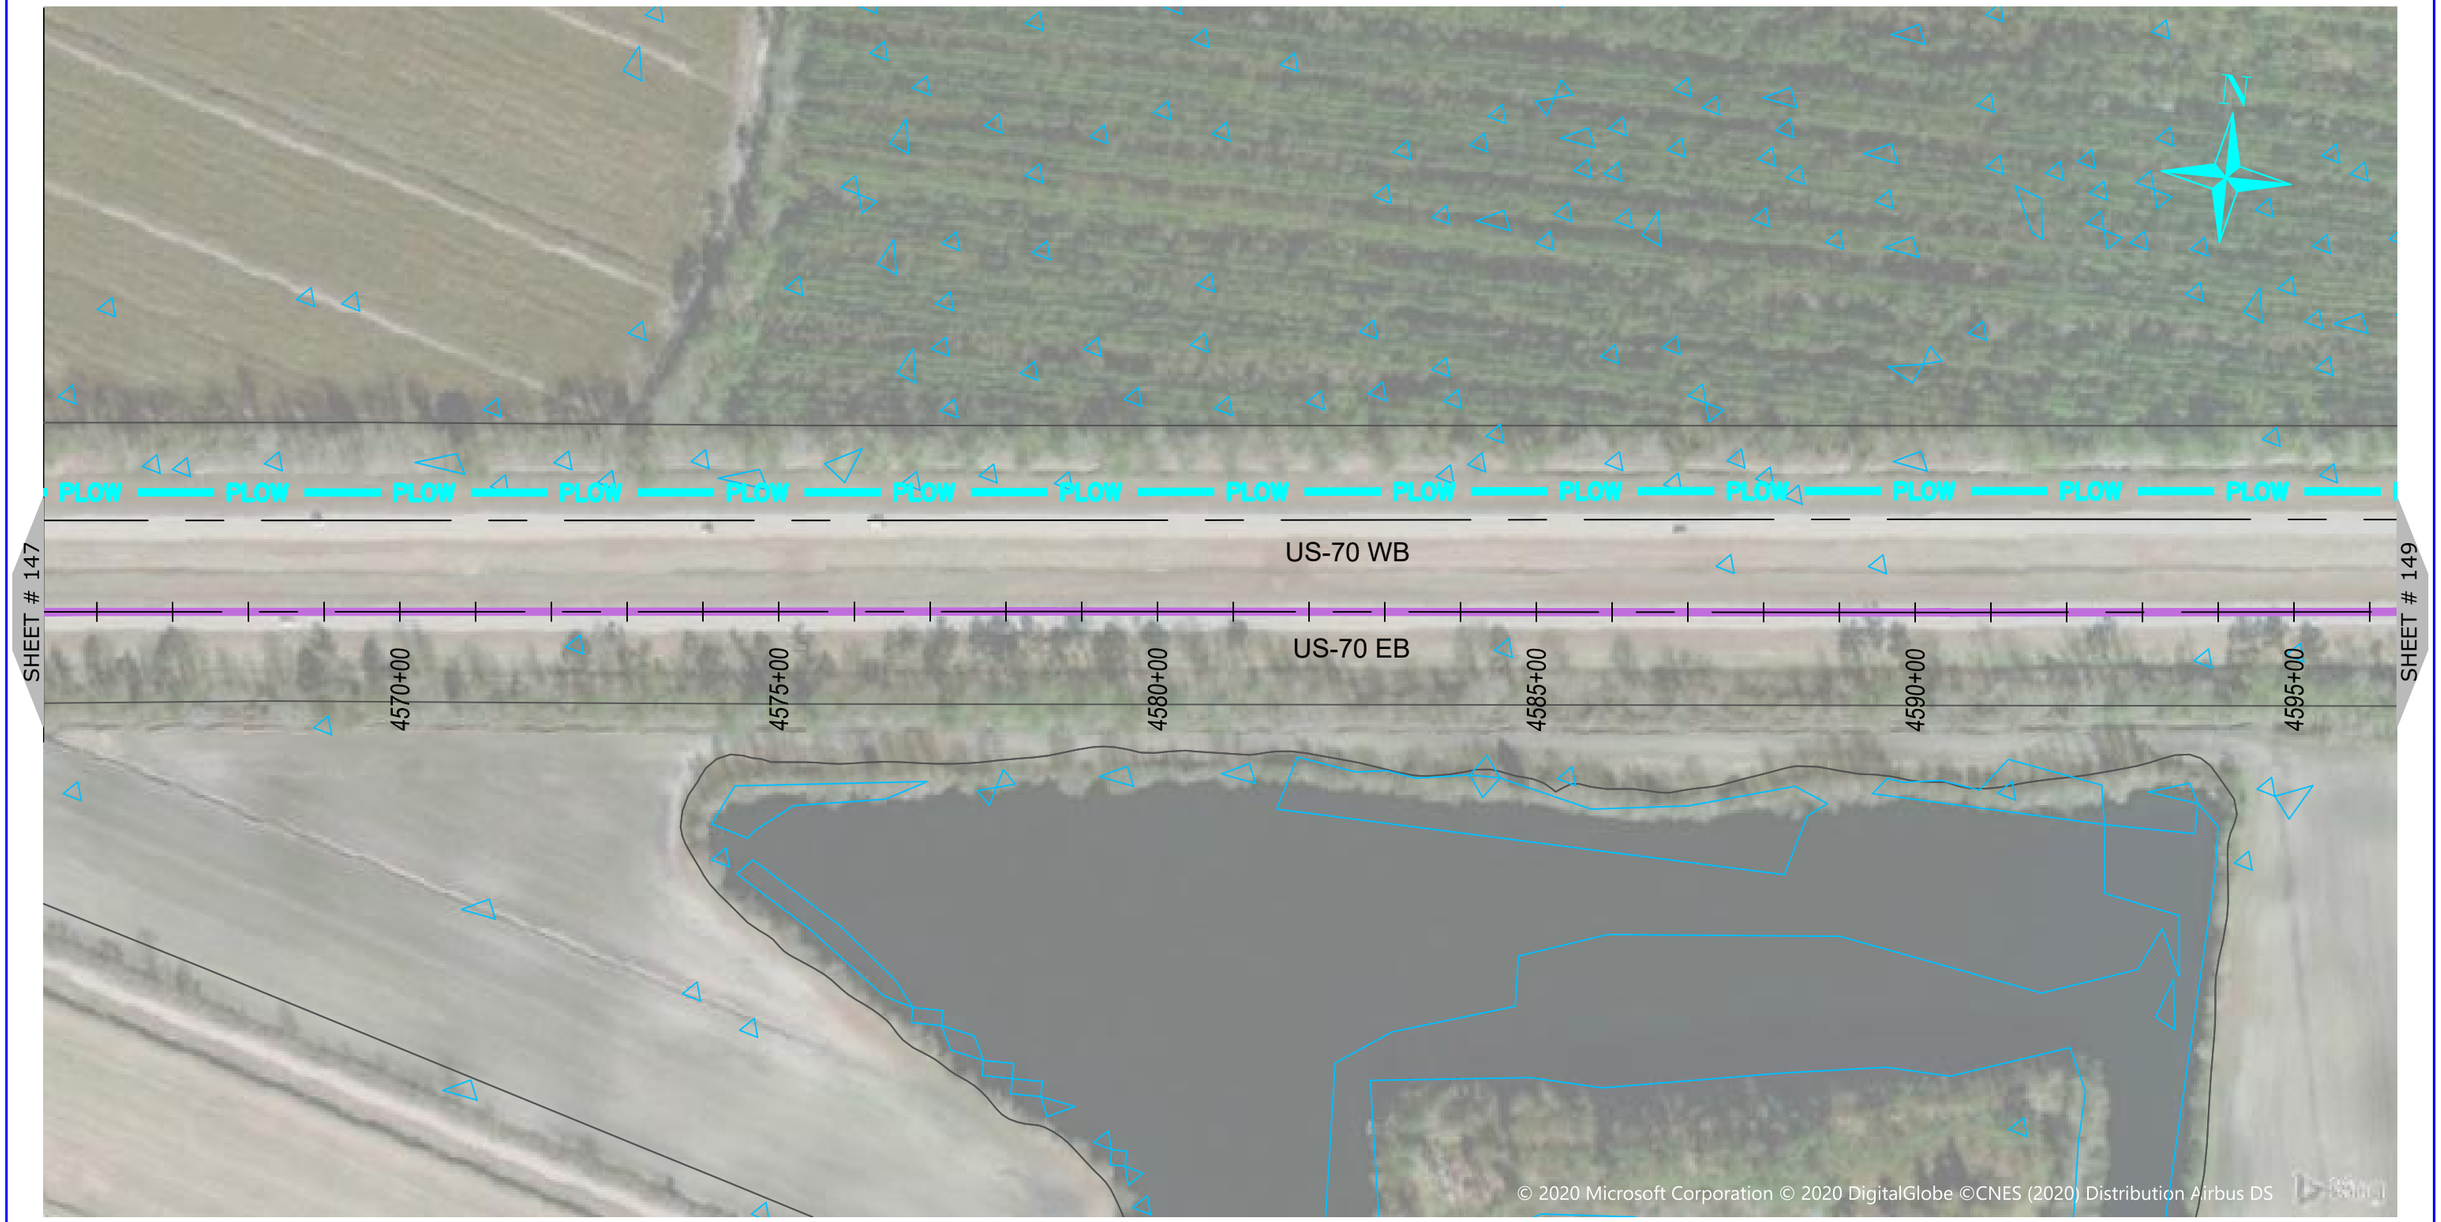

0 200 400
HORIZONTAL SCALE: 1" = 200'

NUG COMMUNICATIONS
3315 ATLANTIC AVE
RALEIGH, NC 27604
(919) 876-5455

REV	DATE	DESCRIPTION
		Craven County

OWNER: STATE OF NORTH CAROLINA DEPARTMENT OF TRANSPORTATION

BEFORE YOU DIG STOP CALL 1-800-632-4949 N.C. ONE-CALL CENTER IT'S THE LAW

JOB NO:	POC
DATE:	22-06-2020
SCALE:	AS SHOWN
DESIGNED BY:	RAMTECH
DRAWN BY:	RAMTECH
CHECKED BY:	---
APPROVED BY:	---

PROJECT NAME: US-70

SHEET NAME: Sheet - (148)

SHEET: 148

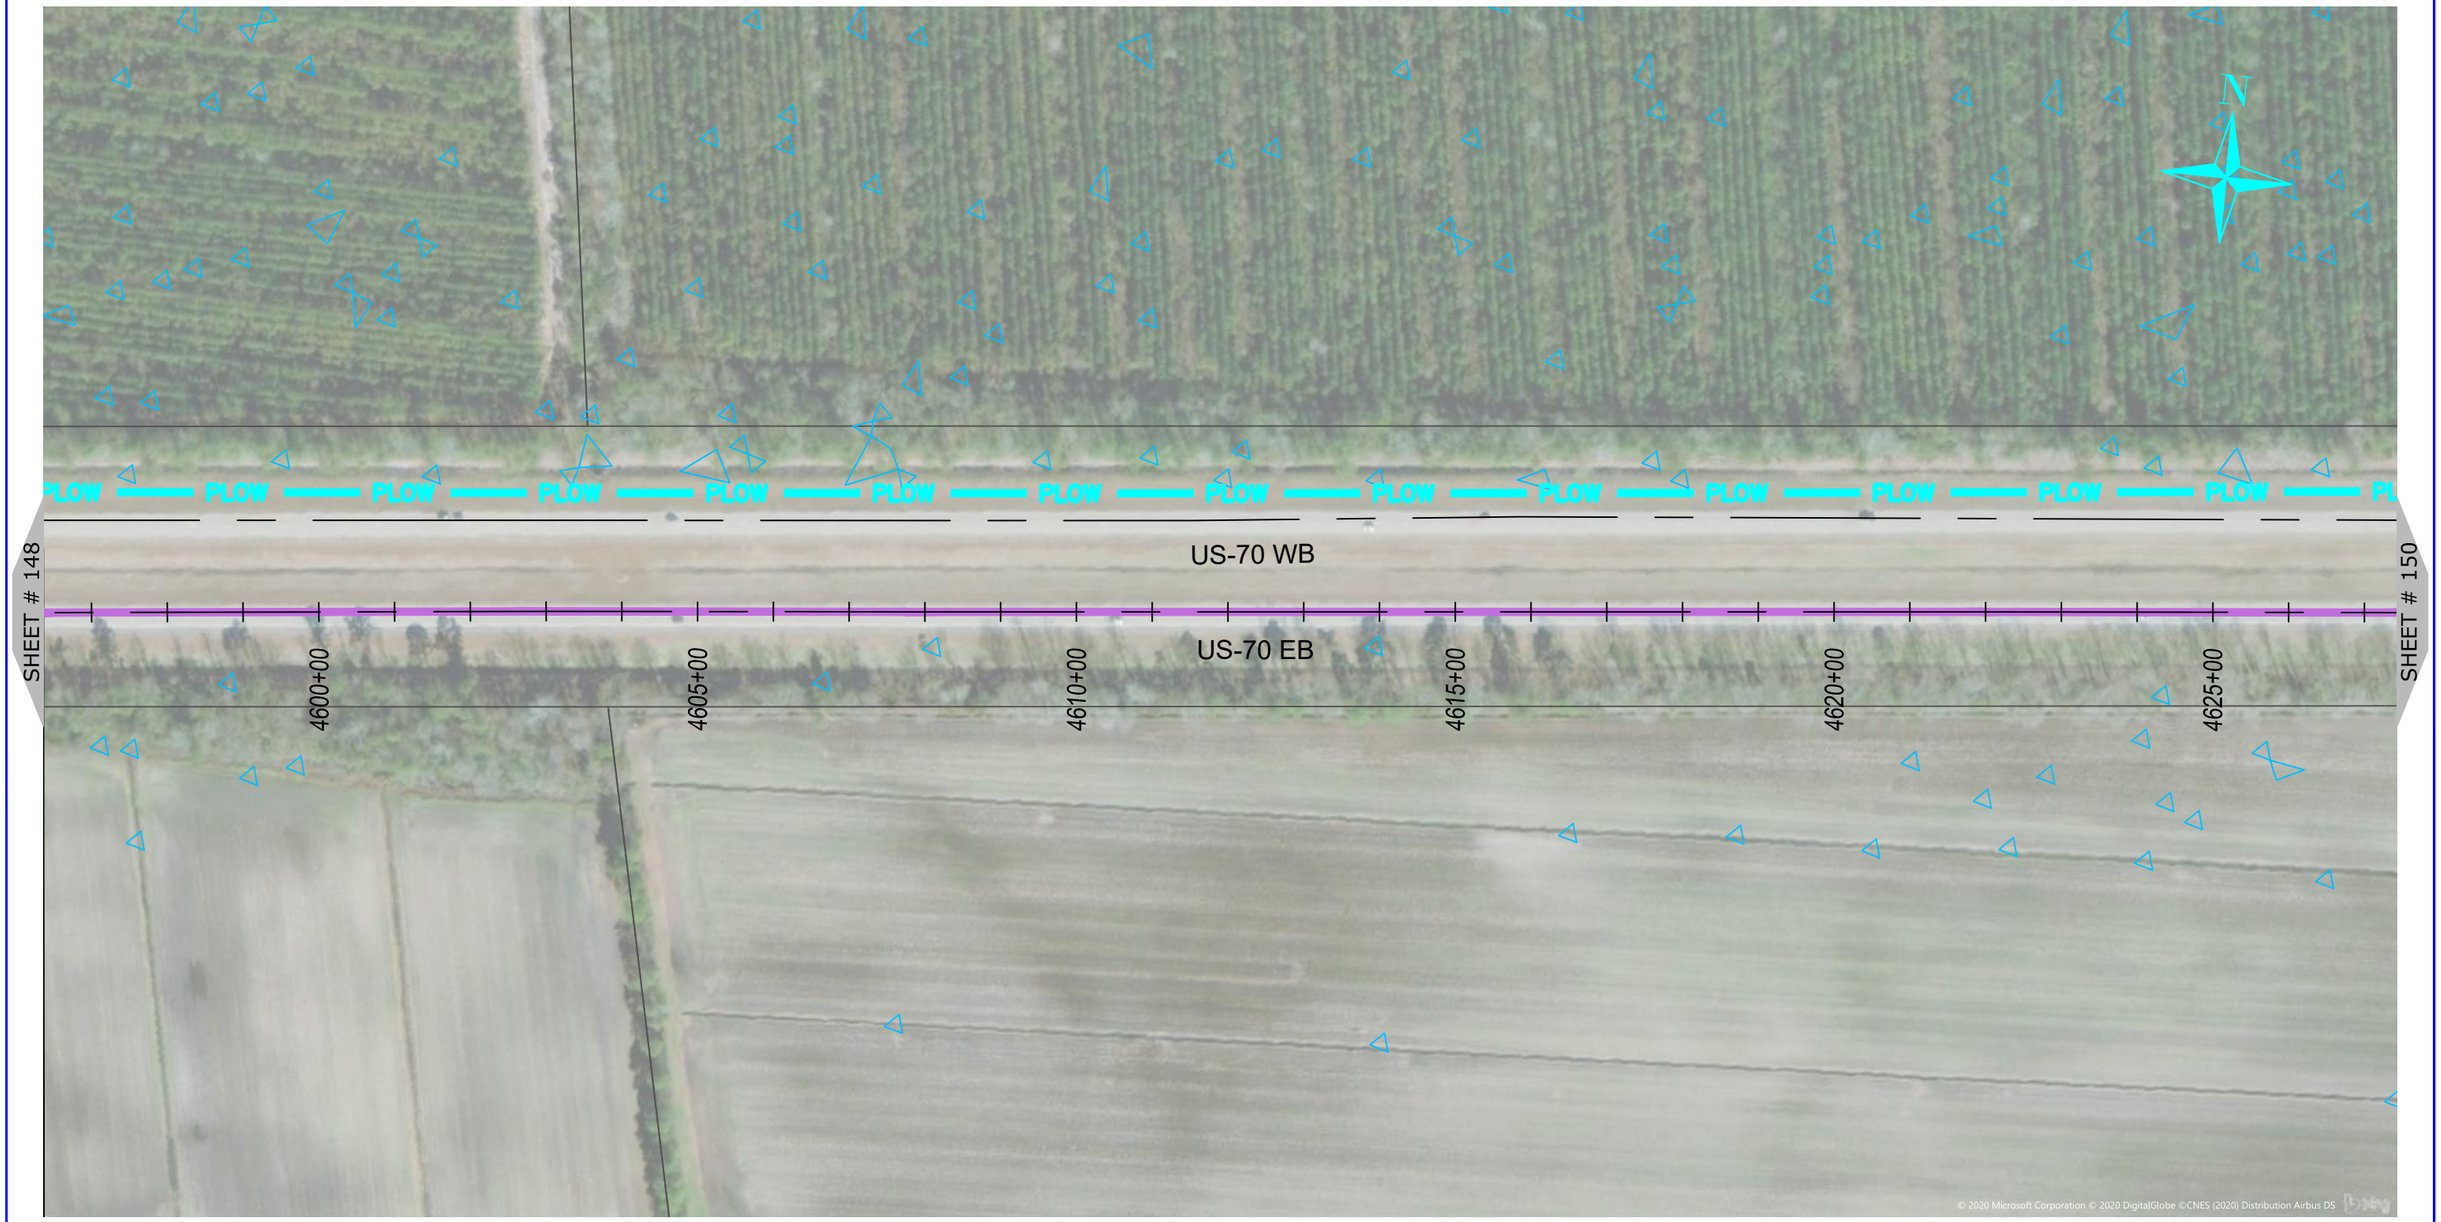

0 200 400
HORIZONTAL SCALE: 1" = 200'

NUG COMMUNICATIONS
3315 ATLANTIC AVE
RALEIGH, NC 27604
(919) 876-5455

REV	DATE	DESCRIPTION
		Craven County

OWNER: STATE OF NORTH CAROLINA DEPARTMENT OF TRANSPORTATION

BEFORE YOU DIG STOP
CALL 1-800-632-4949
N.C. ONE-CALL CENTER
IT'S THE LAW

JOB NO:	POC
DATE:	22-06-2020
SCALE:	AS SHOWN
DESIGNED BY:	RAMTECH
DRAWN BY:	RAMTECH
CHECKED BY:	---
APPROVED BY:	---

PROJECT NAME: US-70

SHEET NAME: Sheet - (149)

SHEET: 149

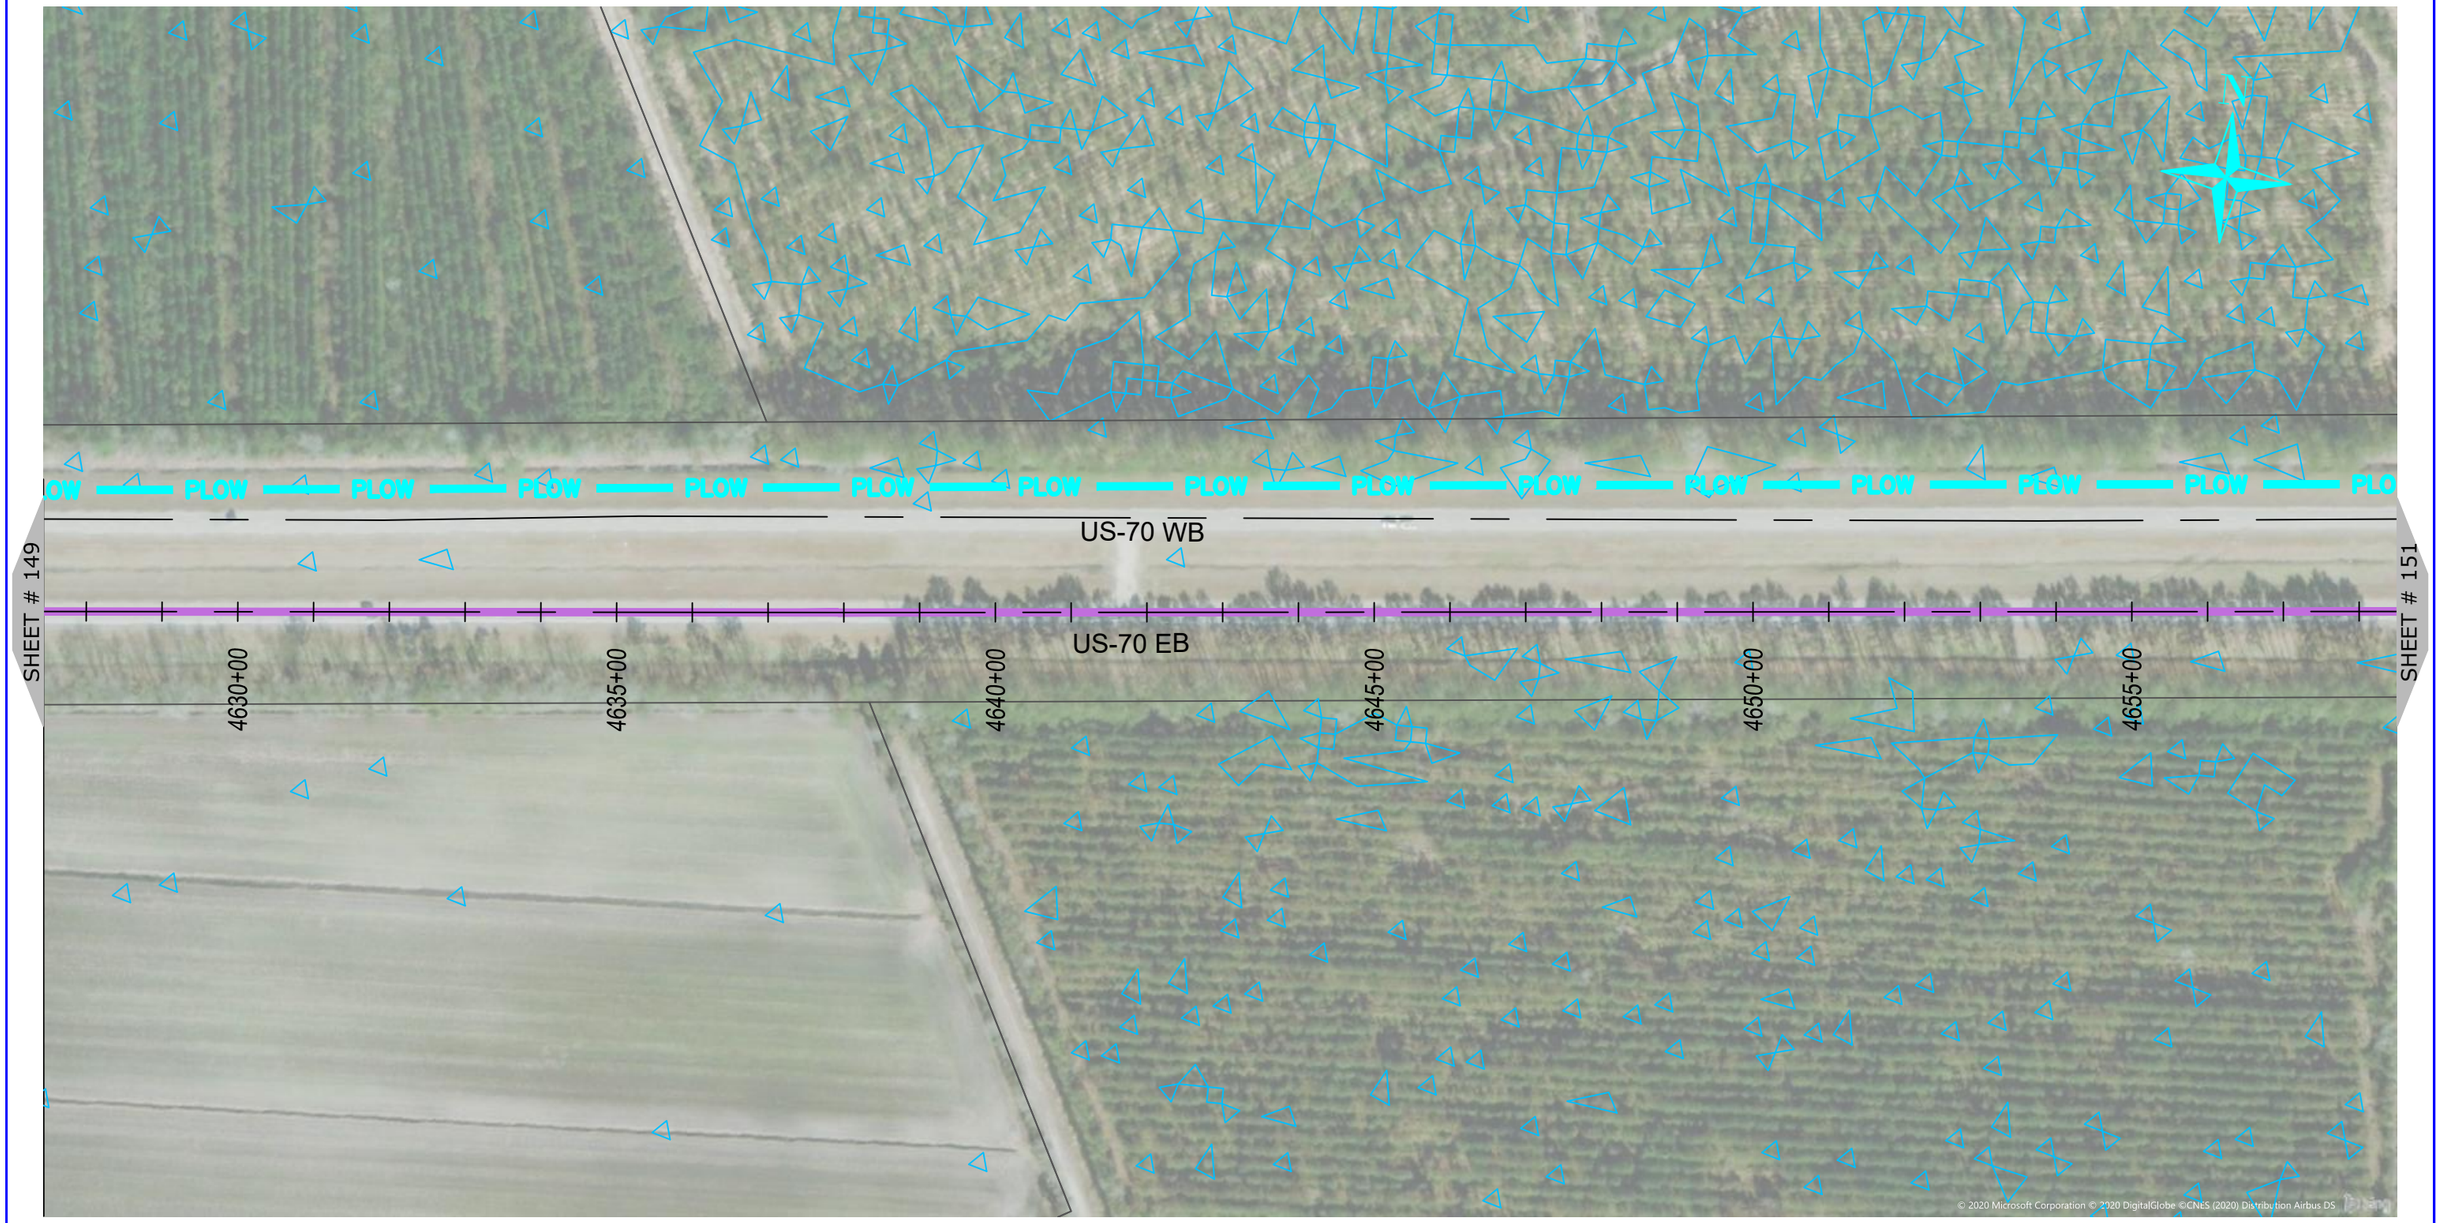

0 200 400
HORIZONTAL SCALE: 1" = 200'

NUG COMMUNICATIONS
3315 ATLANTIC AVE
RALEIGH, NC 27604
(919) 876-5455

REV	DATE	DESCRIPTION
		Craven County

OWNER: STATE OF NORTH CAROLINA DEPARTMENT OF TRANSPORTATION

BEFORE YOU DIG STOP
CALL 1-800-632-4949
N.C. ONE-CALL CENTER
IT'S THE LAW

JOB NO:	POC
DATE:	22-06-2020
SCALE:	AS SHOWN
DESIGNED BY:	RAMTECH
DRAWN BY:	RAMTECH
CHECKED BY:	---
APPROVED BY:	---

PROJECT NAME: US-70

SHEET NAME: Sheet - (150)

SHEET: 150

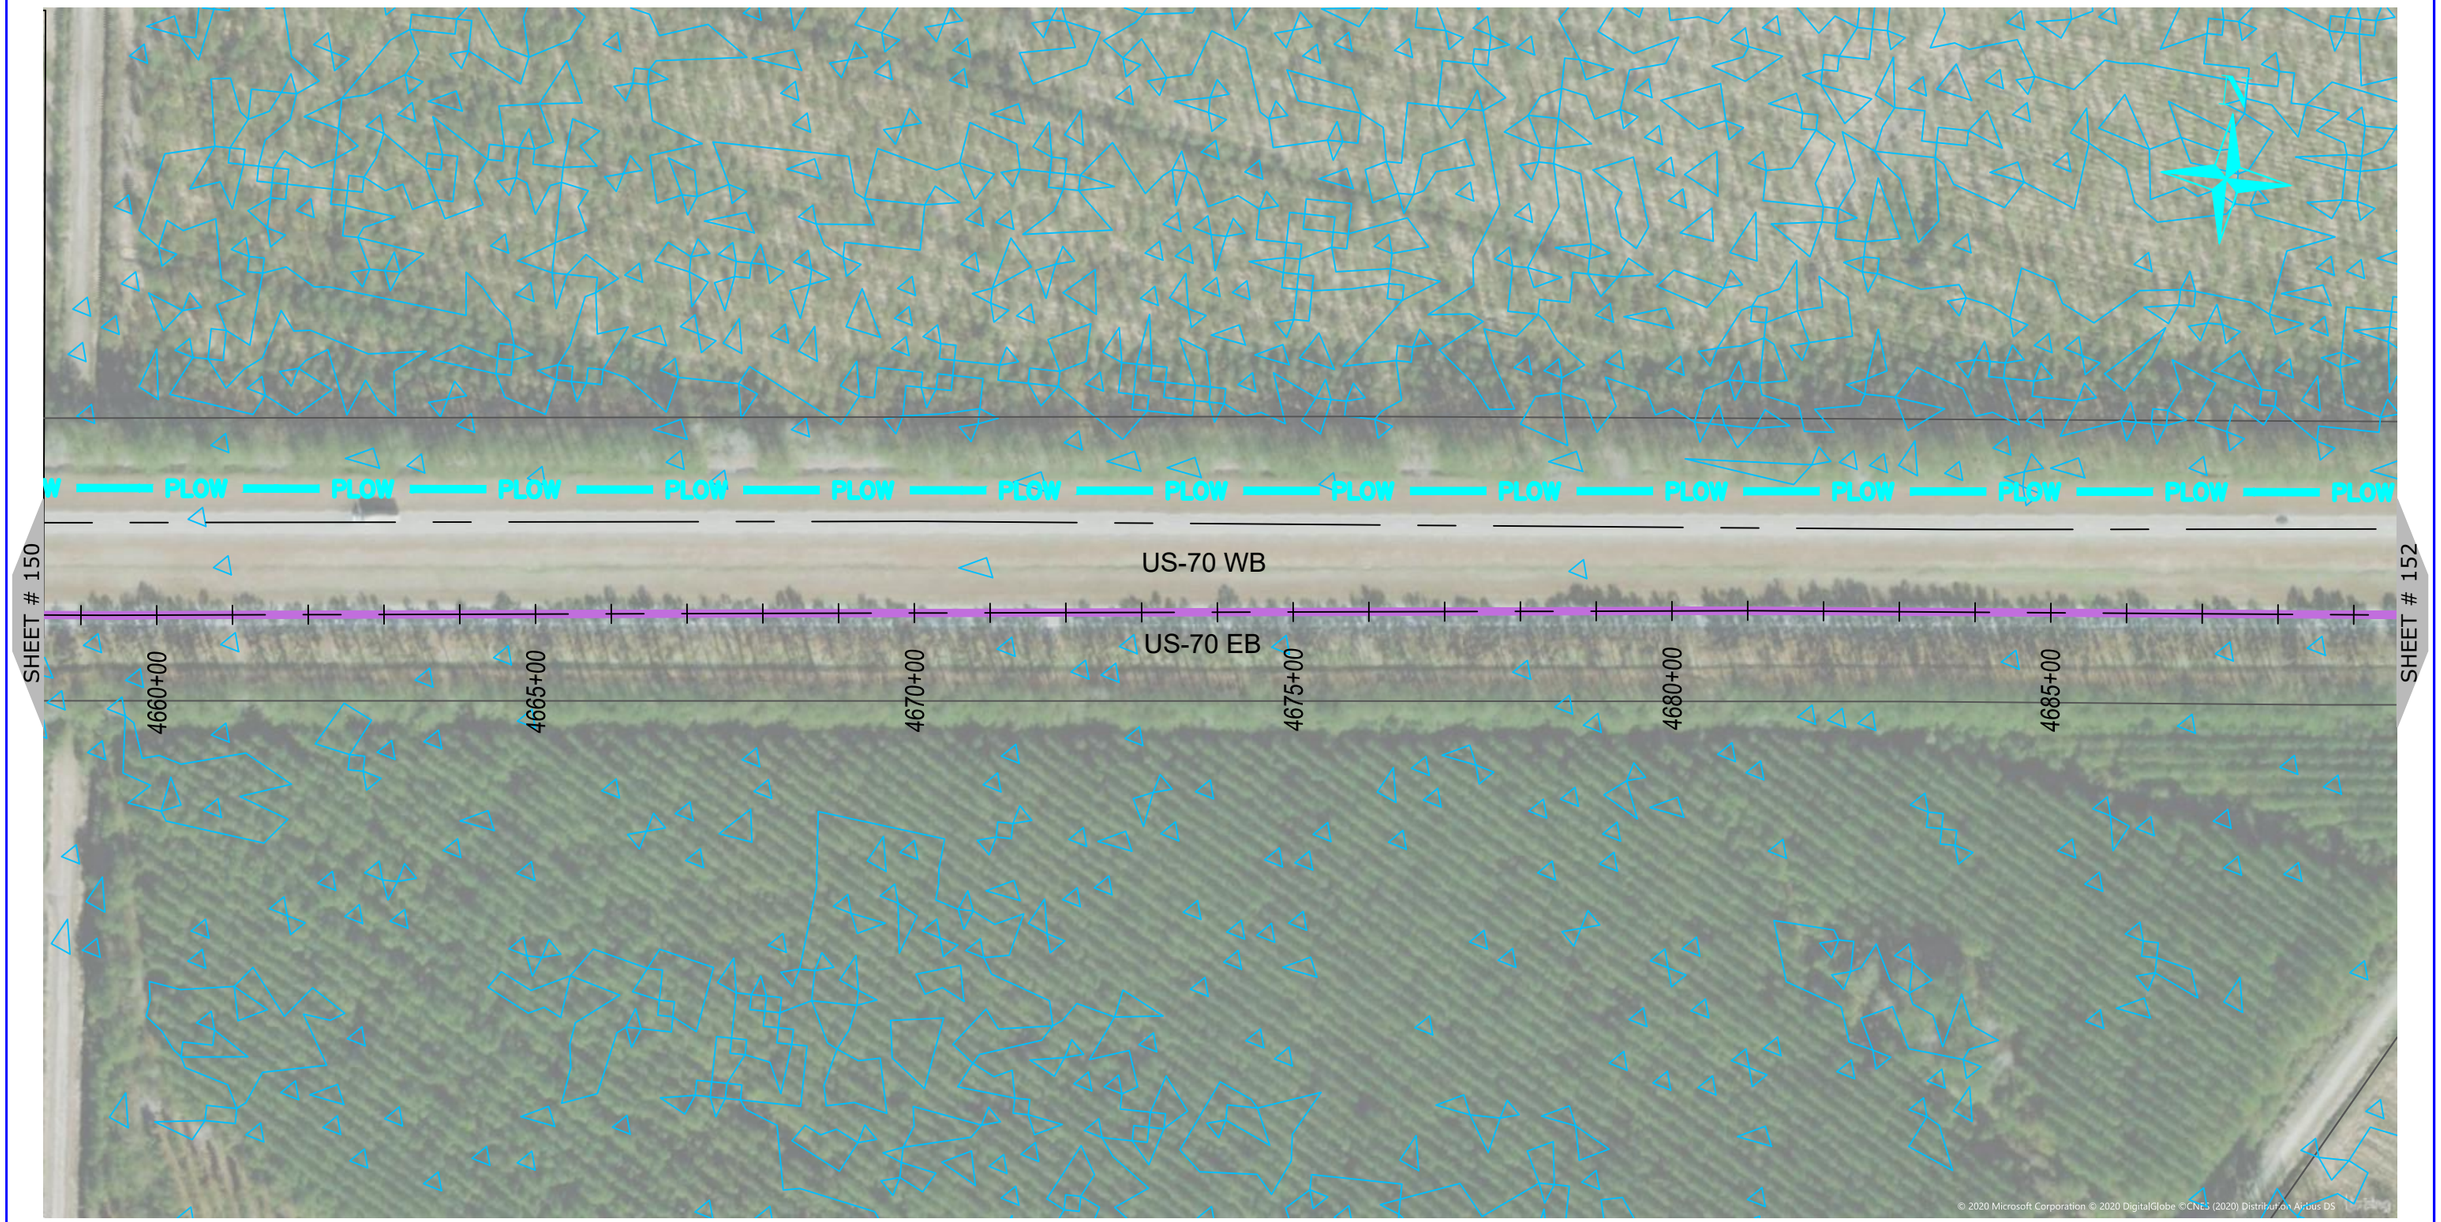

NUG COMMUNICATIONS
3315 ATLANTIC AVE
RALEIGH, NC 27604
(919) 876-5455

REV	DATE	DESCRIPTION
		Craven County

OWNER: STATE OF NORTH CAROLINA DEPARTMENT OF TRANSPORTATION

BEFORE YOU DIG STOP CALL 1-800-632-4949 N.C. ONE-CALL CENTER IT'S THE LAW

JOB NO:	POC
DATE:	22-06-2020
SCALE:	AS SHOWN
DESIGNED BY:	RAMTECH
DRAWN BY:	RAMTECH
CHECKED BY:	---
APPROVED BY:	---

PROJECT NAME: US-70

SHEET NAME: Sheet - (151)

SHEET: 151

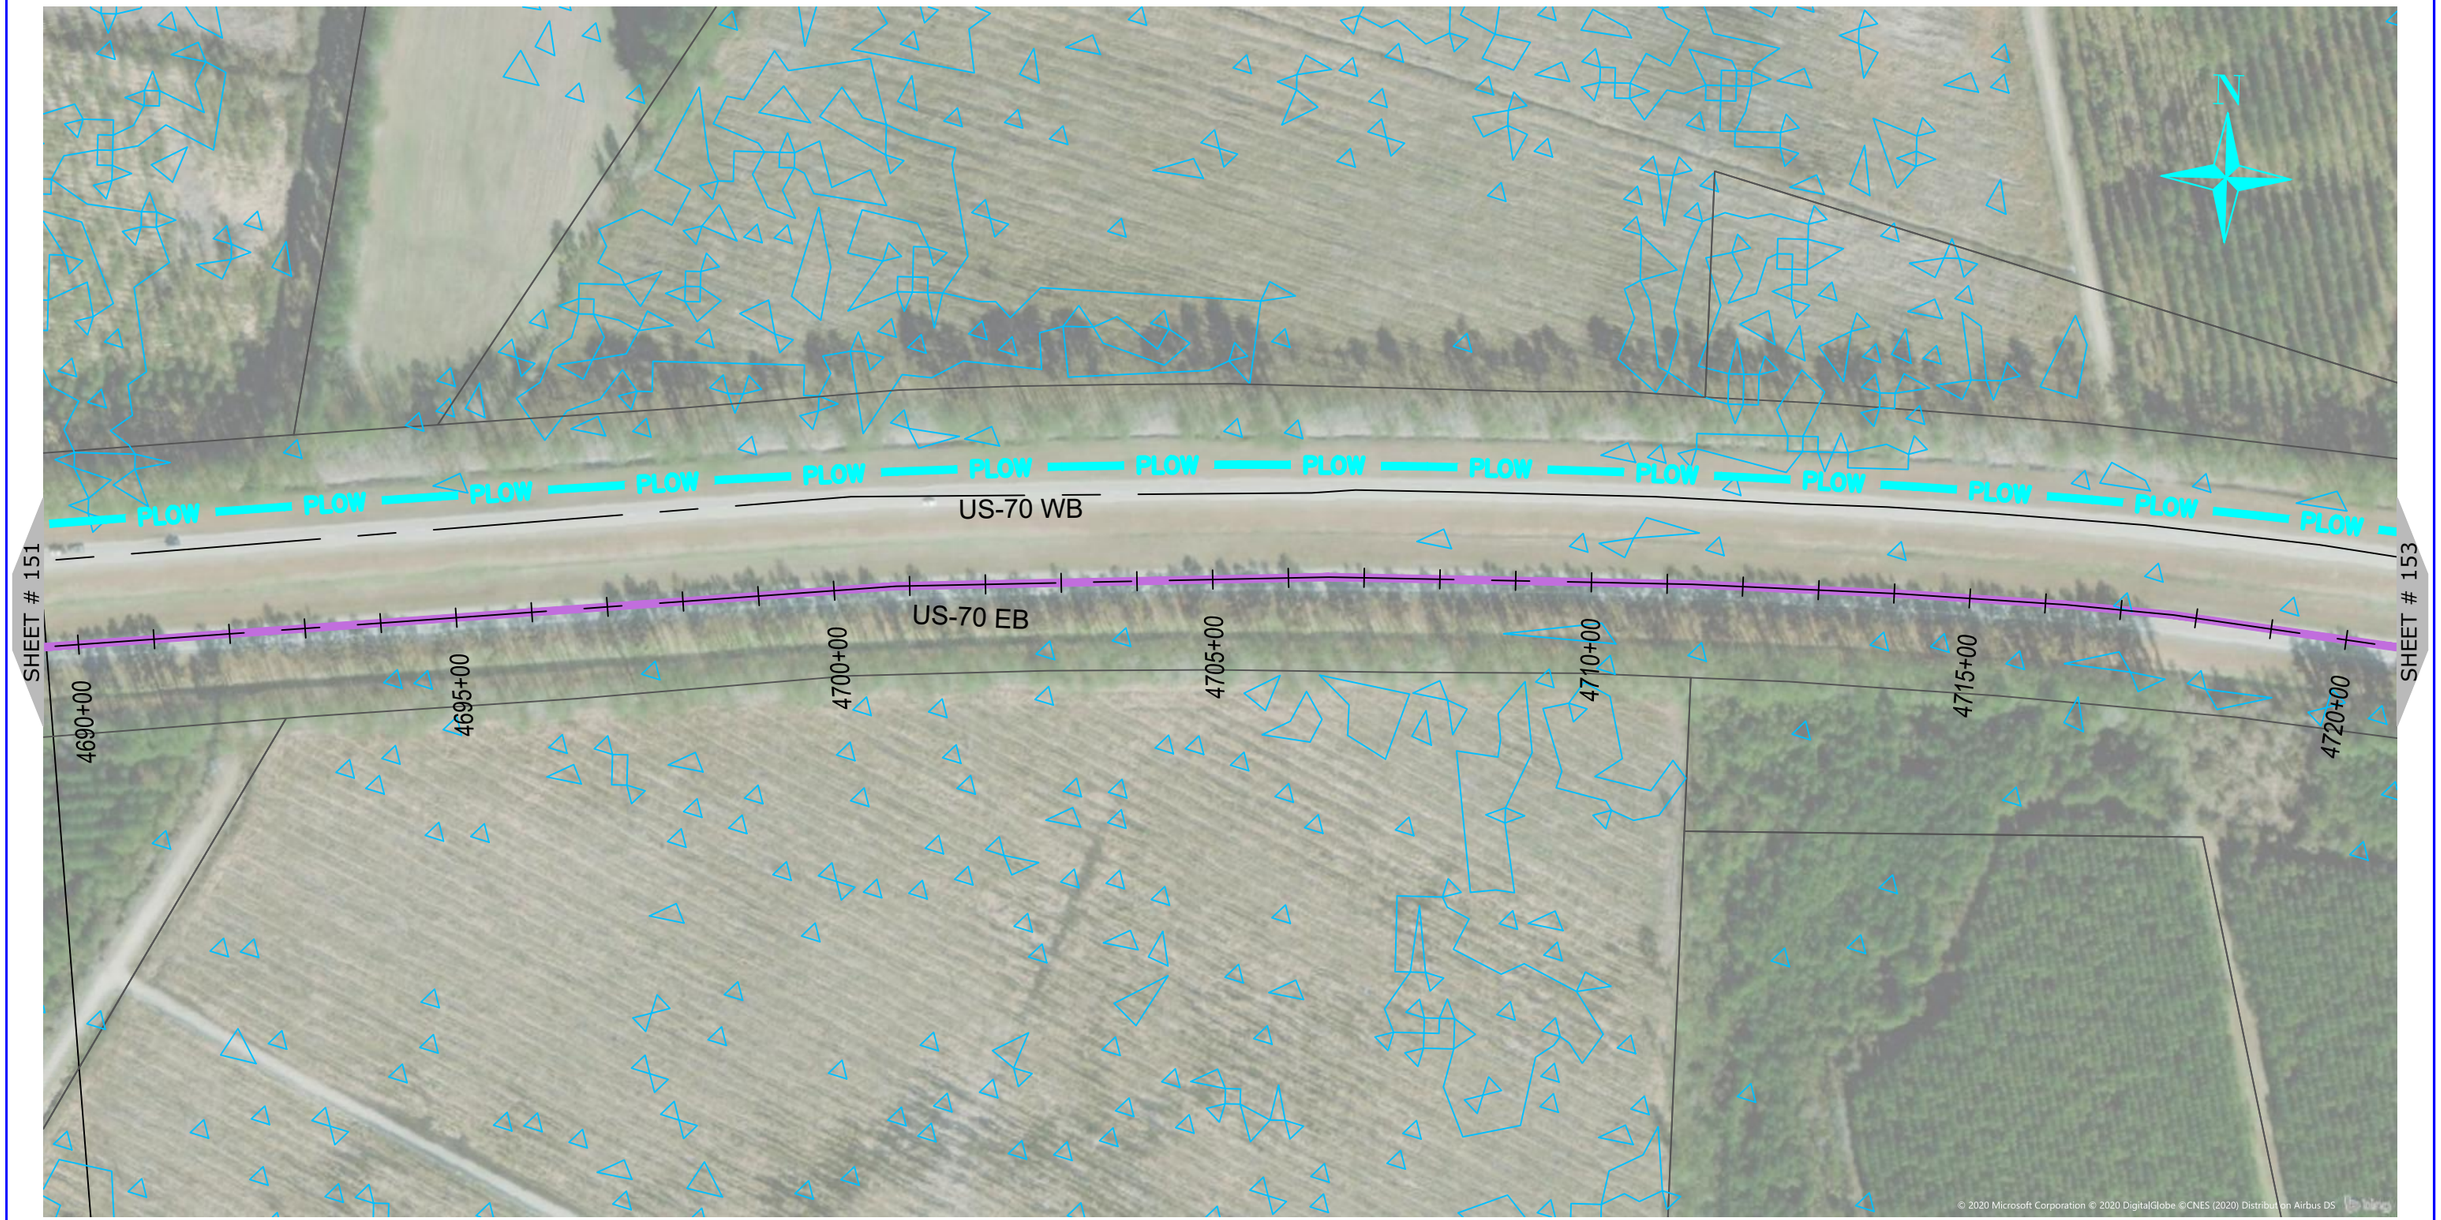

0 200 400

HORIZONTAL SCALE: 1" = 200'

NUG COMMUNICATIONS
3315 ATLANTIC AVE
RALEIGH, NC 27604
(919) 876-5455

REV	DATE	DESCRIPTION
		Craven County

OWNER: STATE OF NORTH CAROLINA DEPARTMENT OF TRANSPORTATION

BEFORE YOU DIG STOP CALL 1-800-632-4949 N.C. ONE-CALL CENTER IT'S THE LAW

JOB NO:	POC
DATE:	22-06-2020
SCALE:	AS SHOWN
DESIGNED BY:	RAMTECH
DRAWN BY:	RAMTECH
CHECKED BY:	---
APPROVED BY:	---

PROJECT NAME: US-70

SHEET NAME: Sheet - (152)

SHEET: 152

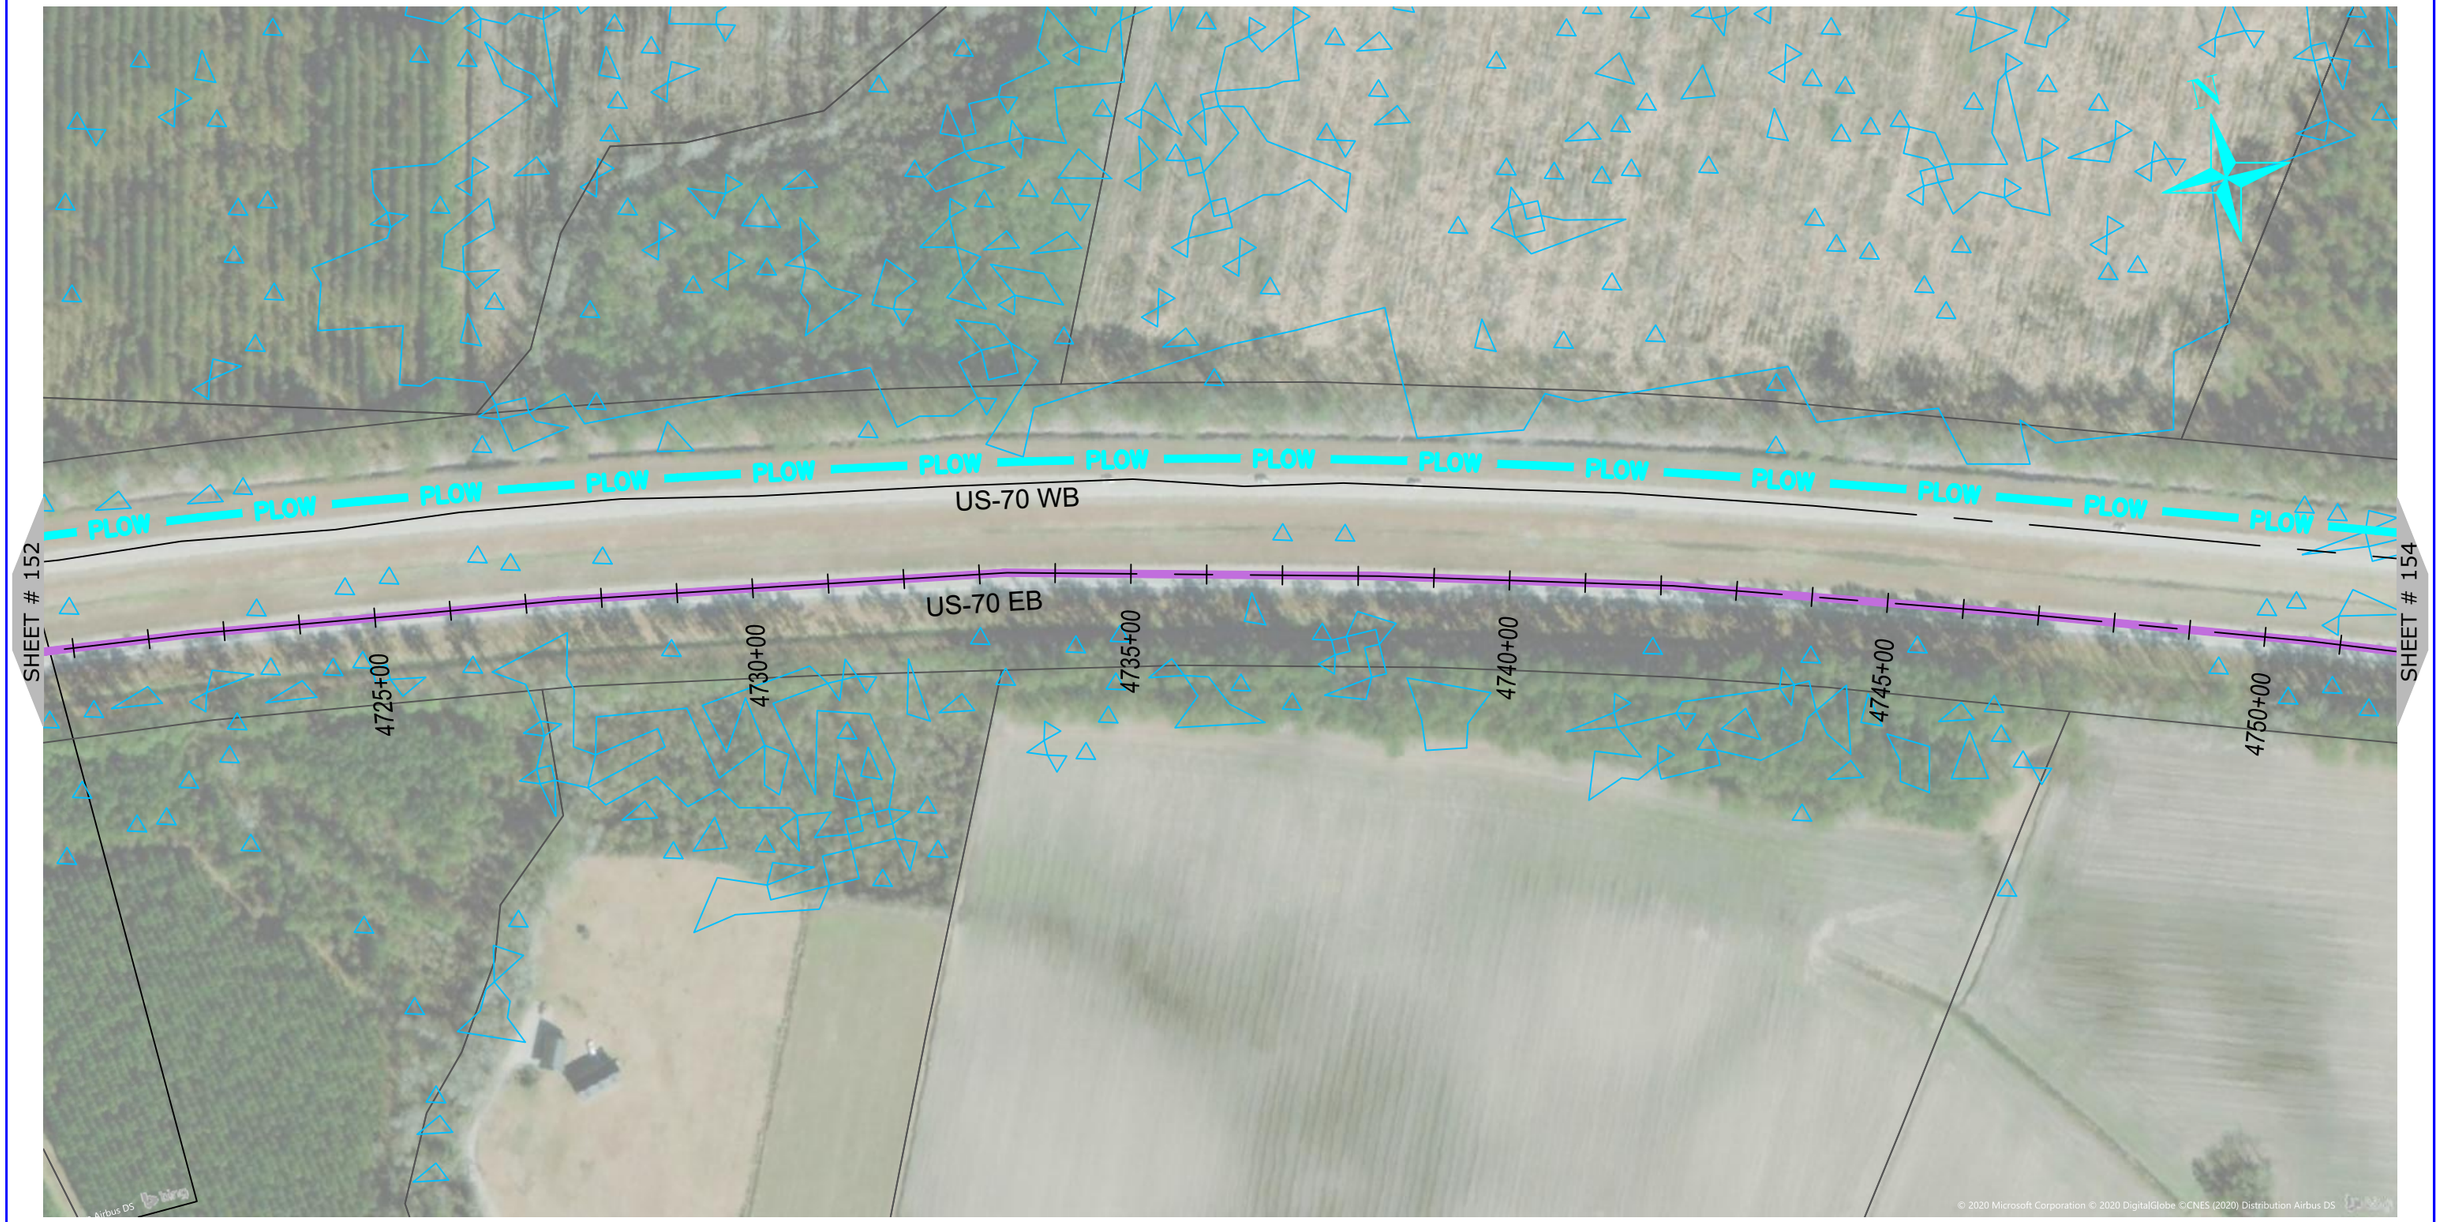

ONUG COMMUNICATIONS
3315 ATLANTIC AVE
RALEIGH, NC 27604
(919) 876-5455

REV	DATE	DESCRIPTION
		Craven County

OWNER: STATE OF NORTH CAROLINA DEPARTMENT OF TRANSPORTATION

BEFORE YOU DIG STOP CALL 1-800-632-4949 N.C. ONE-CALL CENTER IT'S THE LAW

JOB NO:	POC
DATE:	22-06-2020
SCALE:	AS SHOWN
DESIGNED BY:	RAMTECH
DRAWN BY:	RAMTECH
CHECKED BY:	---
APPROVED BY:	---

PROJECT NAME: US-70

SHEET NAME: Sheet - (153)

SHEET: 153

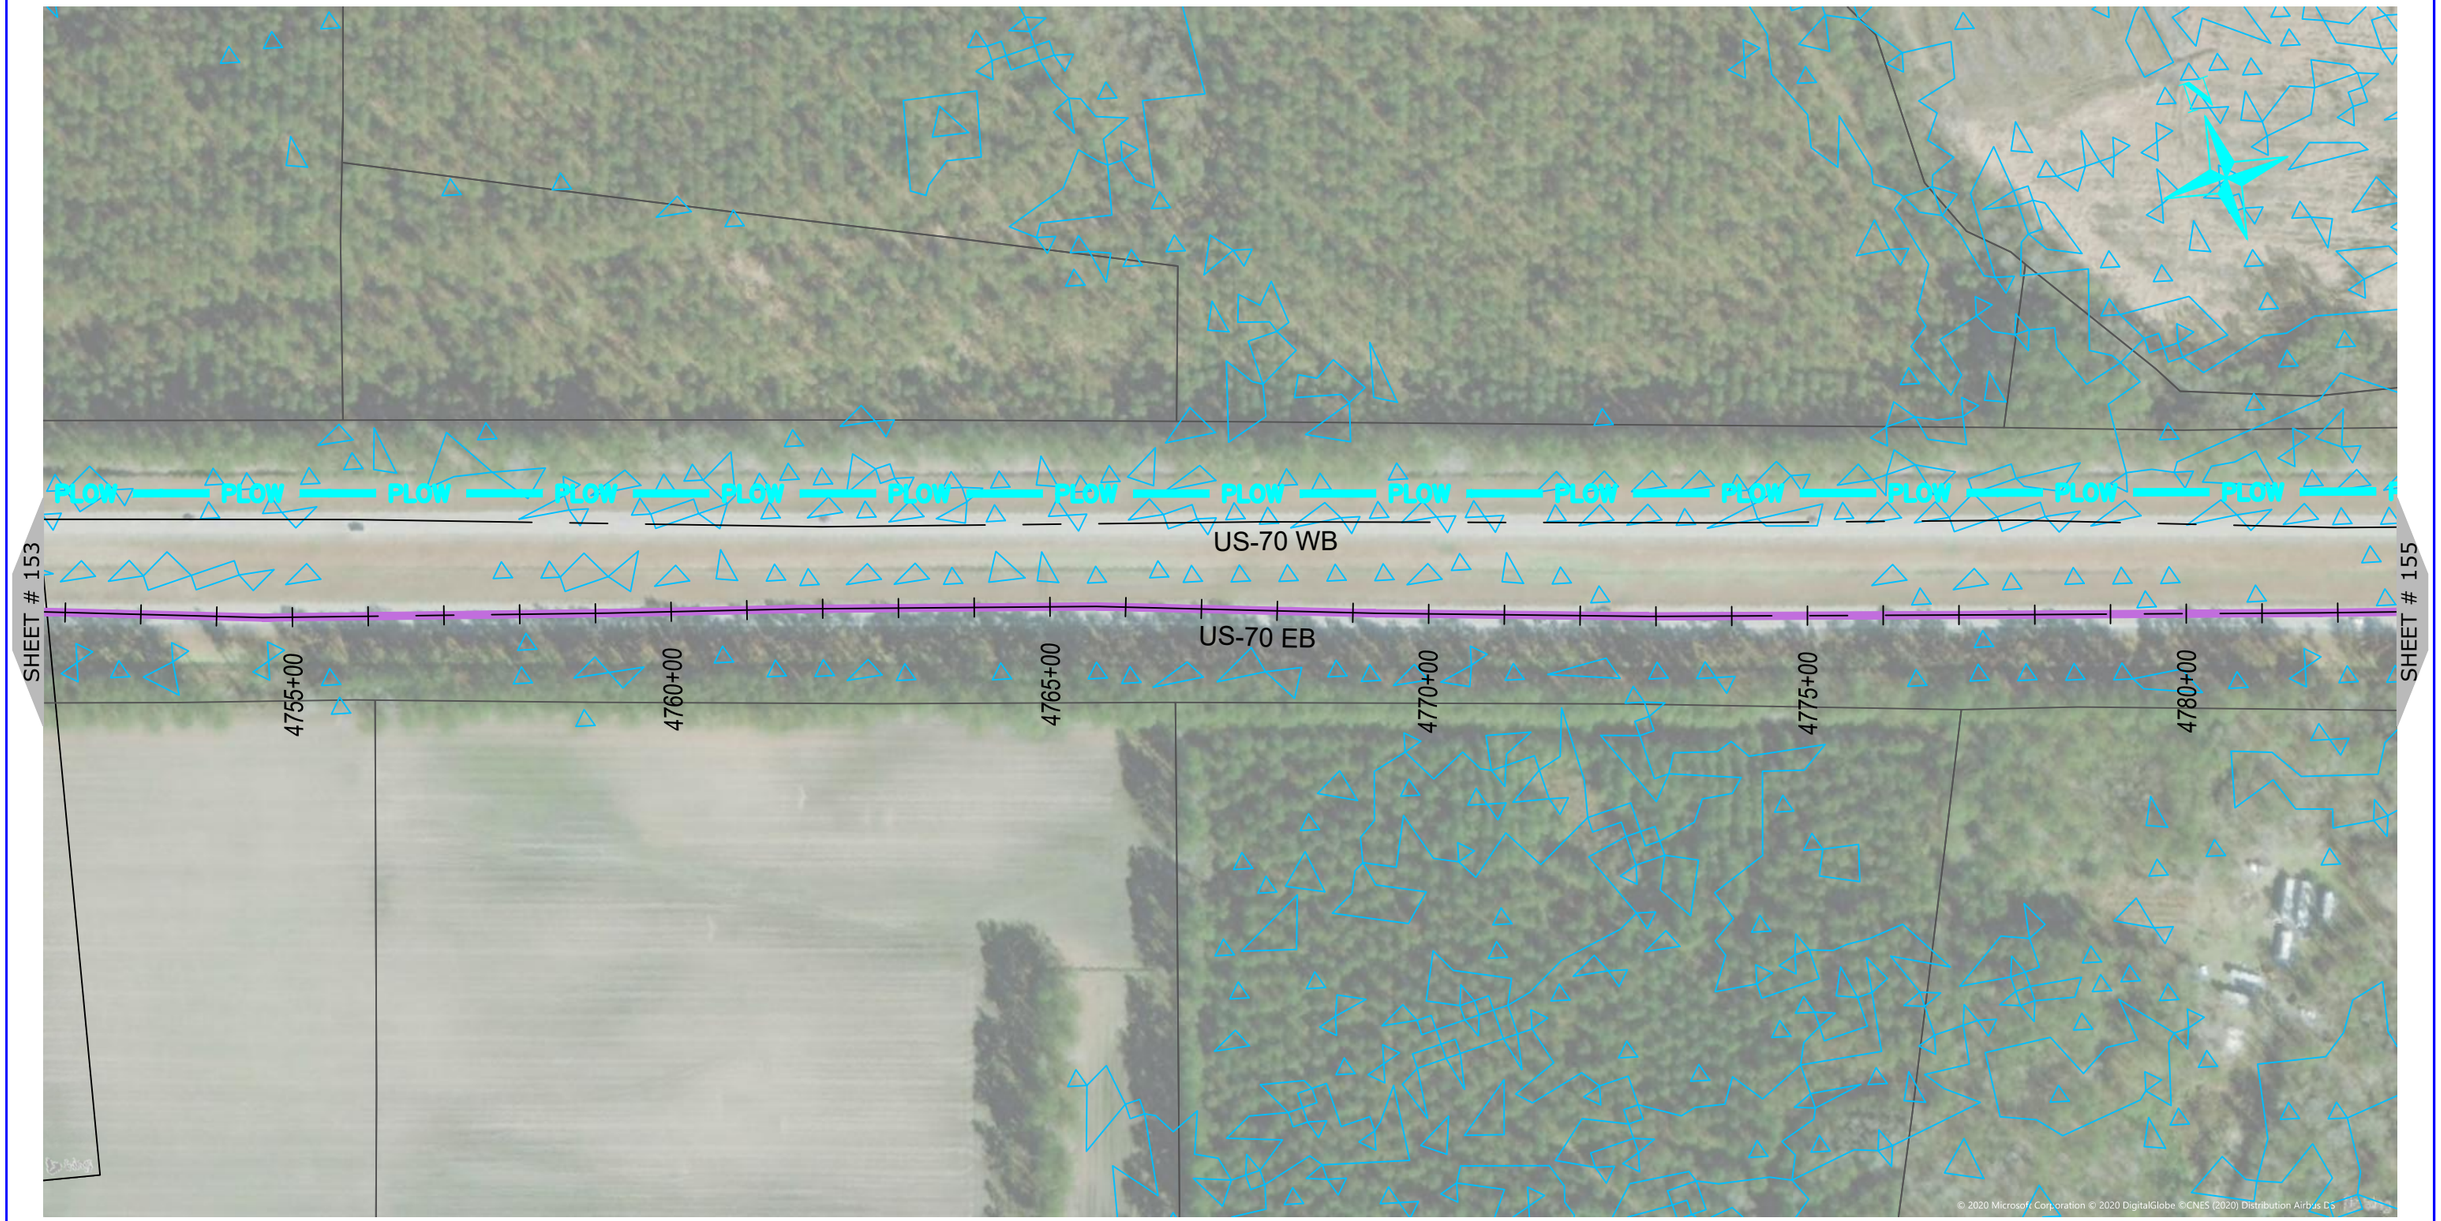

0 200 400

HORIZONTAL SCALE: 1" = 200'

NUG COMMUNICATIONS
3315 ATLANTIC AVE
RALEIGH, NC 27604
(919) 876-5455

REV	DATE	DESCRIPTION
		Craven County

OWNER: STATE OF NORTH CAROLINA DEPARTMENT OF TRANSPORTATION

BEFORE YOU DIG STOP
CALL 1-800-632-4949
N.C. ONE-CALL CENTER
IT'S THE LAW

JOB NO:	POC
DATE:	22-06-2020
SCALE:	AS SHOWN
DESIGNED BY:	RAMTECH
DRAWN BY:	RAMTECH
CHECKED BY:	---
APPROVED BY:	---

PROJECT NAME: US-70

SHEET NAME: Sheet - (154)

SHEET: 154

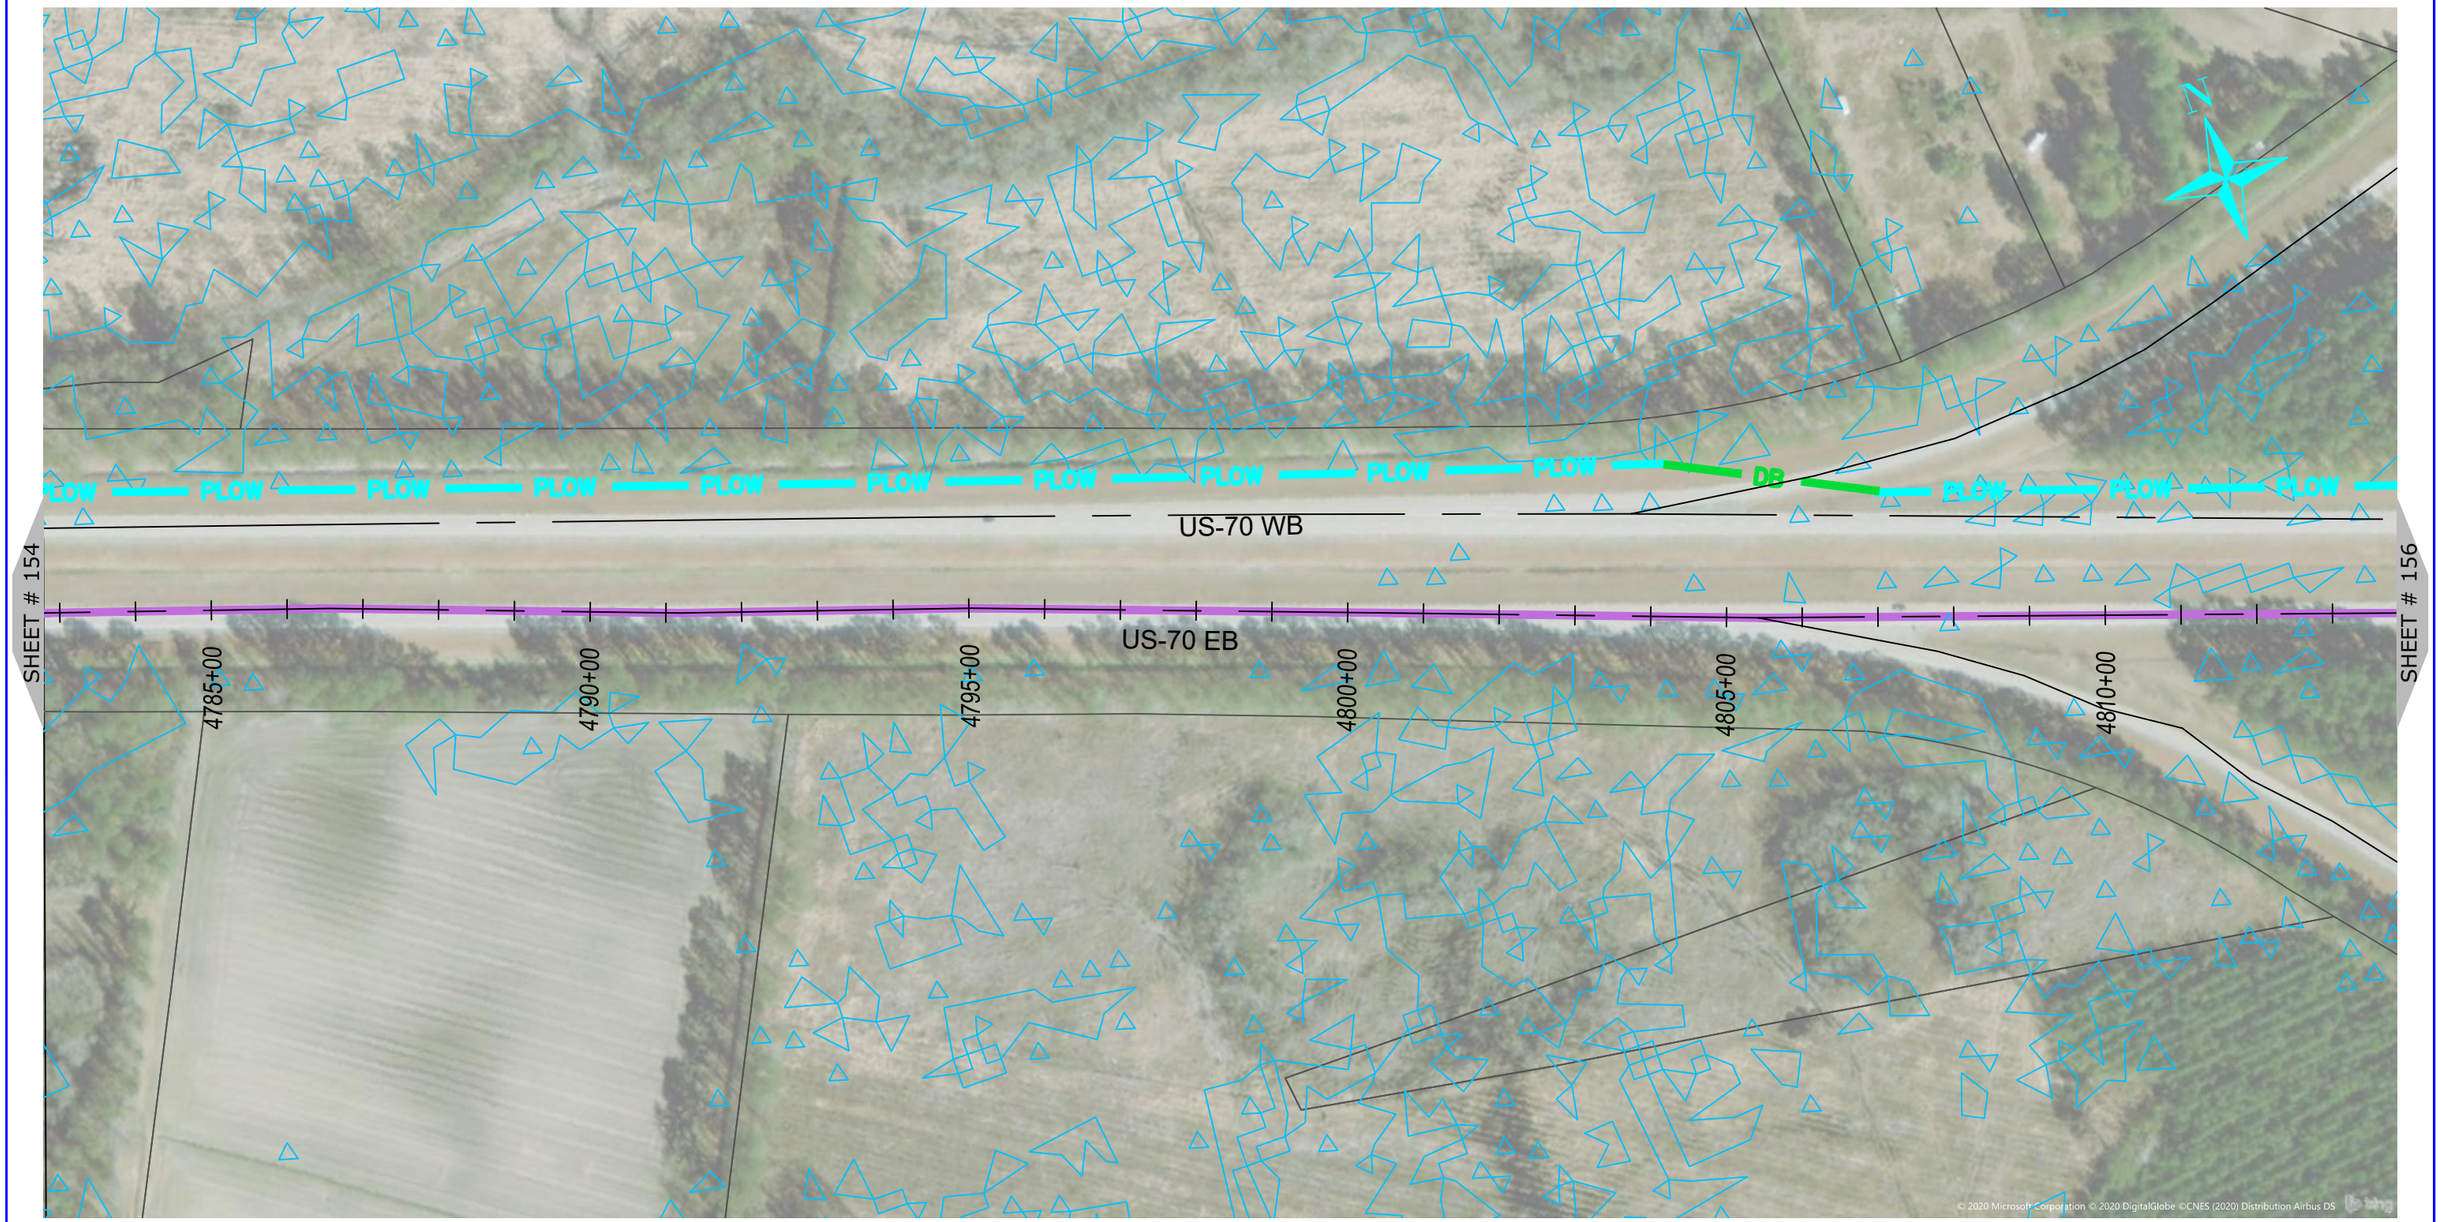

NUG COMMUNICATIONS
3315 ATLANTIC AVE
RALEIGH, NC 27604
(919) 876-5455

REV	DATE	DESCRIPTION
		Craven County

OWNER: STATE OF NORTH CAROLINA DEPARTMENT OF TRANSPORTATION

BEFORE YOU DIG STOP CALL 1-800-632-4949 N.C. ONE-CALL CENTER IT'S THE LAW

JOB NO:	POC
DATE:	22-06-2020
SCALE:	AS SHOWN
DESIGNED BY:	RAMTECH
DRAWN BY:	RAMTECH
CHECKED BY:	---
APPROVED BY:	---

PROJECT NAME: US-70

SHEET NAME: Sheet - (155)

SHEET: 155

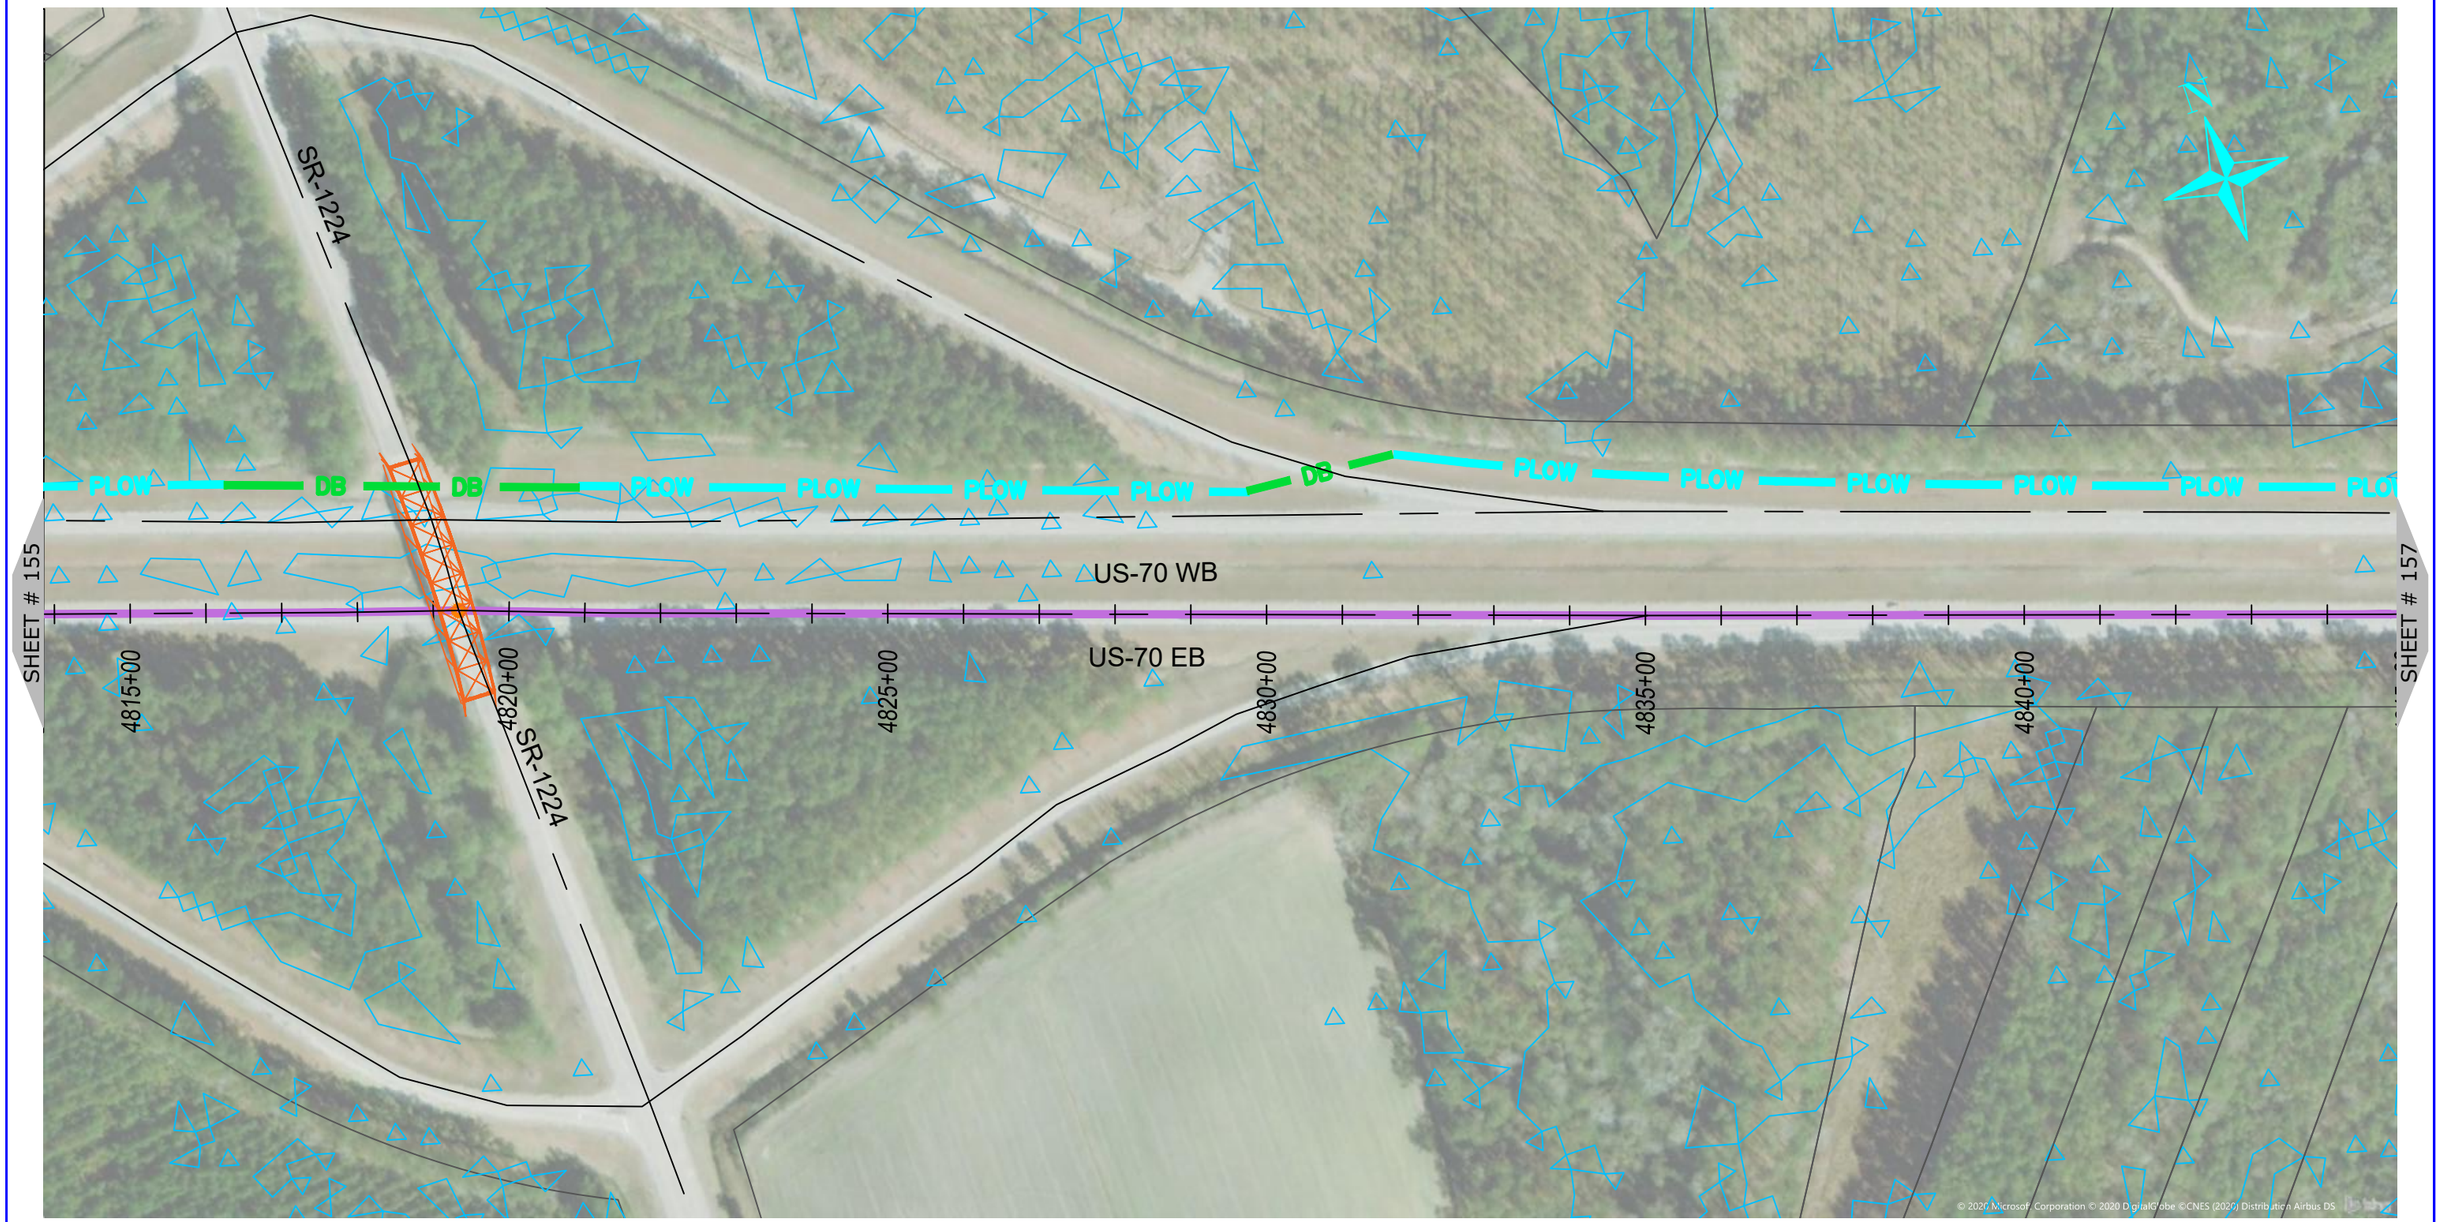

0 200 400

HORIZONTAL SCALE: 1" = 200'

NUG COMMUNICATIONS

3315 ATLANTIC AVE
RALEIGH, NC 27604
(919) 876-5455

REV	DATE	DESCRIPTION
		Craven County

OWNER: STATE OF NORTH CAROLINA DEPARTMENT OF TRANSPORTATION

BEFORE YOU DIG STOP CALL 1-800-632-4949 N.C. ONE-CALL CENTER IT'S THE LAW

JOB NO:	POC
DATE:	22-06-2020
SCALE:	AS SHOWN
DESIGNED BY:	RAMTECH
DRAWN BY:	RAMTECH
CHECKED BY:	---
APPROVED BY:	---

PROJECT NAME: US-70

SHEET NAME: Sheet - (156)

SHEET: 156

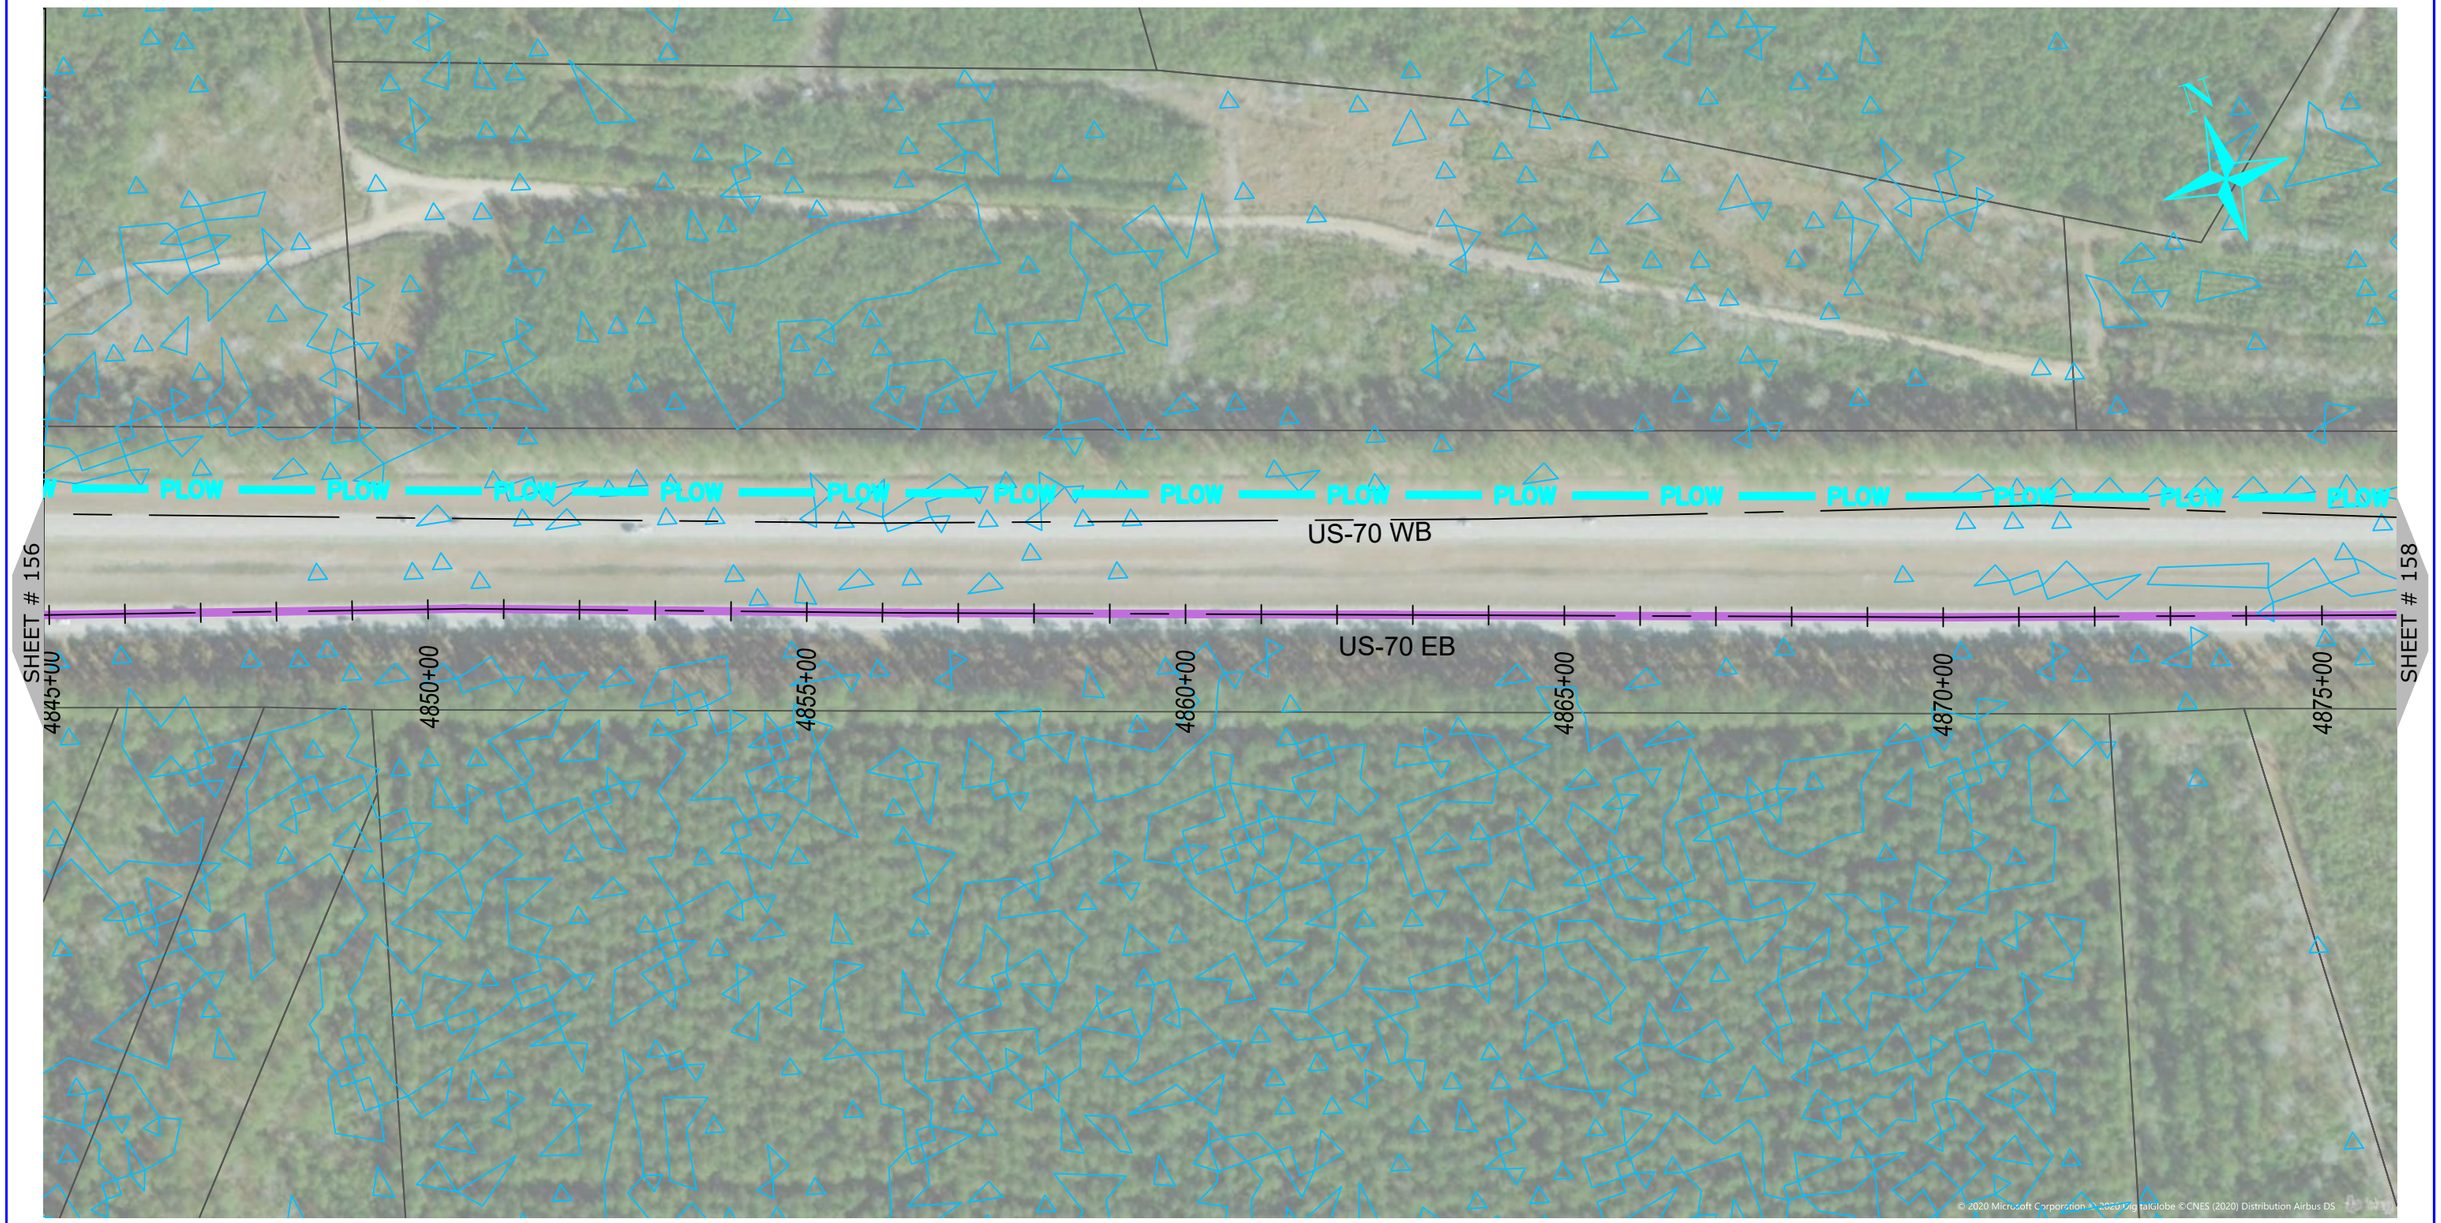

ONUG COMMUNICATIONS

3315 ATLANTIC AVE
RALEIGH, NC 27604
(919) 876-5455

REV	DATE	DESCRIPTION
		Craven County

OWNER:

STATE OF NORTH CAROLINA DEPARTMENT OF TRANSPORTATION

BEFORE YOU DIG
STOP
CALL 1-800-632-4949
N.C. ONE-CALL CENTER
IT'S THE LAW

JOB NO:	POC
DATE:	22-06-2020
SCALE:	AS SHOWN
DESIGNED BY:	RAMTECH
DRAWN BY:	RAMTECH
CHECKED BY:	---
APPROVED BY:	---

PROJECT NAME:
US-70

SHEET NAME:
Sheet - (157)

SHEET:
157

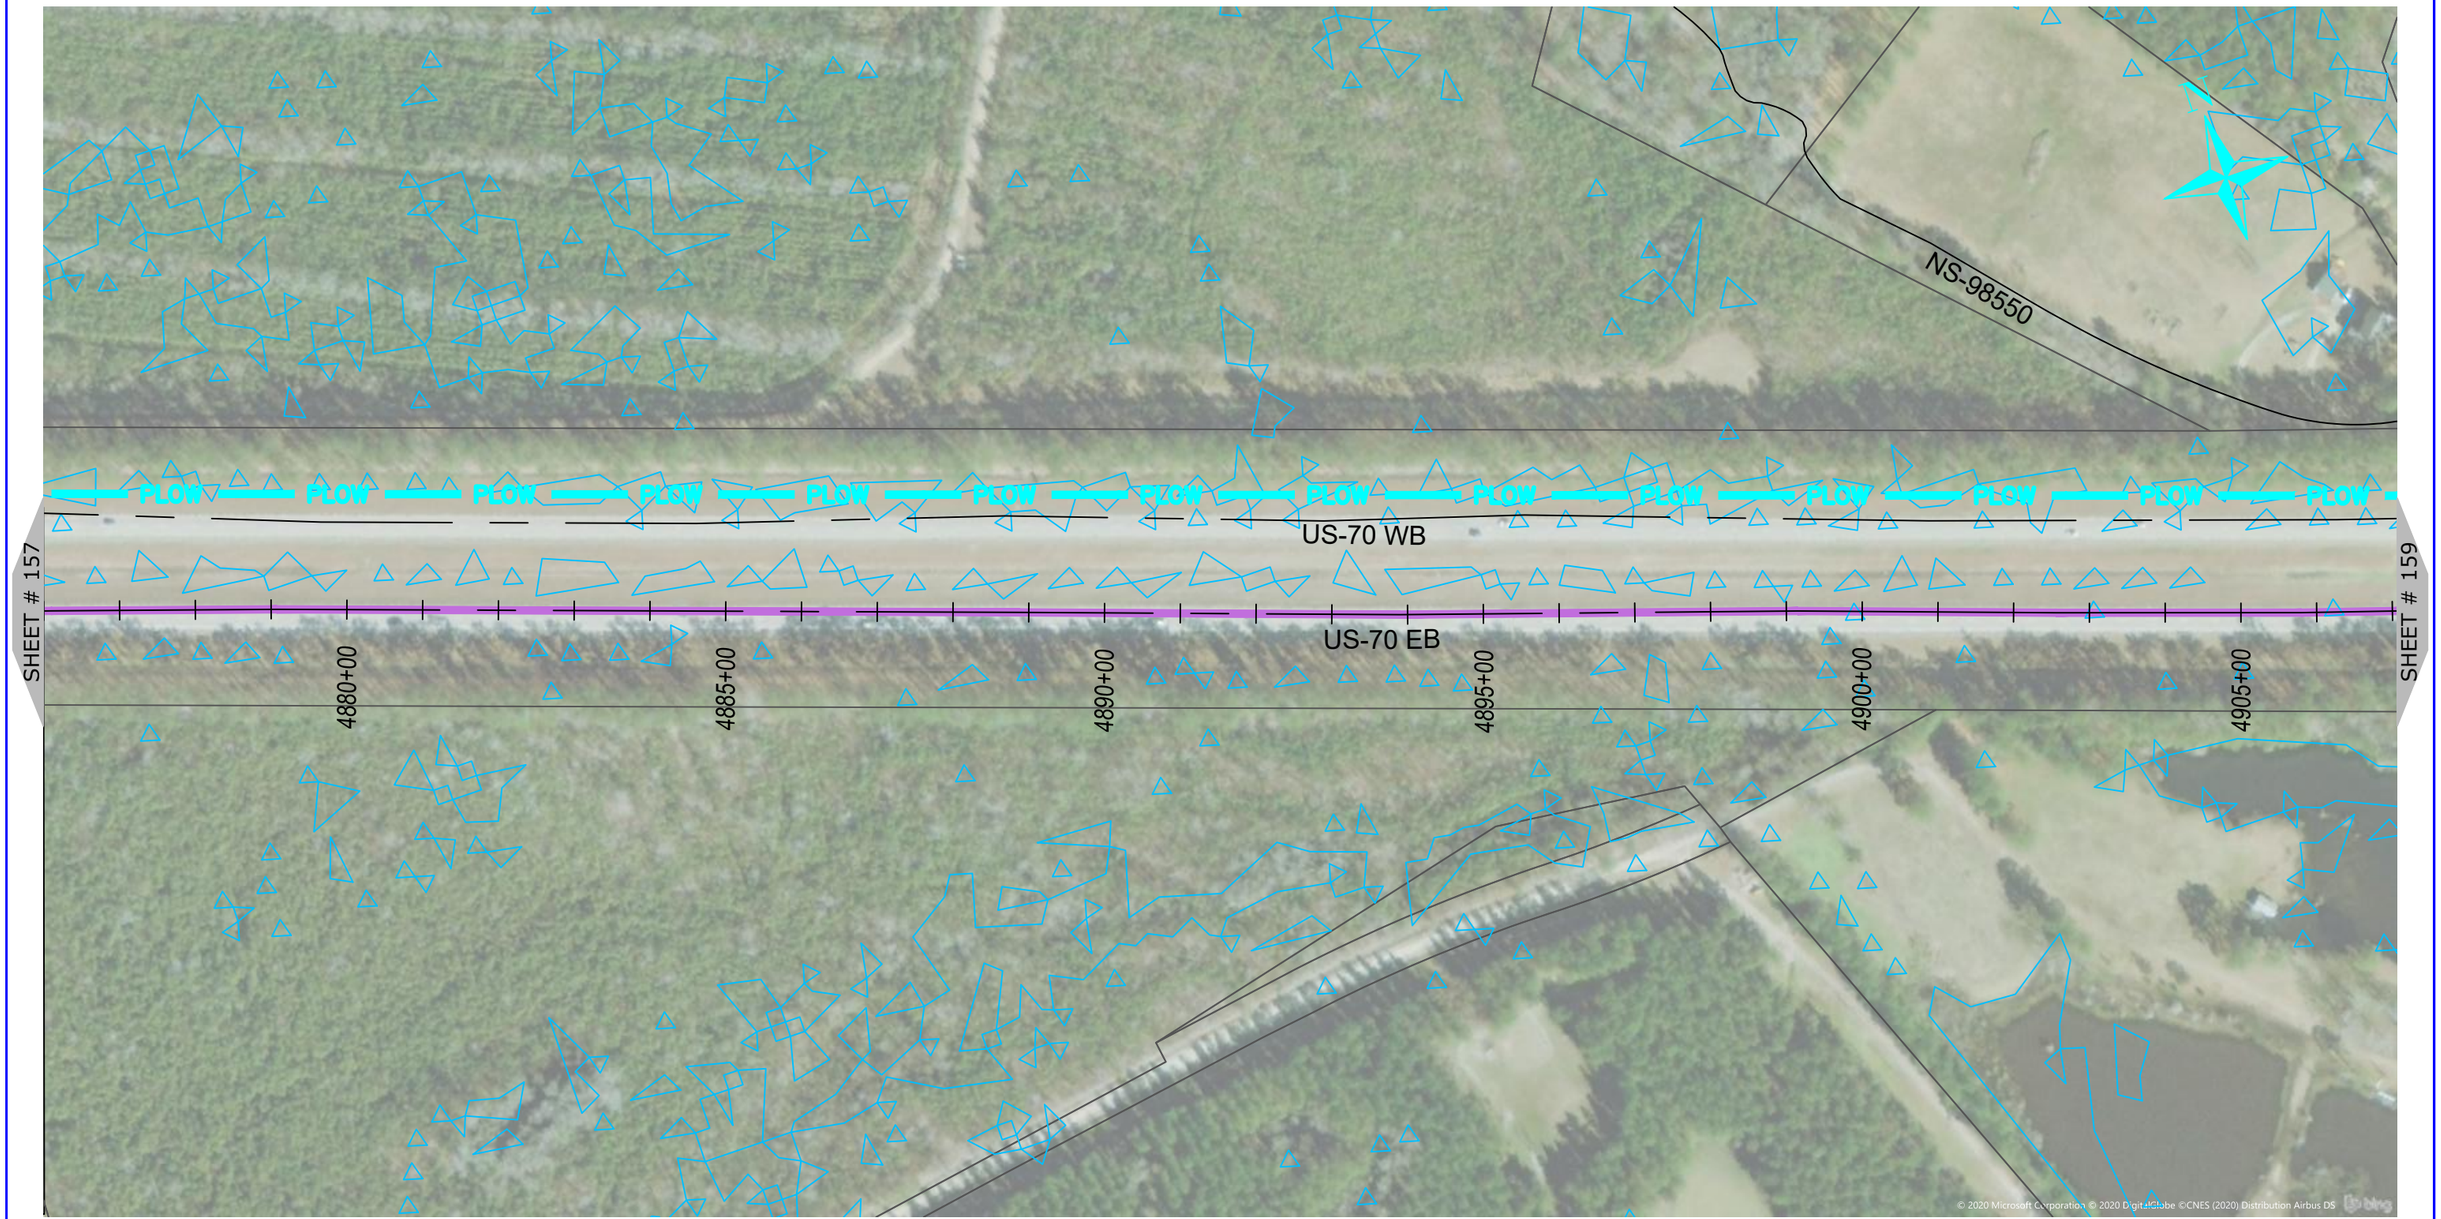

0 200 400

HORIZONTAL SCALE: 1" = 200'

NUG COMMUNICATIONS
3315 ATLANTIC AVE
RALEIGH, NC 27604
(919) 876-5455

REV	DATE	DESCRIPTION
		Craven County

OWNER: STATE OF NORTH CAROLINA DEPARTMENT OF TRANSPORTATION

BEFORE YOU DIG STOP CALL 1-800-632-4949 N.C. ONE-CALL CENTER IT'S THE LAW

JOB NO:	POC
DATE:	22-06-2020
SCALE:	AS SHOWN
DESIGNED BY:	RAMTECH
DRAWN BY:	RAMTECH
CHECKED BY:	---
APPROVED BY:	---

PROJECT NAME: US-70

SHEET NAME: Sheet - (158)

SHEET: 158

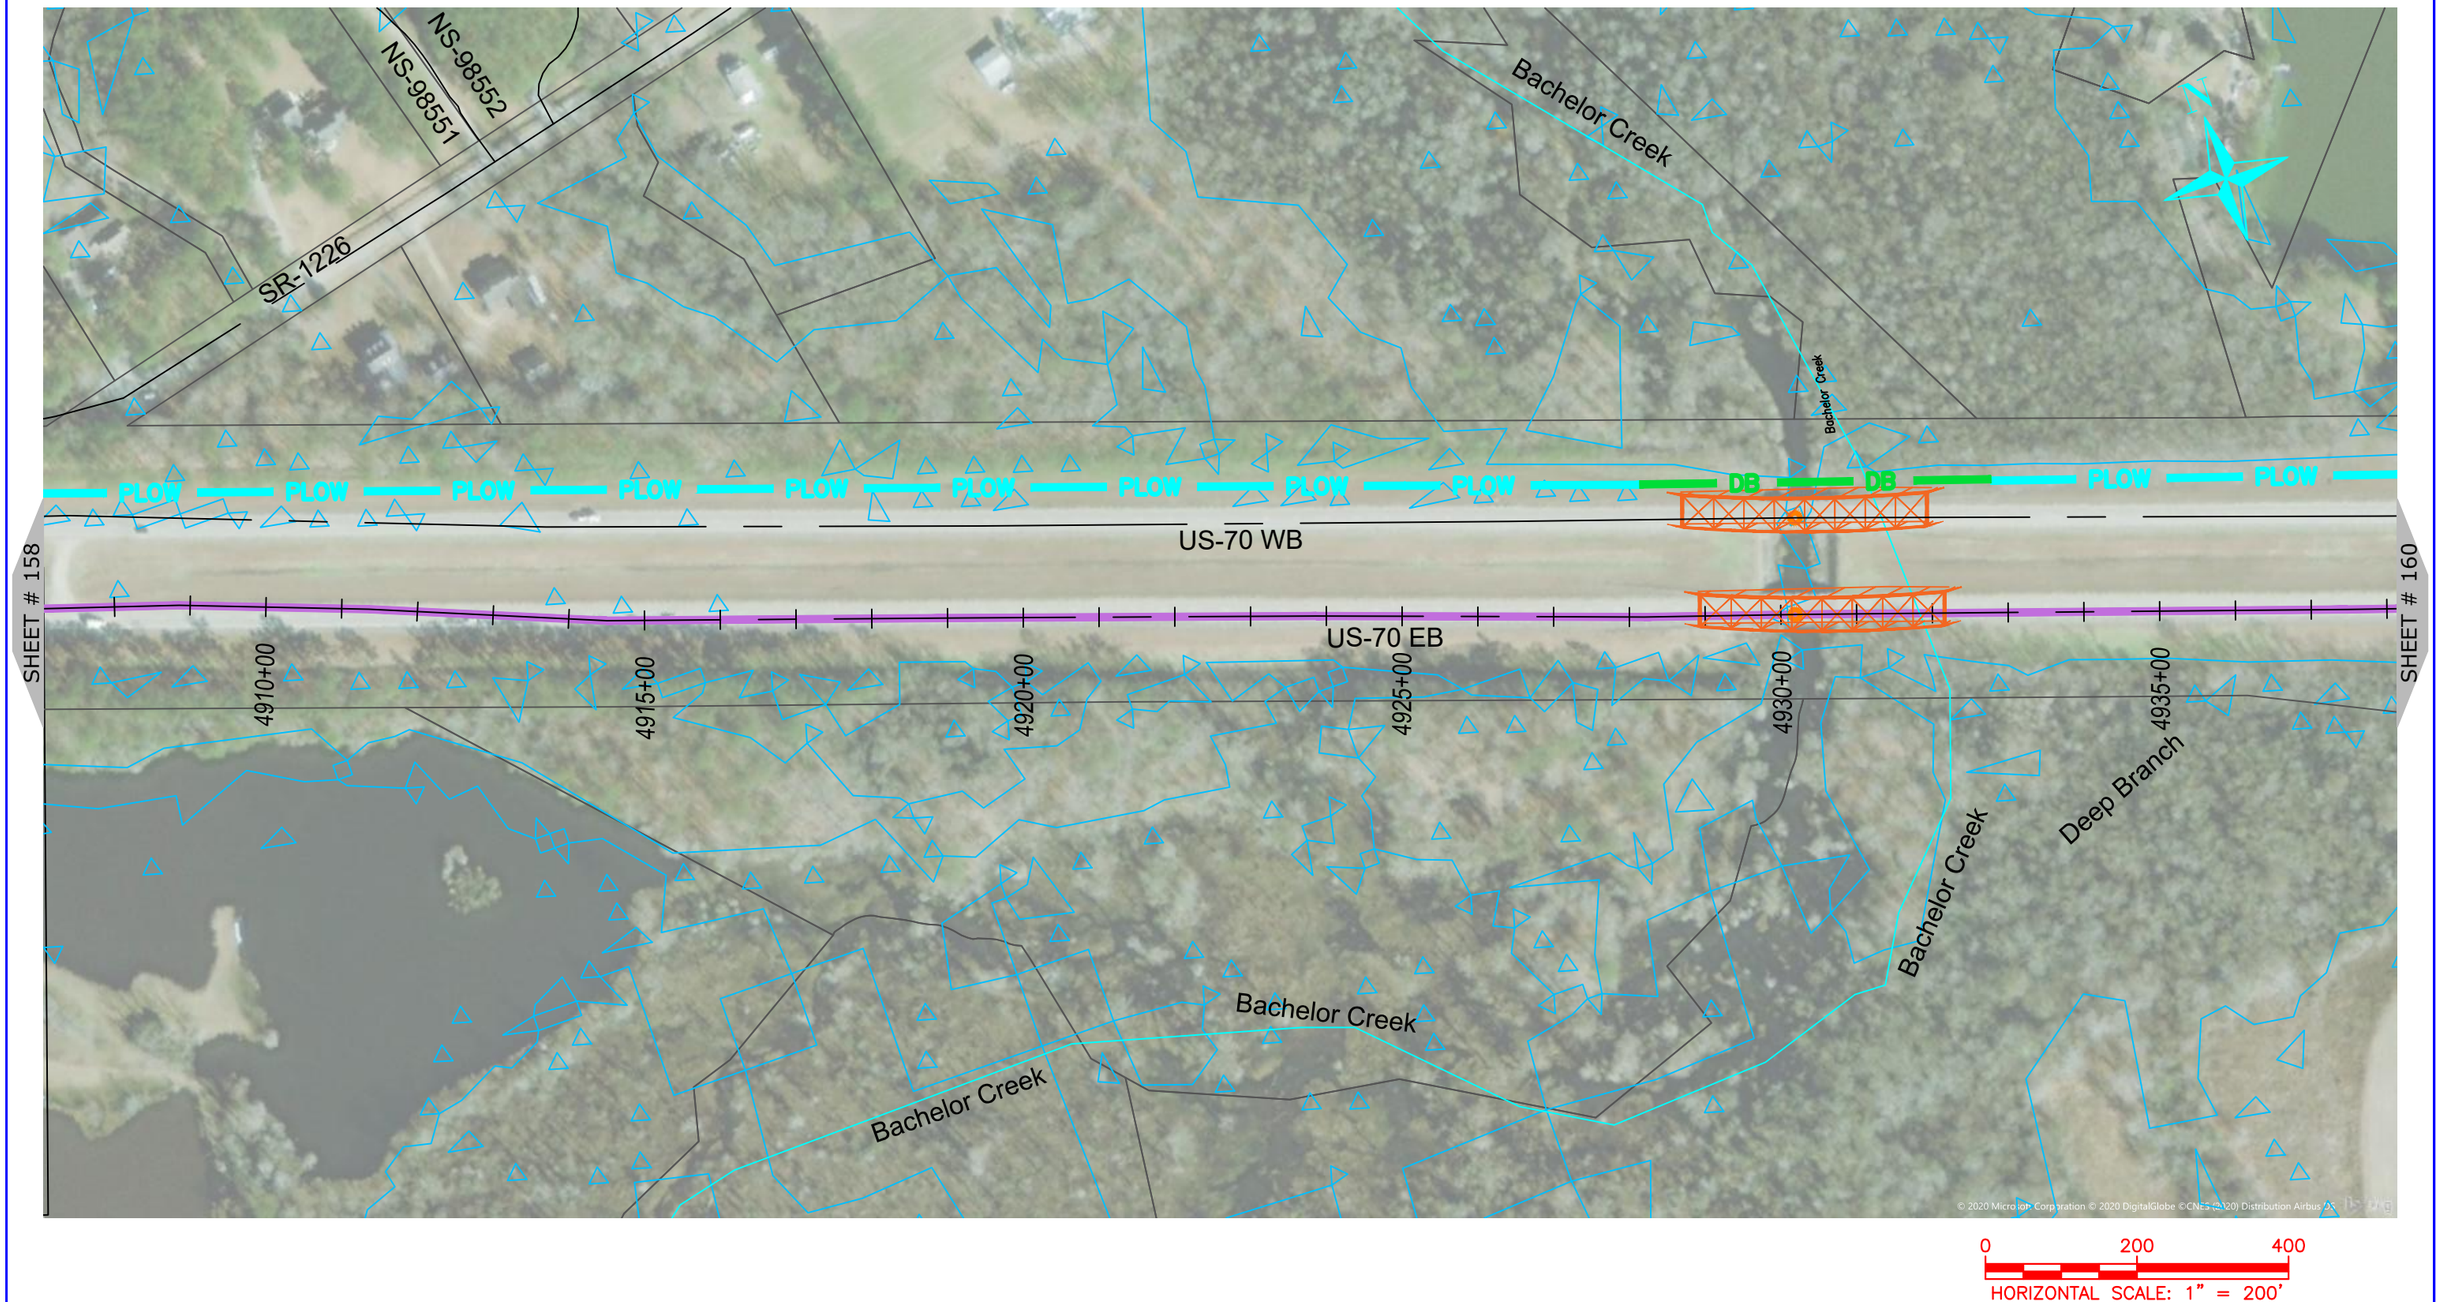

REV	DATE	DESCRIPTION
		Craven County

NUG COMMUNICATIONS
3315 ATLANTIC AVE
RALEIGH, NC 27604
(919) 876-5455

OWNER: STATE OF NORTH CAROLINA DEPARTMENT OF TRANSPORTATION

BEFORE YOU DIG STOP CALL 1-800-632-4949 N.C. ONE-CALL CENTER IT'S THE LAW

JOB NO:	POC
DATE:	22-06-2020
SCALE:	AS SHOWN
DESIGNED BY:	RAMTECH
DRAWN BY:	RAMTECH
CHECKED BY:	---
APPROVED BY:	---

PROJECT NAME: US-70

SHEET NAME: Sheet - (159)

SHEET: 159

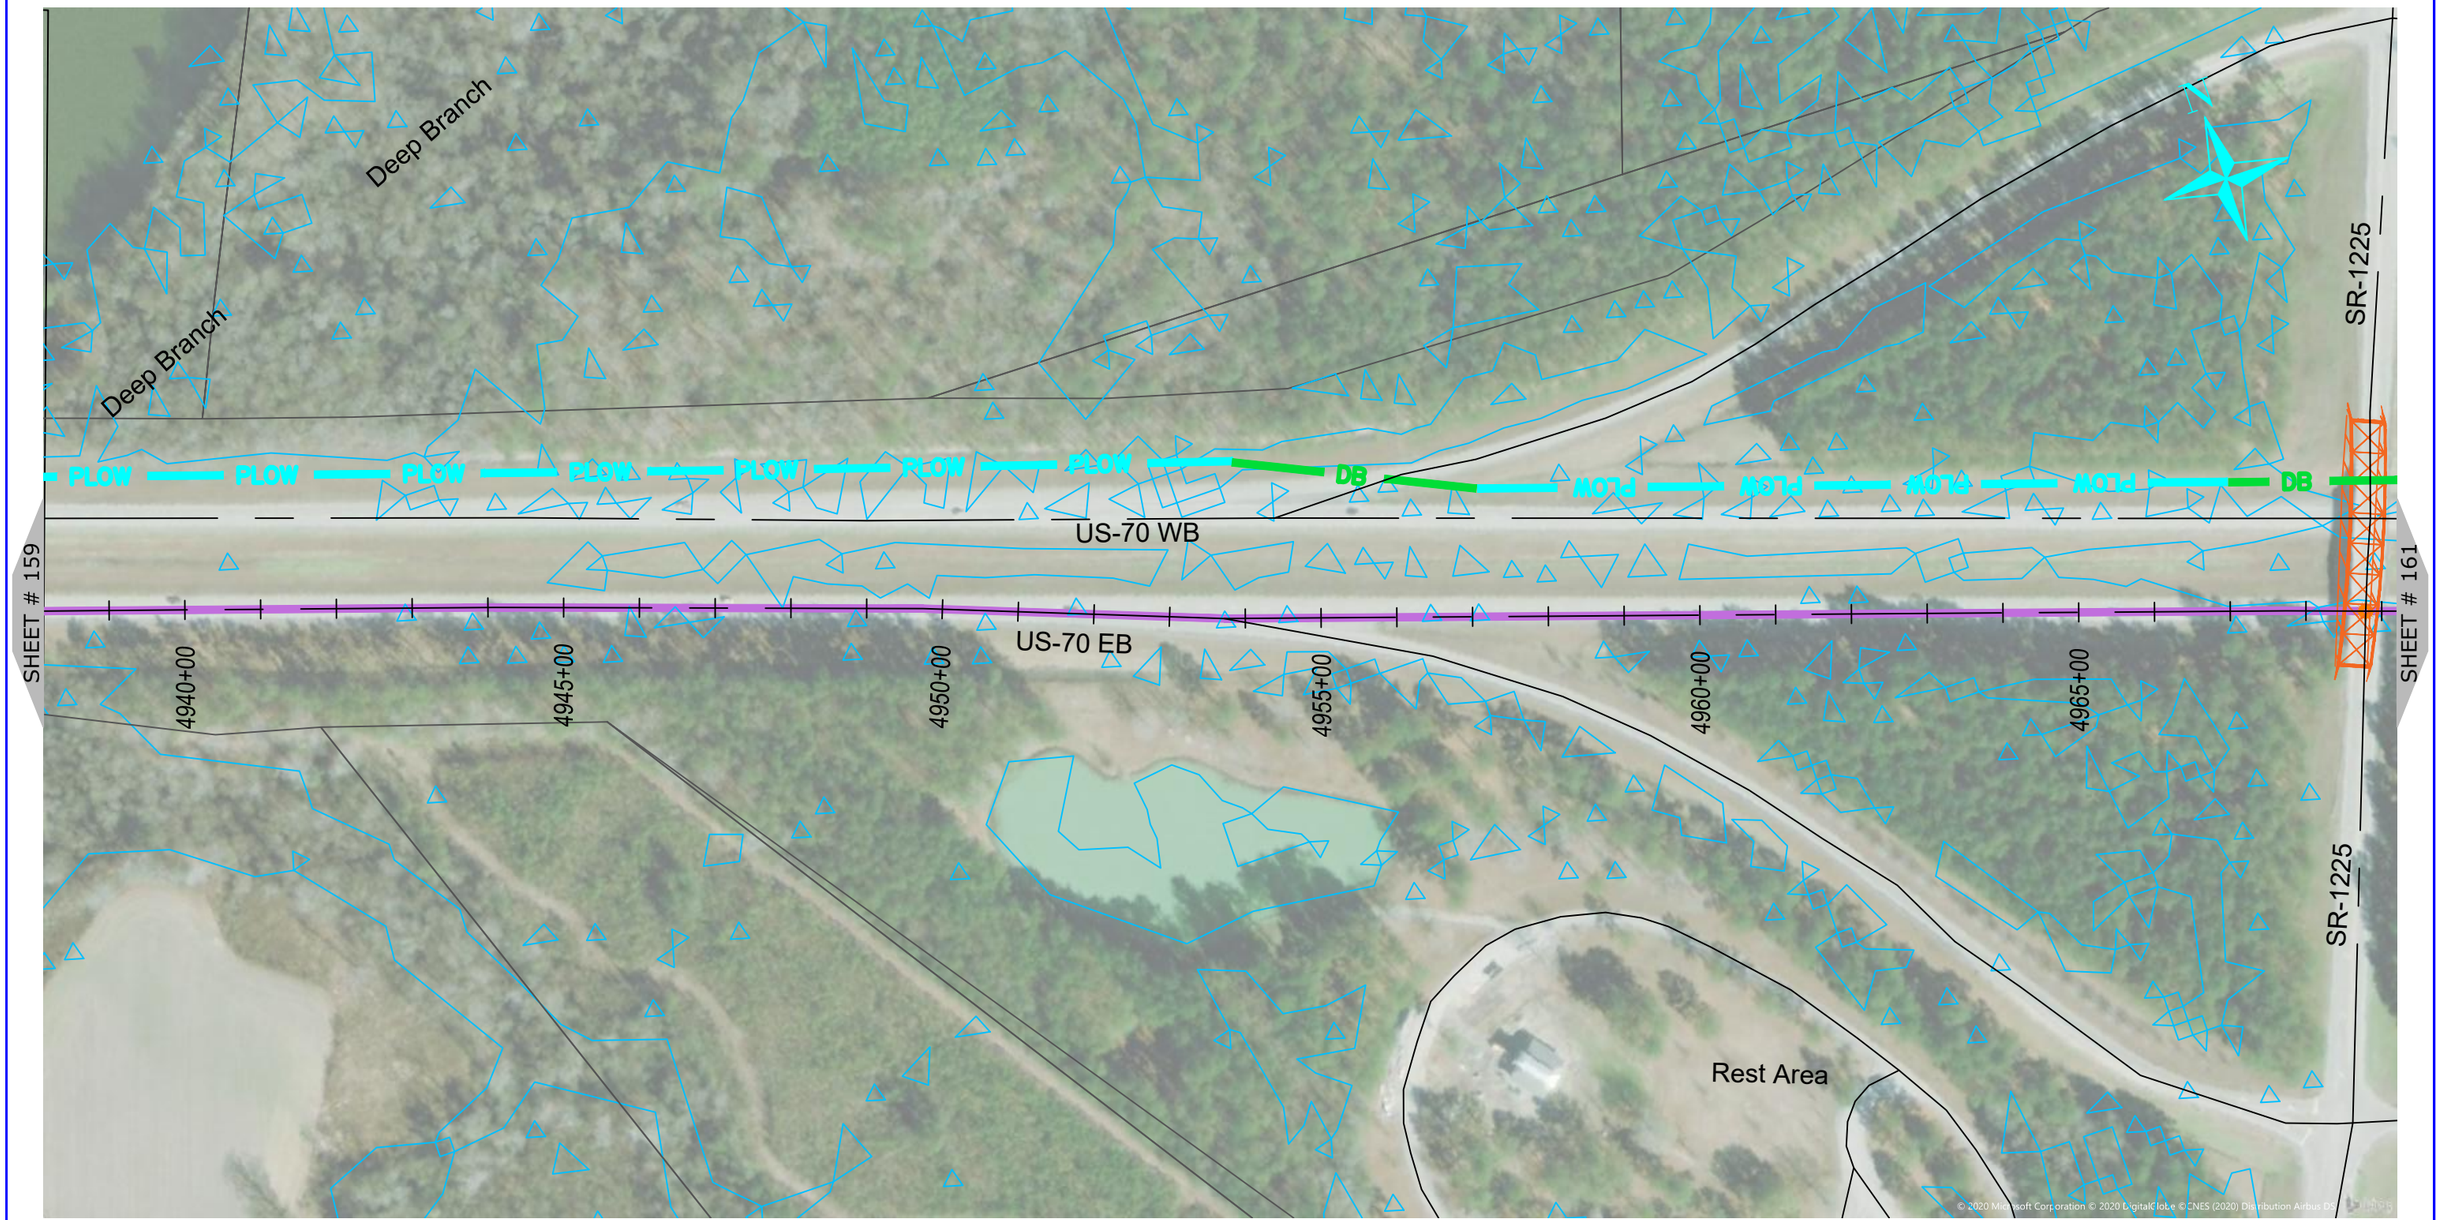

NUG COMMUNICATIONS
3315 ATLANTIC AVE
RALEIGH, NC 27604
(919) 876-5455

REV	DATE	DESCRIPTION
		Craven County

OWNER: STATE OF NORTH CAROLINA DEPARTMENT OF TRANSPORTATION

BEFORE YOU DIG STOP CALL 1-800-632-4949 N.C. ONE-CALL CENTER IT'S THE LAW

JOB NO:	POC
DATE:	22-06-2020
SCALE:	AS SHOWN
DESIGNED BY:	RAMTECH
DRAWN BY:	RAMTECH
CHECKED BY:	---
APPROVED BY:	---

PROJECT NAME: US-70

SHEET NAME: Sheet - (160)

SHEET: 160

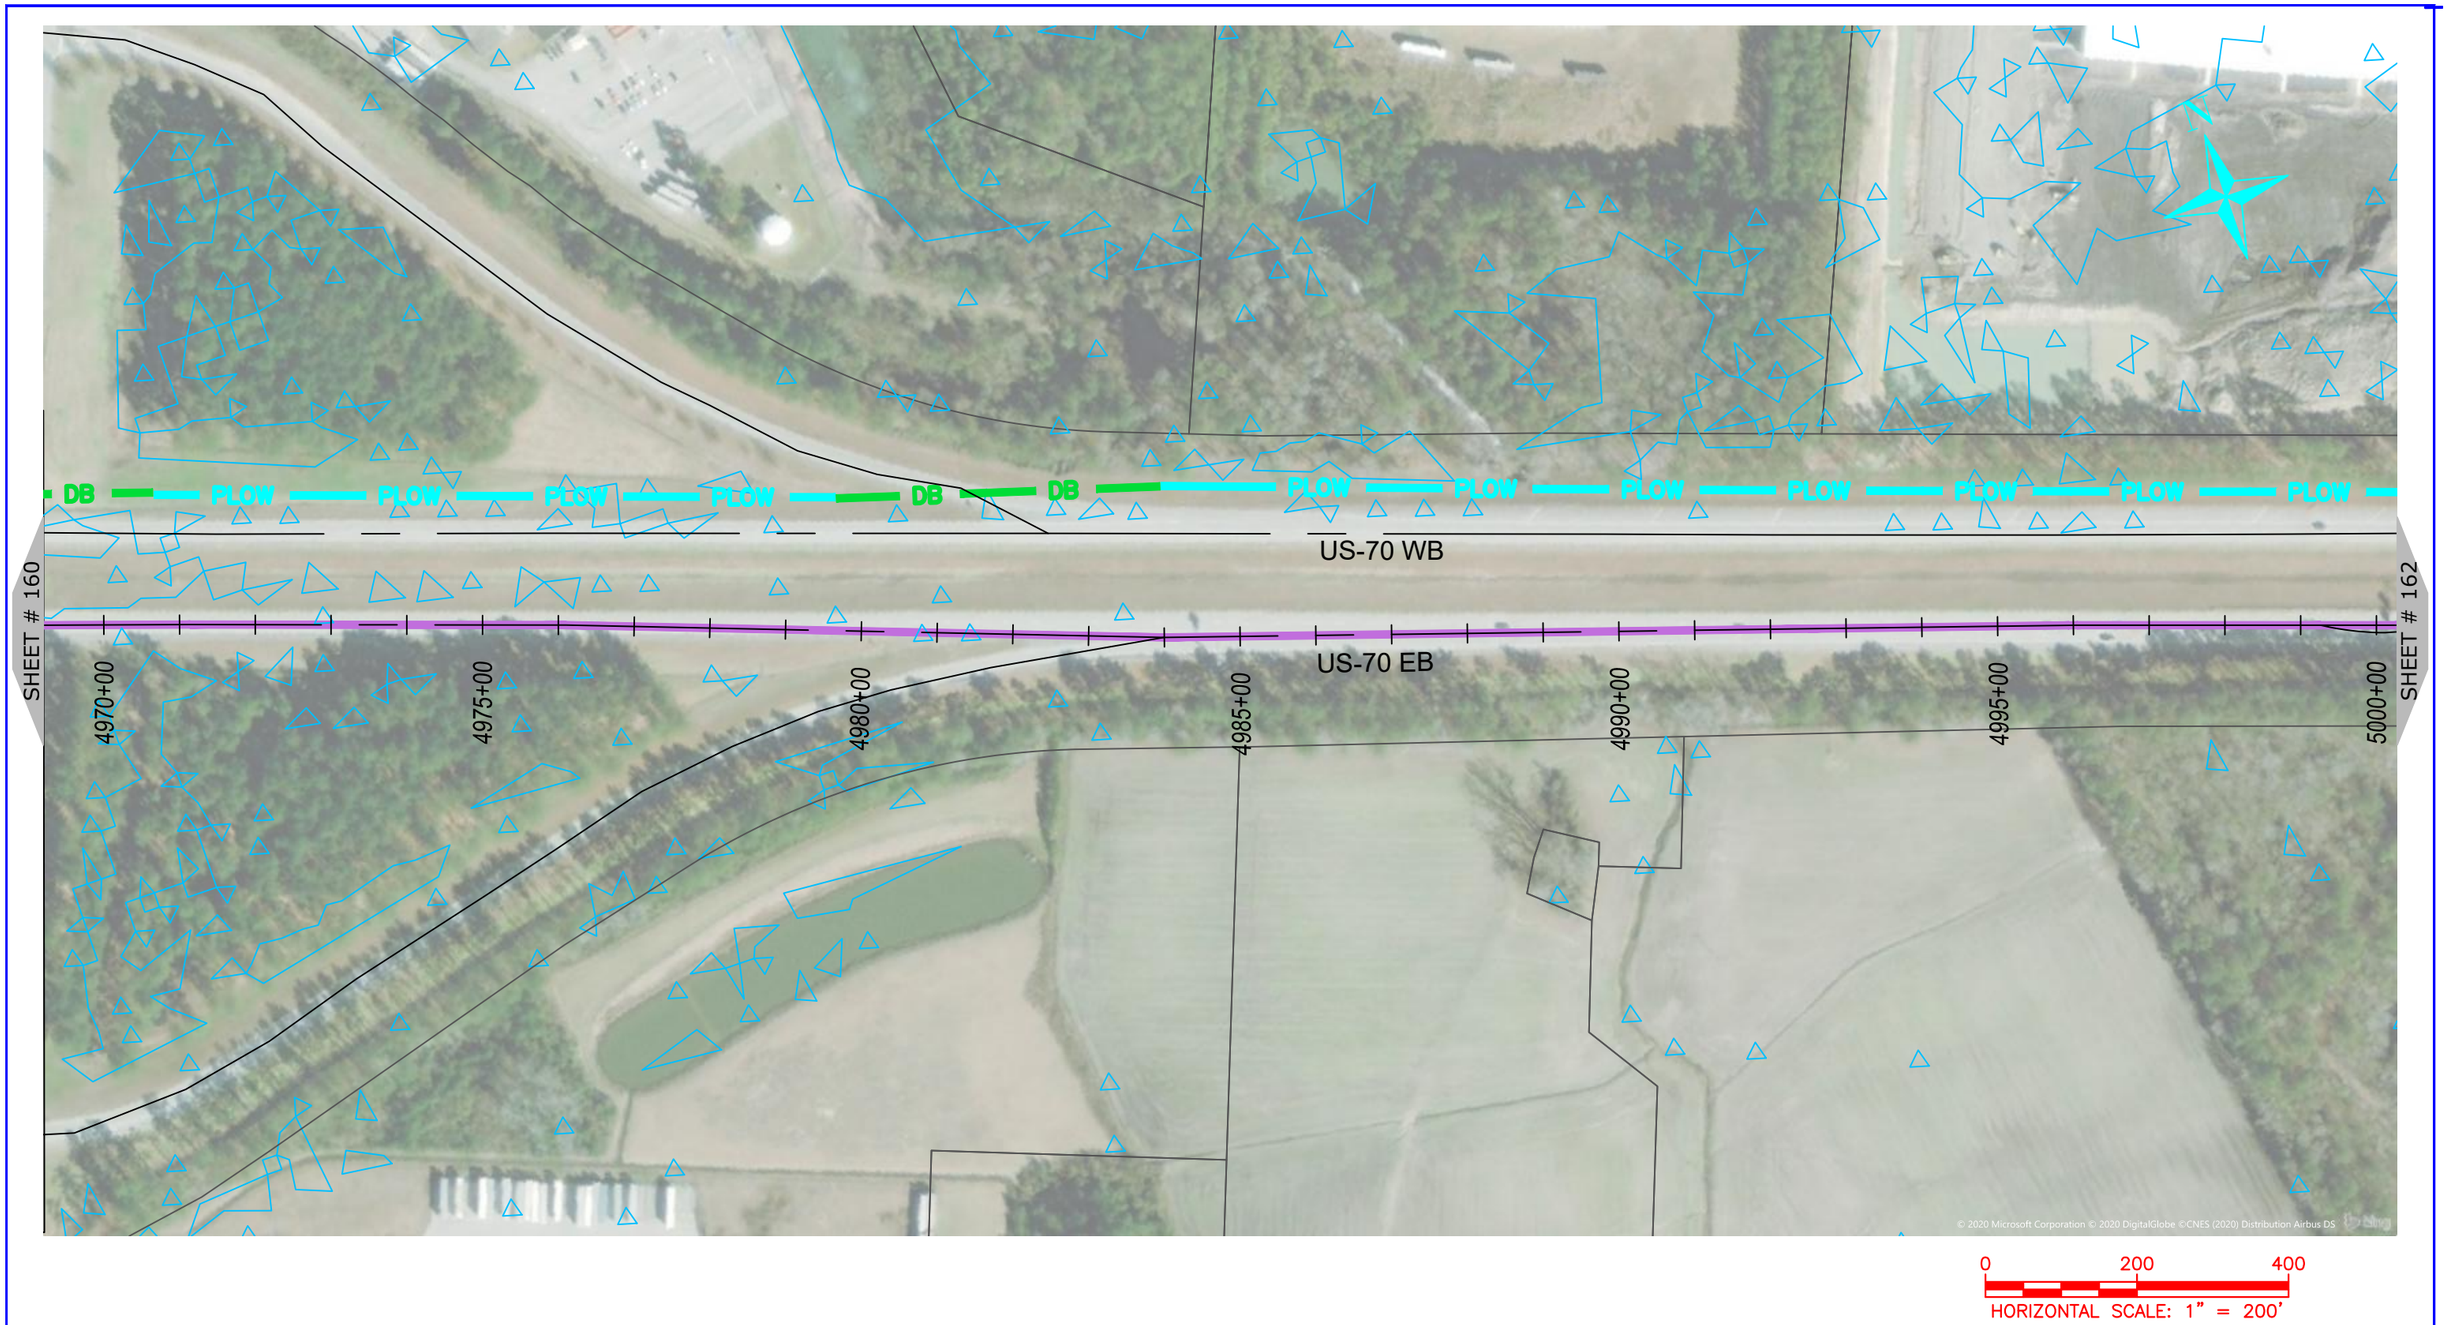

NUG COMMUNICATIONS
3315 ATLANTIC AVE
RALEIGH, NC 27604
(919) 876-5455

REV	DATE	DESCRIPTION
		Craven County

OWNER: STATE OF NORTH CAROLINA DEPARTMENT OF TRANSPORTATION

BEFORE YOU DIG STOP CALL 1-800-632-4949 N.C. ONE-CALL CENTER IT'S THE LAW

JOB NO:	POC
DATE:	22-06-2020
SCALE:	AS SHOWN
DESIGNED BY:	RAMTECH
DRAWN BY:	RAMTECH
CHECKED BY:	---
APPROVED BY:	---

PROJECT NAME: US-70

SHEET NAME: Sheet - (161)

SHEET: 161

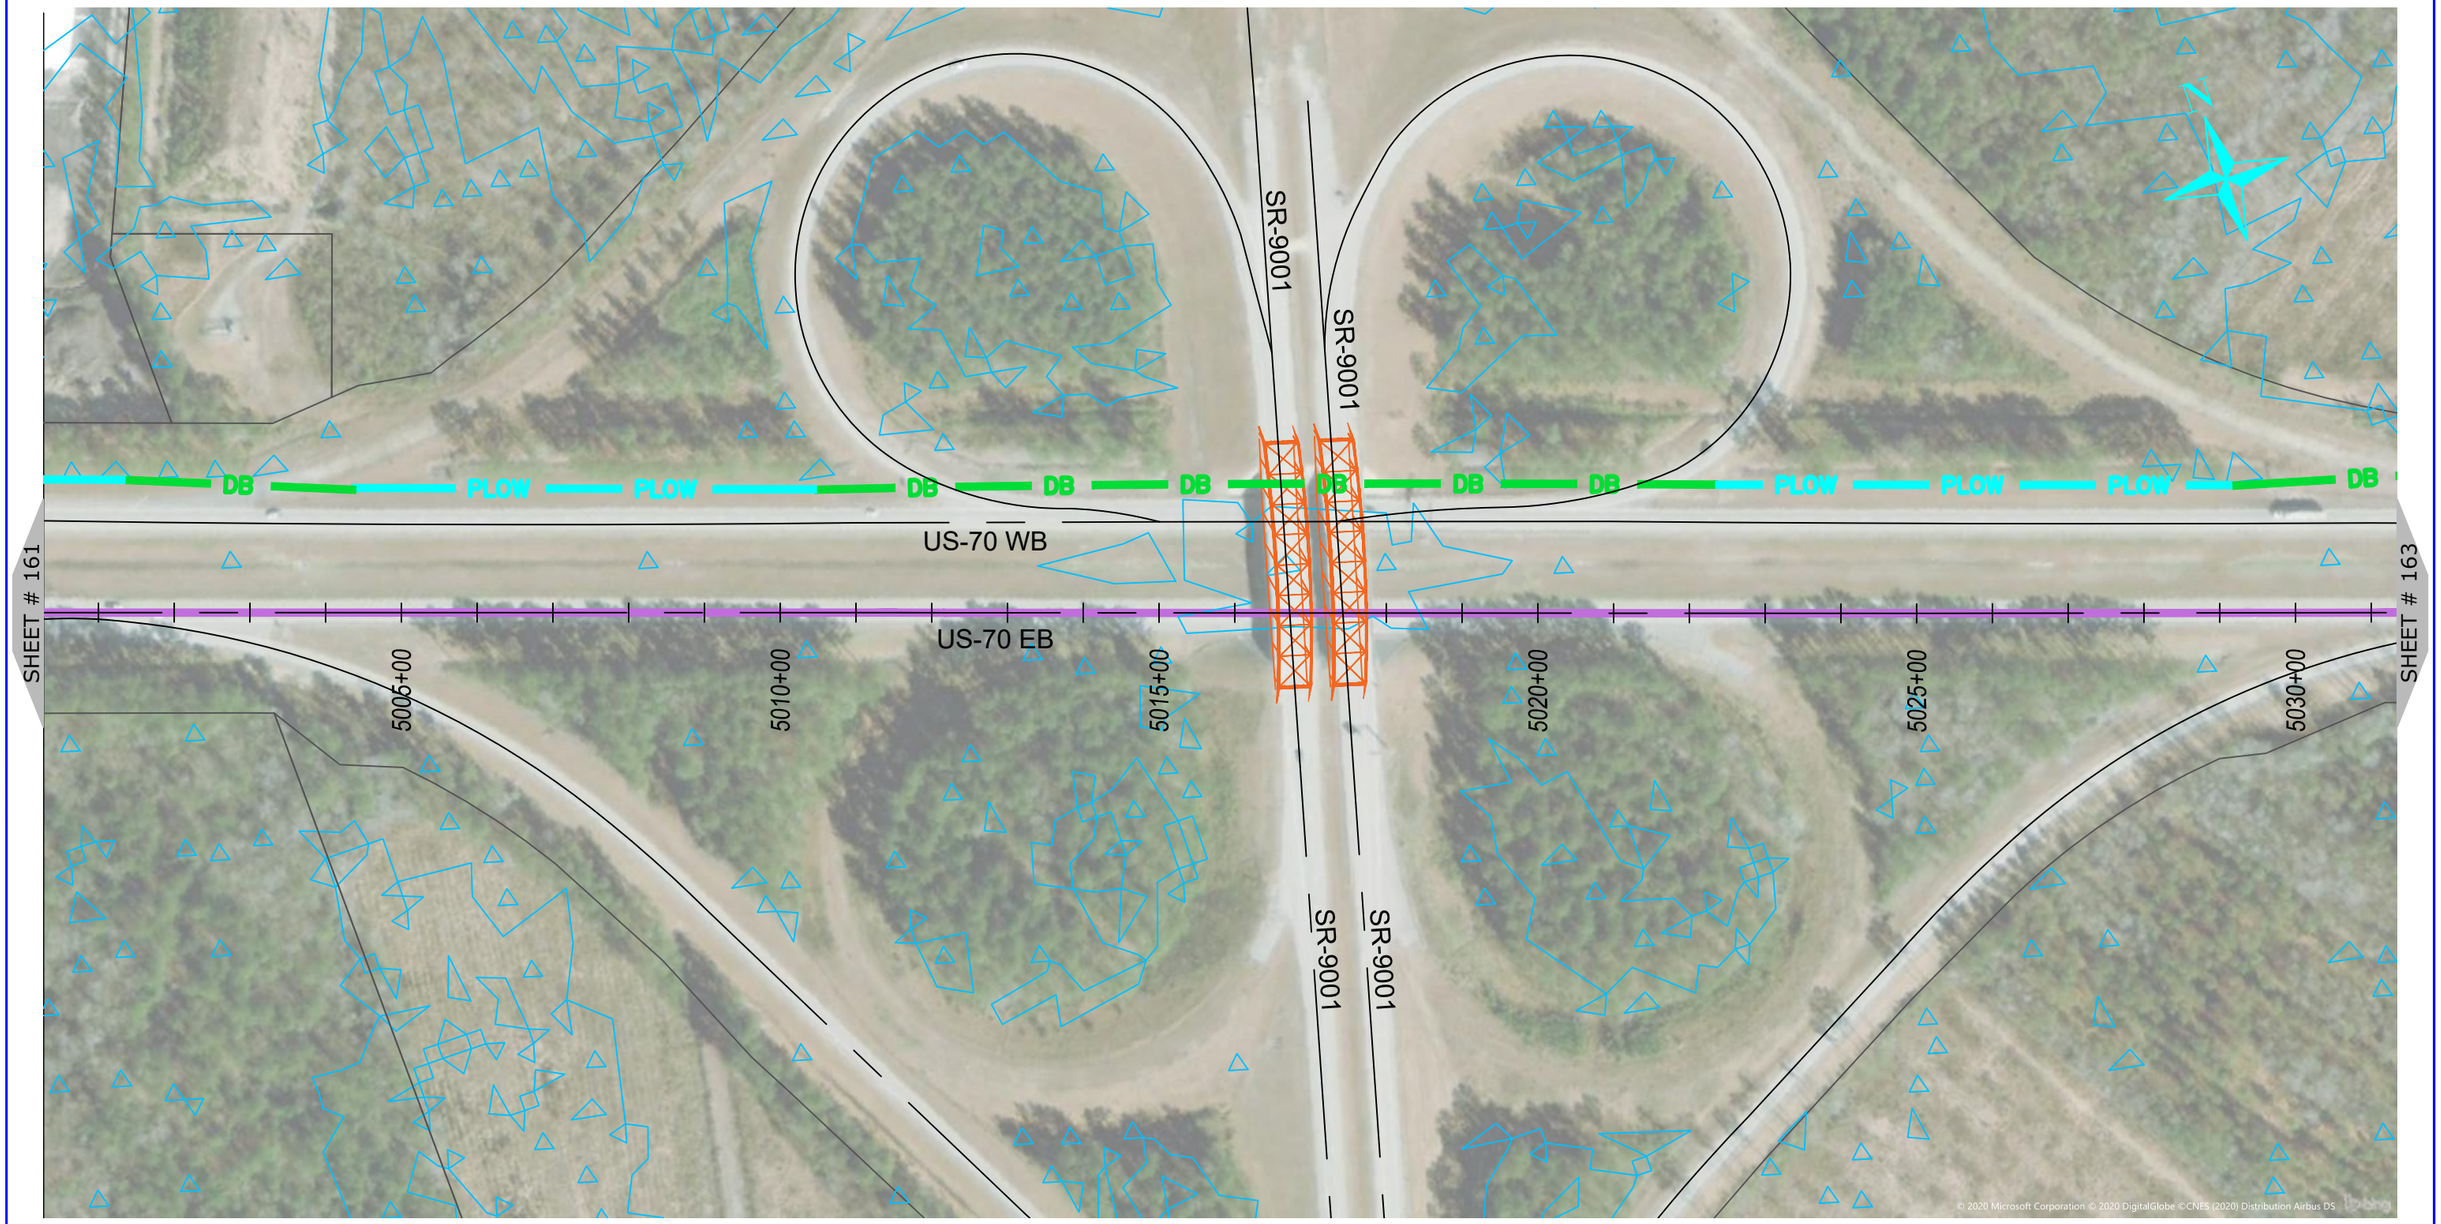

0 200 400

HORIZONTAL SCALE: 1" = 200'

NUG COMMUNICATIONS
3315 ATLANTIC AVE
RALEIGH, NC 27604
(919) 876-5455

REV	DATE	DESCRIPTION
		Craven County

OWNER: STATE OF NORTH CAROLINA DEPARTMENT OF TRANSPORTATION

BEFORE YOU DIG STOP CALL 1-800-632-4949 N.C. ONE-CALL CENTER IT'S THE LAW

JOB NO:	POC
DATE:	22-06-2020
SCALE:	AS SHOWN
DESIGNED BY:	RAMTECH
DRAWN BY:	RAMTECH
CHECKED BY:	---
APPROVED BY:	---

PROJECT NAME: US-70

SHEET NAME: Sheet - (162)

SHEET: 162

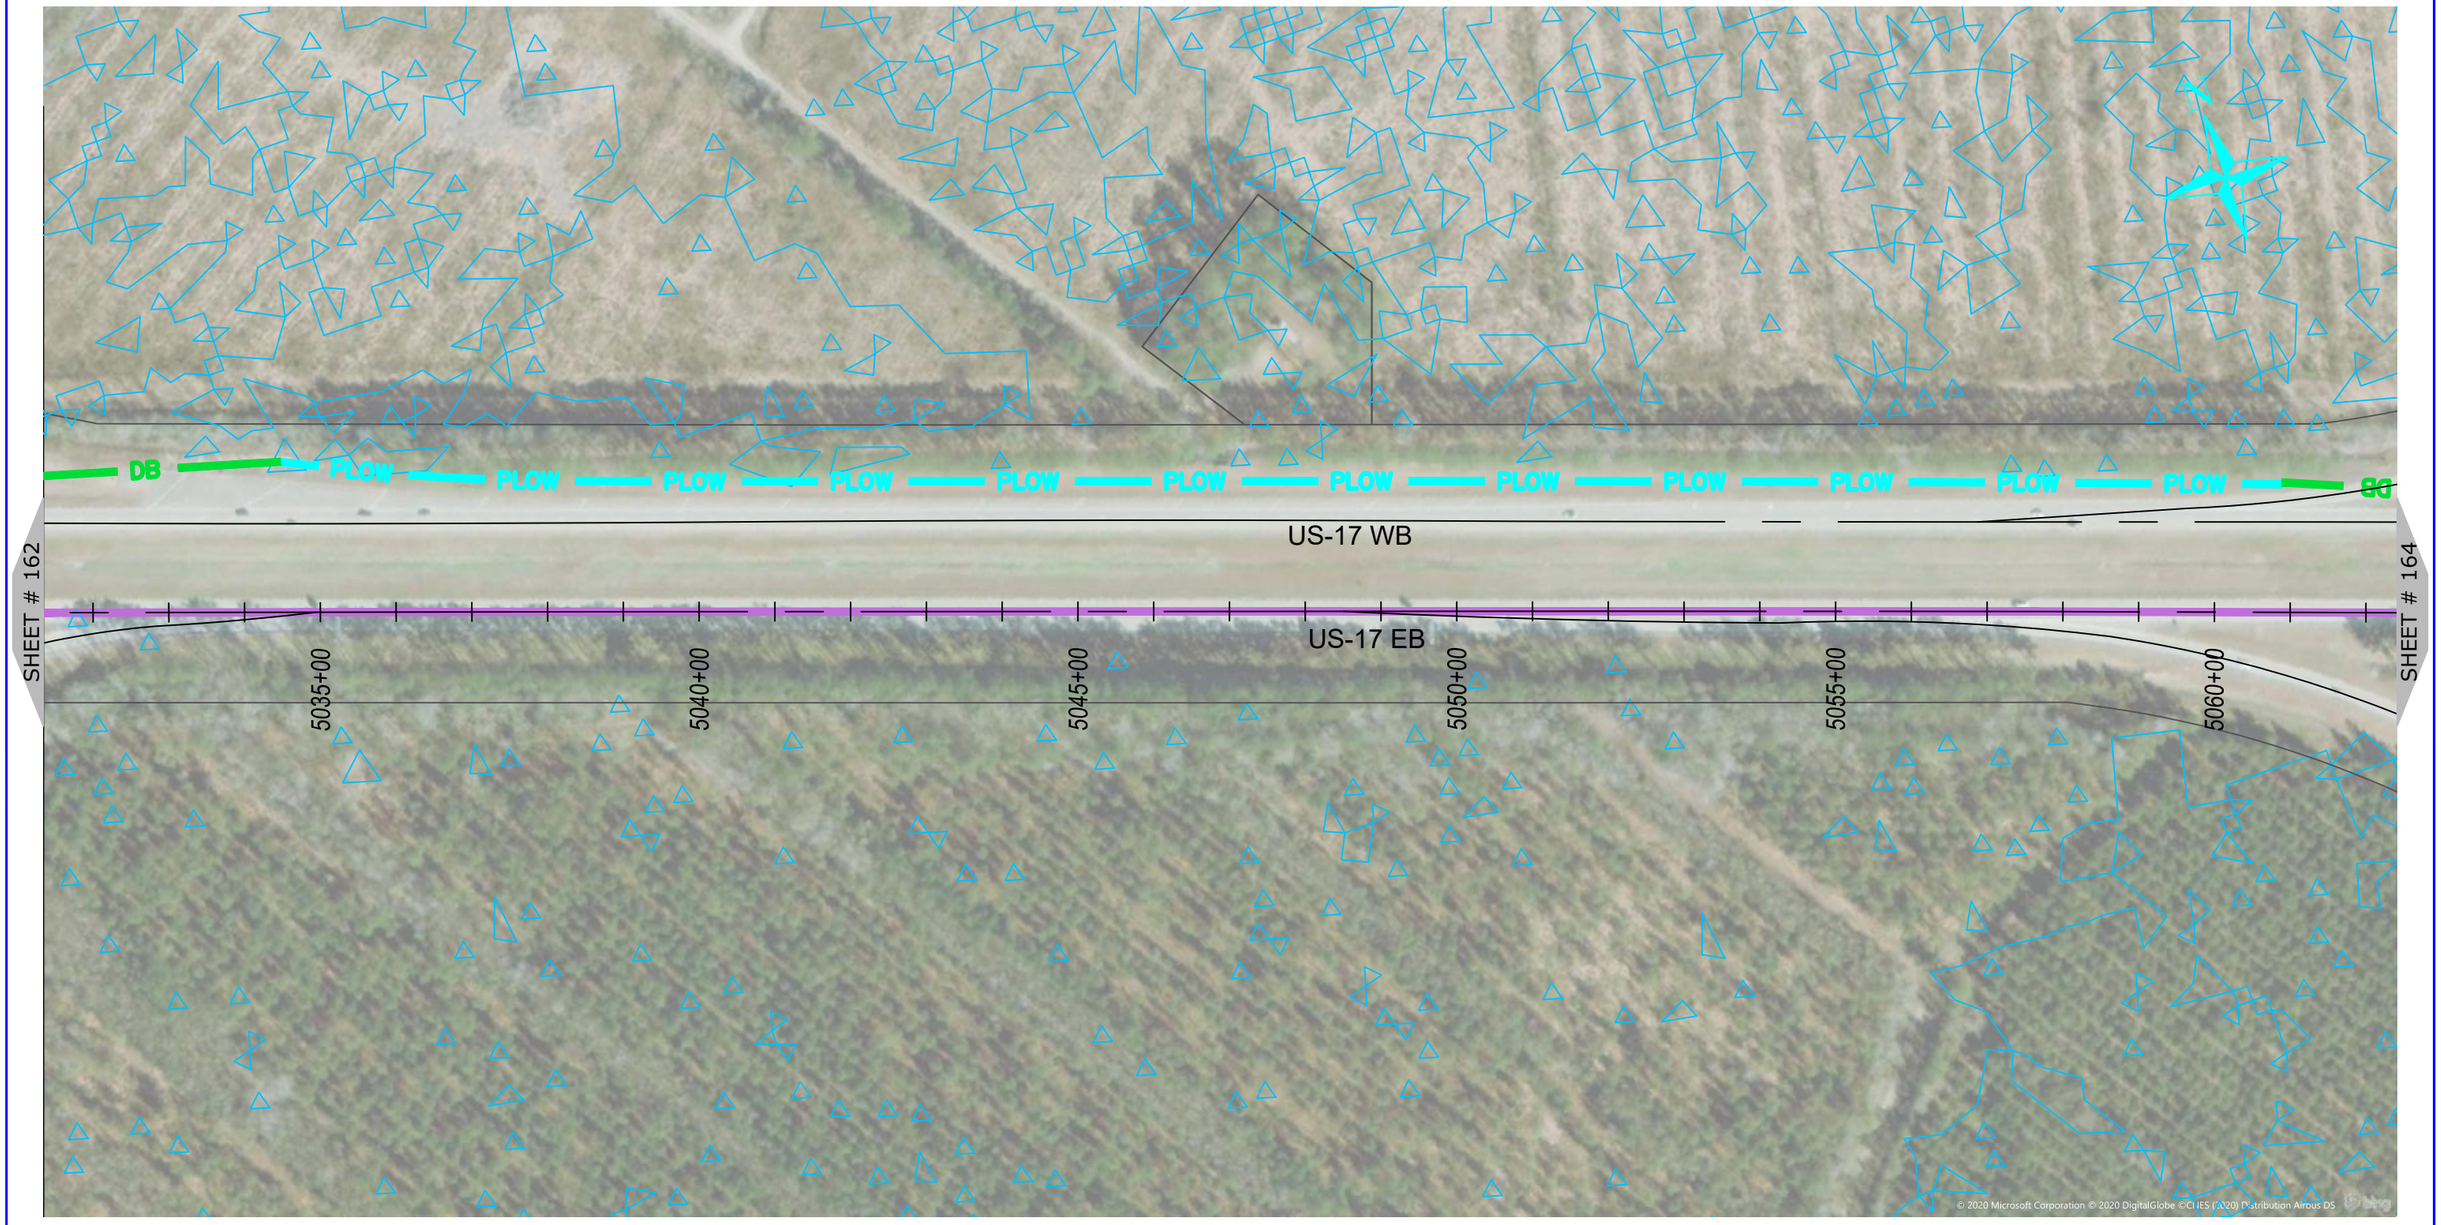

NUG COMMUNICATIONS
3315 ATLANTIC AVE
RALEIGH, NC 27604
(919) 876-5455

REV	DATE	DESCRIPTION
		Craven County

OWNER: STATE OF NORTH CAROLINA DEPARTMENT OF TRANSPORTATION

BEFORE YOU DIG
STOP
CALL 1-800-632-4949
N.C. ONE-CALL CENTER
IT'S THE LAW

JOB NO:	POC
DATE:	22-06-2020
SCALE:	AS SHOWN
DESIGNED BY:	RAMTECH
DRAWN BY:	RAMTECH
CHECKED BY:	---
APPROVED BY:	---

PROJECT NAME: US-70

SHEET NAME: Sheet - (163)

SHEET: 163

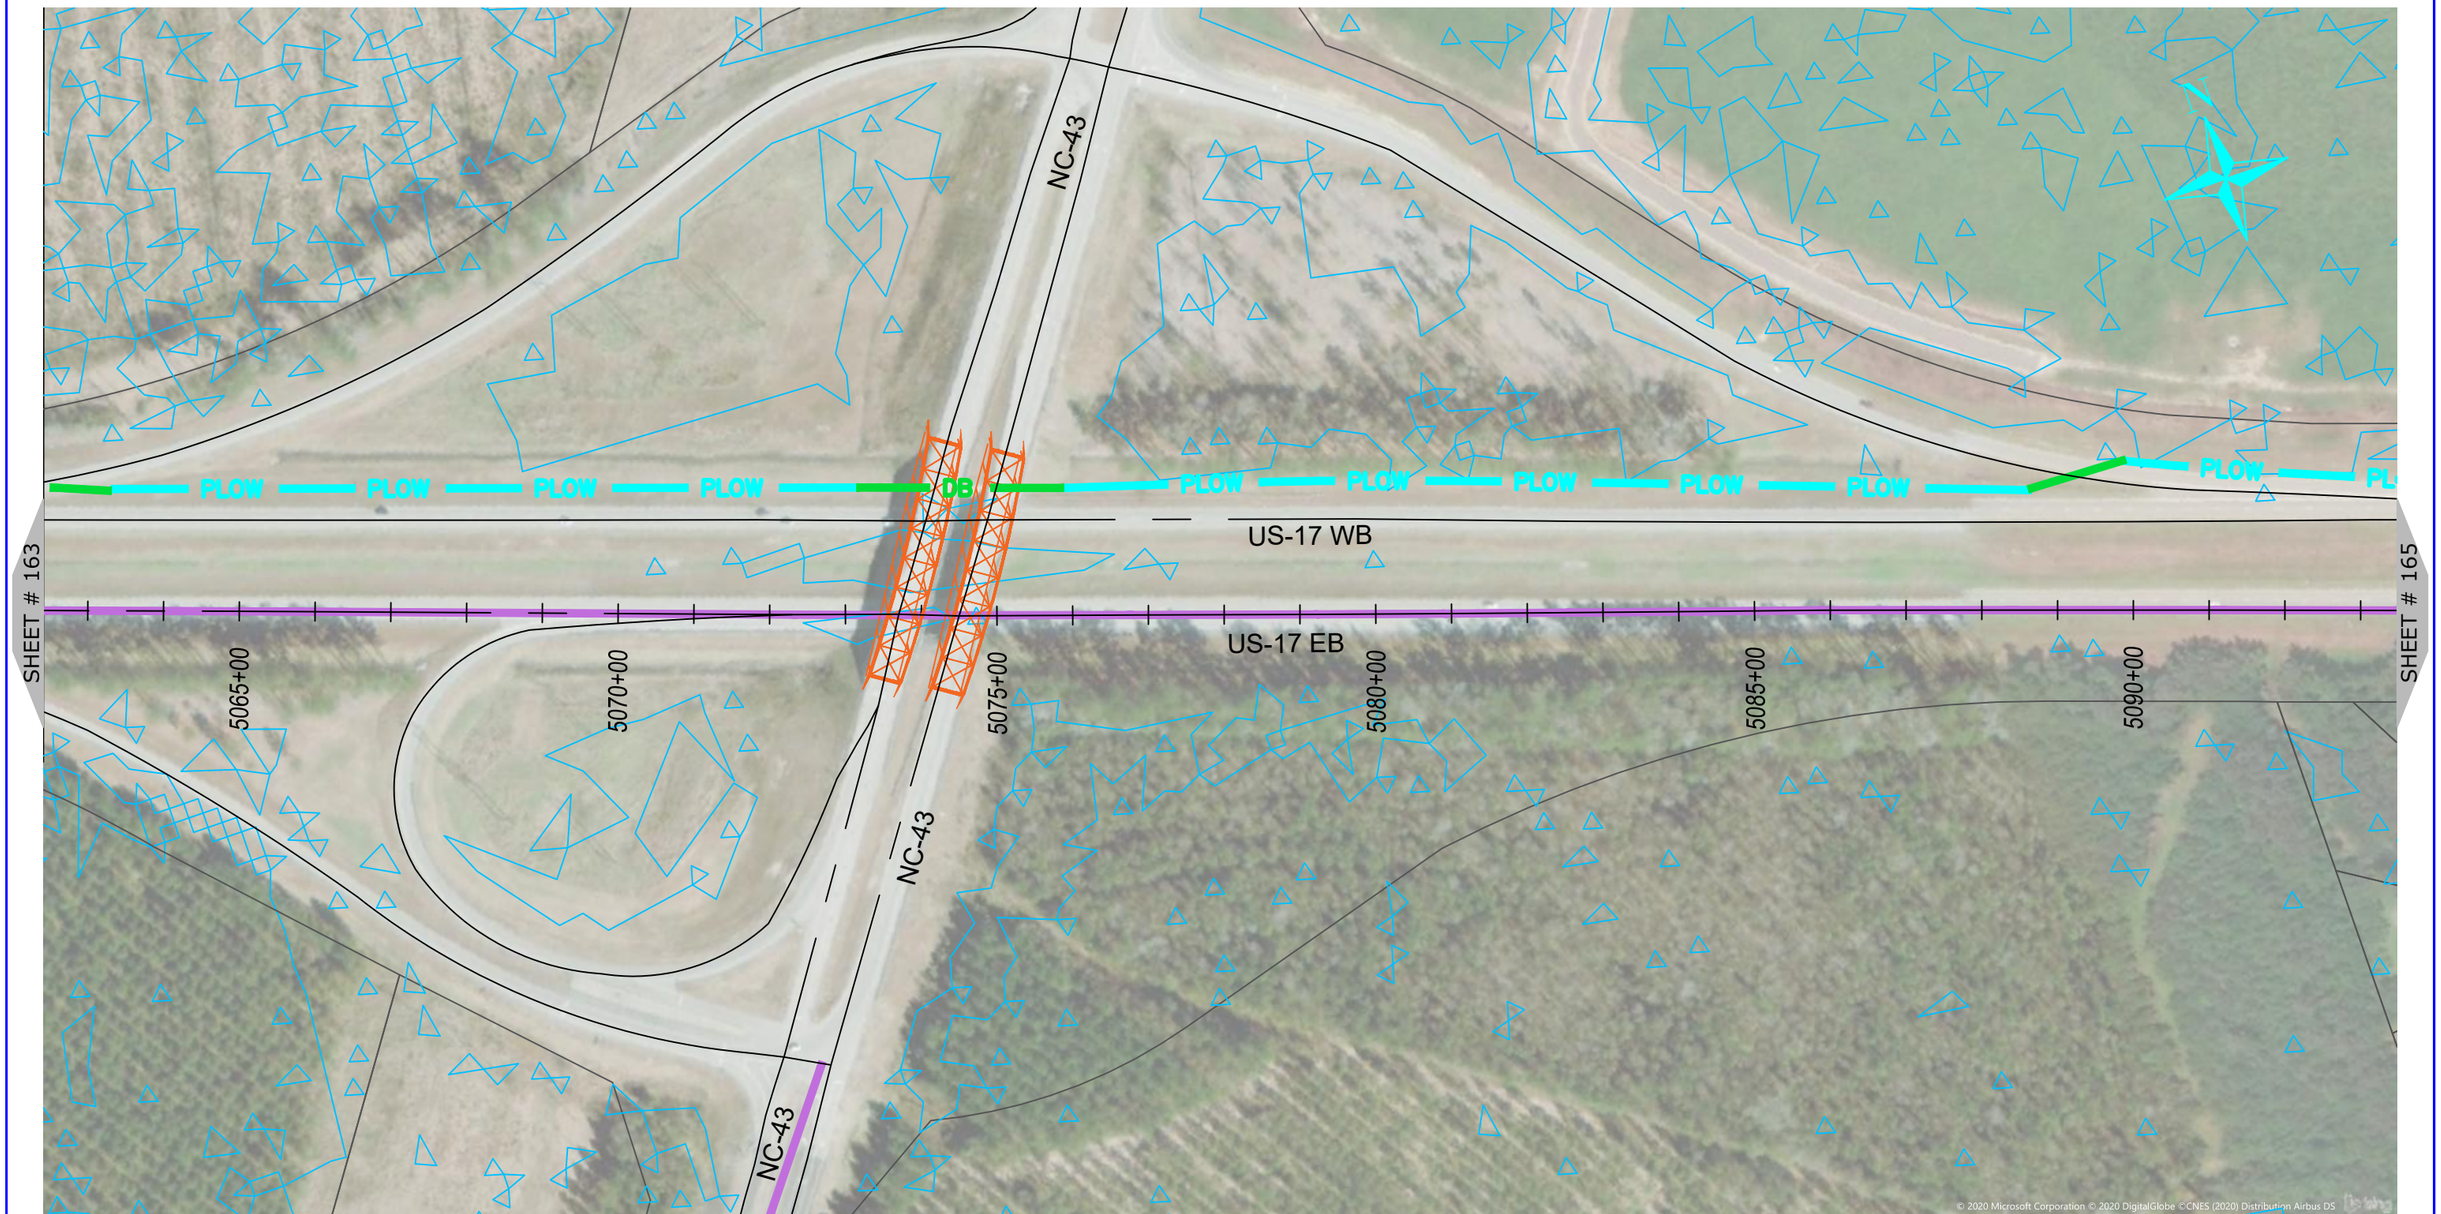

0 200 400
HORIZONTAL SCALE: 1" = 200'

ONUG COMMUNICATIONS
3315 ATLANTIC AVE
RALEIGH, NC 27604
(919) 876-5455

REV	DATE	DESCRIPTION
		Craven County

OWNER: STATE OF NORTH CAROLINA DEPARTMENT OF TRANSPORTATION

BEFORE YOU DIG STOP
CALL 1-800-632-4949
N.C. ONE-CALL CENTER
IT'S THE LAW

JOB NO:	POC
DATE:	22-06-2020
SCALE:	AS SHOWN
DESIGNED BY:	RAMTECH
DRAWN BY:	RAMTECH
CHECKED BY:	---
APPROVED BY:	---

PROJECT NAME: US-70

SHEET NAME: Sheet - (164)

SHEET: 164

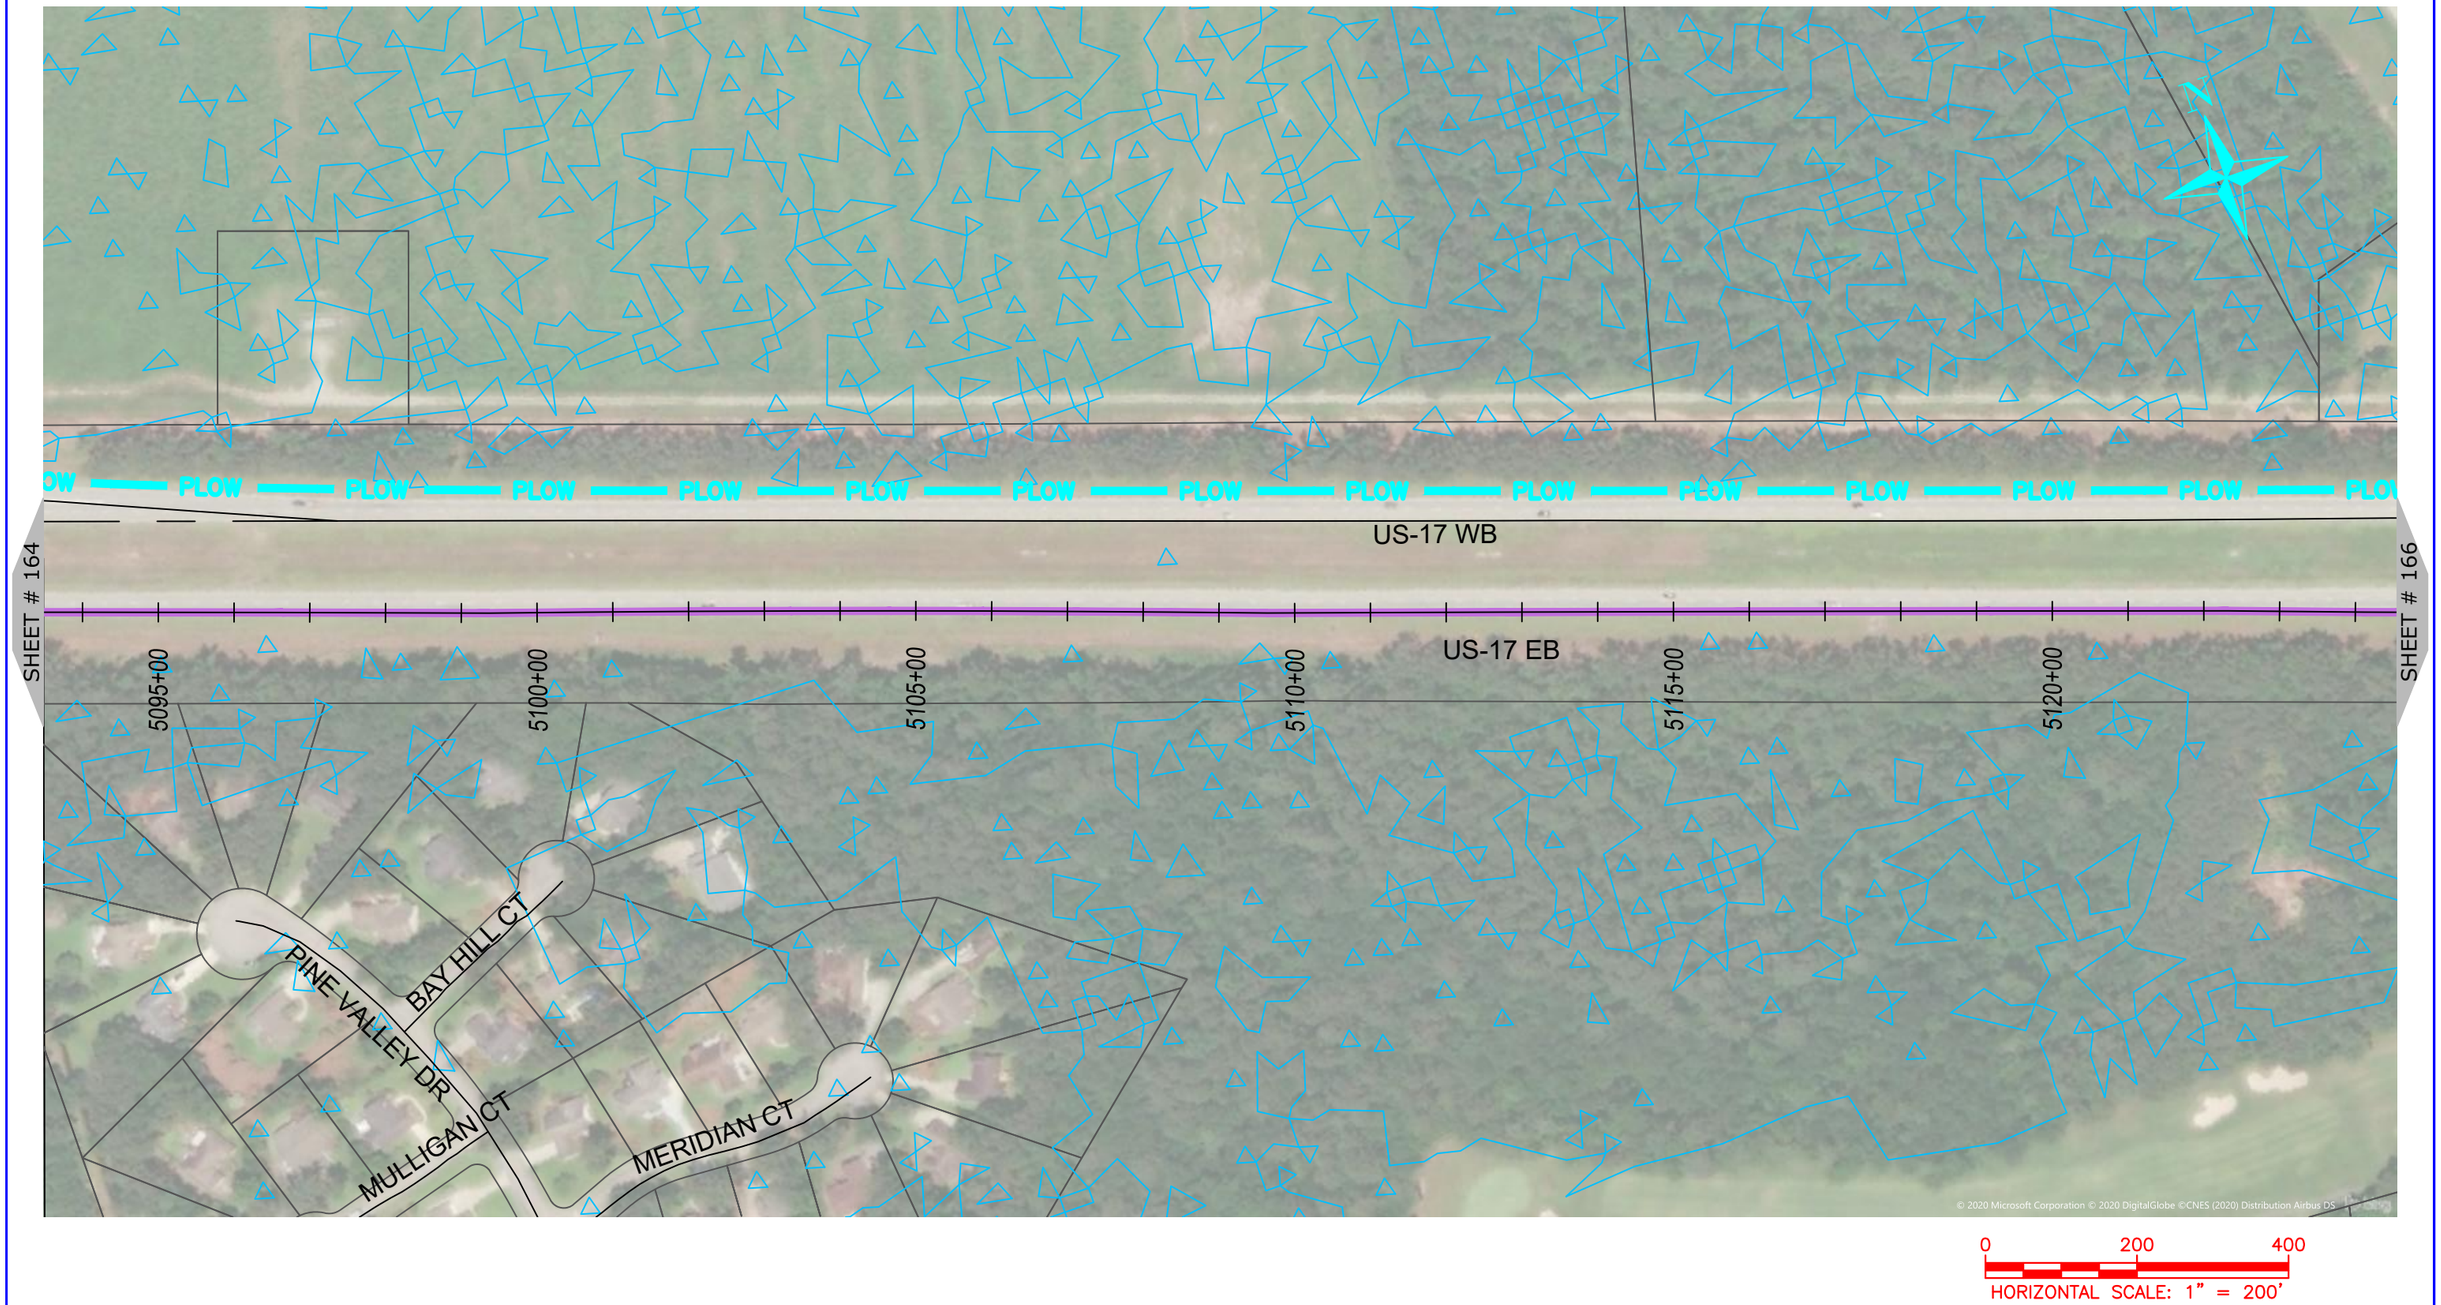

NUG COMMUNICATIONS
3315 ATLANTIC AVE
RALEIGH, NC 27604
(919) 876-5455

REV	DATE	DESCRIPTION
		Craven County

OWNER: STATE OF NORTH CAROLINA DEPARTMENT OF TRANSPORTATION

BEFORE YOU DIG STOP CALL 1-800-632-4949 N.C. ONE-CALL CENTER IT'S THE LAW

JOB NO:	POC
DATE:	22-06-2020
SCALE:	AS SHOWN
DESIGNED BY:	RAMTECH
DRAWN BY:	RAMTECH
CHECKED BY:	---
APPROVED BY:	---

PROJECT NAME: US-70

SHEET NAME: Sheet - (165)

SHEET: 165

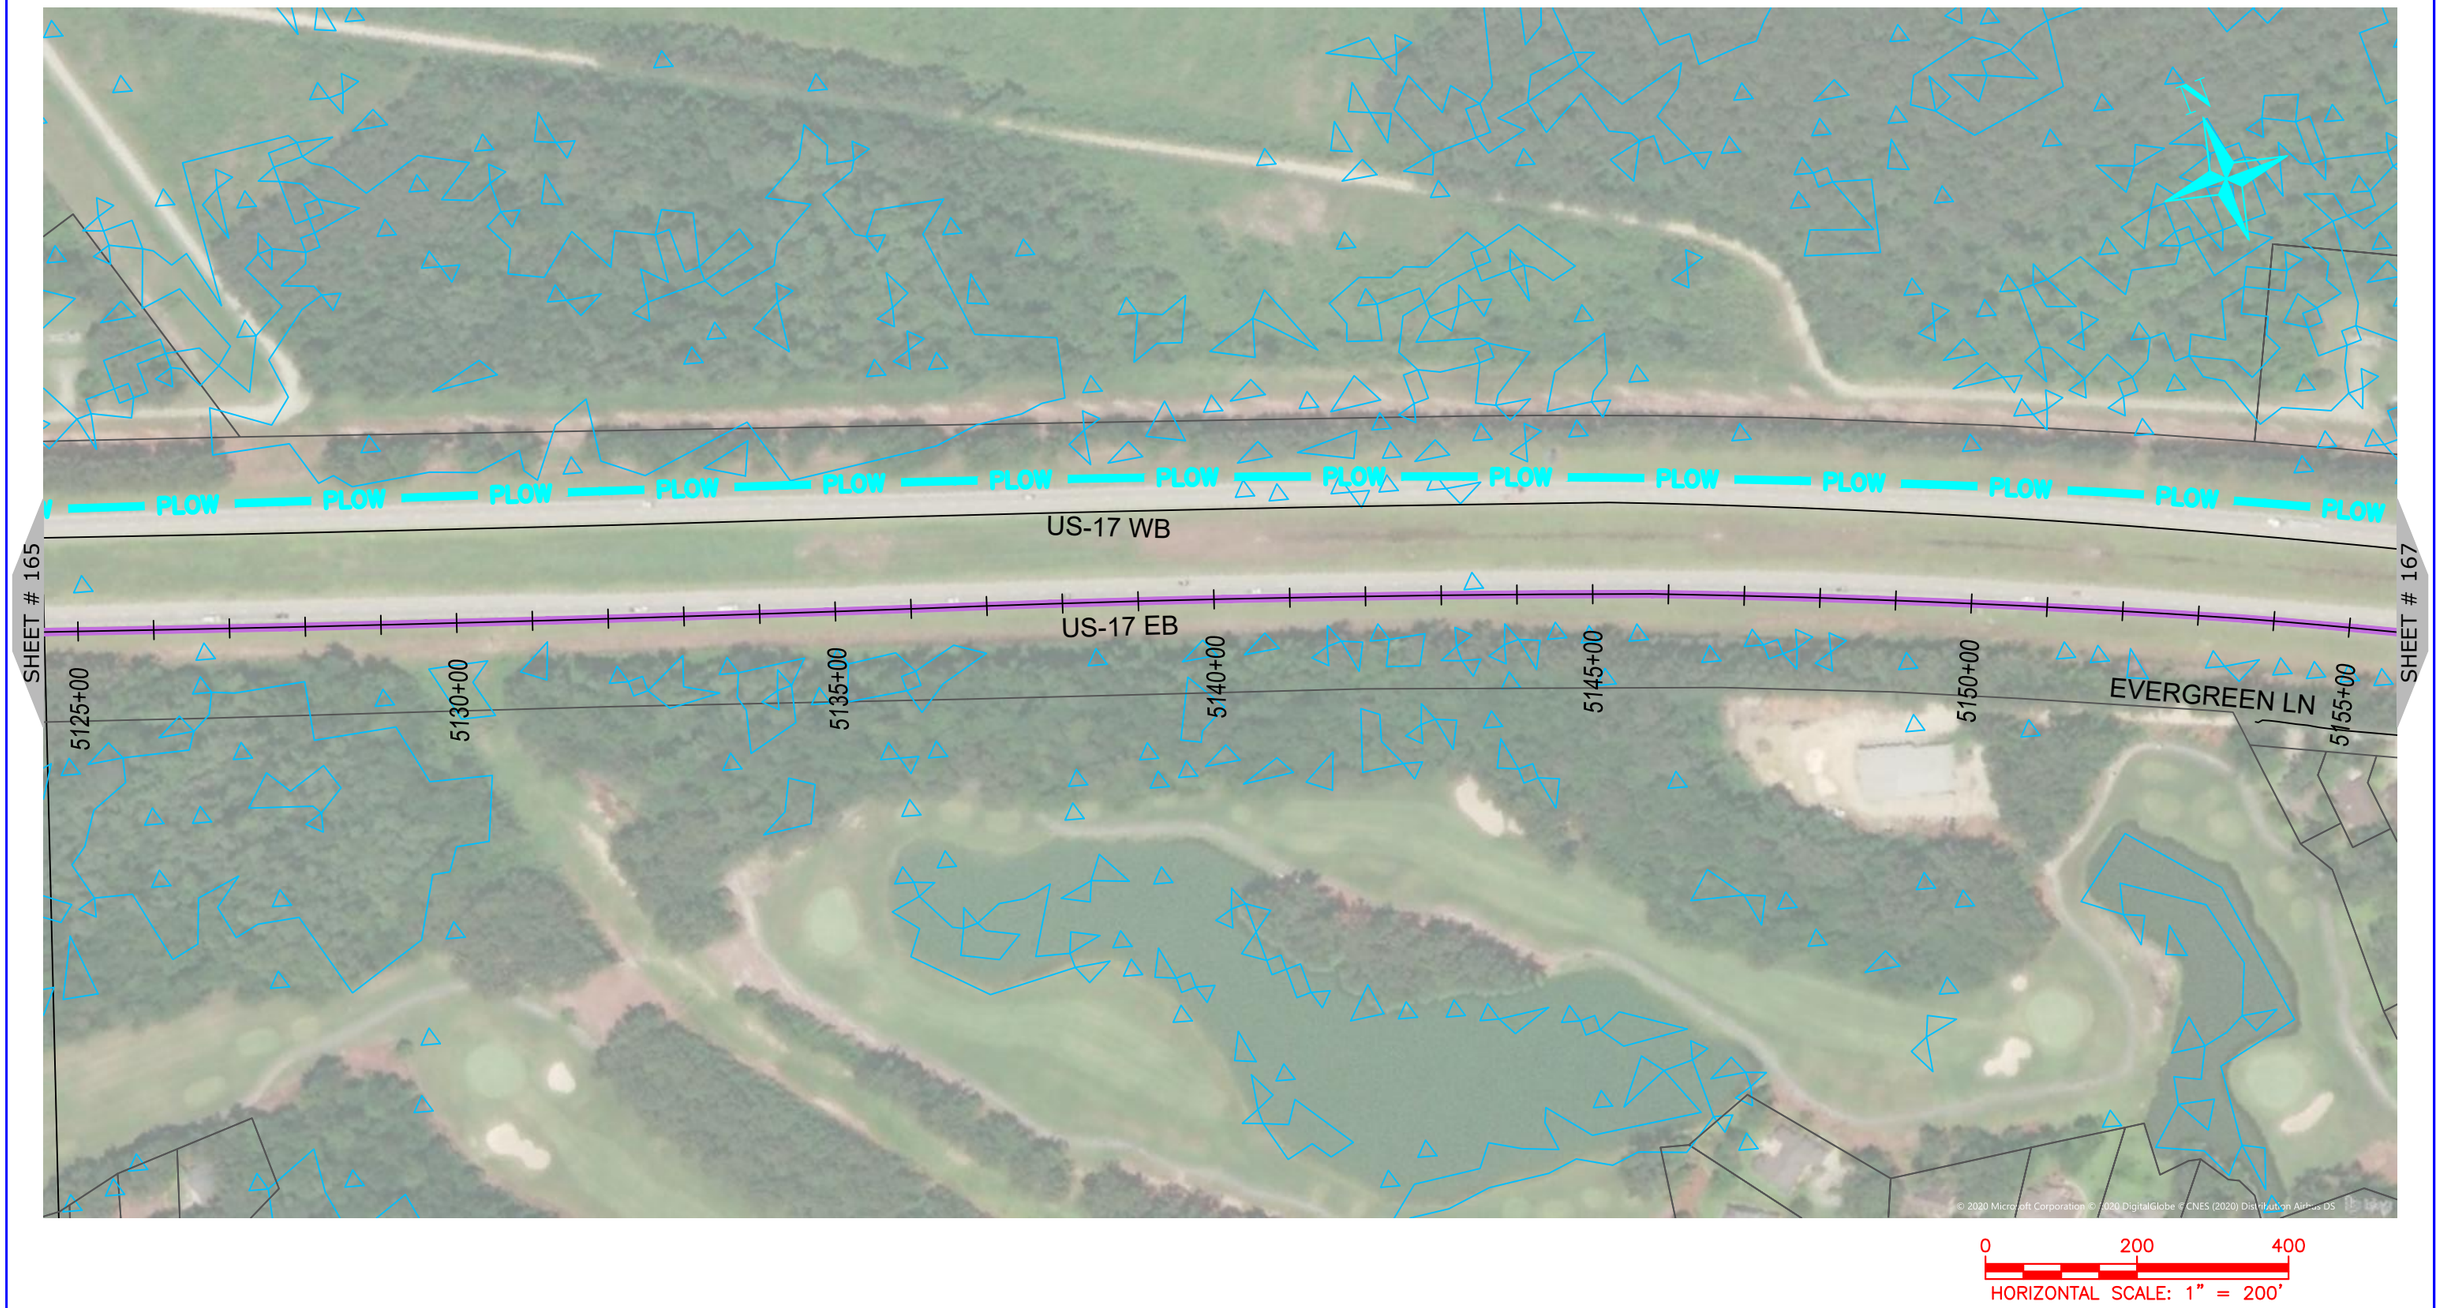

NUG COMMUNICATIONS 3315 ATLANTIC AVE RALEIGH, NC 27604 (919) 876-5455	REV / DATE / DESCRIPTION Craven County	OWNER: STATE OF NORTH CAROLINA DEPARTMENT OF TRANSPORTATION	BEFORE YOU DIG STOP CALL 1-800-632-4949 N.C. ONE-CALL CENTER IT'S THE LAW	JOB NO: POC DATE: 22-06-2020 SCALE: AS SHOWN DESIGNED BY: RAMTECH DRAWN BY: RAMTECH CHECKED BY: --- APPROVED BY: ---	PROJECT NAME: US-70 SHEET NAME: Sheet - (166)	SHEET: 166

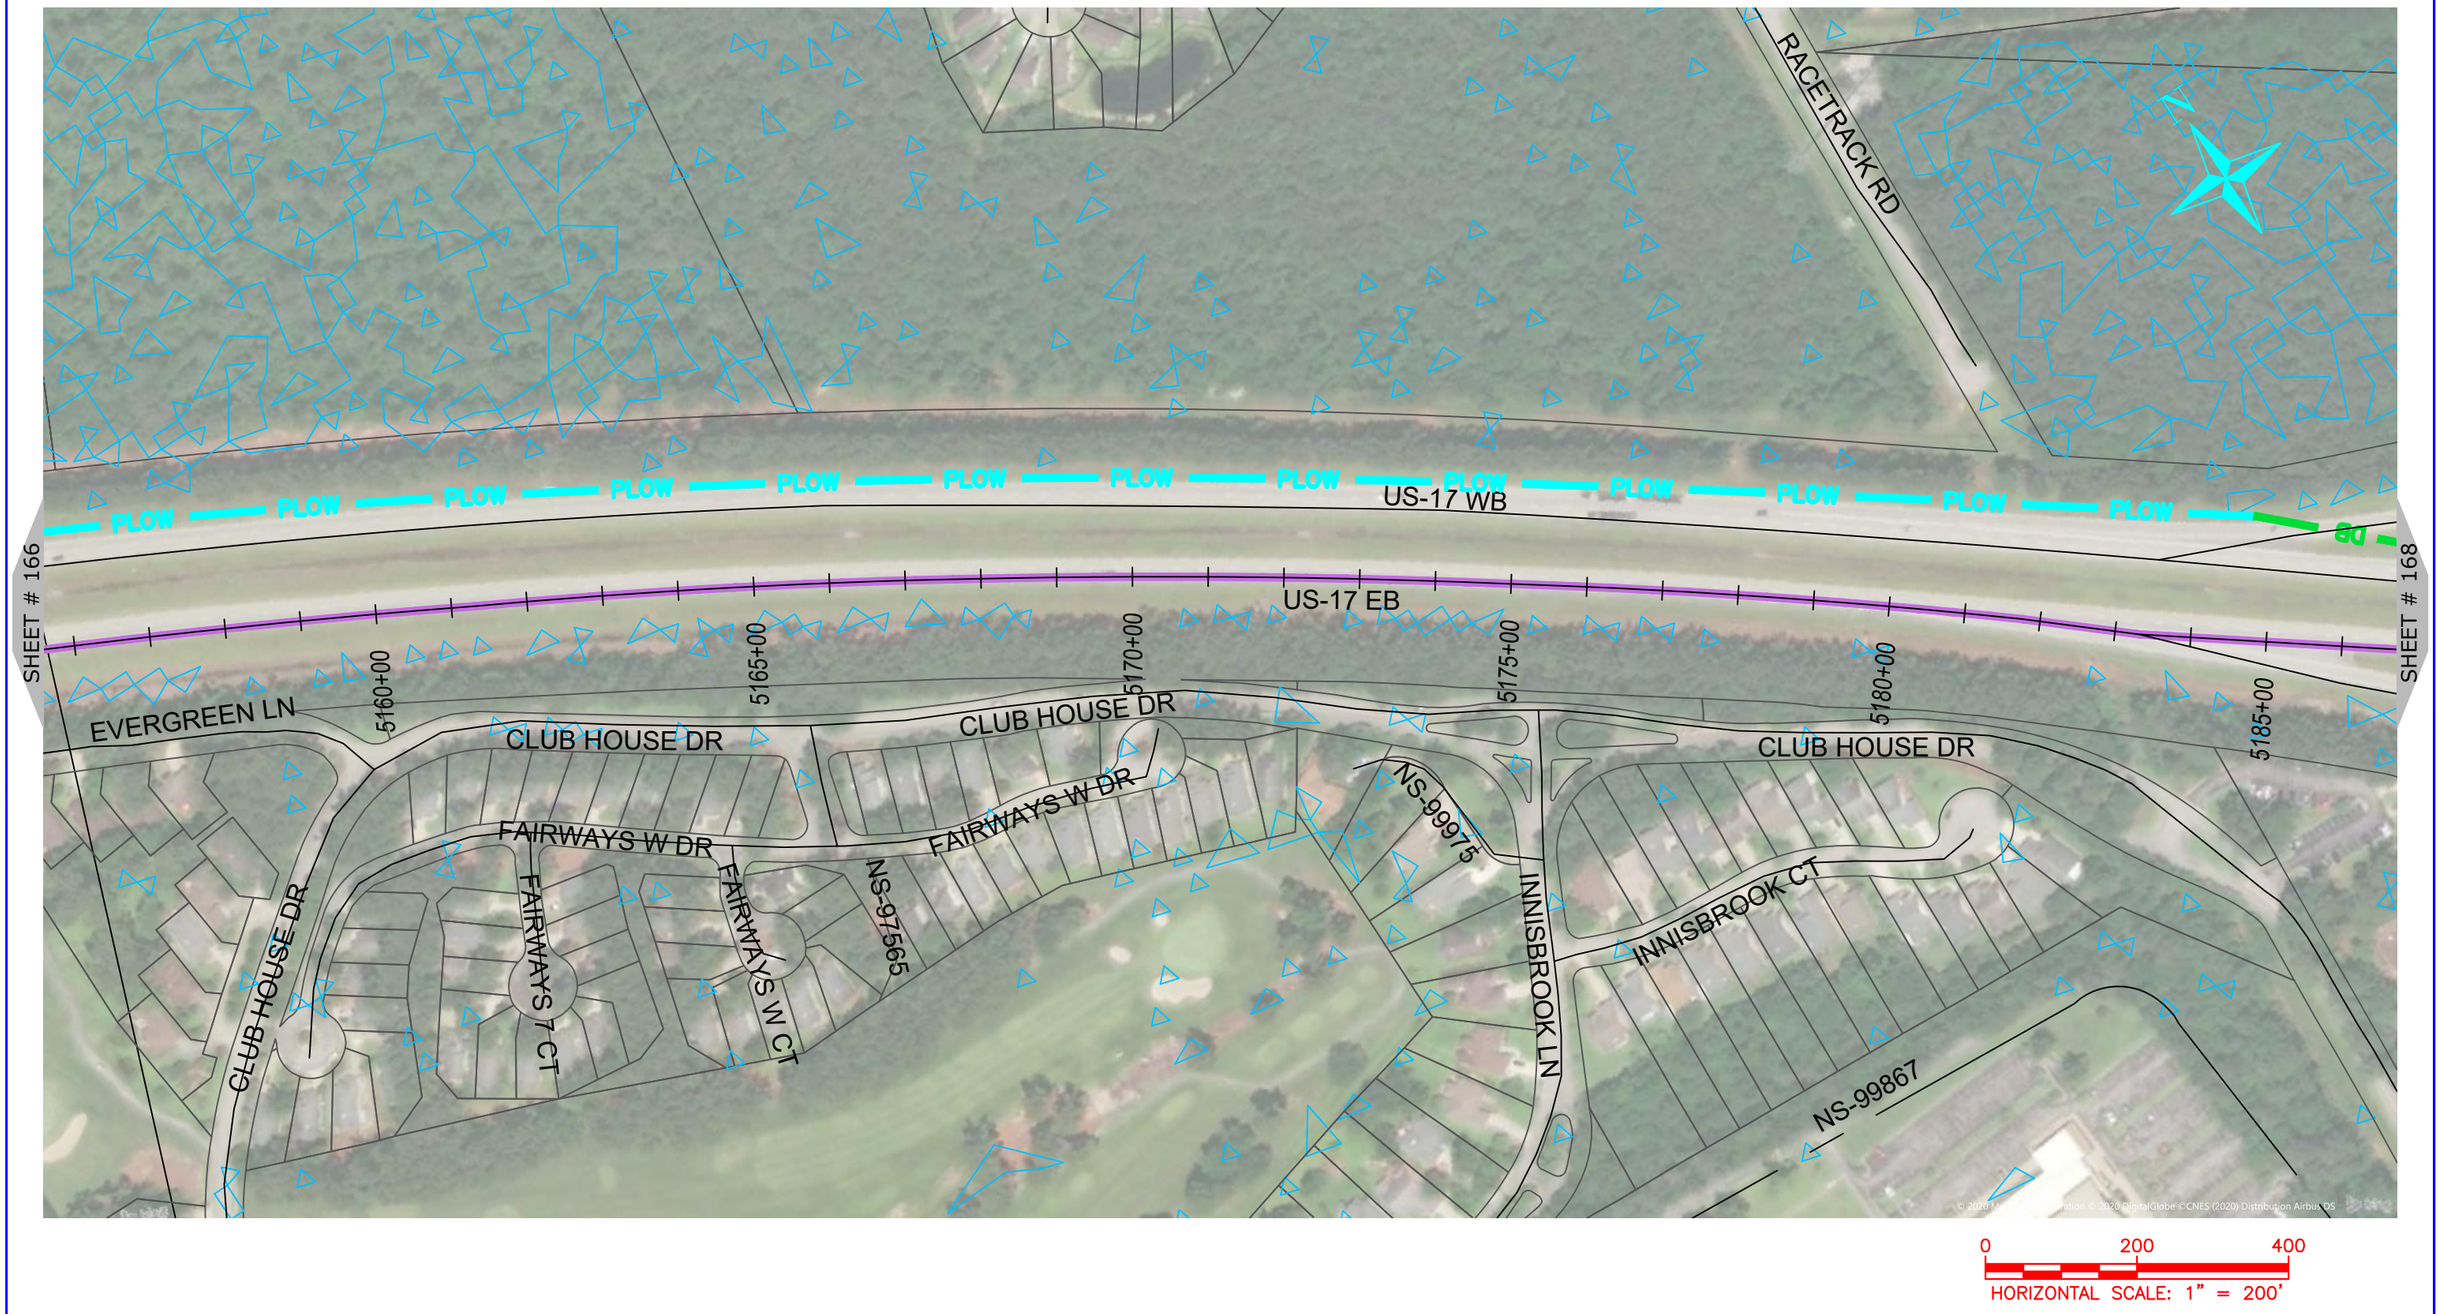

NUG COMMUNICATIONS
3315 ATLANTIC AVE
RALEIGH, NC 27604
(919) 876-5455

REV	DATE	DESCRIPTION
		Craven County

OWNER: STATE OF NORTH CAROLINA DEPARTMENT OF TRANSPORTATION

BEFORE YOU DIG STOP CALL 1-800-632-4949 N.C. ONE-CALL CENTER IT'S THE LAW

JOB NO:	POC
DATE:	22-06-2020
SCALE:	AS SHOWN
DESIGNED BY:	RAMTECH
DRAWN BY:	RAMTECH
CHECKED BY:	---
APPROVED BY:	---

PROJECT NAME: US-70

SHEET NAME: Sheet - (167)

SHEET: 167

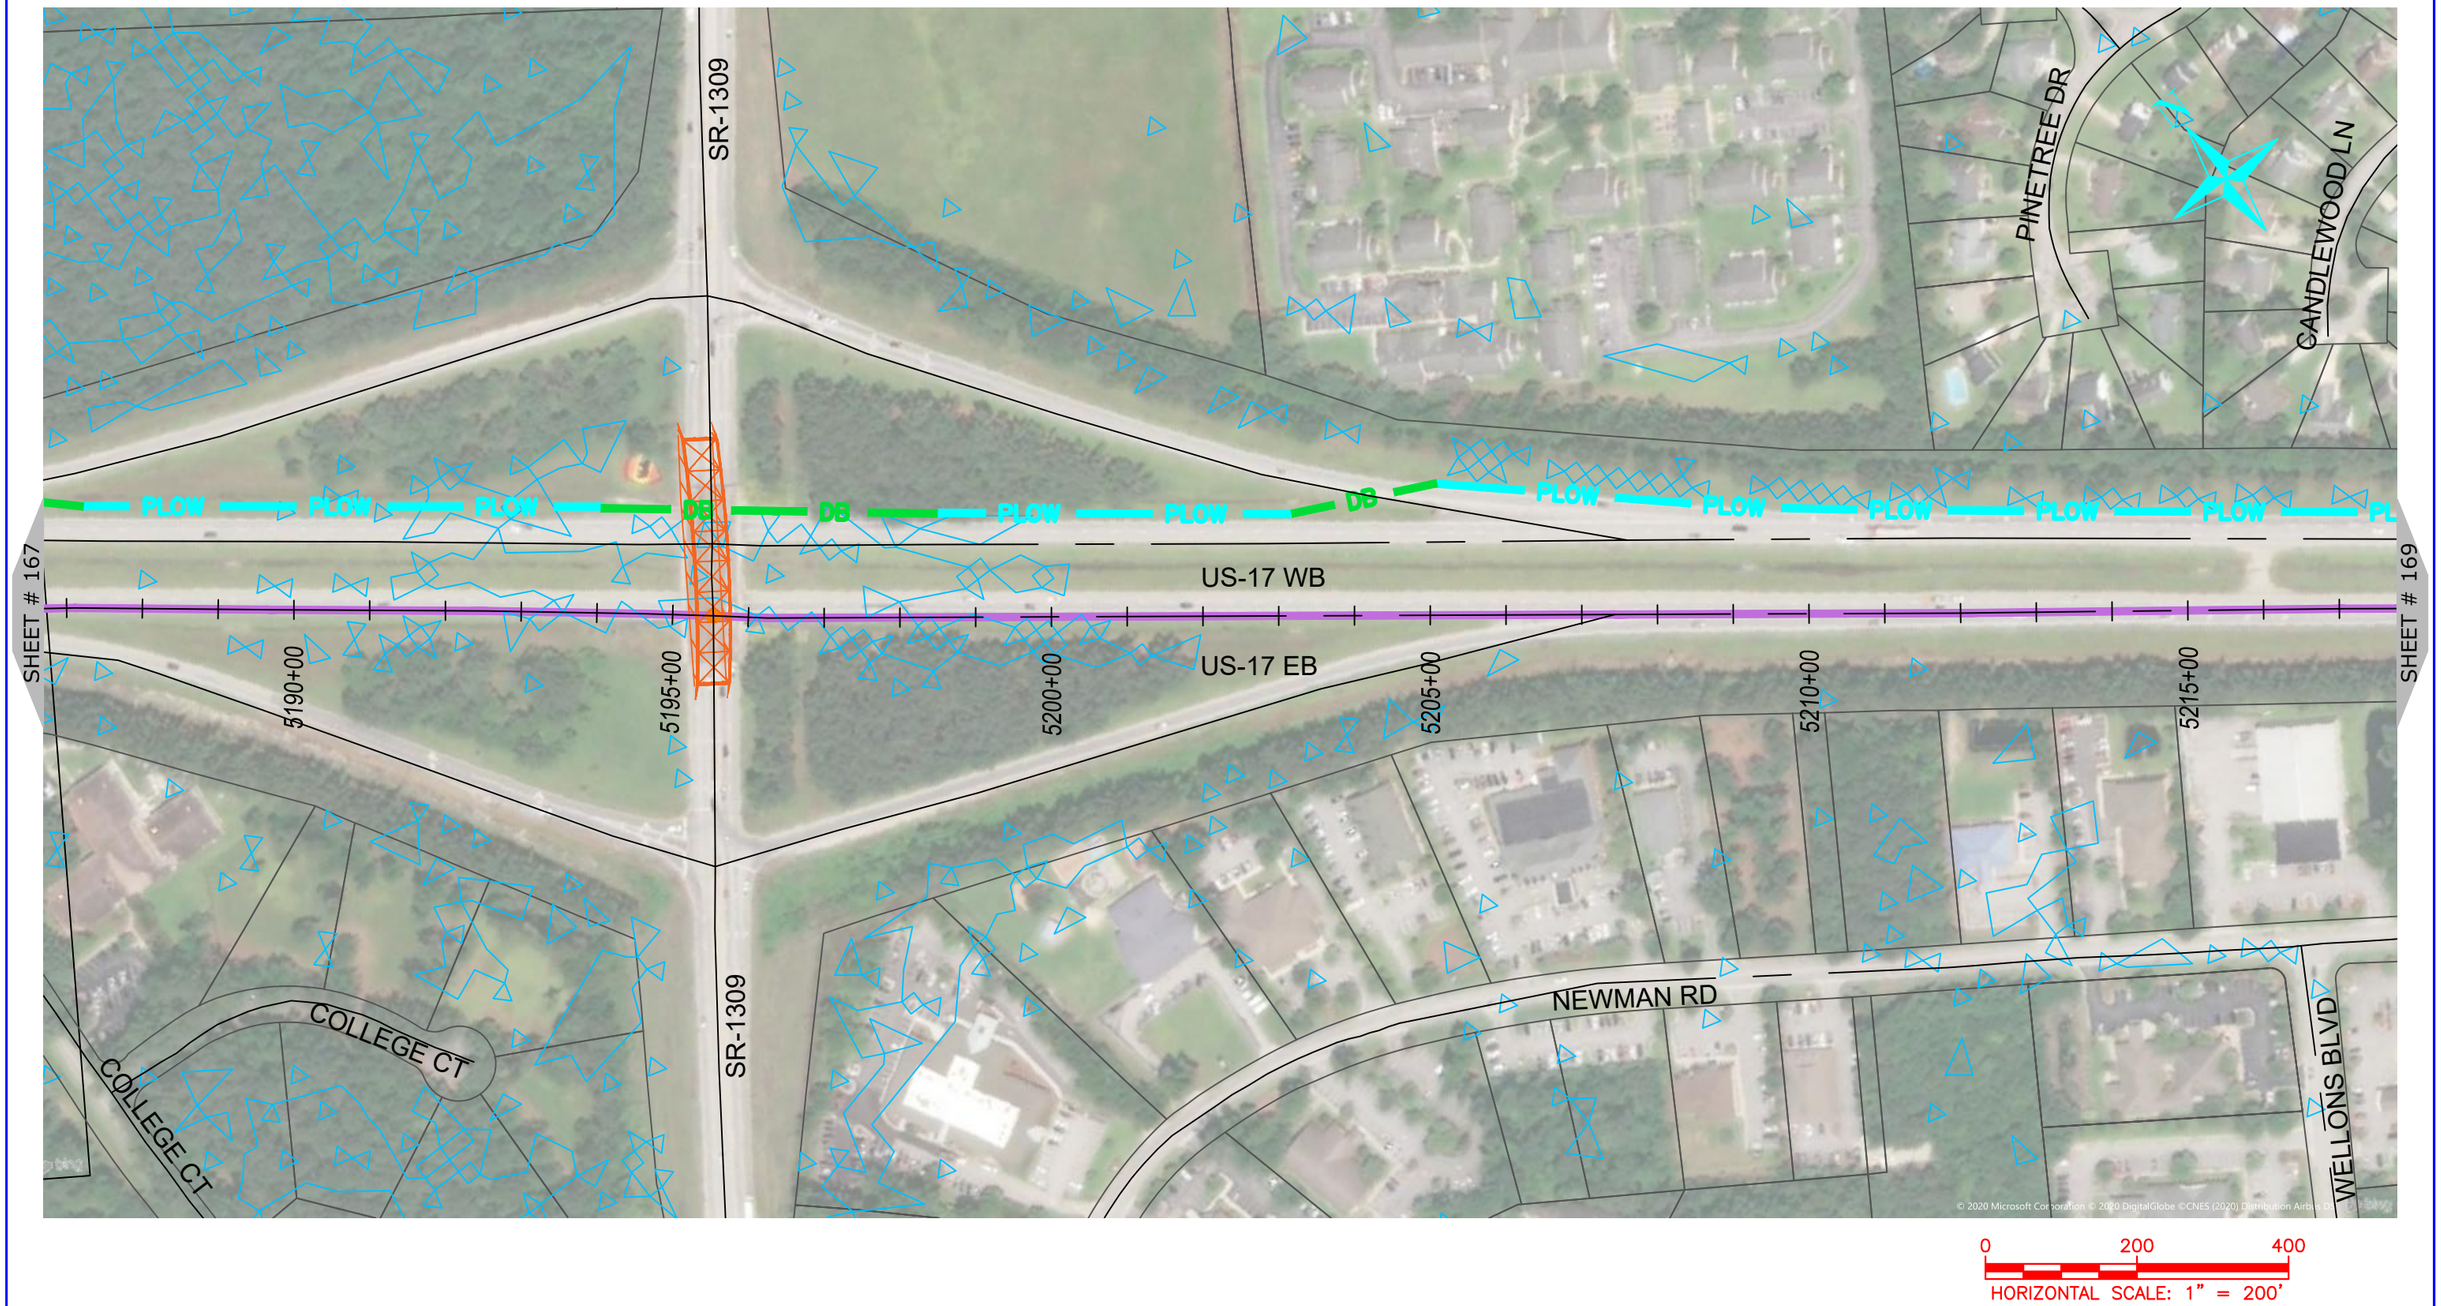

NUG COMMUNICATIONS
3315 ATLANTIC AVE
RALEIGH, NC 27604
(919) 876-5455

REV	DATE	DESCRIPTION
		Craven County

OWNER: STATE OF NORTH CAROLINA DEPARTMENT OF TRANSPORTATION

BEFORE YOU DIG STOP CALL 1-800-632-4949 N.C. ONE-CALL CENTER IT'S THE LAW

JOB NO:	POC
DATE:	22-06-2020
SCALE:	AS SHOWN
DESIGNED BY:	RAMTECH
DRAWN BY:	RAMTECH
CHECKED BY:	---
APPROVED BY:	---

PROJECT NAME: US-70

SHEET NAME: Sheet - (168)

SHEET: 168

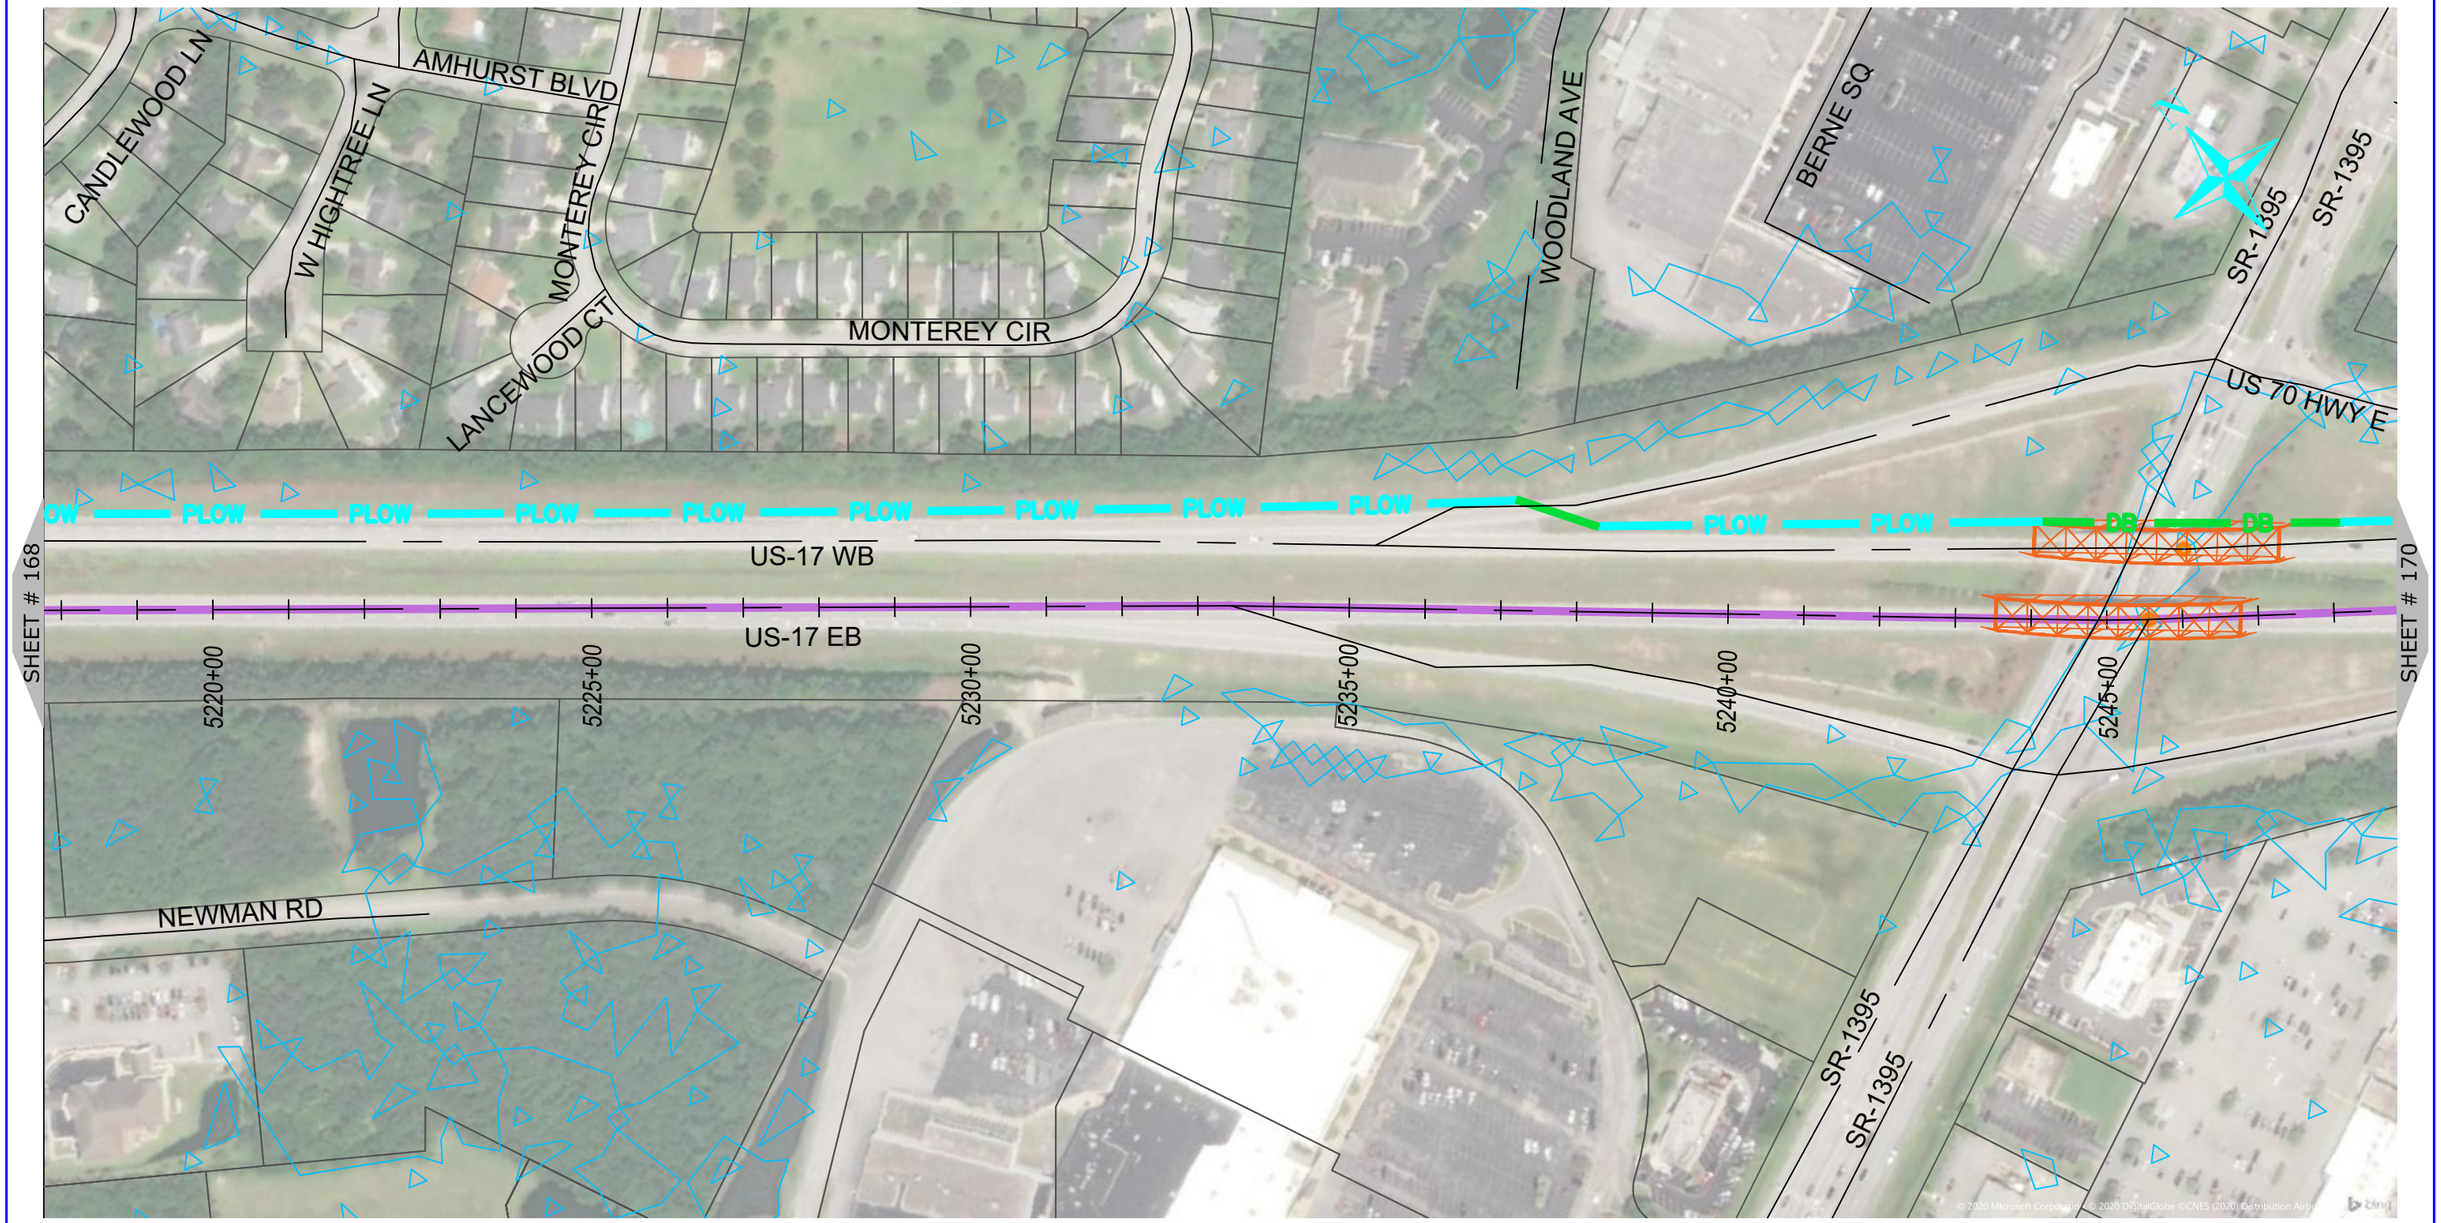

NUG COMMUNICATIONS
3315 ATLANTIC AVE
RALEIGH, NC 27604
(919) 876-5455

REV	DATE	DESCRIPTION
		Craven County

OWNER: STATE OF NORTH CAROLINA DEPARTMENT OF TRANSPORTATION

BEFORE YOU DIG STOP CALL 1-800-632-4949 N.C. ONE-CALL CENTER IT'S THE LAW

JOB NO:	POC
DATE:	22-06-2020
SCALE:	AS SHOWN
DESIGNED BY:	RAMTECH
DRAWN BY:	RAMTECH
CHECKED BY:	---
APPROVED BY:	---

PROJECT NAME: US-70

SHEET NAME: Sheet - (169)

SHEET: 169

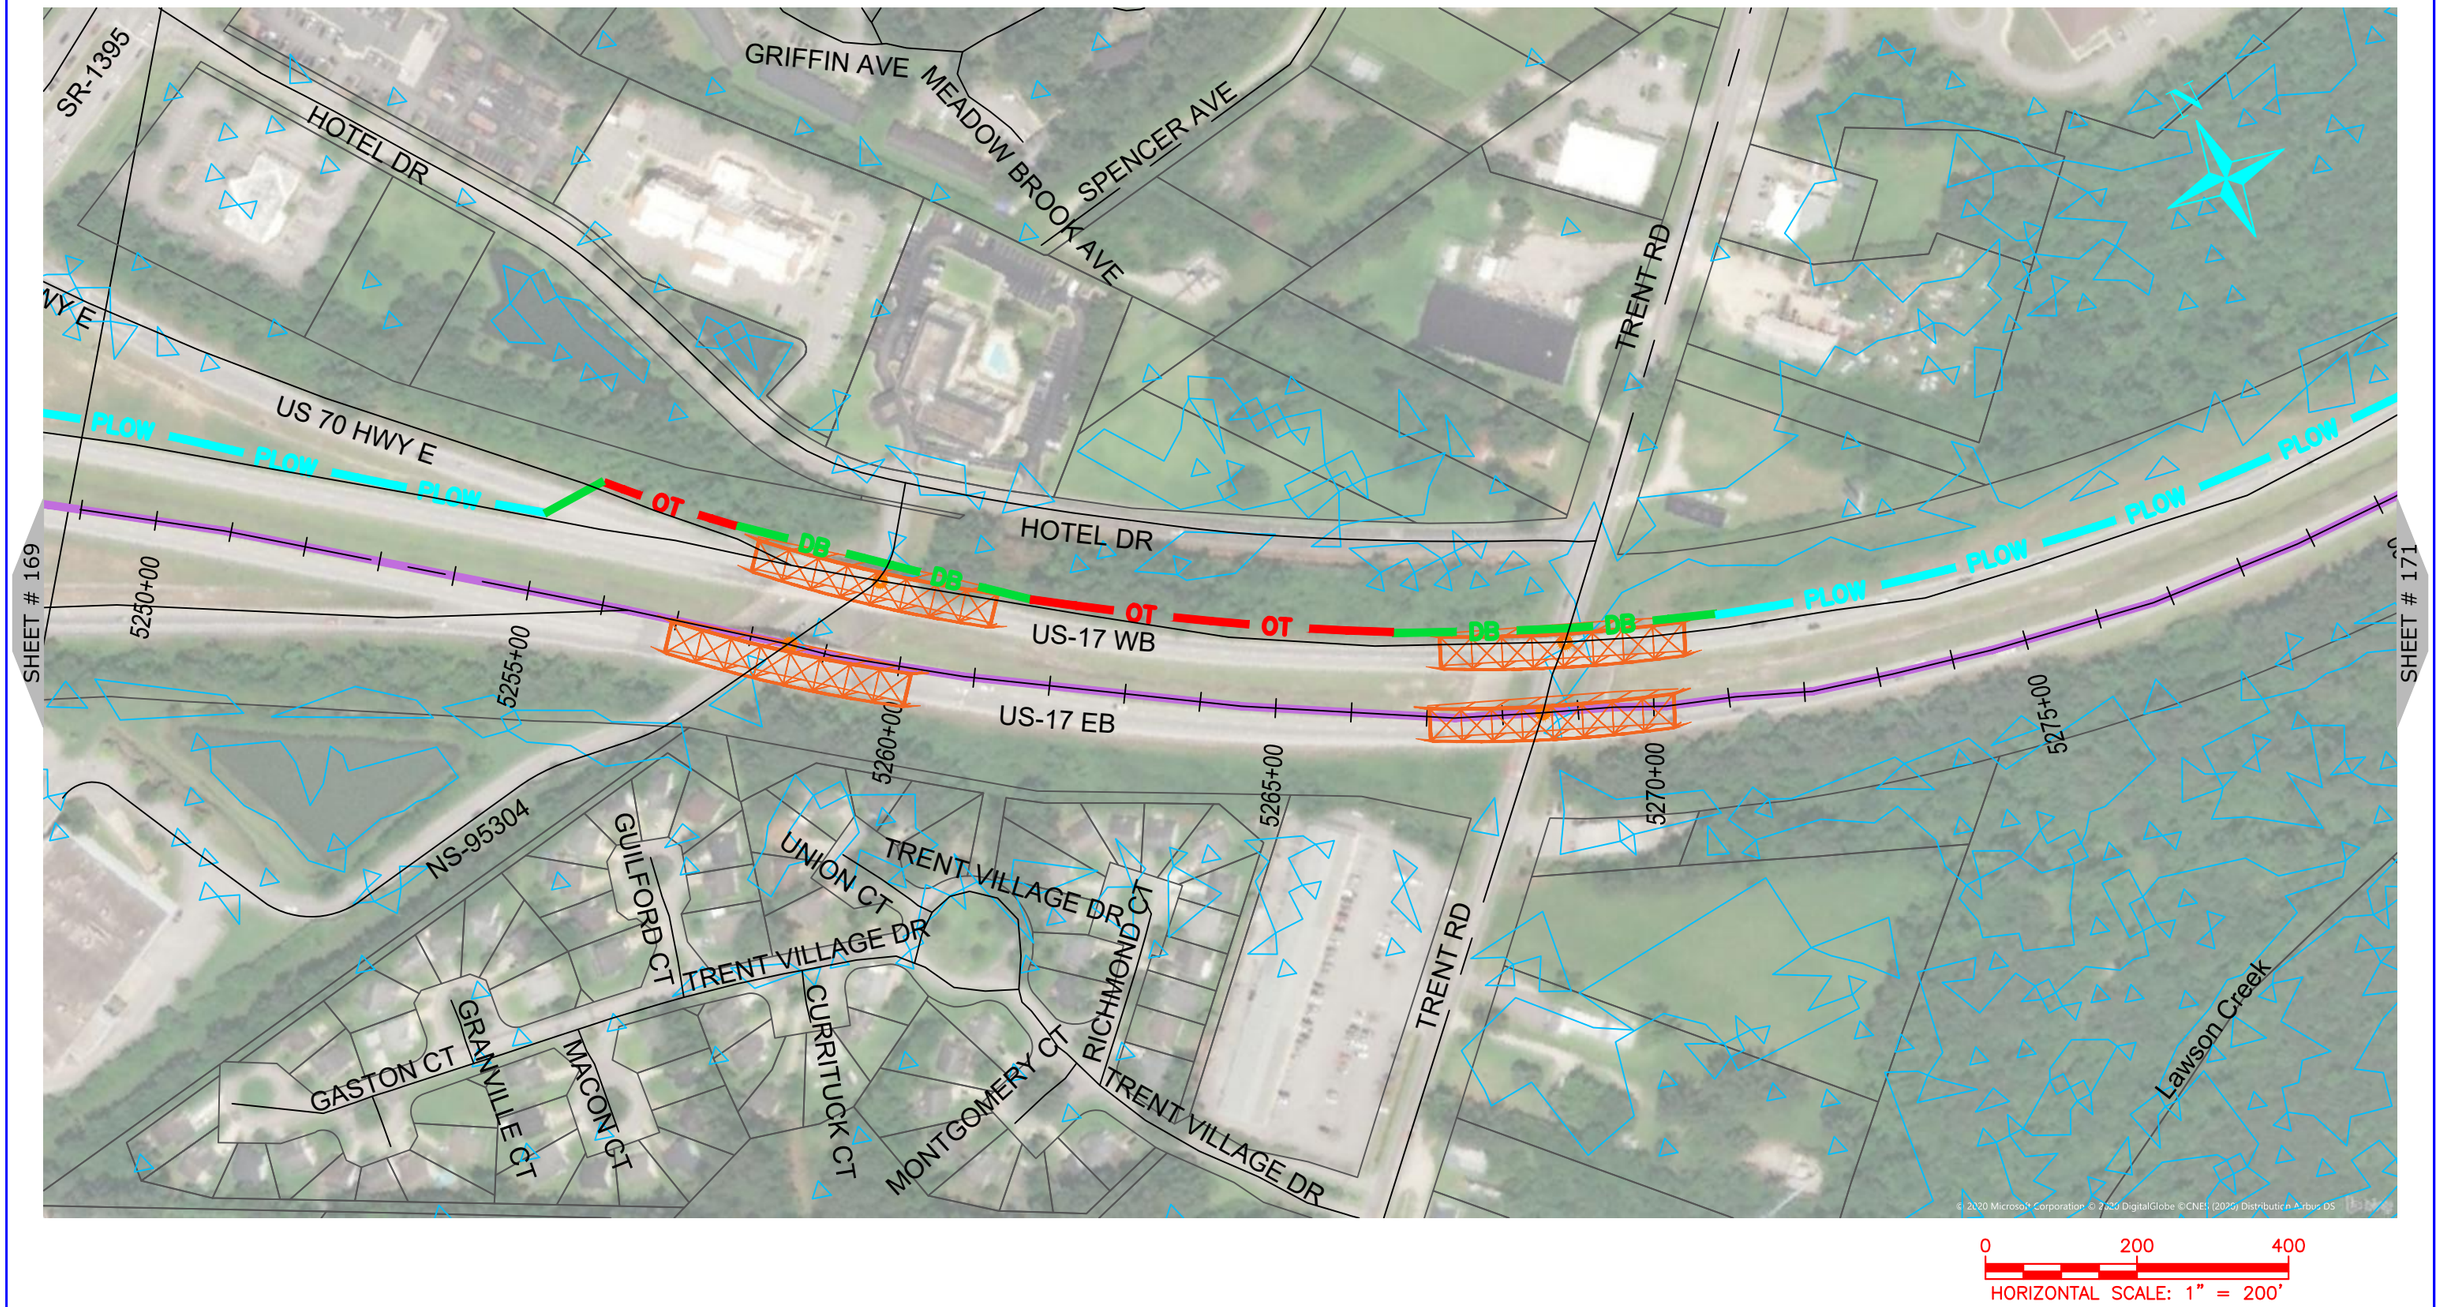

NUG COMMUNICATIONS 3315 ATLANTIC AVE RALEIGH, NC 27604 (919) 876-5455	REV / DATE / DESCRIPTION Craven County	OWNER: STATE OF NORTH CAROLINA DEPARTMENT OF TRANSPORTATION	BEFORE YOU DIG STOP CALL 1-800-632-4949 N.C. ONE-CALL CENTER IT'S THE LAW	JOB NO: POC DATE: 22-06-2020 SCALE: AS SHOWN DESIGNED BY: RAMTECH DRAWN BY: RAMTECH CHECKED BY: --- APPROVED BY: ---	PROJECT NAME: US-70 SHEET NAME: Sheet - (170)	SHEET: 170

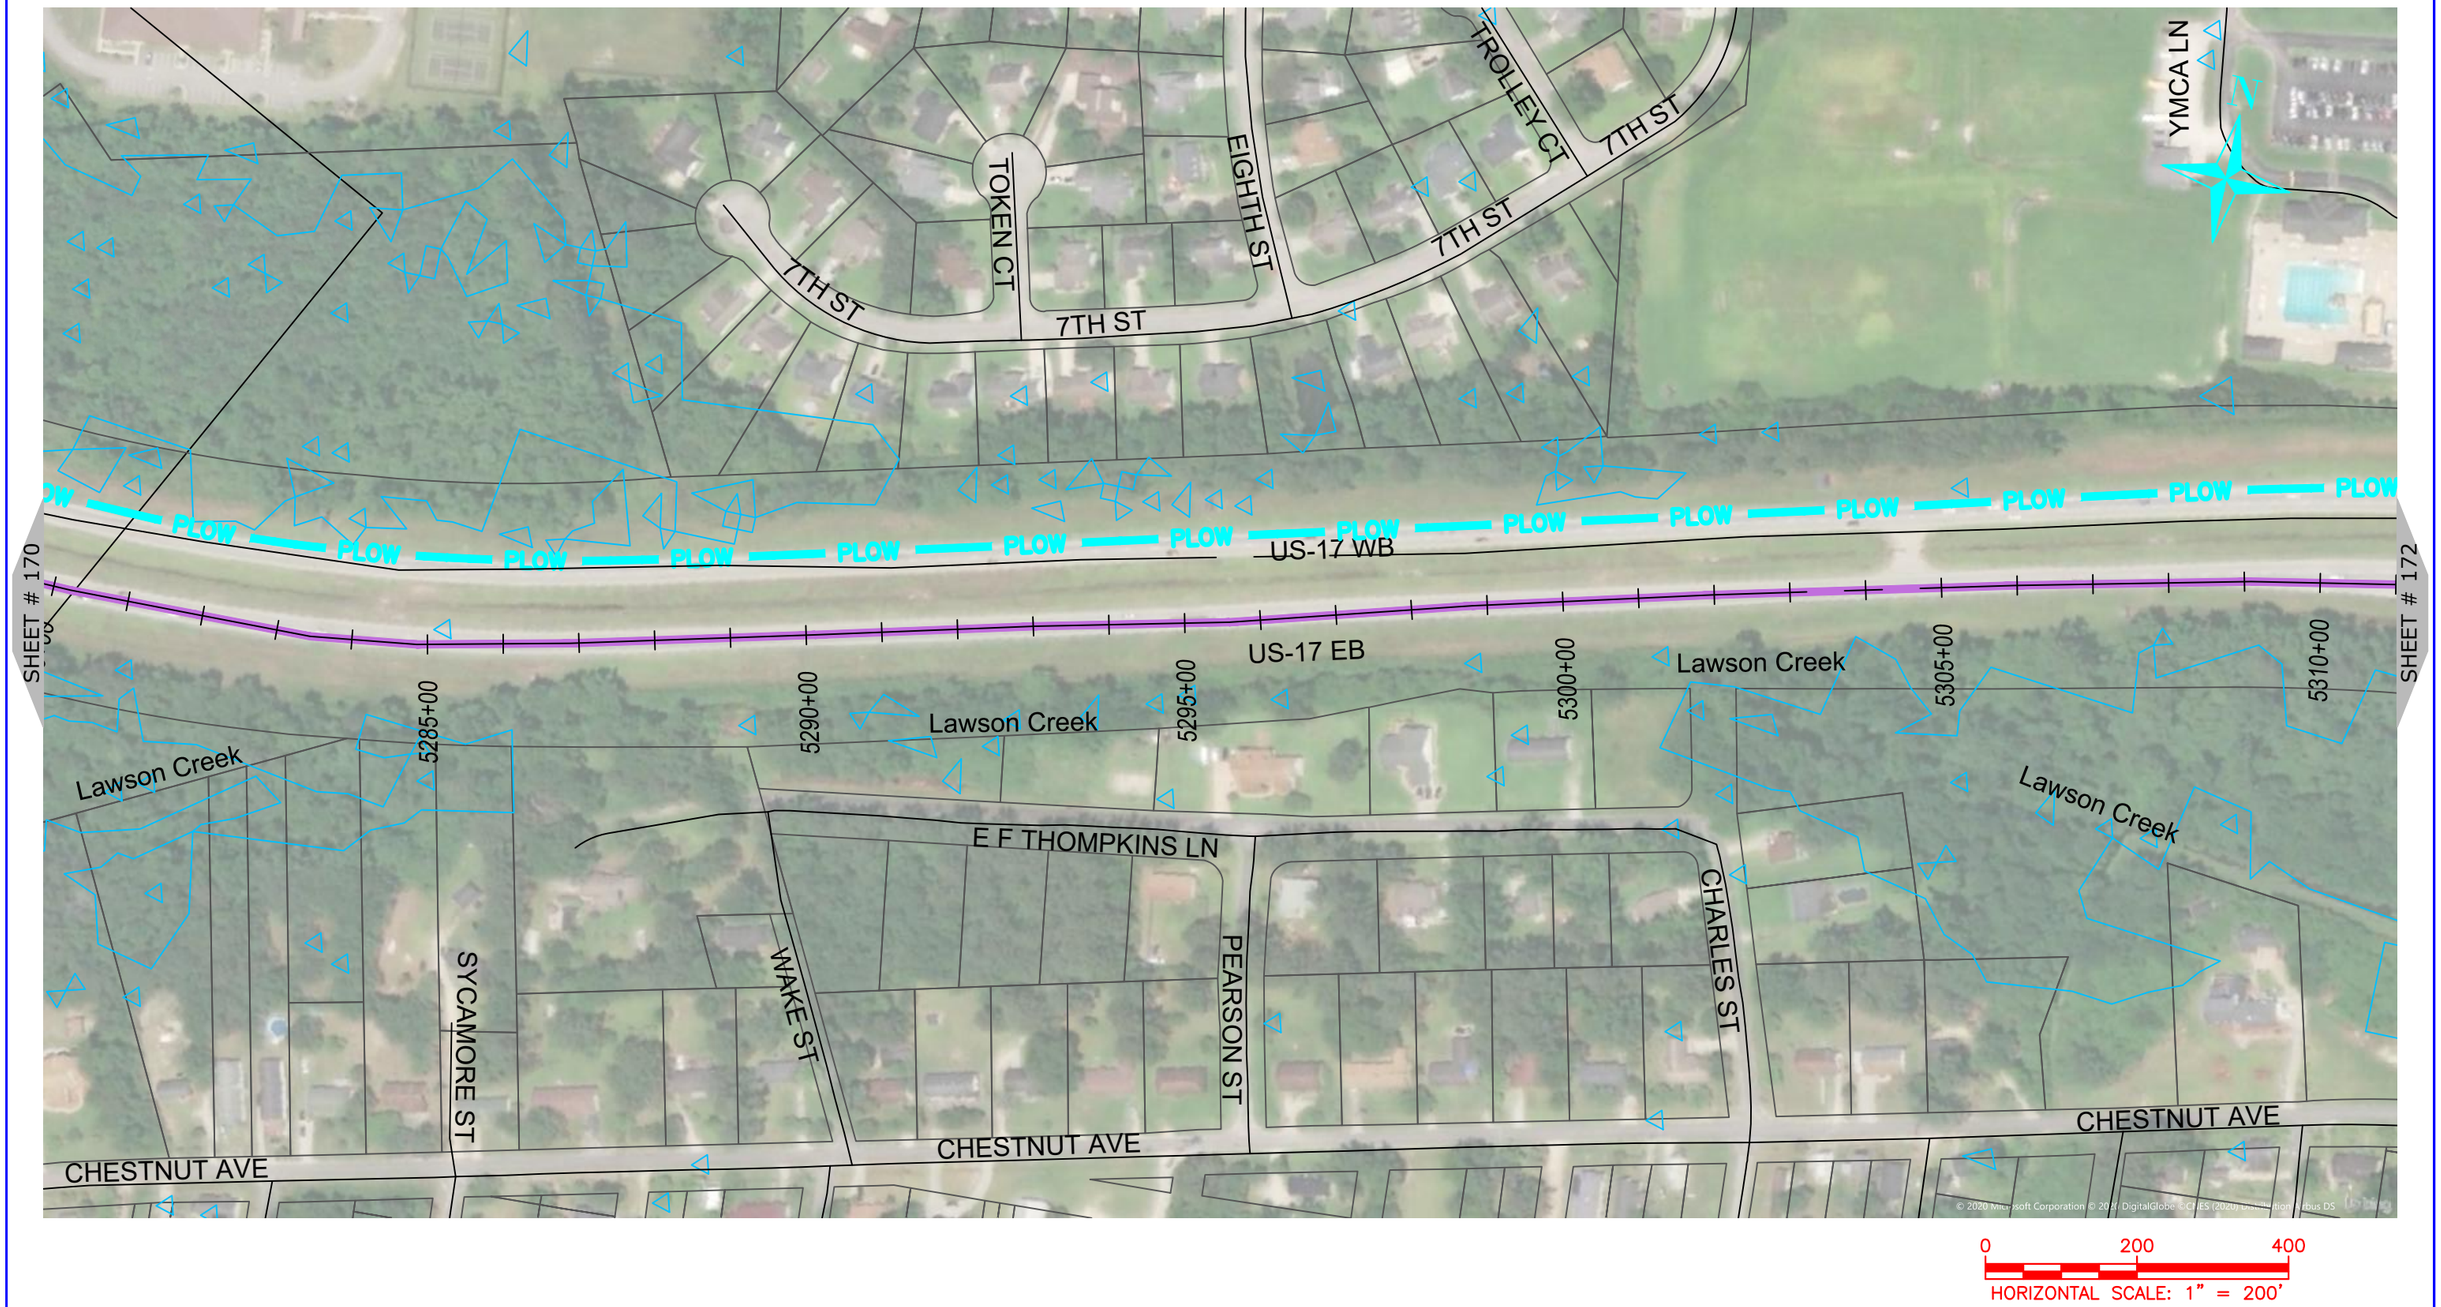

NUG COMMUNICATIONS
3315 ATLANTIC AVE
RALEIGH, NC 27604
(919) 876-5455

REV	DATE	DESCRIPTION
		Craven County

OWNER: STATE OF NORTH CAROLINA DEPARTMENT OF TRANSPORTATION

BEFORE YOU DIG STOP CALL 1-800-632-4949 N.C. ONE-CALL CENTER IT'S THE LAW

JOB NO:	POC
DATE:	22-06-2020
SCALE:	AS SHOWN
DESIGNED BY:	RAMTECH
DRAWN BY:	RAMTECH
CHECKED BY:	---
APPROVED BY:	---

PROJECT NAME: US-70

SHEET NAME: Sheet - (171)

SHEET: 171

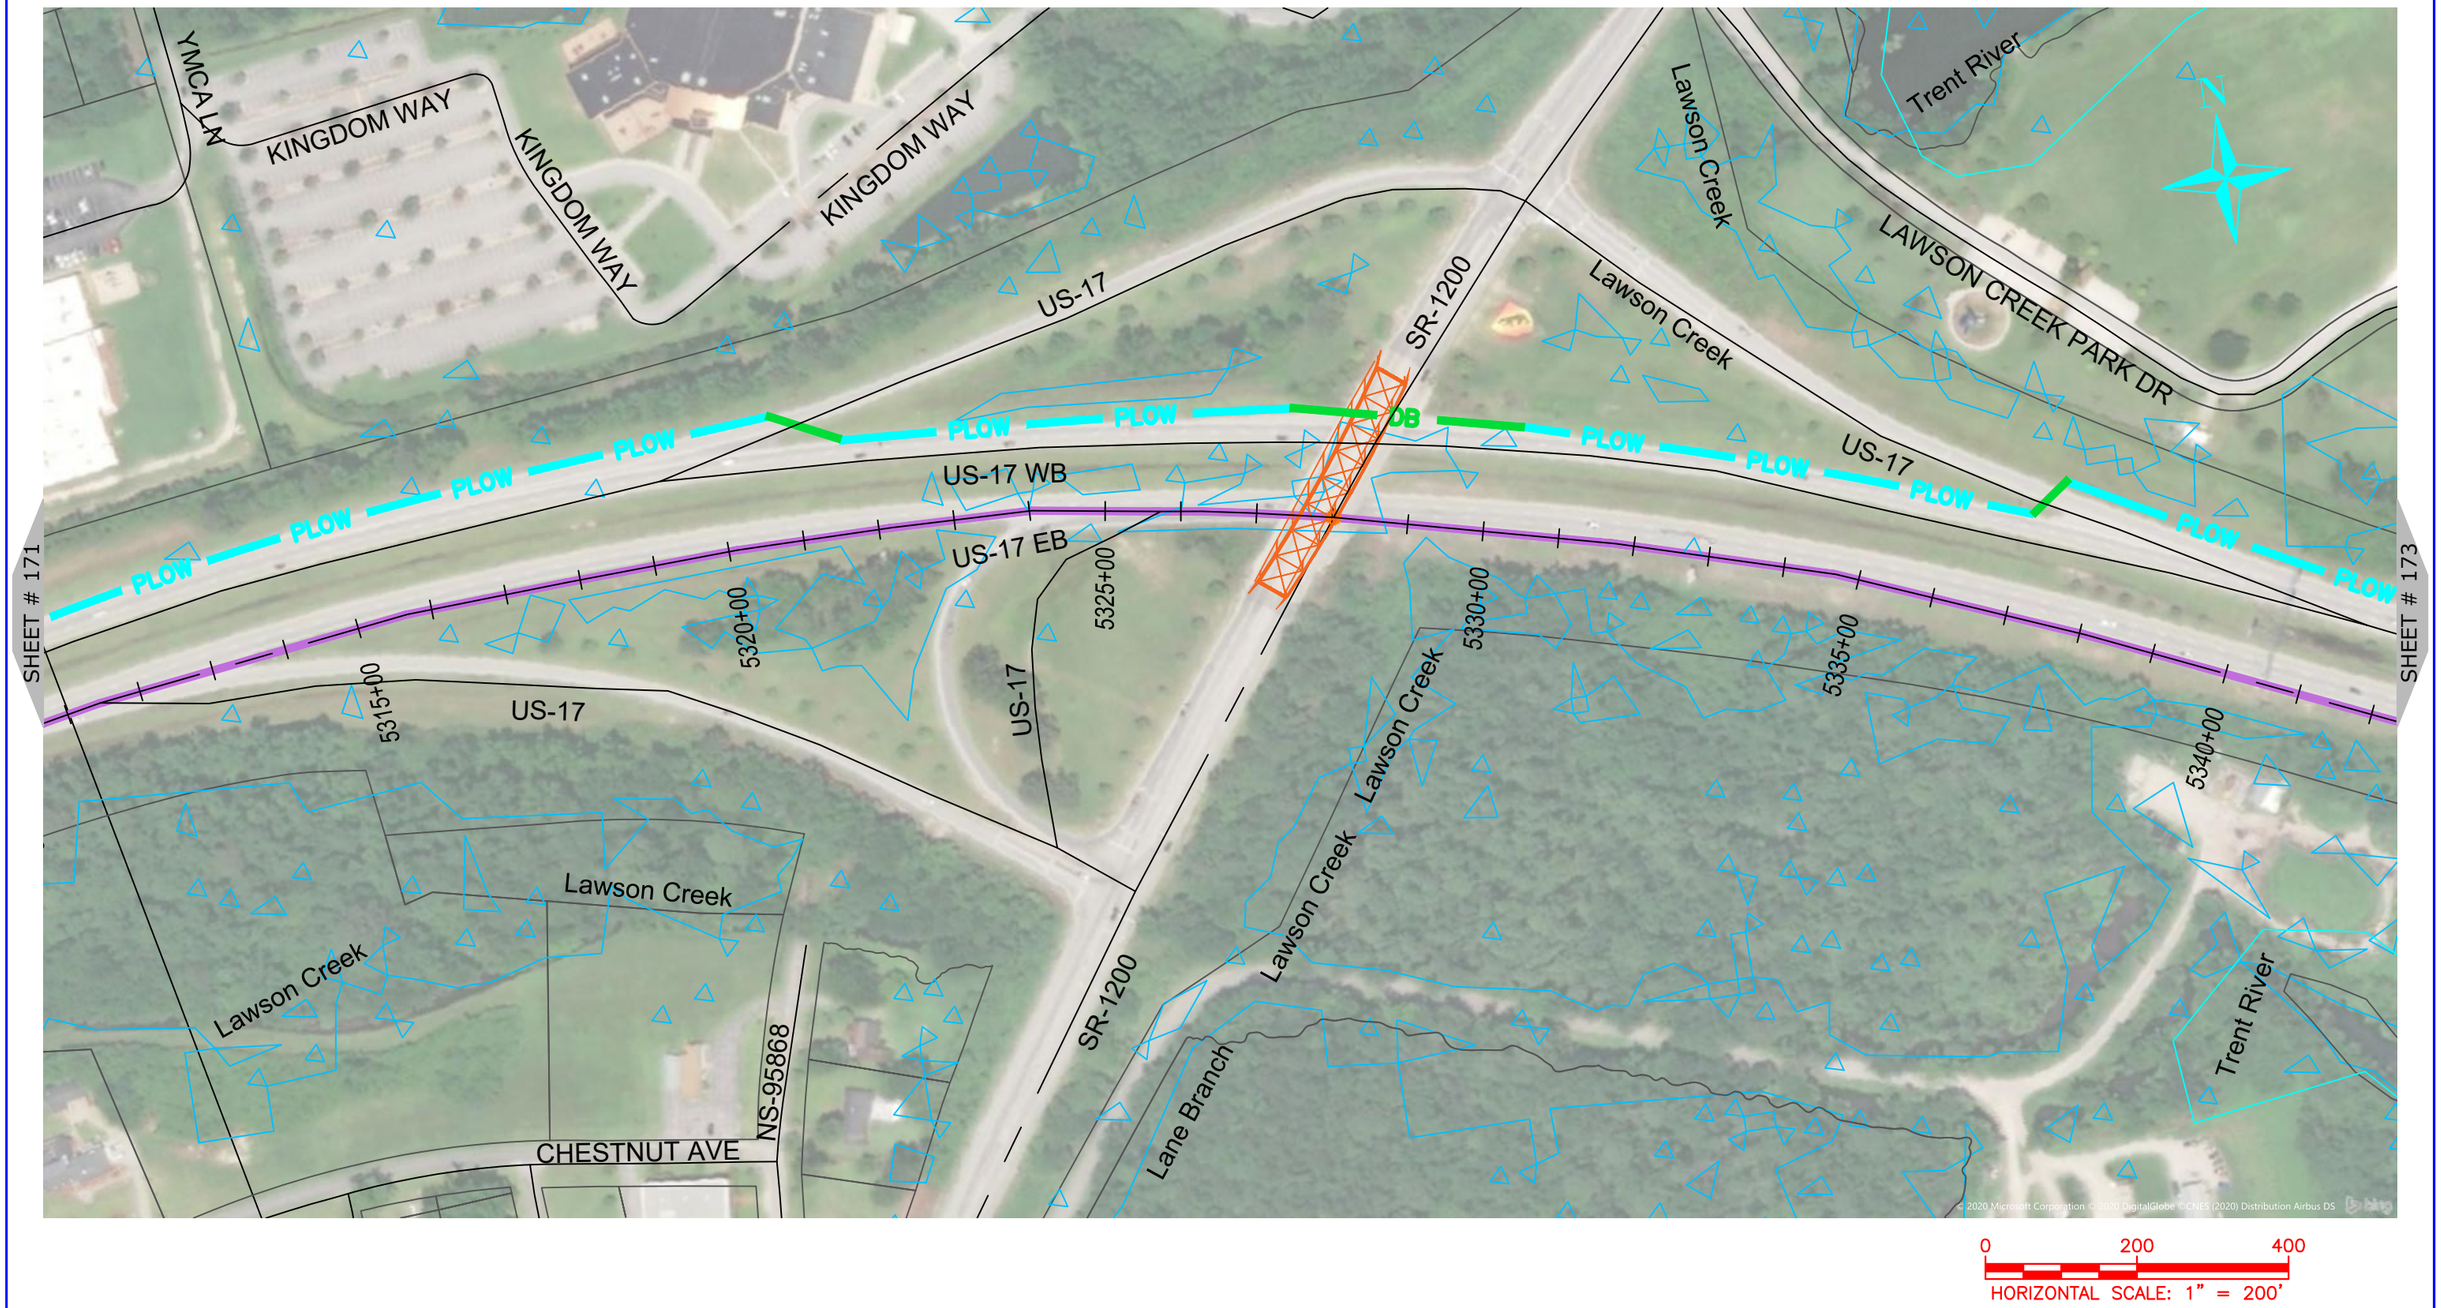

NUG COMMUNICATIONS
3315 ATLANTIC AVE
RALEIGH, NC 27604
(919) 876-5455

REV	DATE	DESCRIPTION
		Craven County

OWNER: STATE OF NORTH CAROLINA DEPARTMENT OF TRANSPORTATION

BEFORE YOU DIG STOP CALL 1-800-632-4949 N.C. ONE-CALL CENTER IT'S THE LAW

JOB NO:	POC
DATE:	22-06-2020
SCALE:	AS SHOWN
DESIGNED BY:	RAMTECH
DRAWN BY:	RAMTECH
CHECKED BY:	---
APPROVED BY:	---

PROJECT NAME: US-70

SHEET NAME: Sheet - (172)

SHEET: 172

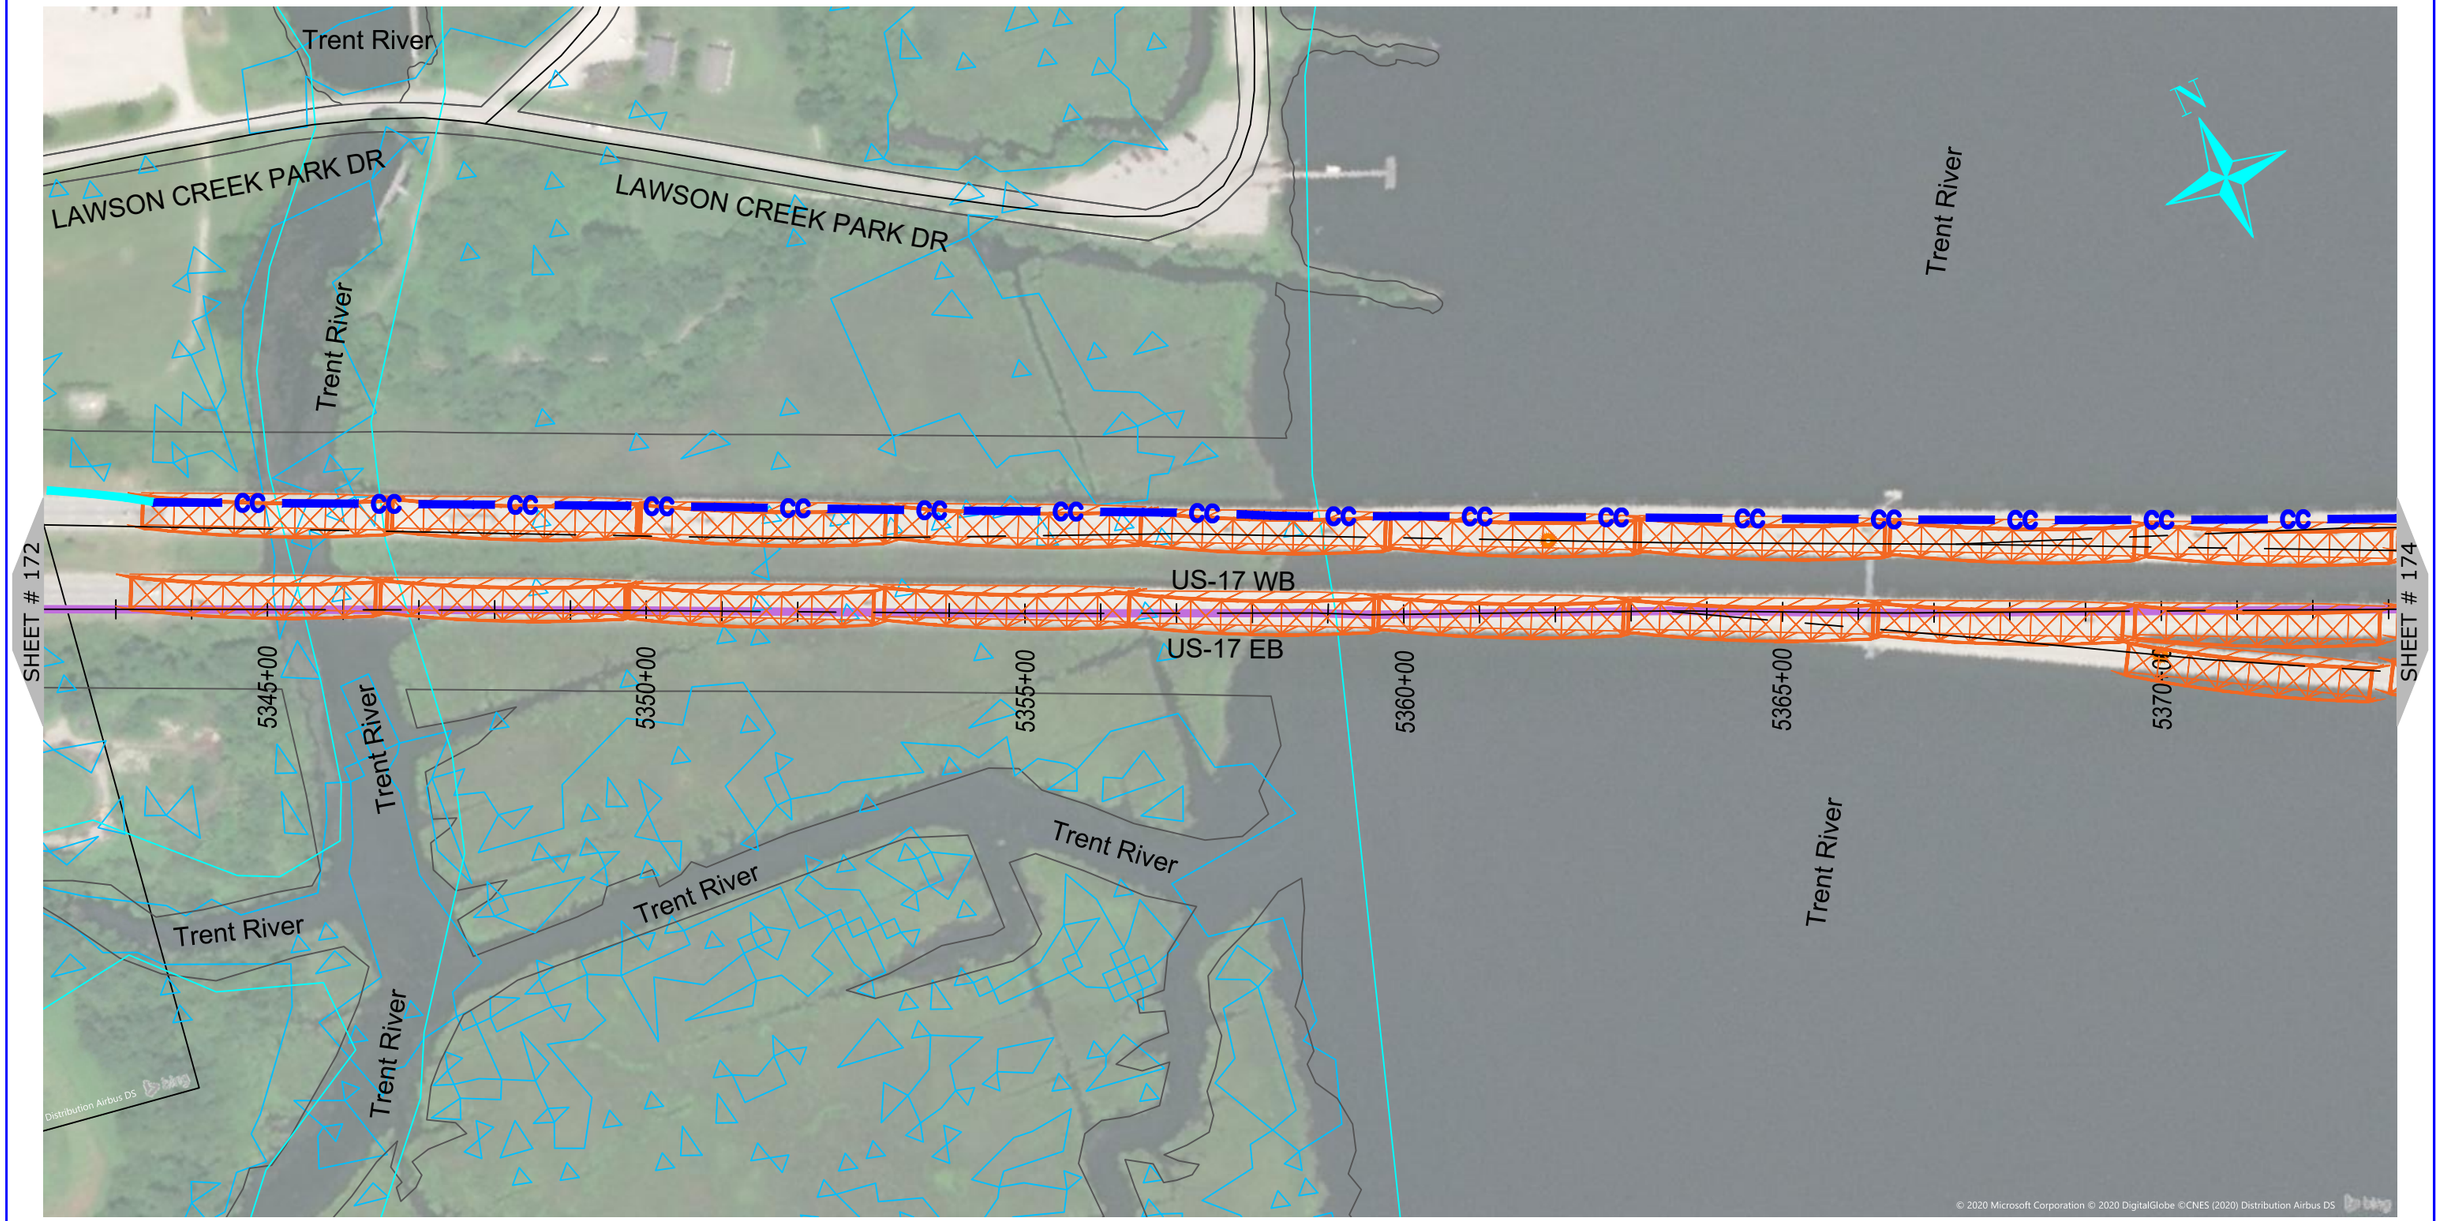

NUG COMMUNICATIONS 3315 ATLANTIC AVE RALEIGH, NC 27604 (919) 876-5455	REV / DATE / DESCRIPTION Craven County	OWNER: STATE OF NORTH CAROLINA DEPARTMENT OF TRANSPORTATION	BEFORE YOU DIG STOP CALL 1-800-632-4949 N.C. ONE-CALL CENTER IT'S THE LAW	JOB NO: POC DATE: 22-06-2020 SCALE: AS SHOWN DESIGNED BY: RAMTECH DRAWN BY: RAMTECH CHECKED BY: --- APPROVED BY: ---	PROJECT NAME: US-70 SHEET NAME: Sheet - (173)	SHEET: 173

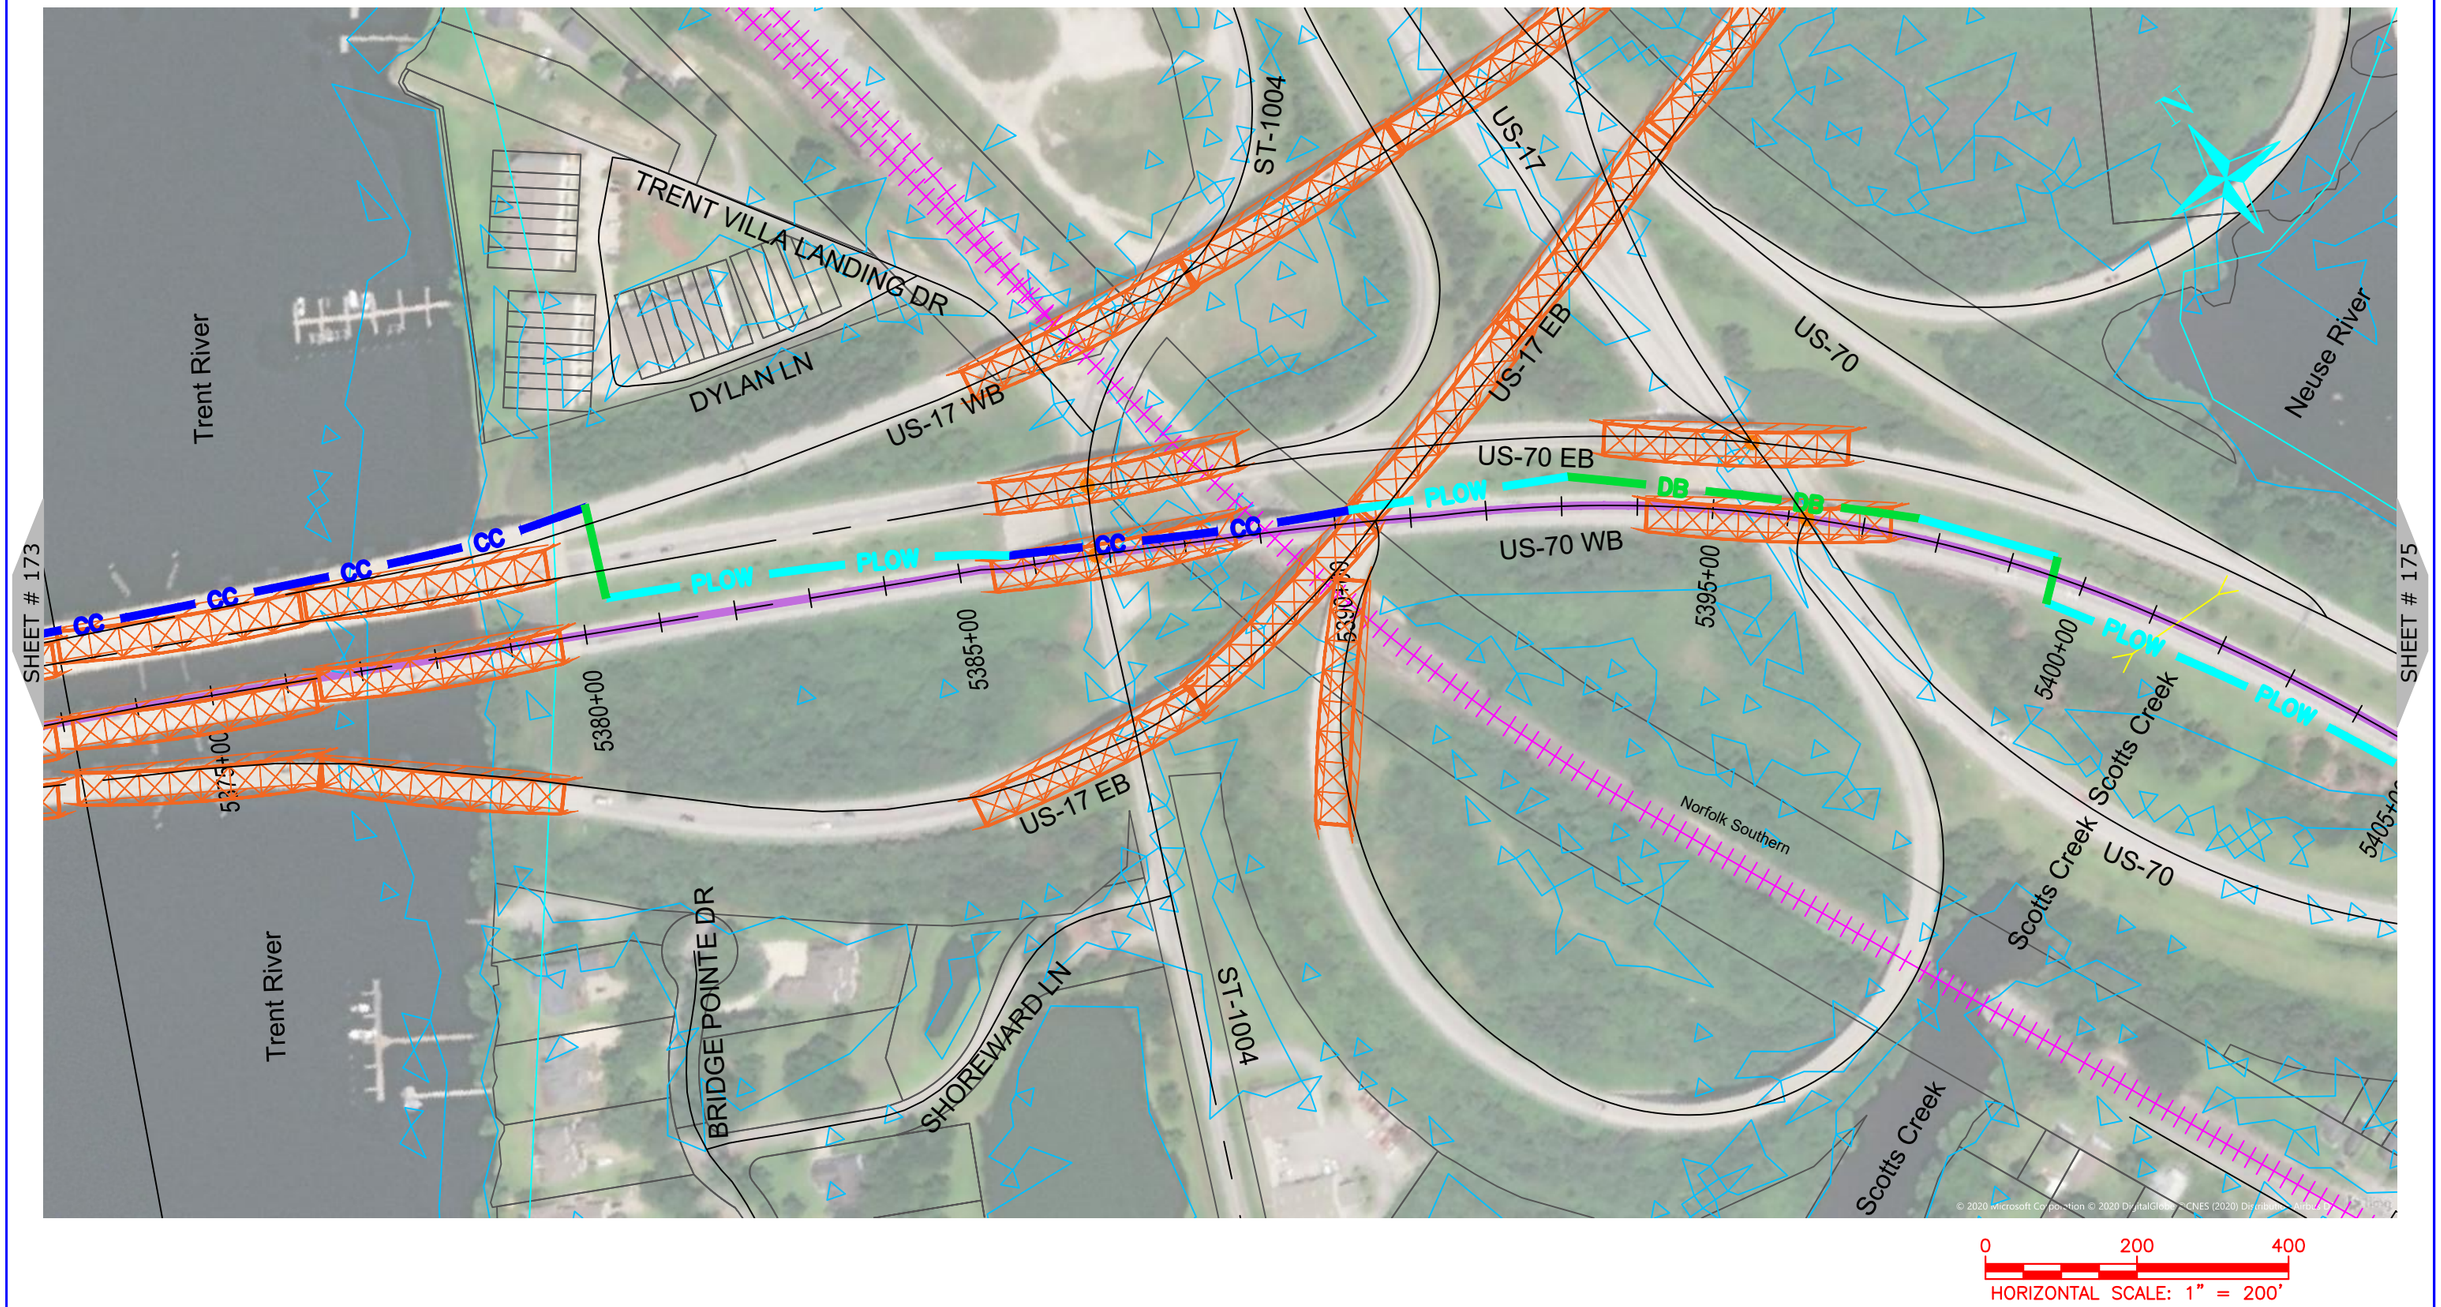

NUG COMMUNICATIONS 3315 ATLANTIC AVE RALEIGH, NC 27604 (919) 876-5455	REV / DATE / DESCRIPTION Craven County	OWNER: STATE OF NORTH CAROLINA DEPARTMENT OF TRANSPORTATION	BEFORE YOU DIG STOP CALL 1-800-632-4949 N.C. ONE-CALL CENTER IT'S THE LAW	JOB NO: POC DATE: 22-06-2020 SCALE: AS SHOWN DESIGNED BY: RAMTECH DRAWN BY: RAMTECH CHECKED BY: --- APPROVED BY: ---	PROJECT NAME: US-70 SHEET NAME: Sheet - (174)	SHEET: 174

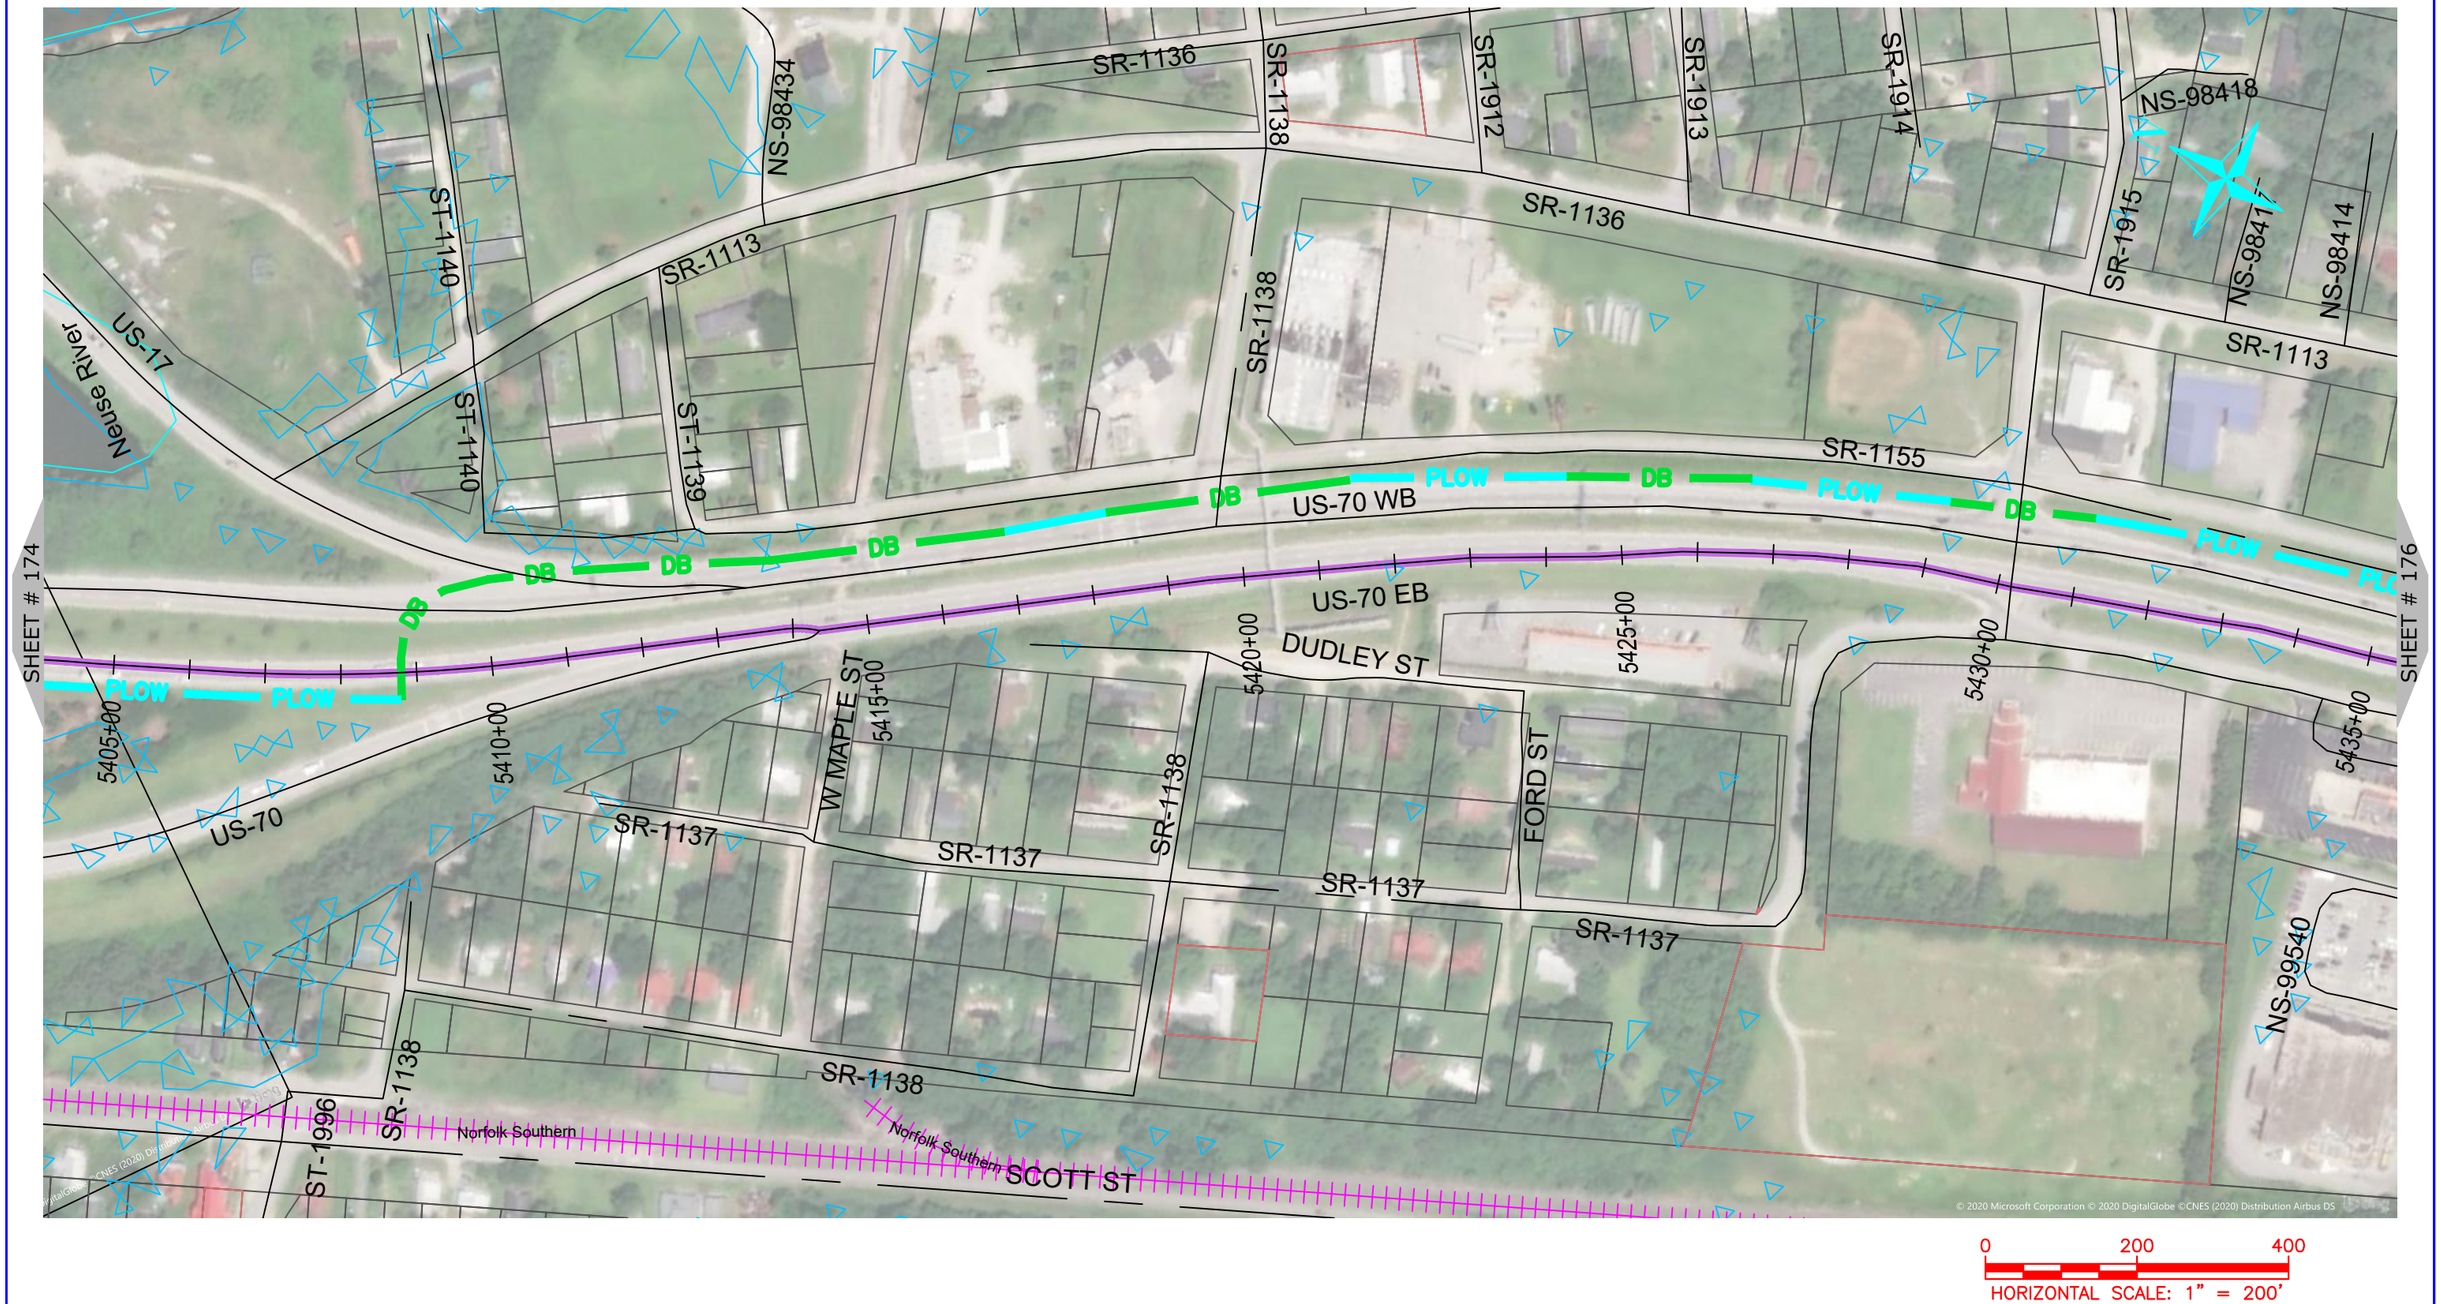

0 200 400
HORIZONTAL SCALE: 1" = 200'

NUG COMMUNICATIONS
3315 ATLANTIC AVE
RALEIGH, NC 27604
(919) 876-5455

REV	DATE	DESCRIPTION
		Craven County

OWNER: STATE OF NORTH CAROLINA DEPARTMENT OF TRANSPORTATION

BEFORE YOU DIG STOP
CALL 1-800-632-4949
N.C. ONE-CALL CENTER
IT'S THE LAW

JOB NO:	POC
DATE:	22-06-2020
SCALE:	AS SHOWN
DESIGNED BY:	RAMTECH
DRAWN BY:	RAMTECH
CHECKED BY:	---
APPROVED BY:	---

PROJECT NAME: US-70

SHEET NAME: Sheet - (175)

SHEET: 175

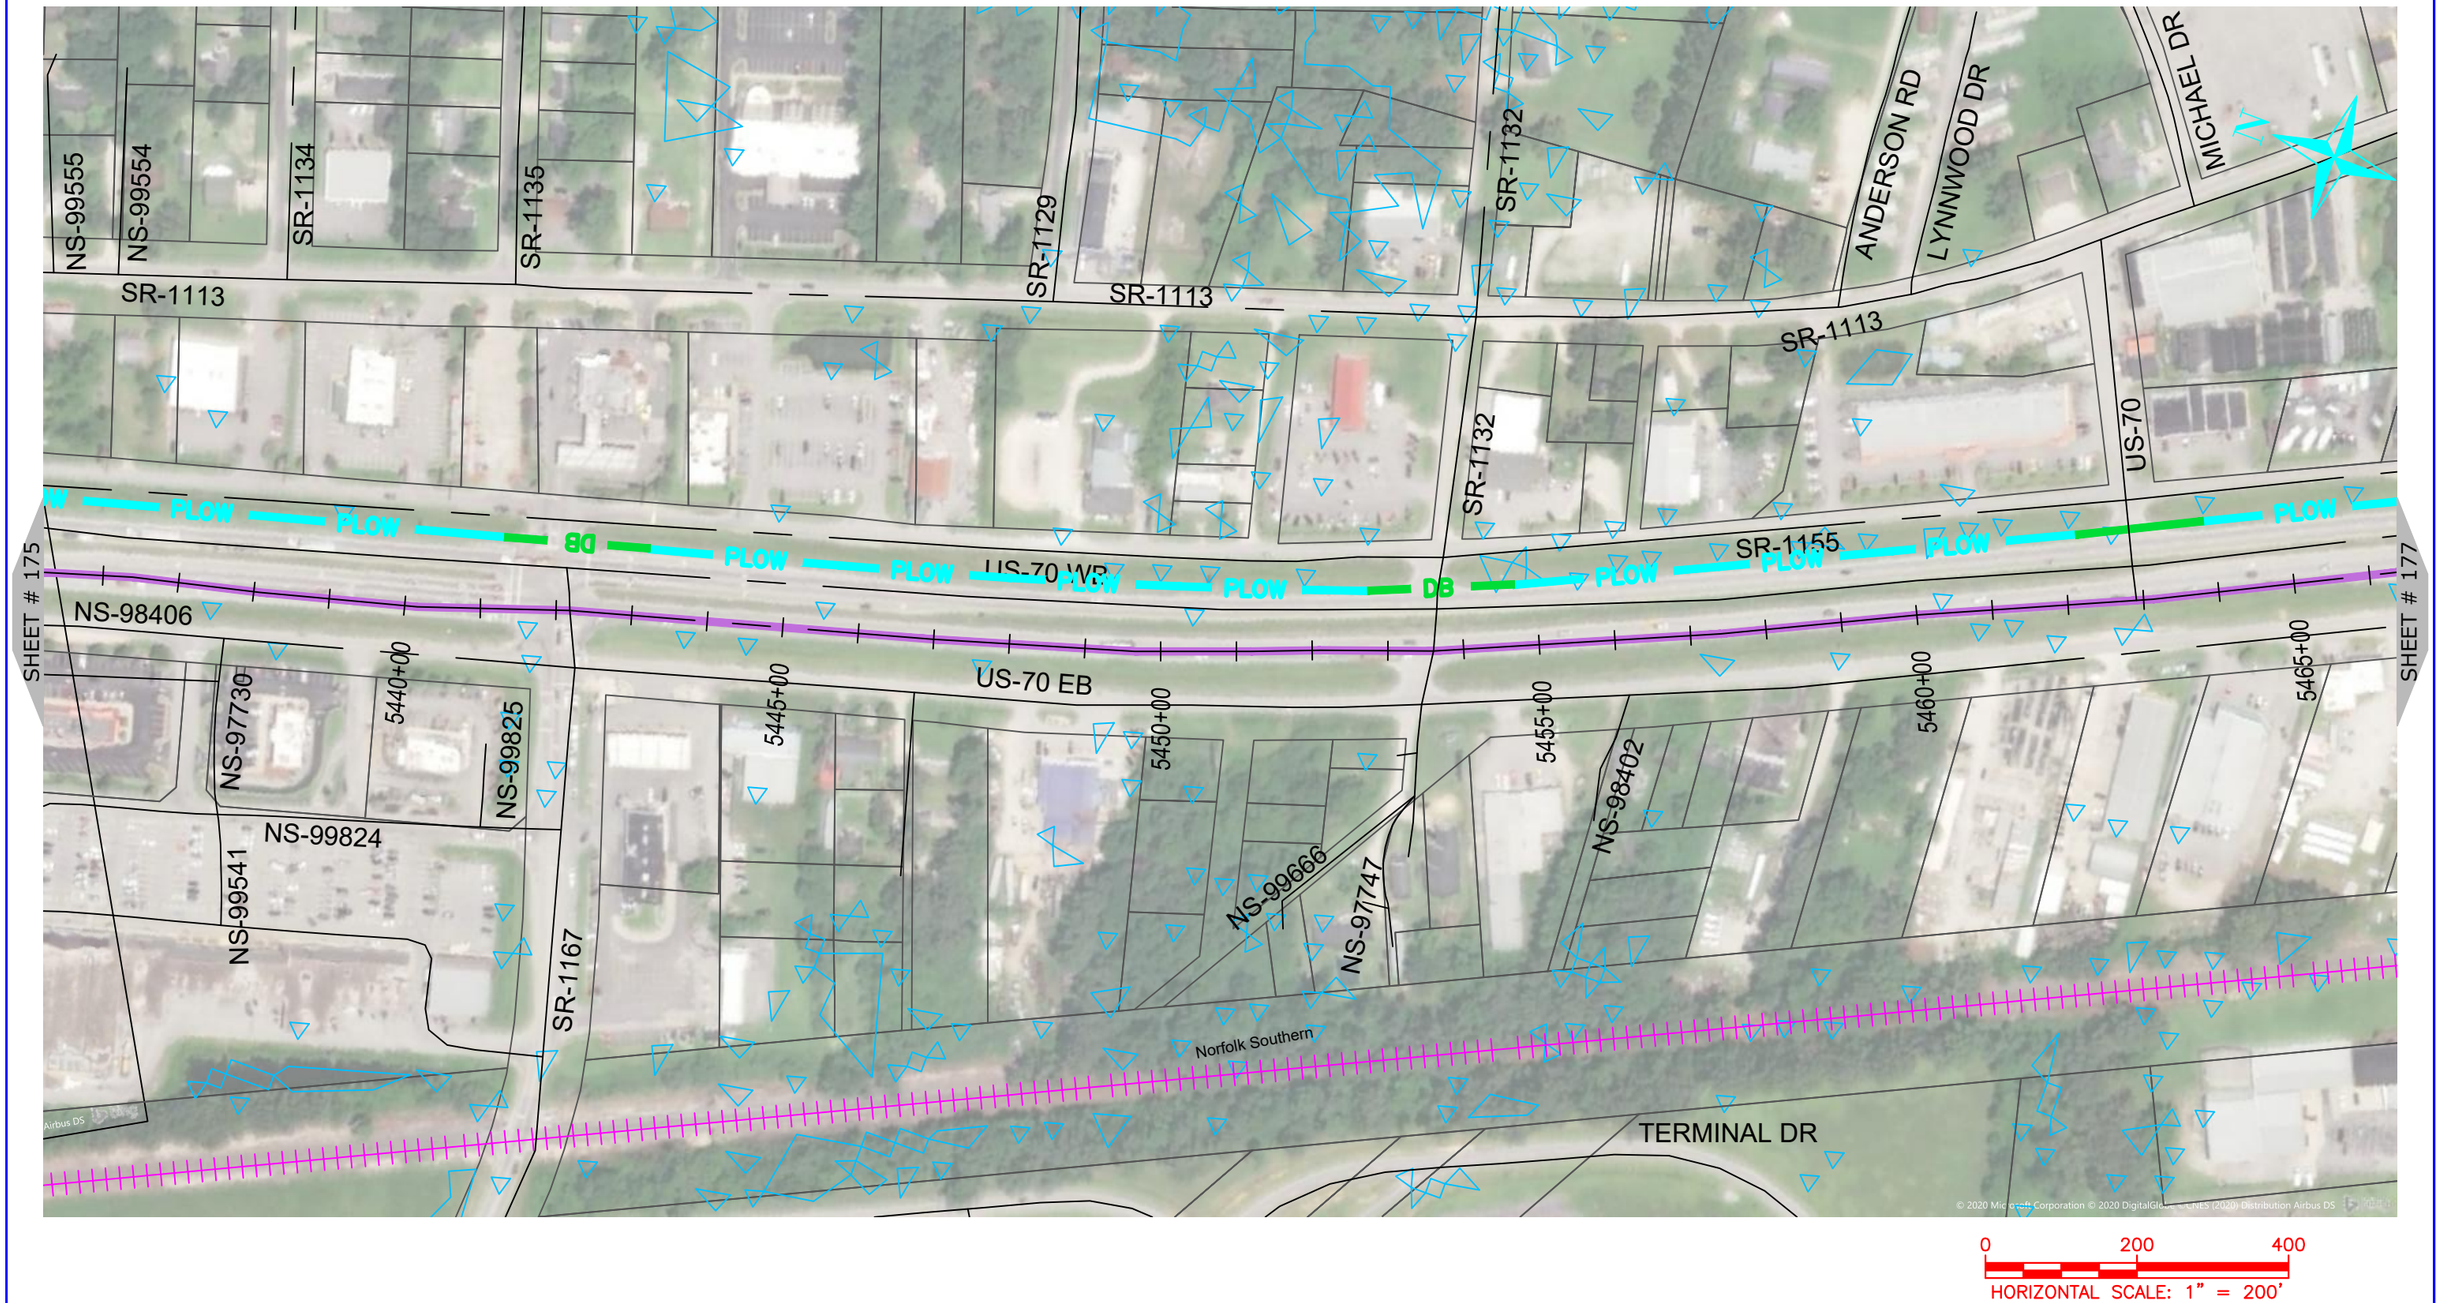

NUG COMMUNICATIONS
3315 ATLANTIC AVE
RALEIGH, NC 27604
(919) 876-5455

REV	DATE	DESCRIPTION
		Craven County

OWNER: STATE OF NORTH CAROLINA DEPARTMENT OF TRANSPORTATION

BEFORE YOU DIG STOP
CALL 1-800-632-4949
N.C. ONE-CALL CENTER
IT'S THE LAW

JOB NO:	POC
DATE:	22-06-2020
SCALE:	AS SHOWN
DESIGNED BY:	RAMTECH
DRAWN BY:	RAMTECH
CHECKED BY:	---
APPROVED BY:	---

PROJECT NAME: US-70

SHEET NAME: Sheet - (176)

SHEET: 176

NUG COMMUNICATIONS
3315 ATLANTIC AVE
RALEIGH, NC 27604
(919) 876-5455

REV	DATE	DESCRIPTION
		Craven County

OWNER: STATE OF NORTH CAROLINA DEPARTMENT OF TRANSPORTATION

BEFORE YOU DIG STOP CALL 1-800-632-4949 N.C. ONE-CALL CENTER IT'S THE LAW

JOB NO:	POC
DATE:	22-06-2020
SCALE:	AS SHOWN
DESIGNED BY:	RAMTECH
DRAWN BY:	RAMTECH
CHECKED BY:	---
APPROVED BY:	---

PROJECT NAME: US-70

SHEET NAME: Sheet - (177)

SHEET: 177

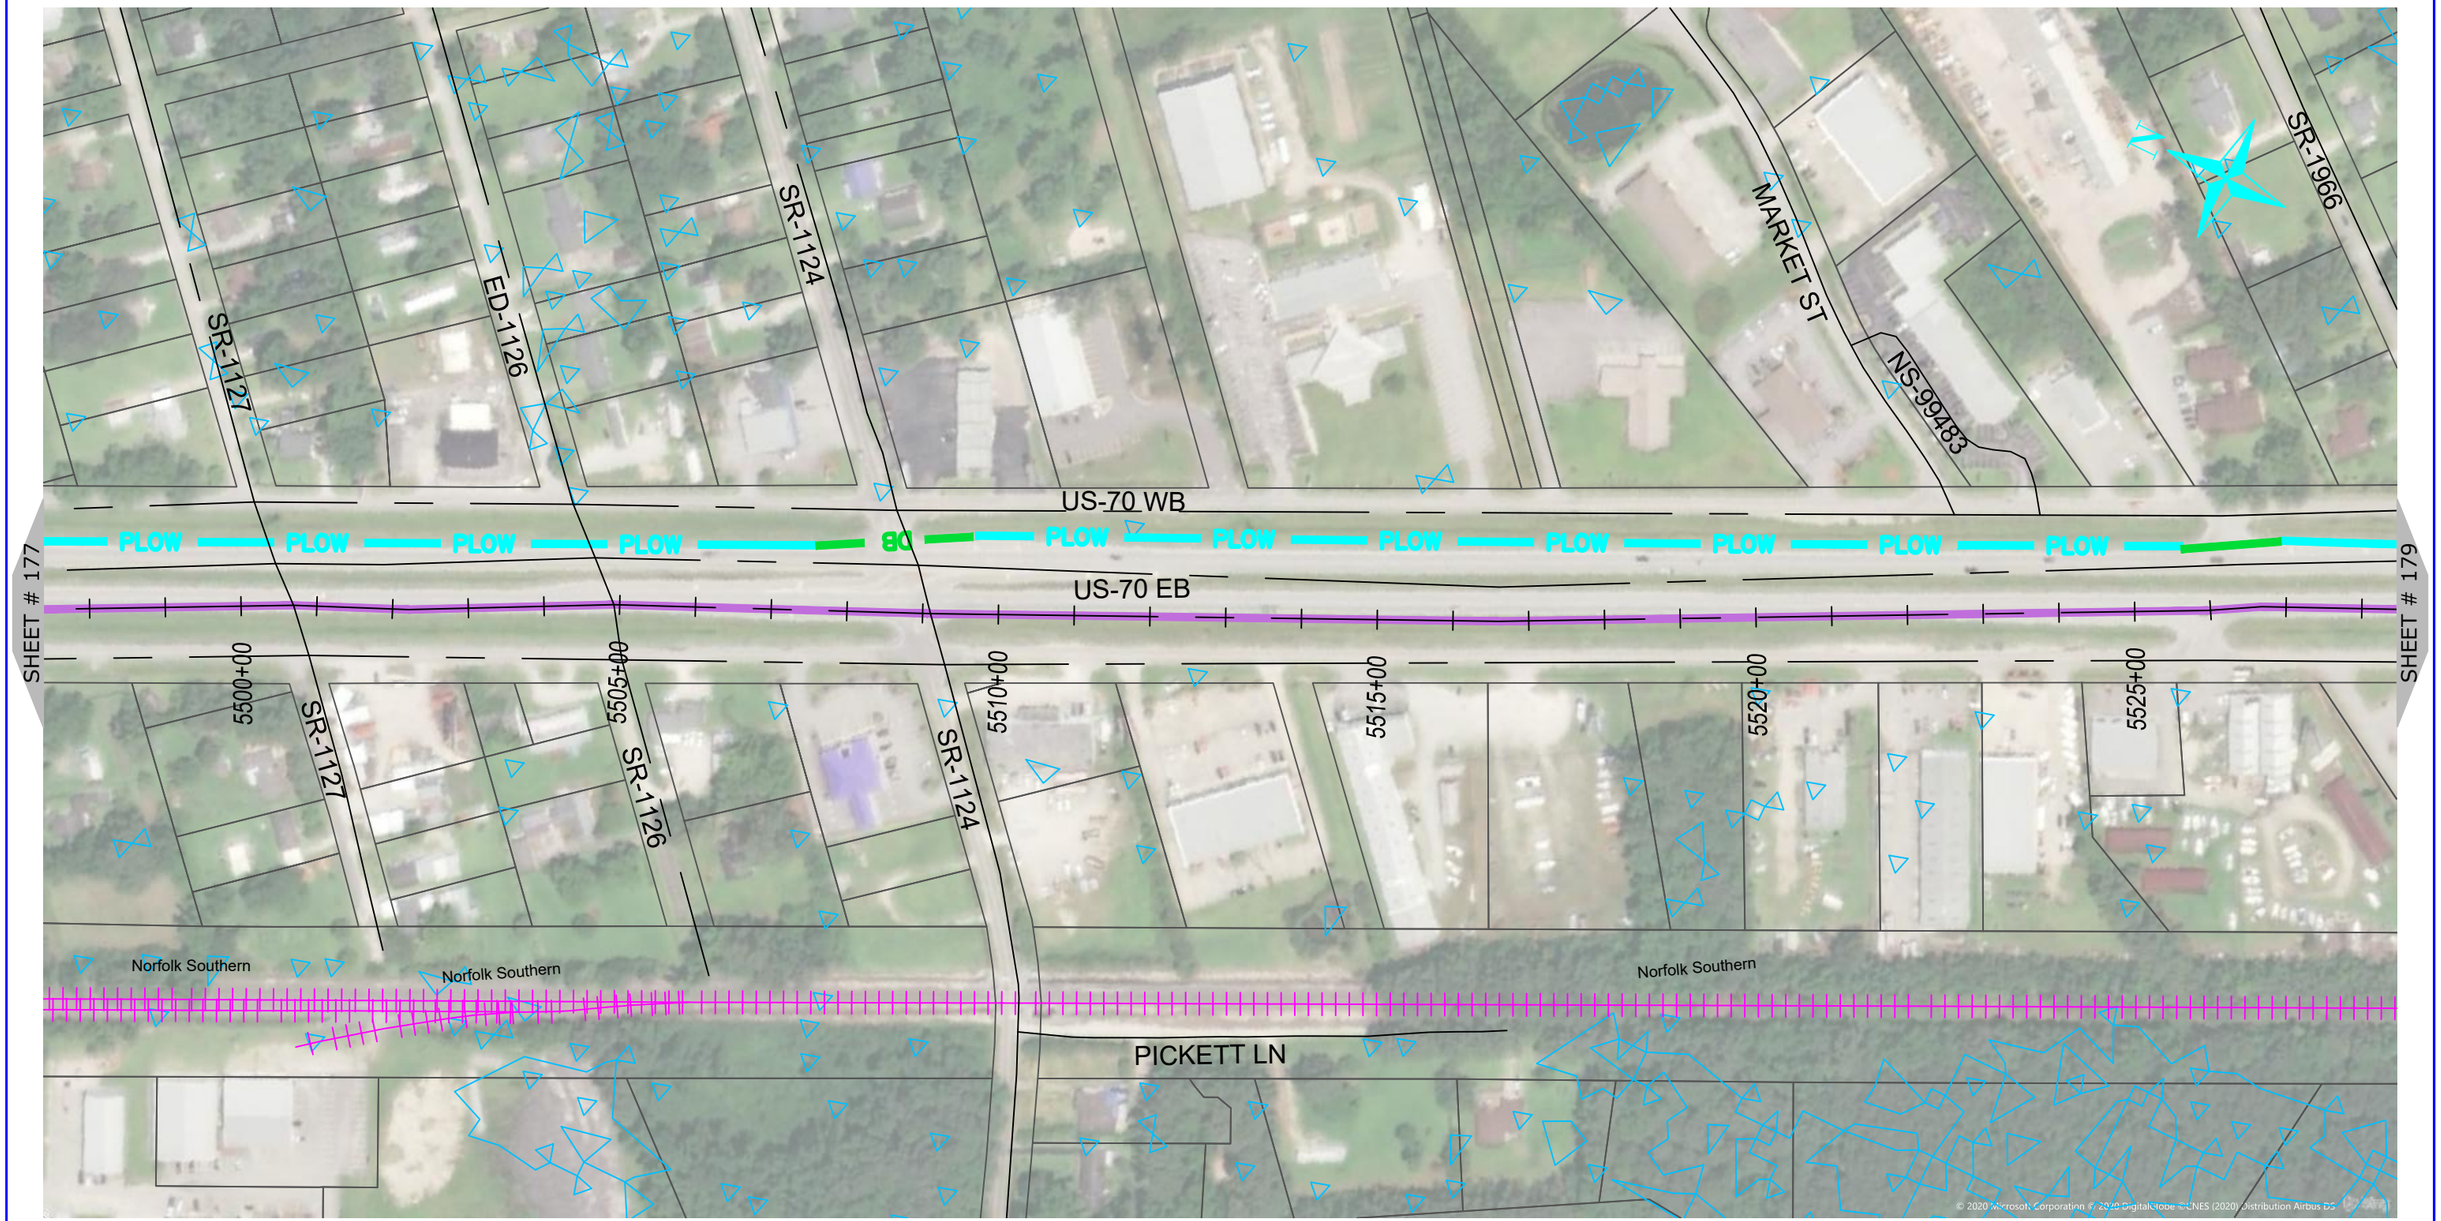

NUG COMMUNICATIONS
3315 ATLANTIC AVE
RALEIGH, NC 27604
(919) 876-5455

REV	DATE	DESCRIPTION
		Craven County

OWNER: STATE OF NORTH CAROLINA DEPARTMENT OF TRANSPORTATION

BEFORE YOU DIG STOP
CALL 1-800-632-4949
N.C. ONE-CALL CENTER
IT'S THE LAW

JOB NO:	POC
DATE:	22-06-2020
SCALE:	AS SHOWN
DESIGNED BY:	RAMTECH
DRAWN BY:	RAMTECH
CHECKED BY:	---
APPROVED BY:	---

PROJECT NAME: US-70

SHEET NAME: Sheet - (178)

SHEET: 178

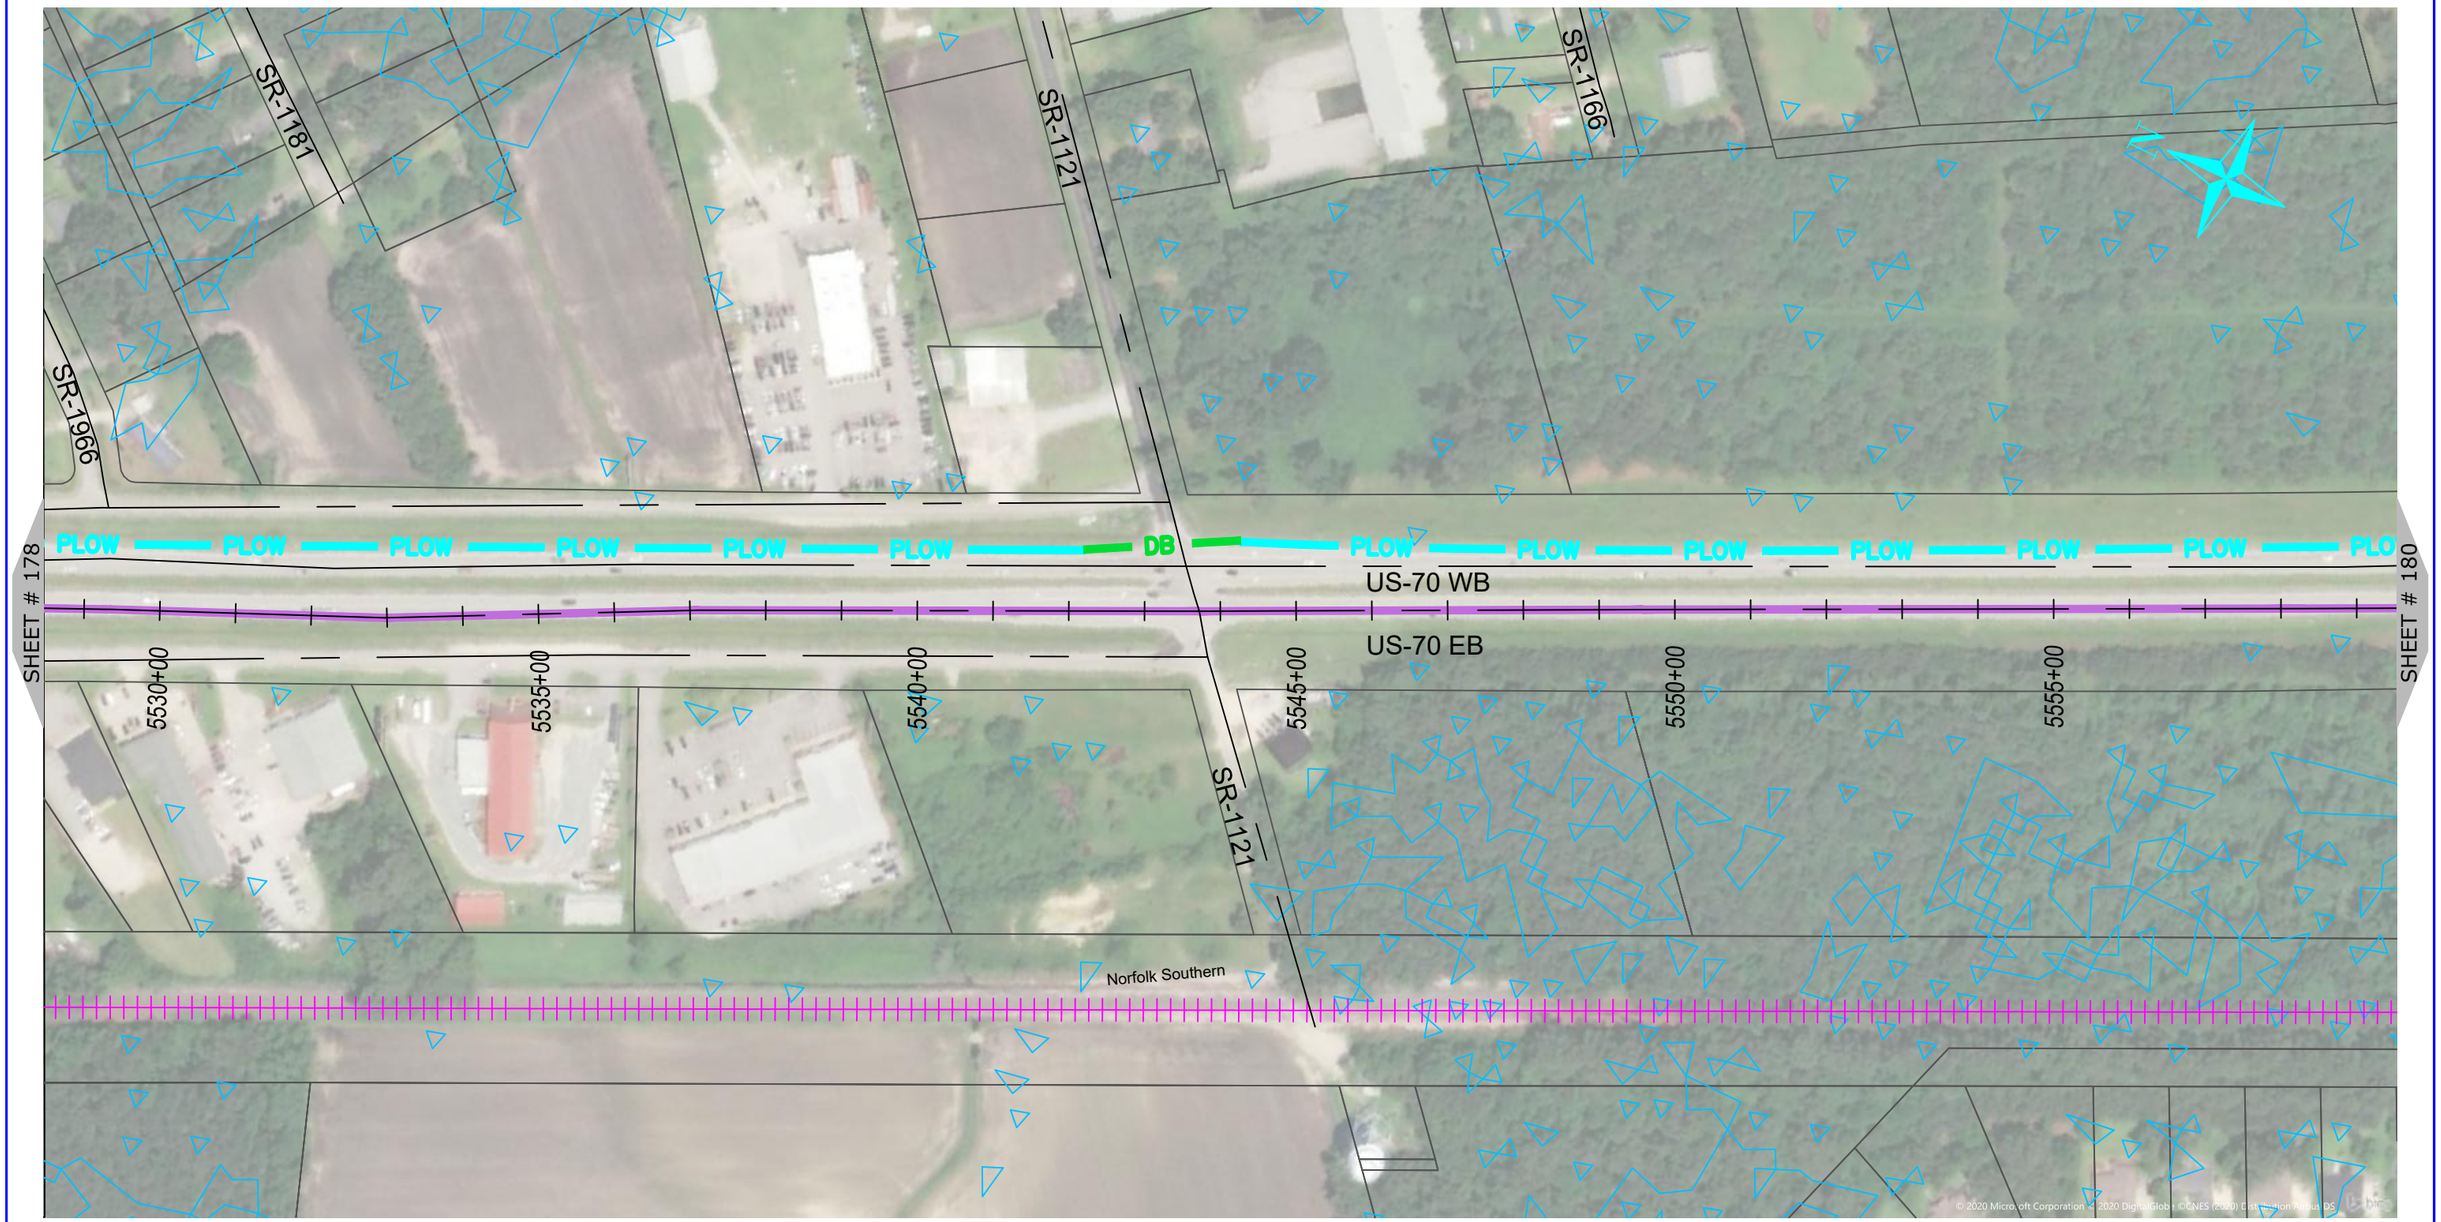

NUG COMMUNICATIONS
3315 ATLANTIC AVE
RALEIGH, NC 27604
(919) 876-5455

REV	DATE	DESCRIPTION
		Craven County

OWNER: STATE OF NORTH CAROLINA DEPARTMENT OF TRANSPORTATION

BEFORE YOU DIG STOP CALL 1-800-632-4949 N.C. ONE-CALL CENTER IT'S THE LAW

JOB NO:	POC
DATE:	22-06-2020
SCALE:	AS SHOWN
DESIGNED BY:	RAMTECH
DRAWN BY:	RAMTECH
CHECKED BY:	---
APPROVED BY:	---

PROJECT NAME: US-70

SHEET NAME: Sheet - (179)

SHEET: 179

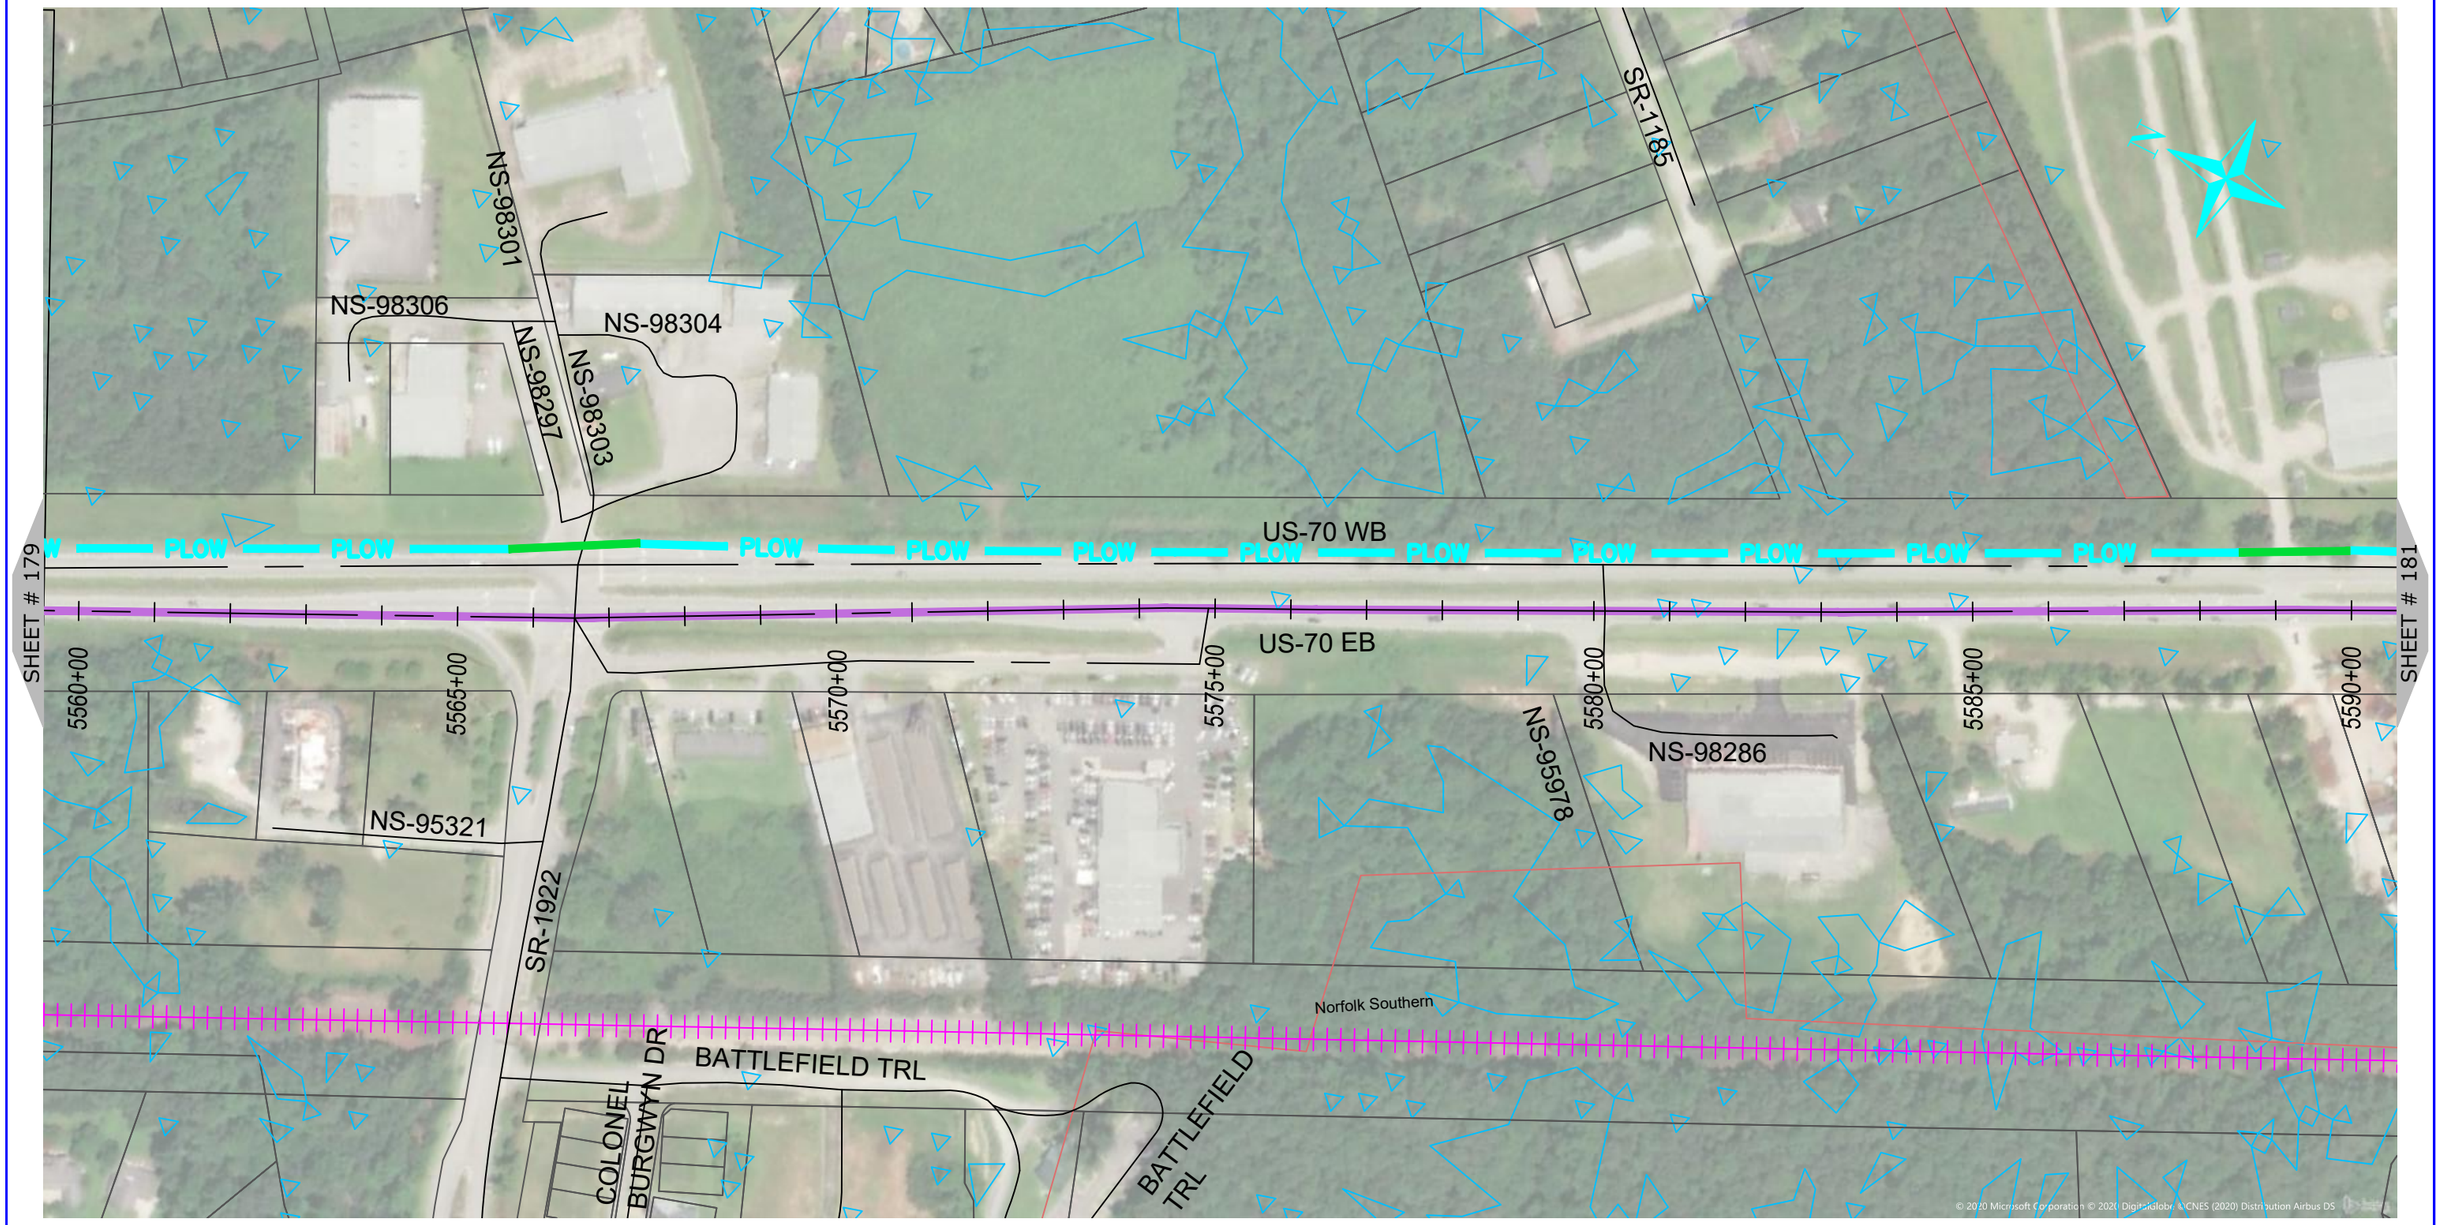

NUG COMMUNICATIONS
3315 ATLANTIC AVE
RALEIGH, NC 27604
(919) 876-5455

REV	DATE	DESCRIPTION
		Craven County

OWNER: STATE OF NORTH CAROLINA DEPARTMENT OF TRANSPORTATION

BEFORE YOU DIG STOP CALL 1-800-632-4949 N.C. ONE-CALL CENTER IT'S THE LAW

JOB NO:	POC
DATE:	22-06-2020
SCALE:	AS SHOWN
DESIGNED BY:	RAMTECH
DRAWN BY:	RAMTECH
CHECKED BY:	---
APPROVED BY:	---

PROJECT NAME: US-70

SHEET NAME: Sheet - (180)

SHEET: 180

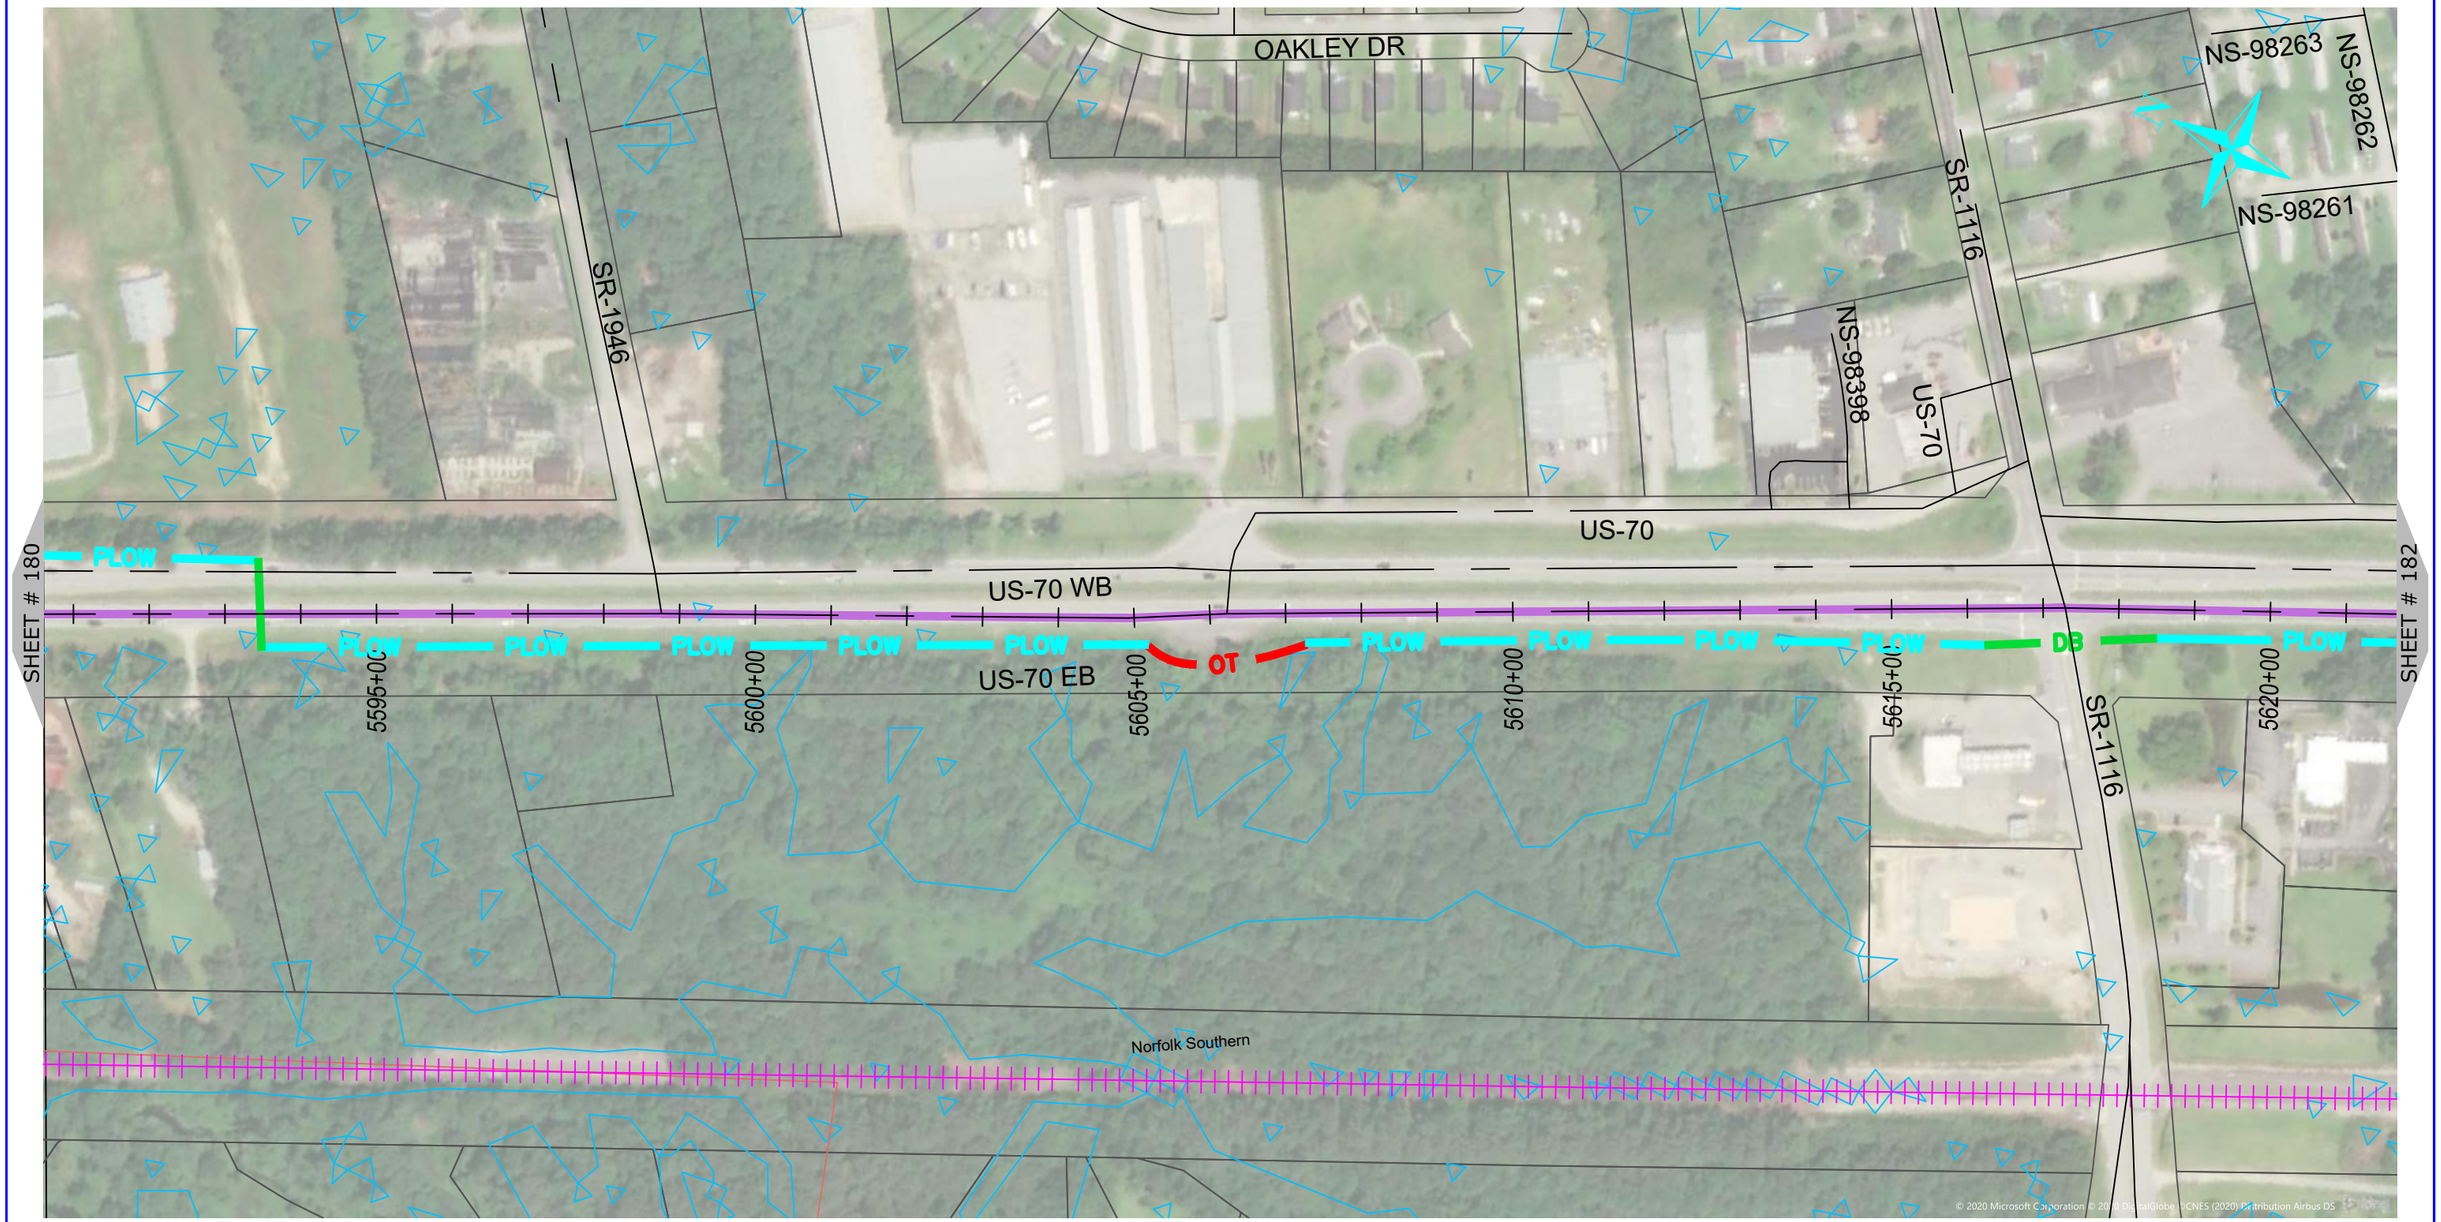

NUG COMMUNICATIONS
3315 ATLANTIC AVE
RALEIGH, NC 27604
(919) 876-5455

REV	DATE	DESCRIPTION
		Craven County

OWNER: STATE OF NORTH CAROLINA DEPARTMENT OF TRANSPORTATION

BEFORE YOU DIG STOP CALL 1-800-632-4949 N.C. ONE-CALL CENTER IT'S THE LAW

JOB NO:	POC
DATE:	22-06-2020
SCALE:	AS SHOWN
DESIGNED BY:	RAMTECH
DRAWN BY:	RAMTECH
CHECKED BY:	---
APPROVED BY:	---

PROJECT NAME: US-70

SHEET NAME: Sheet - (181)

SHEET: 181

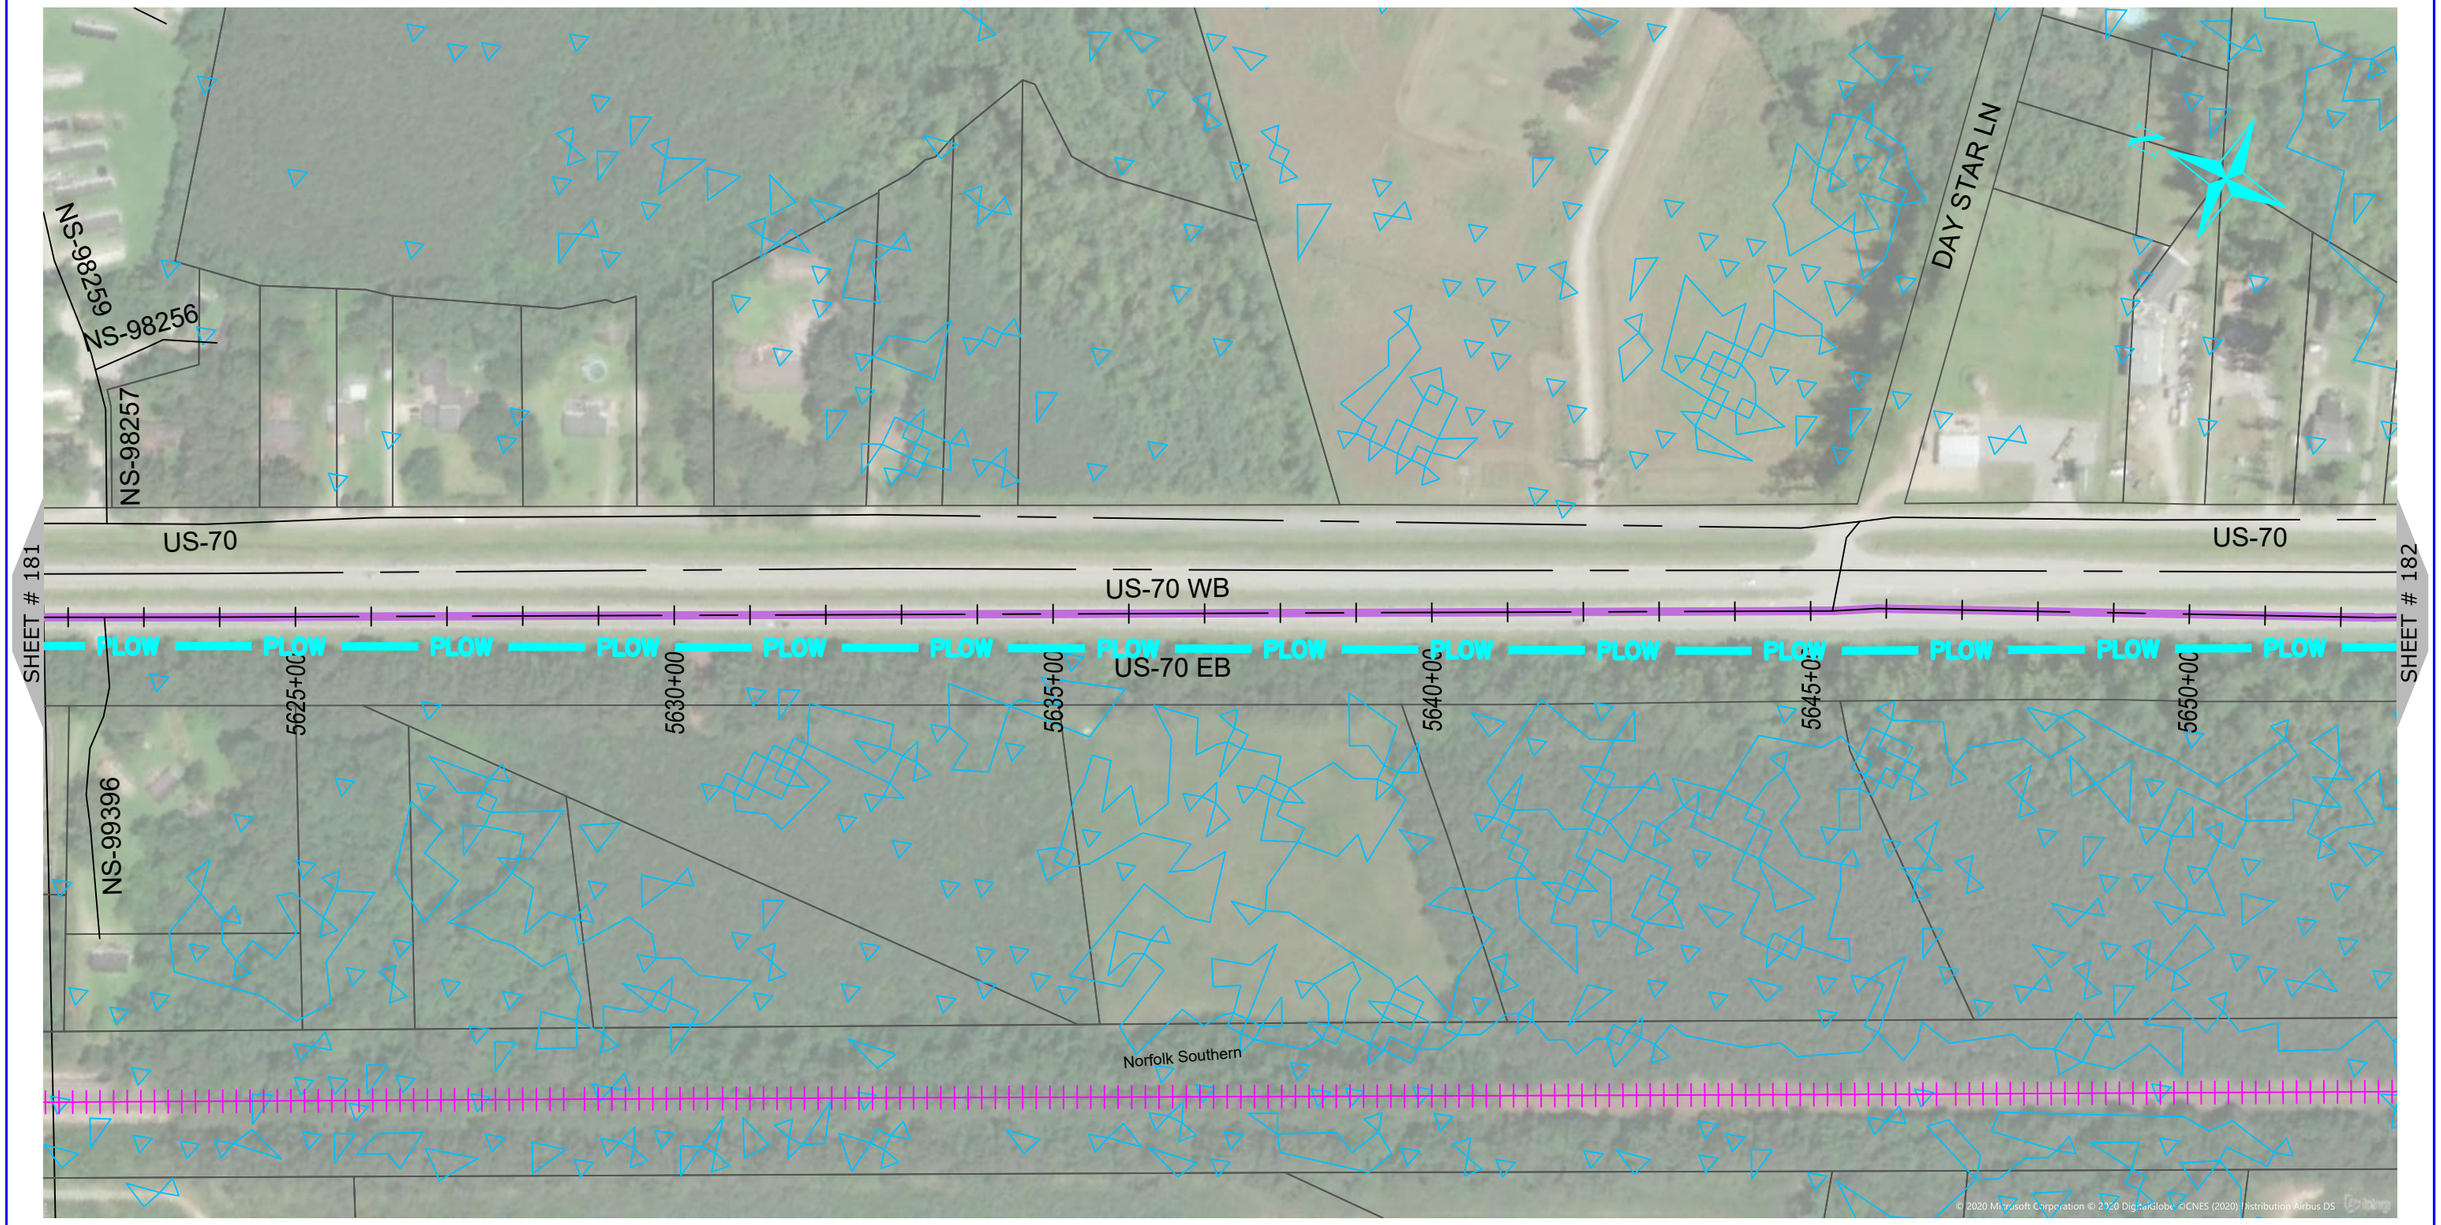

NUG COMMUNICATIONS
3315 ATLANTIC AVE
RALEIGH, NC 27604
(919) 876-5455

REV	DATE	DESCRIPTION
		Craven County

OWNER: STATE OF NORTH CAROLINA DEPARTMENT OF TRANSPORTATION

BEFORE YOU DIG STOP
CALL 1-800-632-4949
N.C. ONE-CALL CENTER
IT'S THE LAW

JOB NO:	POC
DATE:	22-06-2020
SCALE:	AS SHOWN
DESIGNED BY:	RAMTECH
DRAWN BY:	RAMTECH
CHECKED BY:	---
APPROVED BY:	---

PROJECT NAME: US-70

SHEET NAME: Sheet - (182)

SHEET: 182

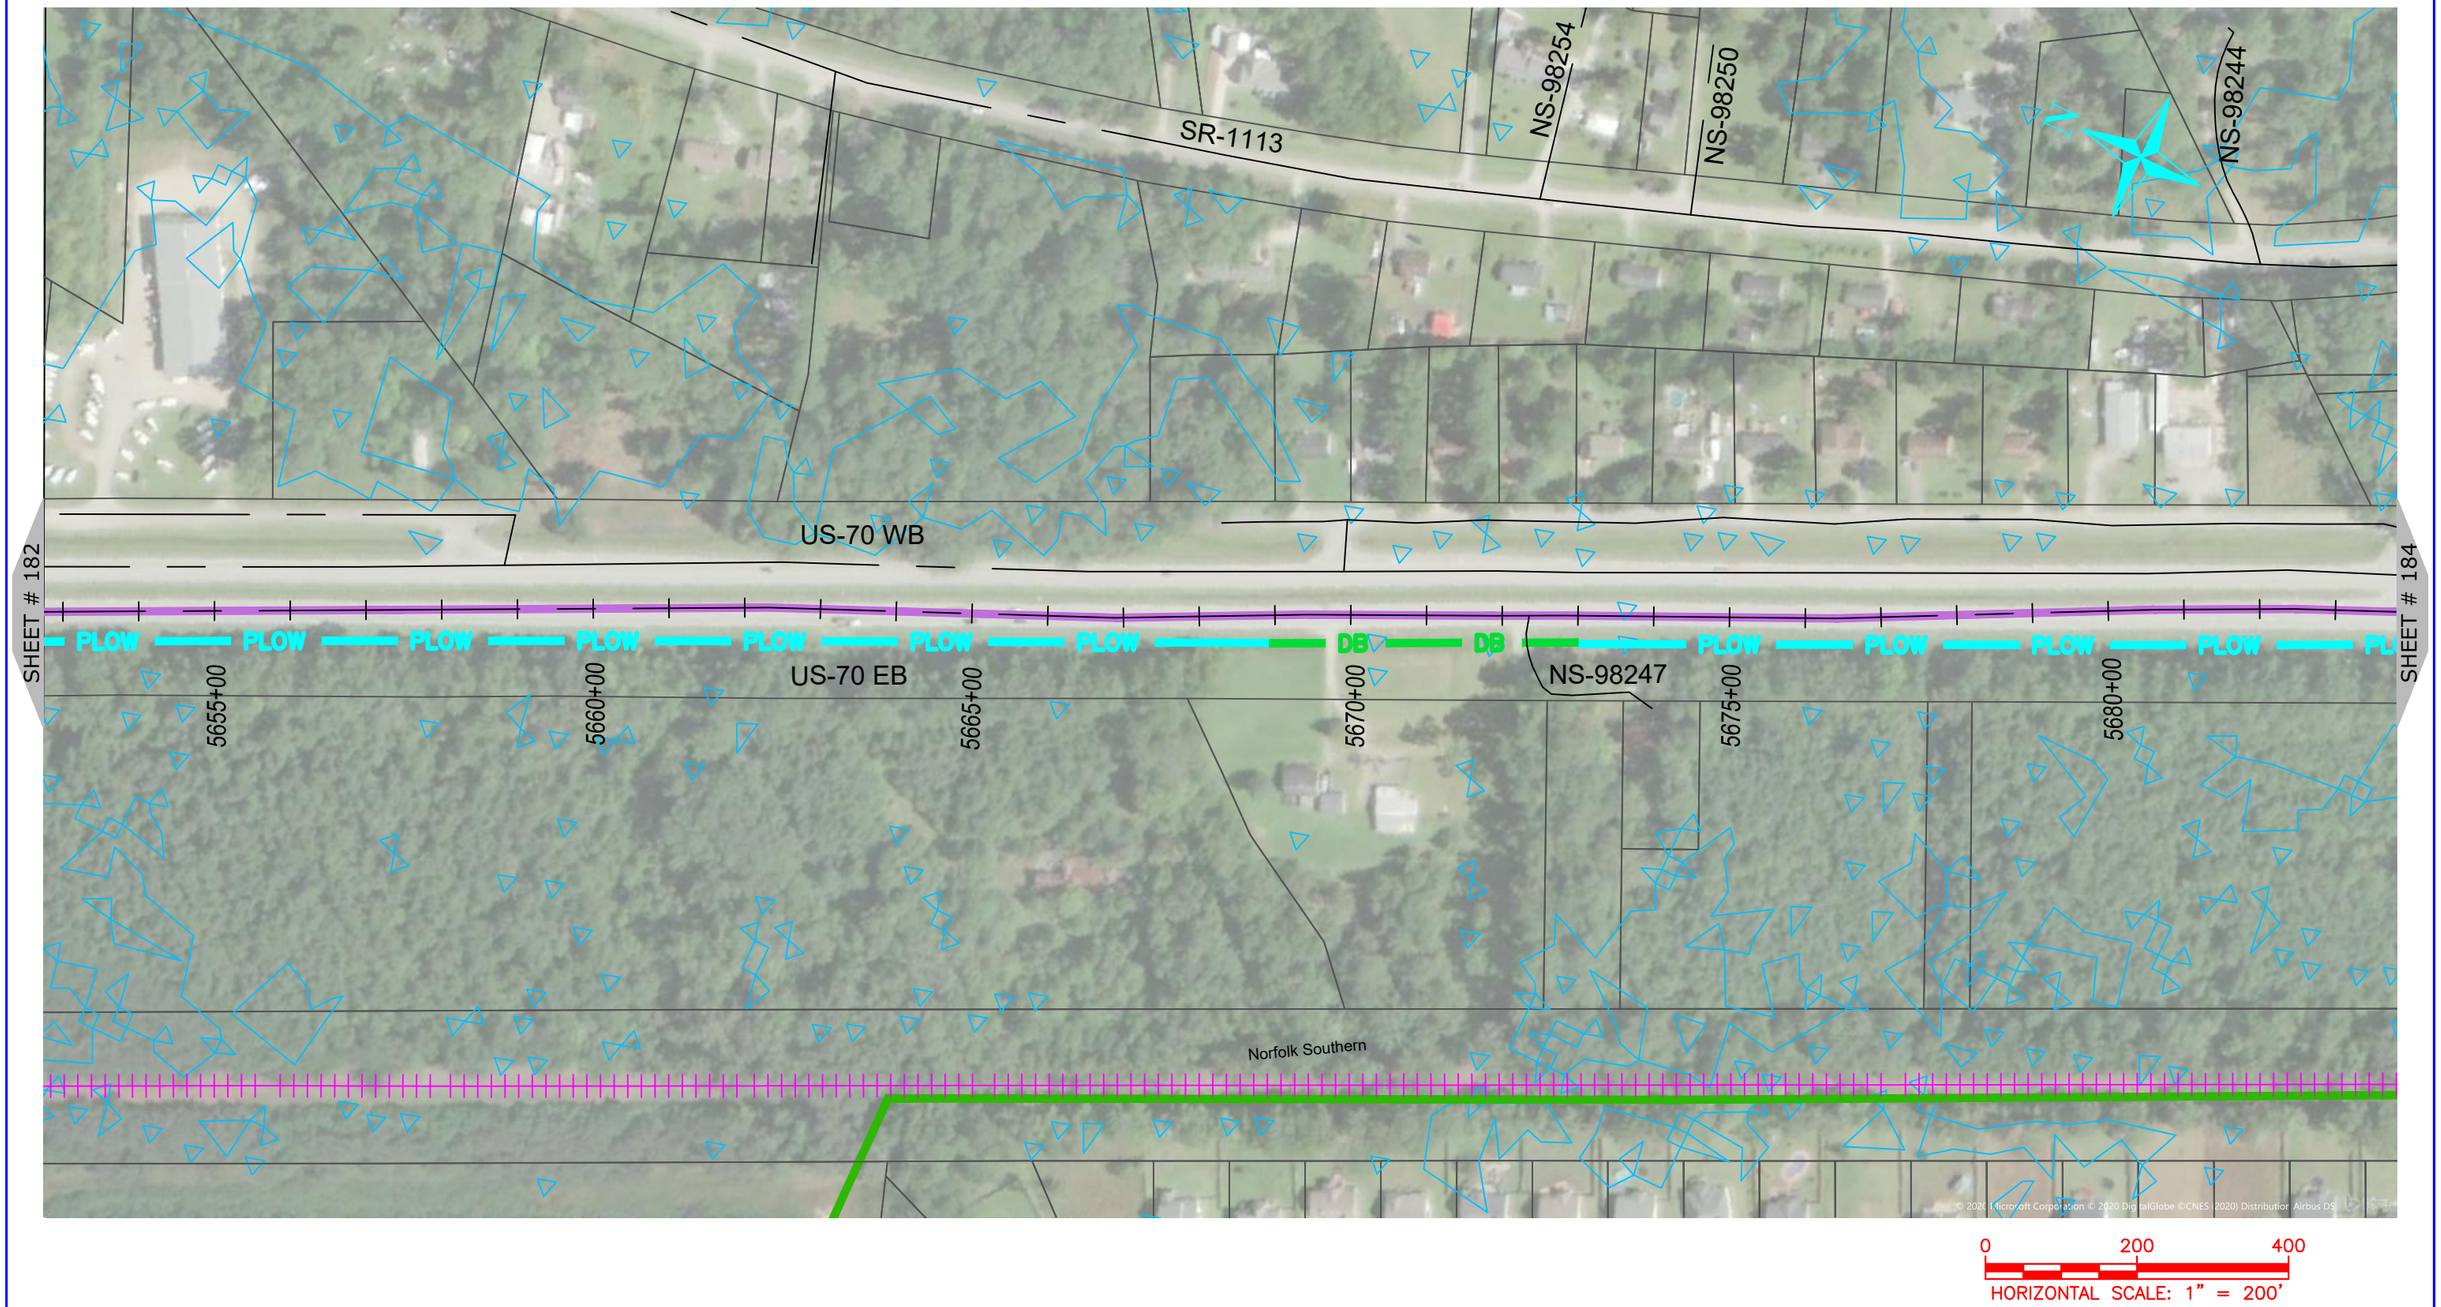

ONUG COMMUNICATIONS
3315 ATLANTIC AVE
RALEIGH, NC 27604
(919) 876-5455

REV	DATE	DESCRIPTION
		Craven County

OWNER: STATE OF NORTH CAROLINA DEPARTMENT OF TRANSPORTATION

BEFORE YOU DIG STOP CALL 1-800-632-4949 N.C. ONE-CALL CENTER IT'S THE LAW

JOB NO:	POC
DATE:	22-06-2020
SCALE:	AS SHOWN
DESIGNED BY:	RAMTECH
DRAWN BY:	RAMTECH
CHECKED BY:	---
APPROVED BY:	---

PROJECT NAME: US-70

SHEET NAME: Sheet - (183)

SHEET: 183

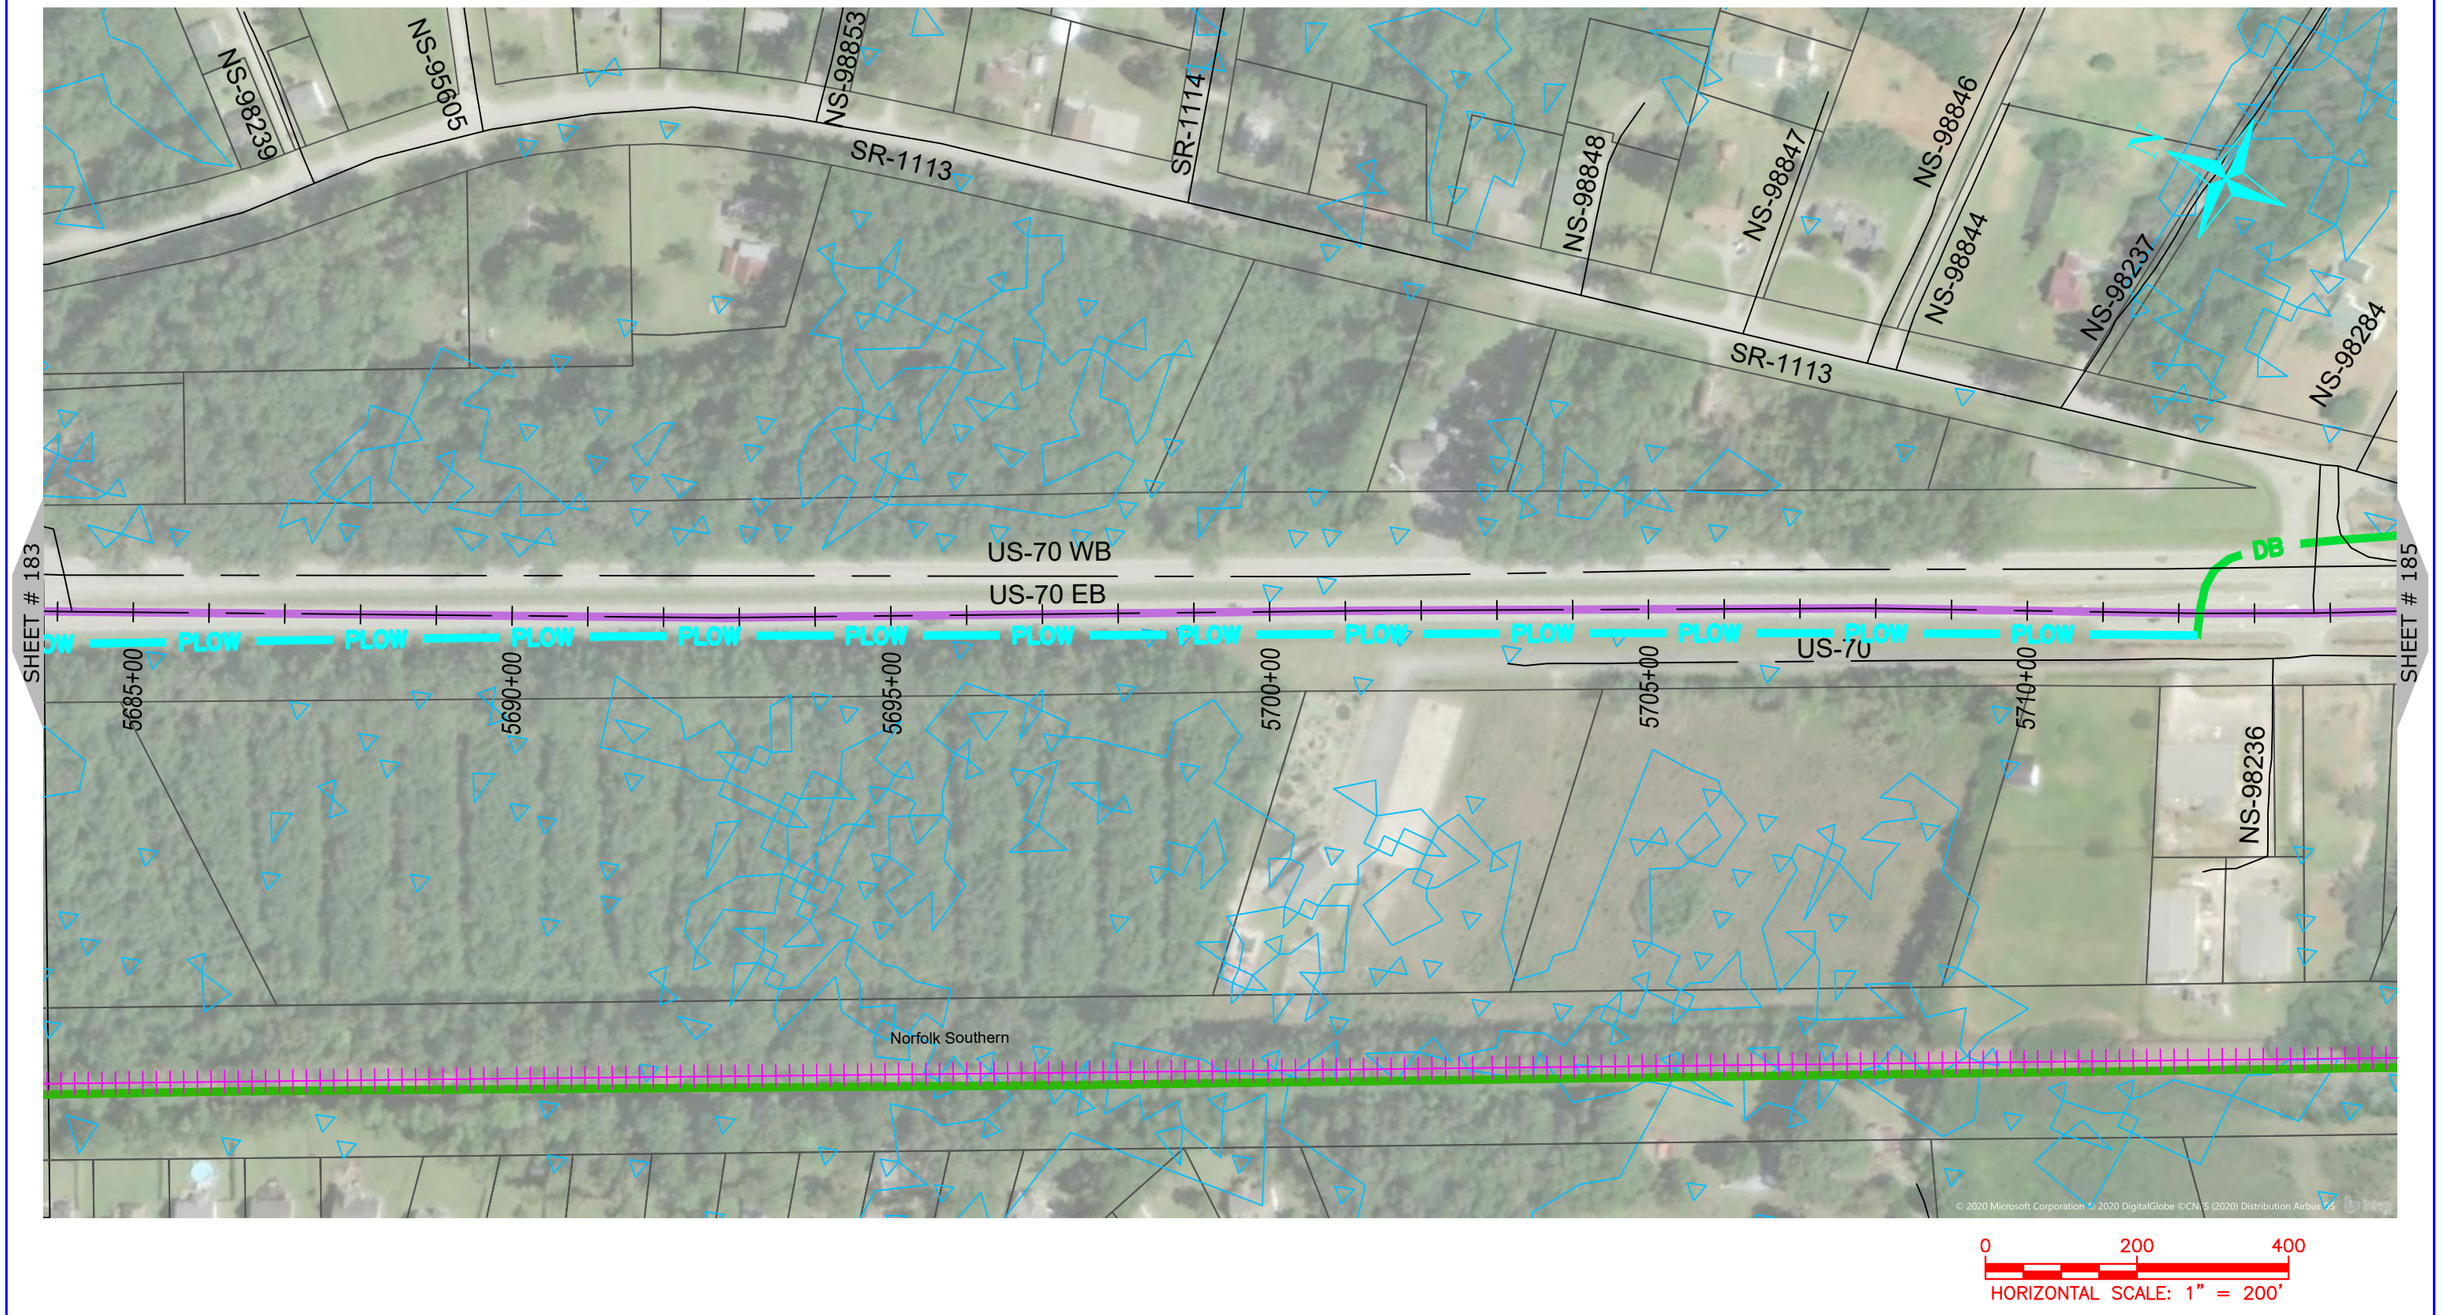

NUG COMMUNICATIONS
3315 ATLANTIC AVE
RALEIGH, NC 27604
(919) 876-5455

REV	DATE	DESCRIPTION
		Craven County

OWNER: STATE OF NORTH CAROLINA DEPARTMENT OF TRANSPORTATION

BEFORE YOU DIG STOP CALL 1-800-632-4949 N.C. ONE-CALL CENTER IT'S THE LAW

JOB NO:	POC
DATE:	22-06-2020
SCALE:	AS SHOWN
DESIGNED BY:	RAMTECH
DRAWN BY:	RAMTECH
CHECKED BY:	---
APPROVED BY:	---

PROJECT NAME: US-70

SHEET NAME: Sheet - (184)

SHEET: 184

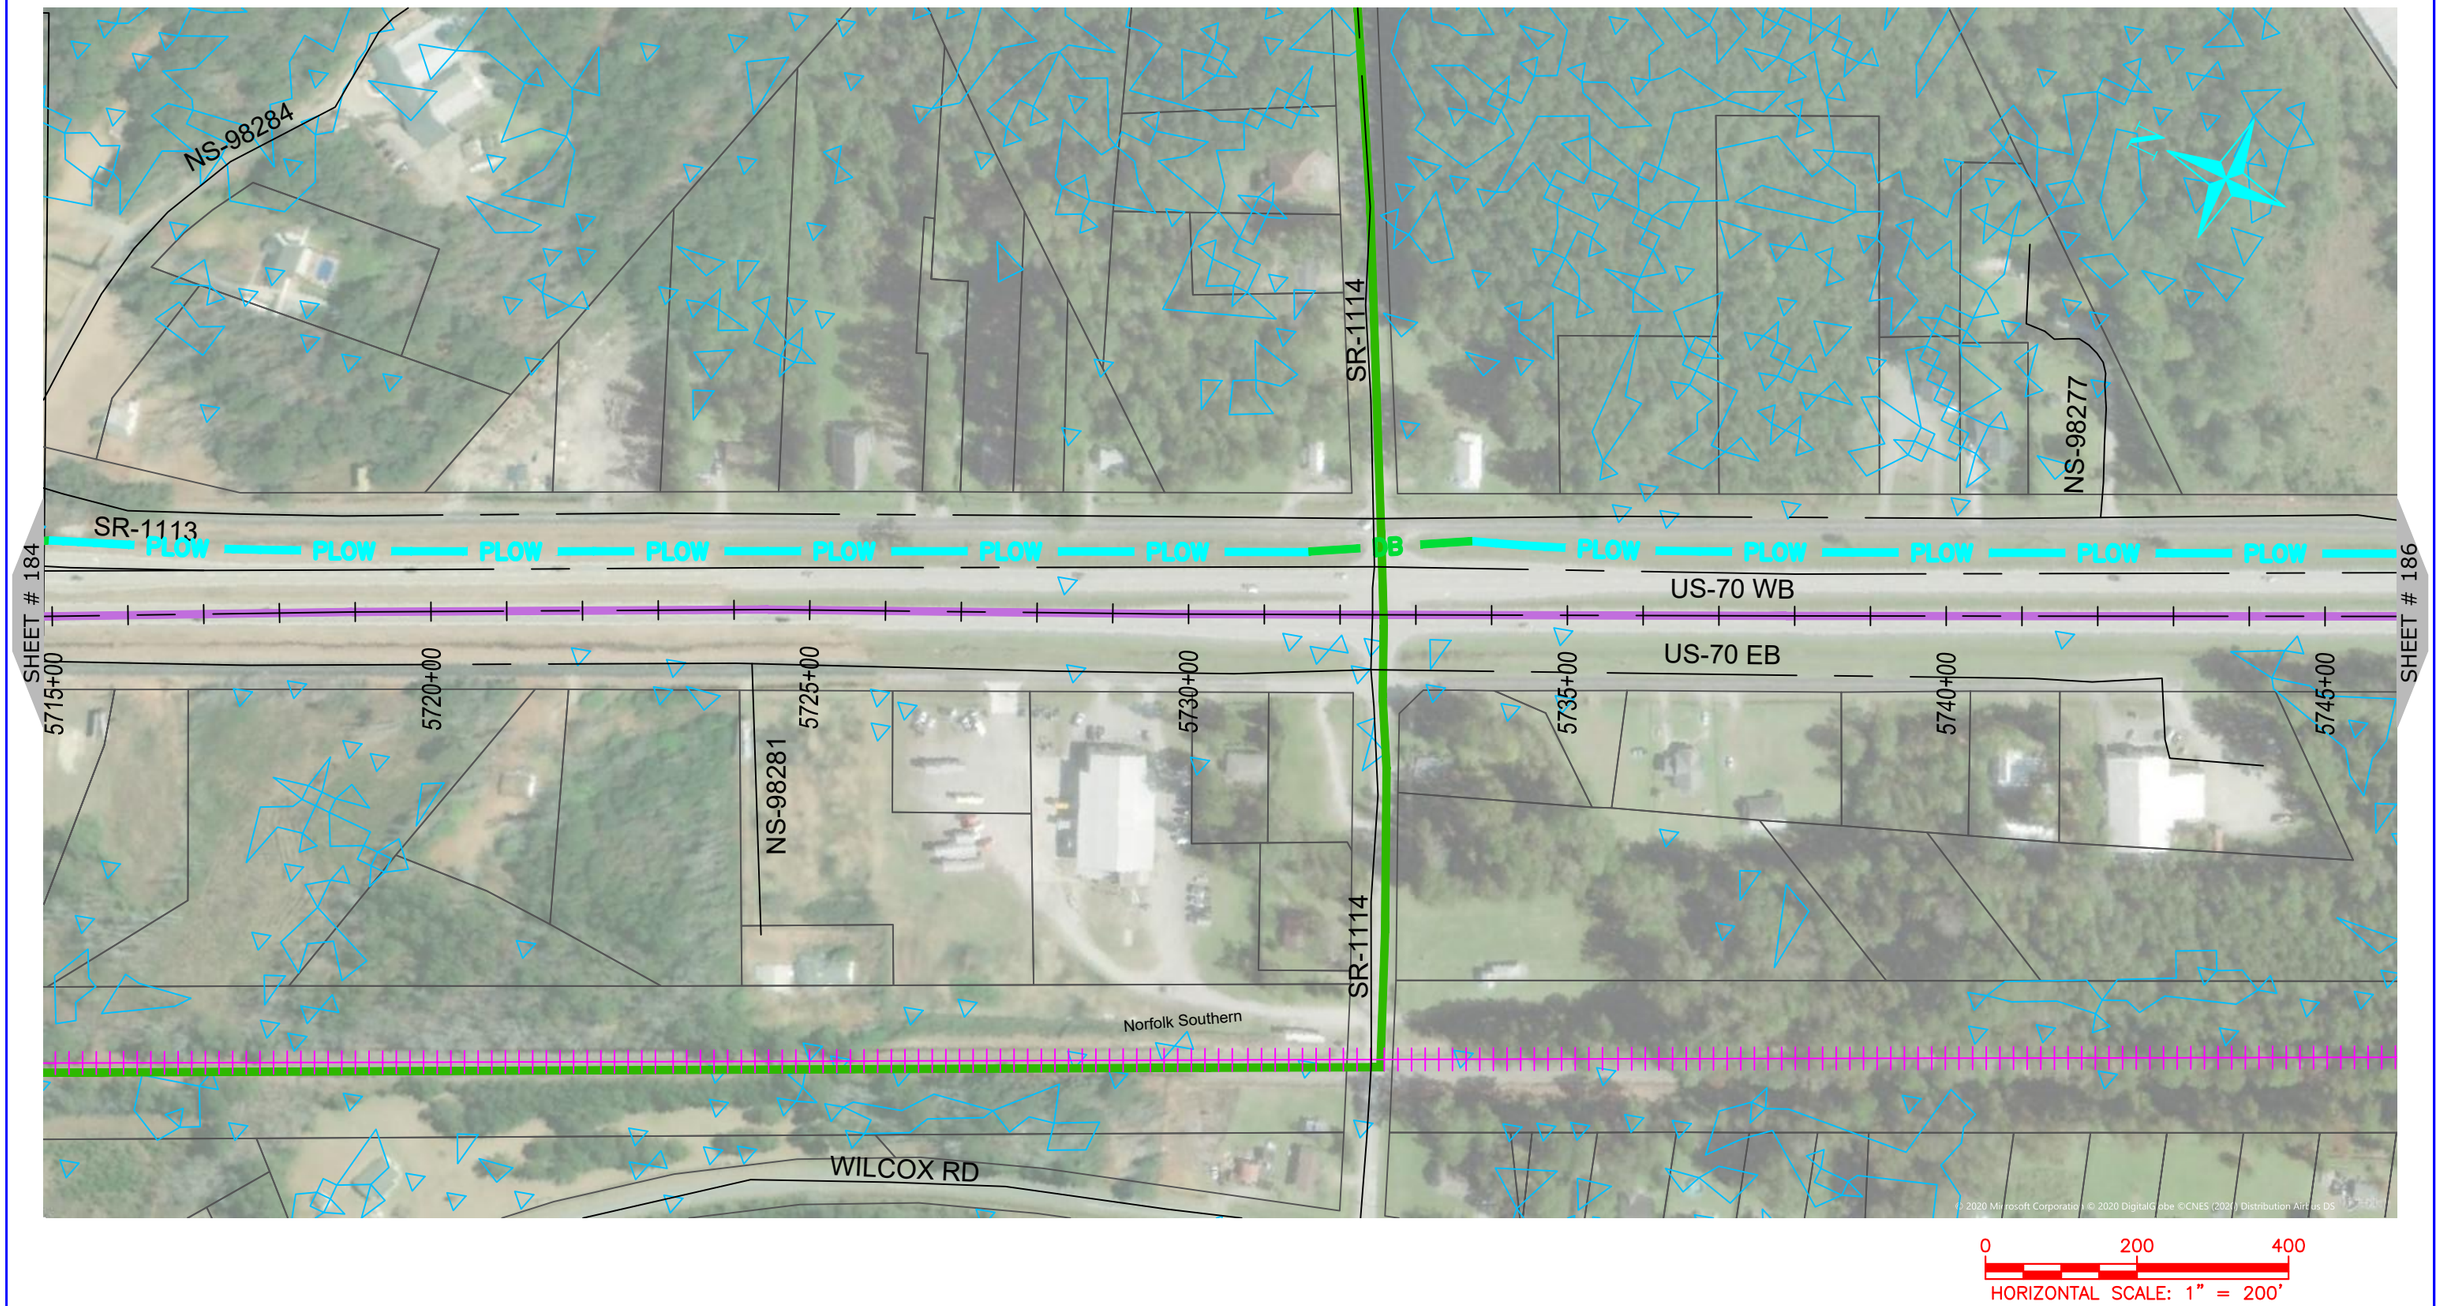

NUG COMMUNICATIONS
3315 ATLANTIC AVE
RALEIGH, NC 27604
(919) 876-5455

REV	DATE	DESCRIPTION
		Craven County

OWNER: STATE OF NORTH CAROLINA DEPARTMENT OF TRANSPORTATION

BEFORE YOU DIG STOP
CALL 1-800-632-4949
N.C. ONE-CALL CENTER
IT'S THE LAW

JOB NO:	POC
DATE:	22-06-2020
SCALE:	AS SHOWN
DESIGNED BY:	RAMTECH
DRAWN BY:	RAMTECH
CHECKED BY:	---
APPROVED BY:	---

PROJECT NAME: US-70

SHEET NAME: Sheet - (185)

SHEET: 185

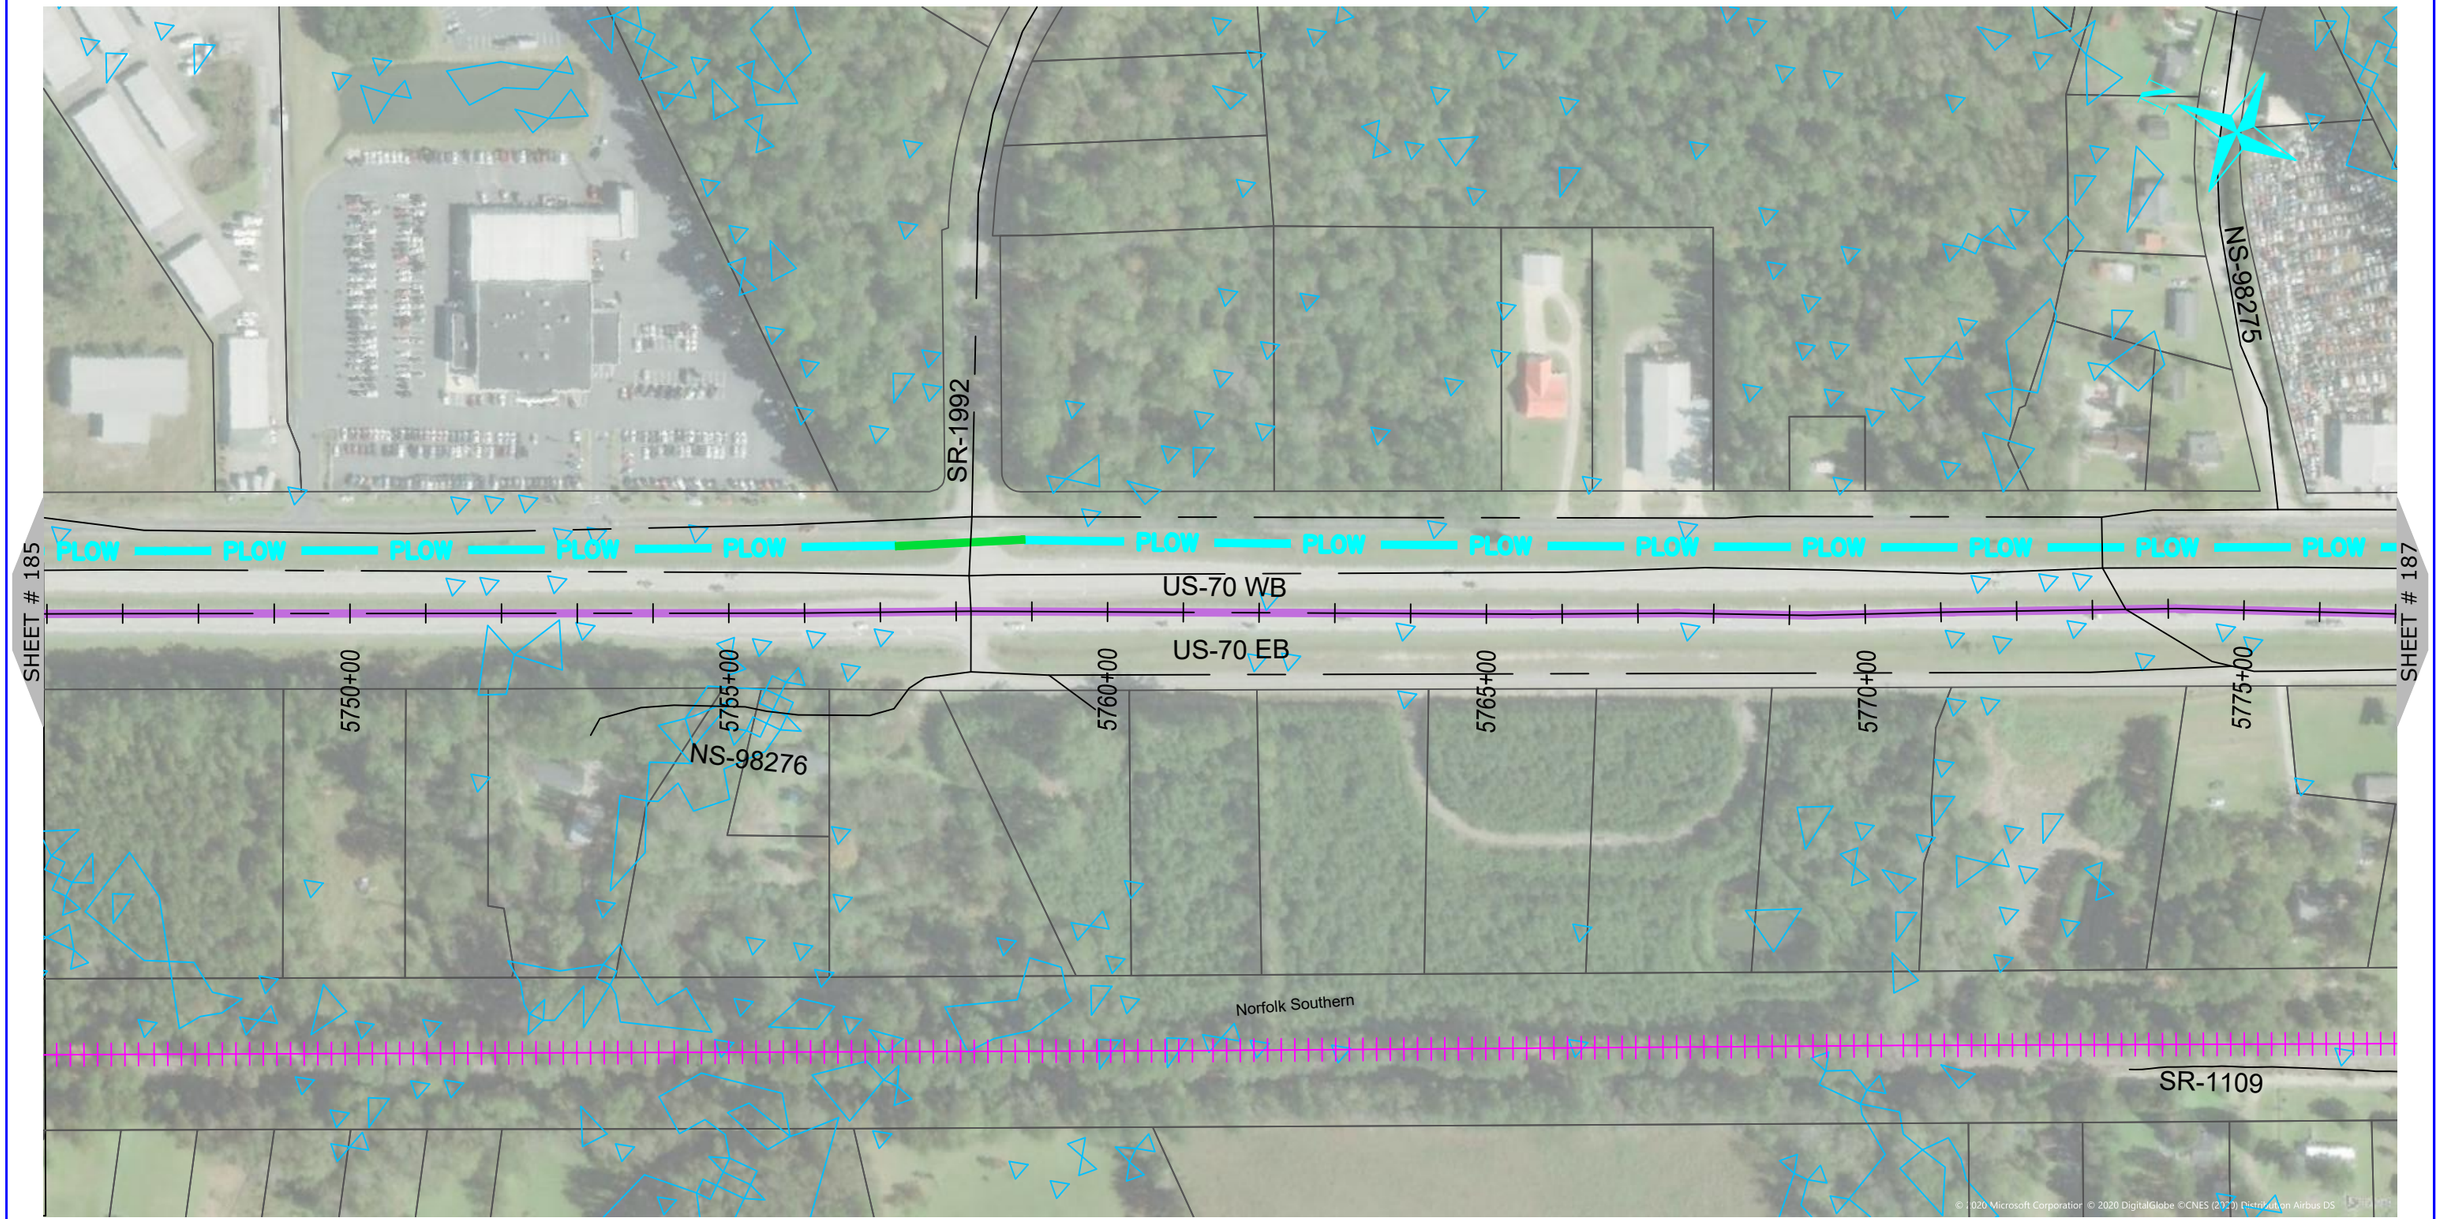

0 200 400
HORIZONTAL SCALE: 1" = 200'

NUG COMMUNICATIONS
3315 ATLANTIC AVE
RALEIGH, NC 27604
(919) 876-5455

REV	DATE	DESCRIPTION
		Craven County

OWNER: STATE OF NORTH CAROLINA DEPARTMENT OF TRANSPORTATION

BEFORE YOU DIG STOP CALL 1-800-632-4949 N.C. ONE-CALL CENTER IT'S THE LAW

JOB NO:	POC
DATE:	22-06-2020
SCALE:	AS SHOWN
DESIGNED BY:	RAMTECH
DRAWN BY:	RAMTECH
CHECKED BY:	---
APPROVED BY:	---

PROJECT NAME: US-70

SHEET NAME: Sheet - (186)

SHEET: 186

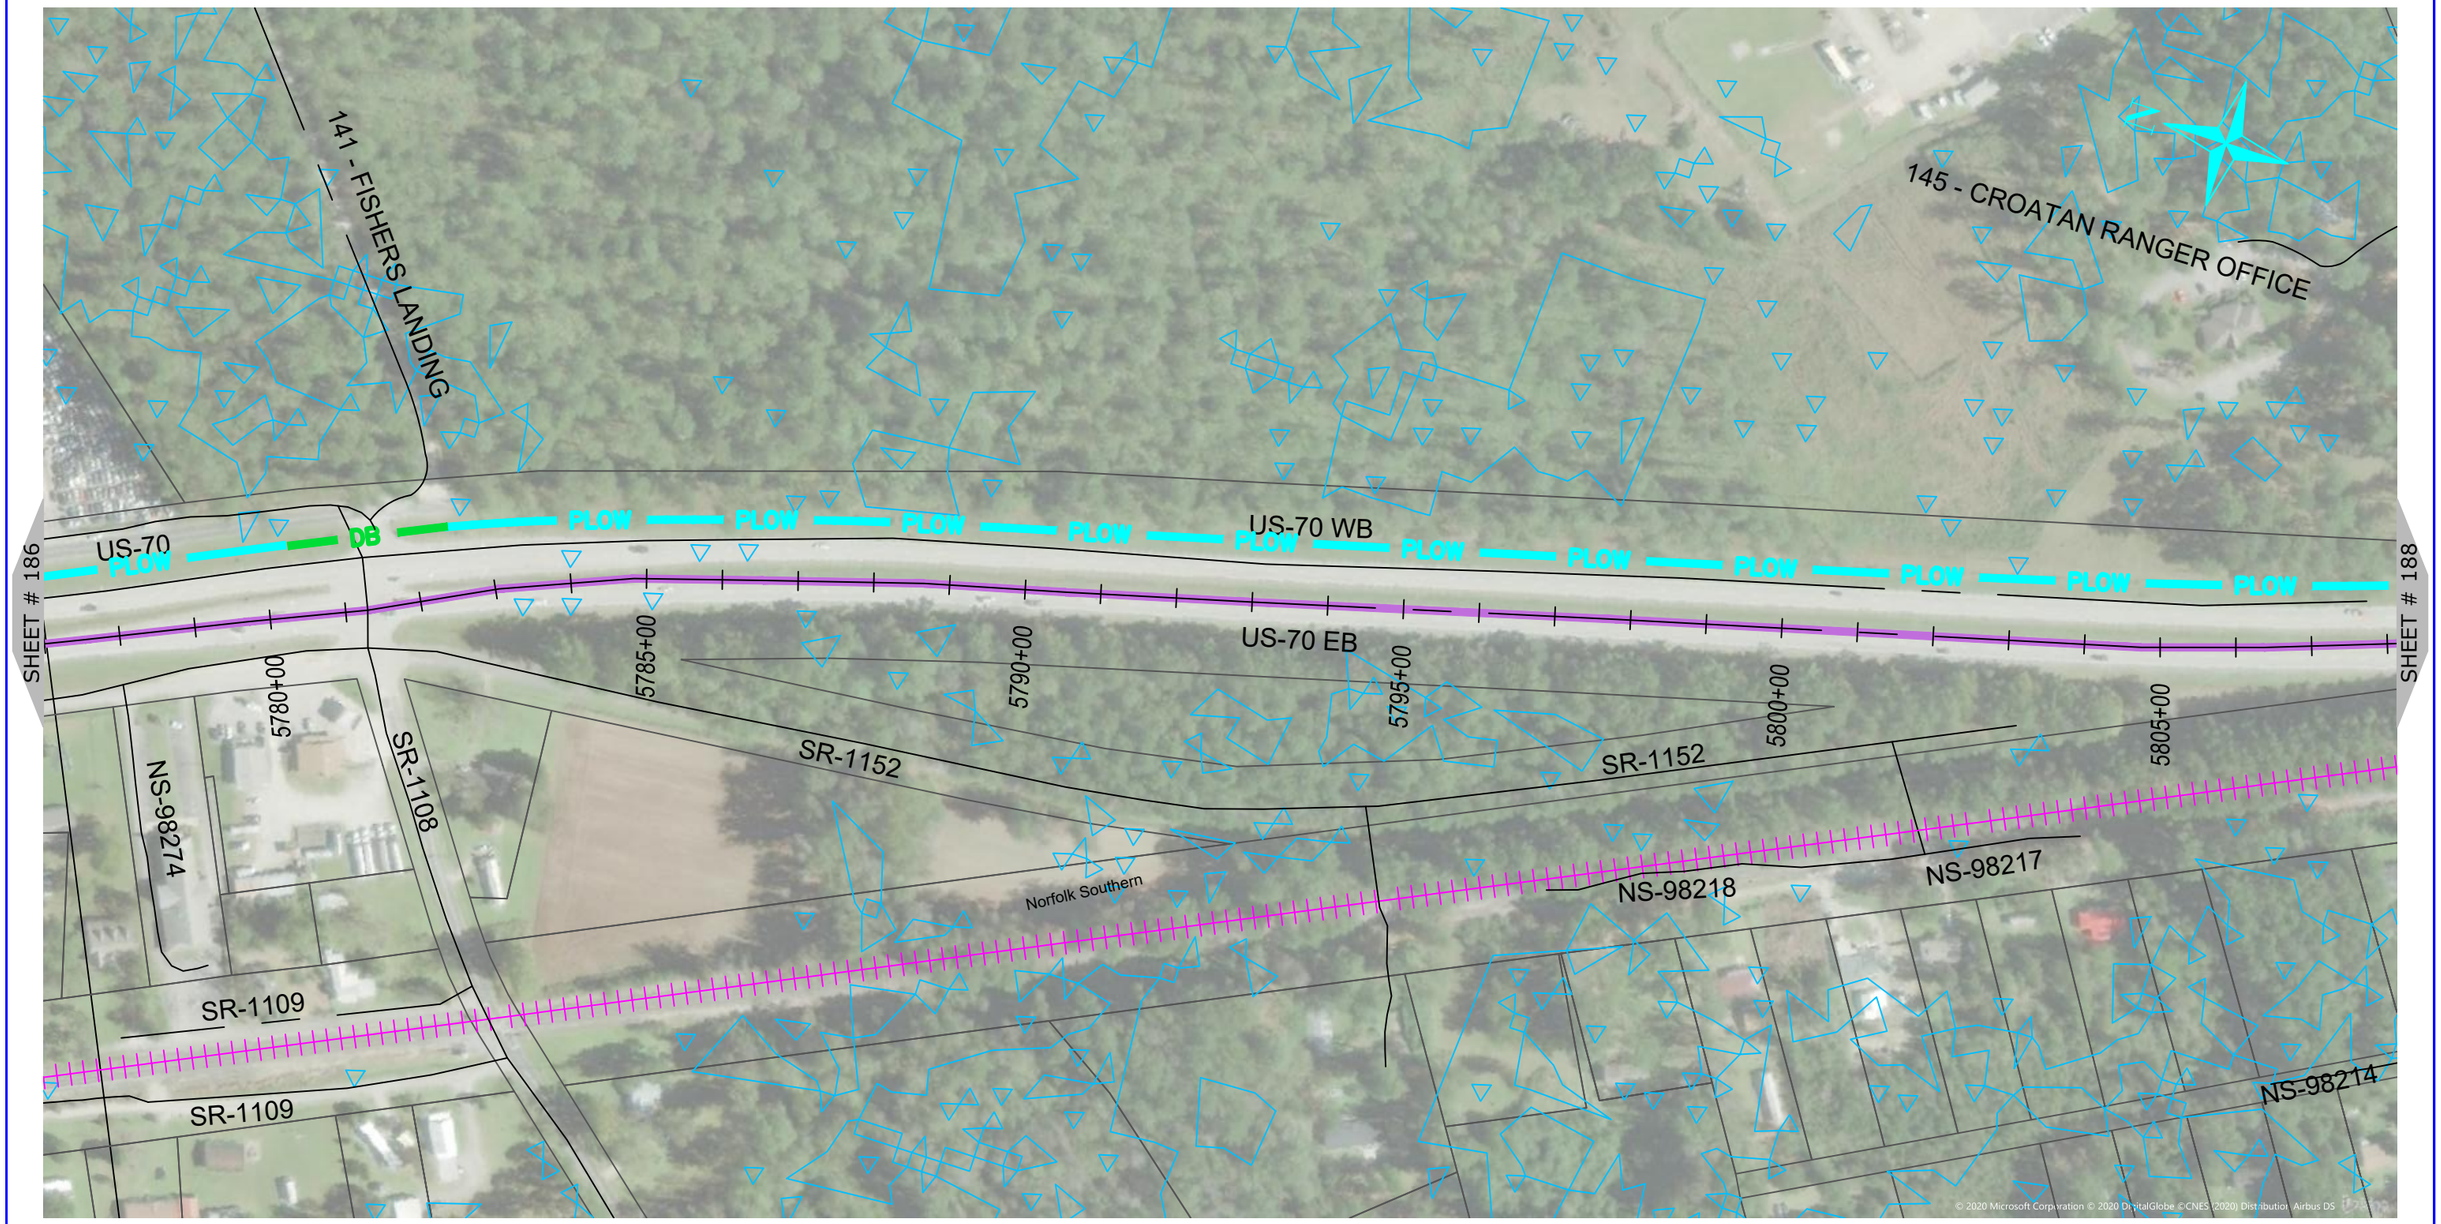

NUG COMMUNICATIONS
3315 ATLANTIC AVE
RALEIGH, NC 27604
(919) 876-5455

REV	DATE	DESCRIPTION
		Craven County

OWNER: STATE OF NORTH CAROLINA DEPARTMENT OF TRANSPORTATION

BEFORE YOU DIG STOP CALL 1-800-632-4949 N.C. ONE-CALL CENTER IT'S THE LAW

JOB NO:	POC
DATE:	22-06-2020
SCALE:	AS SHOWN
DESIGNED BY:	RAMTECH
DRAWN BY:	RAMTECH
CHECKED BY:	---
APPROVED BY:	---

PROJECT NAME: US-70

SHEET NAME: Sheet - (187)

SHEET: 187

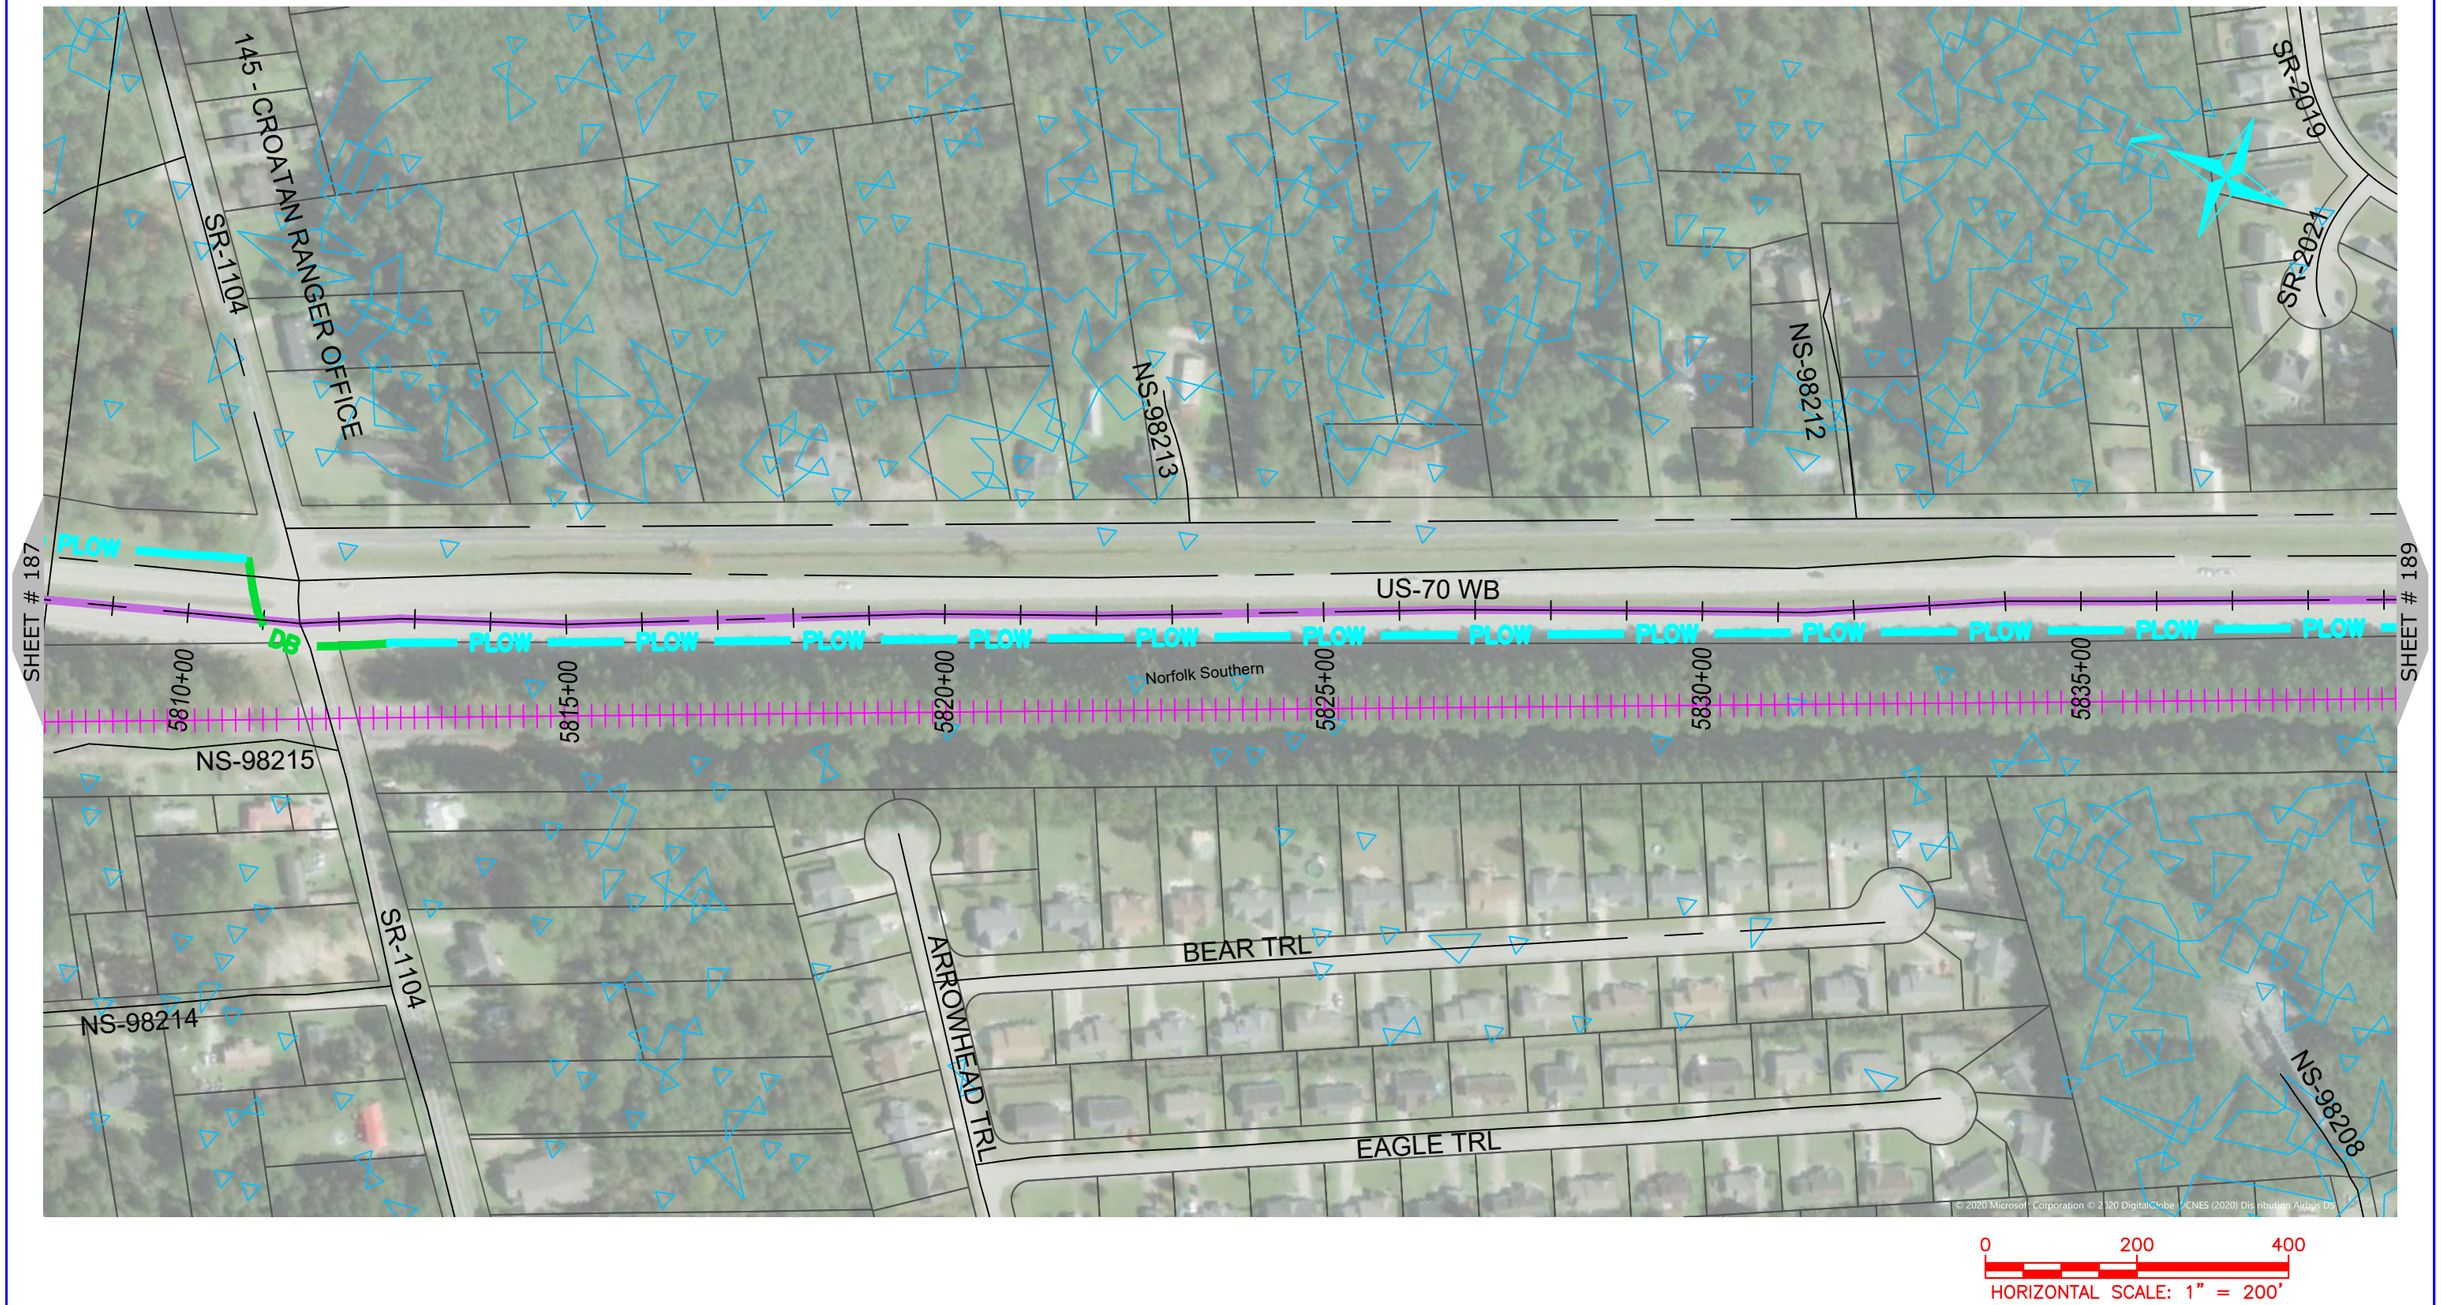

NUG COMMUNICATIONS
3315 ATLANTIC AVE
RALEIGH, NC 27604
(919) 876-5455

REV	DATE	DESCRIPTION
		Craven County

OWNER: STATE OF NORTH CAROLINA DEPARTMENT OF TRANSPORTATION

BEFORE YOU DIG STOP CALL 1-800-632-4949 N.C. ONE-CALL CENTER IT'S THE LAW

JOB NO:	POC
DATE:	22-06-2020
SCALE:	AS SHOWN
DESIGNED BY:	RAMTECH
DRAWN BY:	RAMTECH
CHECKED BY:	---
APPROVED BY:	---

PROJECT NAME: US-70

SHEET NAME: Sheet - (188)

SHEET: 188

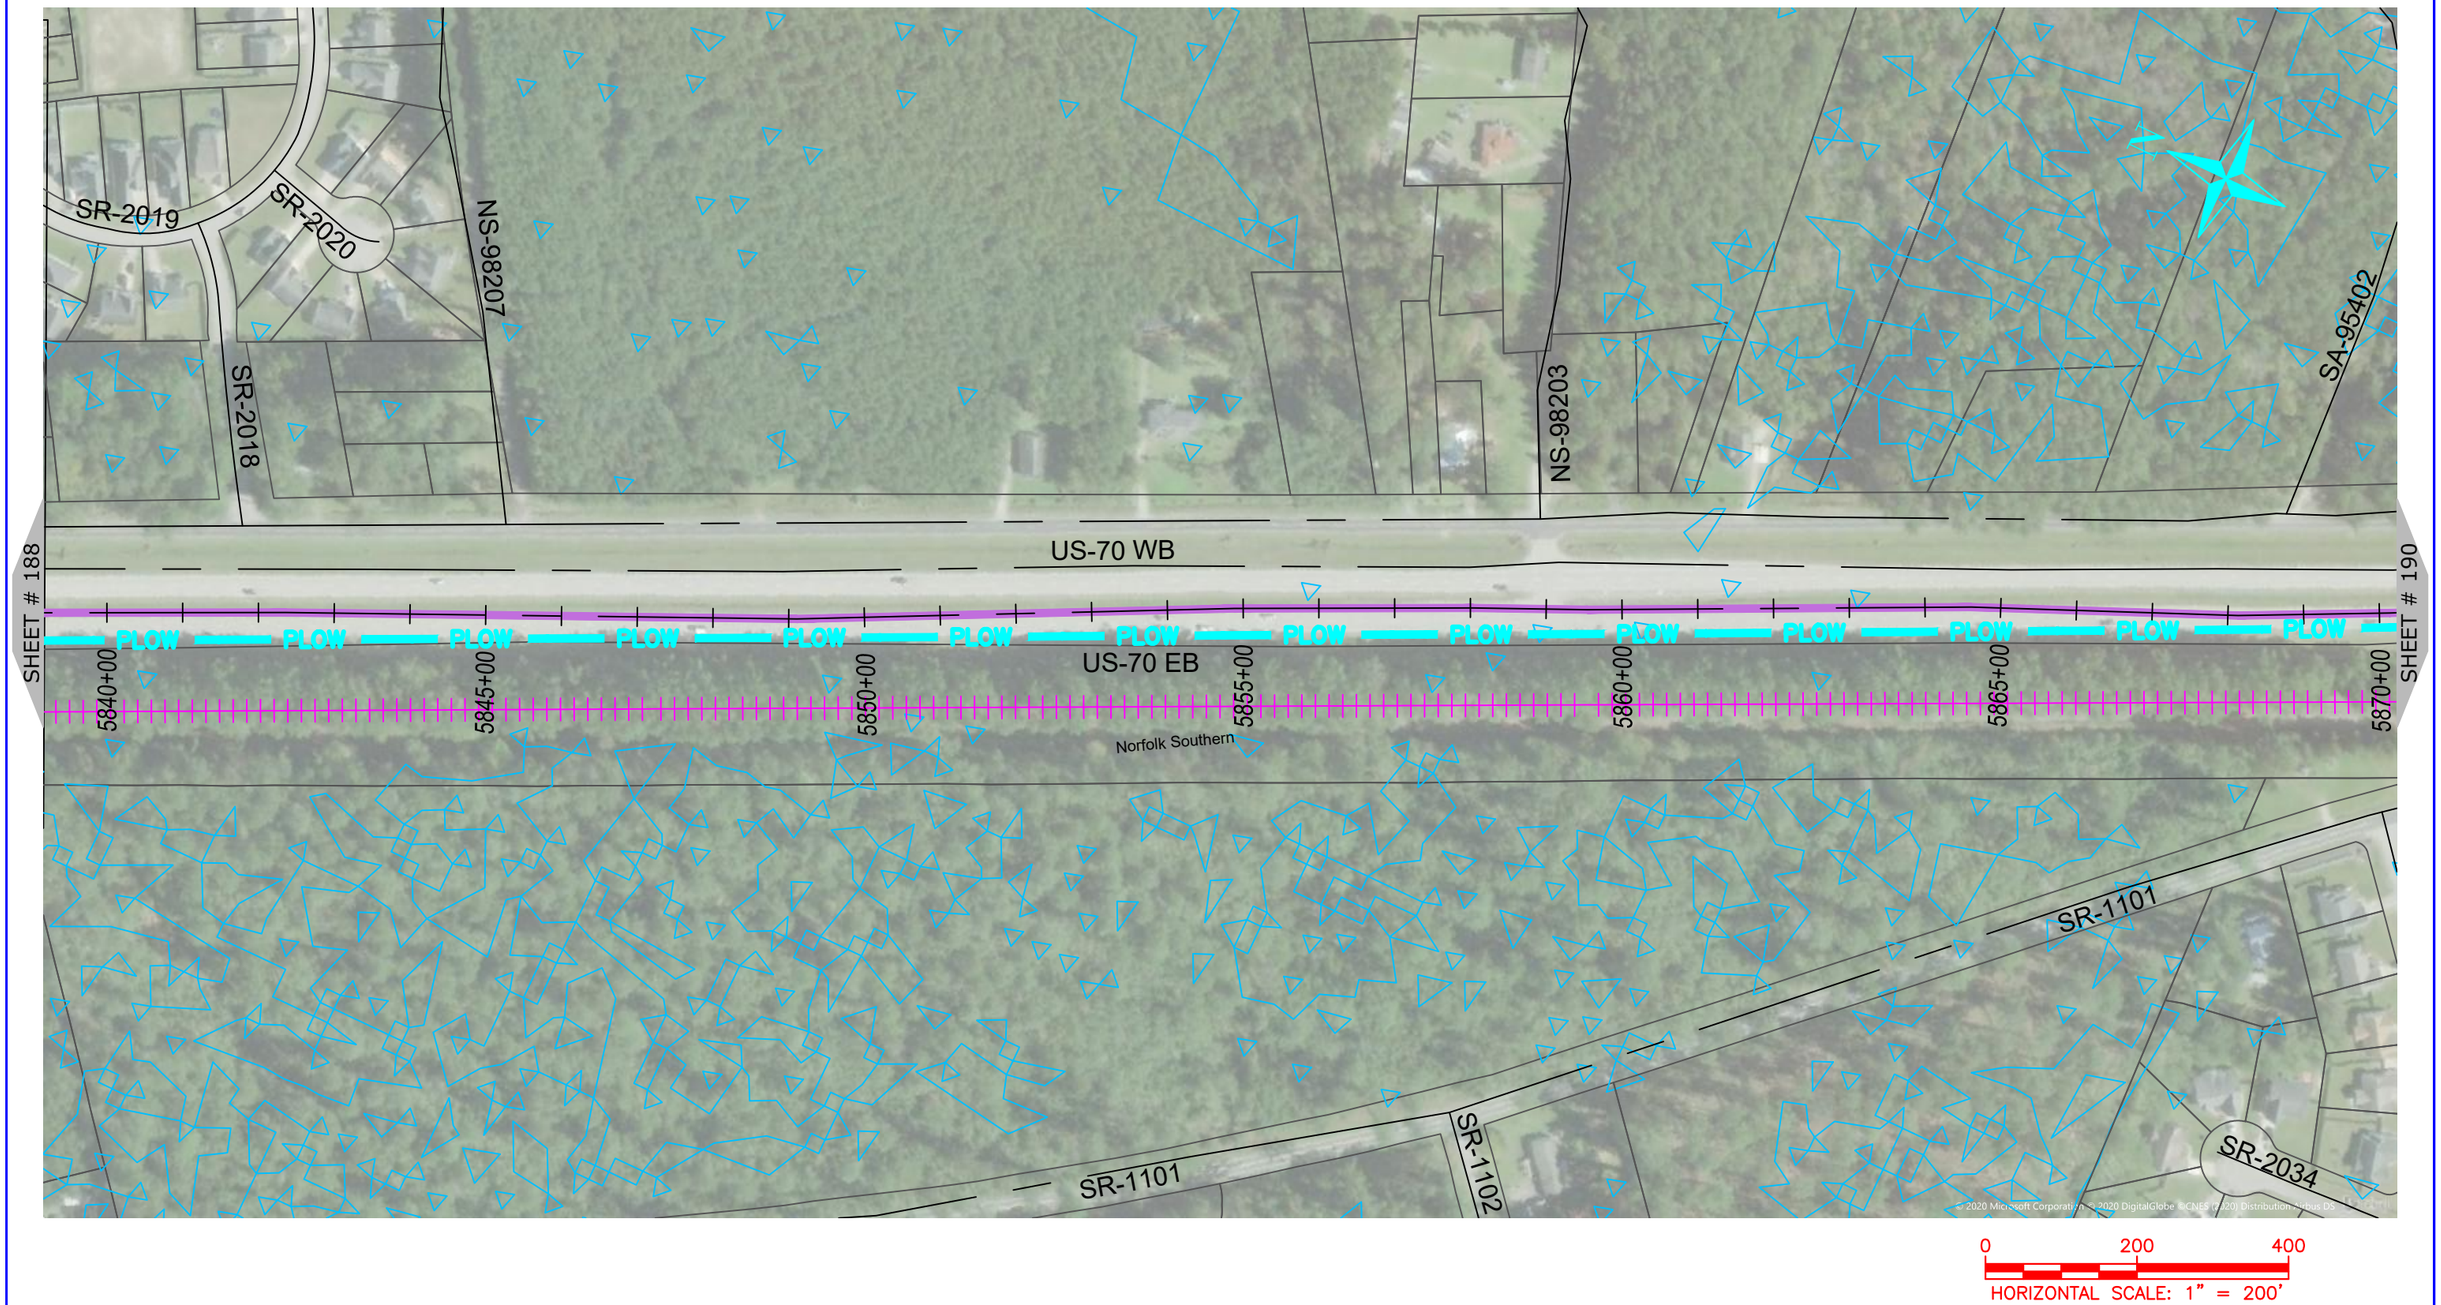

NUG COMMUNICATIONS
3315 ATLANTIC AVE
RALEIGH, NC 27604
(919) 876-5455

REV	DATE	DESCRIPTION
		Craven County

OWNER: STATE OF NORTH CAROLINA DEPARTMENT OF TRANSPORTATION

BEFORE YOU DIG STOP CALL 1-800-632-4949 N.C. ONE-CALL CENTER IT'S THE LAW

JOB NO:	POC
DATE:	22-06-2020
SCALE:	AS SHOWN
DESIGNED BY:	RAMTECH
DRAWN BY:	RAMTECH
CHECKED BY:	---
APPROVED BY:	---

PROJECT NAME: US-70

SHEET NAME: Sheet - (189)

SHEET: 189

0 200 400

HORIZONTAL SCALE: 1" = 200'

NUG COMMUNICATIONS

3315 ATLANTIC AVE
RALEIGH, NC 27604
(919) 876-5455

REV	DATE	DESCRIPTION
		Craven County

OWNER: STATE OF NORTH CAROLINA DEPARTMENT OF TRANSPORTATION

BEFORE YOU DIG STOP CALL 1-800-632-4949 N.C. ONE-CALL CENTER IT'S THE LAW

JOB NO:	POC
DATE:	22-06-2020
SCALE:	AS SHOWN
DESIGNED BY:	RAMTECH
DRAWN BY:	RAMTECH
CHECKED BY:	---
APPROVED BY:	---

PROJECT NAME: US-70

SHEET NAME: Sheet - (190)

SHEET: 190

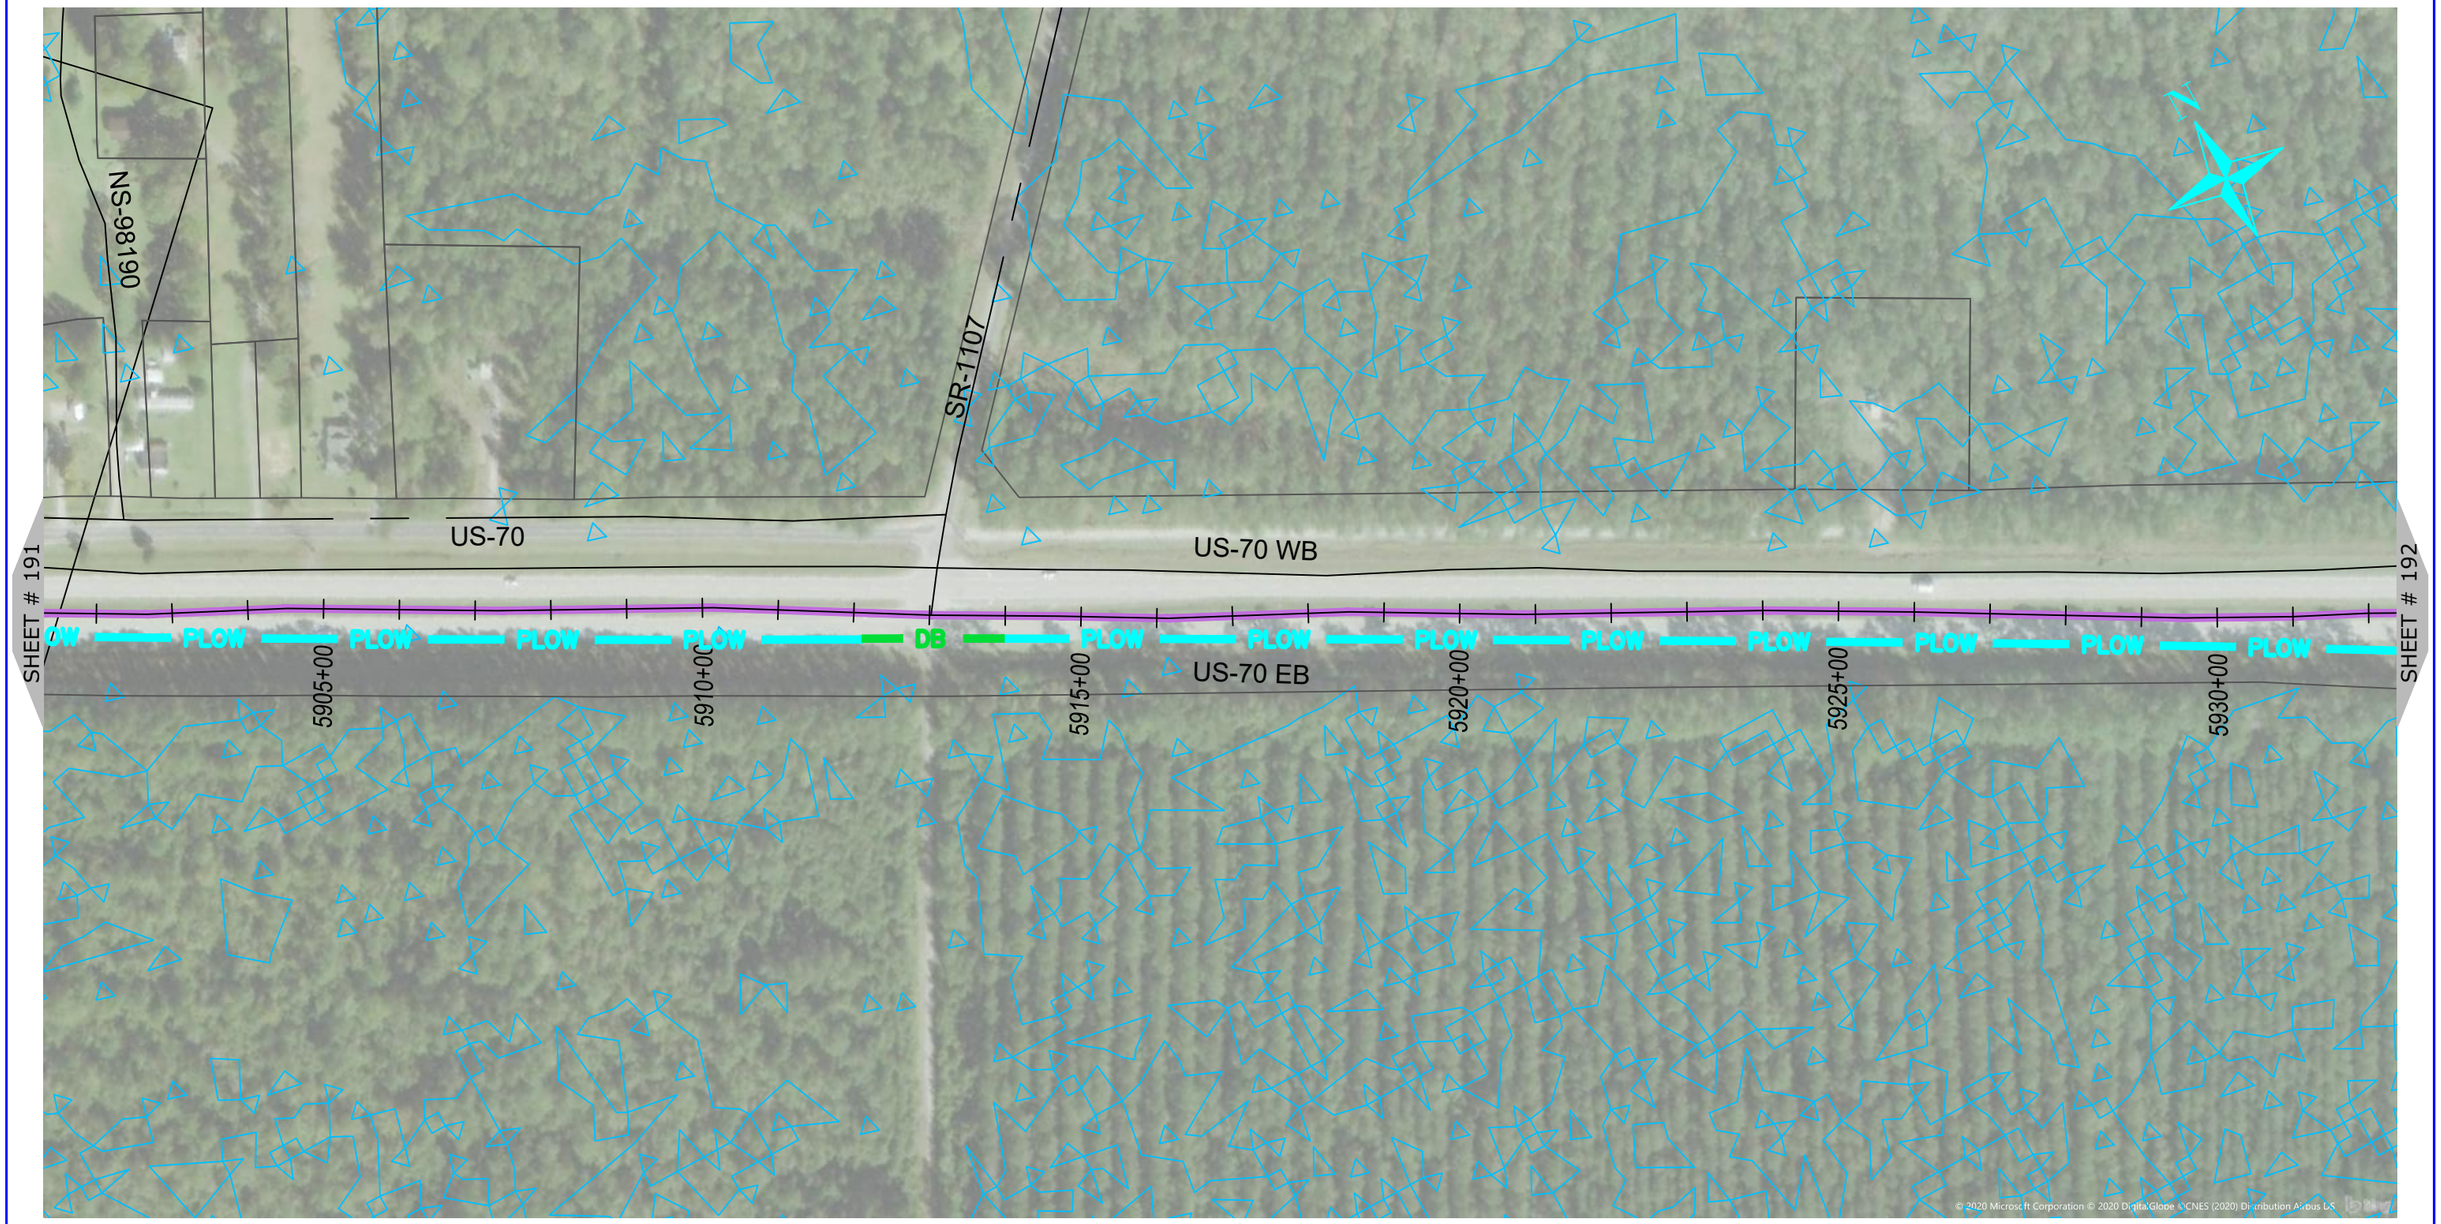

NUG COMMUNICATIONS
3315 ATLANTIC AVE
RALEIGH, NC 27604
(919) 876-5455

REV	DATE	DESCRIPTION
		Craven County

OWNER: STATE OF NORTH CAROLINA DEPARTMENT OF TRANSPORTATION

BEFORE YOU DIG STOP CALL 1-800-632-4949 N.C. ONE-CALL CENTER IT'S THE LAW

JOB NO:	POC
DATE:	22-06-2020
SCALE:	AS SHOWN
DESIGNED BY:	RAMTECH
DRAWN BY:	RAMTECH
CHECKED BY:	---
APPROVED BY:	---

PROJECT NAME: US-70

SHEET NAME: Sheet - (191)

SHEET: 191

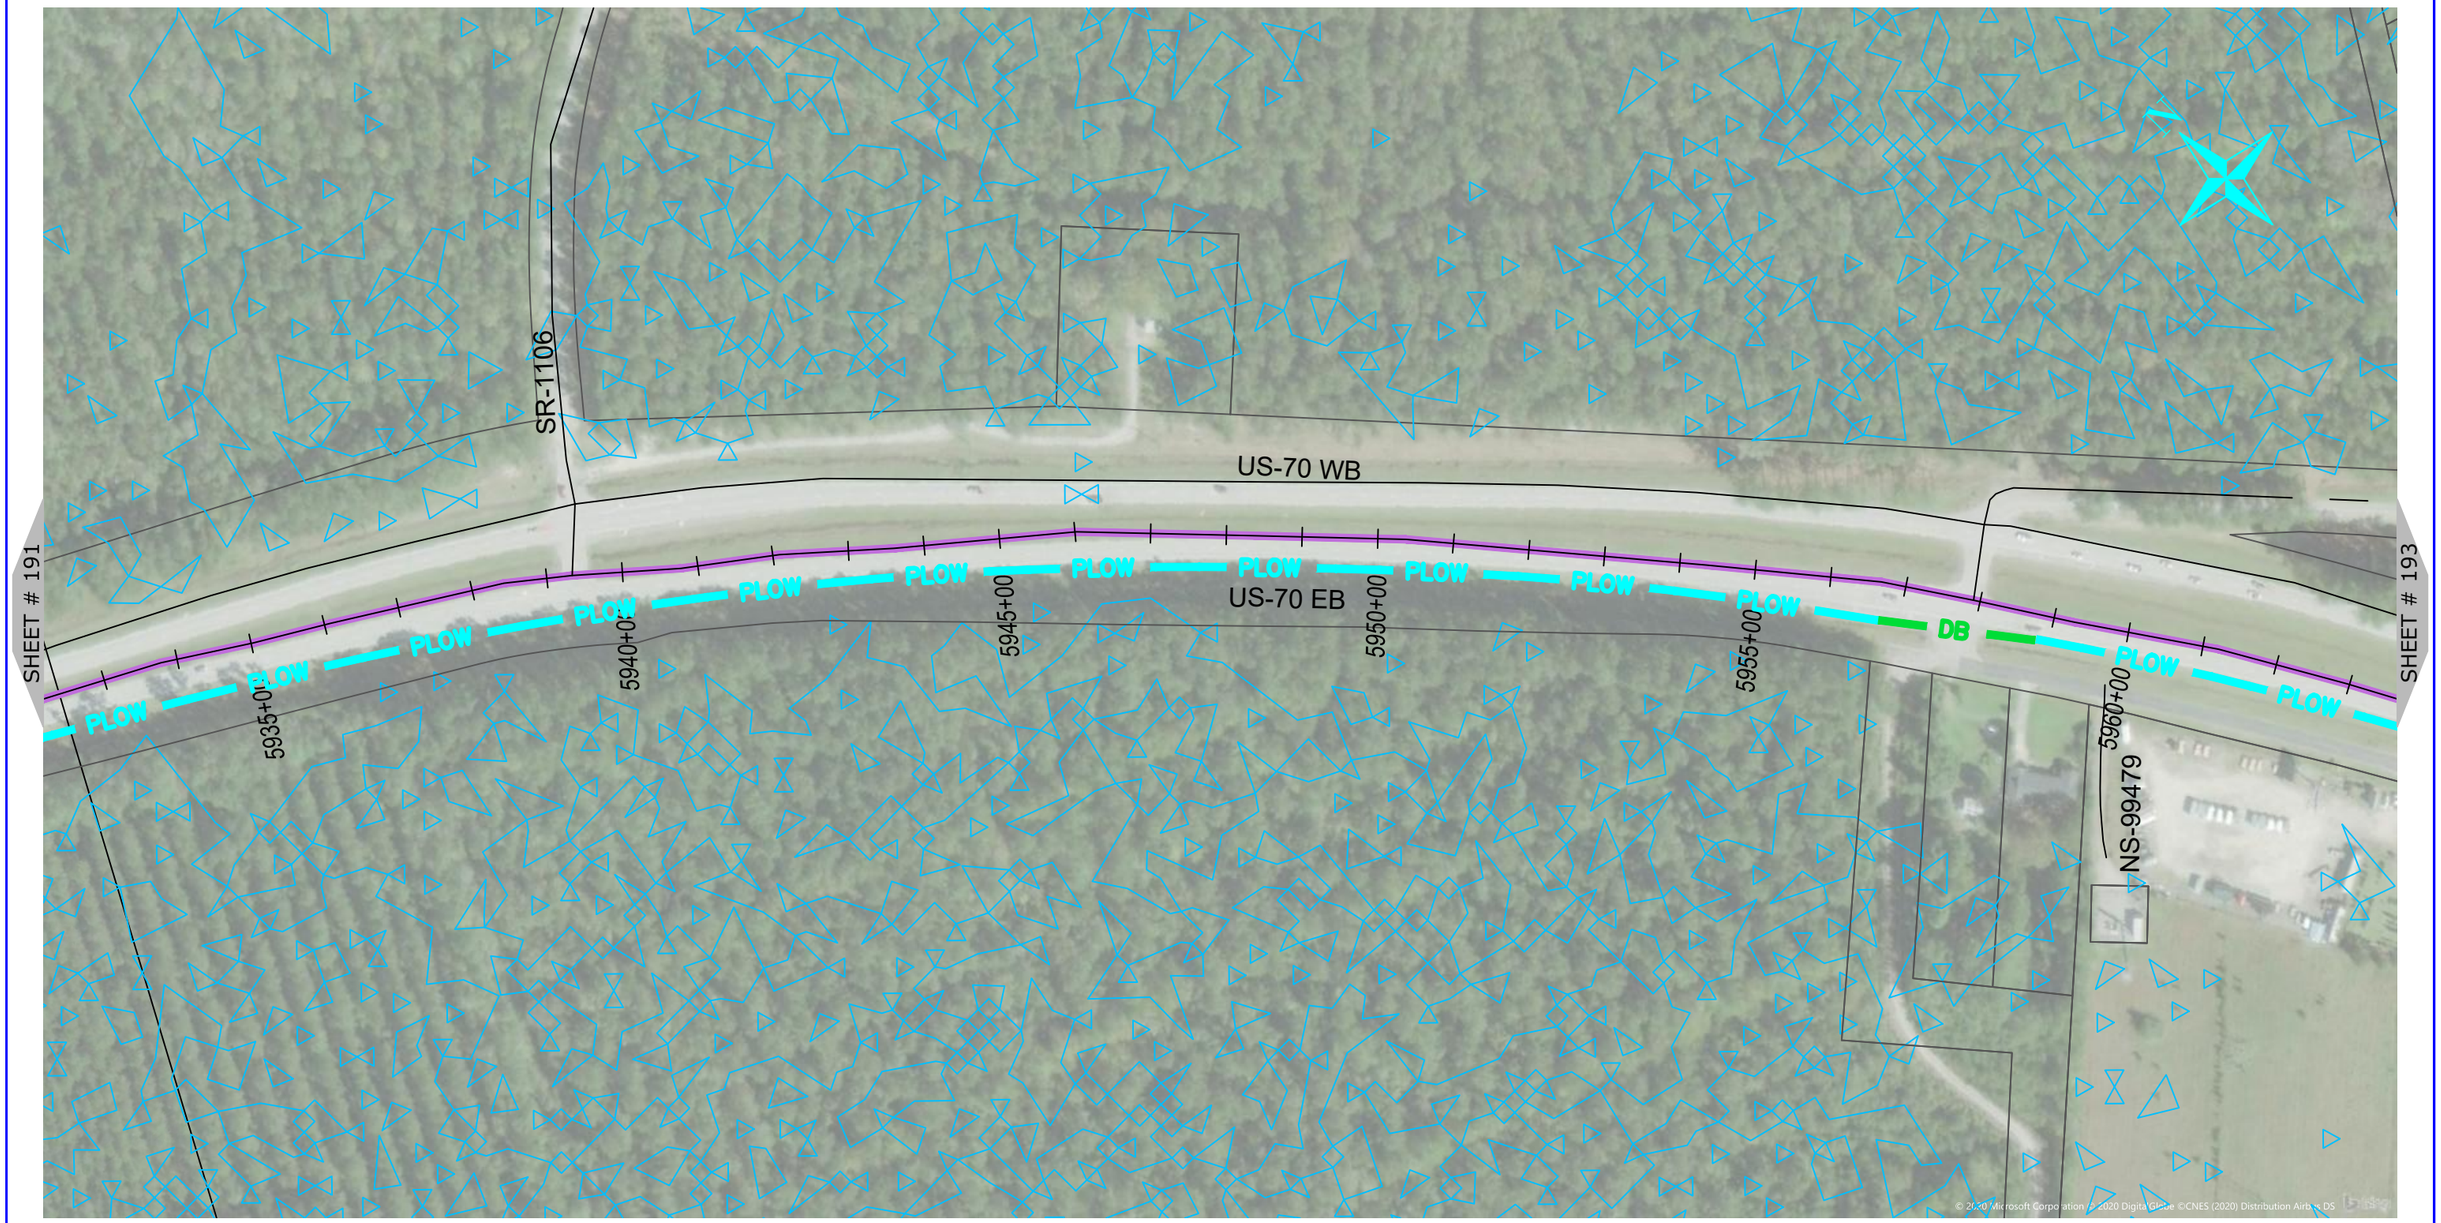

0 200 400
HORIZONTAL SCALE: 1" = 200'

NUG COMMUNICATIONS
3315 ATLANTIC AVE
RALEIGH, NC 27604
(919) 876-5455

REV	DATE	DESCRIPTION
		Craven County

OWNER: STATE OF NORTH CAROLINA DEPARTMENT OF TRANSPORTATION

BEFORE YOU DIG STOP CALL 1-800-632-4949 N.C. ONE-CALL CENTER IT'S THE LAW

JOB NO:	POC
DATE:	22-06-2020
SCALE:	AS SHOWN
DESIGNED BY:	RAMTECH
DRAWN BY:	RAMTECH
CHECKED BY:	---
APPROVED BY:	---

PROJECT NAME: US-70

SHEET NAME: Sheet - (192)

SHEET: 192

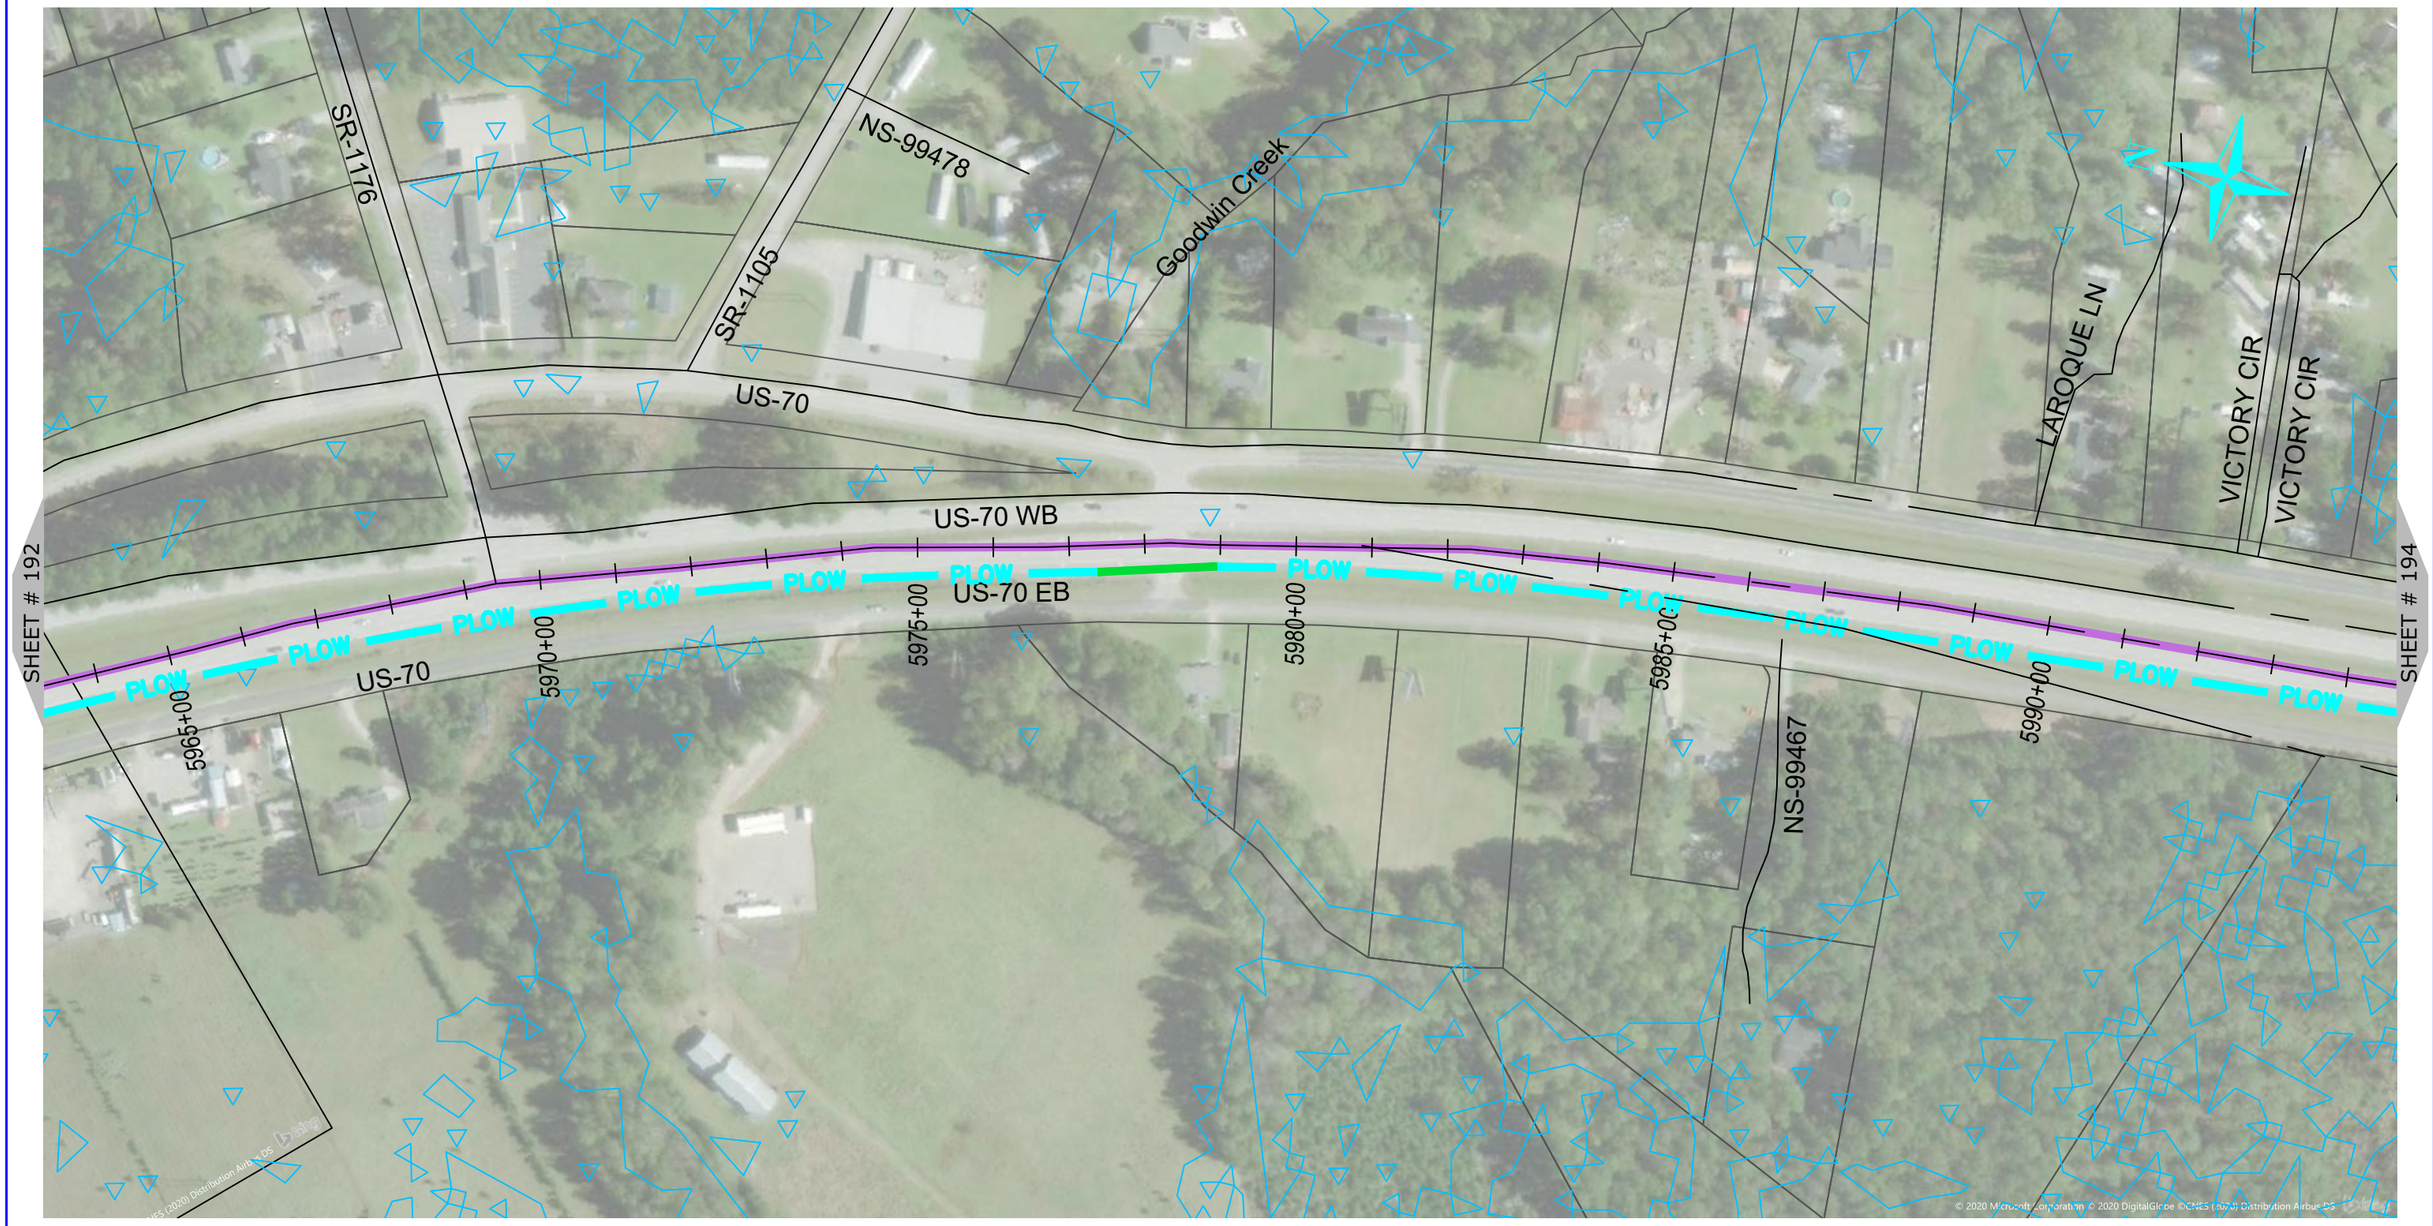

REV	DATE	DESCRIPTION
		Craven County

NUG COMMUNICATIONS
3315 ATLANTIC AVE
RALEIGH, NC 27604
(919) 876-5455

OWNER: STATE OF NORTH CAROLINA DEPARTMENT OF TRANSPORTATION

BEFORE YOU DIG STOP CALL 1-800-632-4949 N.C. ONE-CALL CENTER IT'S THE LAW

JOB NO:	POC
DATE:	22-06-2020
SCALE:	AS SHOWN
DESIGNED BY:	RAMTECH
DRAWN BY:	RAMTECH
CHECKED BY:	---
APPROVED BY:	---

PROJECT NAME: US-70

SHEET NAME: Sheet - (193)

SHEET: 193

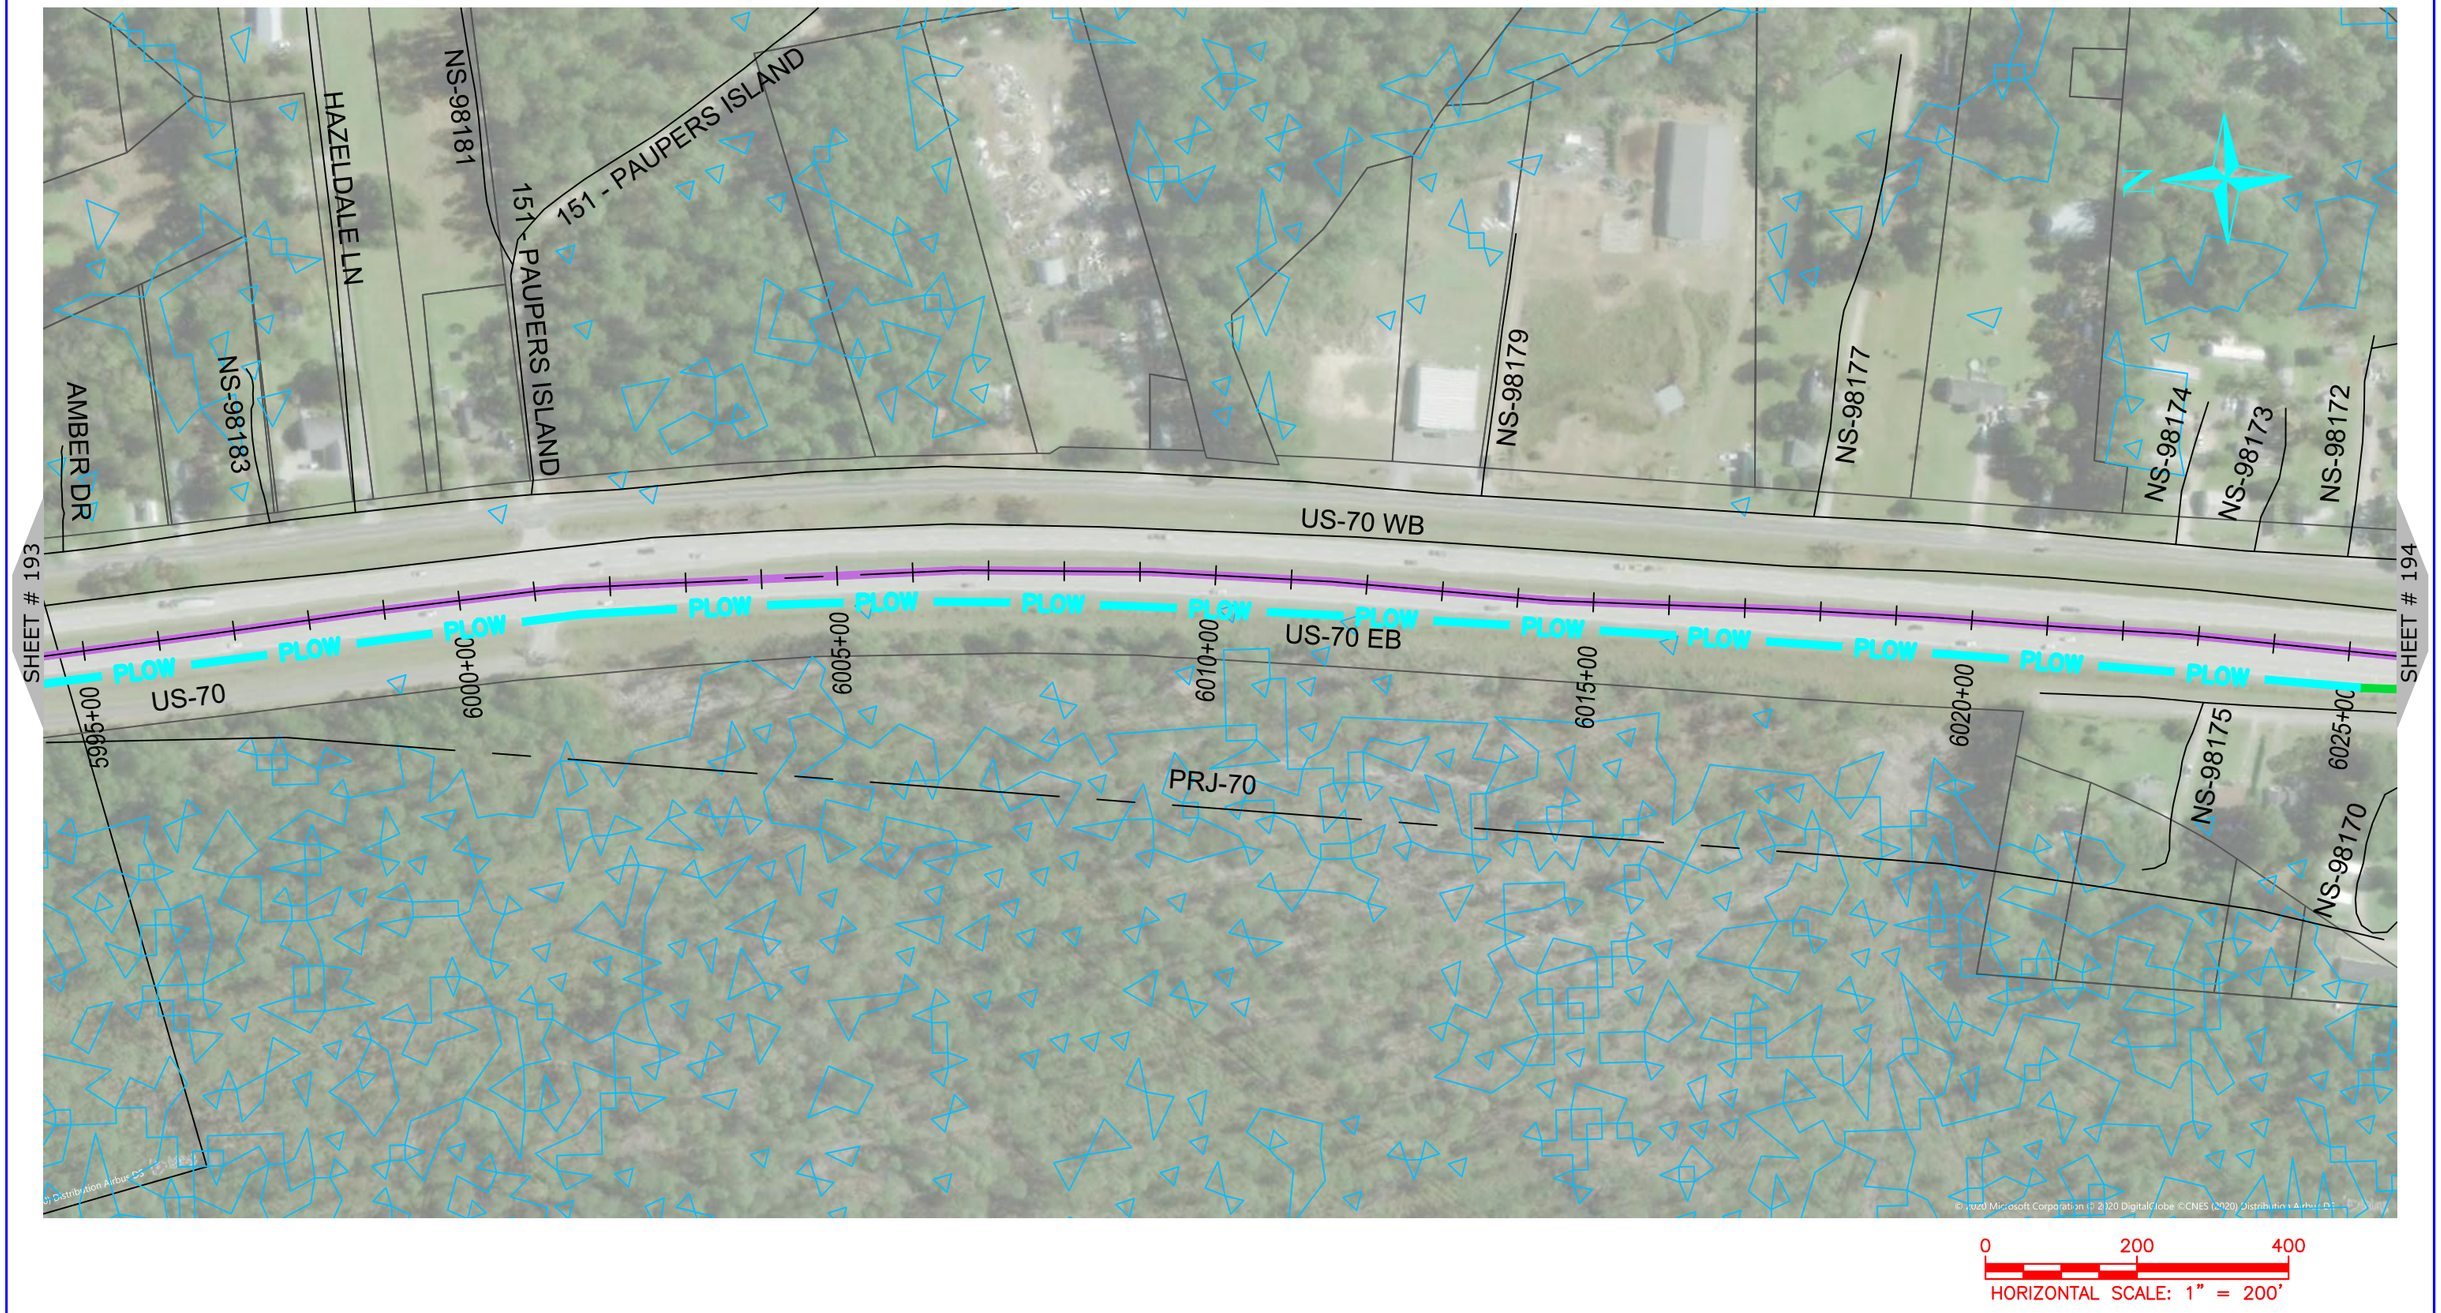

NUG COMMUNICATIONS
3315 ATLANTIC AVE
RALEIGH, NC 27604
(919) 876-5455

REV	DATE	DESCRIPTION
		Craven County

OWNER: STATE OF NORTH CAROLINA DEPARTMENT OF TRANSPORTATION

BEFORE YOU DIG STOP CALL 1-800-632-4949 N.C. ONE-CALL CENTER IT'S THE LAW

JOB NO:	POC
DATE:	22-06-2020
SCALE:	AS SHOWN
DESIGNED BY:	RAMTECH
DRAWN BY:	RAMTECH
CHECKED BY:	---
APPROVED BY:	---

PROJECT NAME: US-70

SHEET NAME: Sheet - (194)

SHEET: 194

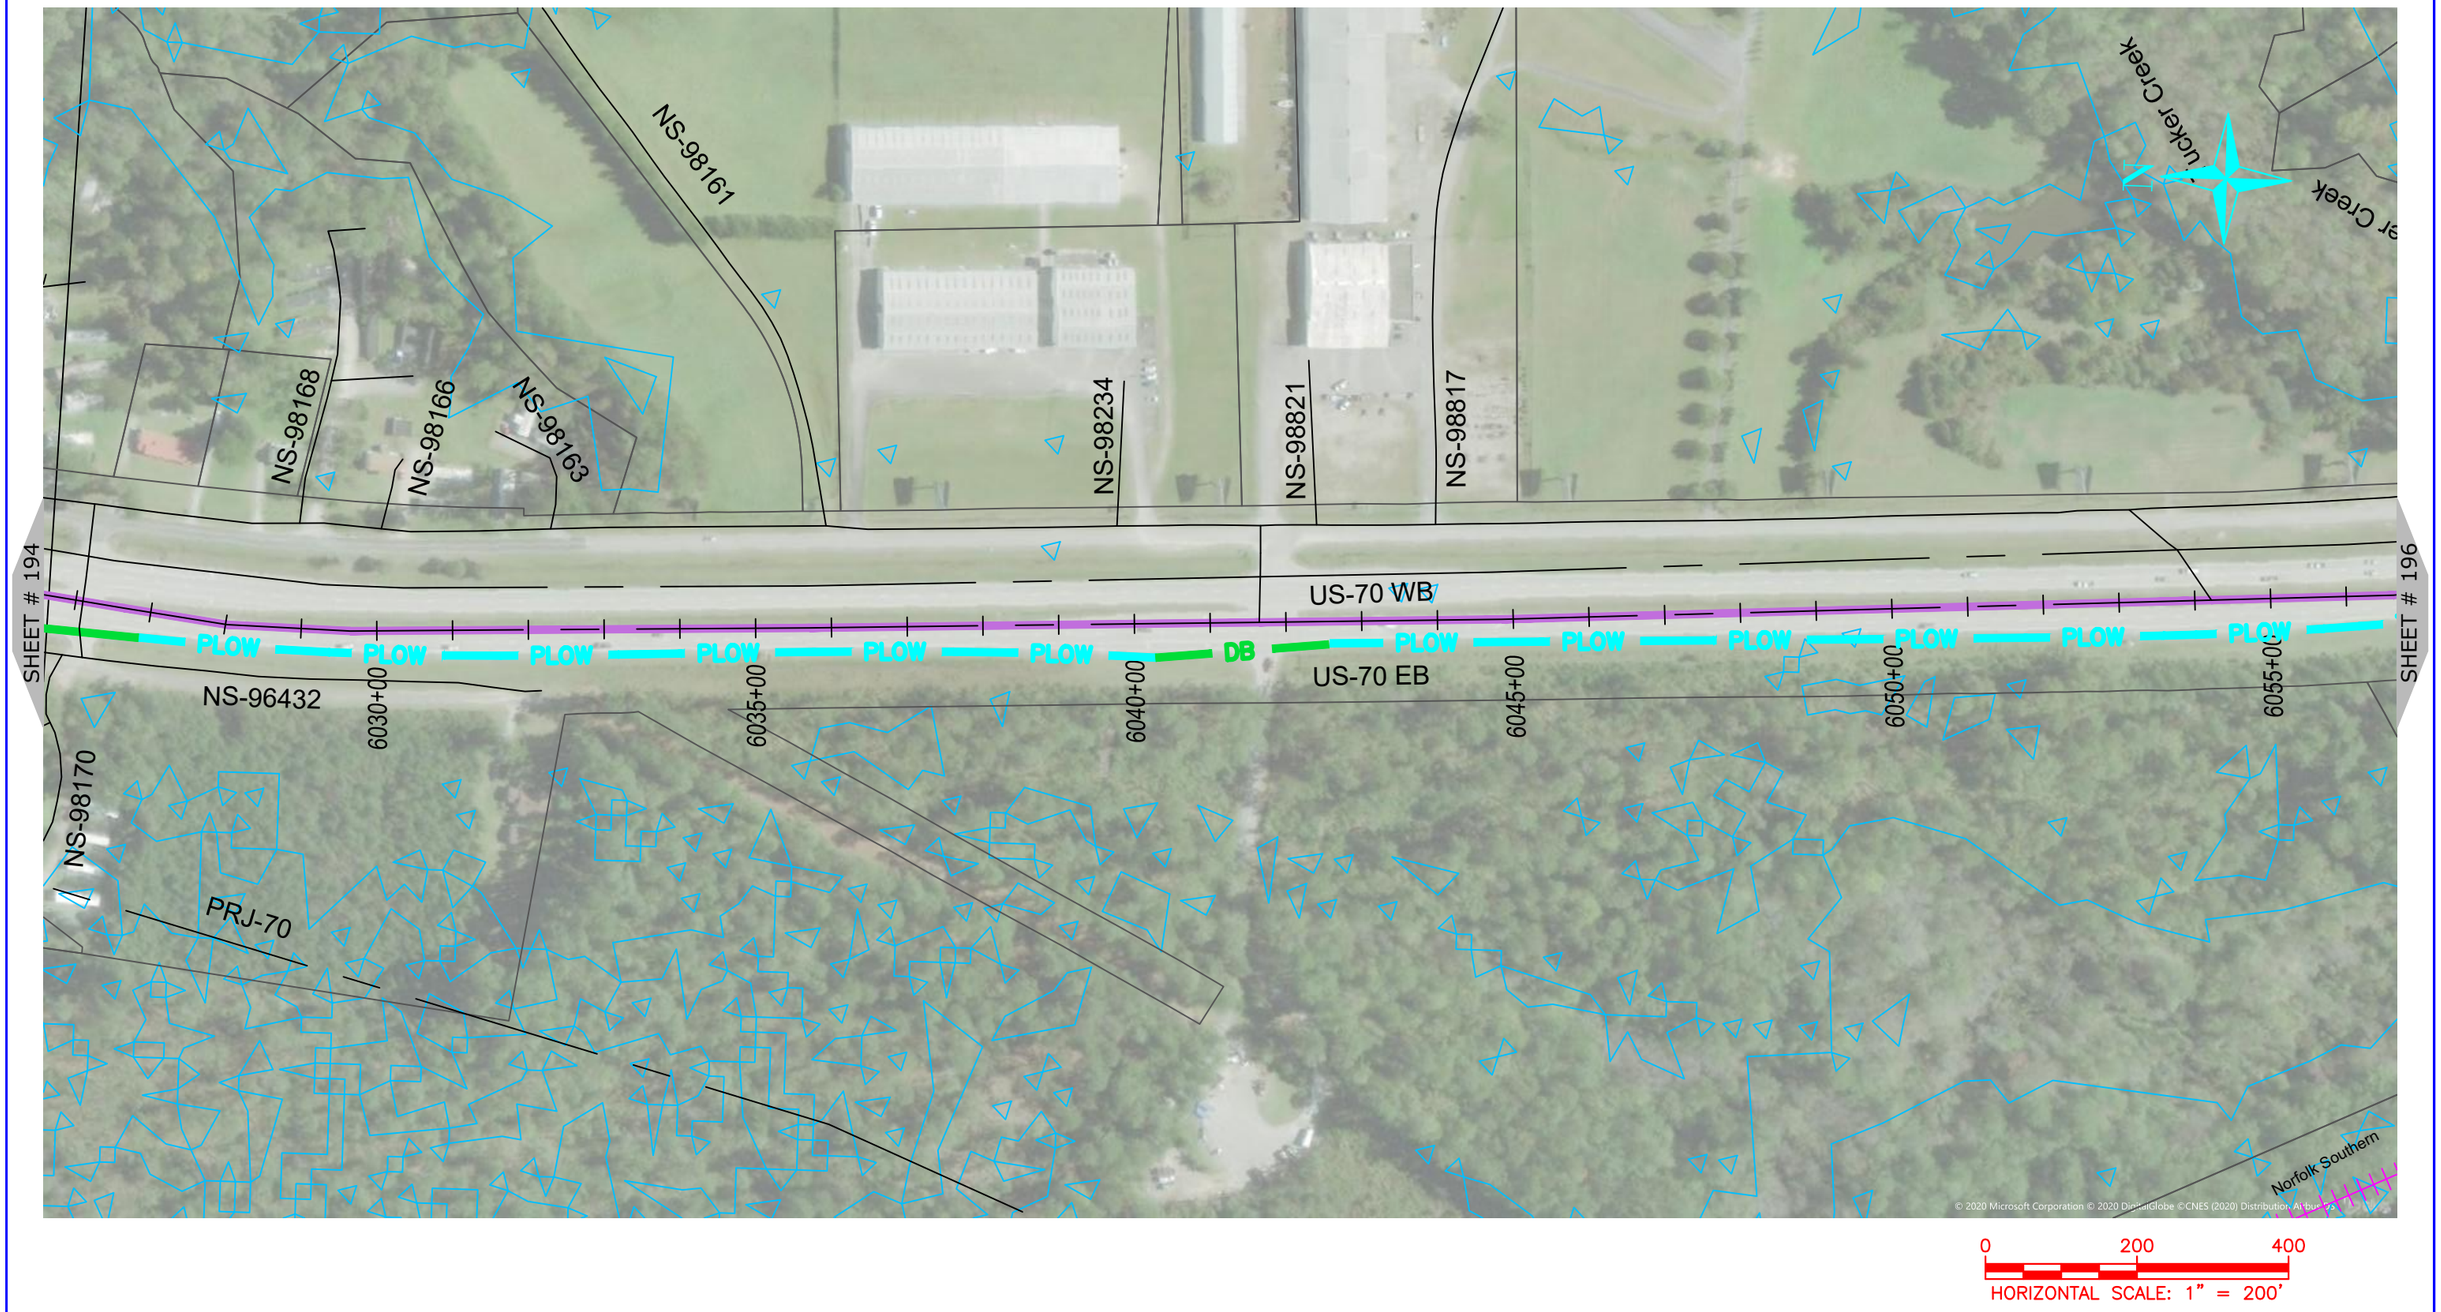

NUG COMMUNICATIONS
3315 ATLANTIC AVE
RALEIGH, NC 27604
(919) 876-5455

REV	DATE	DESCRIPTION
		Craven County

OWNER: STATE OF NORTH CAROLINA DEPARTMENT OF TRANSPORTATION

BEFORE YOU DIG STOP CALL 1-800-632-4949 N.C. ONE-CALL CENTER IT'S THE LAW

JOB NO:	POC
DATE:	22-06-2020
SCALE:	AS SHOWN
DESIGNED BY:	RAMTECH
DRAWN BY:	RAMTECH
CHECKED BY:	---
APPROVED BY:	---

PROJECT NAME: US-70

SHEET NAME: Sheet - (195)

SHEET: 195

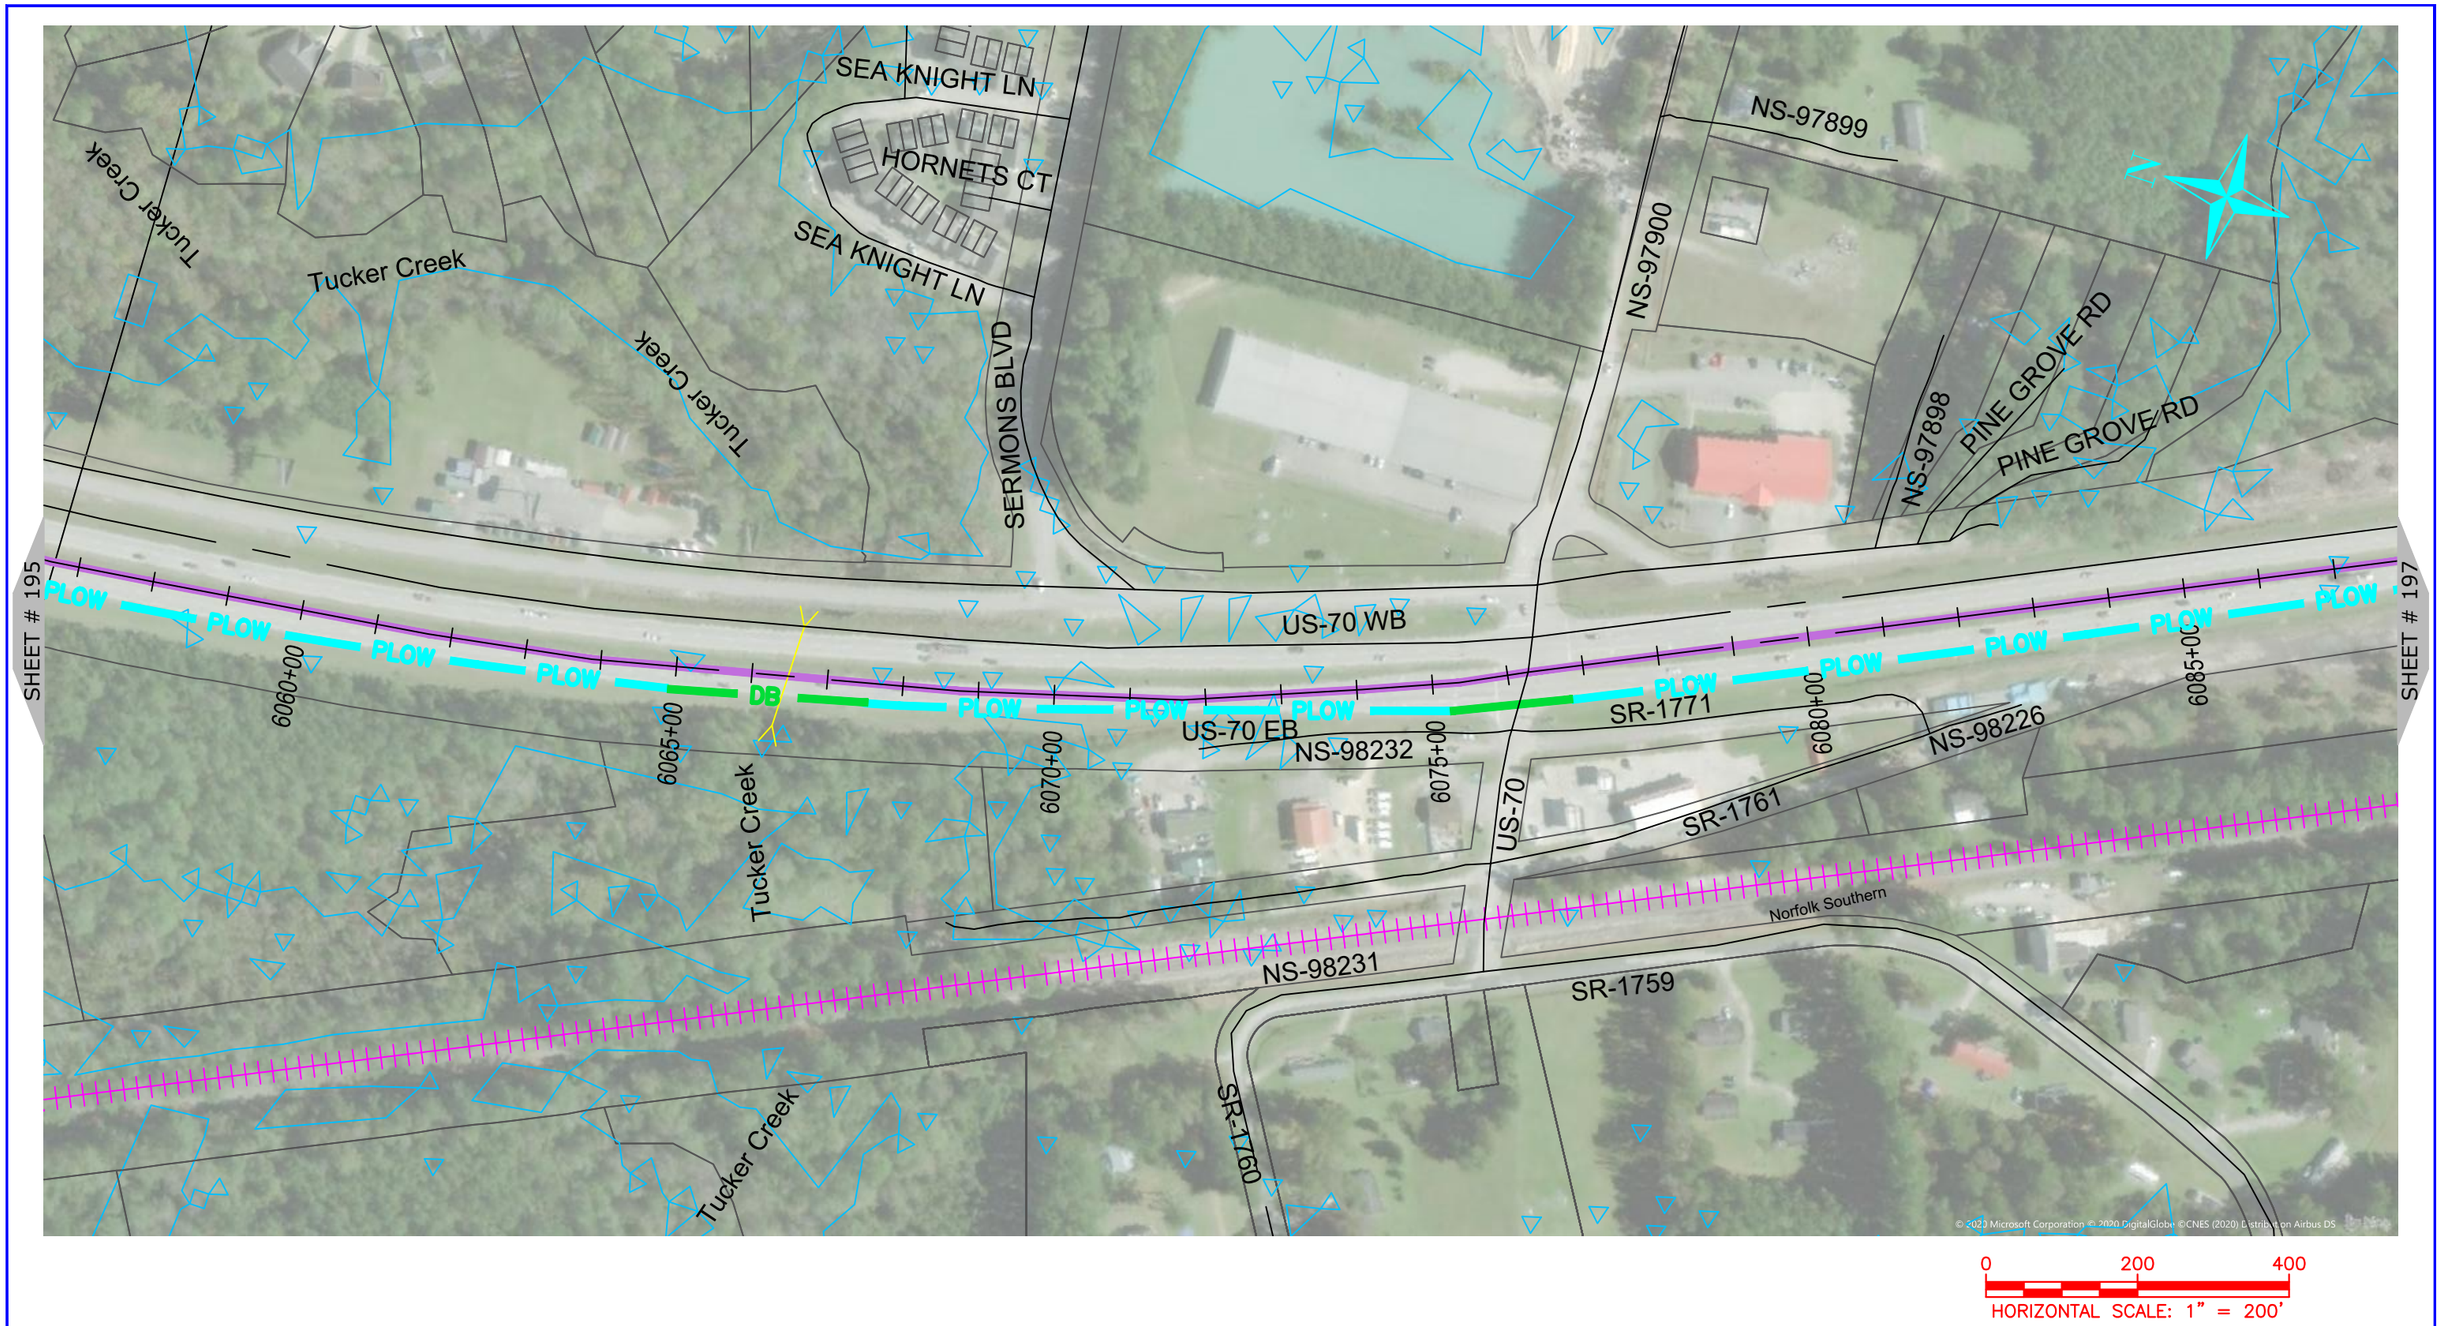

NUG COMMUNICATIONS 3315 ATLANTIC AVE RALEIGH, NC 27604 (919) 876-5455	REV / DATE / DESCRIPTION Craven County	OWNER: STATE OF NORTH CAROLINA DEPARTMENT OF TRANSPORTATION	BEFORE YOU DIG STOP CALL 1-800-632-4949 N.C. ONE-CALL CENTER IT'S THE LAW	JOB NO: POC DATE: 22-06-2020 SCALE: AS SHOWN DESIGNED BY: RAMTECH DRAWN BY: RAMTECH CHECKED BY: --- APPROVED BY: ---	PROJECT NAME: US-70 SHEET NAME: Sheet - (196)	SHEET: 196

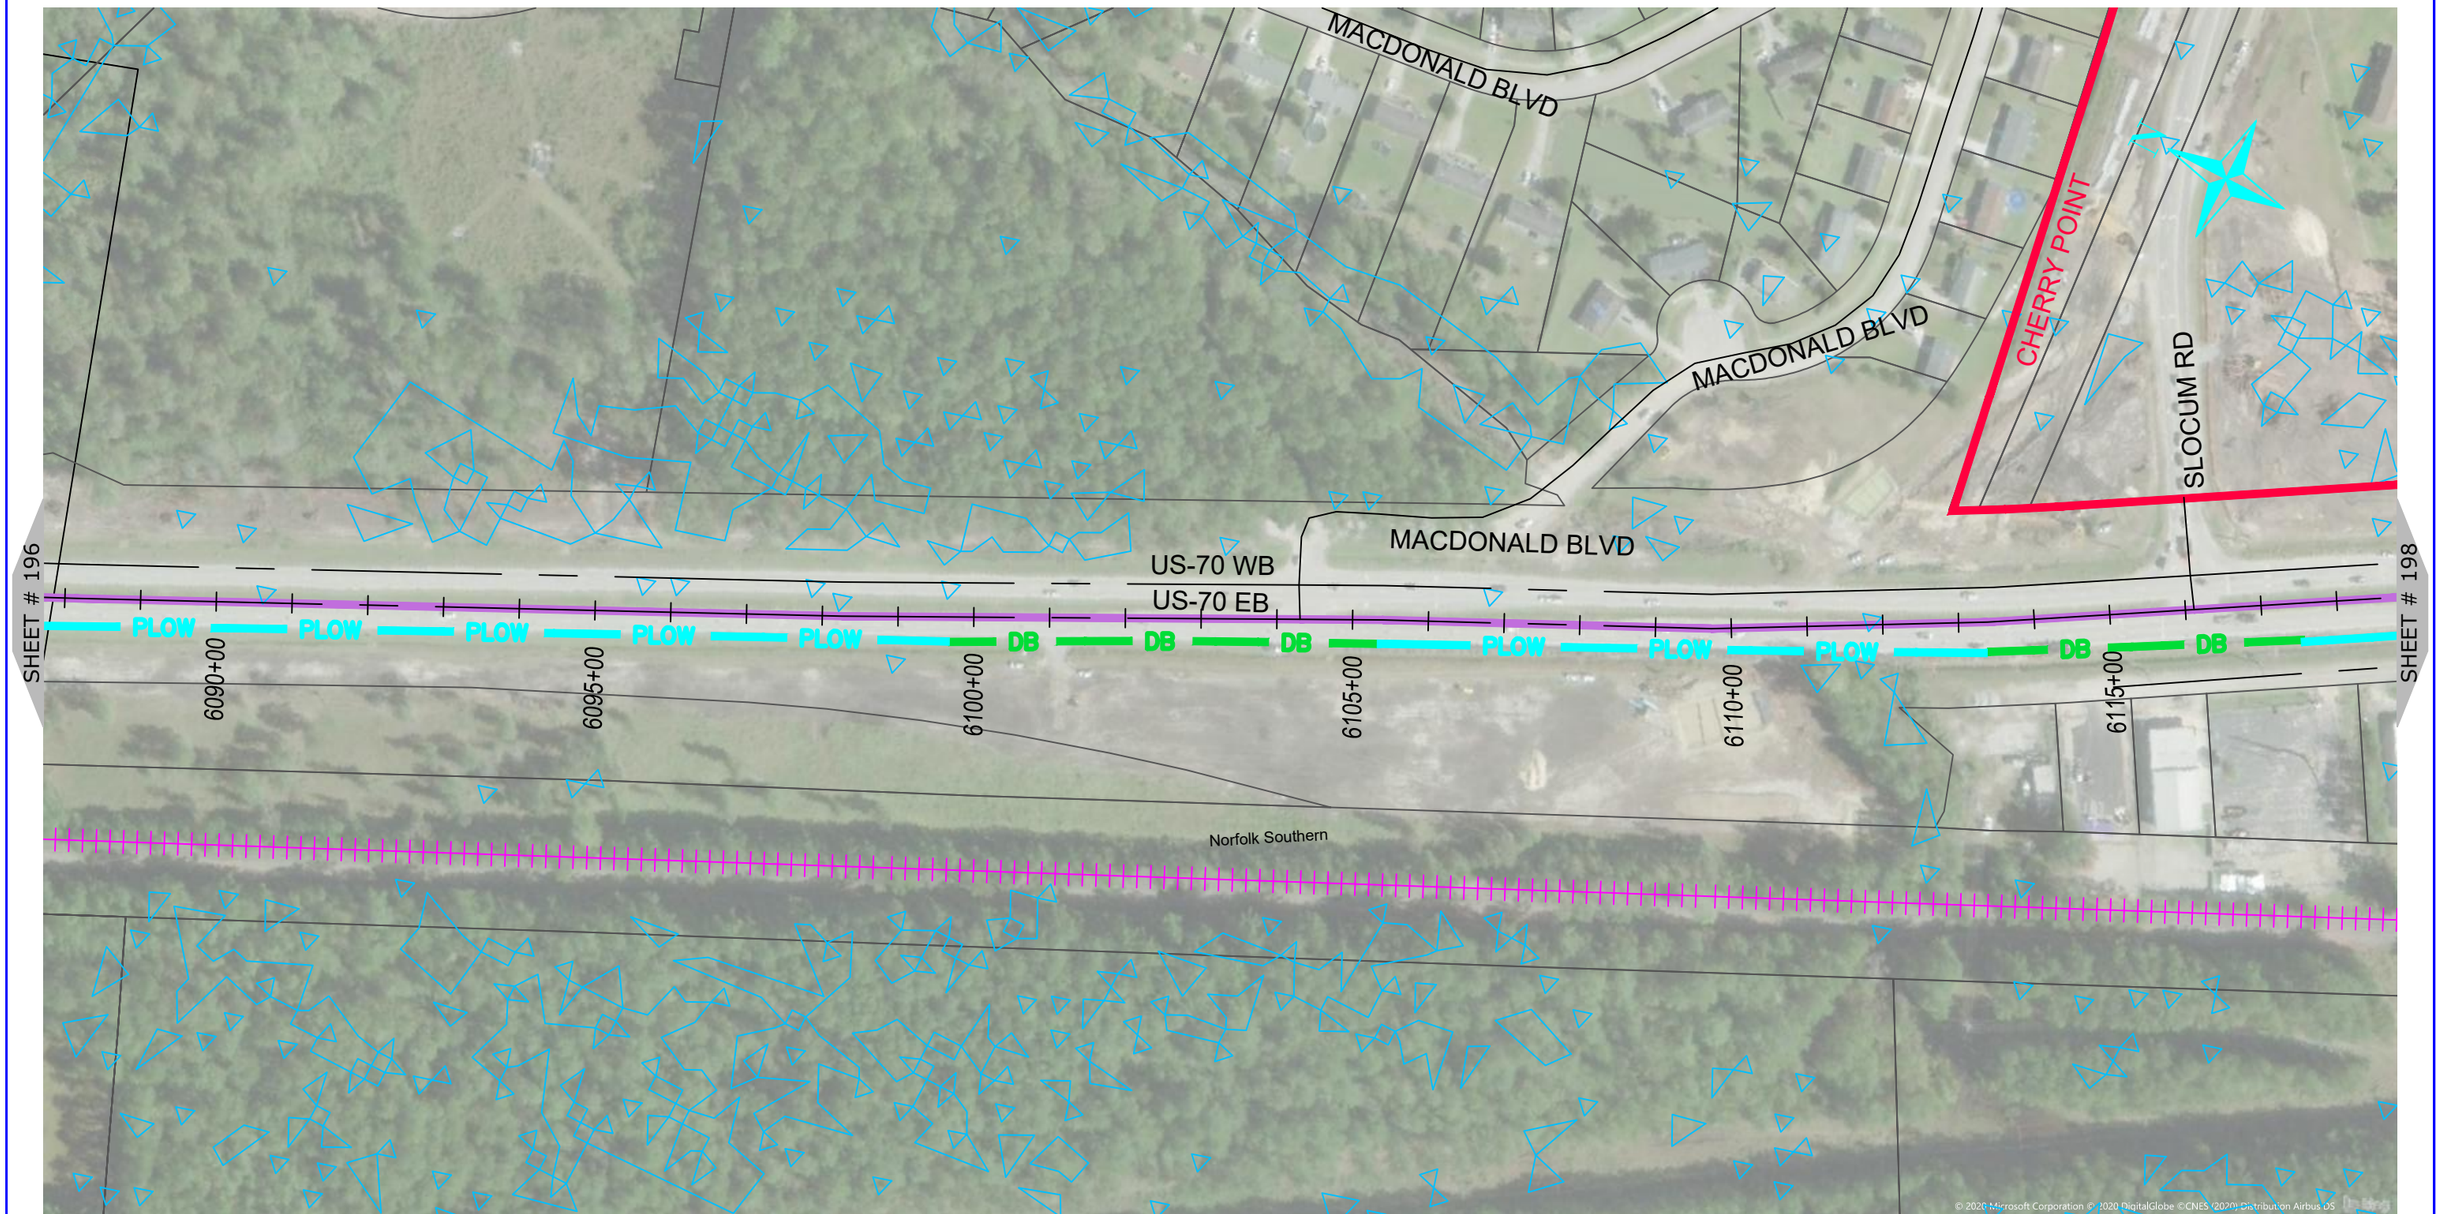

0 200 400

HORIZONTAL SCALE: 1" = 200'

NUG COMMUNICATIONS
3315 ATLANTIC AVE
RALEIGH, NC 27604
(919) 876-5455

REV	DATE	DESCRIPTION
		Craven County

OWNER: STATE OF NORTH CAROLINA DEPARTMENT OF TRANSPORTATION

BEFORE YOU DIG STOP CALL 1-800-632-4949 N.C. ONE-CALL CENTER IT'S THE LAW

JOB NO:	POC
DATE:	22-06-2020
SCALE:	AS SHOWN
DESIGNED BY:	RAMTECH
DRAWN BY:	RAMTECH
CHECKED BY:	---
APPROVED BY:	---

PROJECT NAME: US-70

SHEET NAME: Sheet - (197)

SHEET: 197

NUG COMMUNICATIONS
3315 ATLANTIC AVE
RALEIGH, NC 27604
(919) 876-5455

REV	DATE	DESCRIPTION
		Craven County

OWNER: STATE OF NORTH CAROLINA DEPARTMENT OF TRANSPORTATION

BEFORE YOU DIG STOP CALL 1-800-632-4949 N.C. ONE-CALL CENTER IT'S THE LAW

JOB NO:	POC
DATE:	22-06-2020
SCALE:	AS SHOWN
DESIGNED BY:	RAMTECH
DRAWN BY:	RAMTECH
CHECKED BY:	---
APPROVED BY:	---

PROJECT NAME: US-70

SHEET NAME: Sheet - (198)

SHEET: 198

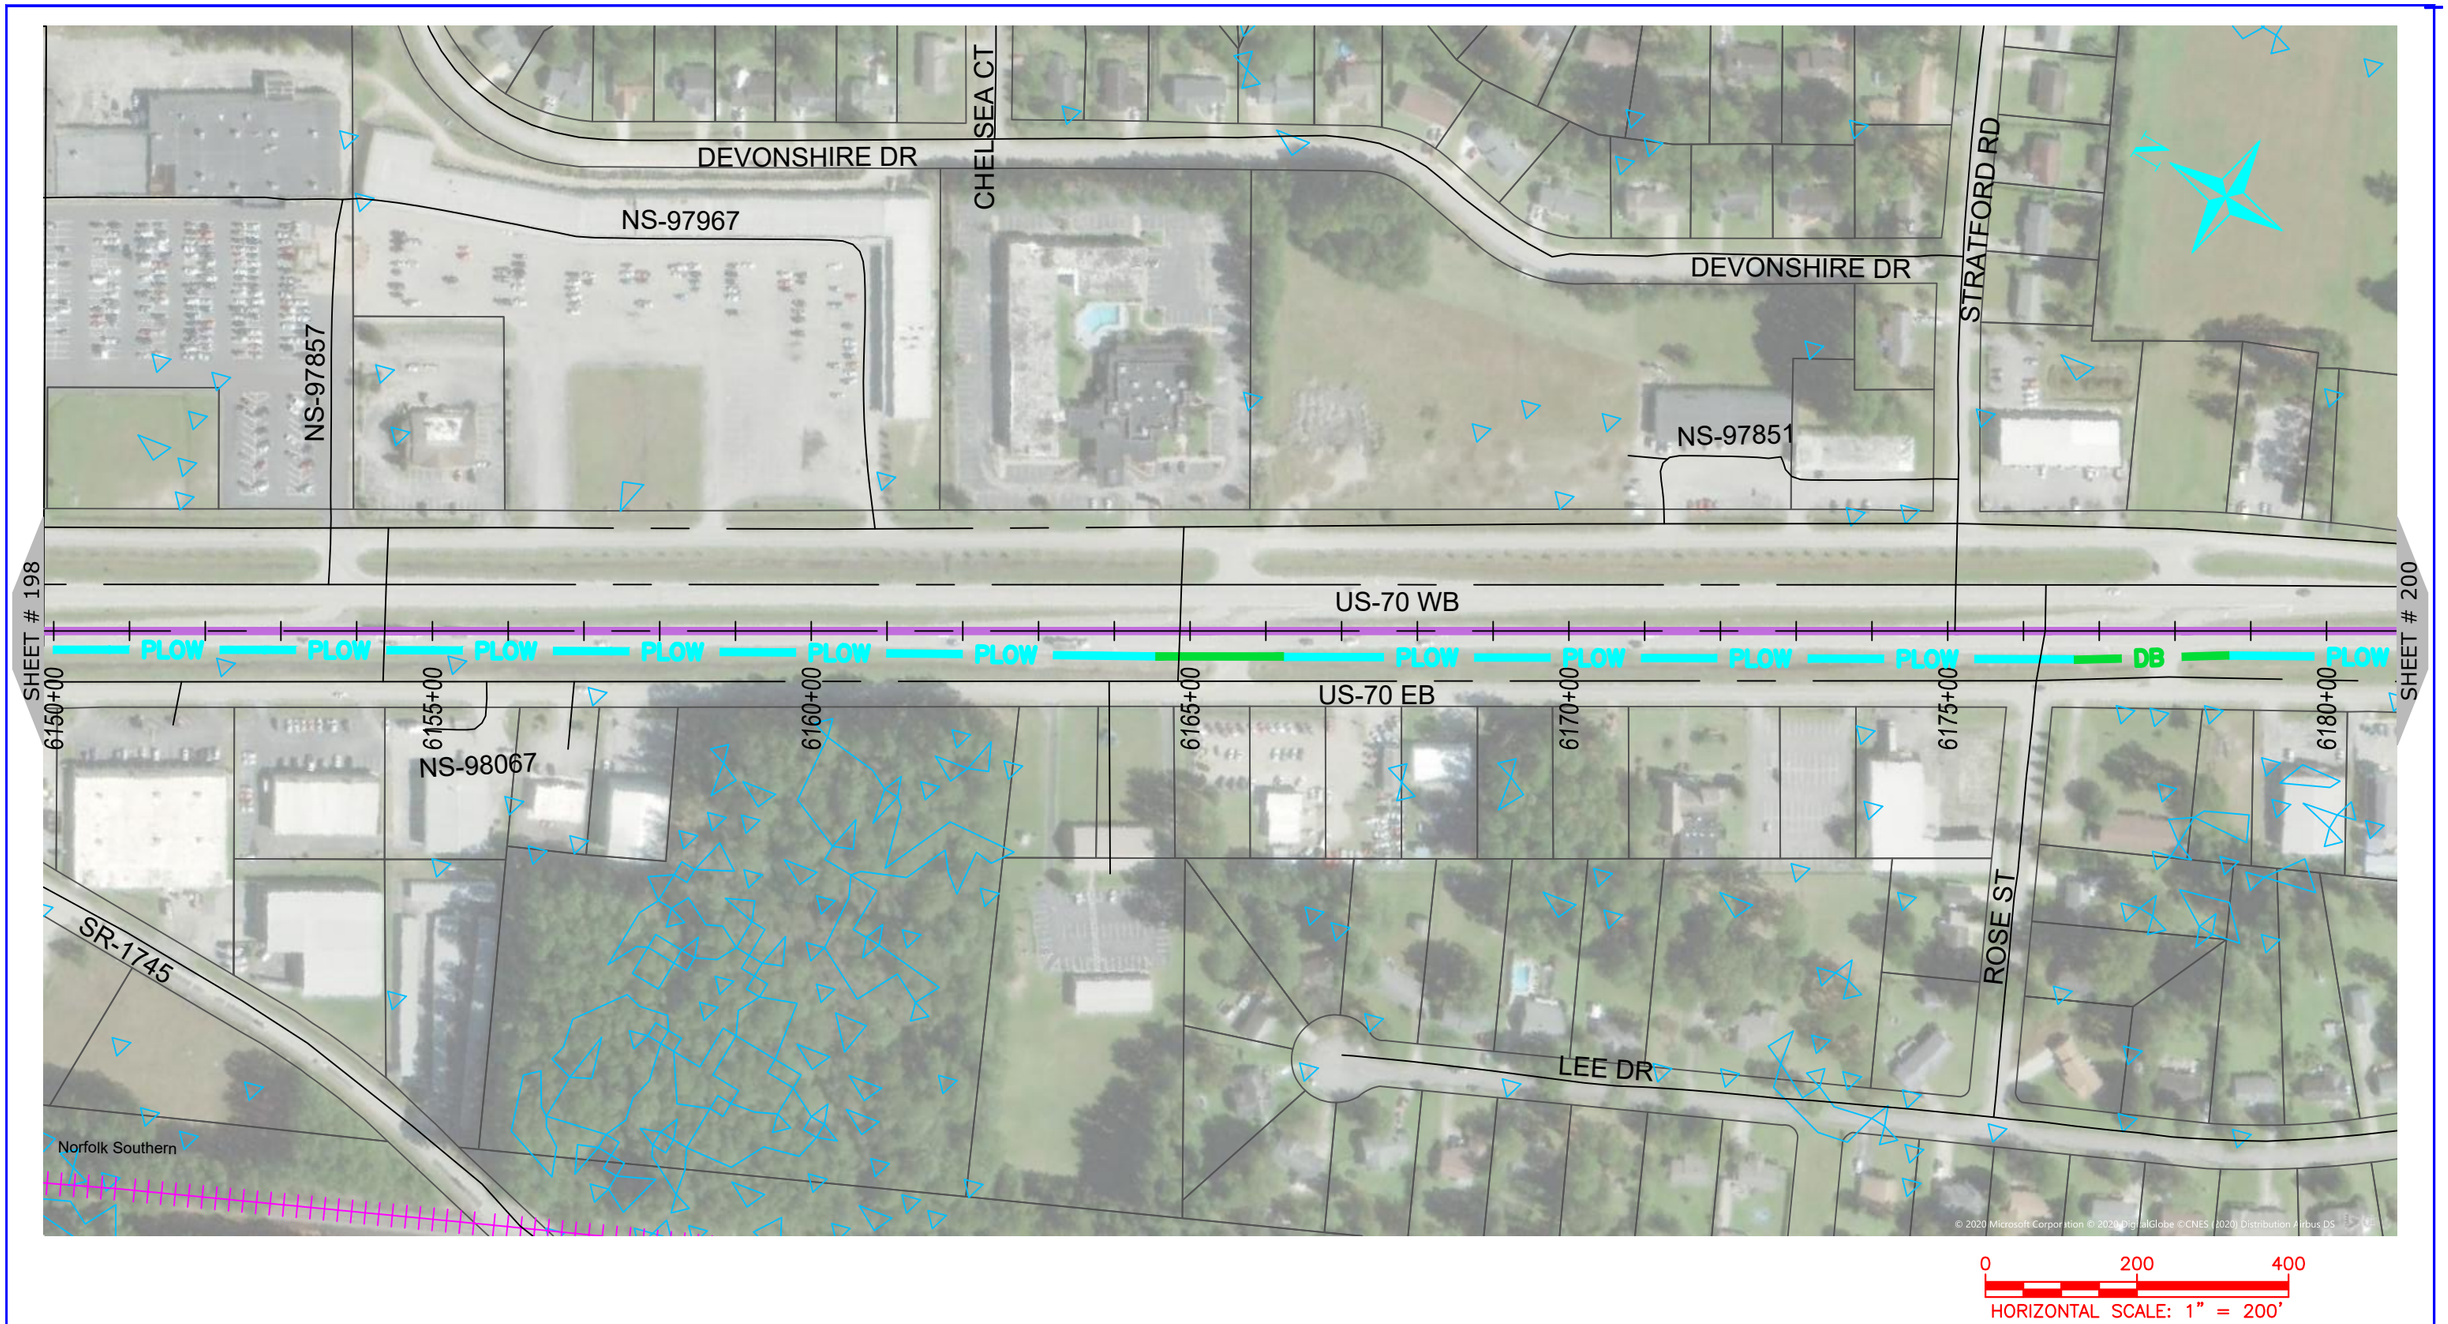

NUG COMMUNICATIONS
3315 ATLANTIC AVE
RALEIGH, NC 27604
(919) 876-5455

REV	DATE	DESCRIPTION
		Craven County

OWNER: STATE OF NORTH CAROLINA DEPARTMENT OF TRANSPORTATION

BEFORE YOU DIG STOP CALL 1-800-632-4949 N.C. ONE-CALL CENTER IT'S THE LAW

JOB NO:	POC
DATE:	22-06-2020
SCALE:	AS SHOWN
DESIGNED BY:	RAMTECH
DRAWN BY:	RAMTECH
CHECKED BY:	---
APPROVED BY:	---

PROJECT NAME: US-70

SHEET NAME: Sheet - (199)

SHEET: 199

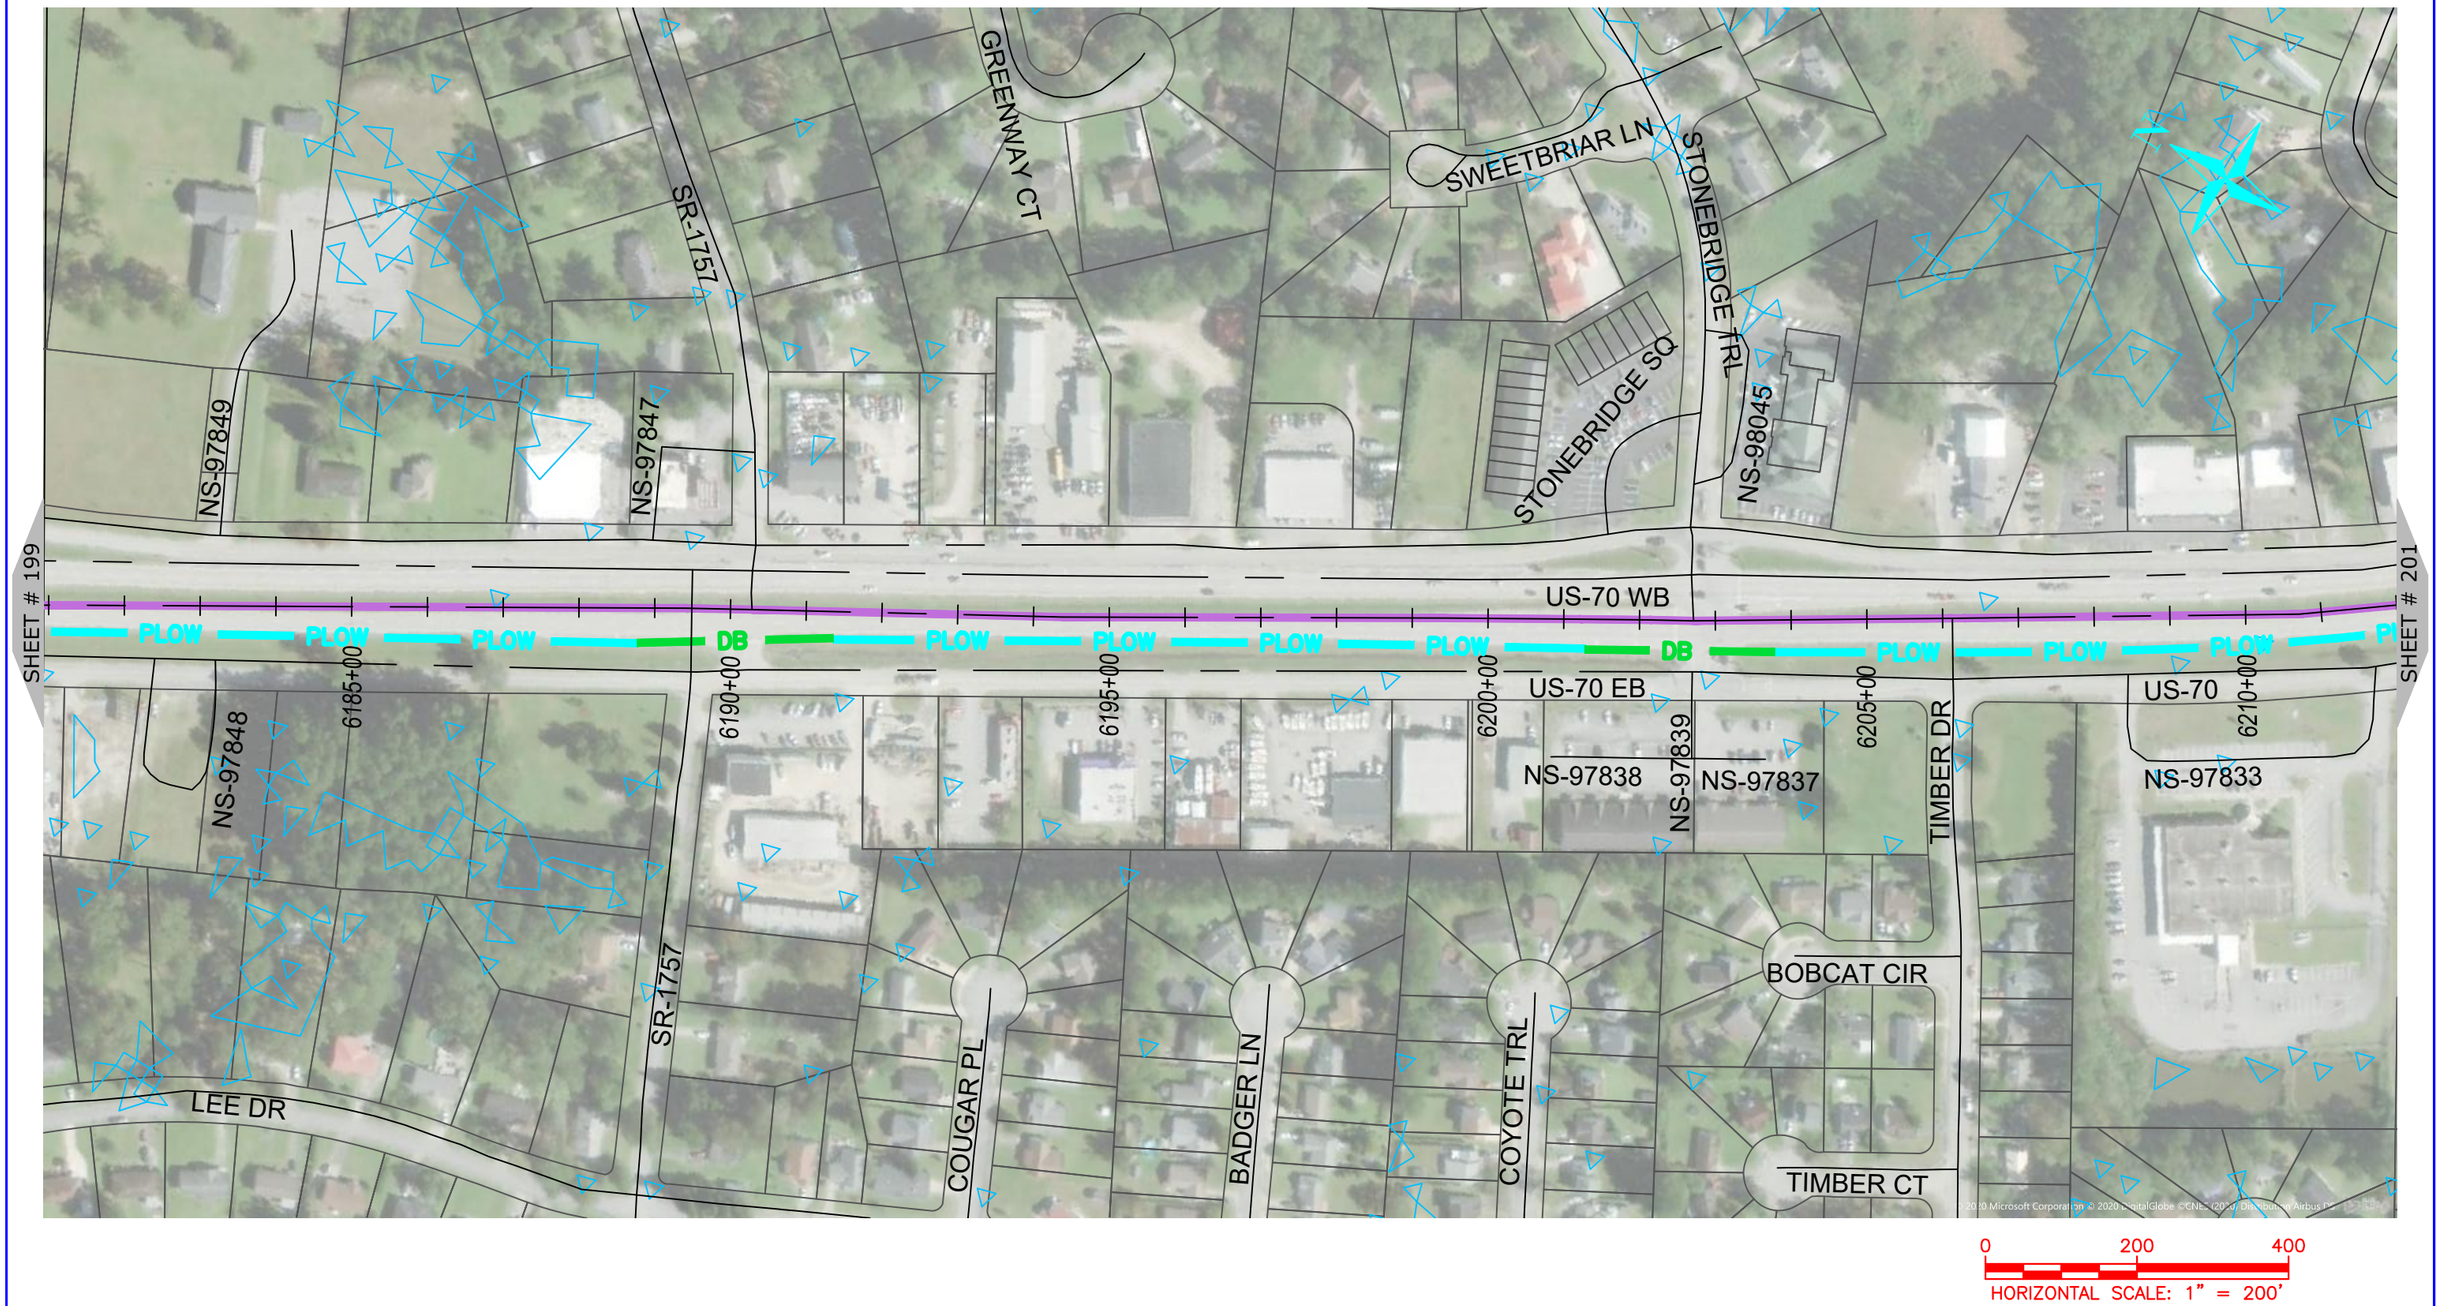

NUG COMMUNICATIONS
3315 ATLANTIC AVE
RALEIGH, NC 27604
(919) 876-5455

REV	DATE	DESCRIPTION
		Craven County

OWNER: STATE OF NORTH CAROLINA DEPARTMENT OF TRANSPORTATION

BEFORE YOU DIG STOP CALL 1-800-632-4949 N.C. ONE-CALL CENTER IT'S THE LAW

JOB NO:	POC
DATE:	22-06-2020
SCALE:	AS SHOWN
DESIGNED BY:	RAMTECH
DRAWN BY:	RAMTECH
CHECKED BY:	---
APPROVED BY:	---

PROJECT NAME: US-70

SHEET NAME: Sheet - (200)

SHEET: 200

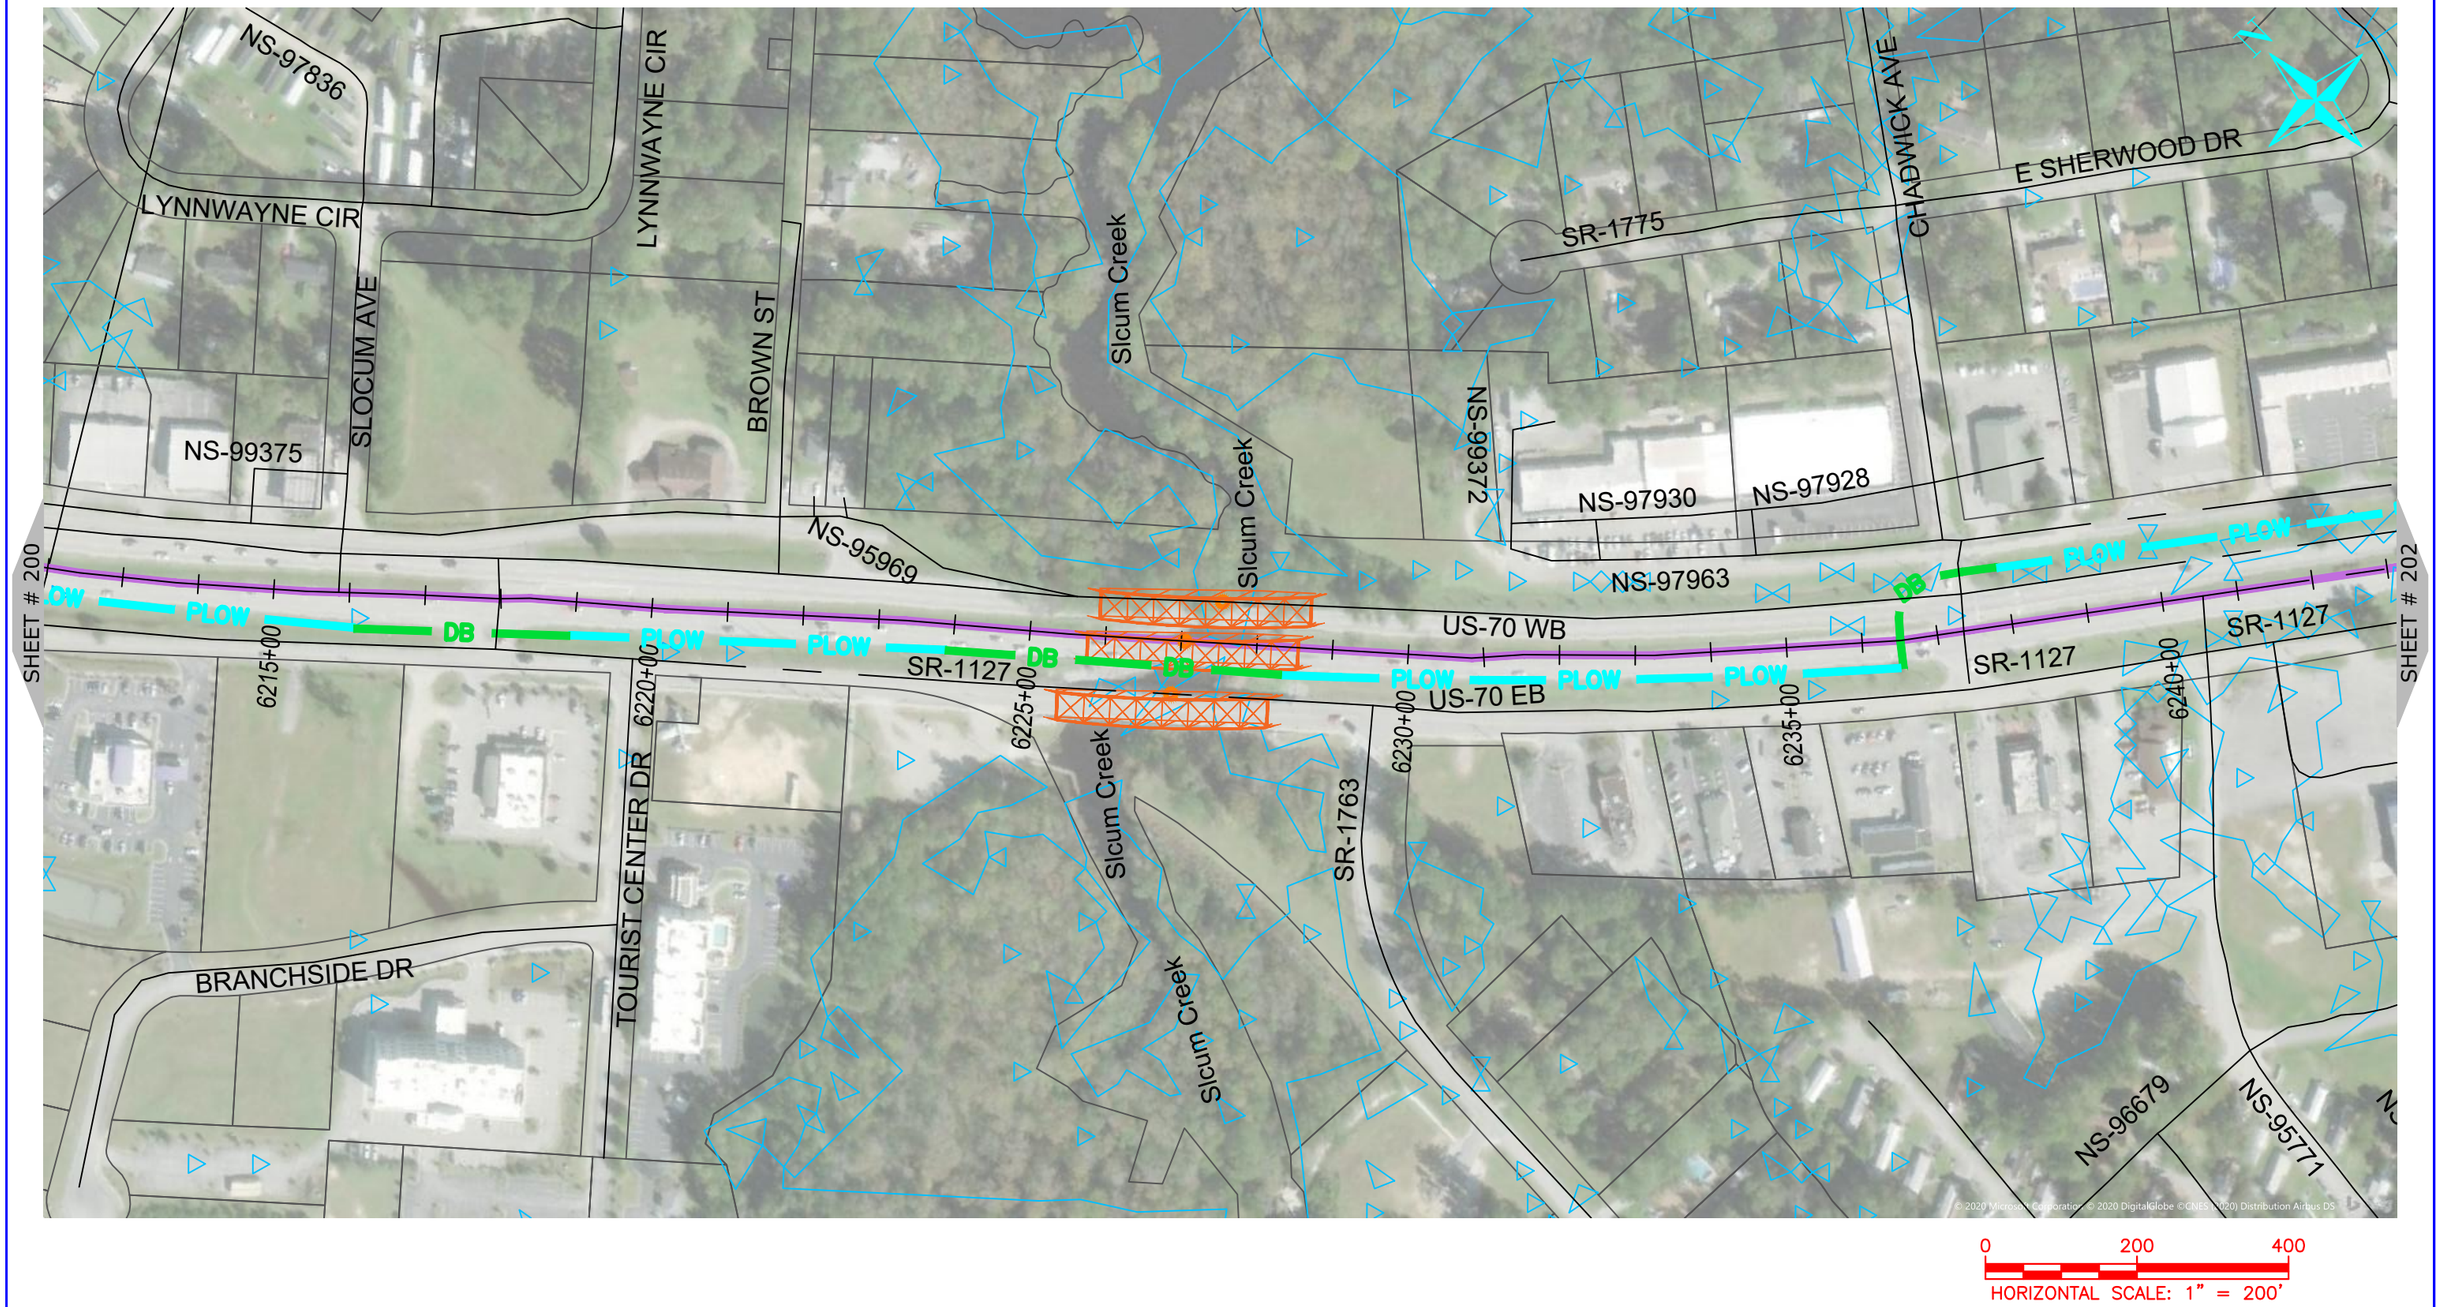

NUG COMMUNICATIONS 3315 ATLANTIC AVE RALEIGH, NC 27604 (919) 876-5455	REV / DATE / DESCRIPTION Craven County	OWNER: STATE OF NORTH CAROLINA DEPARTMENT OF TRANSPORTATION	BEFORE YOU DIG STOP CALL 1-800-632-4949 N.C. ONE-CALL CENTER IT'S THE LAW	JOB NO: POC DATE: 22-06-2020 SCALE: AS SHOWN DESIGNED BY: RAMTECH DRAWN BY: RAMTECH CHECKED BY: --- APPROVED BY: ---	PROJECT NAME: US-70 SHEET NAME: Sheet - (201)	SHEET: 201

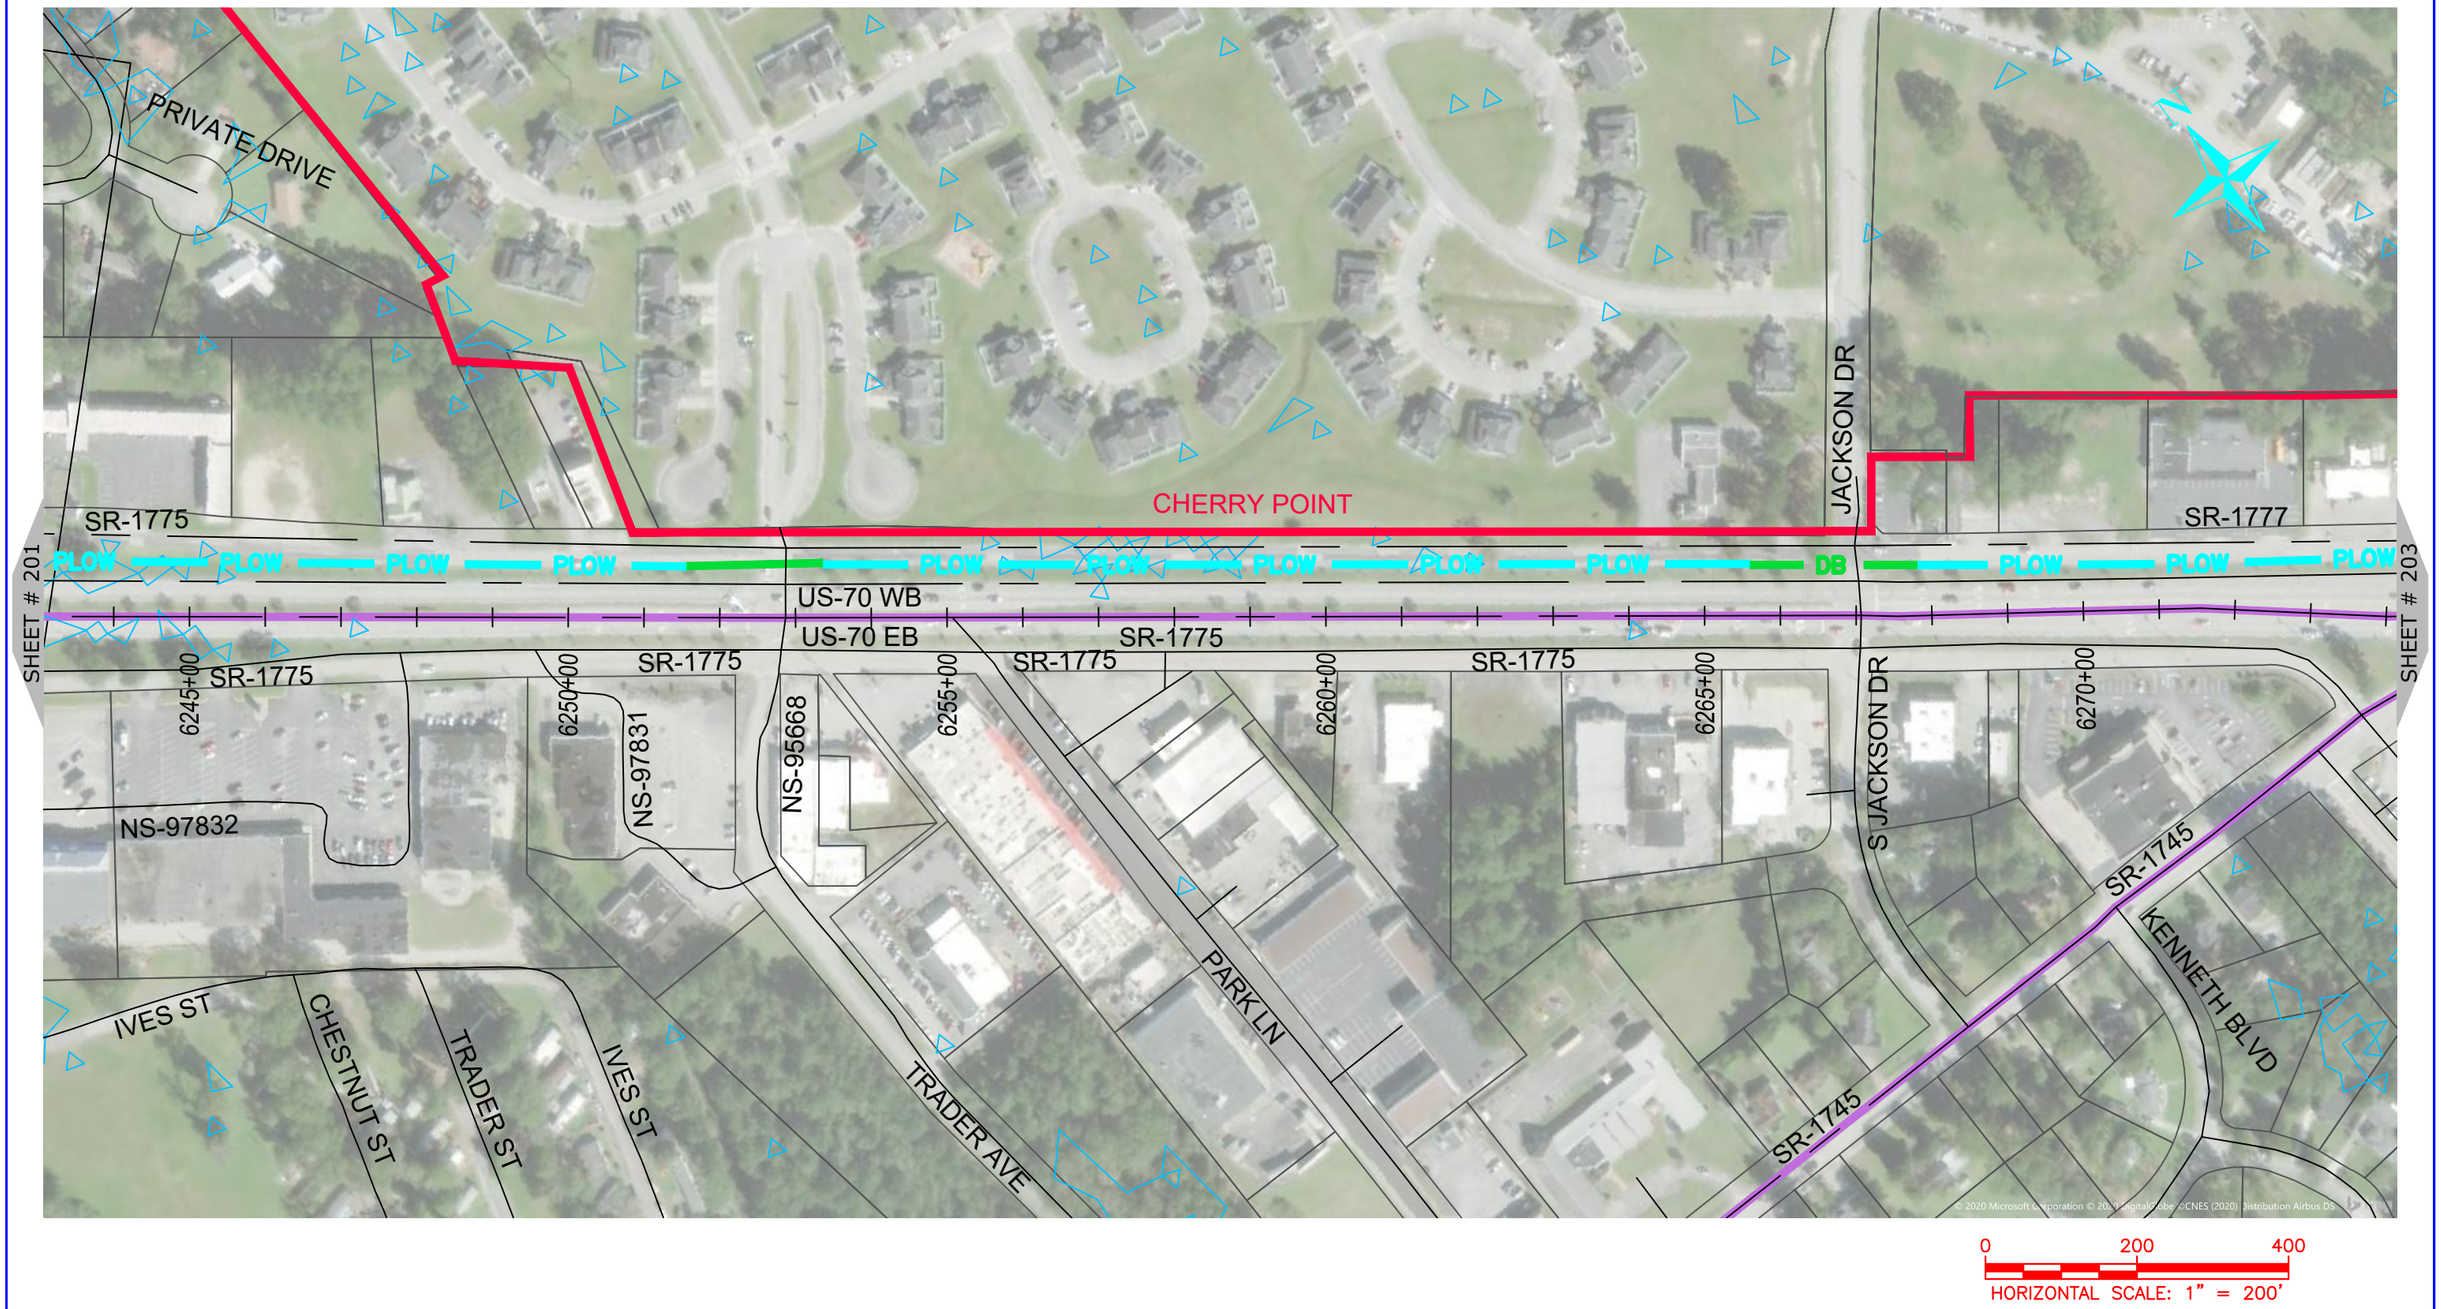

NUG COMMUNICATIONS
3315 ATLANTIC AVE
RALEIGH, NC 27604
(919) 876-5455

REV	DATE	DESCRIPTION
		Craven County

OWNER: STATE OF NORTH CAROLINA DEPARTMENT OF TRANSPORTATION

BEFORE YOU DIG STOP CALL 1-800-632-4949 N.C. ONE-CALL CENTER IT'S THE LAW

JOB NO:	POC
DATE:	22-06-2020
SCALE:	AS SHOWN
DESIGNED BY:	RAMTECH
DRAWN BY:	RAMTECH
CHECKED BY:	---
APPROVED BY:	---

PROJECT NAME: US-70

SHEET NAME: Sheet - (202)

SHEET: 202

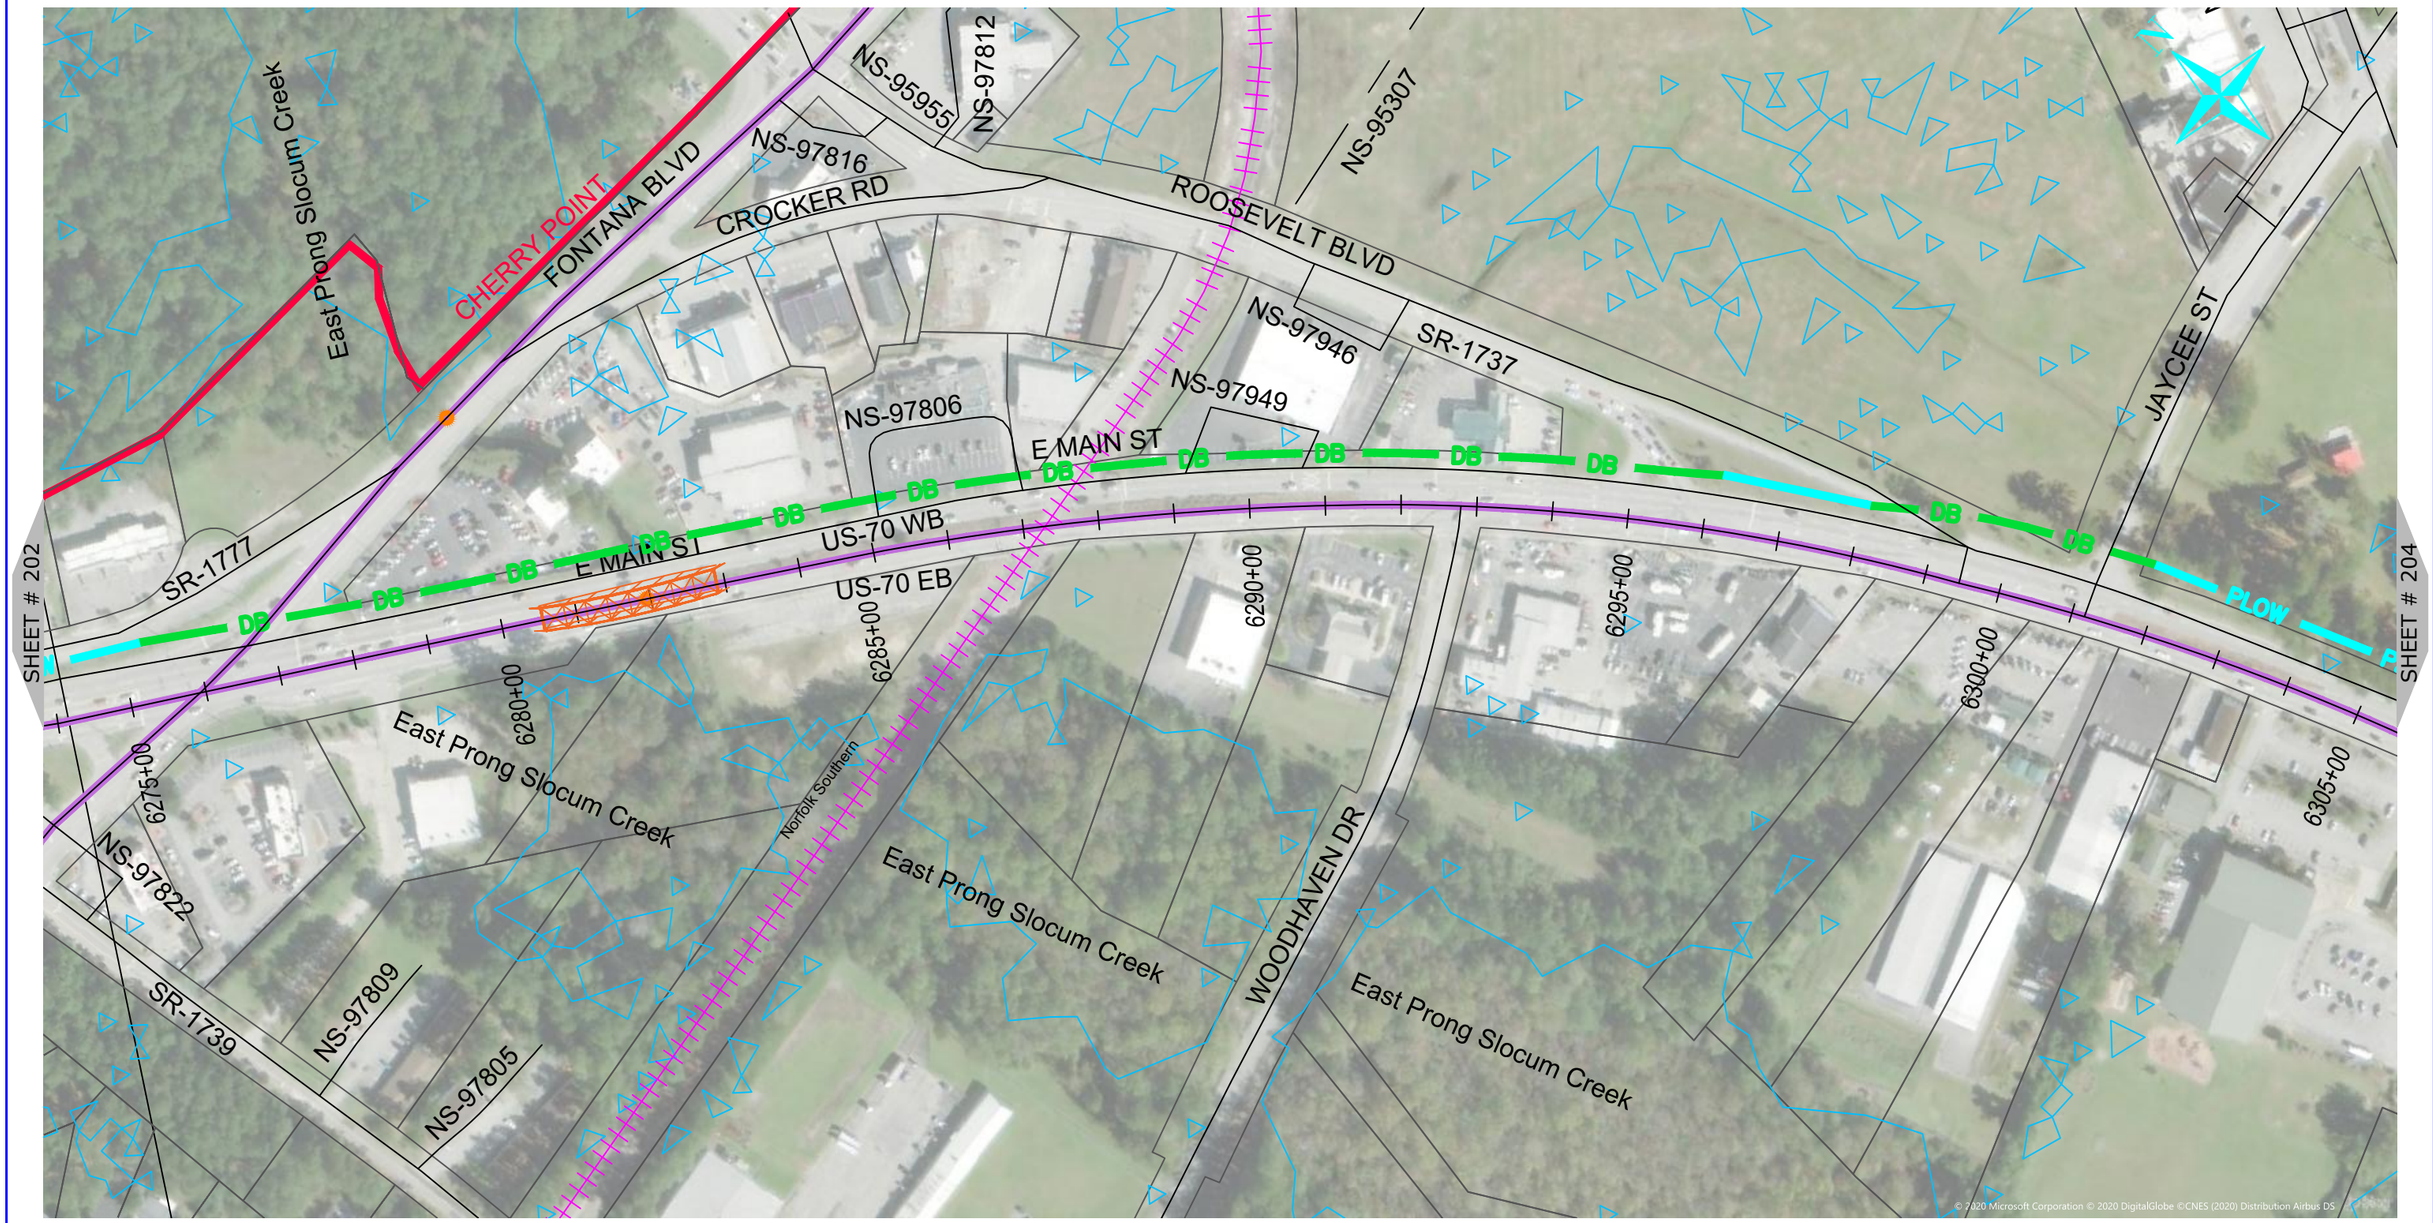

0 200 400
HORIZONTAL SCALE: 1" = 200'

NUG COMMUNICATIONS
3315 ATLANTIC AVE
RALEIGH, NC 27604
(919) 876-5455

REV	DATE	DESCRIPTION
		Craven County

OWNER: STATE OF NORTH CAROLINA DEPARTMENT OF TRANSPORTATION

BEFORE YOU DIG STOP CALL 1-800-632-4949 N.C. ONE-CALL CENTER IT'S THE LAW

JOB NO:	POC
DATE:	22-06-2020
SCALE:	AS SHOWN
DESIGNED BY:	RAMTECH
DRAWN BY:	RAMTECH
CHECKED BY:	---
APPROVED BY:	---

PROJECT NAME: US-70

SHEET NAME: Sheet - (203)

SHEET: 203

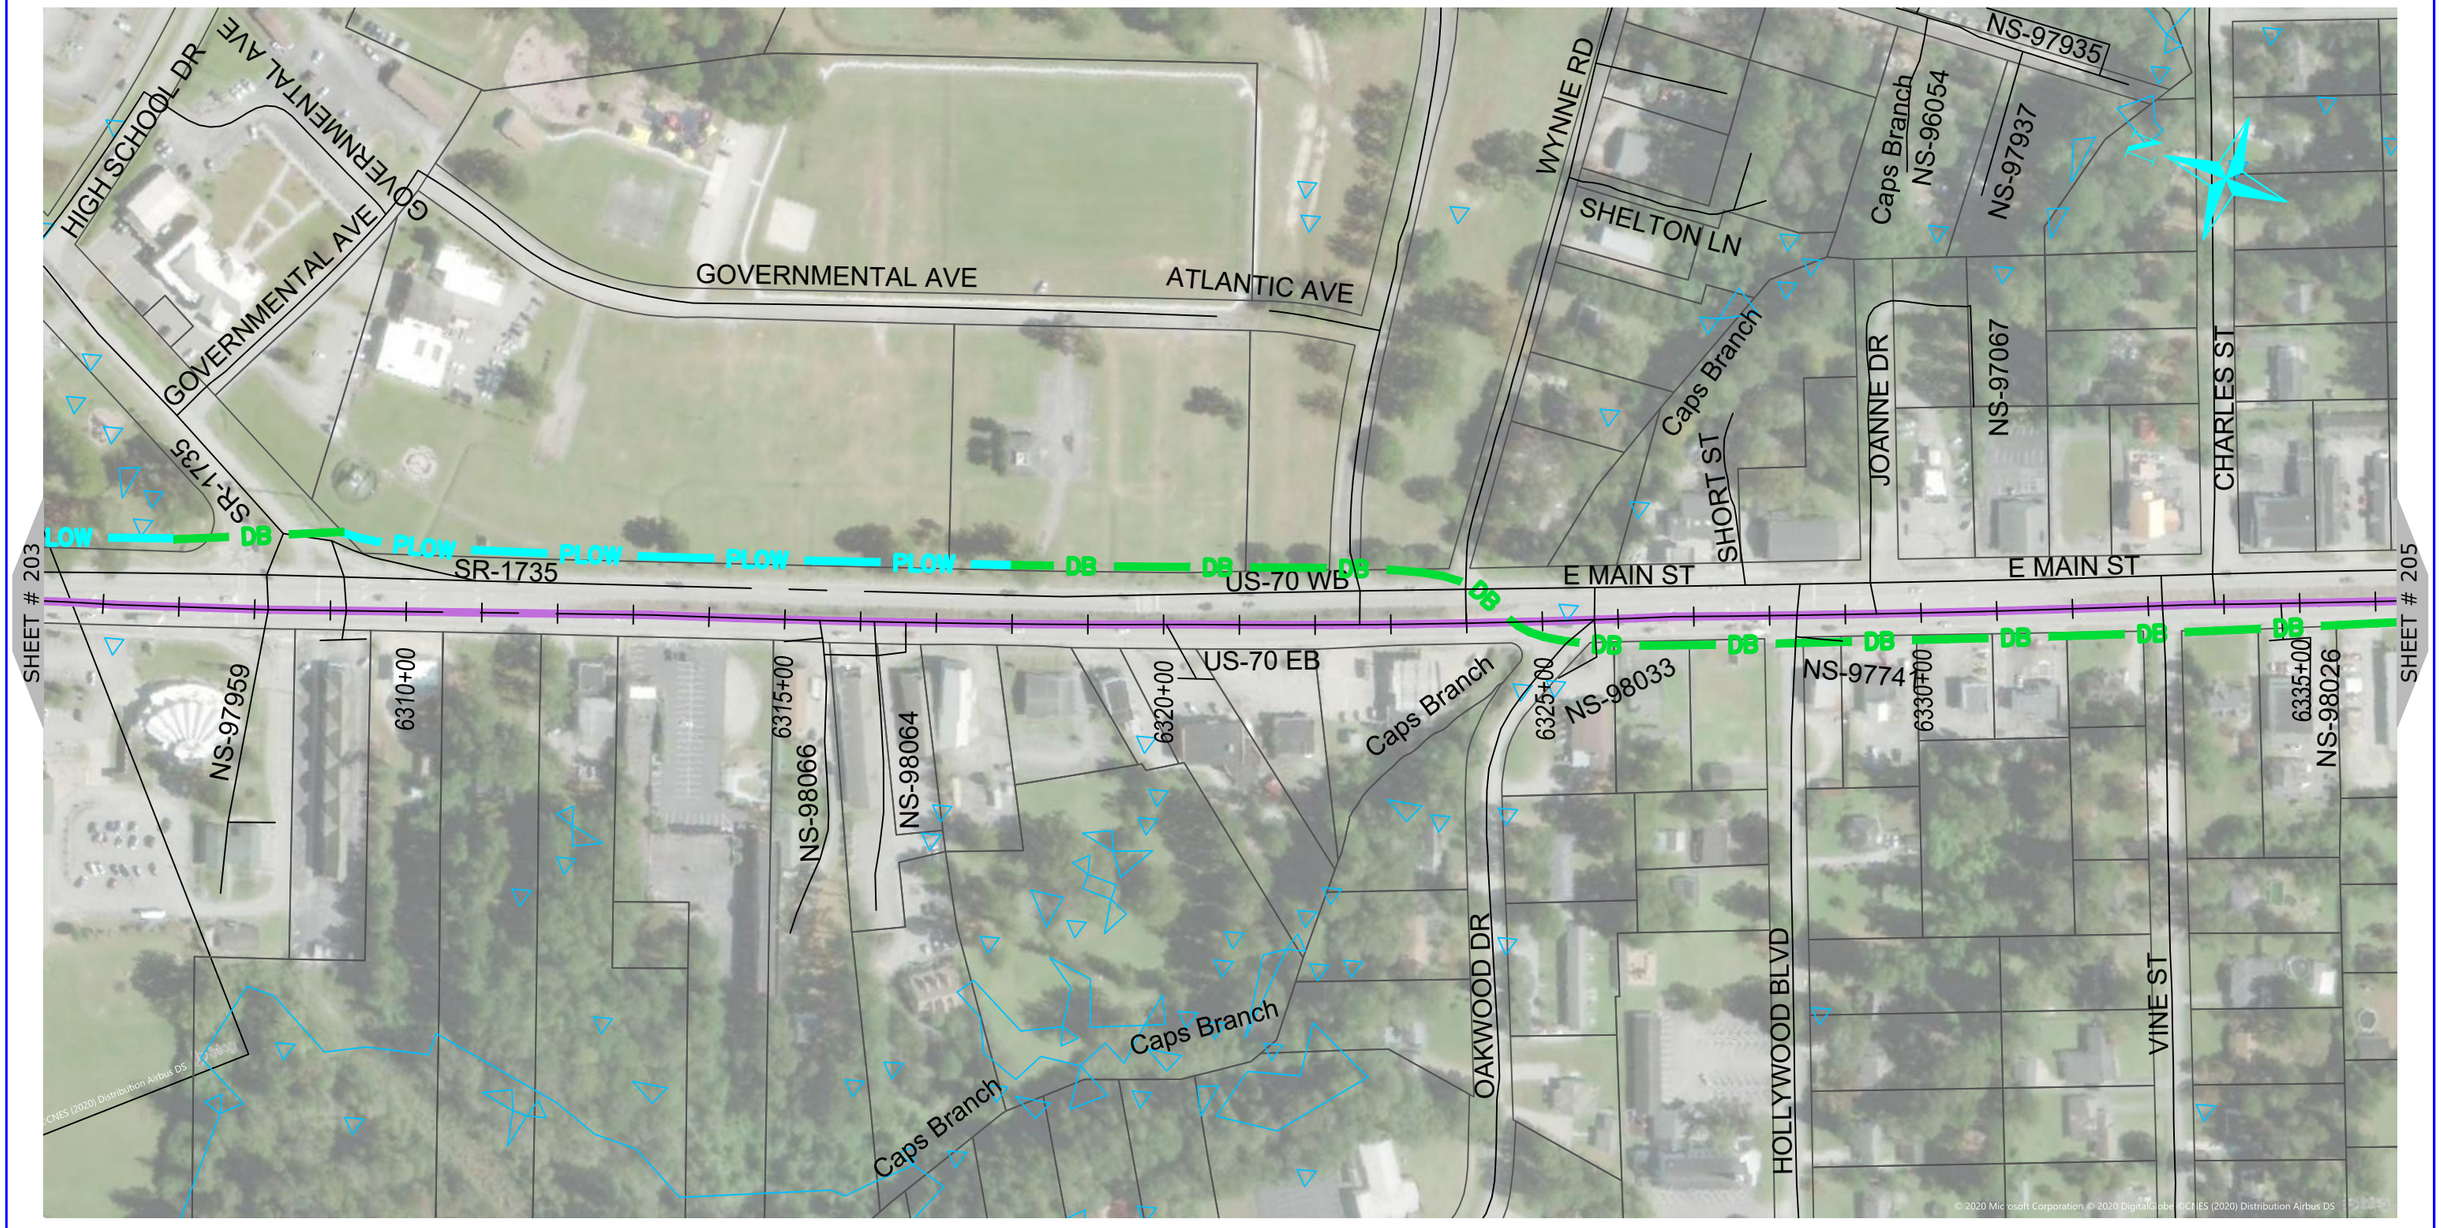

0 200 400

HORIZONTAL SCALE: 1" = 200'

NUG COMMUNICATIONS

3315 ATLANTIC AVE
RALEIGH, NC 27604
(919) 876-5455

REV	DATE	DESCRIPTION
		Craven County

OWNER:

STATE OF NORTH CAROLINA DEPARTMENT OF TRANSPORTATION

BEFORE YOU DIG
STOP
CALL 1-800-632-4949
N.C. ONE-CALL CENTER
IT'S THE LAW

JOB NO:	POC
DATE:	22-06-2020
SCALE:	AS SHOWN
DESIGNED BY:	RAMTECH
DRAWN BY:	RAMTECH
CHECKED BY:	---
APPROVED BY:	---

PROJECT NAME: US-70

SHEET NAME: Sheet - (204)

SHEET: 204

NUG COMMUNICATIONS
3315 ATLANTIC AVE
RALEIGH, NC 27604
(919) 876-5455

REV	DATE	DESCRIPTION
		Craven County

OWNER: STATE OF NORTH CAROLINA DEPARTMENT OF TRANSPORTATION

BEFORE YOU DIG STOP CALL 1-800-632-4949 N.C. ONE-CALL CENTER IT'S THE LAW

JOB NO:	POC
DATE:	22-06-2020
SCALE:	AS SHOWN
DESIGNED BY:	RAMTECH
DRAWN BY:	RAMTECH
CHECKED BY:	---
APPROVED BY:	---

PROJECT NAME: US-70

SHEET NAME: Sheet - (205)

SHEET: 205

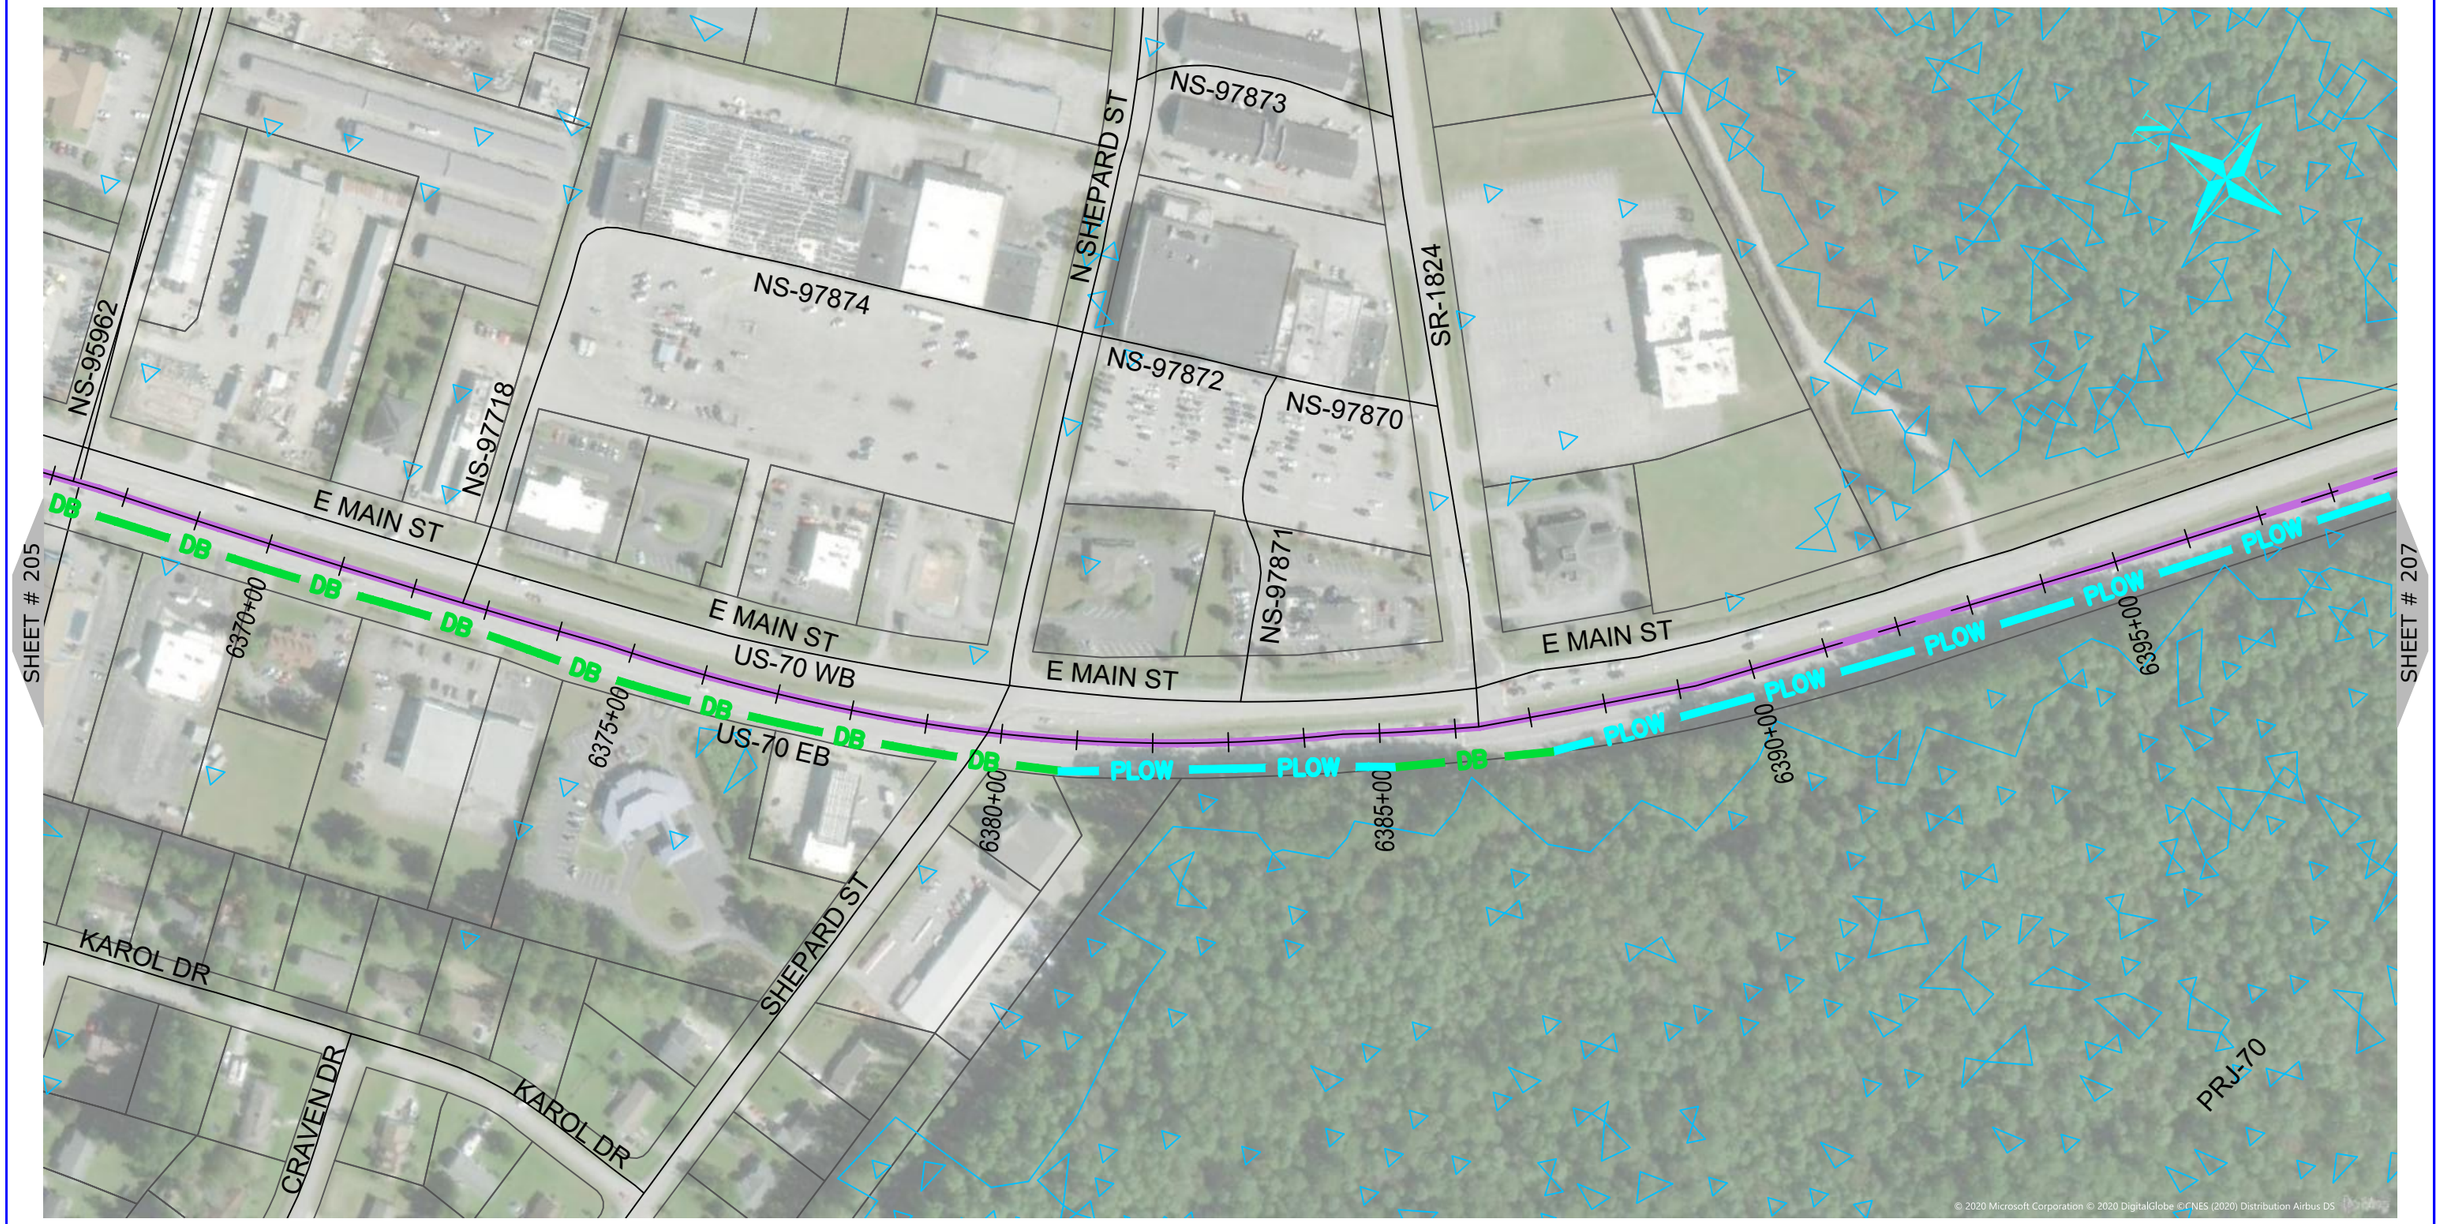

0 200 400

HORIZONTAL SCALE: 1" = 200'

NUG COMMUNICATIONS

3315 ATLANTIC AVE
RALEIGH, NC 27604
(919) 876-5455

REV	DATE	DESCRIPTION
		Craven County

OWNER: STATE OF NORTH CAROLINA DEPARTMENT OF TRANSPORTATION

BEFORE YOU DIG STOP CALL 1-800-632-4949 N.C. ONE-CALL CENTER IT'S THE LAW

JOB NO:	POC
DATE:	22-06-2020
SCALE:	AS SHOWN
DESIGNED BY:	RAMTECH
DRAWN BY:	RAMTECH
CHECKED BY:	---
APPROVED BY:	---

PROJECT NAME: US-70

SHEET NAME: Sheet - (206)

SHEET: 206

0 200 400

HORIZONTAL SCALE: 1" = 200'

NUG COMMUNICATIONS

3315 ATLANTIC AVE
RALEIGH, NC 27604
(919) 876-5455

REV	DATE	DESCRIPTION
		Craven County

OWNER: STATE OF NORTH CAROLINA DEPARTMENT OF TRANSPORTATION

BEFORE YOU DIG STOP CALL 1-800-632-4949 N.C. ONE-CALL CENTER IT'S THE LAW

JOB NO:	POC
DATE:	22-06-2020
SCALE:	AS SHOWN
DESIGNED BY:	RAMTECH
DRAWN BY:	RAMTECH
CHECKED BY:	---
APPROVED BY:	---

PROJECT NAME: US-70

SHEET NAME: Sheet - (207)

SHEET: 207

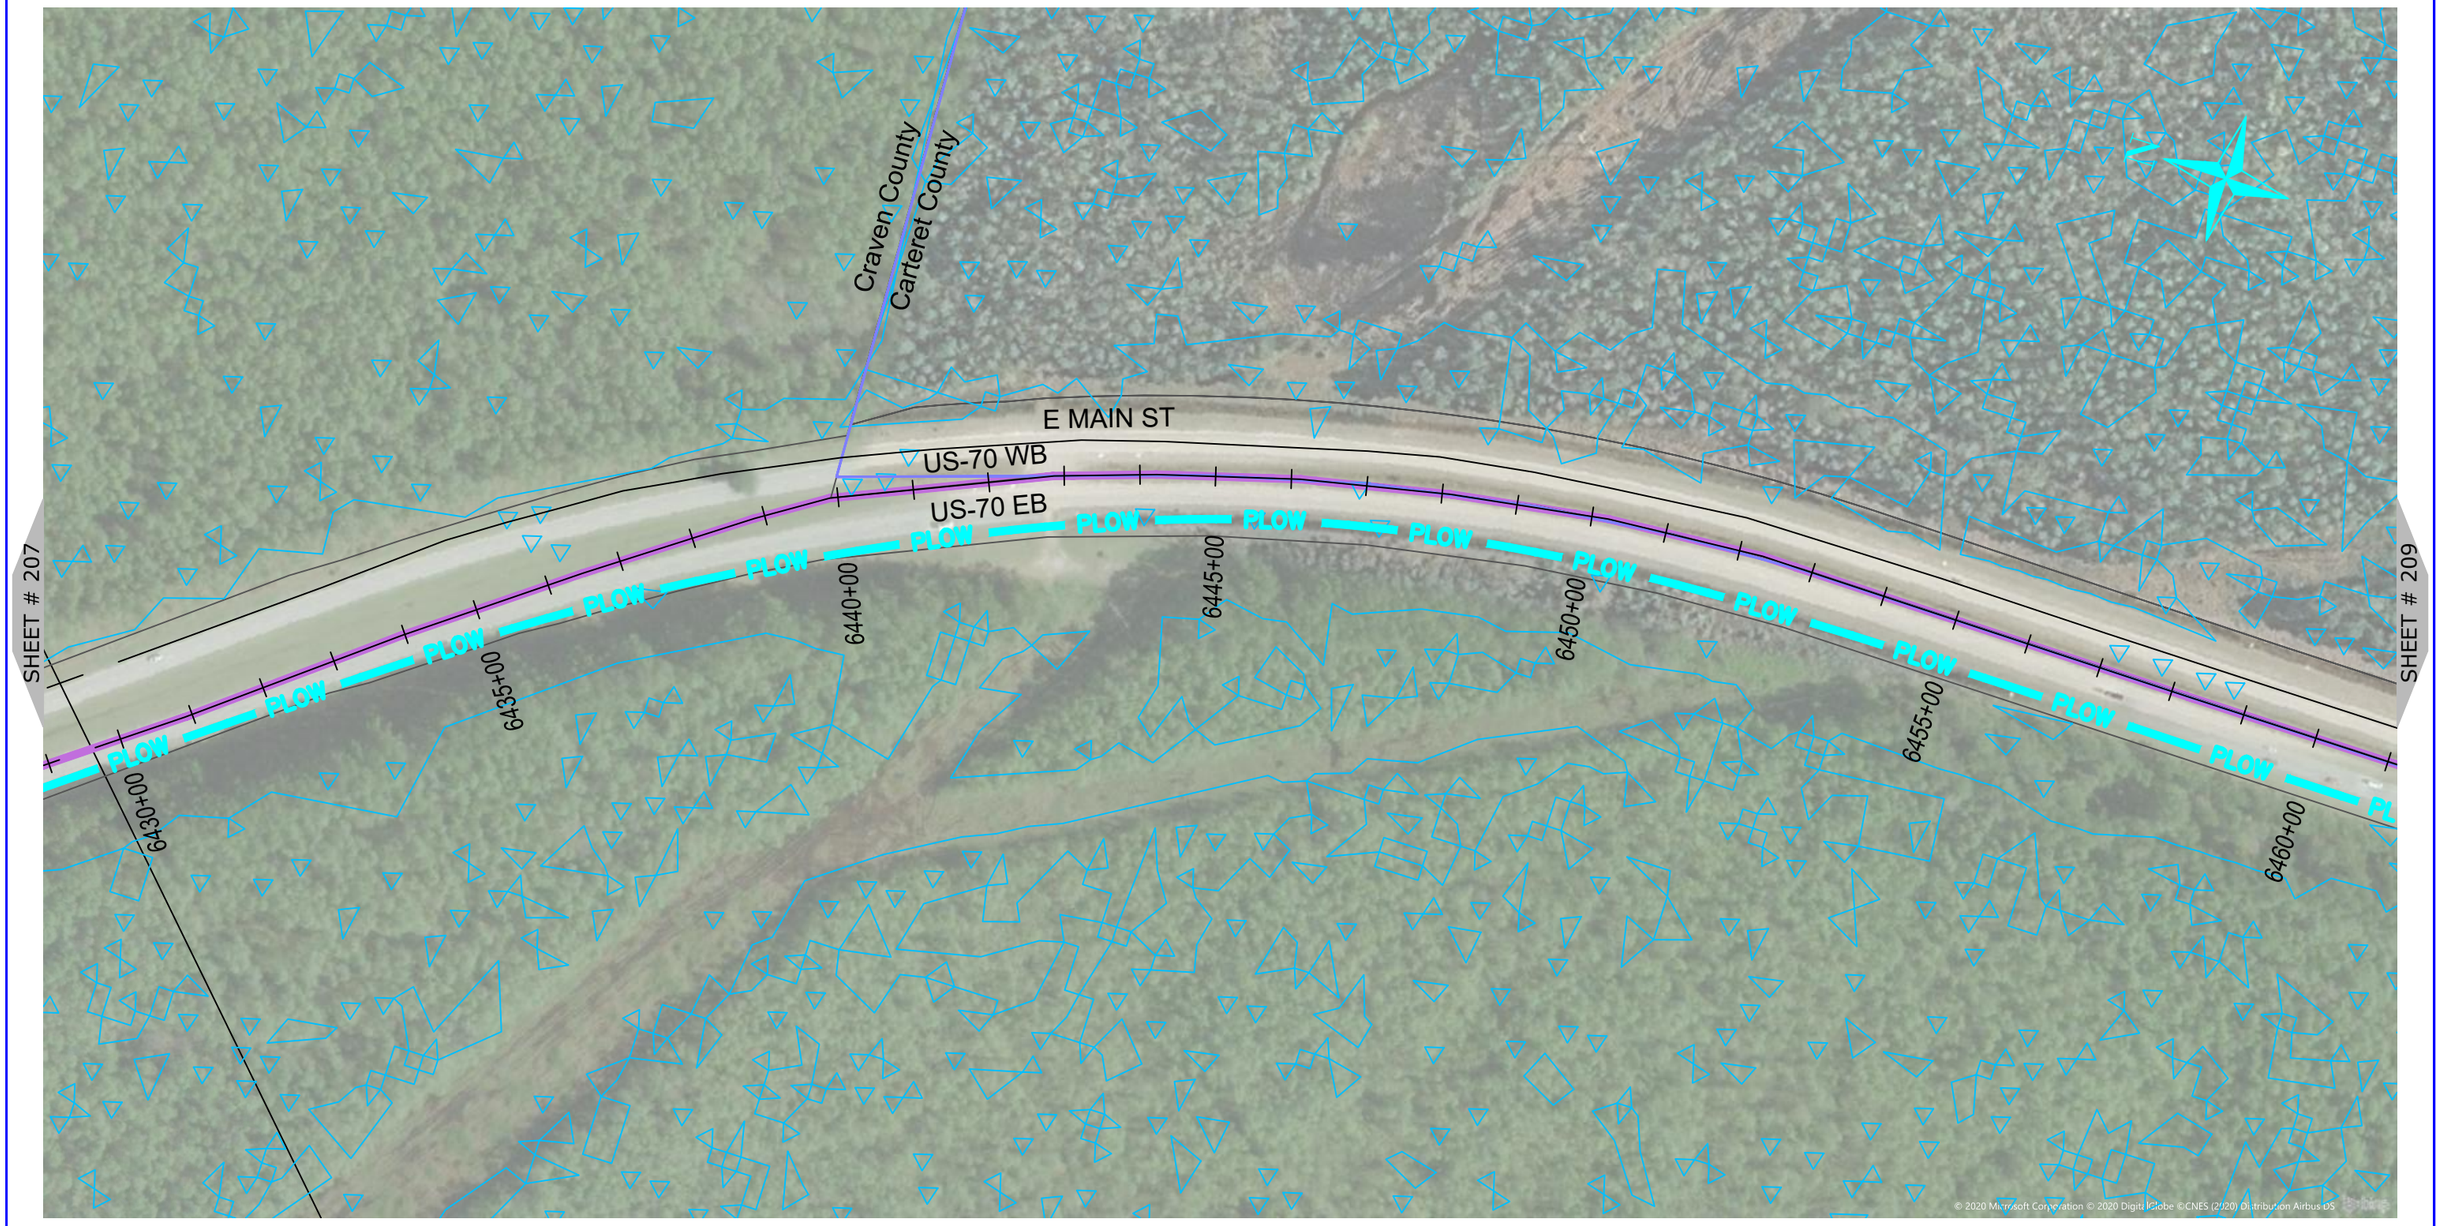

ONUG COMMUNICATIONS
3315 ATLANTIC AVE
RALEIGH, NC 27604
(919) 876-5455

REV	DATE	DESCRIPTION
		Craven County

OWNER: STATE OF NORTH CAROLINA DEPARTMENT OF TRANSPORTATION

BEFORE YOU DIG STOP
CALL 1-800-632-4949
N.C. ONE-CALL CENTER
IT'S THE LAW

JOB NO:	POC
DATE:	22-06-2020
SCALE:	AS SHOWN
DESIGNED BY:	RAMTECH
DRAWN BY:	RAMTECH
CHECKED BY:	---
APPROVED BY:	---

PROJECT NAME: US-70

SHEET NAME: Sheet - (208)

SHEET: 208

NUG COMMUNICATIONS
3315 ATLANTIC AVE
RALEIGH, NC 27604
(919) 876-5455

REV	DATE	DESCRIPTION
		Craven County
		Carteret County

OWNER: STATE OF NORTH CAROLINA DEPARTMENT OF TRANSPORTATION

BEFORE YOU DIG STOP CALL 1-800-632-4949 N.C. ONE-CALL CENTER IT'S THE LAW

JOB NO:	POC
DATE:	22-06-2020
SCALE:	AS SHOWN
DESIGNED BY:	RAMTECH
DRAWN BY:	RAMTECH
CHECKED BY:	---
APPROVED BY:	---

PROJECT NAME: US-70

SHEET NAME: Sheet - (209)

SHEET: 209

NUG COMMUNICATIONS
3315 ATLANTIC AVE
RALEIGH, NC 27604
(919) 876-5455

REV	DATE	DESCRIPTION
		Carteret County

OWNER: STATE OF NORTH CAROLINA DEPARTMENT OF TRANSPORTATION

BEFORE YOU DIG STOP CALL 1-800-632-4949 N.C. ONE-CALL CENTER IT'S THE LAW

JOB NO:	POC
DATE:	22-06-2020
SCALE:	AS SHOWN
DESIGNED BY:	RAMTECH
DRAWN BY:	RAMTECH
CHECKED BY:	---
APPROVED BY:	---

PROJECT NAME: US-70

SHEET NAME: Sheet - (210)

SHEET: 210

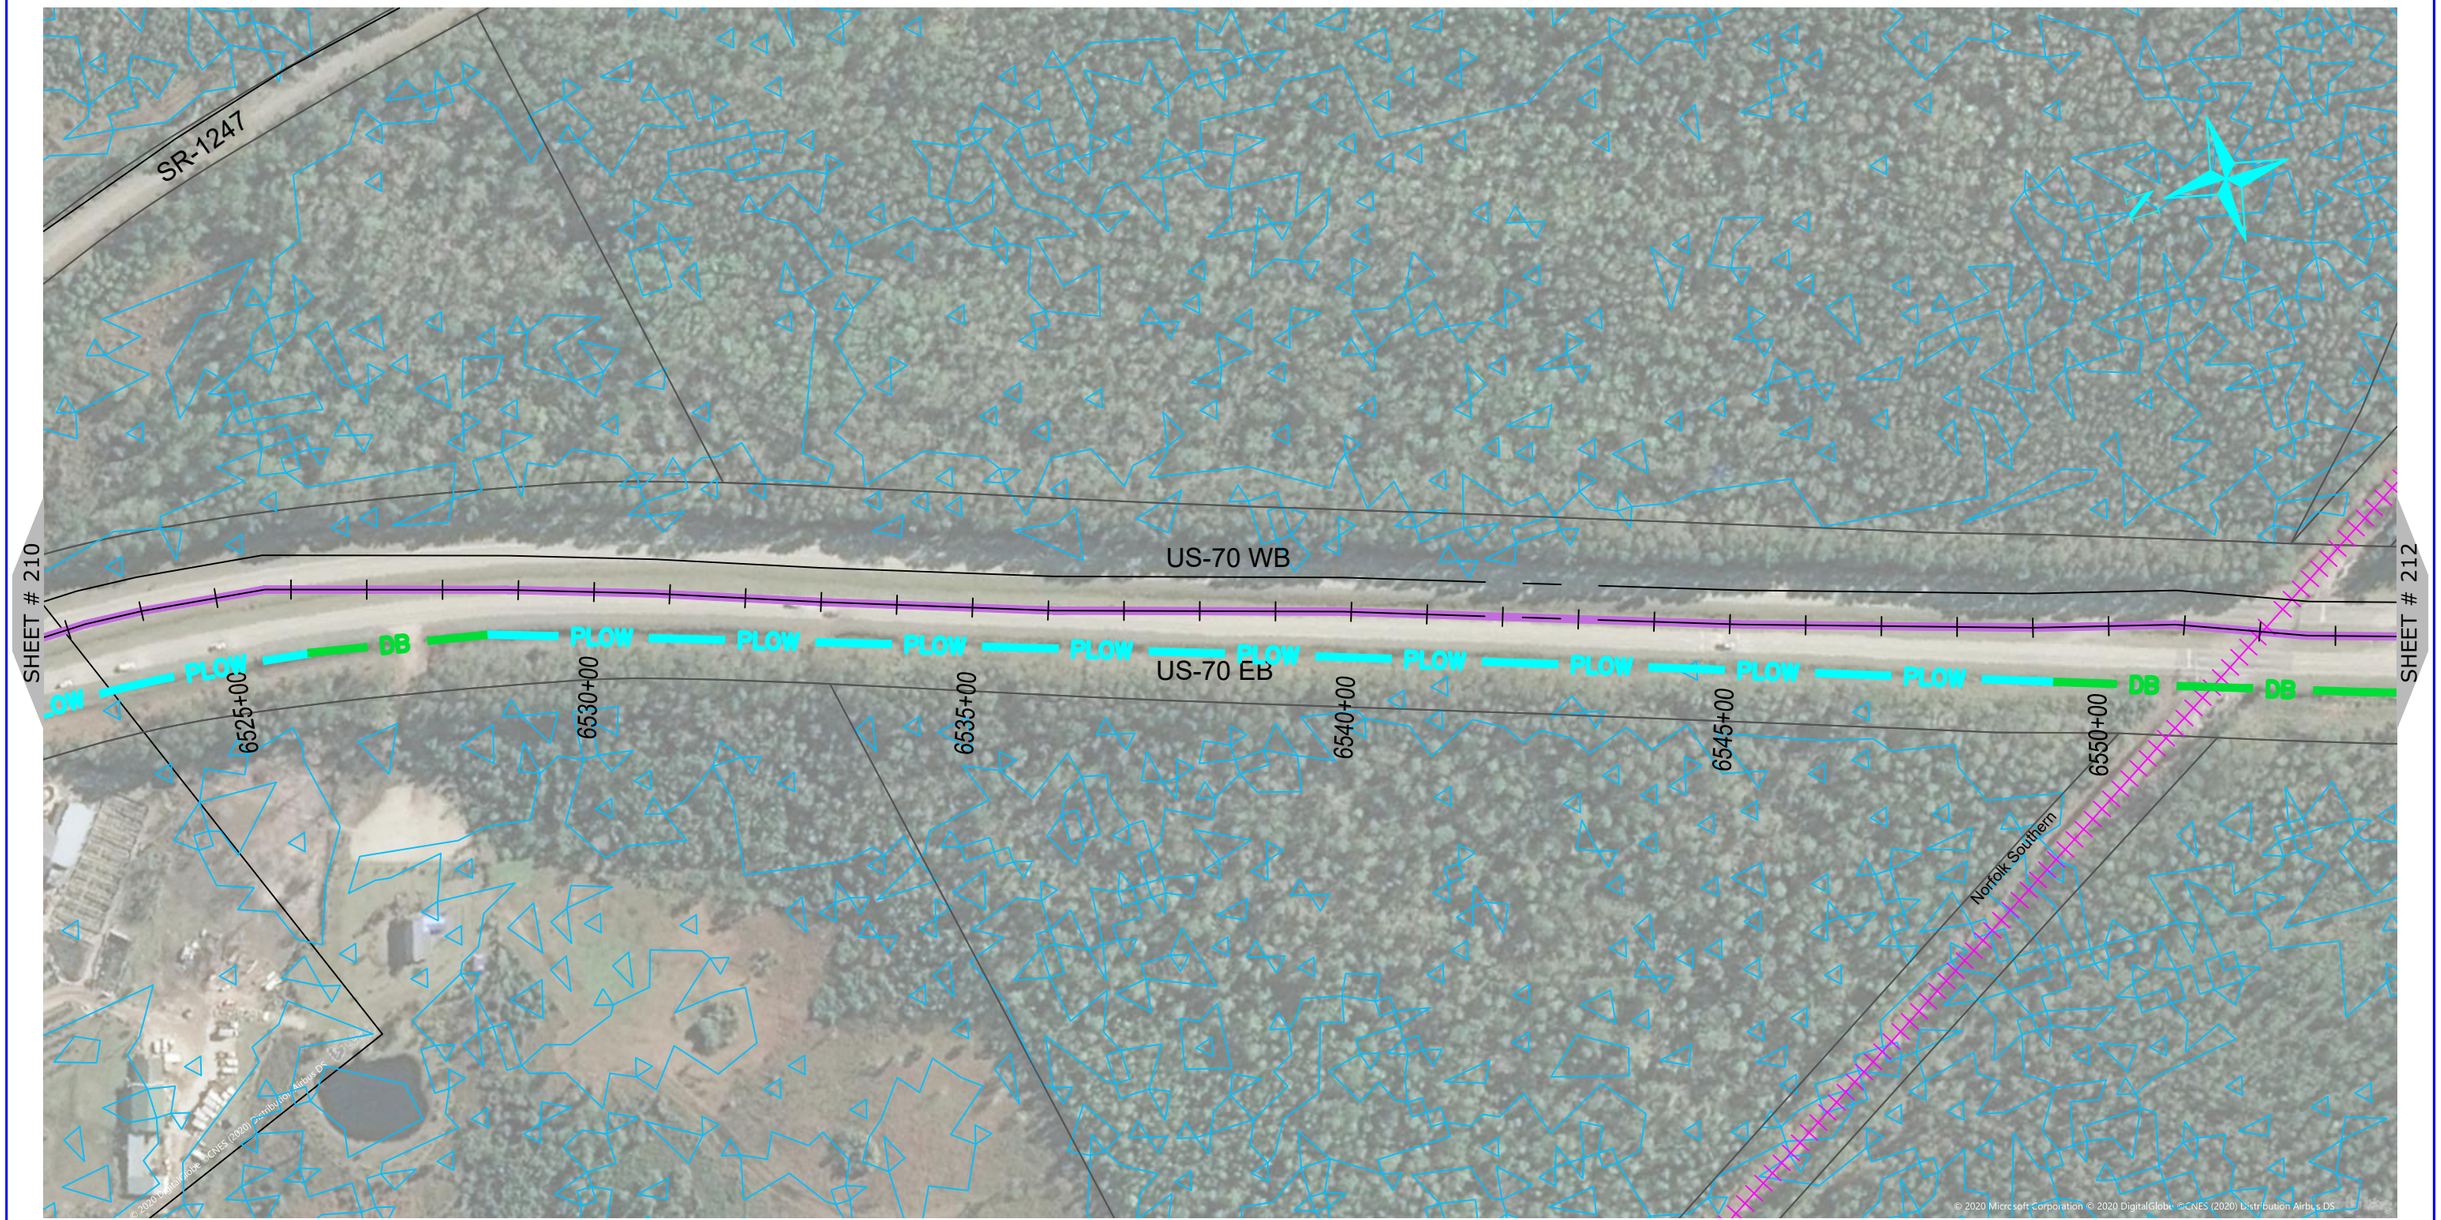

0 200 400

HORIZONTAL SCALE: 1" = 200'

NUG COMMUNICATIONS
3315 ATLANTIC AVE
RALEIGH, NC 27604
(919) 876-5455

REV	DATE	DESCRIPTION
		Carteret County

OWNER: STATE OF NORTH CAROLINA DEPARTMENT OF TRANSPORTATION

BEFORE YOU DIG STOP CALL 1-800-632-4949 N.C. ONE-CALL CENTER IT'S THE LAW

JOB NO:	POC
DATE:	22-06-2020
SCALE:	AS SHOWN
DESIGNED BY:	RAMTECH
DRAWN BY:	RAMTECH
CHECKED BY:	---
APPROVED BY:	---

PROJECT NAME: US-70

SHEET NAME: Sheet - (211)

SHEET: 211

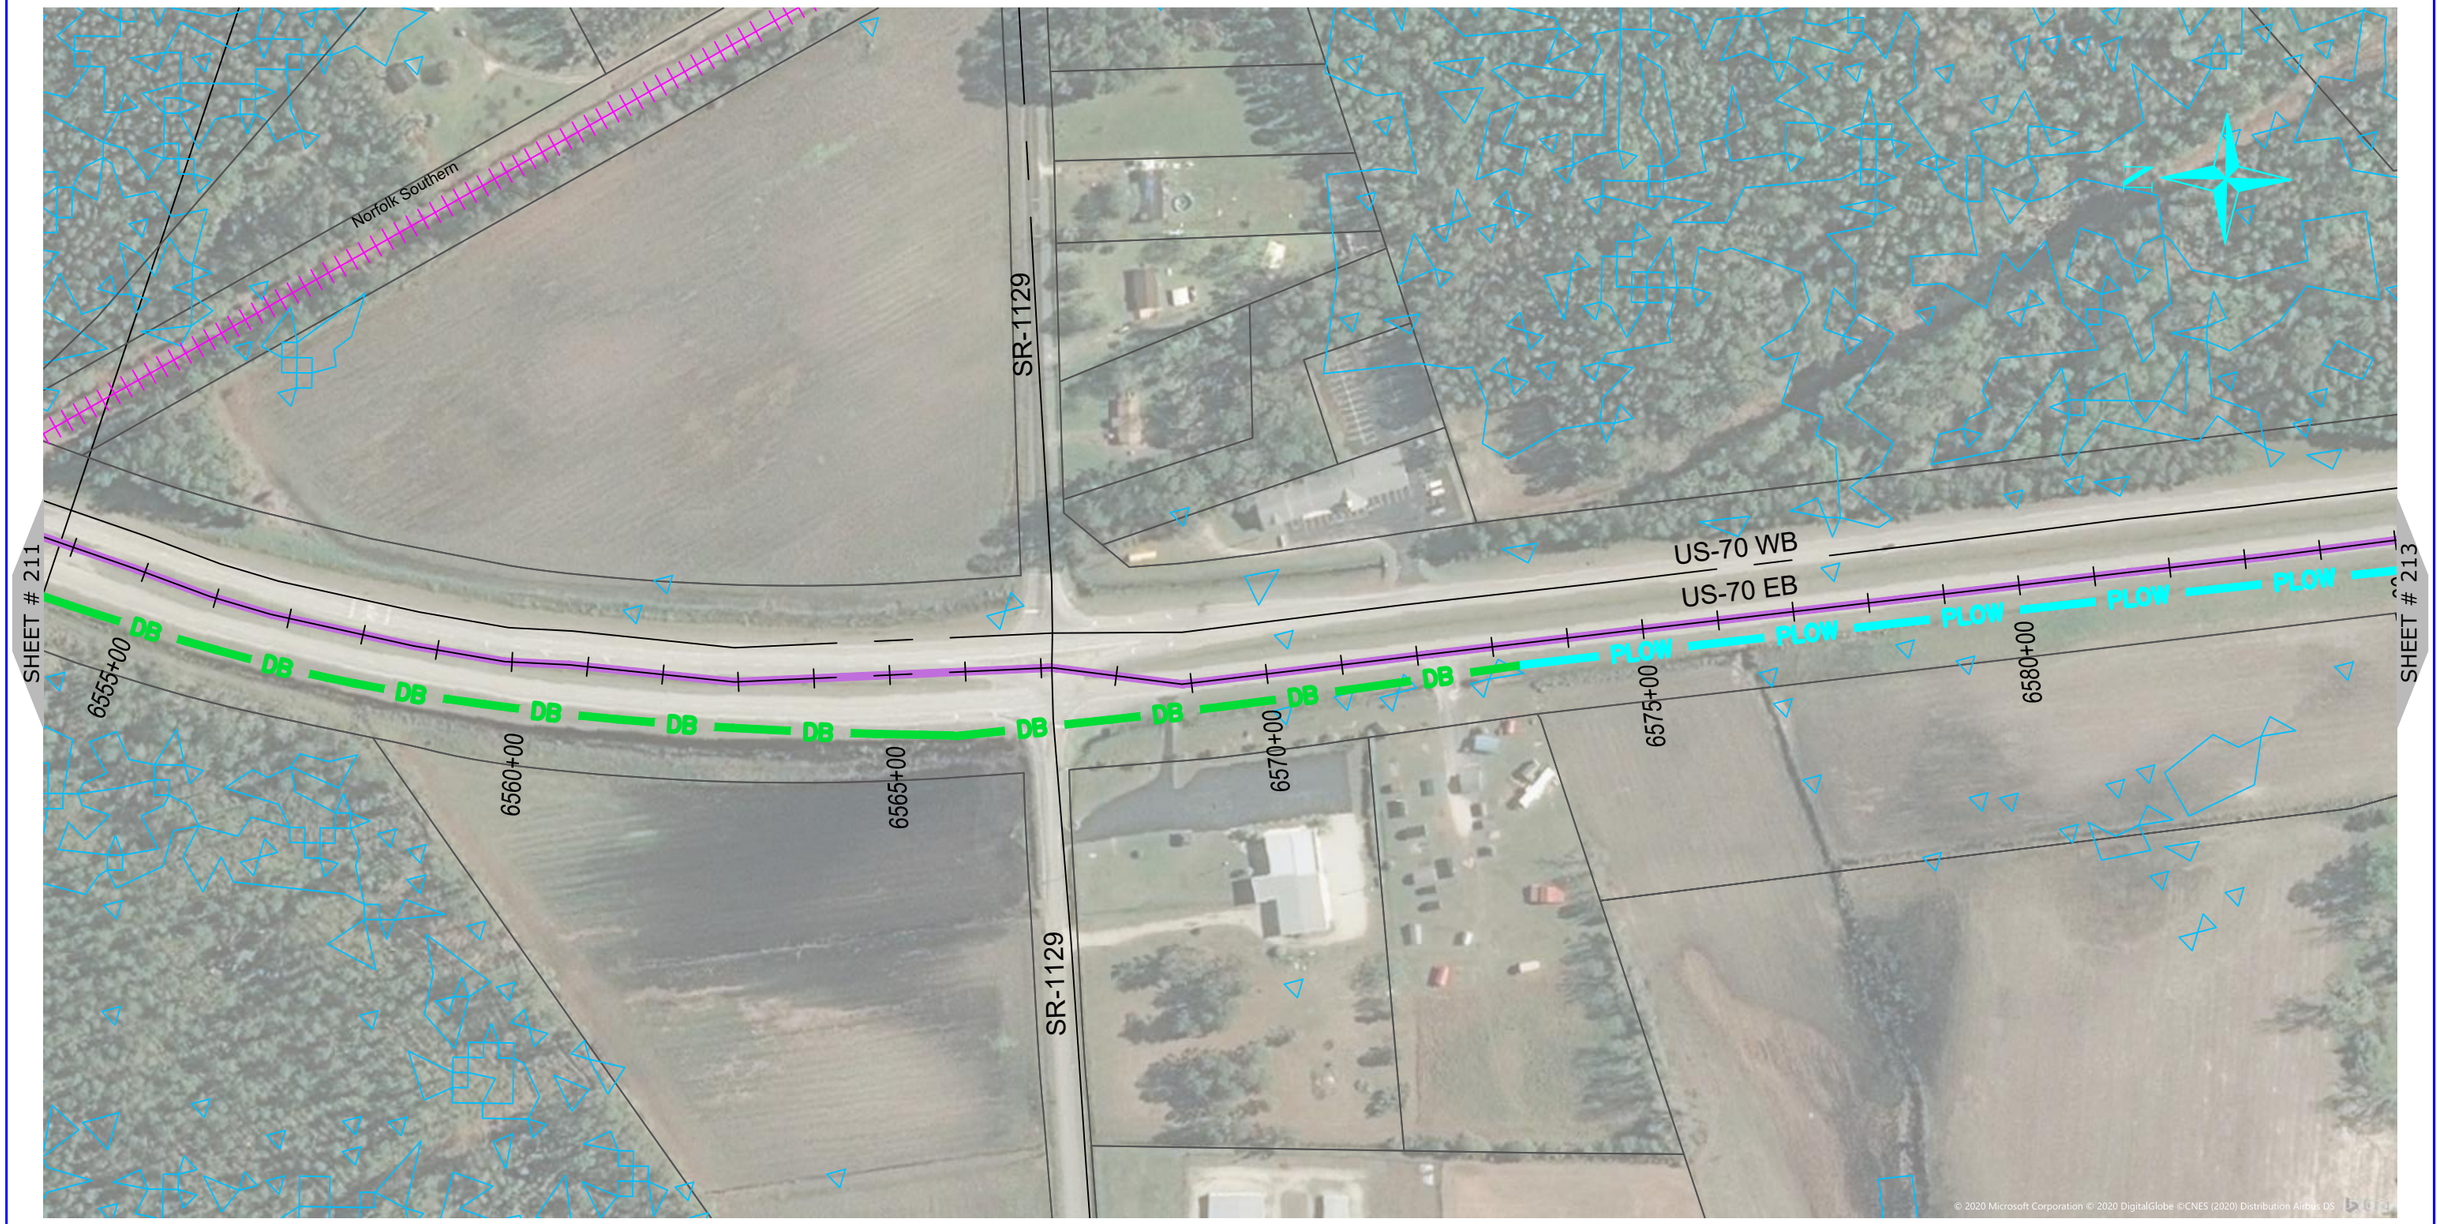

0 200 400

HORIZONTAL SCALE: 1" = 200'

NUG COMMUNICATIONS
3315 ATLANTIC AVE
RALEIGH, NC 27604
(919) 876-5455

REV	DATE	DESCRIPTION
		Carteret County

OWNER: STATE OF NORTH CAROLINA DEPARTMENT OF TRANSPORTATION

BEFORE YOU DIG STOP CALL 1-800-632-4949 N.C. ONE-CALL CENTER IT'S THE LAW

JOB NO:	POC
DATE:	22-06-2020
SCALE:	AS SHOWN
DESIGNED BY:	RAMTECH
DRAWN BY:	RAMTECH
CHECKED BY:	---
APPROVED BY:	---

PROJECT NAME: US-70

SHEET NAME: Sheet - (212)

SHEET: 212

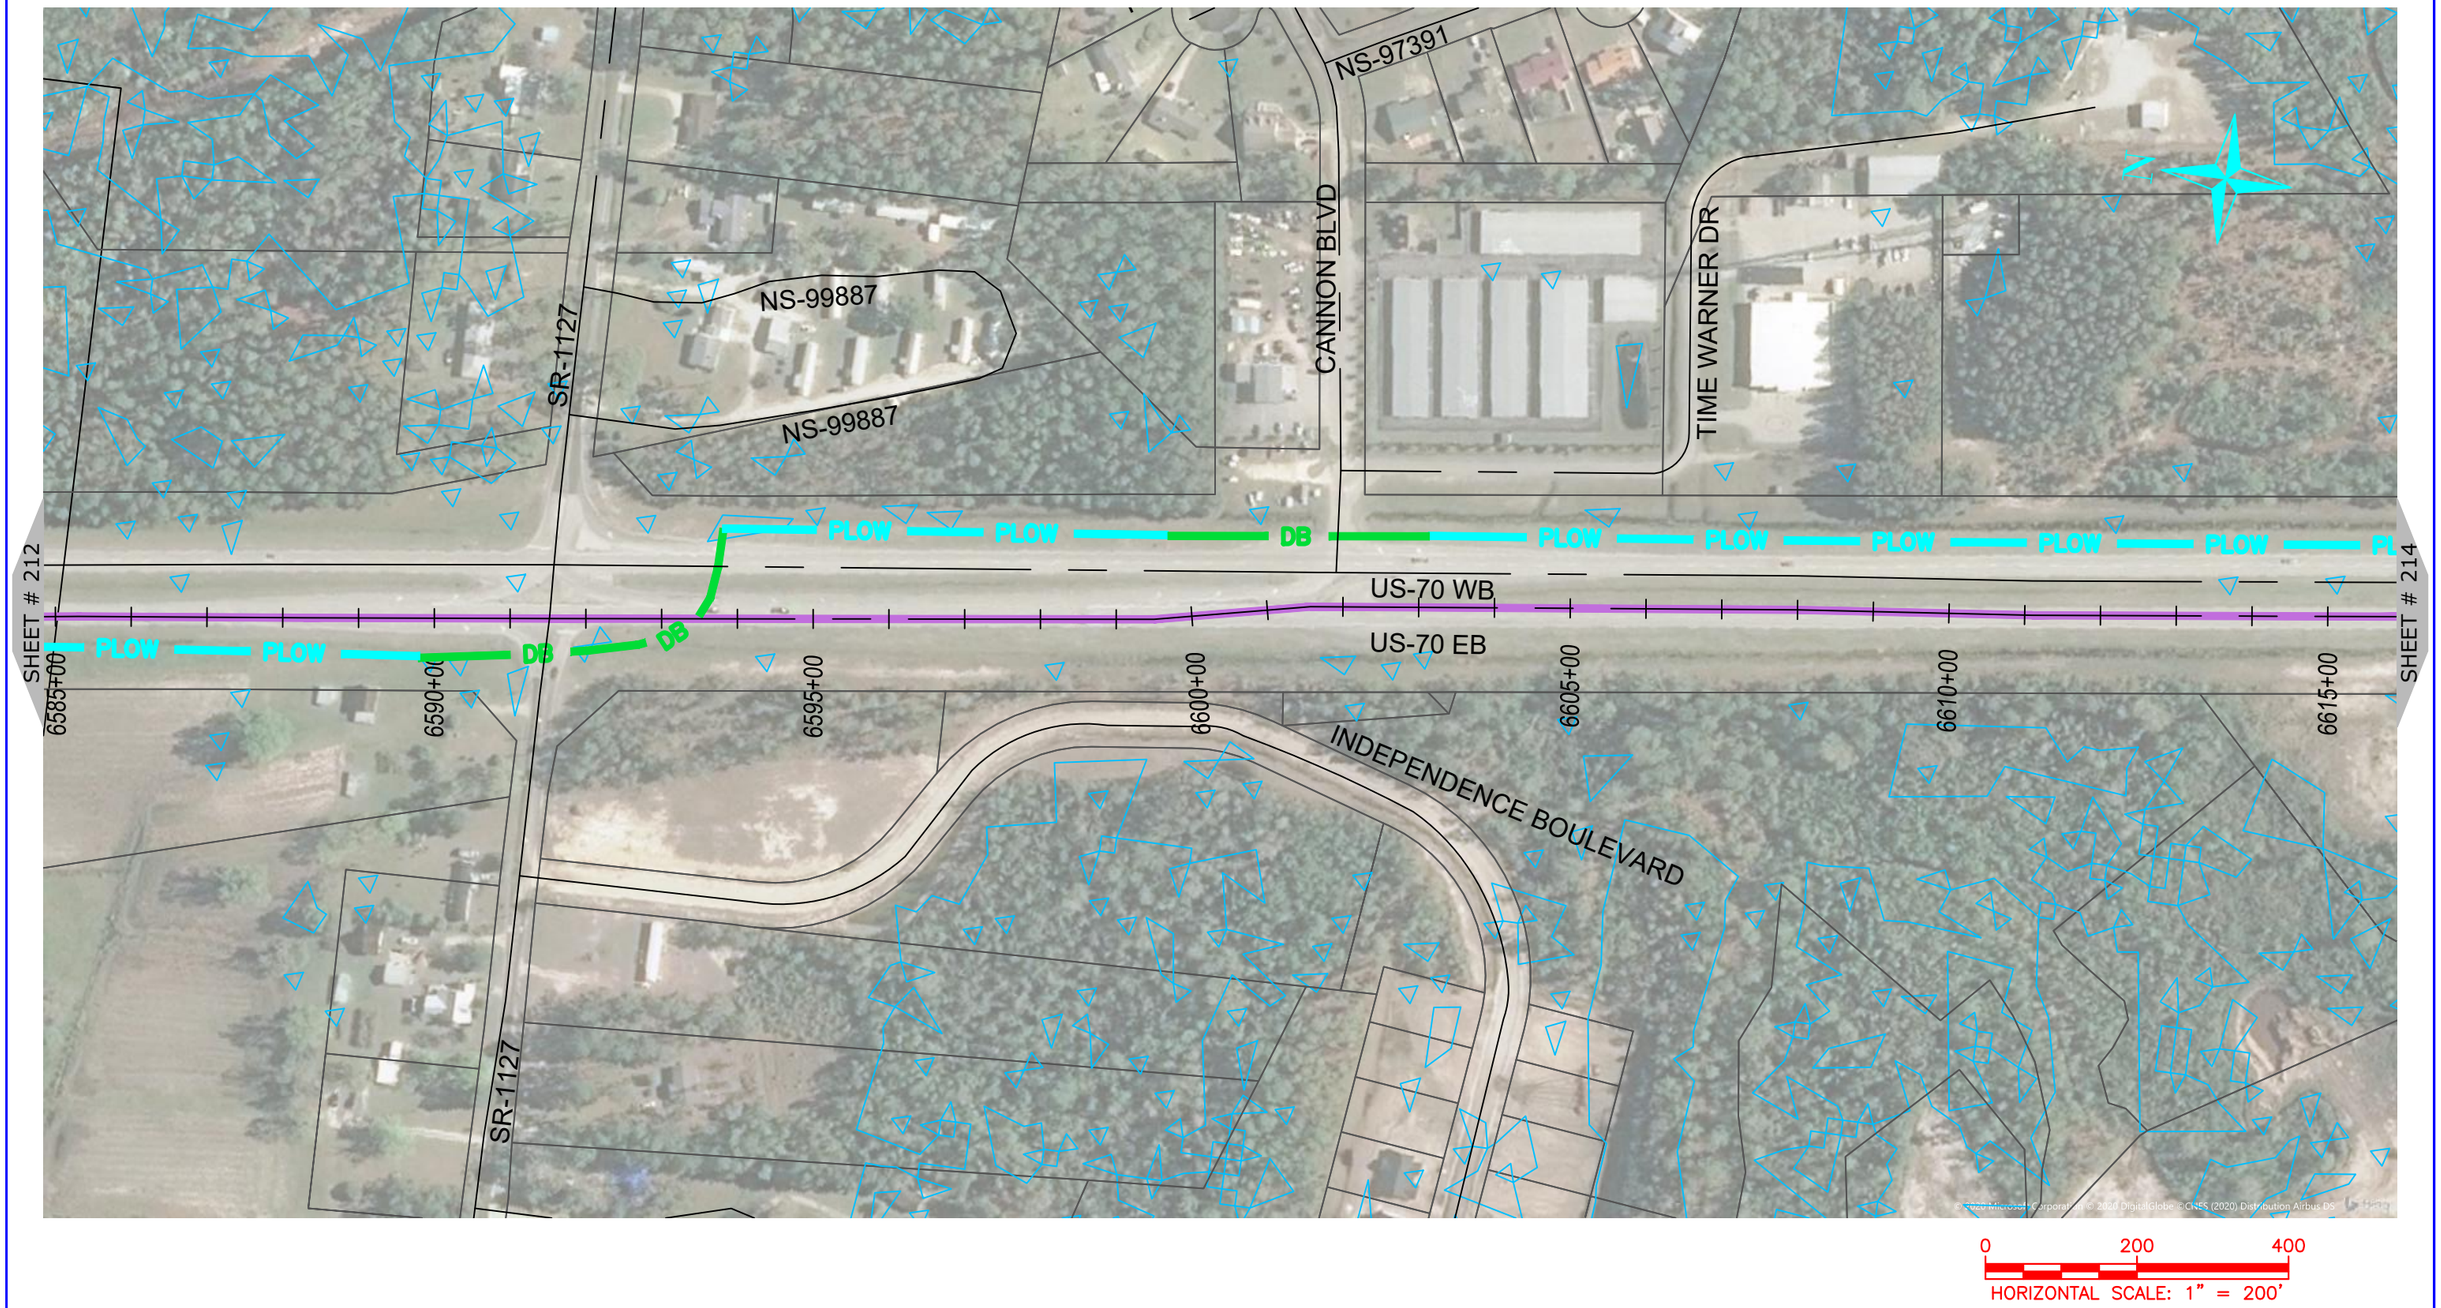

NUG COMMUNICATIONS
3315 ATLANTIC AVE
RALEIGH, NC 27604
(919) 876-5455

REV	DATE	DESCRIPTION
		Carteret County

OWNER: STATE OF NORTH CAROLINA DEPARTMENT OF TRANSPORTATION

BEFORE YOU DIG STOP CALL 1-800-632-4949 N.C. ONE-CALL CENTER IT'S THE LAW

JOB NO:	POC
DATE:	22-06-2020
SCALE:	AS SHOWN
DESIGNED BY:	RAMTECH
DRAWN BY:	RAMTECH
CHECKED BY:	---
APPROVED BY:	---

PROJECT NAME: US-70

SHEET NAME: Sheet - (213)

SHEET: 213

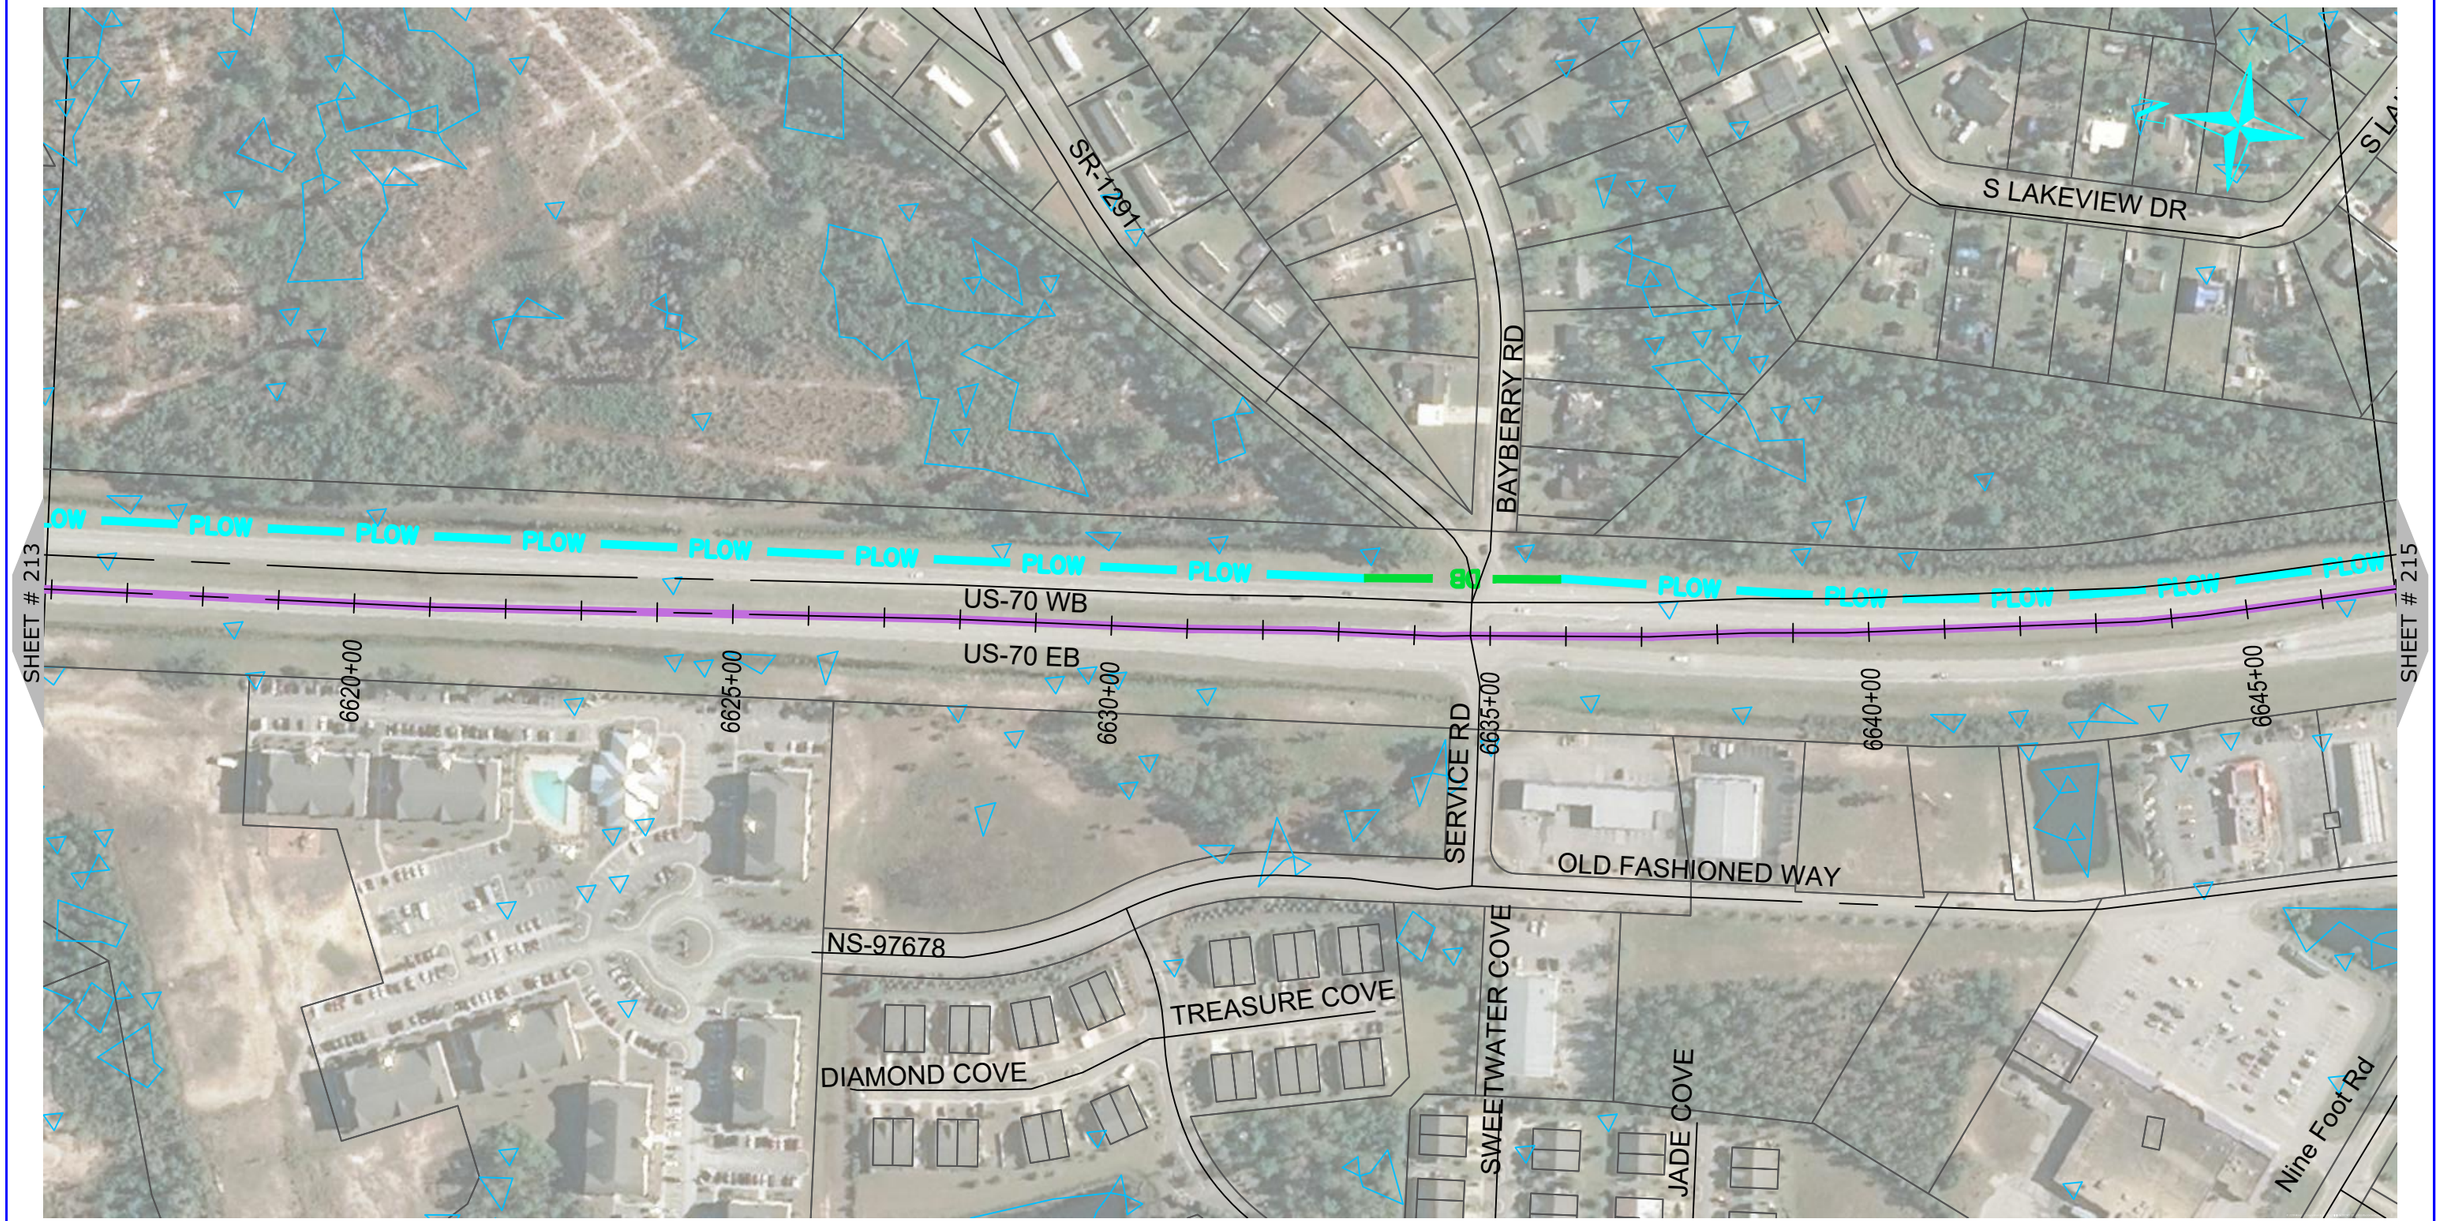

NUG COMMUNICATIONS
3315 ATLANTIC AVE
RALEIGH, NC 27604
(919) 876-5455

REV	DATE	DESCRIPTION
		Carteret County

OWNER: STATE OF NORTH CAROLINA DEPARTMENT OF TRANSPORTATION

BEFORE YOU DIG STOP CALL 1-800-632-4949 N.C. ONE-CALL CENTER IT'S THE LAW

JOB NO:	POC
DATE:	22-06-2020
SCALE:	AS SHOWN
DESIGNED BY:	RAMTECH
DRAWN BY:	RAMTECH
CHECKED BY:	---
APPROVED BY:	---

PROJECT NAME: US-70

SHEET NAME: Sheet - (214)

SHEET: 214

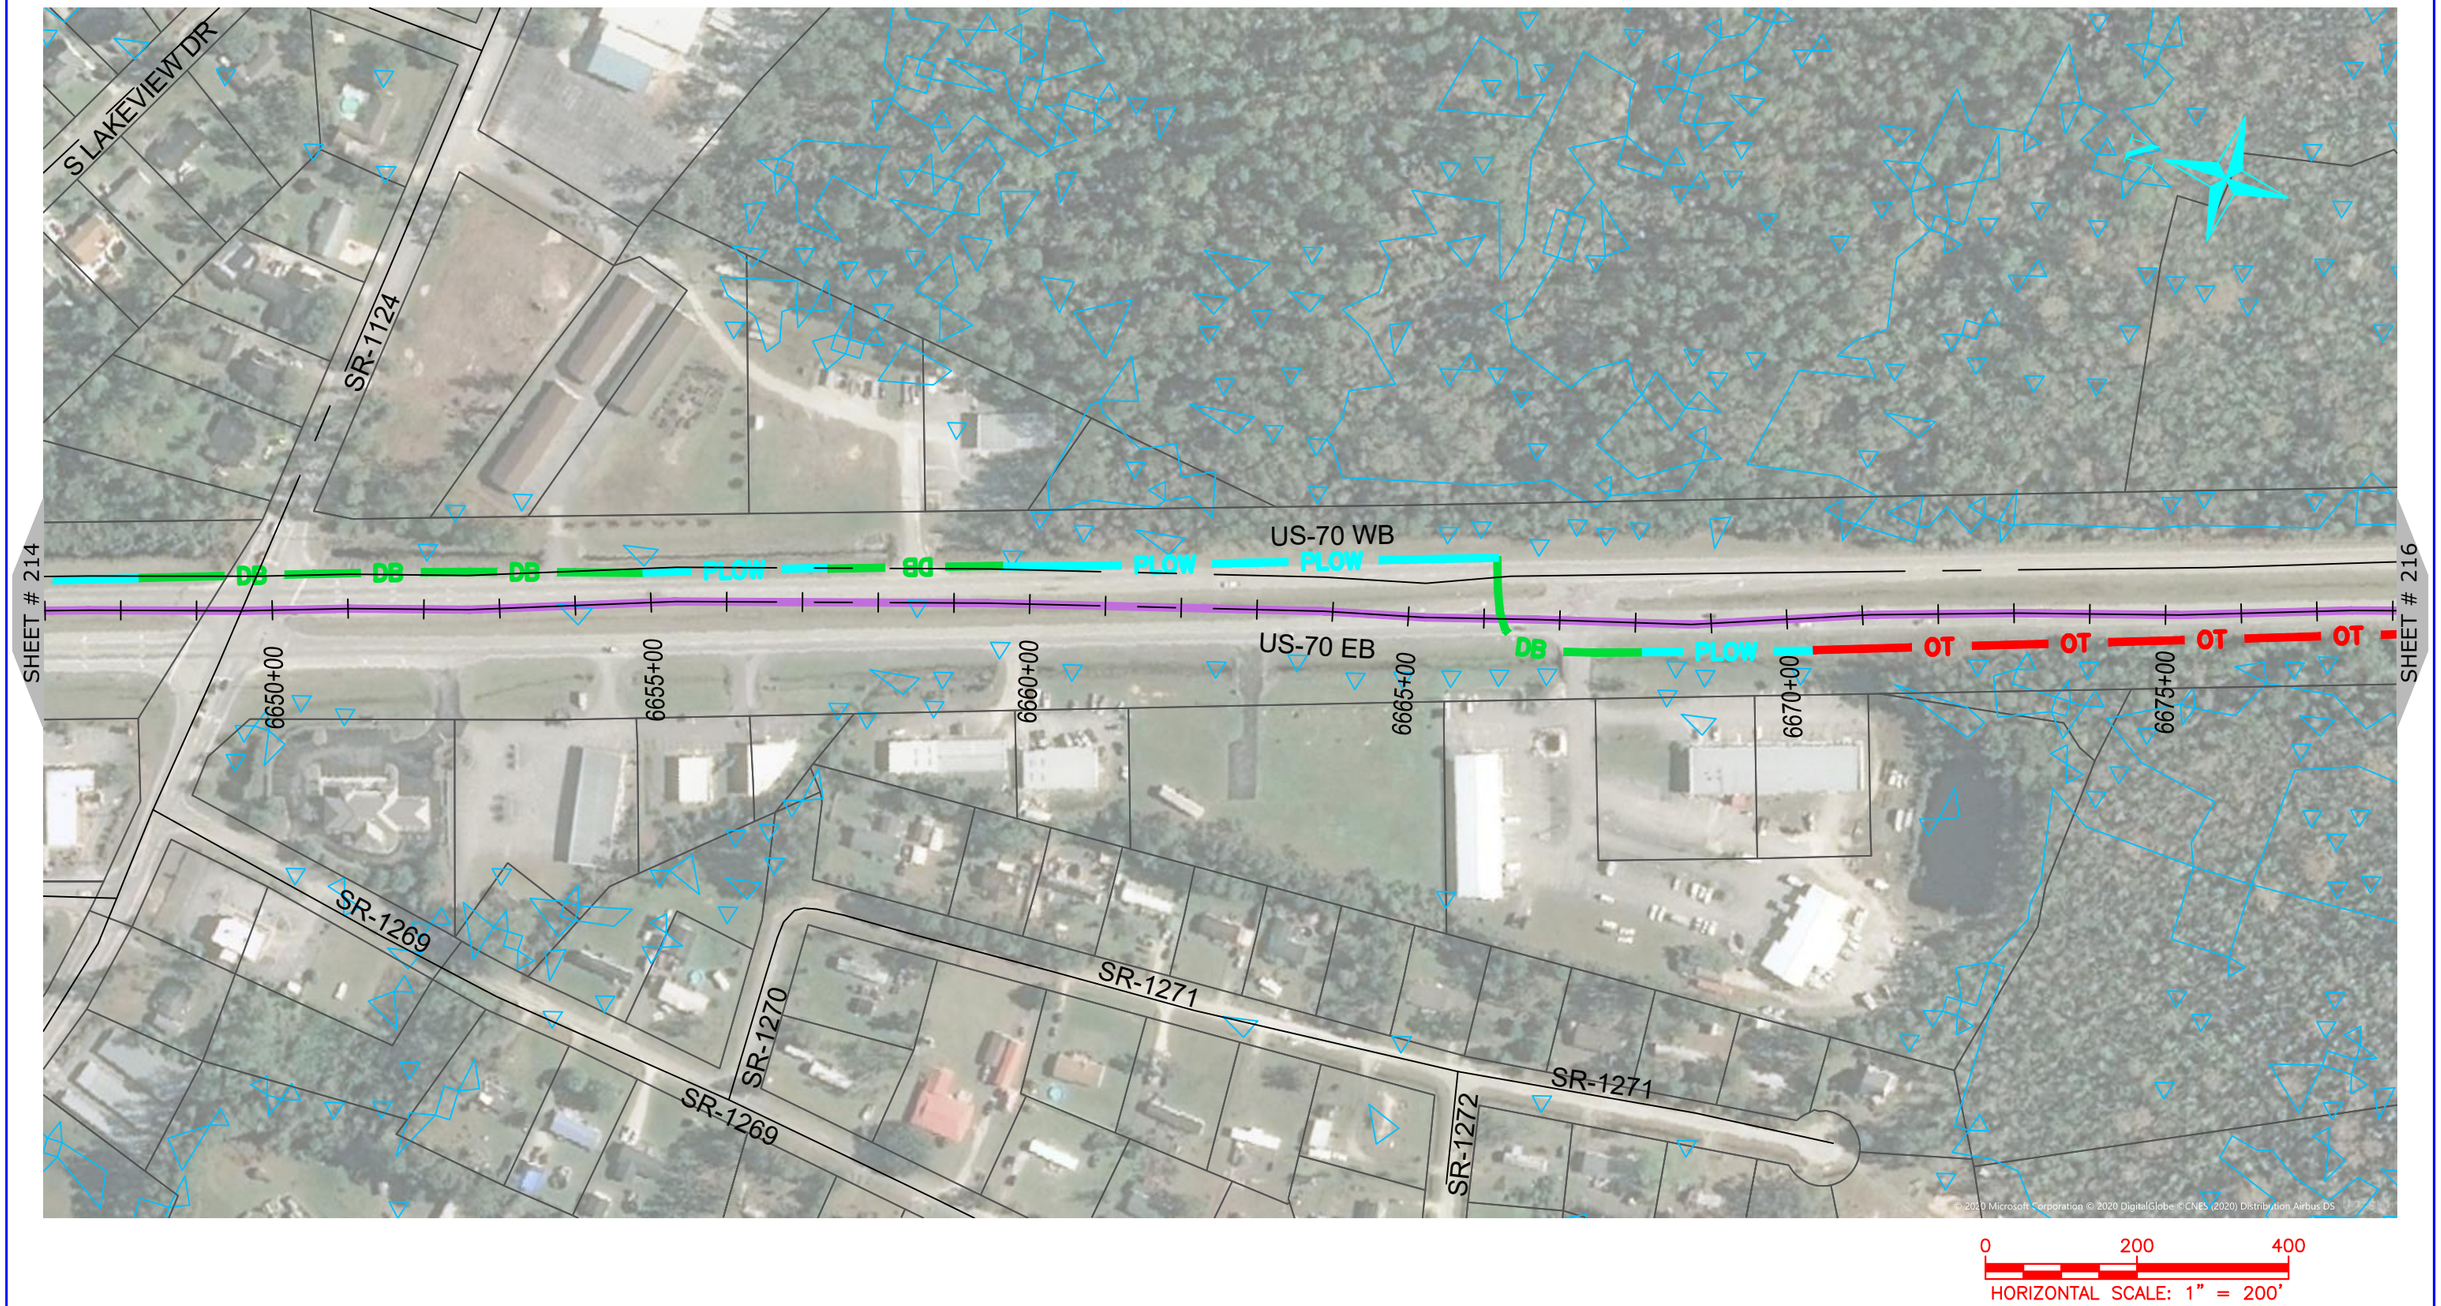

ONUG COMMUNICATIONS
3315 ATLANTIC AVE
RALEIGH, NC 27604
(919) 876-5455

REV	DATE	DESCRIPTION
		Carteret County

OWNER: STATE OF NORTH CAROLINA DEPARTMENT OF TRANSPORTATION

BEFORE YOU DIG STOP CALL 1-800-632-4949 N.C. ONE-CALL CENTER IT'S THE LAW

JOB NO:	POC
DATE:	22-06-2020
SCALE:	AS SHOWN
DESIGNED BY:	RAMTECH
DRAWN BY:	RAMTECH
CHECKED BY:	---
APPROVED BY:	---

PROJECT NAME: US-70

SHEET NAME: Sheet - (215)

SHEET: 215

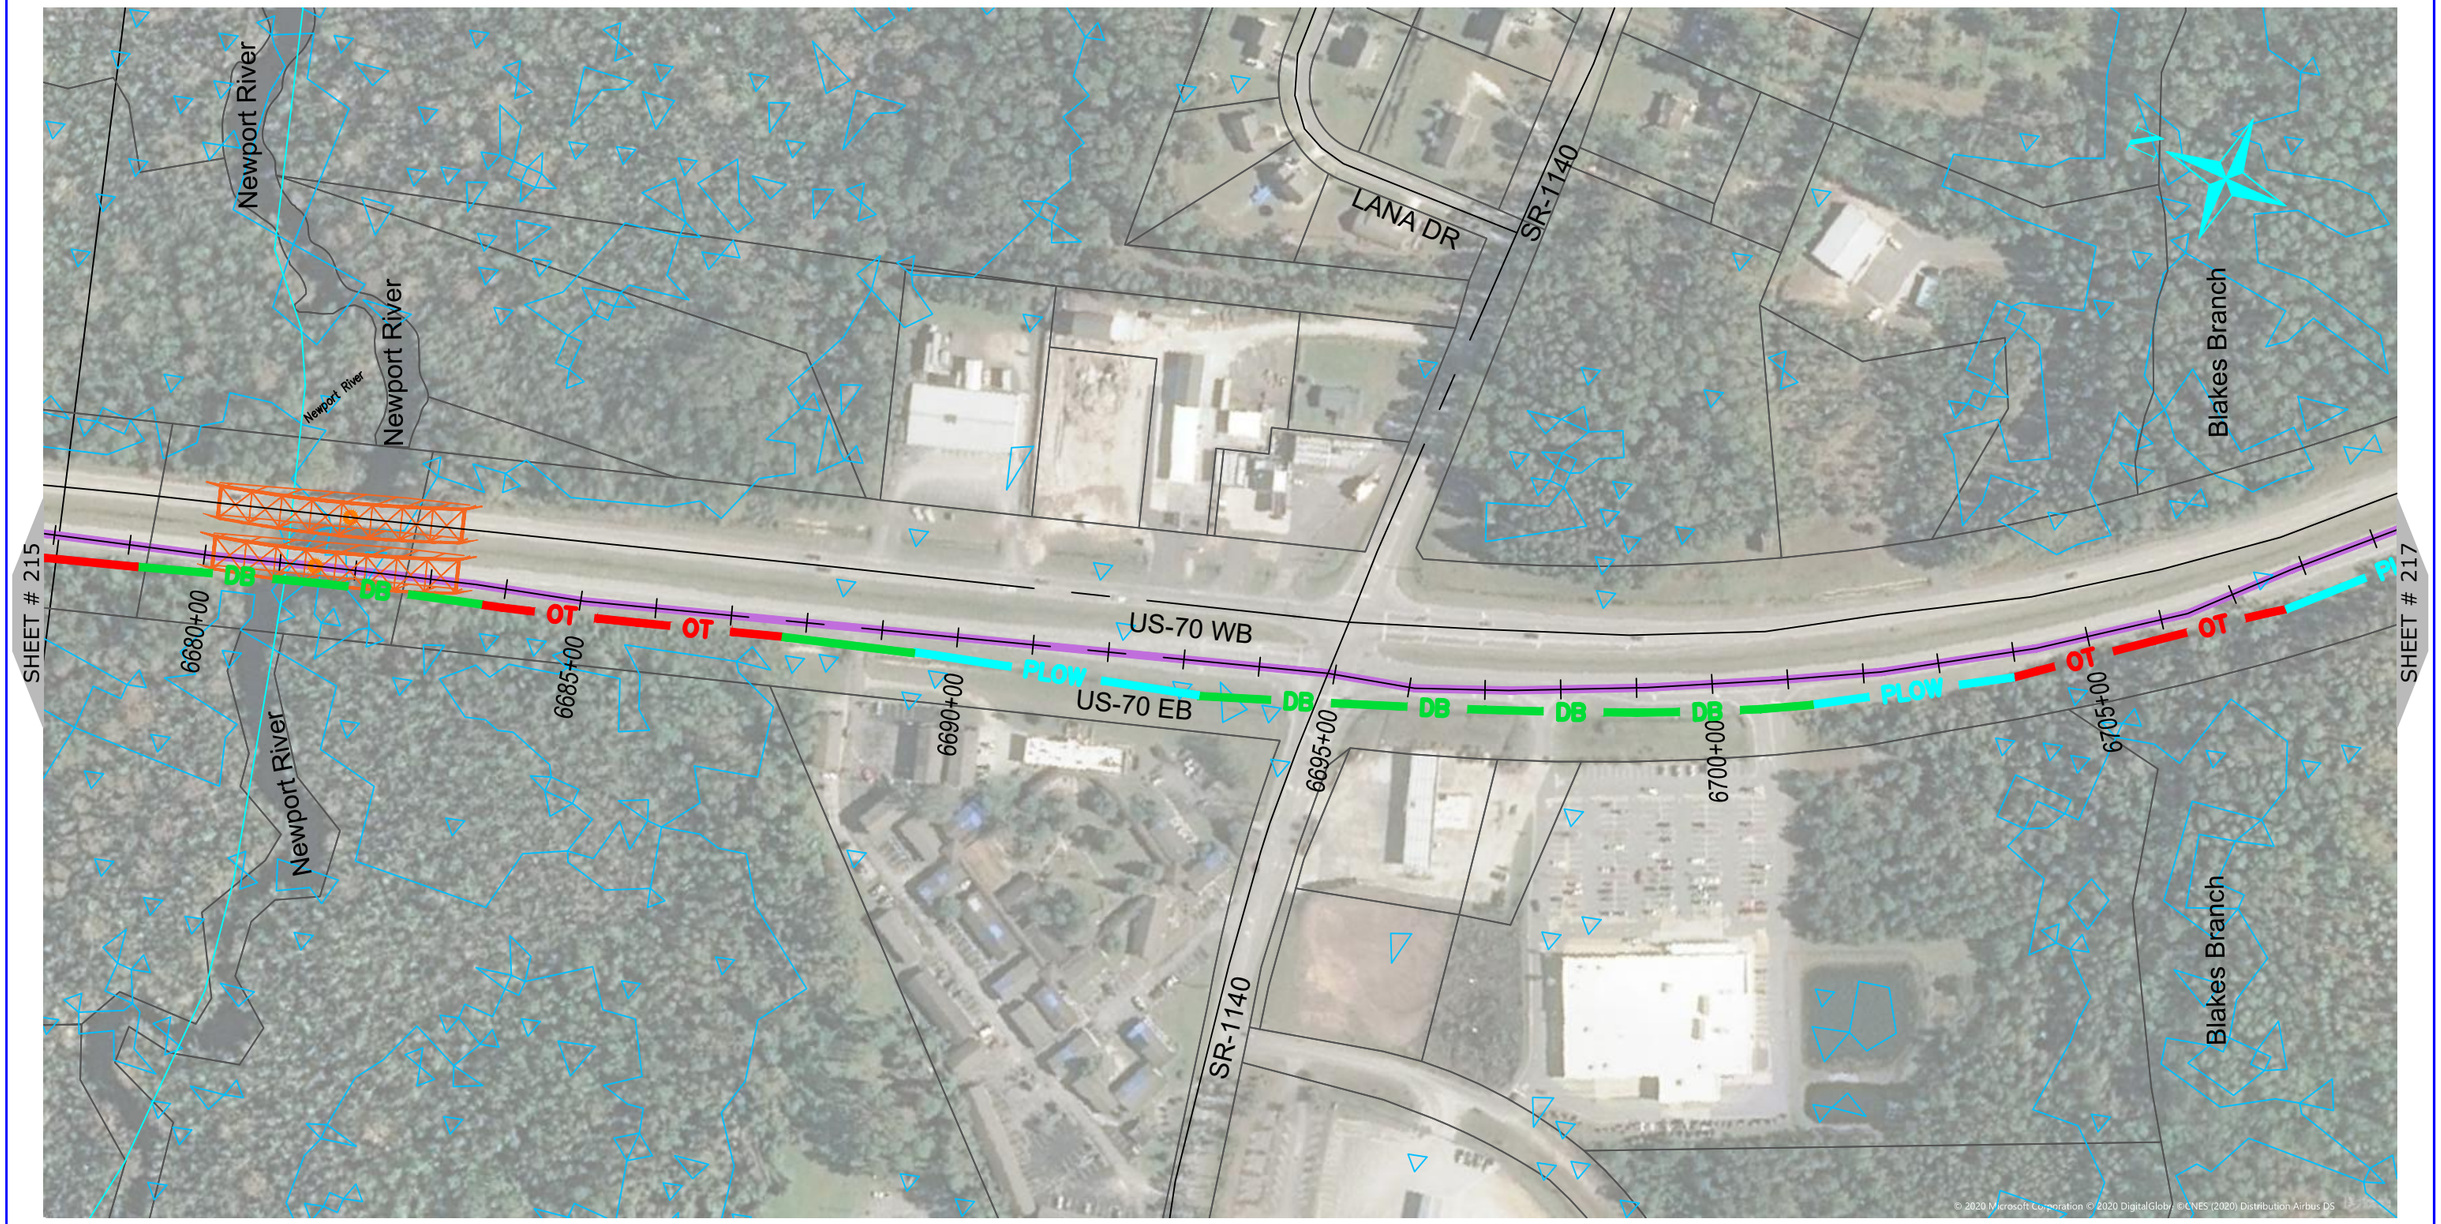

0 200 400

HORIZONTAL SCALE: 1" = 200'

NUG COMMUNICATIONS

3315 ATLANTIC AVE
RALEIGH, NC 27604
(919) 876-5455

REV	DATE	DESCRIPTION
		Carteret County

OWNER:

STATE OF NORTH CAROLINA DEPARTMENT OF TRANSPORTATION

BEFORE YOU DIG
STOP
CALL 1-800-632-4949
N.C. ONE-CALL CENTER
IT'S THE LAW

JOB NO:	POC
DATE:	22-06-2020
SCALE:	AS SHOWN
DESIGNED BY:	RAMTECH
DRAWN BY:	RAMTECH
CHECKED BY:	---
APPROVED BY:	---

PROJECT NAME: US-70

SHEET NAME: Sheet - (216)

SHEET: 216

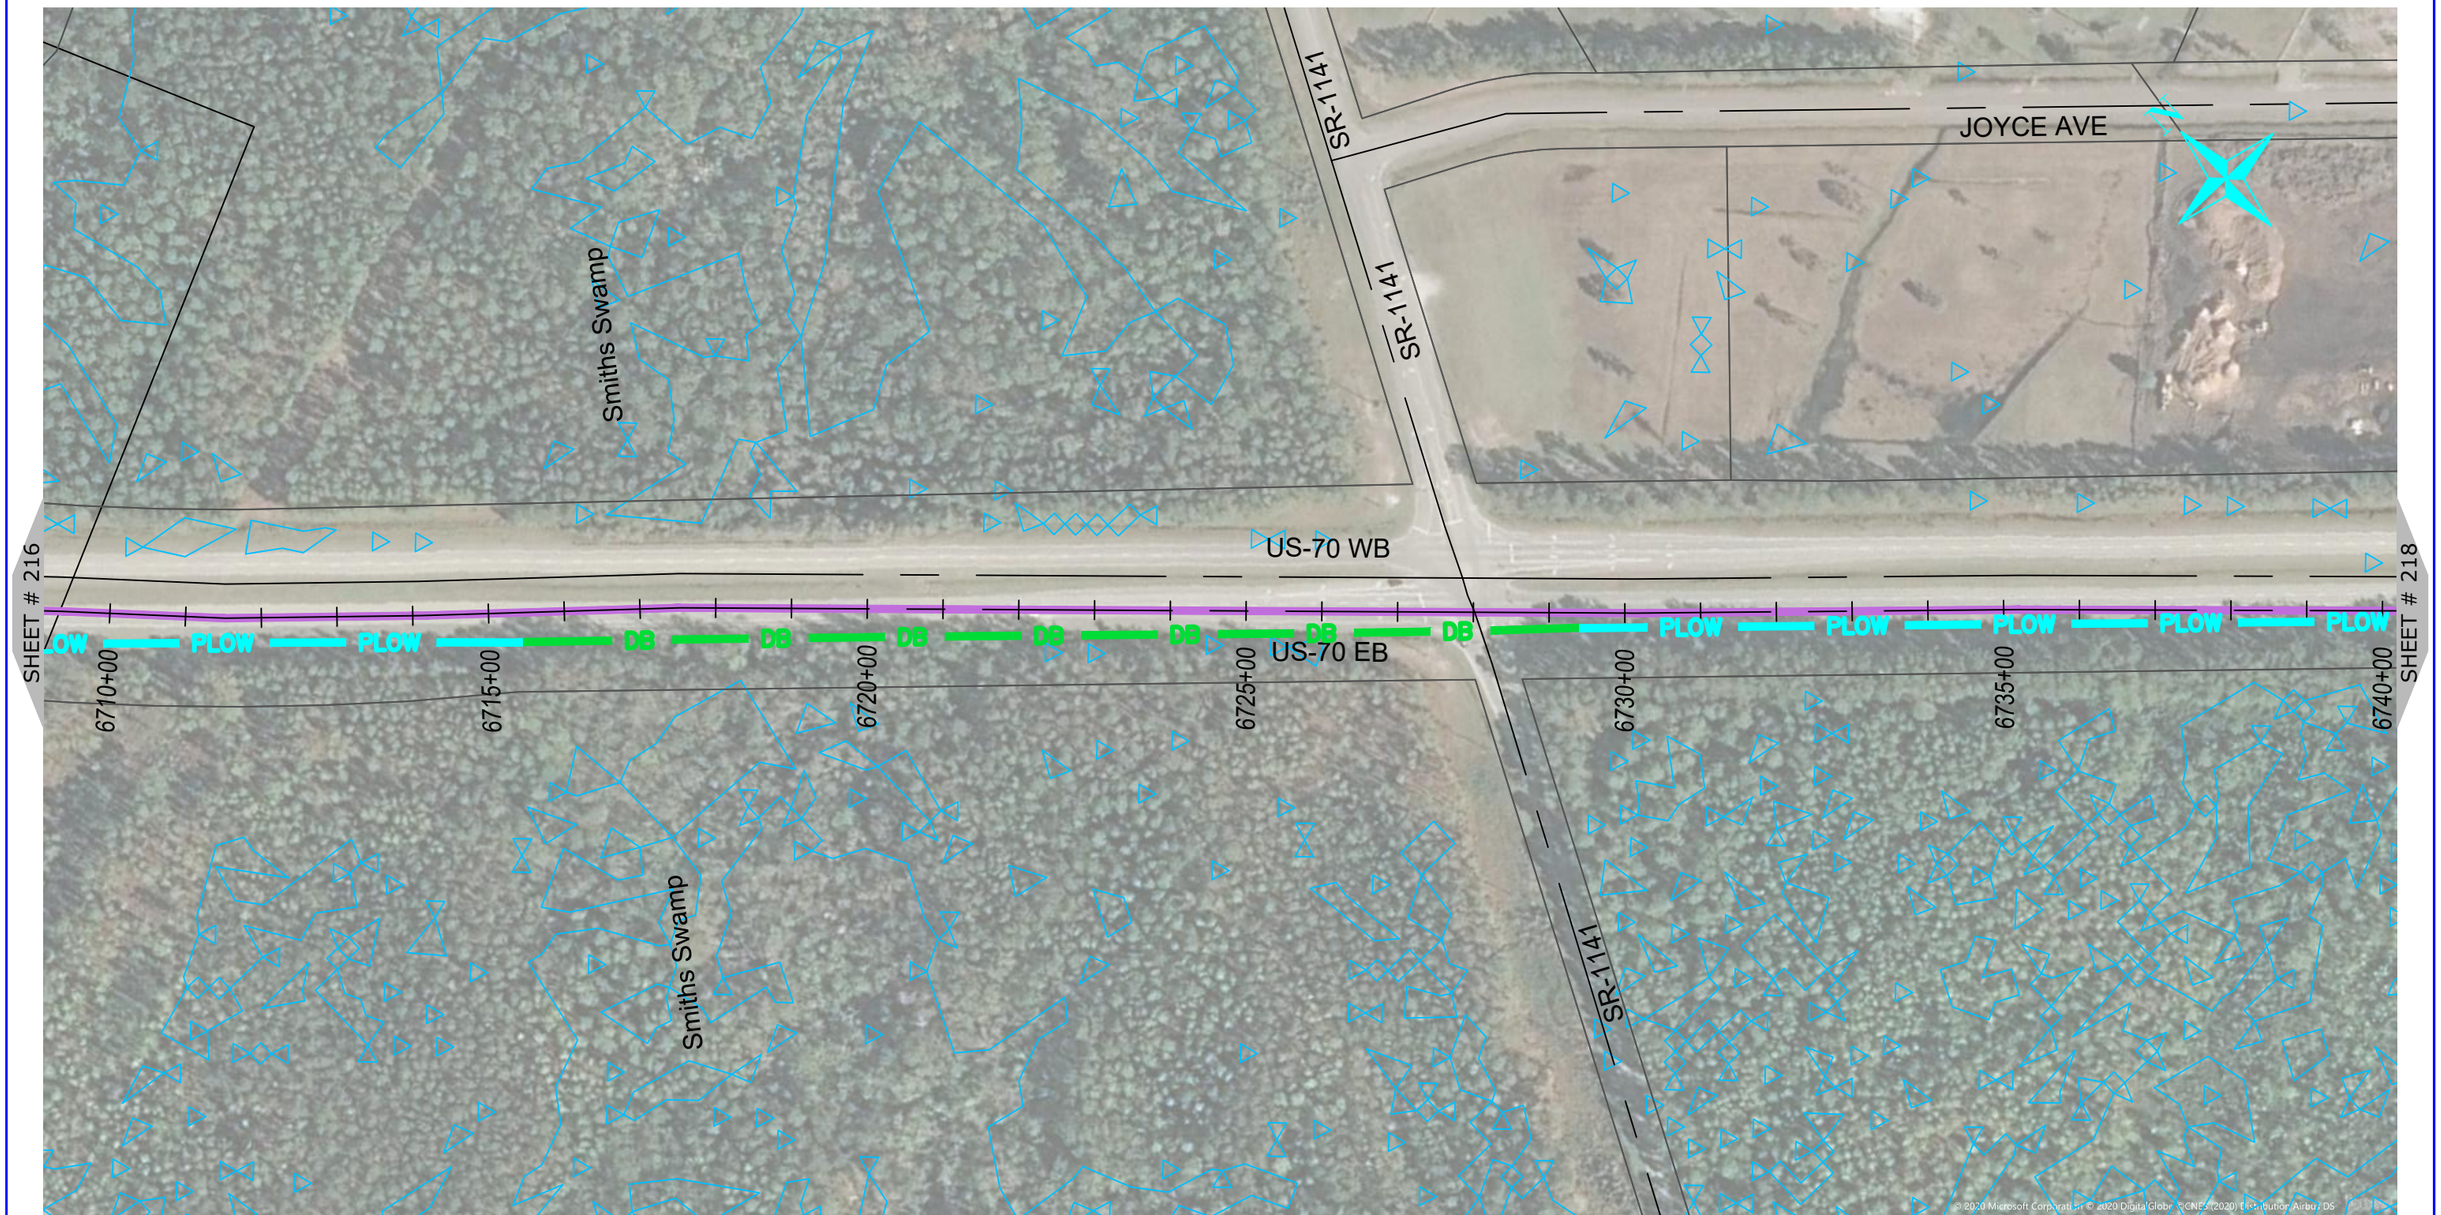

NUG COMMUNICATIONS

3315 ATLANTIC AVE
RALEIGH, NC 27604
(919) 876-5455

REV	DATE	DESCRIPTION
		Carteret County

OWNER: STATE OF NORTH CAROLINA DEPARTMENT OF TRANSPORTATION

BEFORE YOU DIG STOP
CALL 1-800-632-4949
N.C. ONE-CALL CENTER
IT'S THE LAW

JOB NO:	POC
DATE:	22-06-2020
SCALE:	AS SHOWN
DESIGNED BY:	RAMTECH
DRAWN BY:	RAMTECH
CHECKED BY:	---
APPROVED BY:	---

PROJECT NAME: US-70

SHEET NAME: Sheet - (217)

SHEET: 217

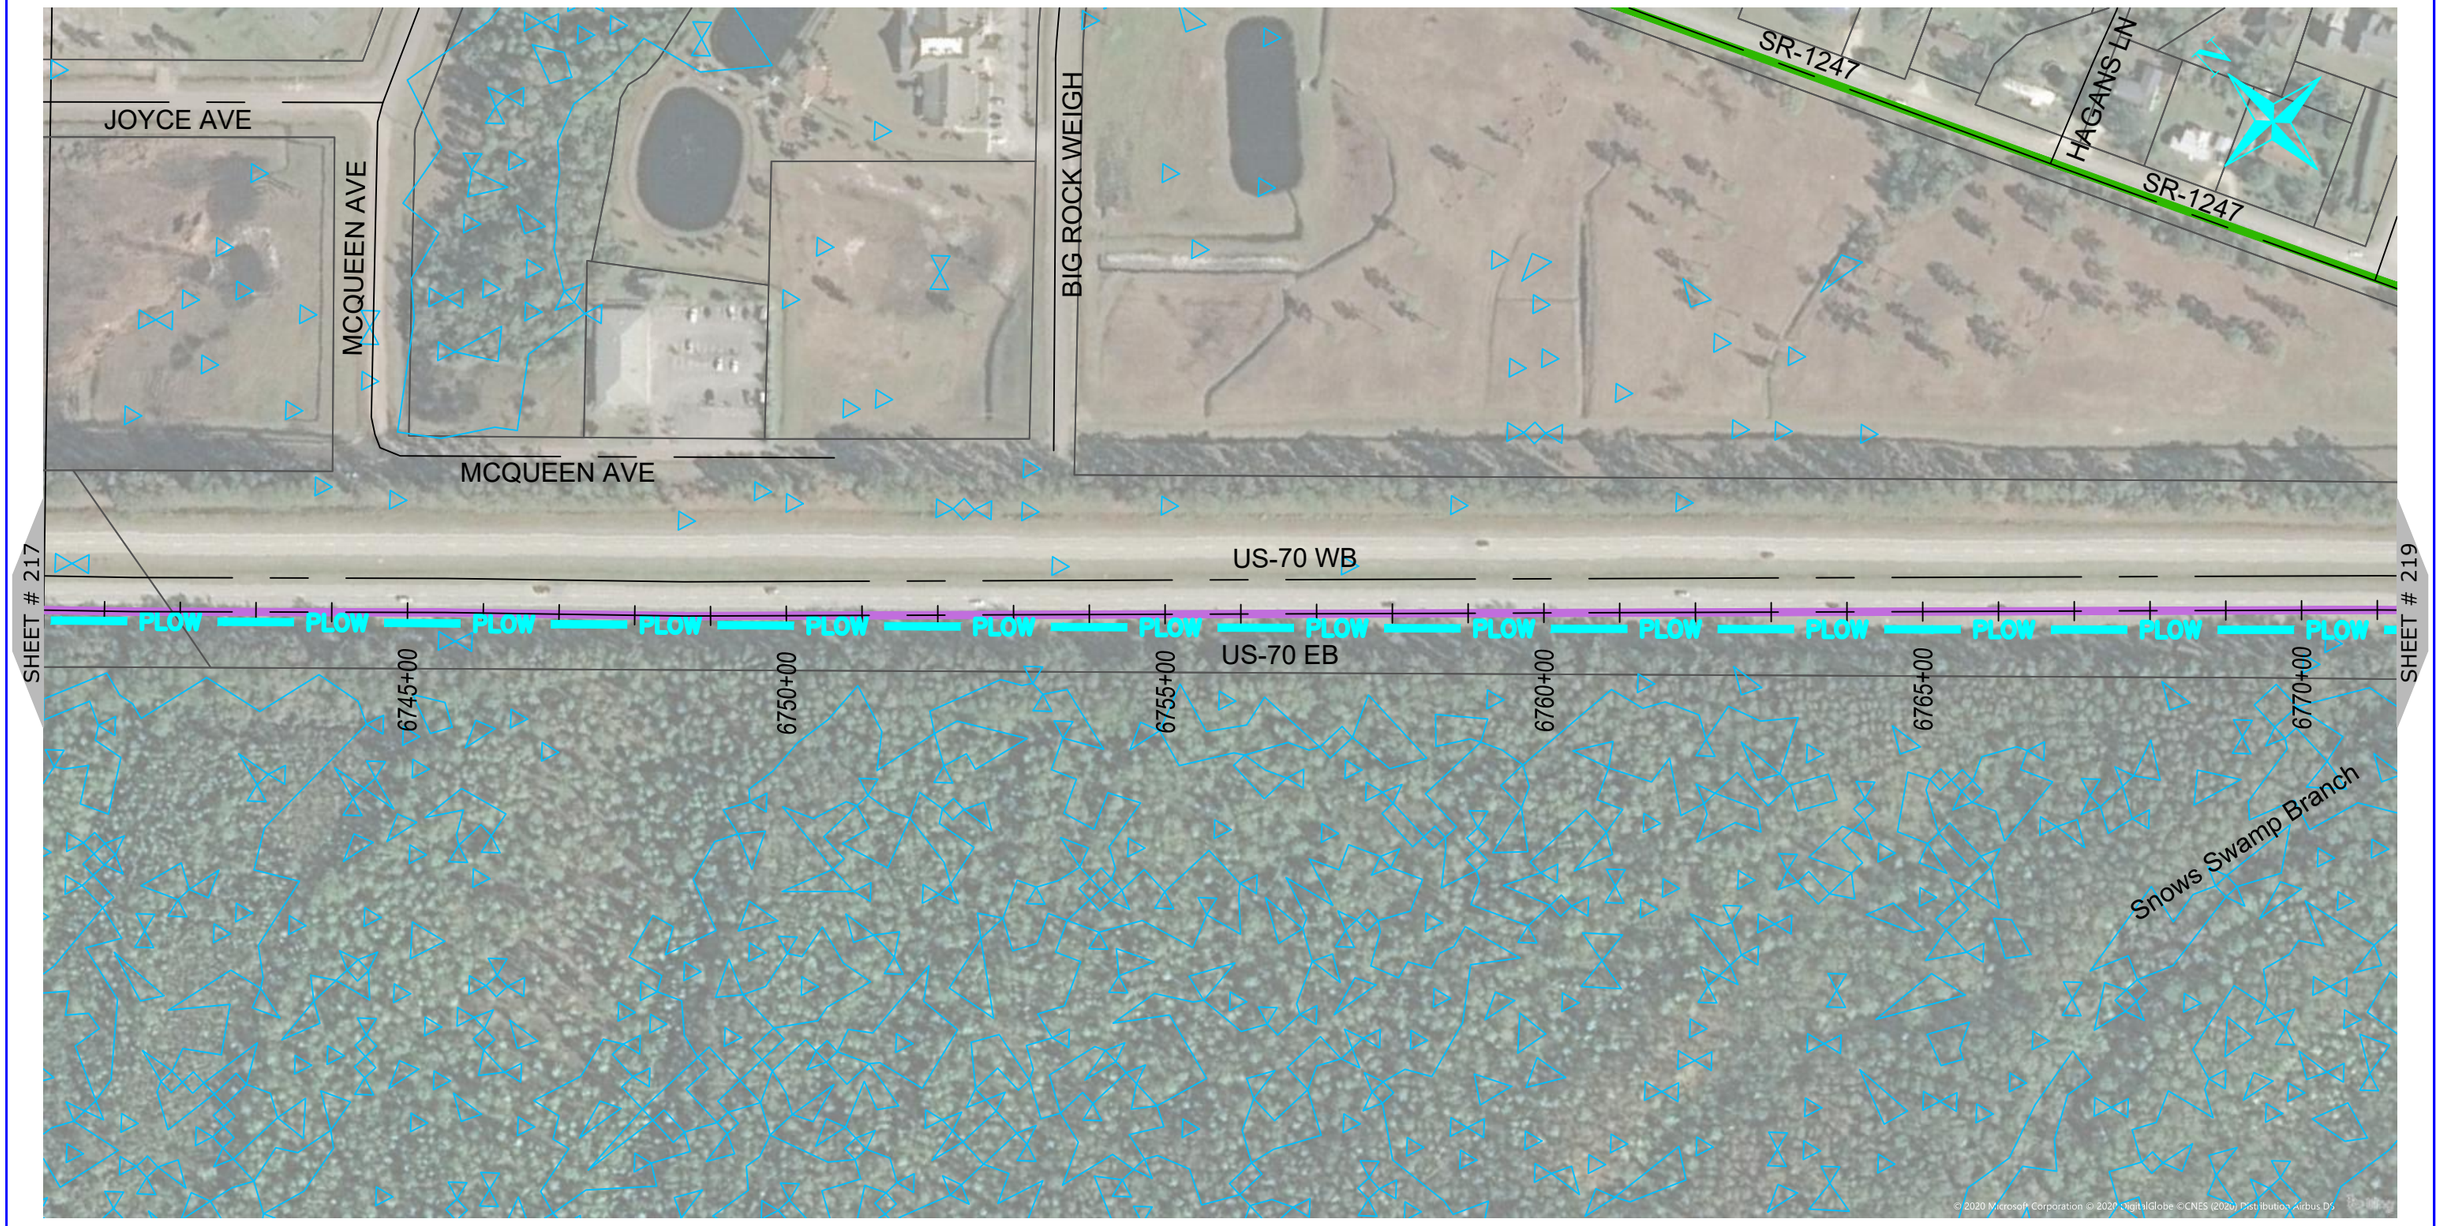

NUG COMMUNICATIONS
3315 ATLANTIC AVE
RALEIGH, NC 27604
(919) 876-5455

REV	DATE	DESCRIPTION
		Carteret County

OWNER: STATE OF NORTH CAROLINA DEPARTMENT OF TRANSPORTATION

BEFORE YOU DIG STOP CALL 1-800-632-4949 N.C. ONE-CALL CENTER IT'S THE LAW

JOB NO:	POC
DATE:	22-06-2020
SCALE:	AS SHOWN
DESIGNED BY:	RAMTECH
DRAWN BY:	RAMTECH
CHECKED BY:	---
APPROVED BY:	---

PROJECT NAME: US-70

SHEET NAME: Sheet - (218)

SHEET: 218

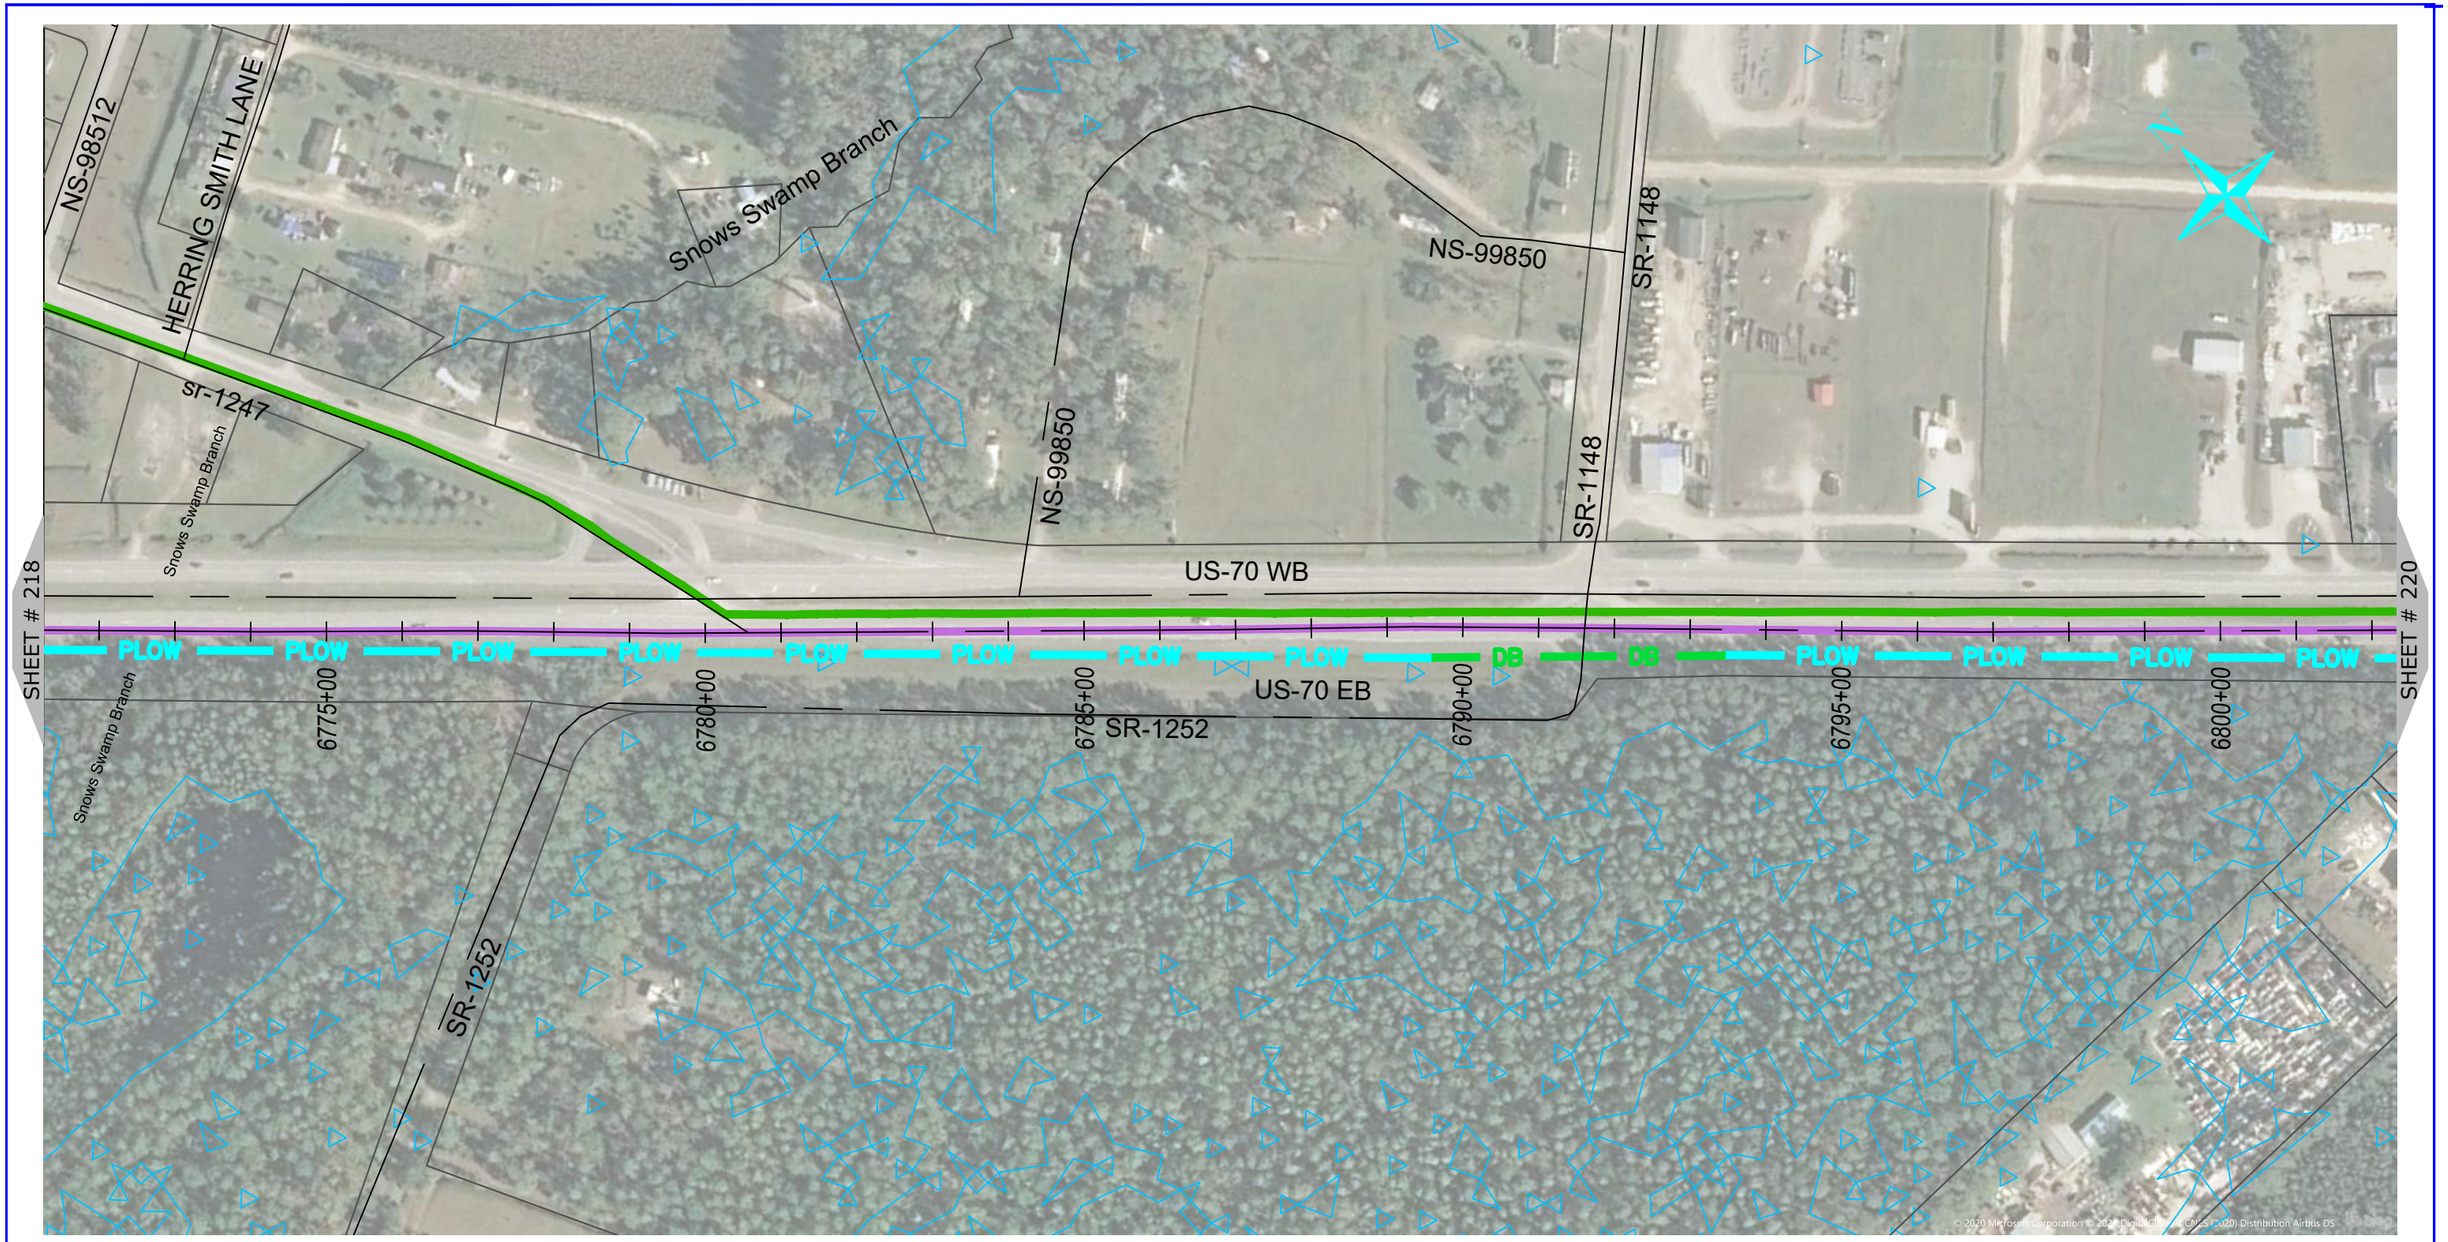

ONUG COMMUNICATIONS
3315 ATLANTIC AVE
RALEIGH, NC 27604
(919) 876-5455

REV	DATE	DESCRIPTION
		Carteret County

OWNER: STATE OF NORTH CAROLINA DEPARTMENT OF TRANSPORTATION

BEFORE YOU DIG STOP CALL 1-800-632-4949 N.C. ONE-CALL CENTER IT'S THE LAW

JOB NO:	POC
DATE:	22-06-2020
SCALE:	AS SHOWN
DESIGNED BY:	RAMTECH
DRAWN BY:	RAMTECH
CHECKED BY:	---
APPROVED BY:	---

PROJECT NAME: US-70

SHEET NAME: Sheet - (219)

SHEET: 219

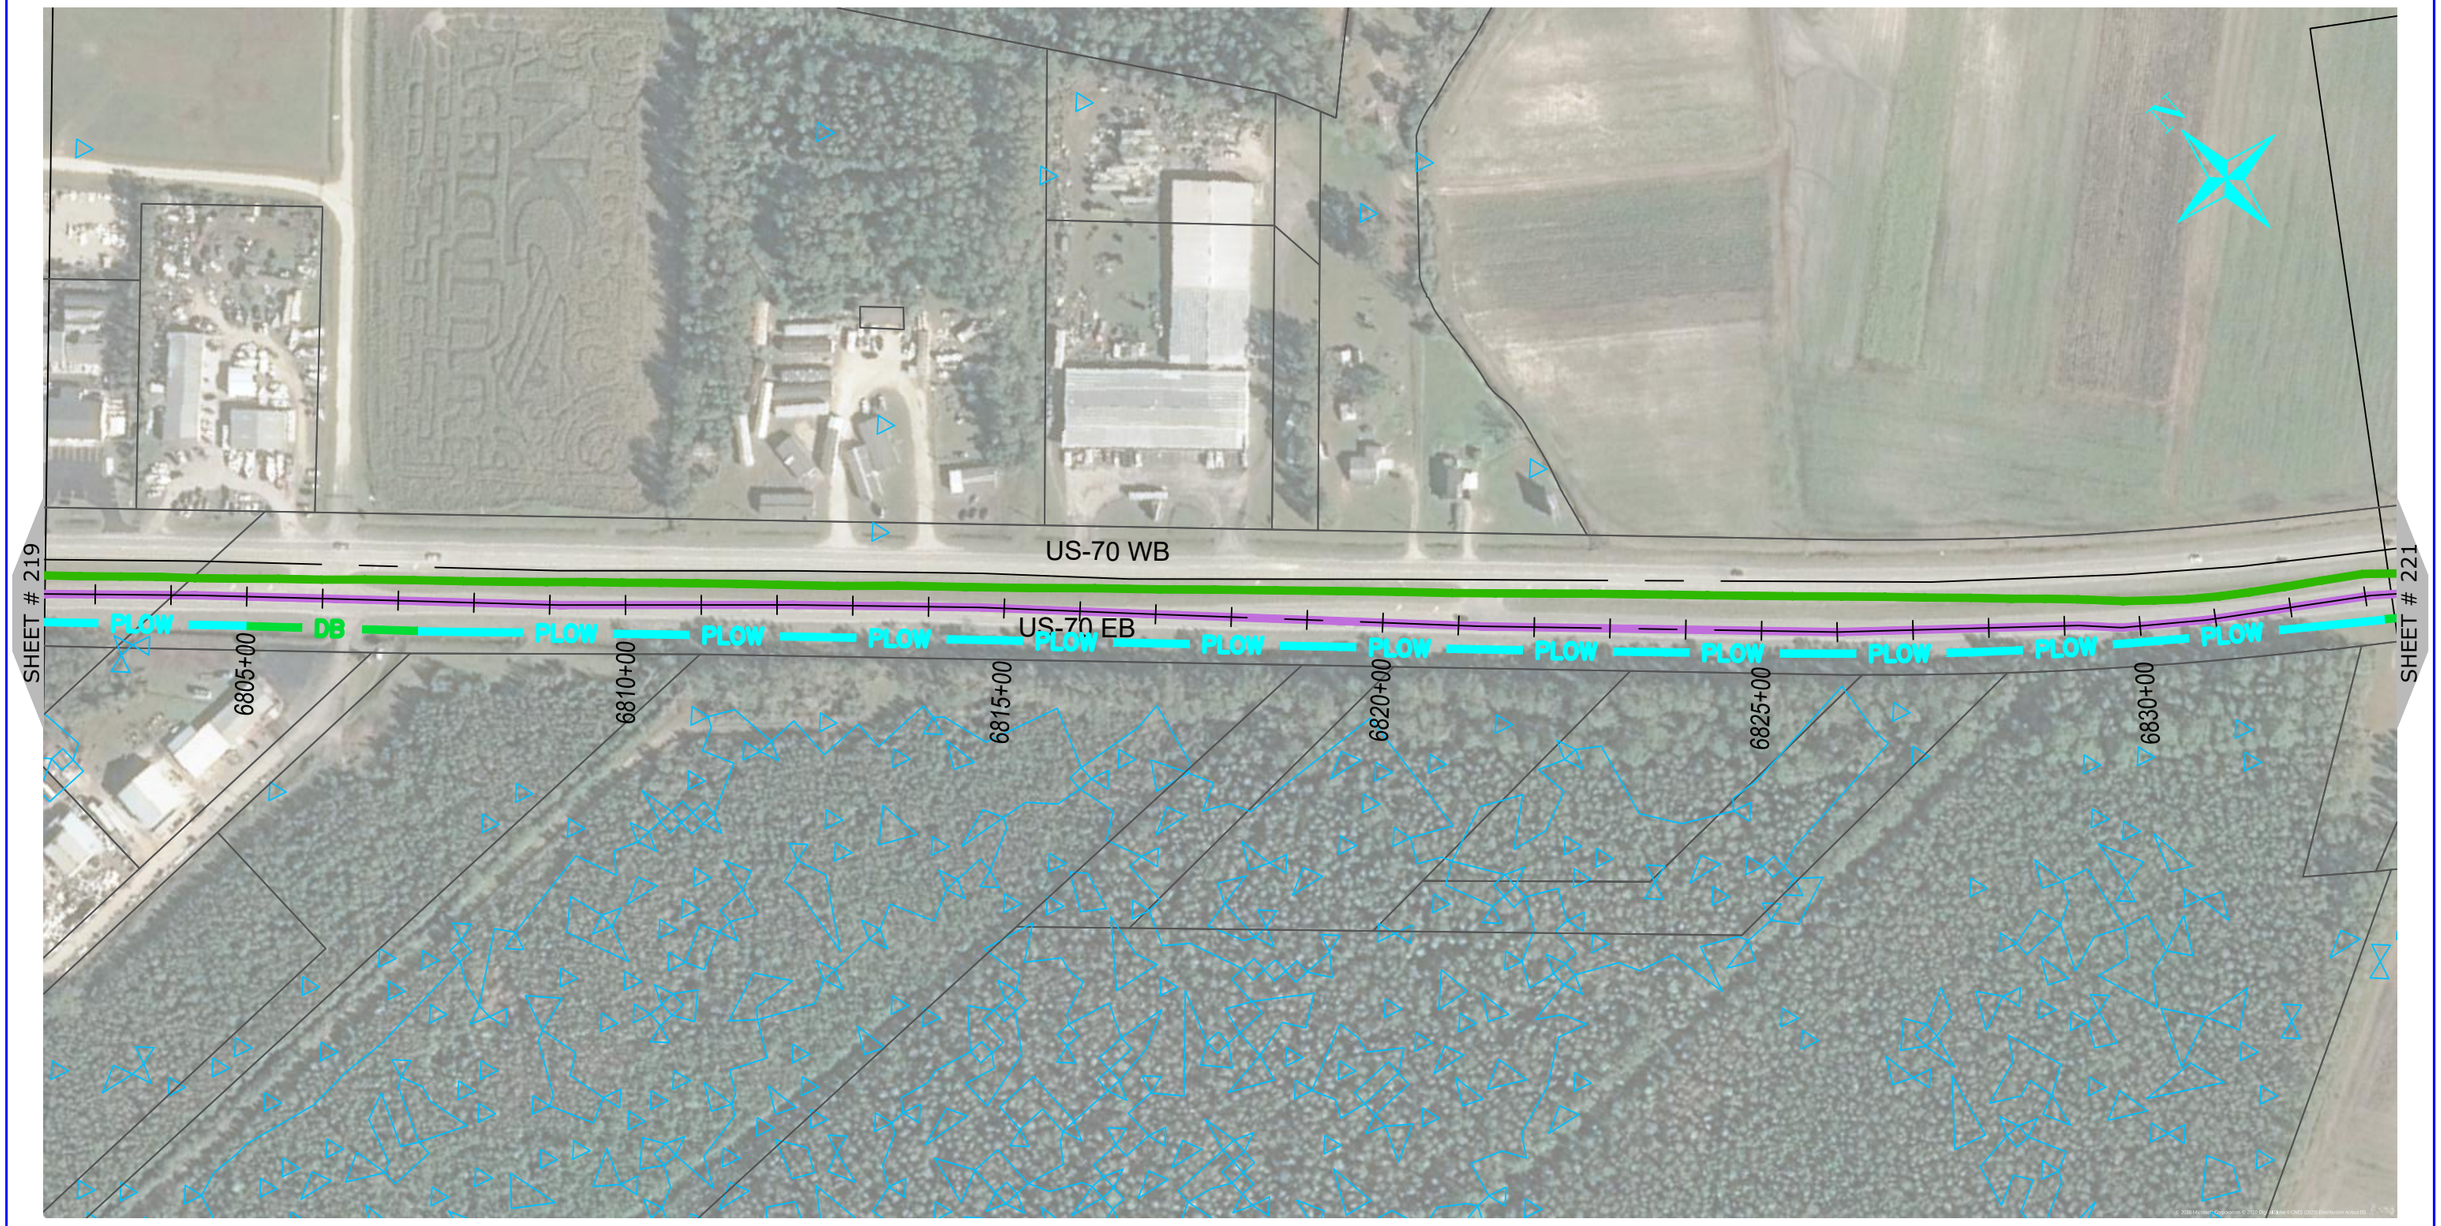

0 200 400

HORIZONTAL SCALE: 1" = 200'

NUG COMMUNICATIONS
3315 ATLANTIC AVE
RALEIGH, NC 27604
(919) 876-5455

REV	DATE	DESCRIPTION
		Carteret County

OWNER: STATE OF NORTH CAROLINA DEPARTMENT OF TRANSPORTATION

BEFORE YOU DIG STOP CALL 1-800-632-4949 N.C. ONE-CALL CENTER IT'S THE LAW

JOB NO:	POC
DATE:	22-06-2020
SCALE:	AS SHOWN
DESIGNED BY:	RAMTECH
DRAWN BY:	RAMTECH
CHECKED BY:	---
APPROVED BY:	---

PROJECT NAME: US-70

SHEET NAME: Sheet - (220)

SHEET: 220

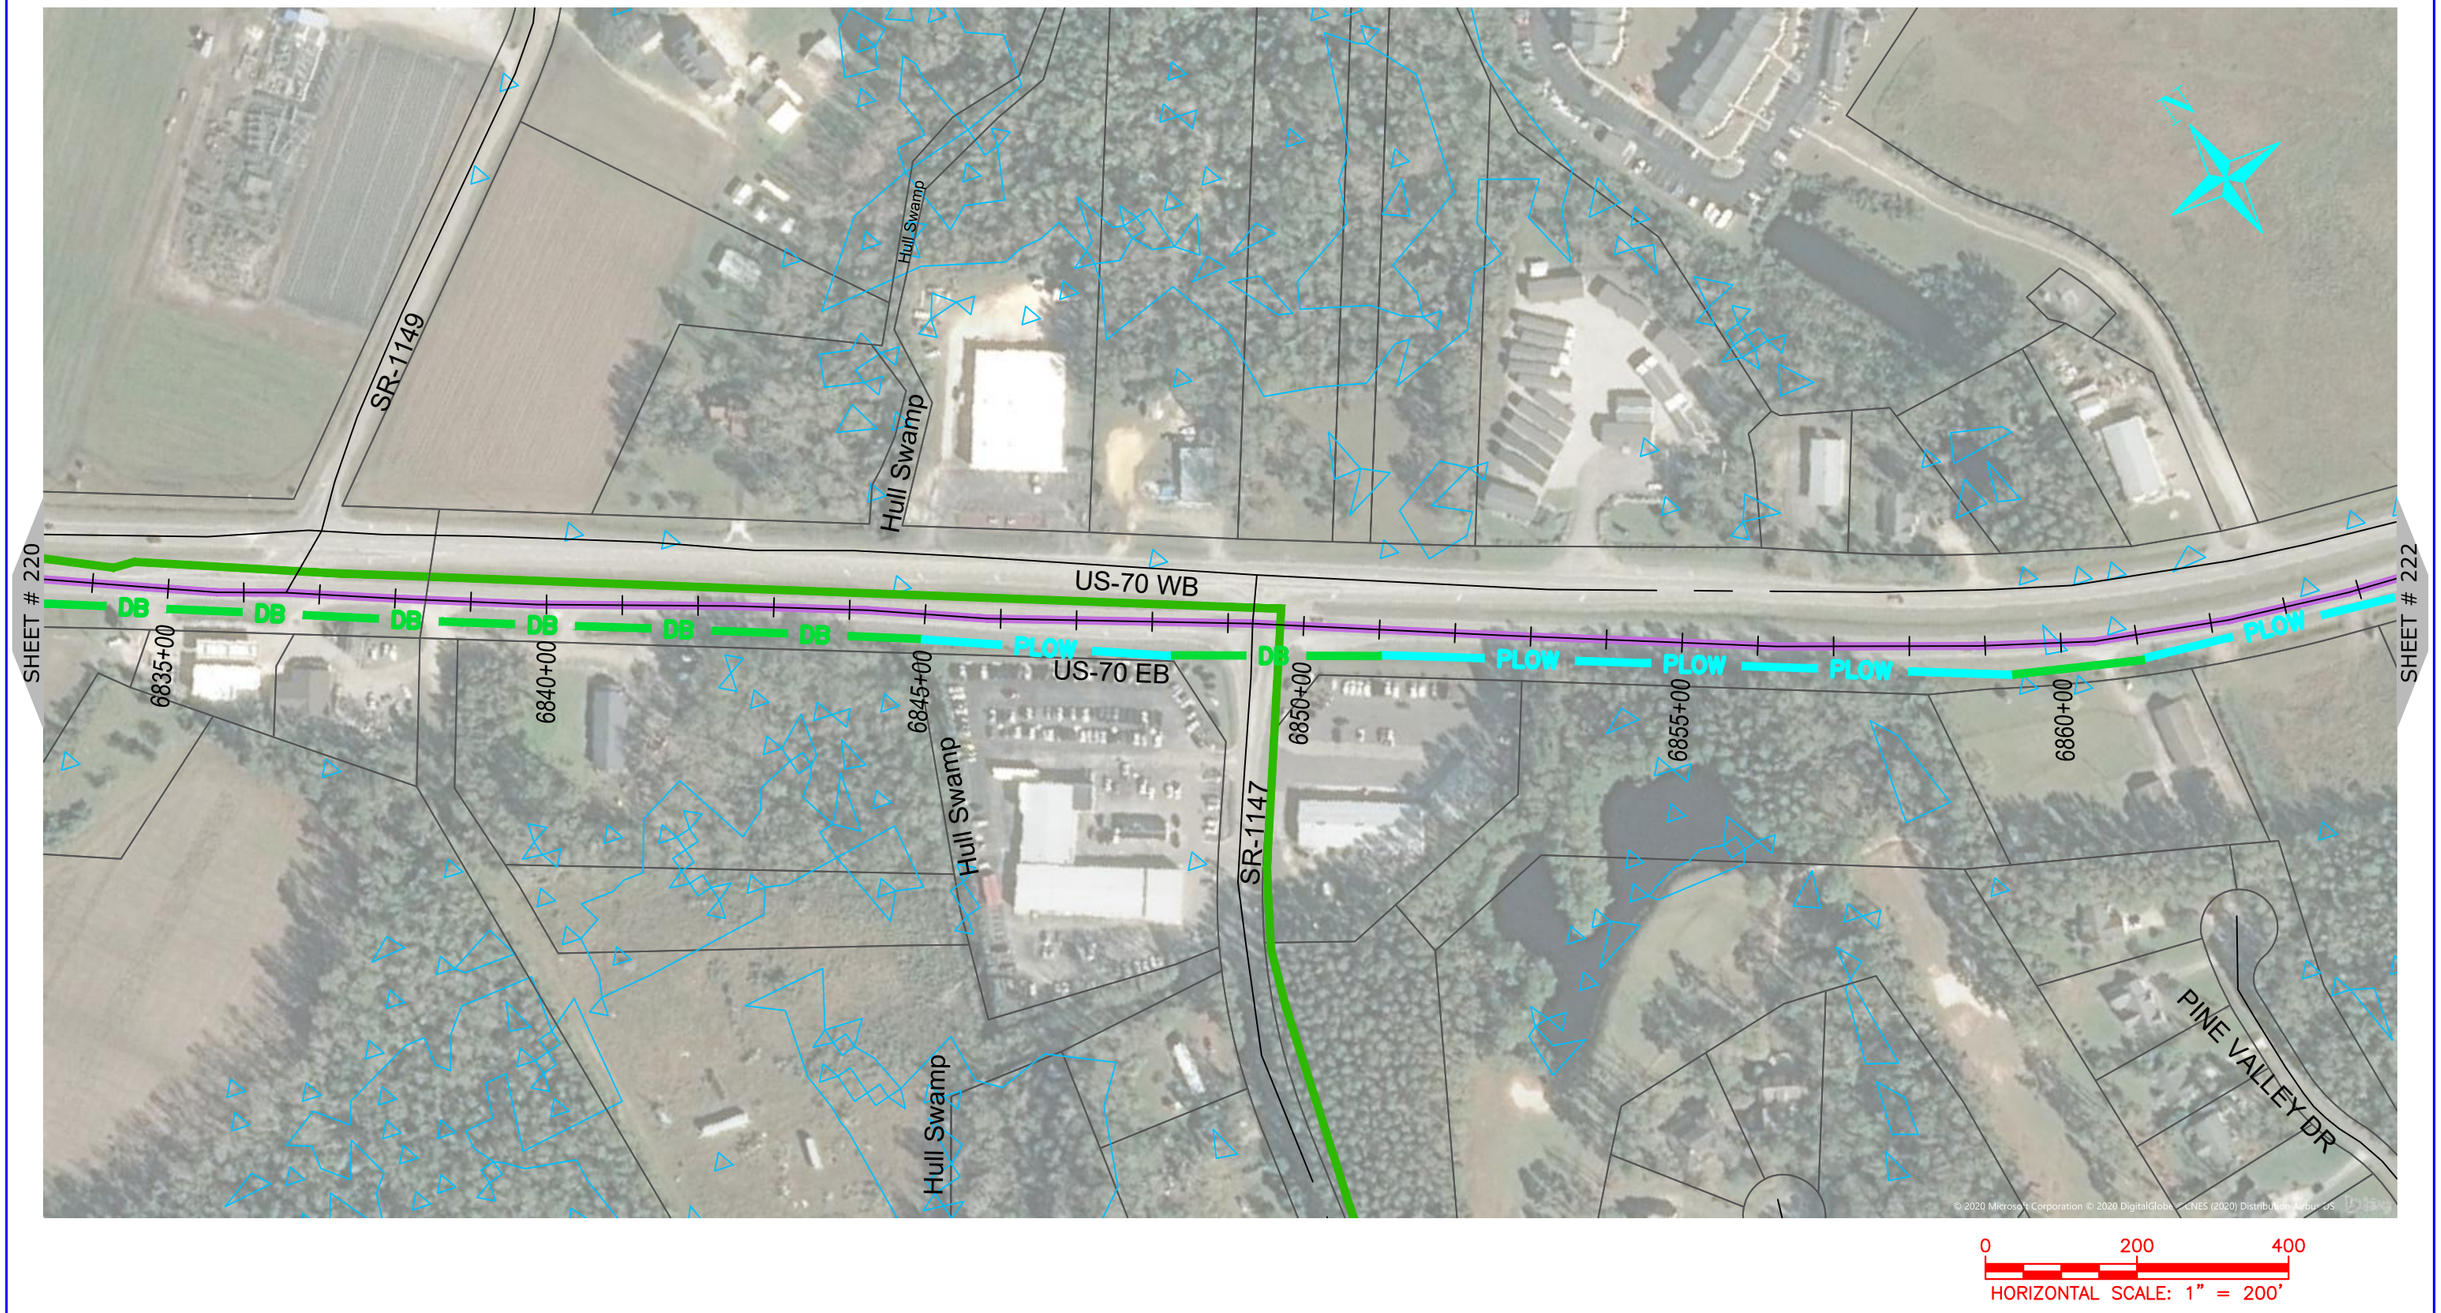

NUG COMMUNICATIONS
3315 ATLANTIC AVE
RALEIGH, NC 27604
(919) 876-5455

REV	DATE	DESCRIPTION
		Carteret County

OWNER: STATE OF NORTH CAROLINA DEPARTMENT OF TRANSPORTATION

BEFORE YOU DIG STOP CALL 1-800-632-4949 N.C. ONE-CALL CENTER IT'S THE LAW

JOB NO:	POC
DATE:	22-06-2020
SCALE:	AS SHOWN
DESIGNED BY:	RAMTECH
DRAWN BY:	RAMTECH
CHECKED BY:	---
APPROVED BY:	---

PROJECT NAME: US-70

SHEET NAME: Sheet - (221)

SHEET: 221

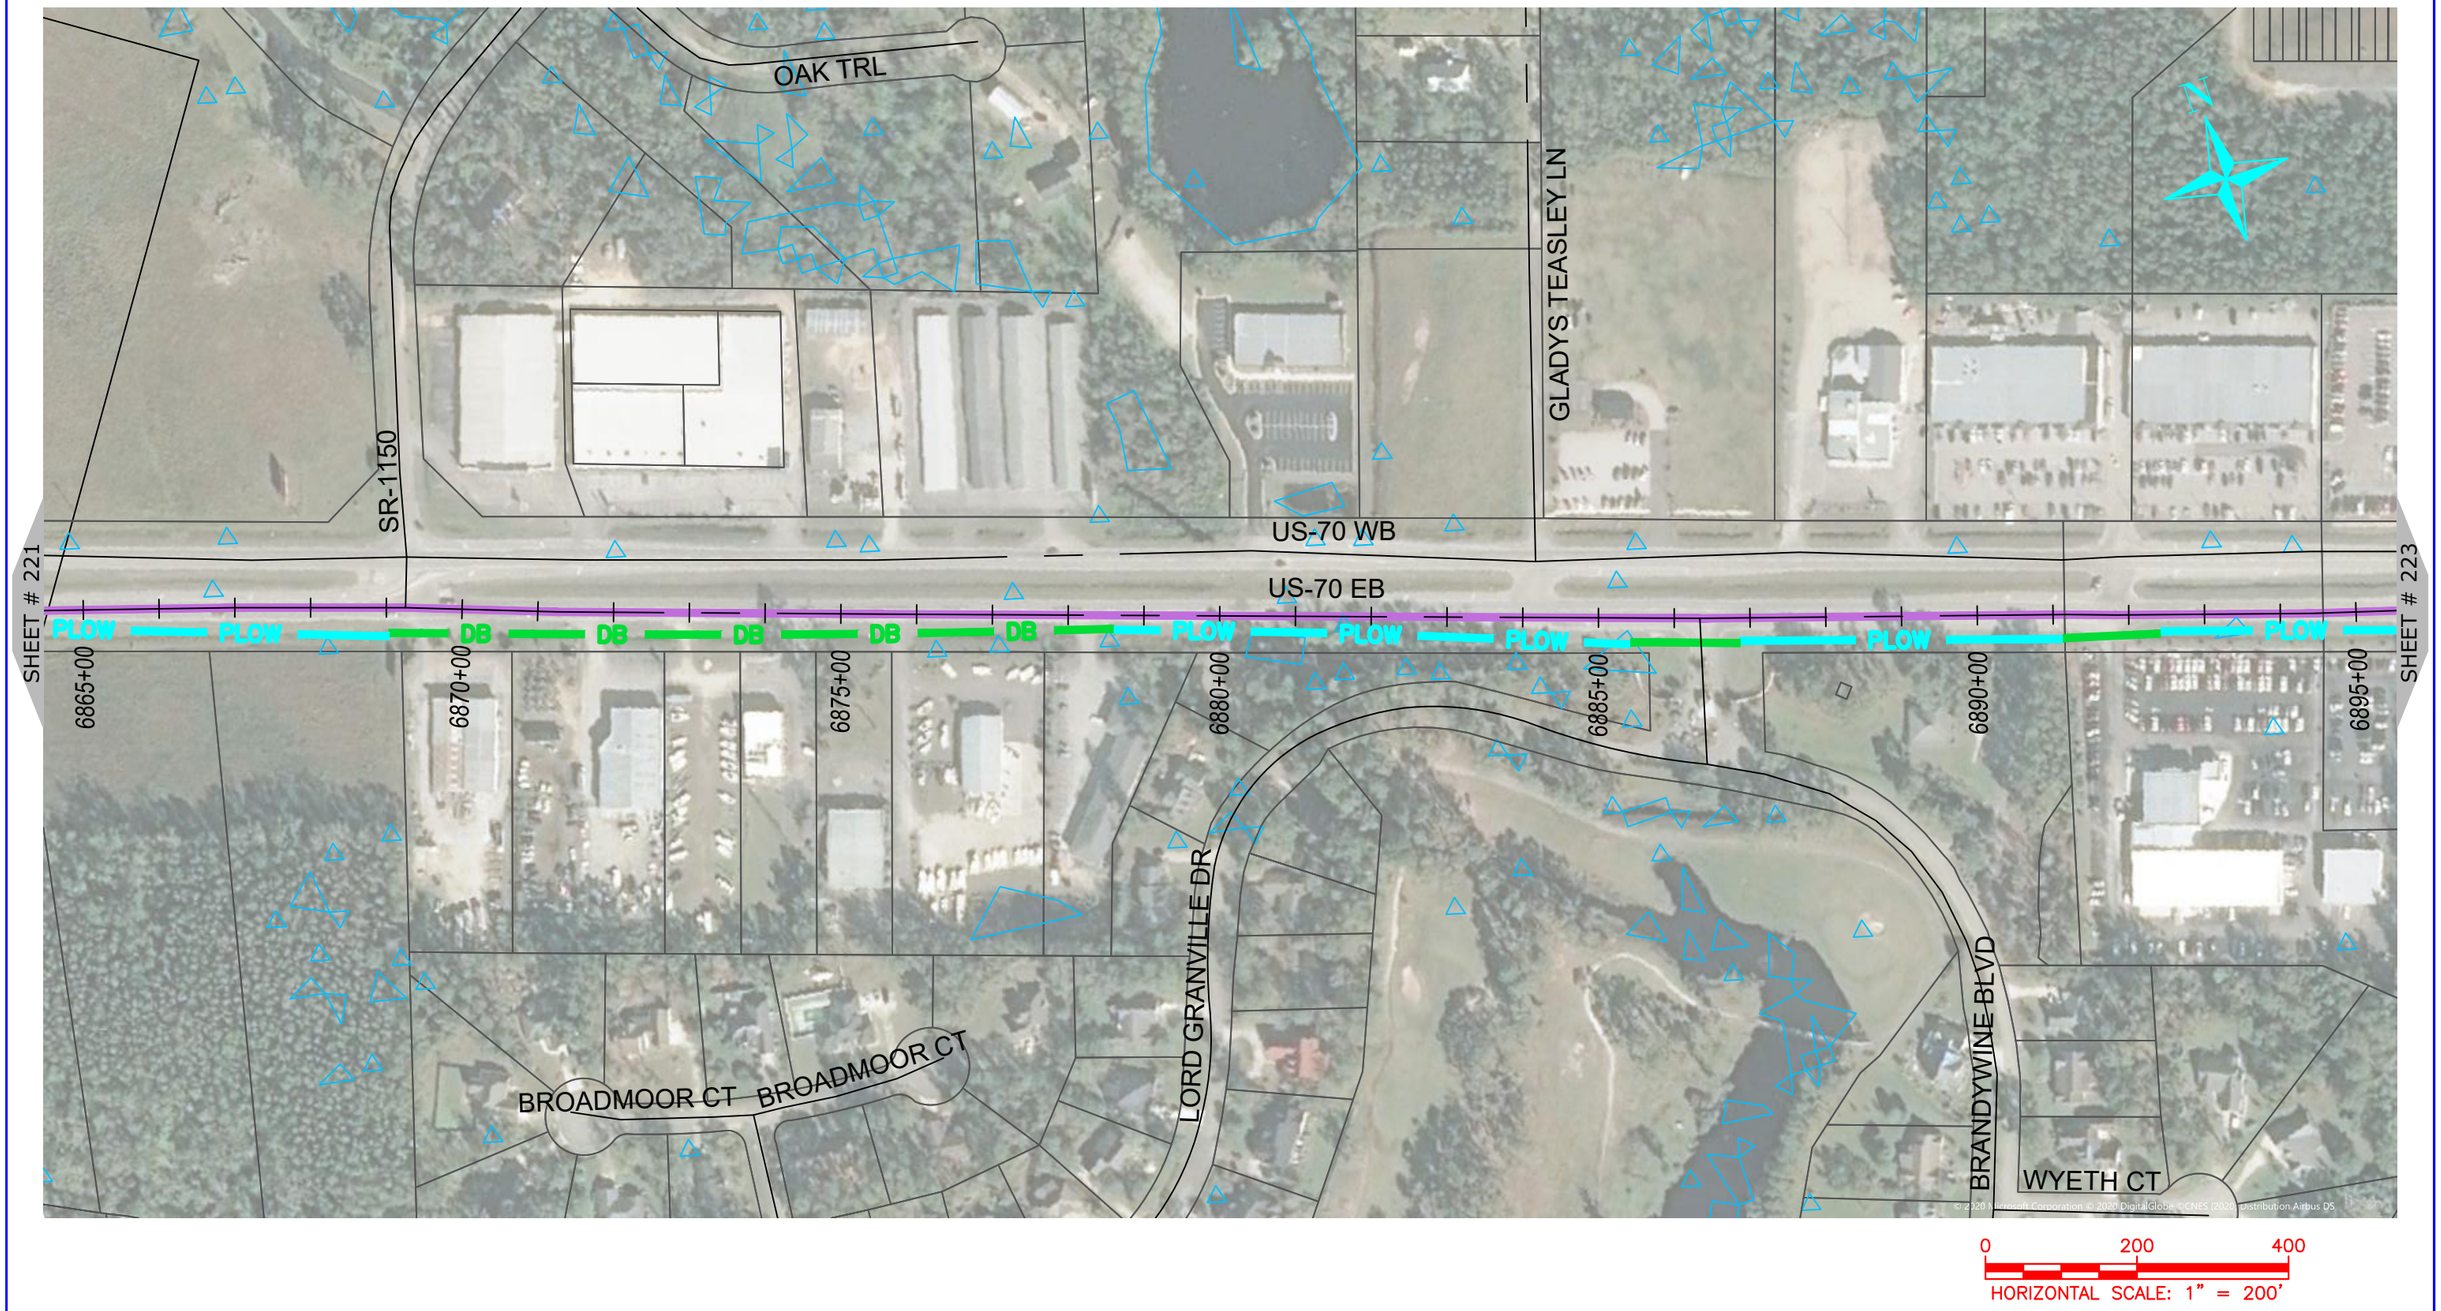

ONUG COMMUNICATIONS
3315 ATLANTIC AVE
RALEIGH, NC 27604
(919) 876-5455

REV	DATE	DESCRIPTION
		Carteret County

OWNER: STATE OF NORTH CAROLINA DEPARTMENT OF TRANSPORTATION

BEFORE YOU DIG STOP CALL 1-800-632-4949 N.C. ONE-CALL CENTER IT'S THE LAW

JOB NO:	POC
DATE:	22-06-2020
SCALE:	AS SHOWN
DESIGNED BY:	RAMTECH
DRAWN BY:	RAMTECH
CHECKED BY:	---
APPROVED BY:	---

PROJECT NAME: US-70

SHEET NAME: Sheet - (222)

SHEET: 222

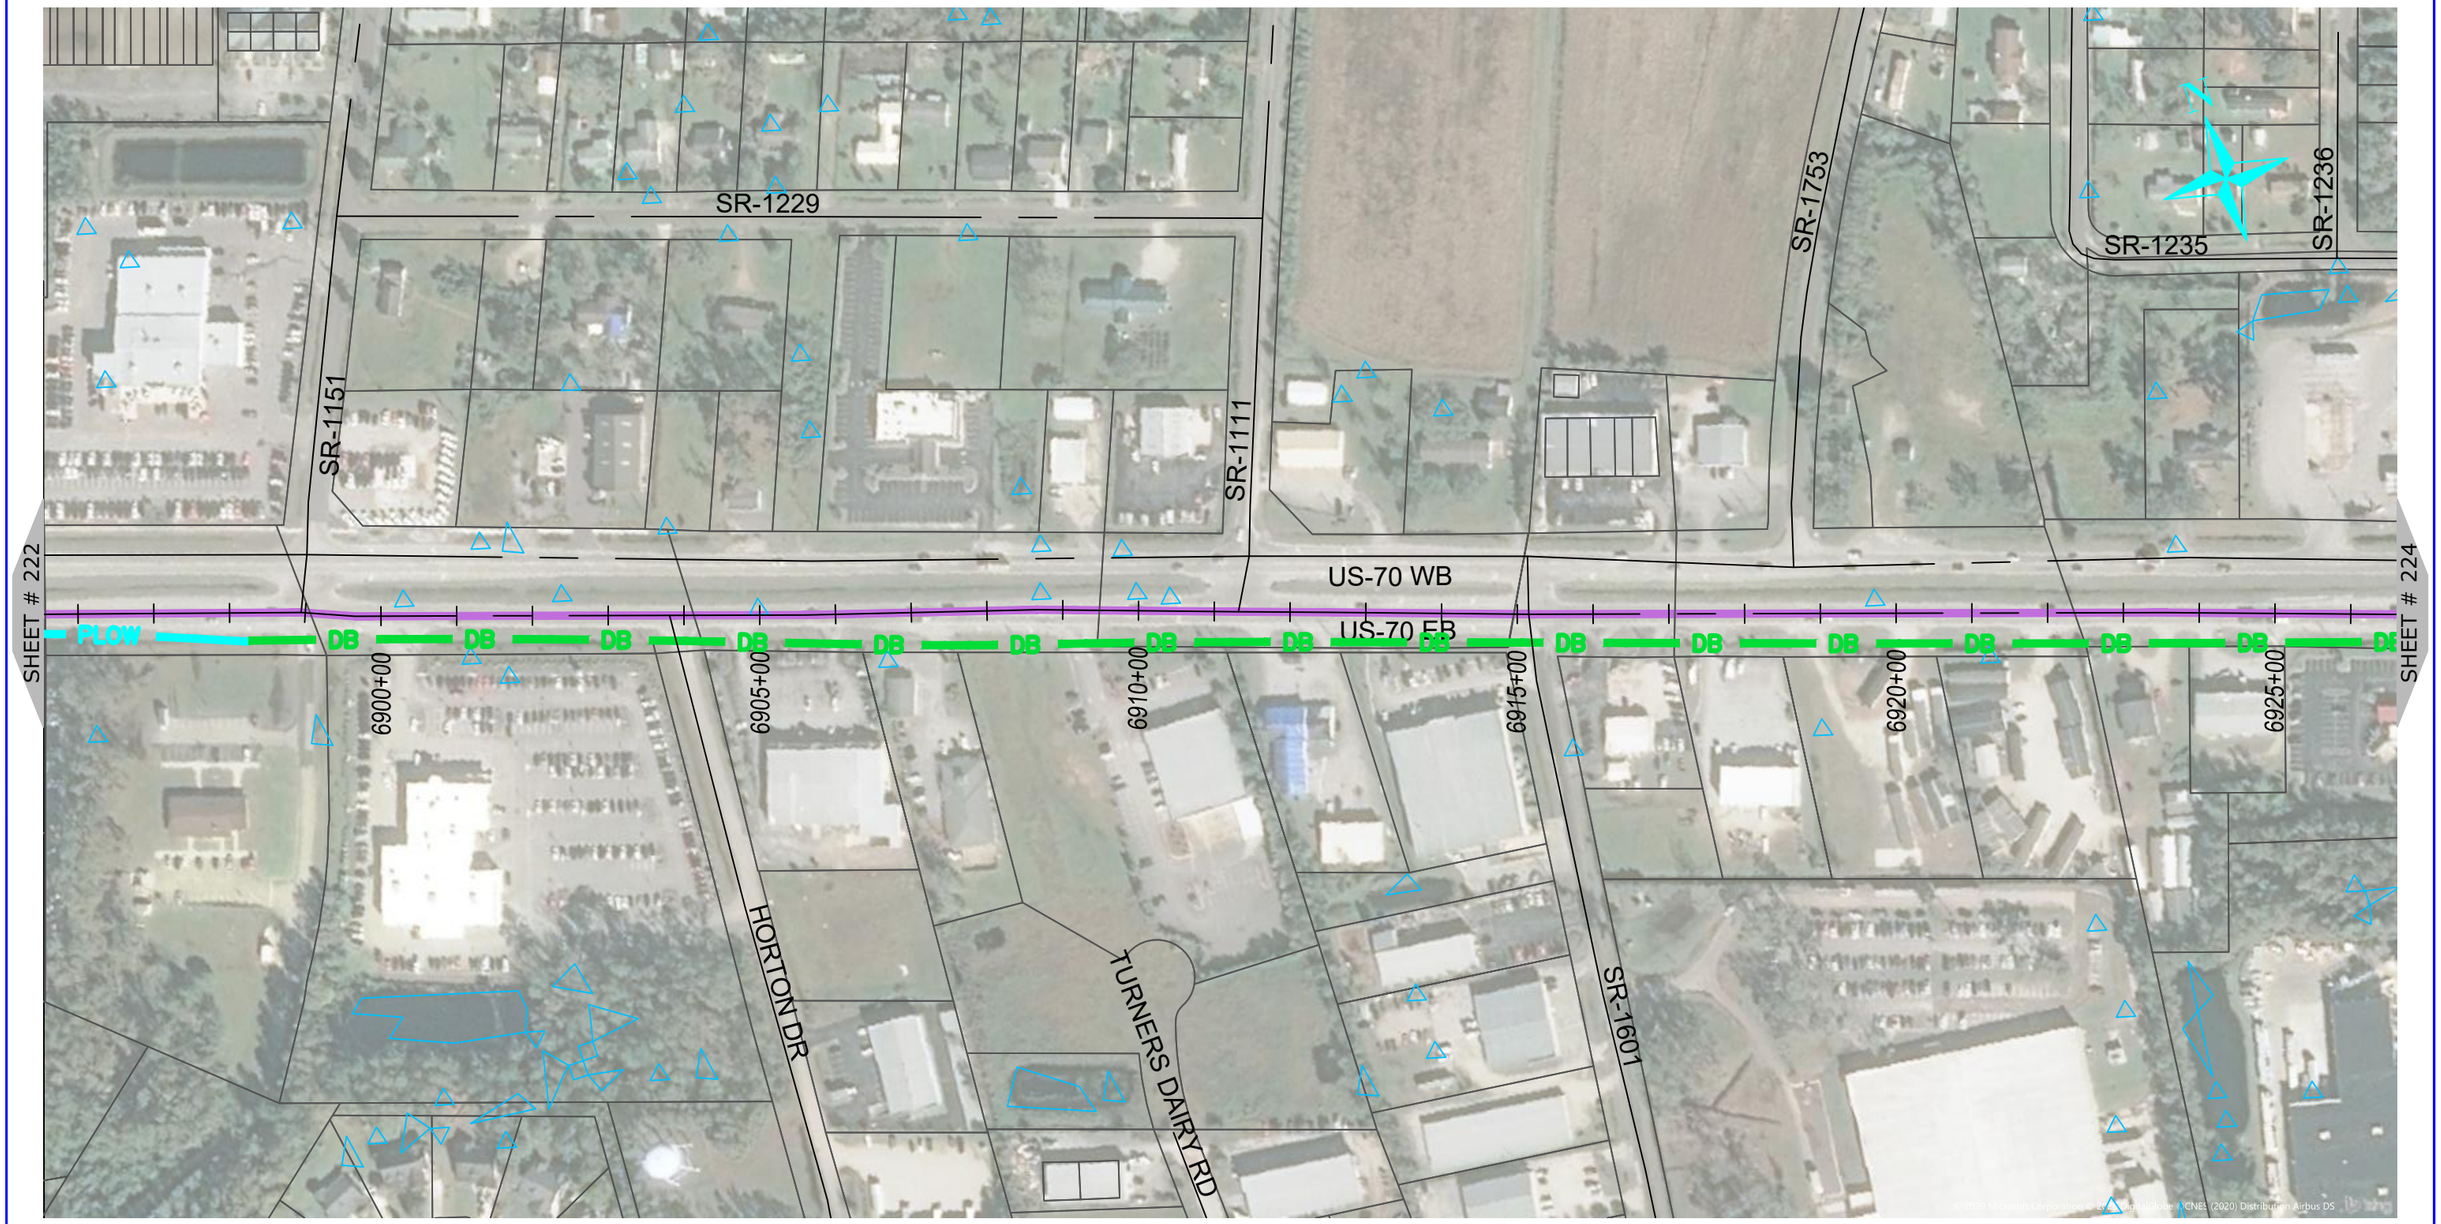

0 200 400
HORIZONTAL SCALE: 1" = 200'

NUG COMMUNICATIONS
3315 ATLANTIC AVE
RALEIGH, NC 27604
(919) 876-5455

REV	DATE	DESCRIPTION
		Carteret County

OWNER: STATE OF NORTH CAROLINA DEPARTMENT OF TRANSPORTATION

BEFORE YOU DIG STOP CALL 1-800-632-4949 N.C. ONE-CALL CENTER IT'S THE LAW

JOB NO:	POC
DATE:	22-06-2020
SCALE:	AS SHOWN
DESIGNED BY:	RAMTECH
DRAWN BY:	RAMTECH
CHECKED BY:	---
APPROVED BY:	---

PROJECT NAME: US-70

SHEET NAME: Sheet - (223)

SHEET: 223

NUG COMMUNICATIONS
3315 ATLANTIC AVE
RALEIGH, NC 27604
(919) 876-5455

REV	DATE	DESCRIPTION
		Carteret County

OWNER: STATE OF NORTH CAROLINA DEPARTMENT OF TRANSPORTATION

BEFORE YOU DIG STOP CALL 1-800-632-4949 N.C. ONE-CALL CENTER IT'S THE LAW

JOB NO:	POC
DATE:	22-06-2020
SCALE:	AS SHOWN
DESIGNED BY:	RAMTECH
DRAWN BY:	RAMTECH
CHECKED BY:	---
APPROVED BY:	---

PROJECT NAME: US-70

SHEET NAME: Sheet - (224)

SHEET: 224

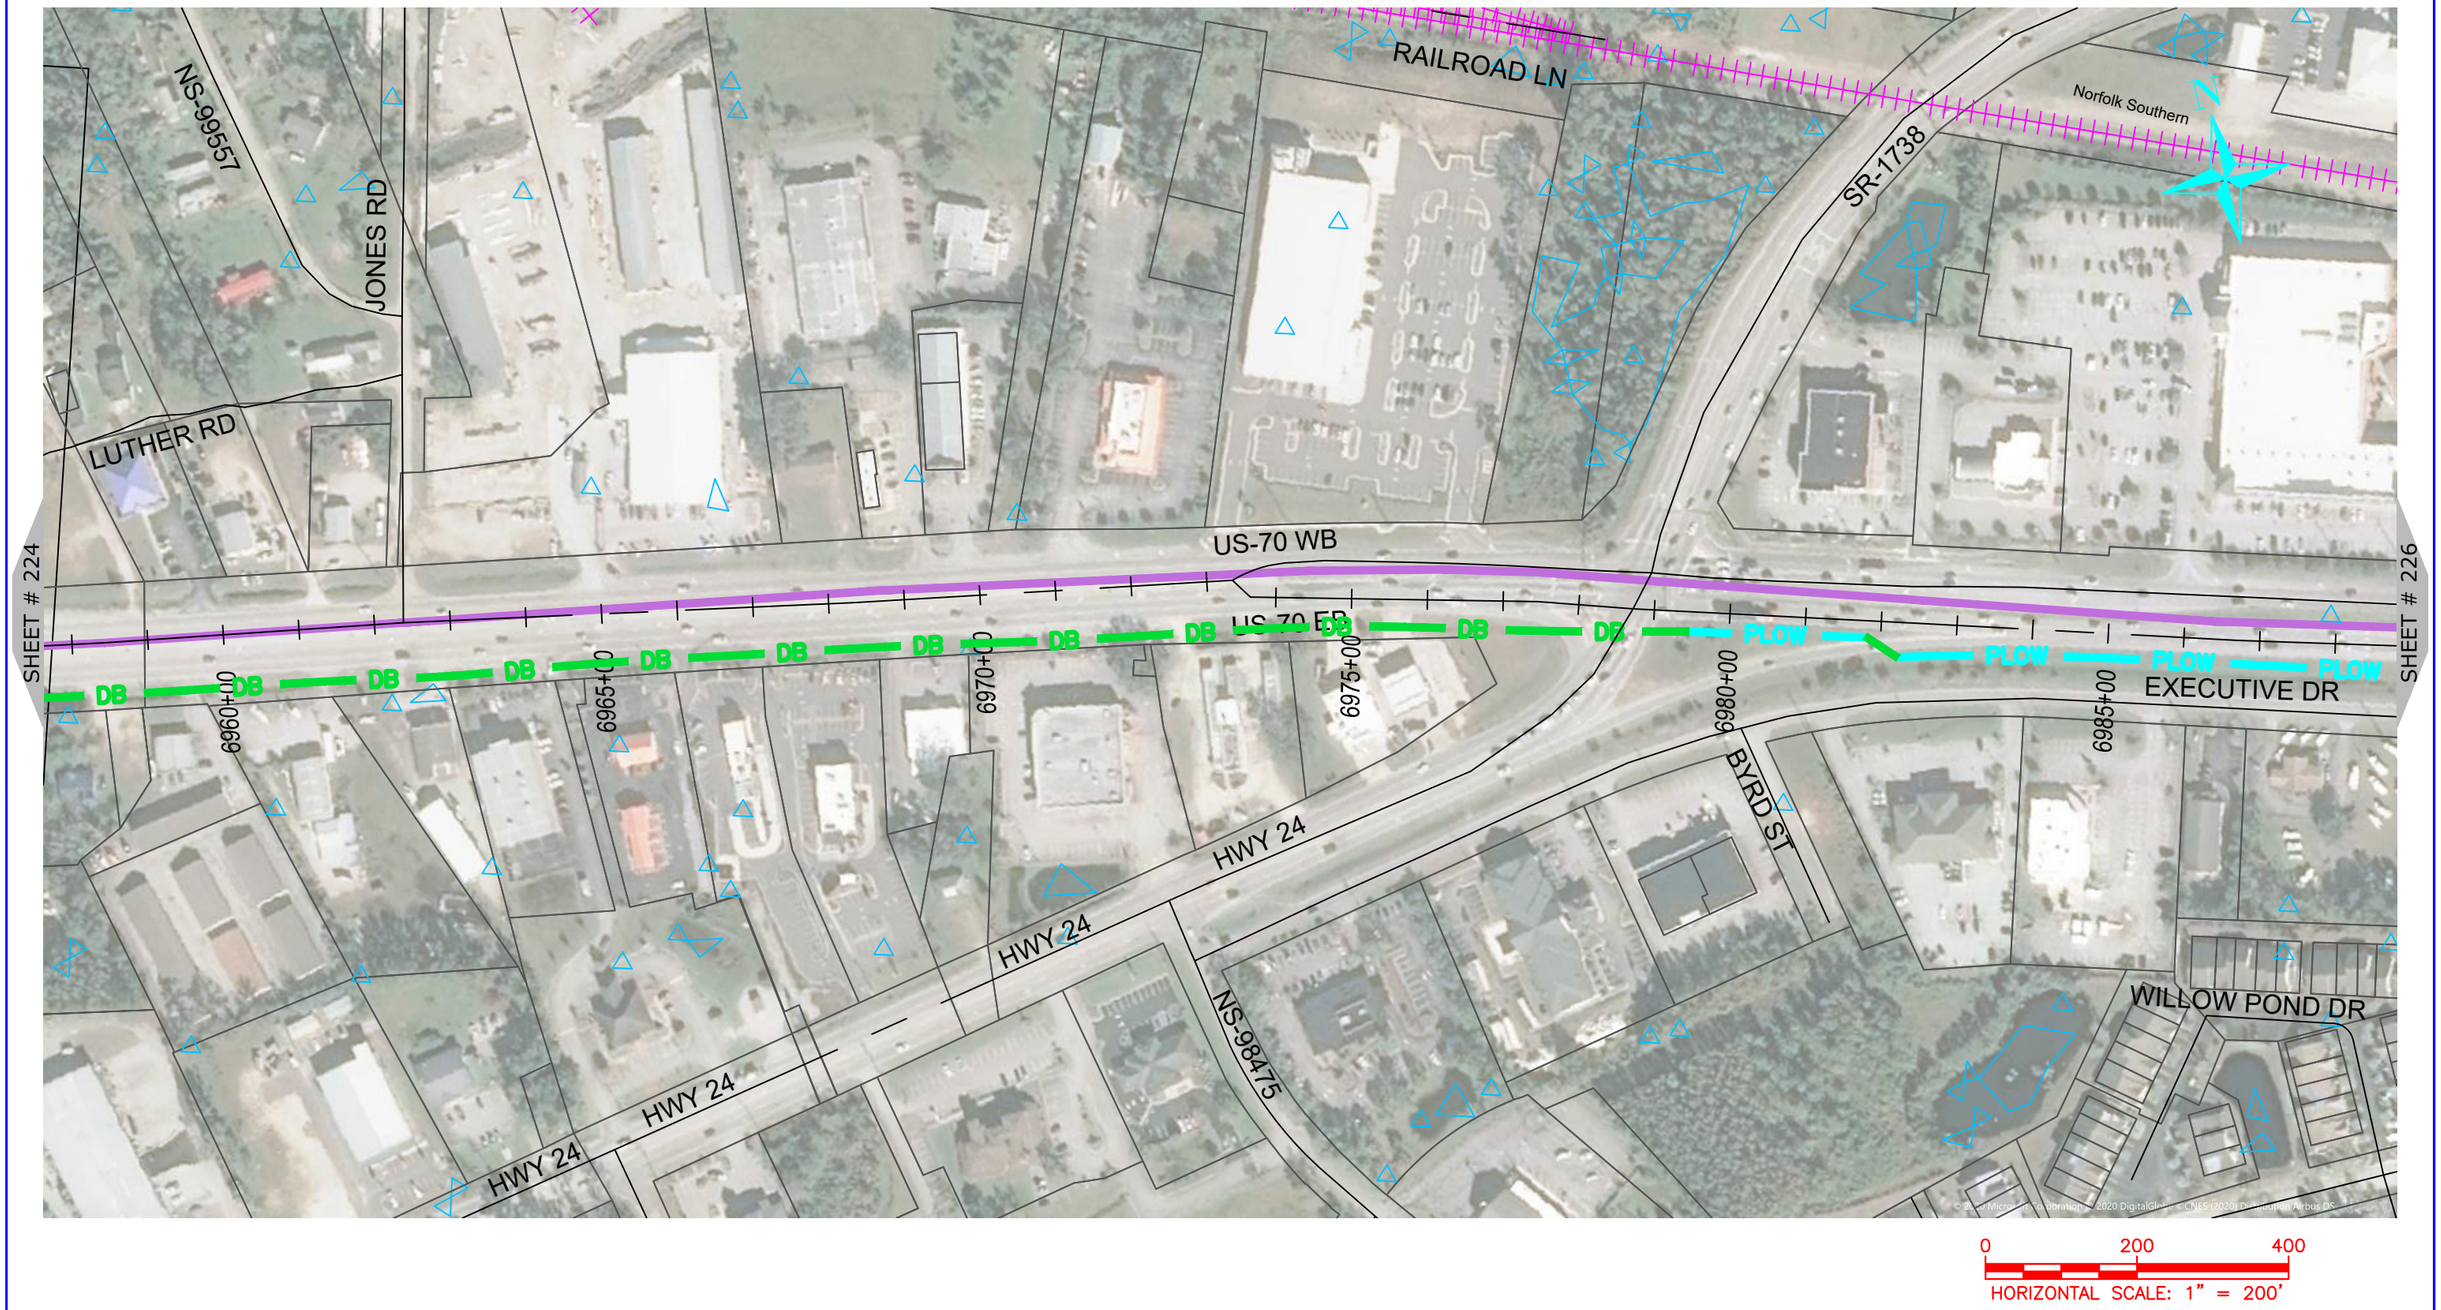

NUG COMMUNICATIONS
3315 ATLANTIC AVE
RALEIGH, NC 27604
(919) 876-5455

REV	DATE	DESCRIPTION
		Carteret County

OWNER: STATE OF NORTH CAROLINA DEPARTMENT OF TRANSPORTATION

BEFORE YOU DIG STOP CALL 1-800-632-4949 N.C. ONE-CALL CENTER IT'S THE LAW

JOB NO:	POC
DATE:	22-06-2020
SCALE:	AS SHOWN
DESIGNED BY:	RAMTECH
DRAWN BY:	RAMTECH
CHECKED BY:	---
APPROVED BY:	---

PROJECT NAME: US-70

SHEET NAME: Sheet - (225)

SHEET: 225

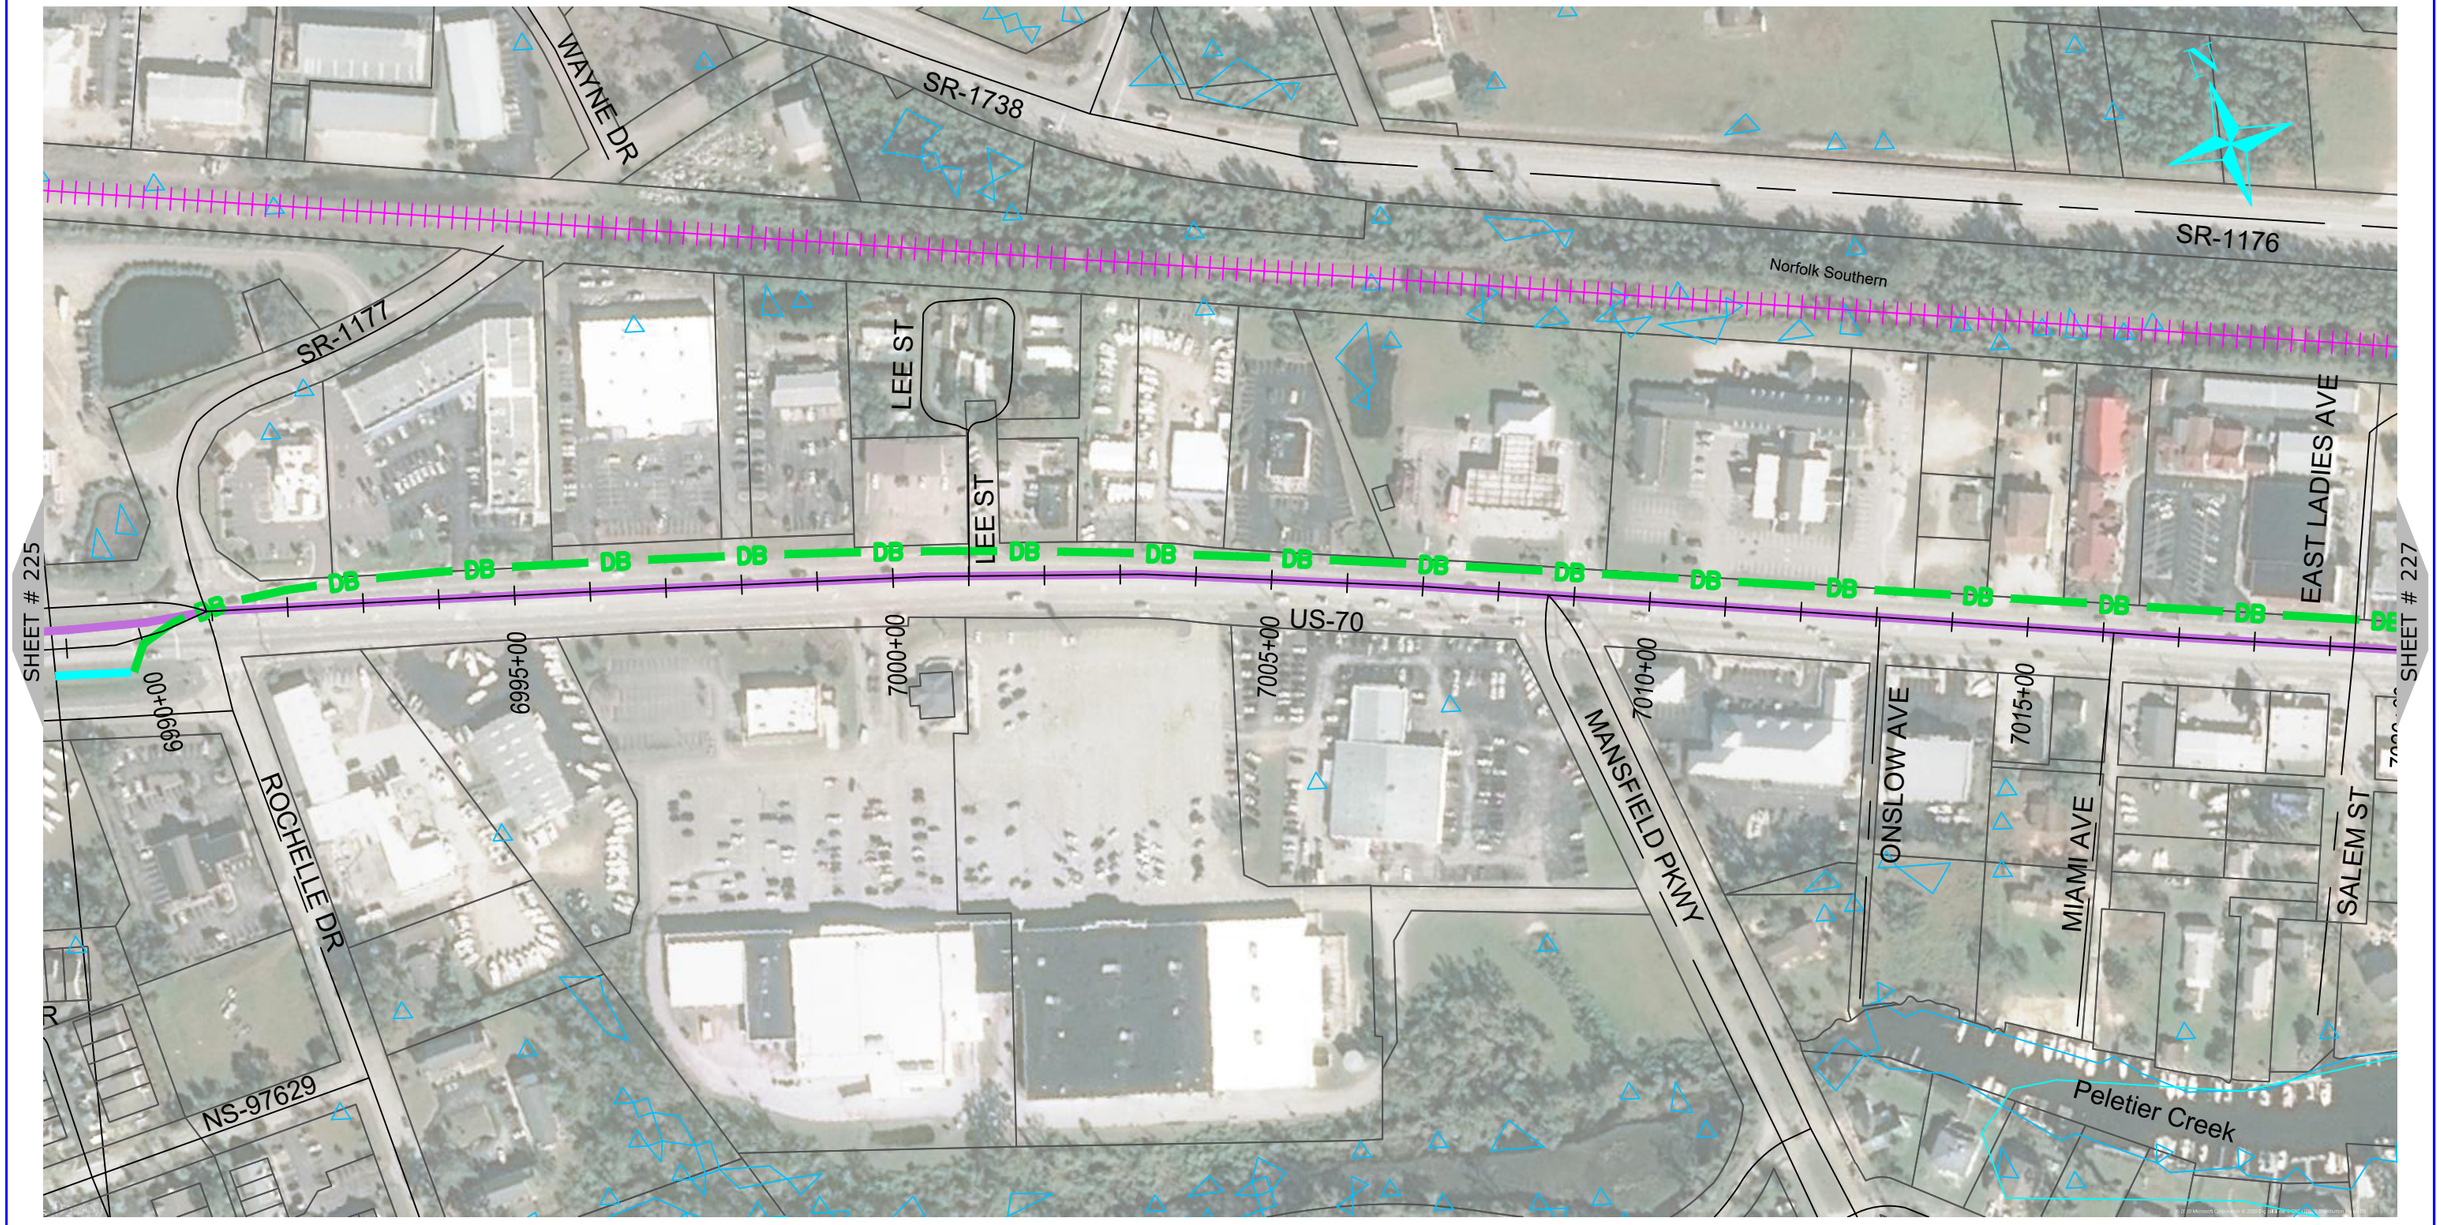

0 200 400

HORIZONTAL SCALE: 1" = 200'

NUG COMMUNICATIONS

3315 ATLANTIC AVE
RALEIGH, NC 27604
(919) 876-5455

REV	DATE	DESCRIPTION
		Carteret County

OWNER: STATE OF NORTH CAROLINA DEPARTMENT OF TRANSPORTATION

BEFORE YOU DIG STOP
CALL 1-800-632-4949
N.C. ONE-CALL CENTER
IT'S THE LAW

JOB NO:	POC
DATE:	22-06-2020
SCALE:	AS SHOWN
DESIGNED BY:	RAMTECH
DRAWN BY:	RAMTECH
CHECKED BY:	---
APPROVED BY:	---

PROJECT NAME: US-70

SHEET NAME: Sheet - (226)

SHEET: 226

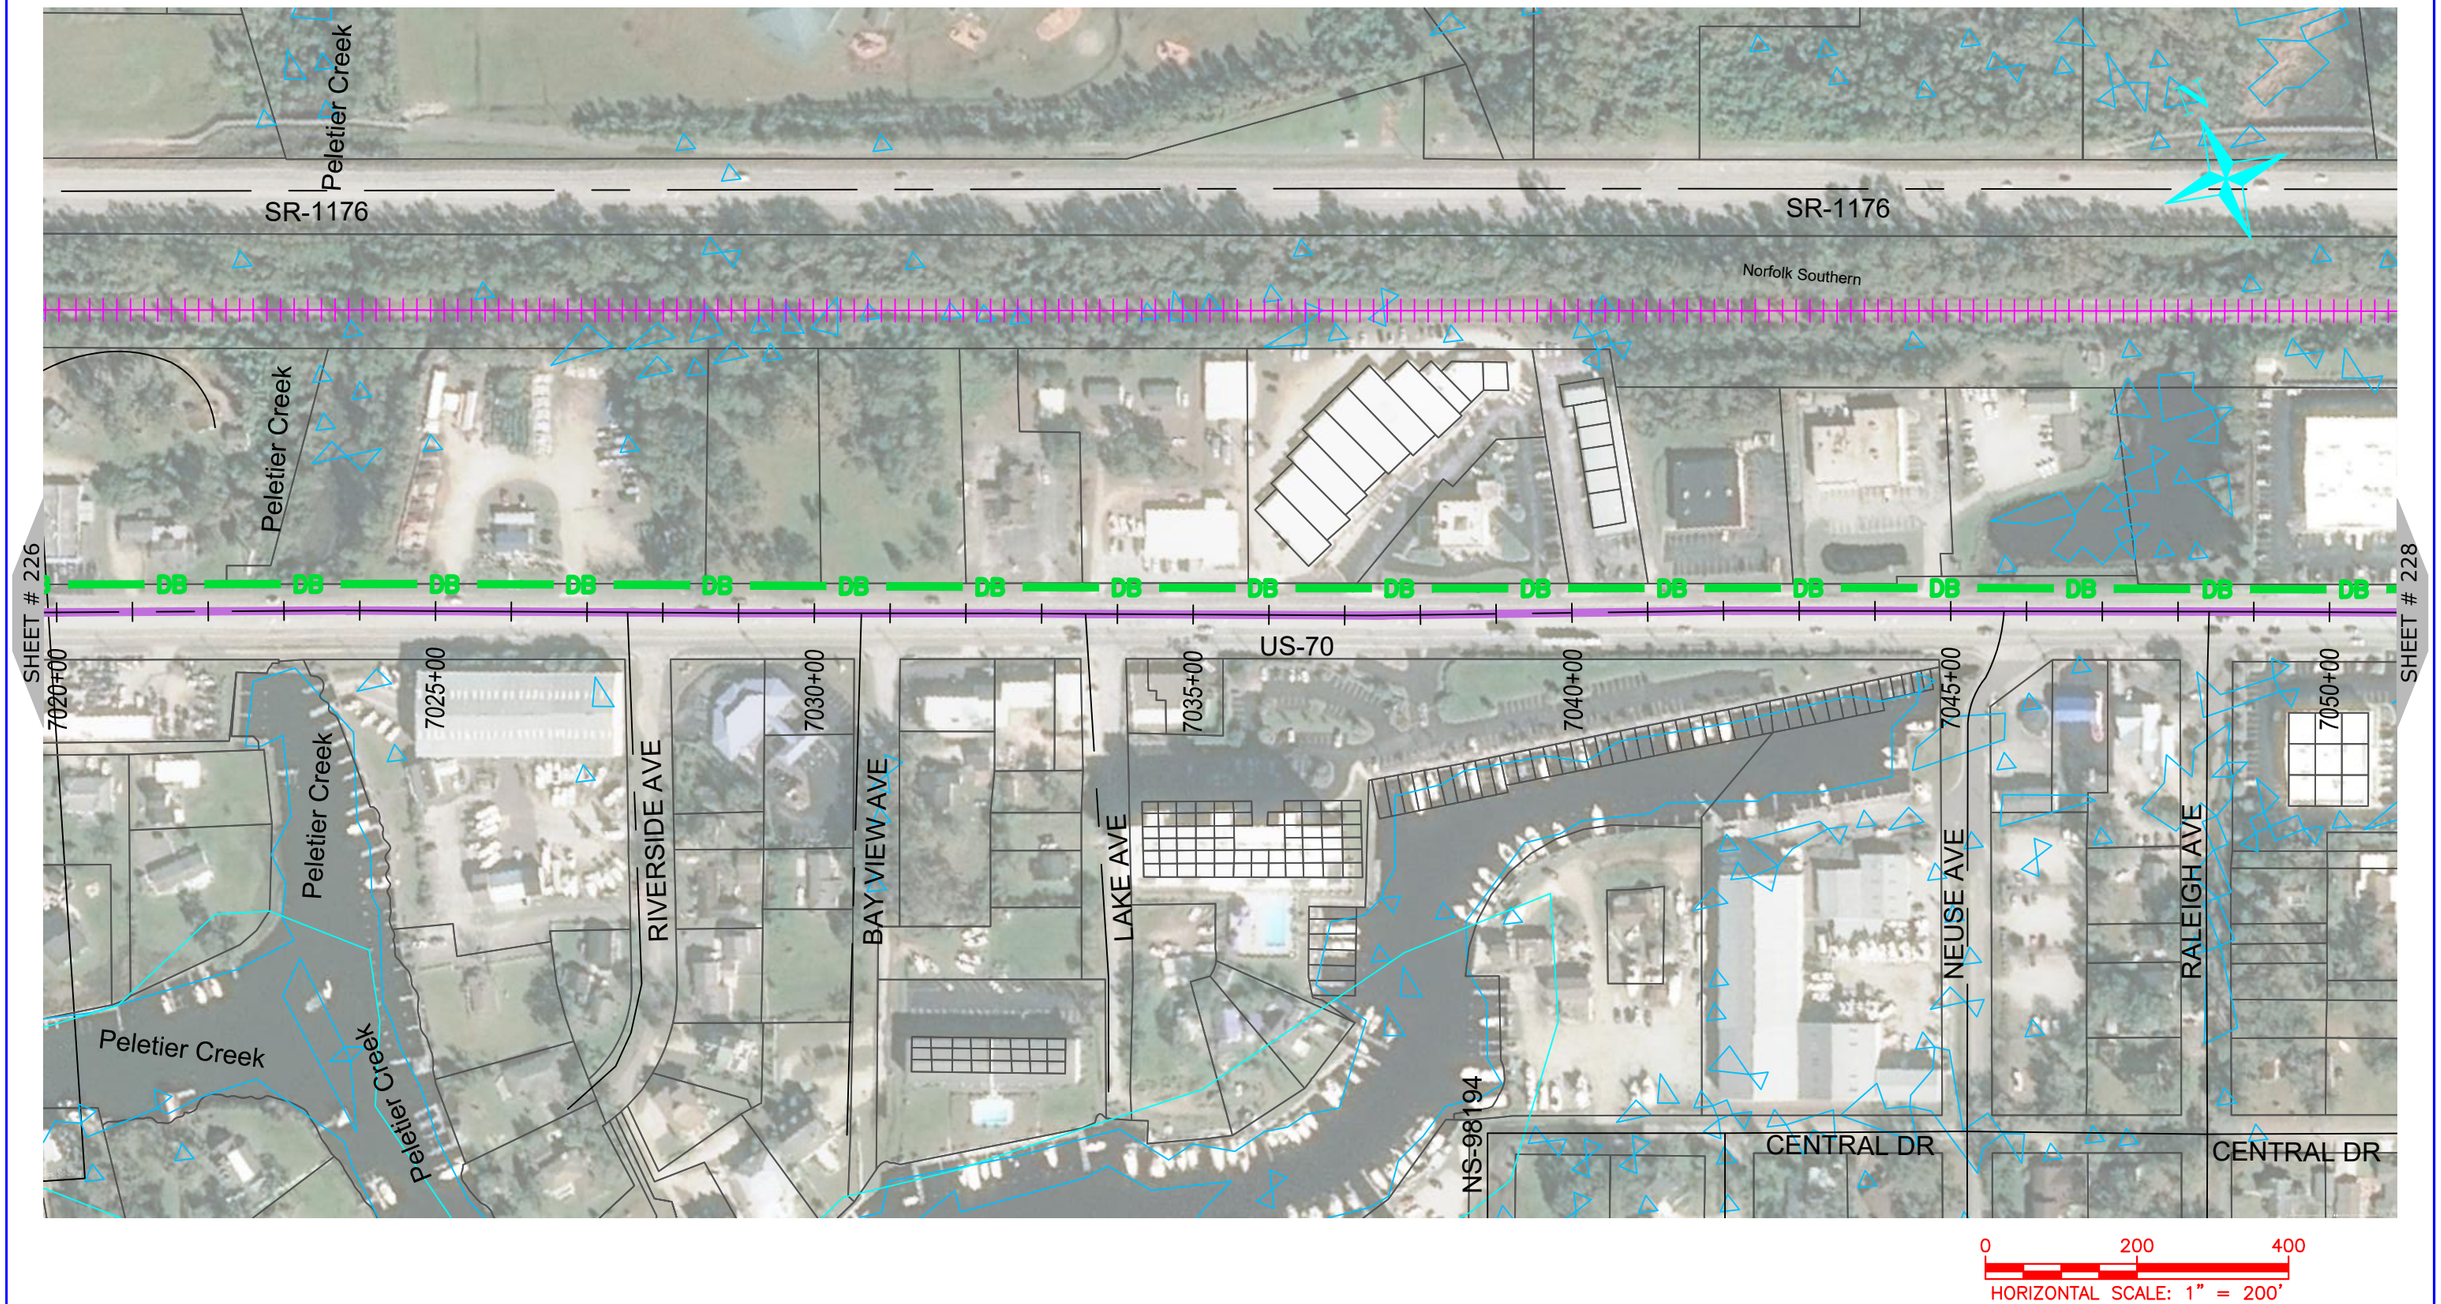

NUG COMMUNICATIONS
3315 ATLANTIC AVE
RALEIGH, NC 27604
(919) 876-5455

REV	DATE	DESCRIPTION
		Carteret County

OWNER: STATE OF NORTH CAROLINA DEPARTMENT OF TRANSPORTATION

BEFORE YOU DIG STOP CALL 1-800-632-4949 N.C. ONE-CALL CENTER IT'S THE LAW

JOB NO:	POC
DATE:	22-06-2020
SCALE:	AS SHOWN
DESIGNED BY:	RAMTECH
DRAWN BY:	RAMTECH
CHECKED BY:	---
APPROVED BY:	---

PROJECT NAME: US-70

SHEET NAME: Sheet - (227)

SHEET: 227

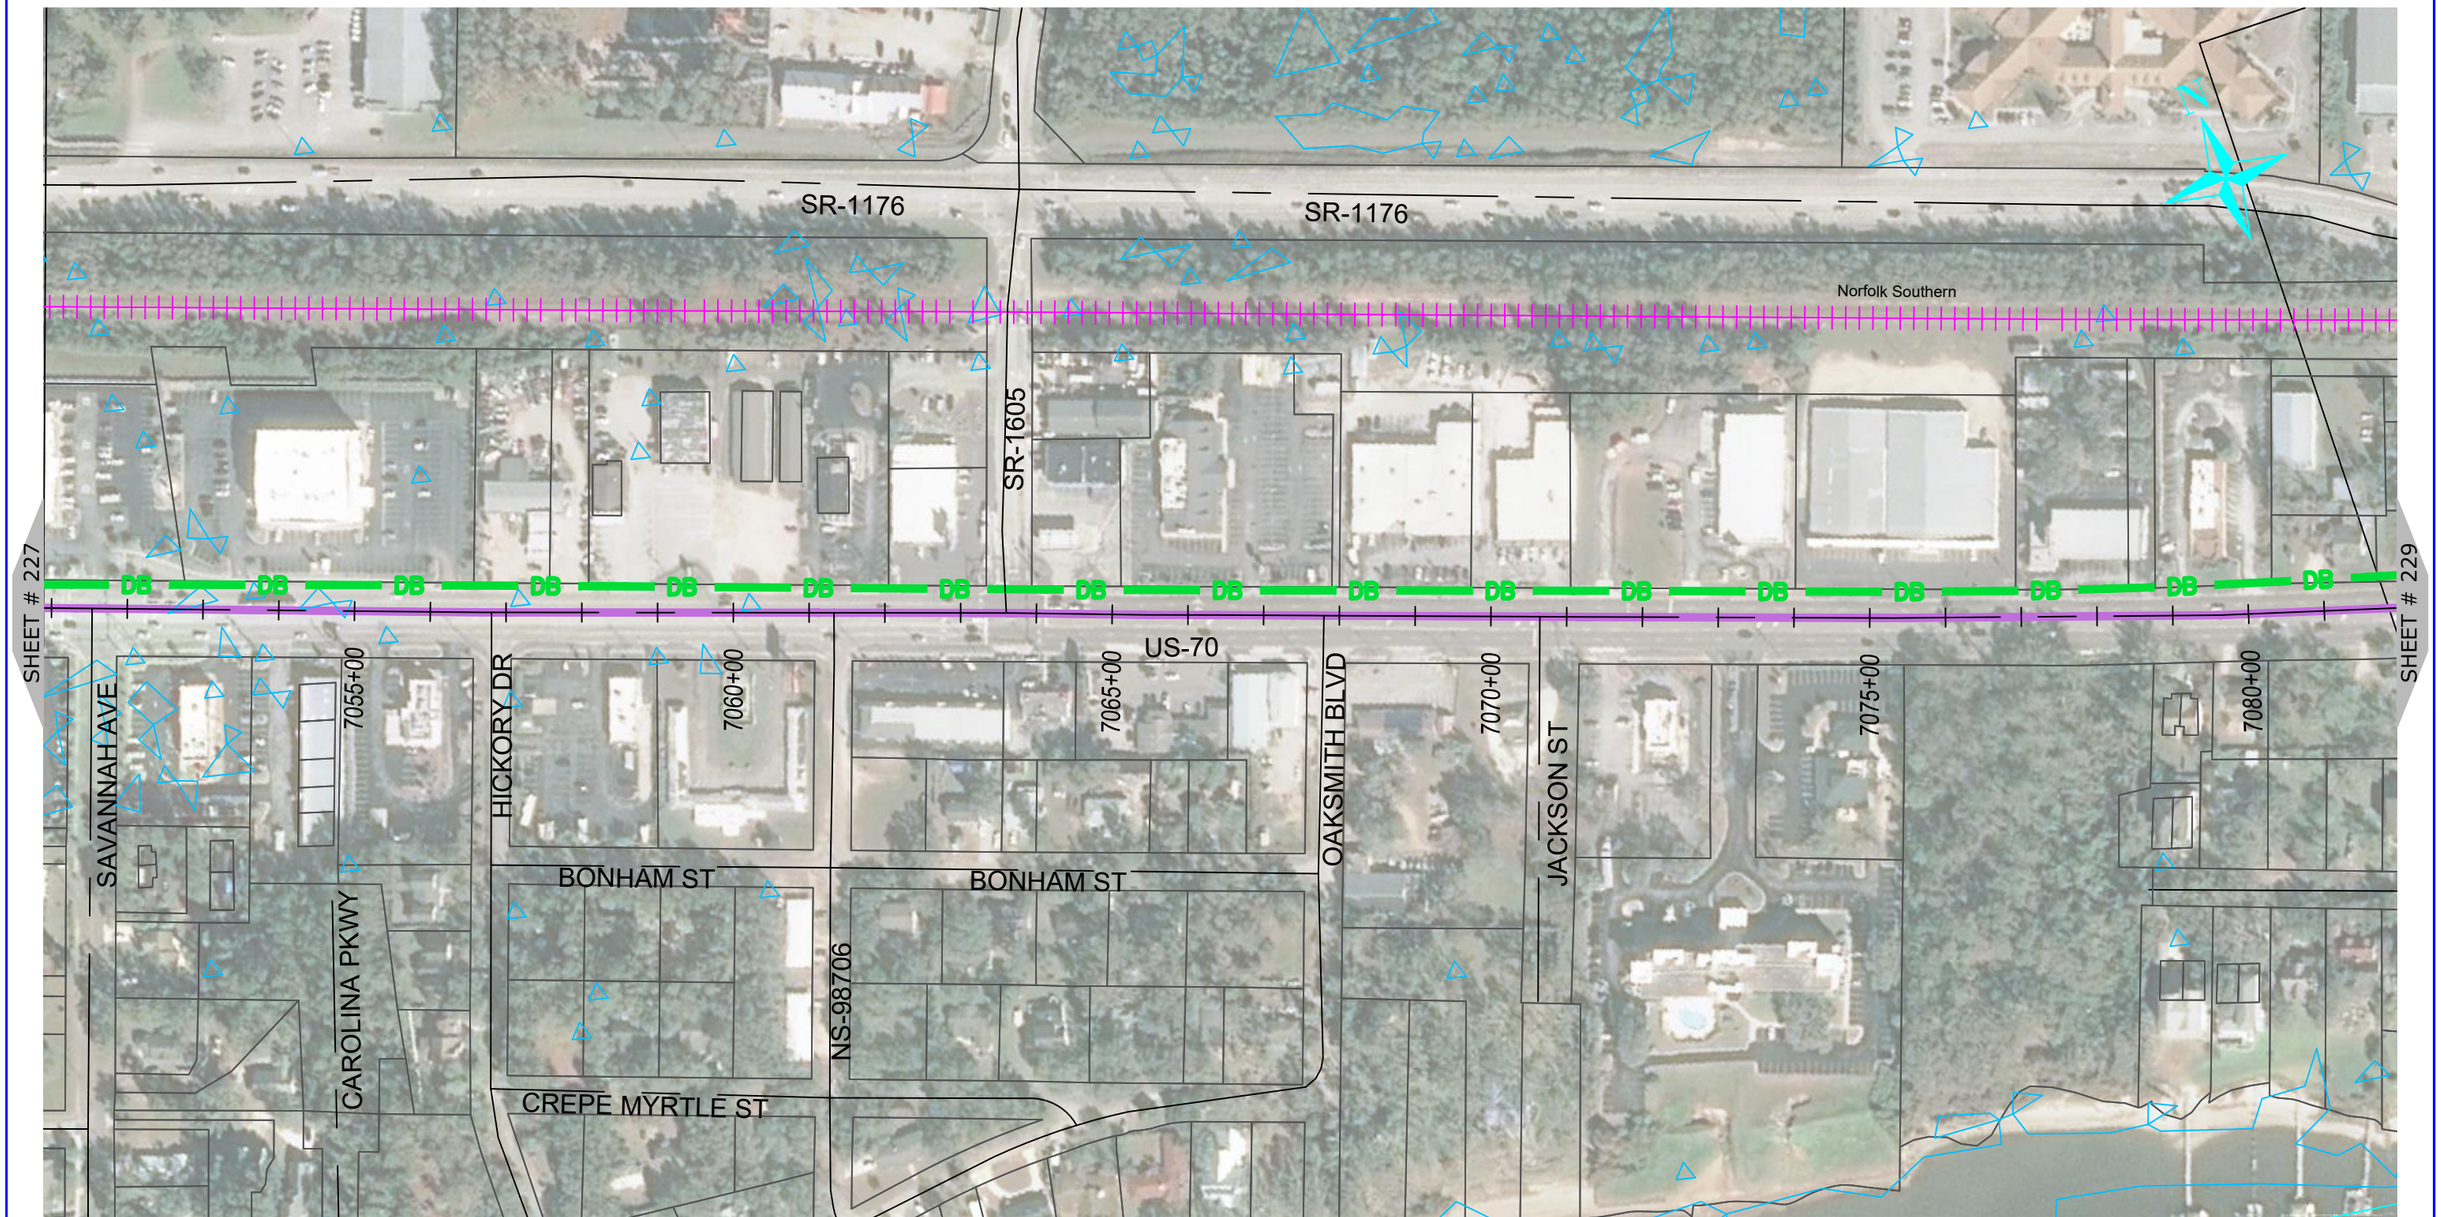

NUG COMMUNICATIONS
3315 ATLANTIC AVE
RALEIGH, NC 27604
(919) 876-5455

REV	DATE	DESCRIPTION
		Carteret County

OWNER: STATE OF NORTH CAROLINA DEPARTMENT OF TRANSPORTATION

BEFORE YOU DIG STOP CALL 1-800-632-4949 N.C. ONE-CALL CENTER IT'S THE LAW

JOB NO:	POC
DATE:	22-06-2020
SCALE:	AS SHOWN
DESIGNED BY:	RAMTECH
DRAWN BY:	RAMTECH
CHECKED BY:	---
APPROVED BY:	---

PROJECT NAME: US-70

SHEET NAME: Sheet - (228)

SHEET: 228

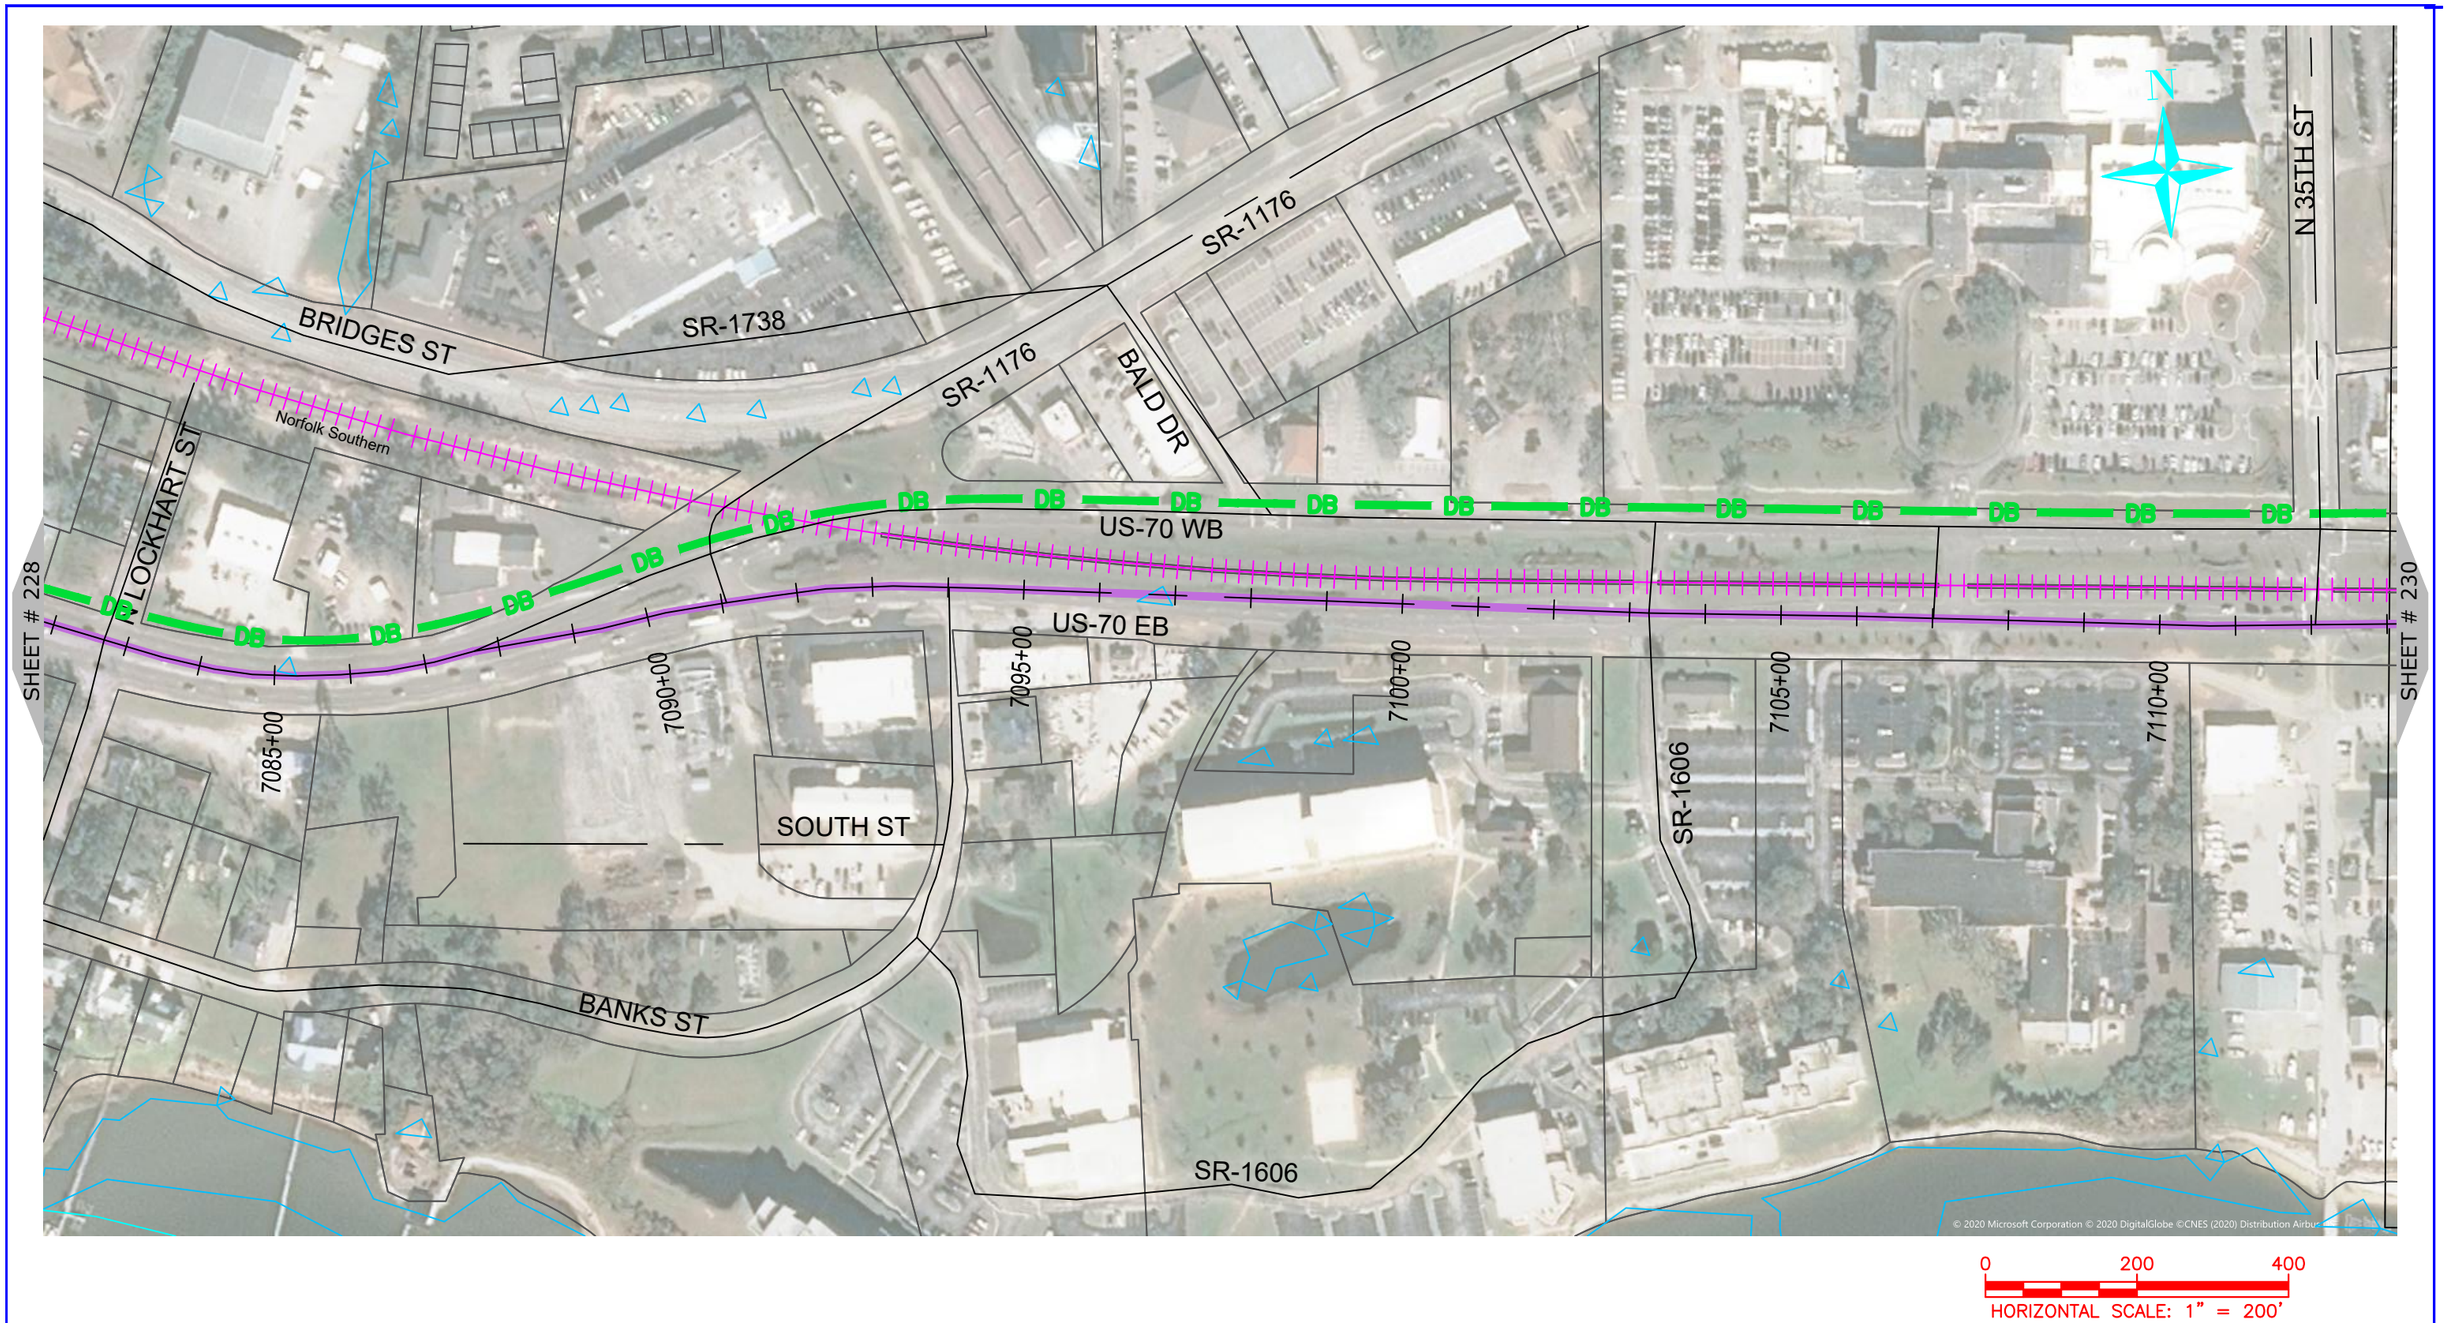

NUG COMMUNICATIONS
3315 ATLANTIC AVE
RALEIGH, NC 27604
(919) 876-5455

REV	DATE	DESCRIPTION
		Carteret County

OWNER: STATE OF NORTH CAROLINA DEPARTMENT OF TRANSPORTATION

BEFORE YOU DIG STOP CALL 1-800-632-4949 N.C. ONE-CALL CENTER IT'S THE LAW

JOB NO:	POC
DATE:	22-06-2020
SCALE:	AS SHOWN
DESIGNED BY:	RAMTECH
DRAWN BY:	RAMTECH
CHECKED BY:	---
APPROVED BY:	---

PROJECT NAME: US-70

SHEET NAME: Sheet - (229)

SHEET: 229

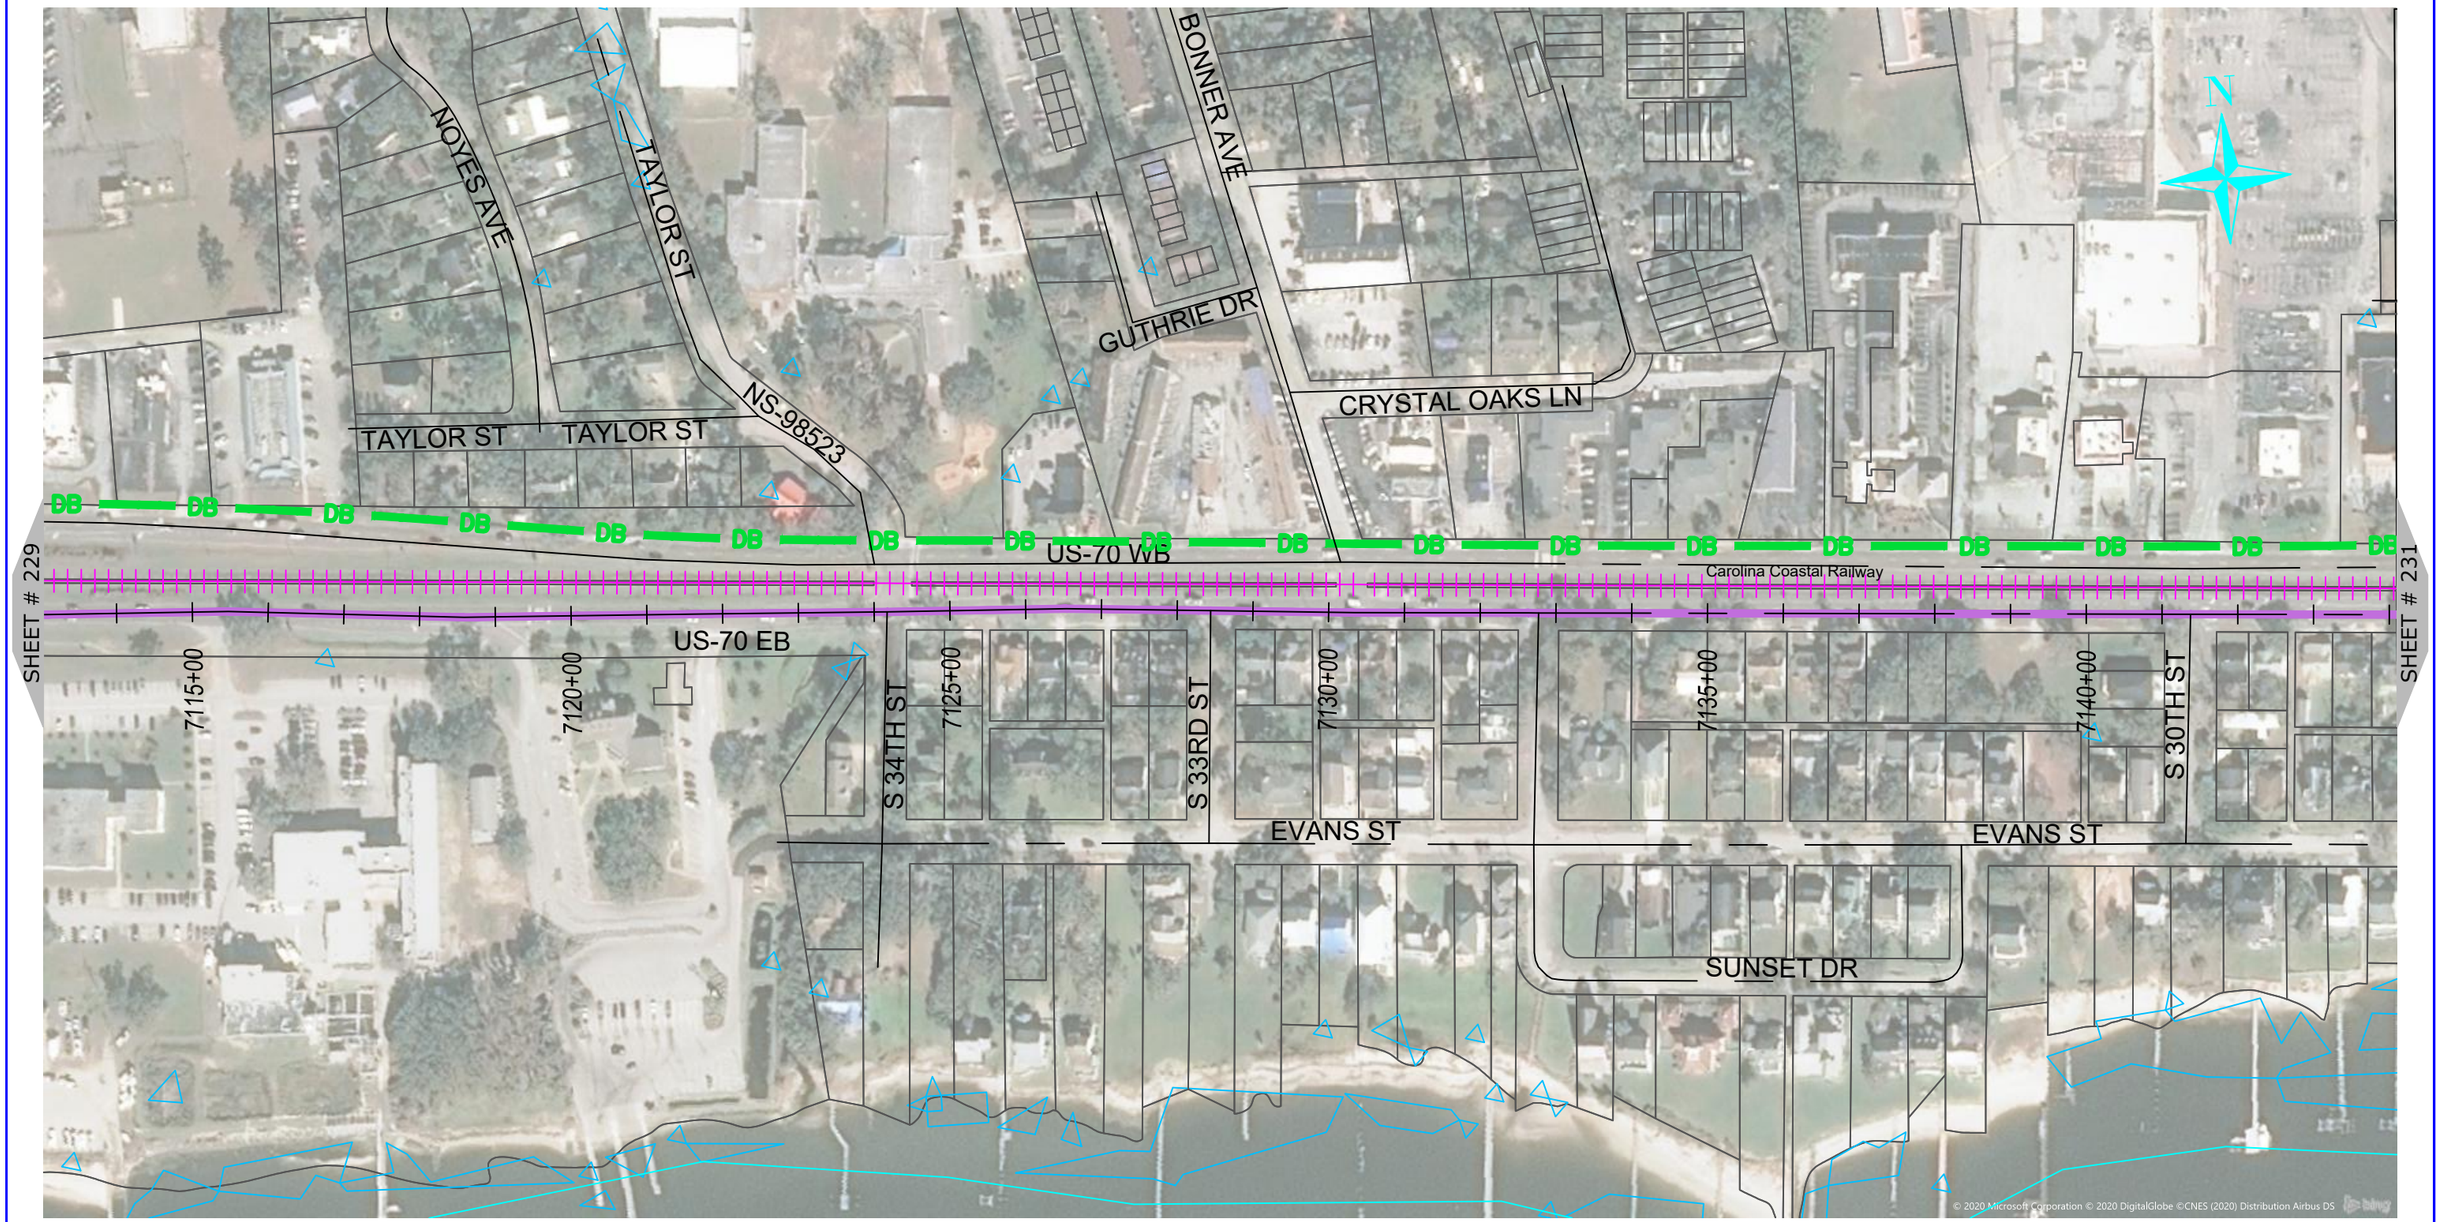

NUG COMMUNICATIONS
3315 ATLANTIC AVE
RALEIGH, NC 27604
(919) 876-5455

REV	DATE	DESCRIPTION
		Carteret County

OWNER: STATE OF NORTH CAROLINA DEPARTMENT OF TRANSPORTATION

BEFORE YOU DIG STOP CALL 1-800-632-4949 N.C. ONE-CALL CENTER IT'S THE LAW

JOB NO:	POC
DATE:	22-06-2020
SCALE:	AS SHOWN
DESIGNED BY:	RAMTECH
DRAWN BY:	RAMTECH
CHECKED BY:	---
APPROVED BY:	---

PROJECT NAME: US-70

SHEET NAME: Sheet - (230)

SHEET: 230

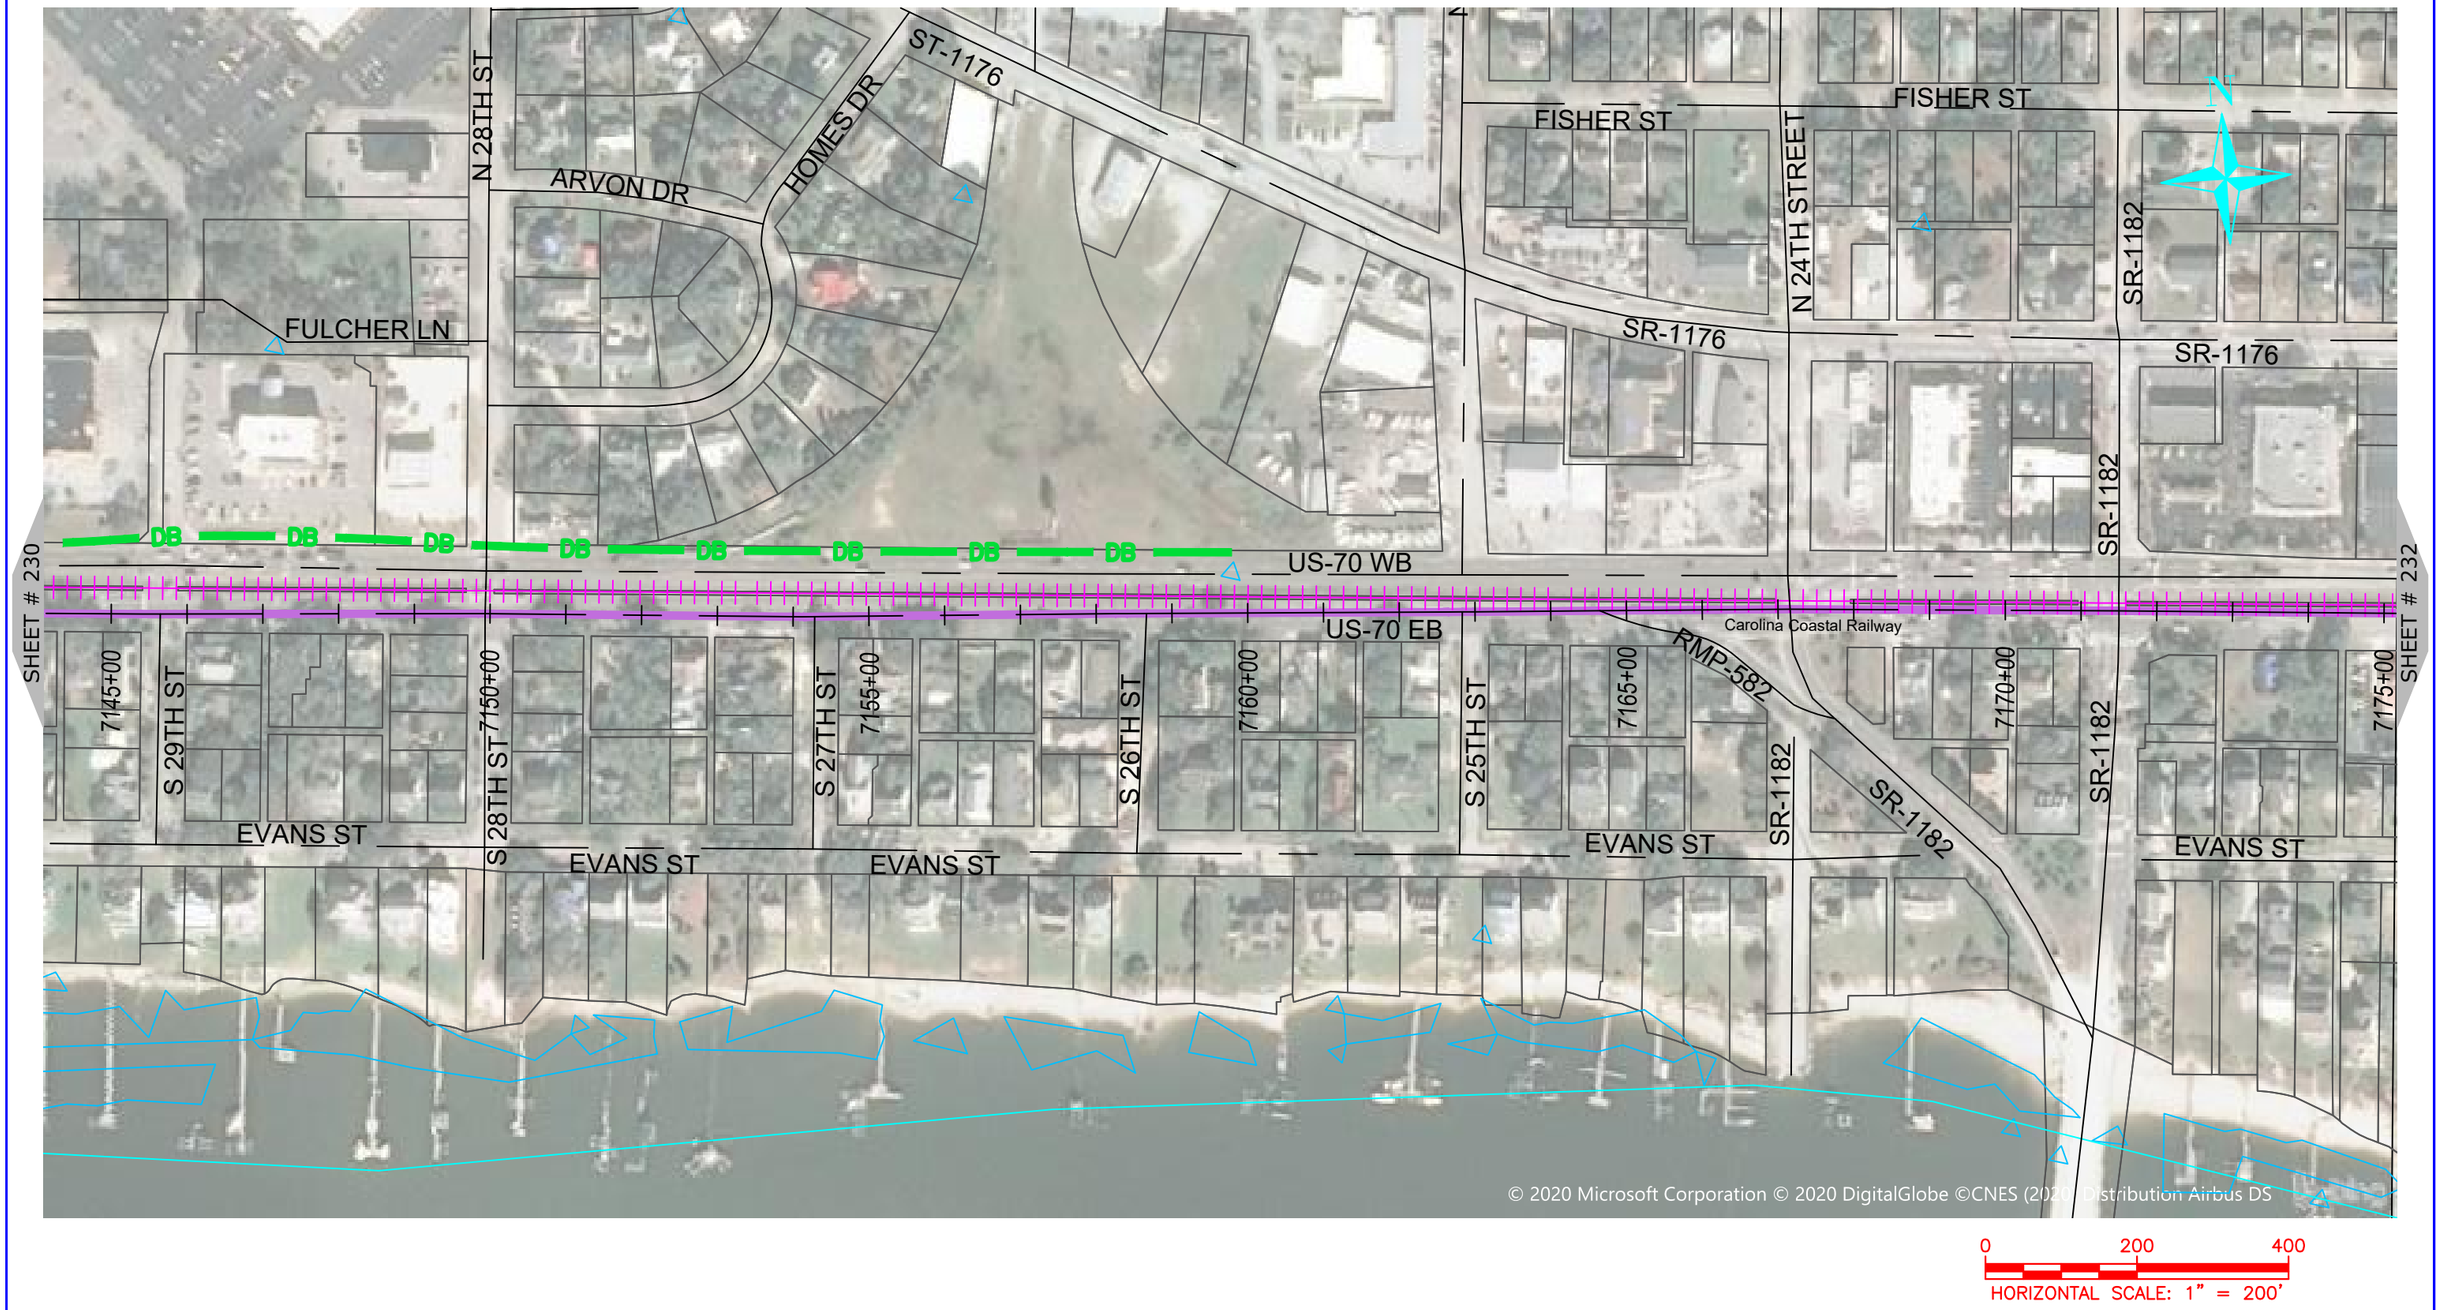

ONUG COMMUNICATIONS
3315 ATLANTIC AVE
RALEIGH, NC 27604
(919) 876-5455

REV	DATE	DESCRIPTION
		Carteret County

OWNER: STATE OF NORTH CAROLINA DEPARTMENT OF TRANSPORTATION

BEFORE YOU DIG STOP CALL 1-800-632-4949 N.C. ONE-CALL CENTER IT'S THE LAW

JOB NO:	POC
DATE:	22-06-2020
SCALE:	AS SHOWN
DESIGNED BY:	RAMTECH
DRAWN BY:	RAMTECH
CHECKED BY:	---
APPROVED BY:	---

PROJECT NAME: US-70

SHEET NAME: Sheet - (231)

SHEET: 231

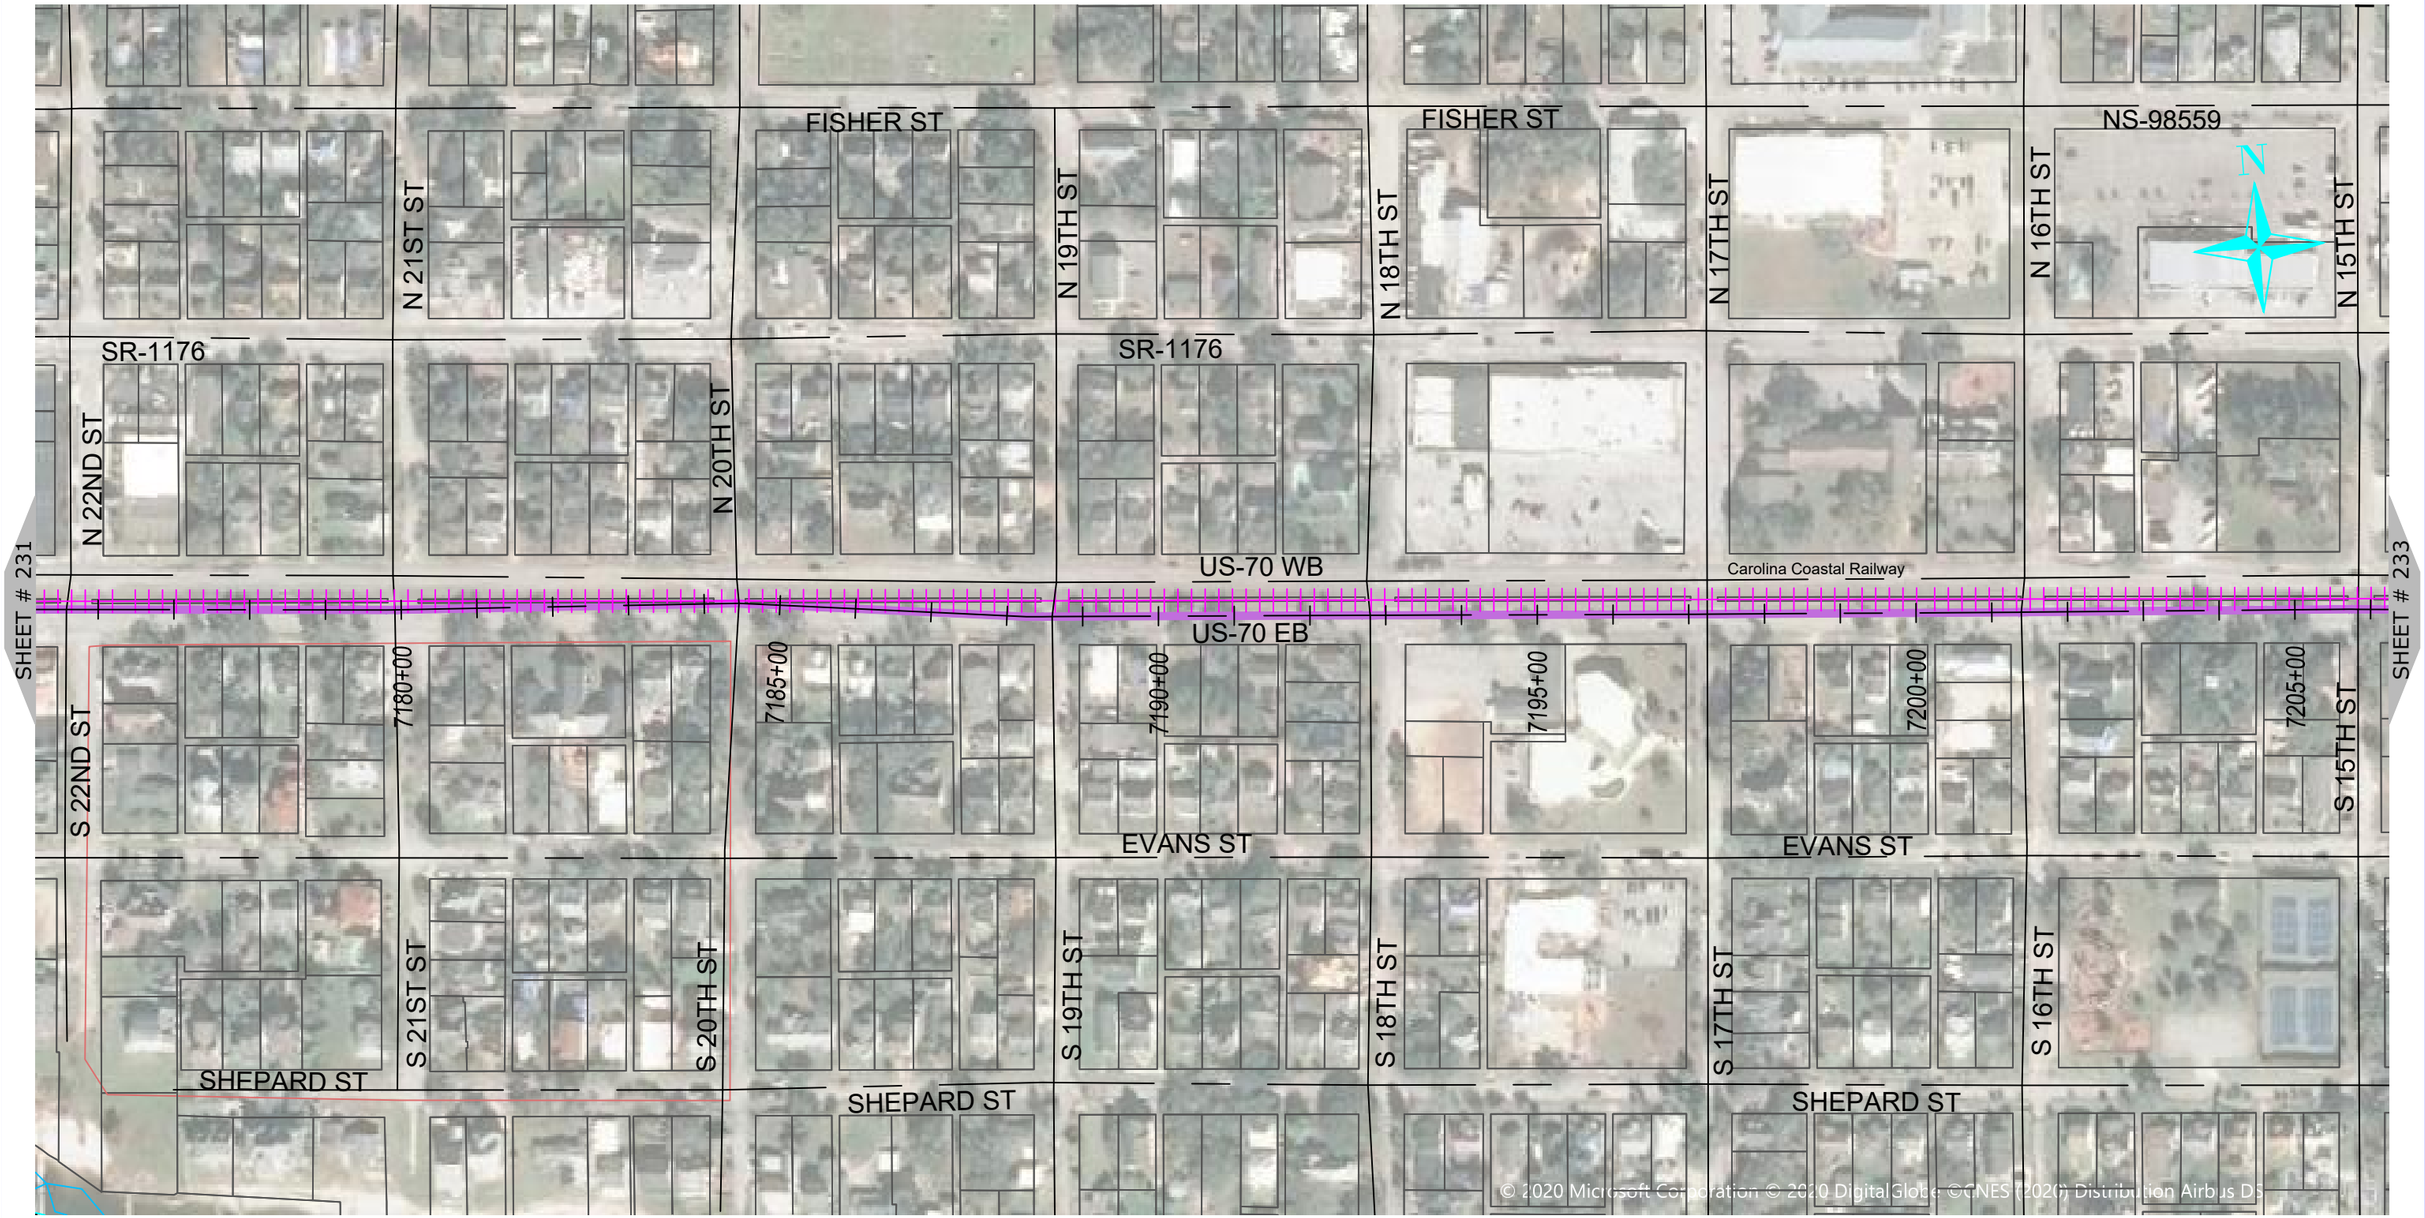

0 200 400

HORIZONTAL SCALE: 1" = 200'

NUG COMMUNICATIONS

3315 ATLANTIC AVE
RALEIGH, NC 27604
(919) 876-5455

REV	DATE	DESCRIPTION
		Carteret County

OWNER: STATE OF NORTH CAROLINA DEPARTMENT OF TRANSPORTATION

BEFORE YOU DIG STOP CALL 1-800-632-4949 N.C. ONE-CALL CENTER IT'S THE LAW

JOB NO:	POC
DATE:	22-06-2020
SCALE:	AS SHOWN
DESIGNED BY:	RAMTECH
DRAWN BY:	RAMTECH
CHECKED BY:	---
APPROVED BY:	---

PROJECT NAME: US-70

SHEET NAME: Sheet - (232)

SHEET: 232

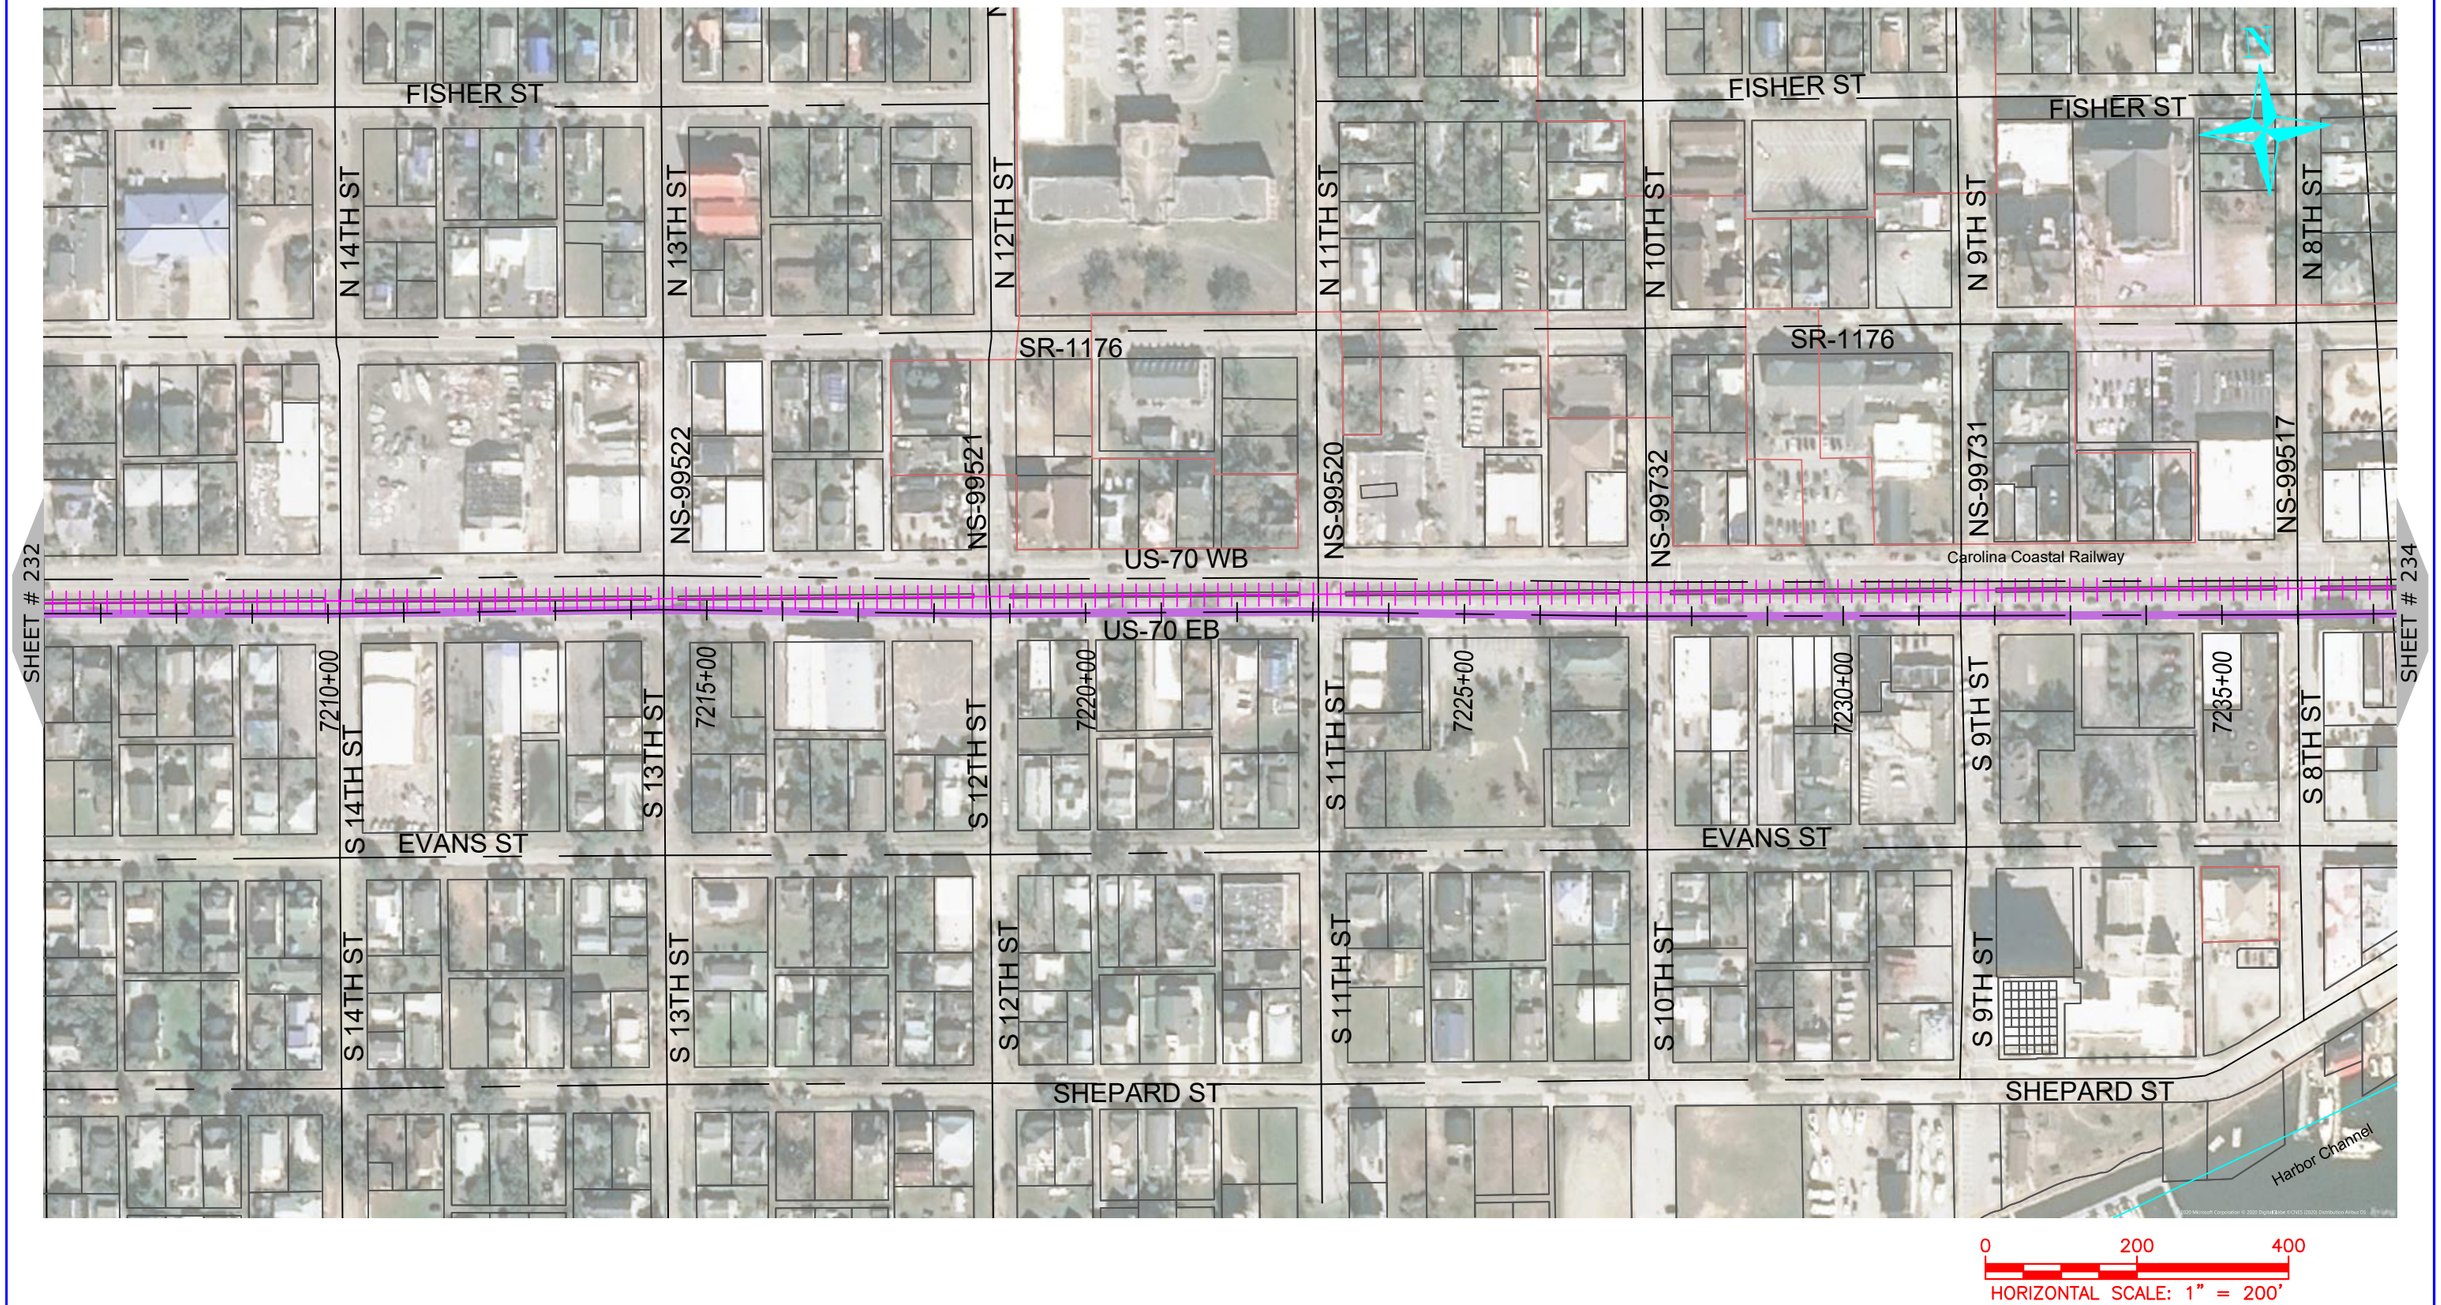

NUG COMMUNICATIONS
3315 ATLANTIC AVE
RALEIGH, NC 27604
(919) 876-5455

REV	DATE	DESCRIPTION
		Carteret County

OWNER: STATE OF NORTH CAROLINA DEPARTMENT OF TRANSPORTATION

BEFORE YOU DIG STOP CALL 1-800-632-4949 N.C. ONE-CALL CENTER IT'S THE LAW

JOB NO:	POC
DATE:	22-06-2020
SCALE:	AS SHOWN
DESIGNED BY:	RAMTECH
DRAWN BY:	RAMTECH
CHECKED BY:	---
APPROVED BY:	---

PROJECT NAME: US-70

SHEET NAME: Sheet - (233)

SHEET: 233

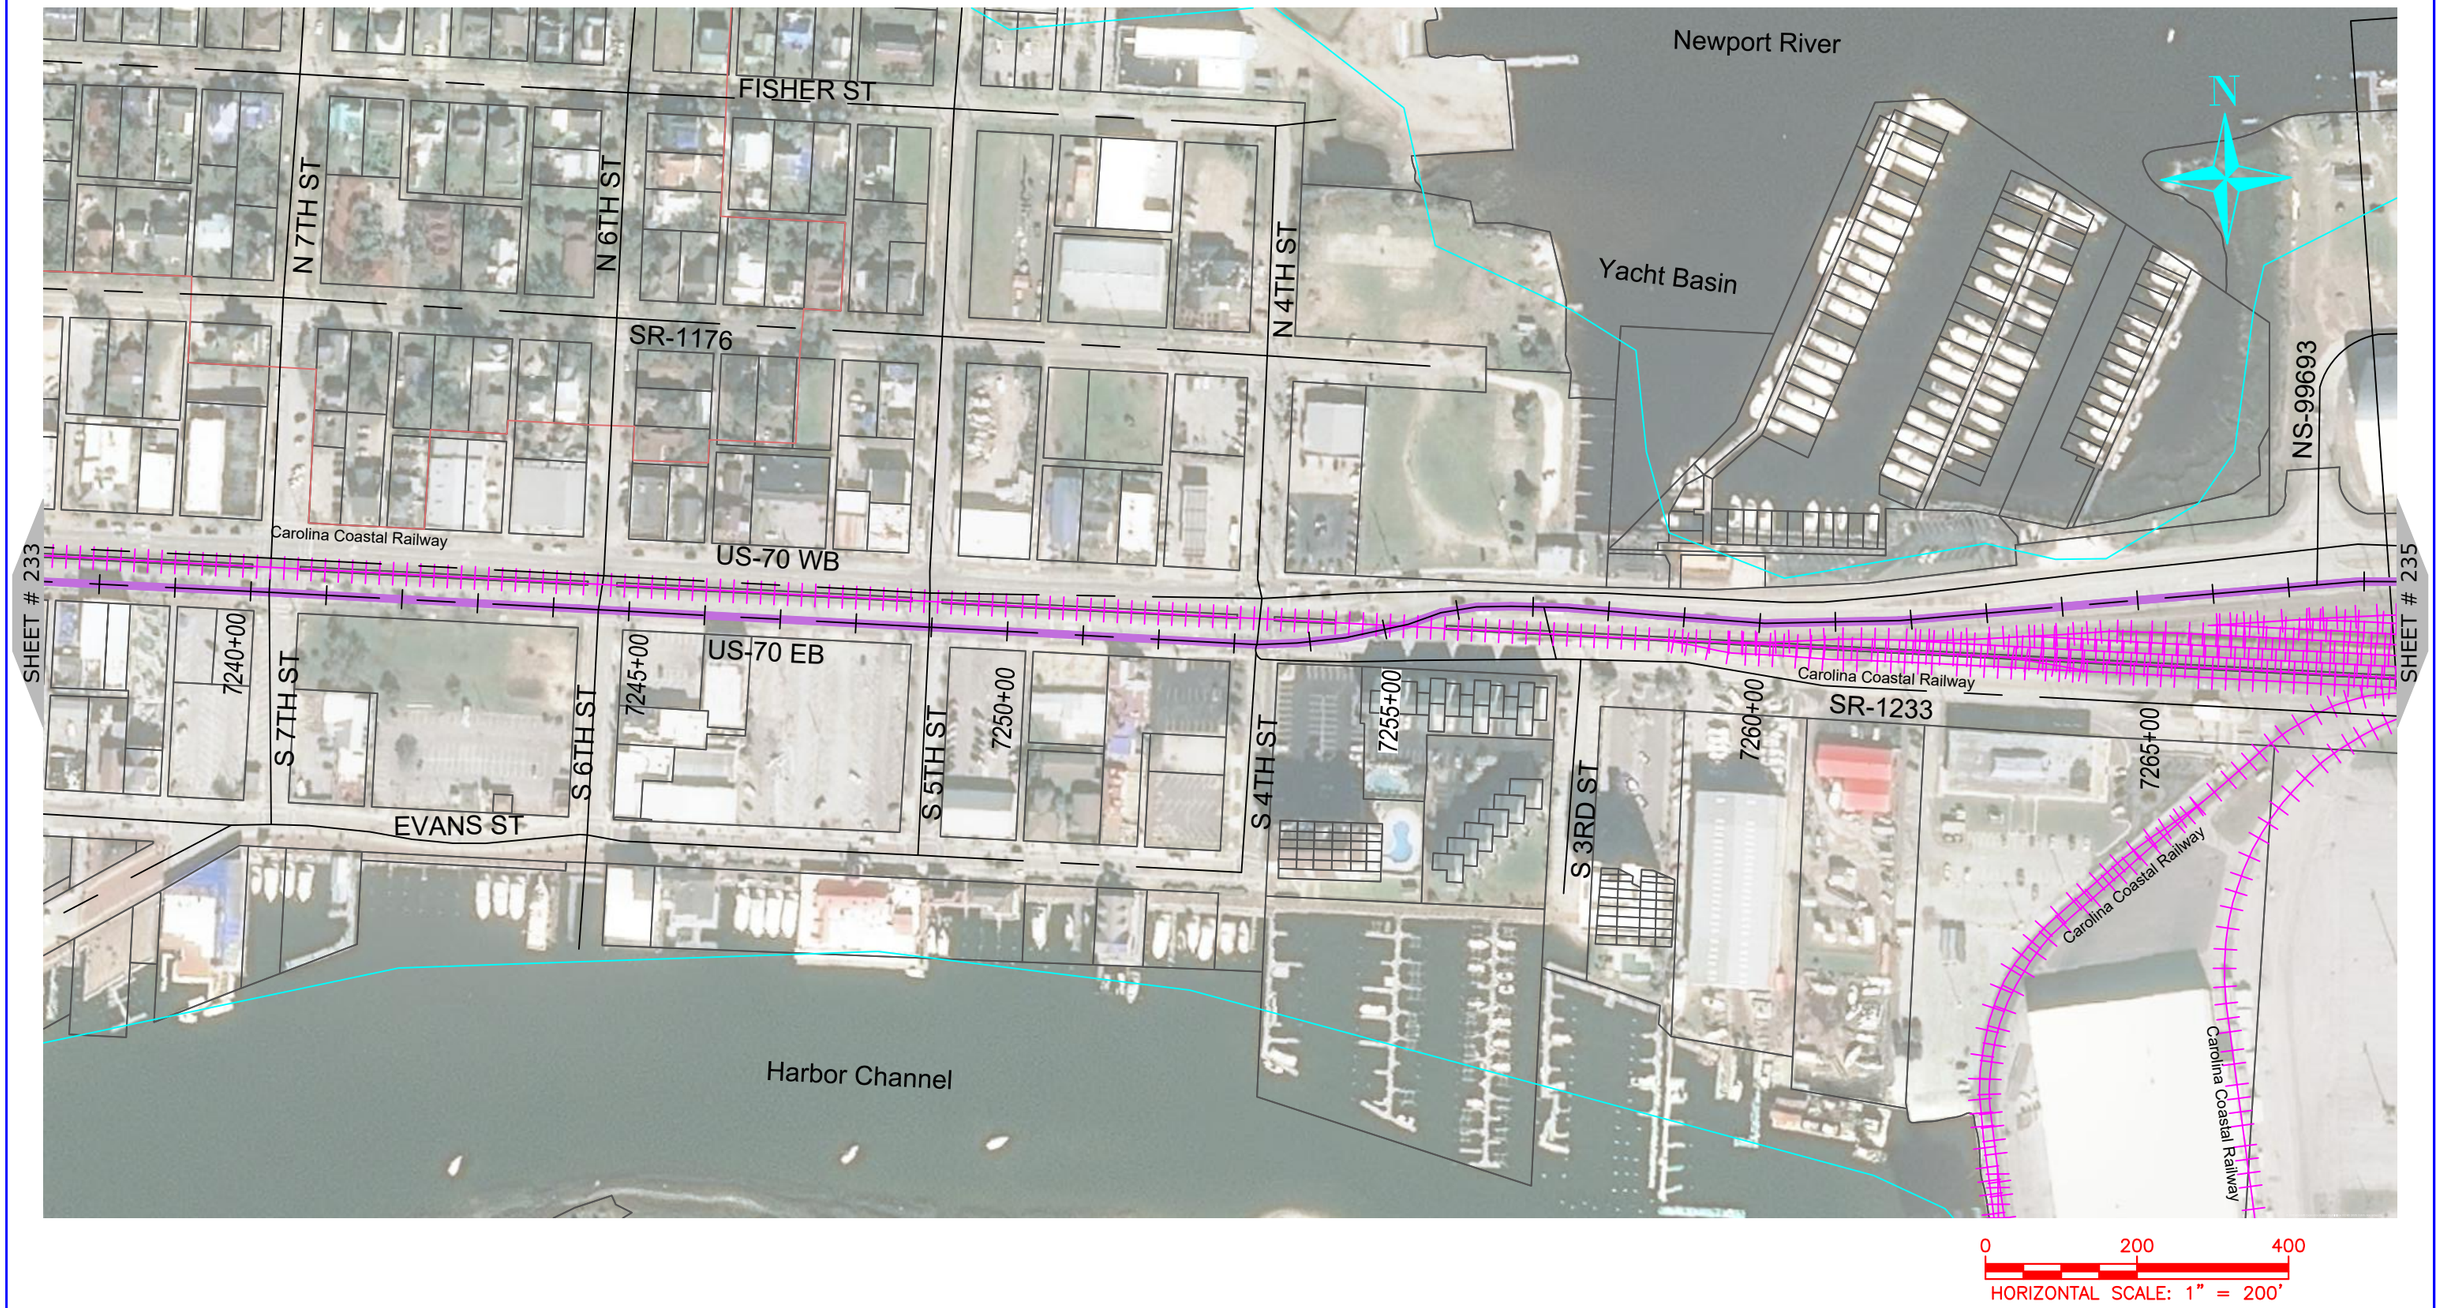

NUG COMMUNICATIONS
3315 ATLANTIC AVE
RALEIGH, NC 27604
(919) 876-5455

REV	DATE	DESCRIPTION
		Carteret County

OWNER: STATE OF NORTH CAROLINA DEPARTMENT OF TRANSPORTATION

BEFORE YOU DIG STOP CALL 1-800-632-4949 N.C. ONE-CALL CENTER IT'S THE LAW

JOB NO:	POC
DATE:	22-06-2020
SCALE:	AS SHOWN
DESIGNED BY:	RAMTECH
DRAWN BY:	RAMTECH
CHECKED BY:	---
APPROVED BY:	---

PROJECT NAME: US-70

SHEET NAME: Sheet - (234)

SHEET: 234

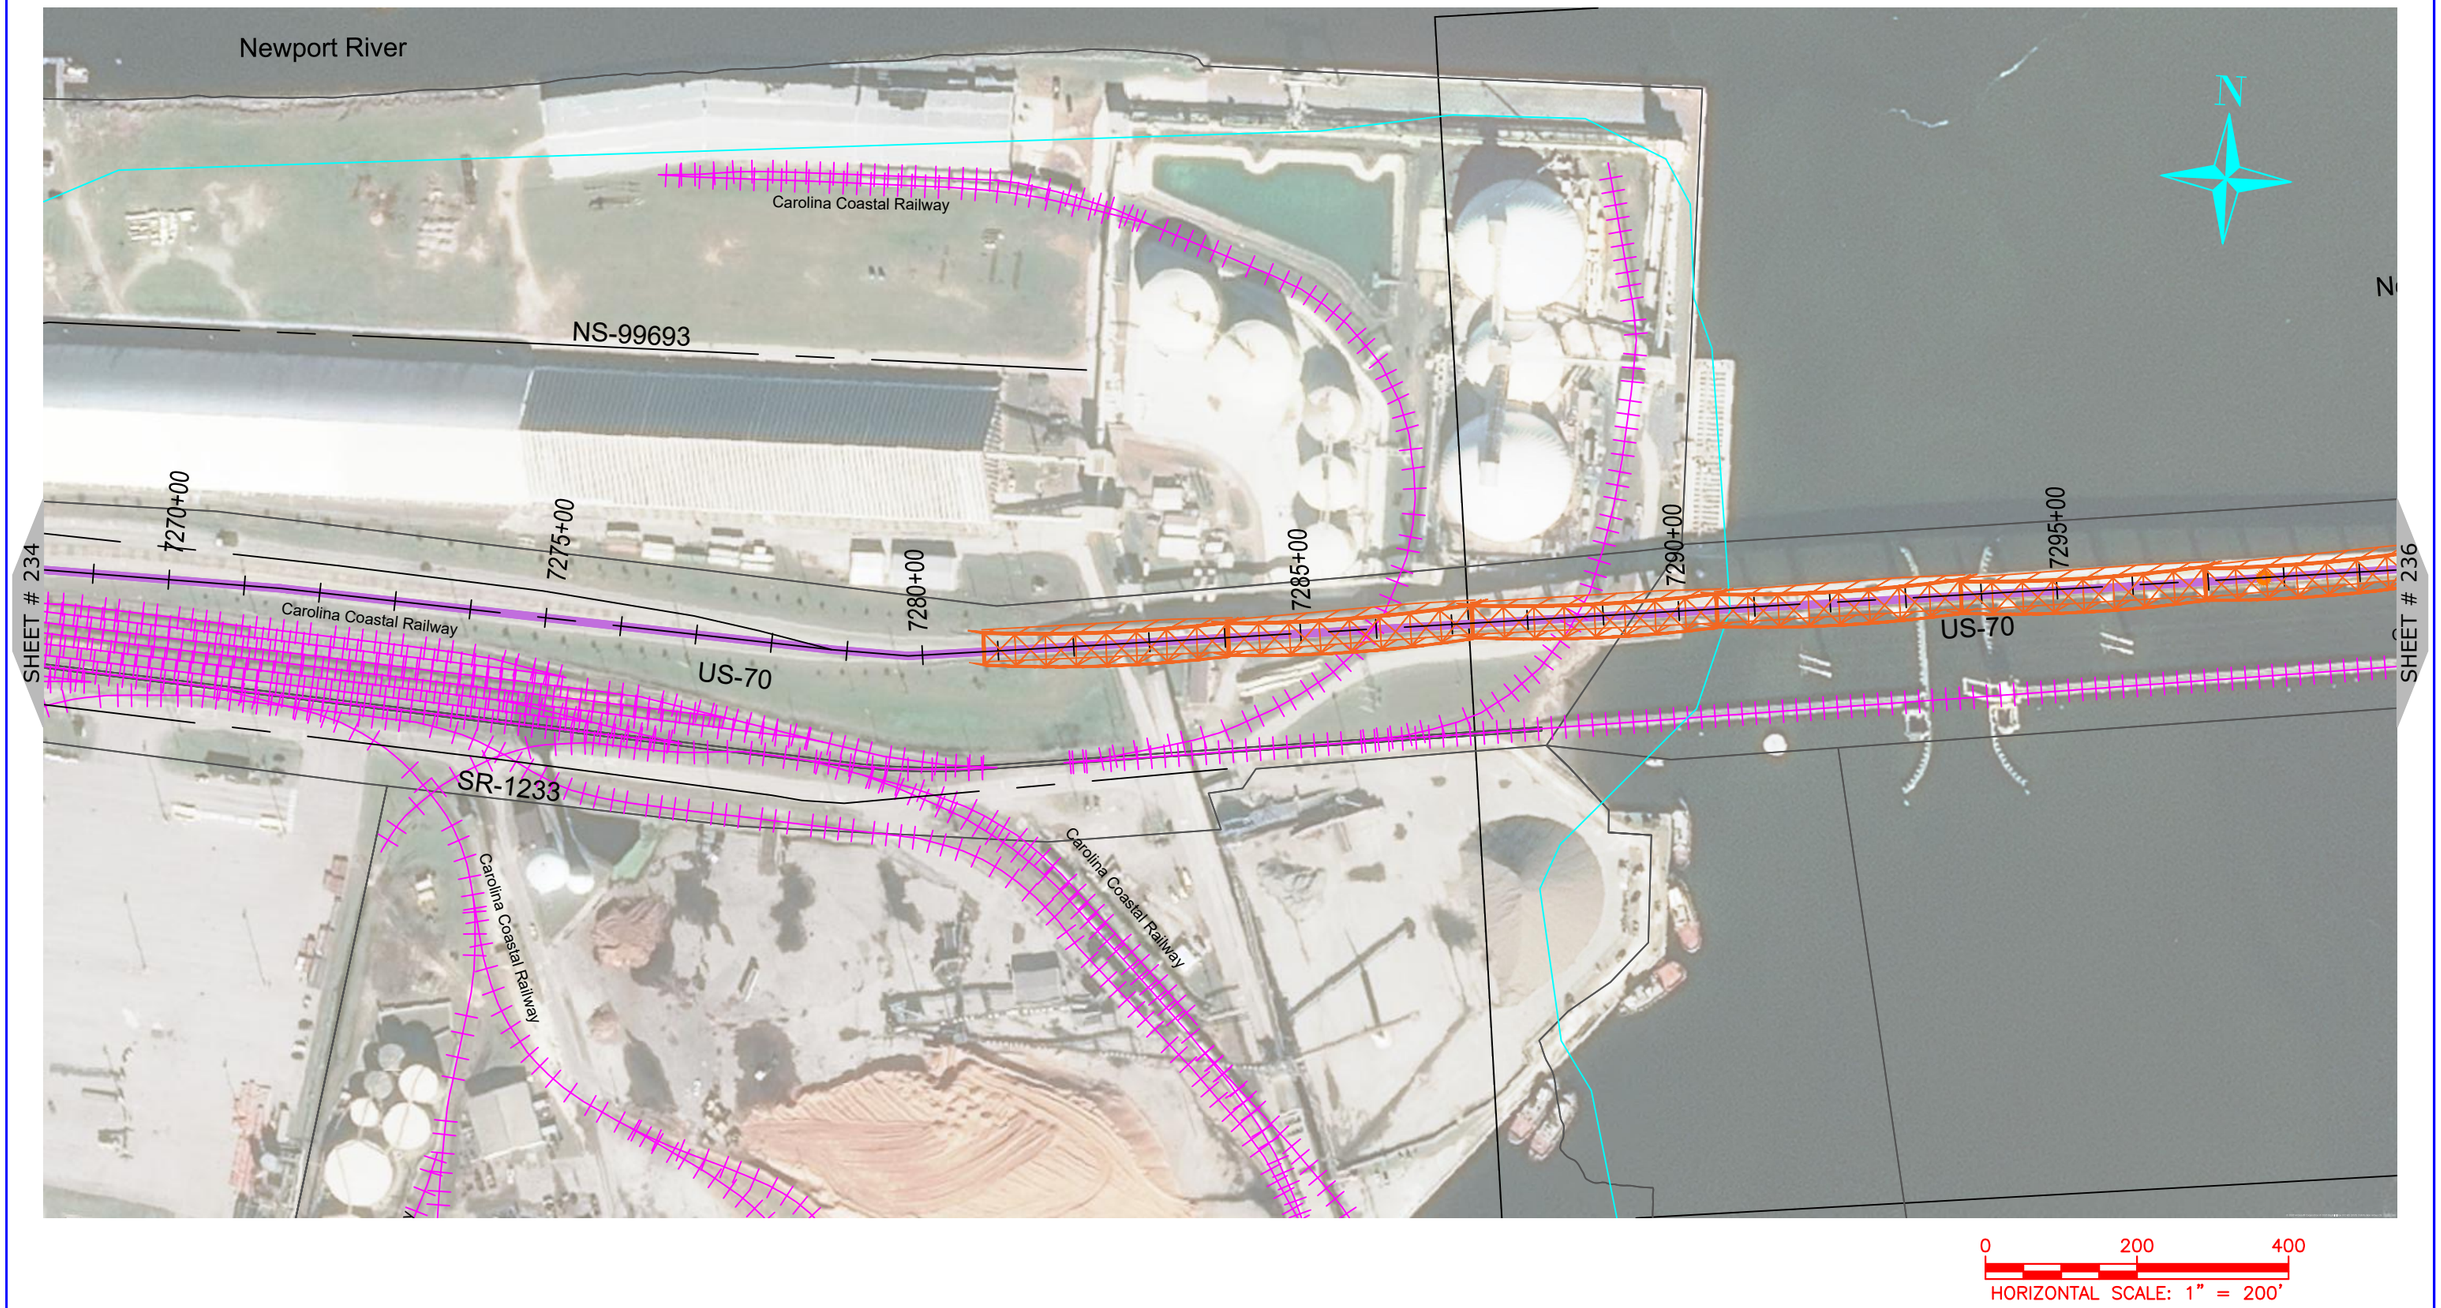

ONUG COMMUNICATIONS
3315 ATLANTIC AVE
RALEIGH, NC 27604
(919) 876-5455

REV	DATE	DESCRIPTION
		Carteret County

OWNER: STATE OF NORTH CAROLINA DEPARTMENT OF TRANSPORTATION

BEFORE YOU DIG STOP CALL 1-800-632-4949 N.C. ONE-CALL CENTER IT'S THE LAW

JOB NO:	POC
DATE:	22-06-2020
SCALE:	AS SHOWN
DESIGNED BY:	RAMTECH
DRAWN BY:	RAMTECH
CHECKED BY:	---
APPROVED BY:	---

PROJECT NAME: US-70

SHEET NAME: Sheet - (235)

SHEET: 235

ONUG COMMUNICATIONS
3315 ATLANTIC AVE
RALEIGH, NC 27604
(919) 876-5455

REV	DATE	DESCRIPTION
		Carteret County

OWNER: STATE OF NORTH CAROLINA DEPARTMENT OF TRANSPORTATION

BEFORE YOU DIG STOP CALL 1-800-632-4949 N.C. ONE-CALL CENTER IT'S THE LAW

JOB NO:	POC
DATE:	22-06-2020
SCALE:	AS SHOWN
DESIGNED BY:	RAMTECH
DRAWN BY:	RAMTECH
CHECKED BY:	---
APPROVED BY:	---

PROJECT NAME: US-70

SHEET NAME: Sheet - (236)

SHEET: 236

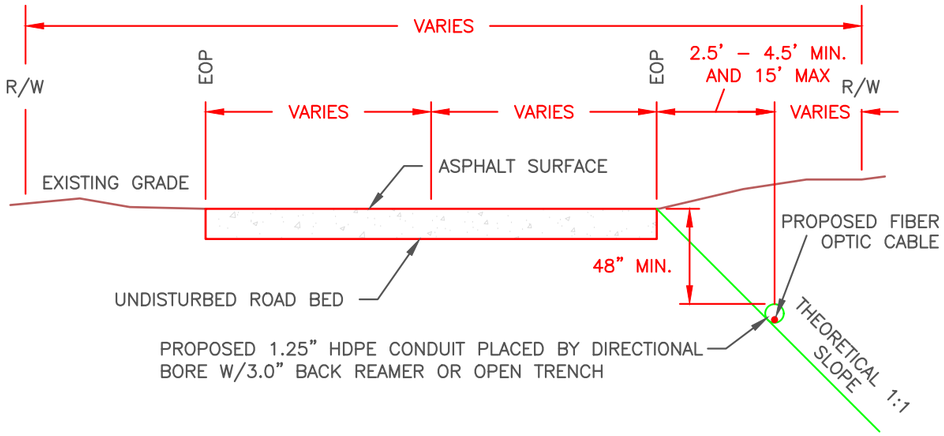

D1.1 CONDUIT PLACED PARALLEL TO R/W

Not to Scale

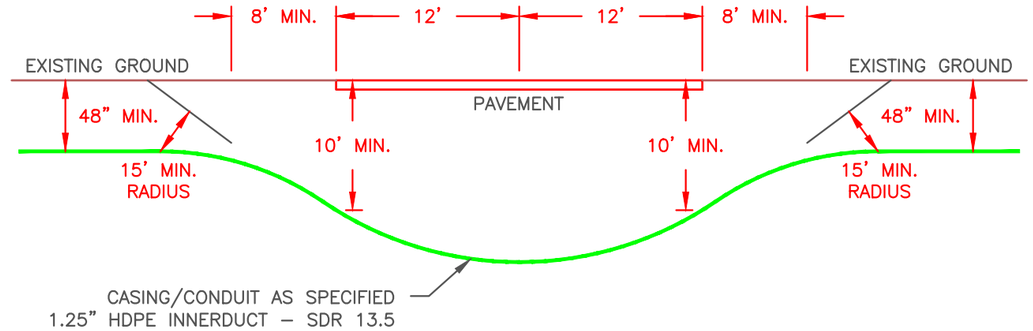

D1.3 DIRECTIONAL BORE UNDER SECONDARY ROADWAY

Not to Scale

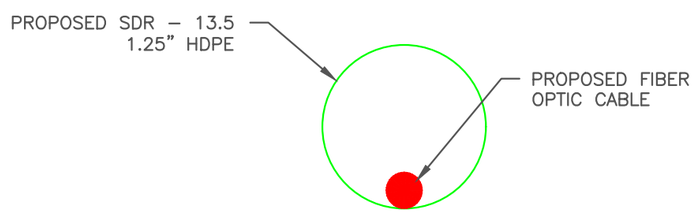

D1.2 CONDUIT CROSS SECTION

Not to Scale

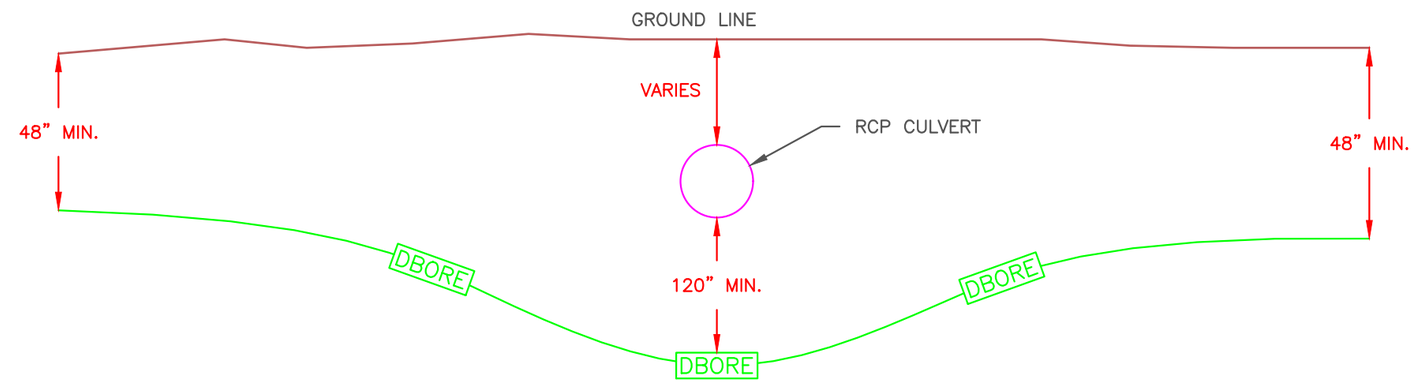

D1.4 CULVERT CROSSING

Not to Scale

0 200 400

HORIZONTAL SCALE: 1" = 200'

ONUG COMMUNICATIONS

3315 ATLANTIC AVE
RALEIGH, NC 27604
(919) 876-5455

REV	DATE	DESCRIPTION

OWNER: STATE OF NORTH CAROLINA DEPARTMENT OF TRANSPORTATION

BEFORE YOU DIG STOP CALL 1-800-632-4949 N.C. ONE-CALL CENTER IT'S THE LAW

JOB NO:	POC
DATE:	22-06-2020
SCALE:	AS SHOWN
DESIGNED BY:	RAMTECH
DRAWN BY:	RAMTECH
CHECKED BY:	---
APPROVED BY:	---

PROJECT NAME: US-70

SHEET NAME: SHEET – (D1)

SHEET: D1

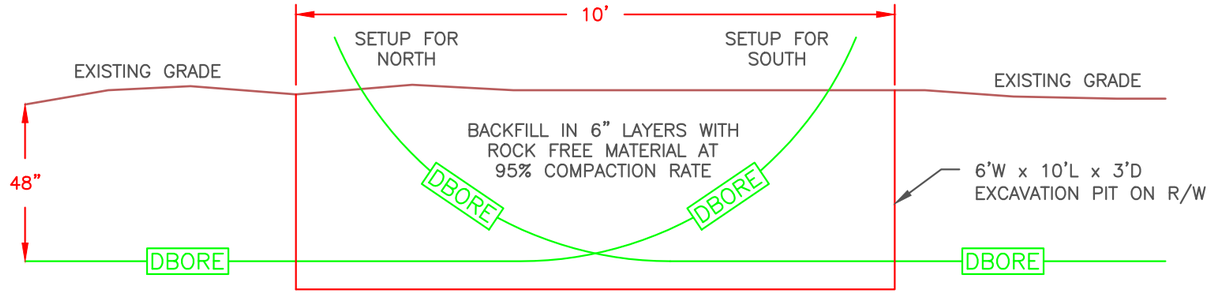

TIE–IN STATION

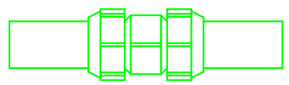

USE DOUBLE–E LOCK TO CONNECT PIPES

- BORE FROM EACH DIRECTION IS RUN AT DESIGN DEPTH TO SOME POINT PAST THE INTENDED TIE–IN, THEN TURNED UP TO DAYLIGHT.
- THE TIE–IN POINT IS EXCAVATED, PIPES CUT OFF WHERE THEY CROSS EACH OTHER AT DESIGN DEPTH, AND A HIGH PRESSURE COUPLER IS INSTALLED TO CONNECT THE TWO PIPES AT THE DESIGN DEPTH.
- ALL EXCAVATIONS OR TRENCHES 4 FEET OR GREATER IN DEPTH SHALL BE APPROPRIATELY BENCHED, SHORED, OR SLOPED ACCORDING TO THE PROCEDURES AND REQUIREMENTS SET FORTH IN OSHA'S EXCAVATION STANDARD, 29 CFR 1926.650, .651, AND .652.

D2.1 DIRECTIONAL BORE TIE–IN

Not to Scale

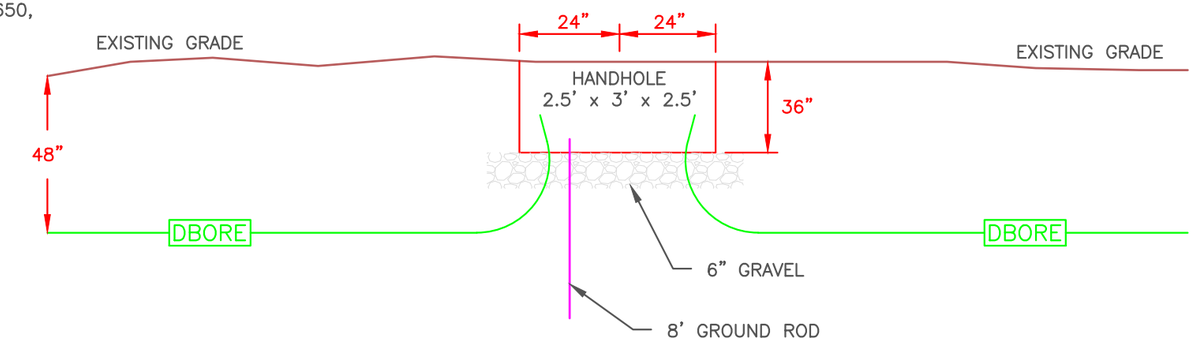

ALL EXCAVATIONS OR TRENCHES 4 FEET OR GREATER IN DEPTH SHALL BE APPROPRIATELY BENCHED, SHORED, OR SLOPED ACCORDING TO THE PROCEDURES AND REQUIREMENTS SET FORTH IN OSHA'S EXCAVATION STANDARD, 29 CFR 1926.650, .651, AND .652.

D2.2 HANDHOLE CONSTRUCTION WITHIN R/W

Not to Scale

ONUG COMMUNICATIONS
3315 ATLANTIC AVE
RALEIGH, NC 27604
(919) 876-5455

REV	DATE	DESCRIPTION

OWNER: STATE OF NORTH CAROLINA DEPARTMENT OF TRANSPORTATION

BEFORE YOU DIG STOP CALL 1–800–632–4949 N.C. ONE–CALL CENTER IT'S THE LAW

JOB NO:	POC
DATE:	22–06–2020
SCALE:	AS SHOWN
DESIGNED BY:	RAMTECH
DRAWN BY:	RAMTECH
CHECKED BY:	---
APPROVED BY:	---

PROJECT NAME: US–70

SHEET NAME: SHEET – (D2)

SHEET: D2

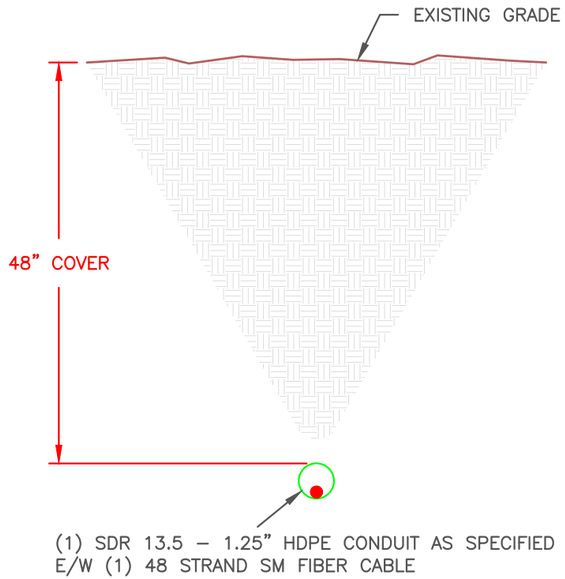

D3.1 DIRECTIONAL BORE CONDUIT CROSS SECTION
Not to Scale

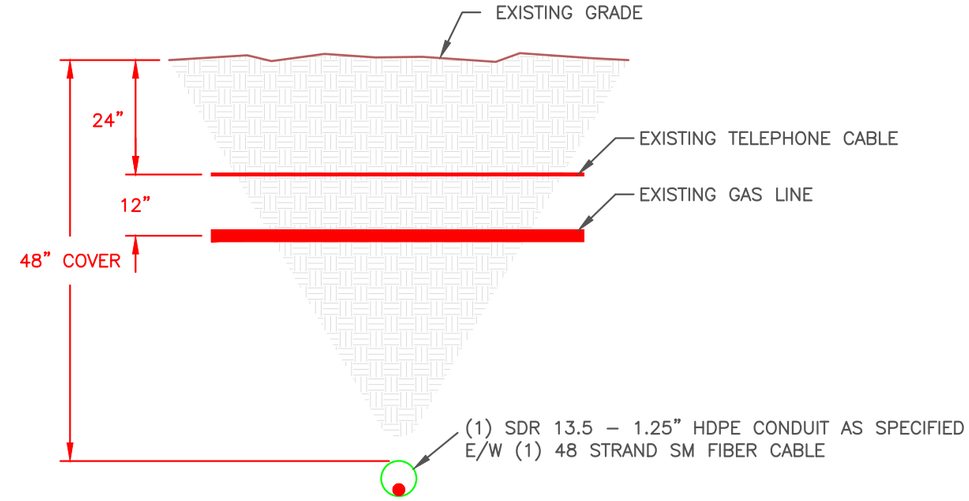

D3.2 DIRECTIONAL BORE CROSS SECTION VERTICAL SEPARATION
Not to Scale

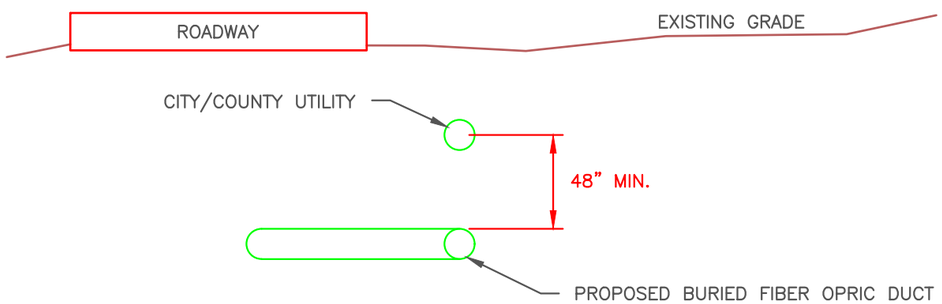

D3.3 CABLE/UTILITY VERTICAL SEPARATION
Not to Scale

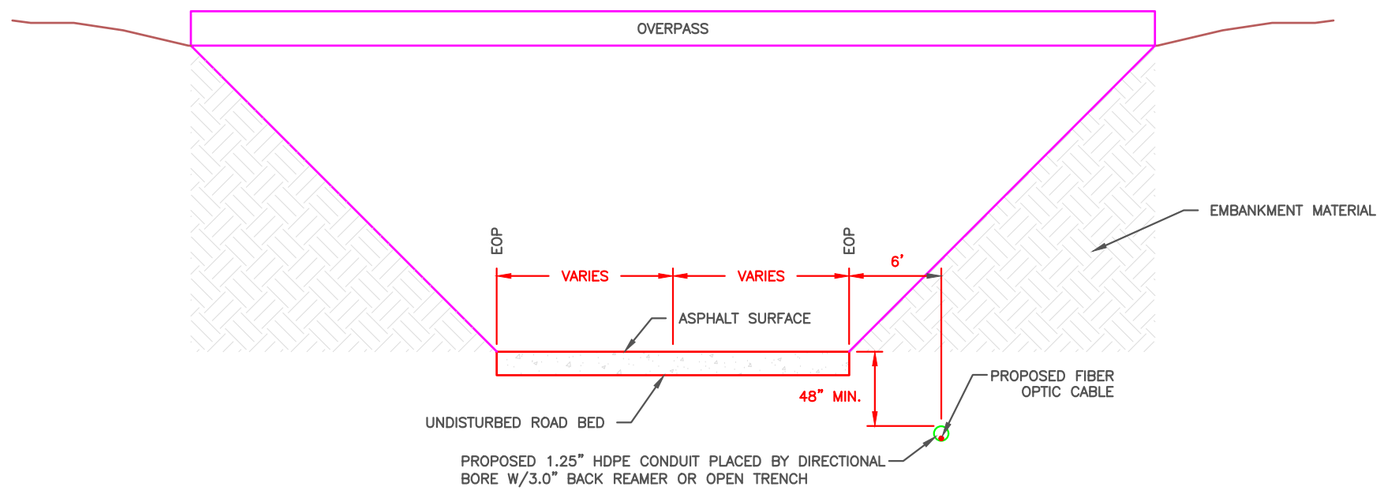

D3.4 PLACEMENT OF CONDUIT ALONG HIGHWAY UNDER BRIDGE
Not to Scale

ONUG COMMUNICATIONS
3315 ATLANTIC AVE
RALEIGH, NC 27604
(919) 876-5455

REV	DATE	DESCRIPTION

OWNER: STATE OF NORTH CAROLINA DEPARTMENT OF TRANSPORTATION

BEFORE YOU DIG STOP CALL 1-800-632-4949 N.C. ONE-CALL CENTER IT'S THE LAW

JOB NO:	POC
DATE:	22-06-2020
SCALE:	AS SHOWN
DESIGNED BY:	RAMTECH
DRAWN BY:	RAMTECH
CHECKED BY:	---
APPROVED BY:	---

PROJECT NAME: US-70

SHEET NAME: SHEET – (D3)

SHEET: D3

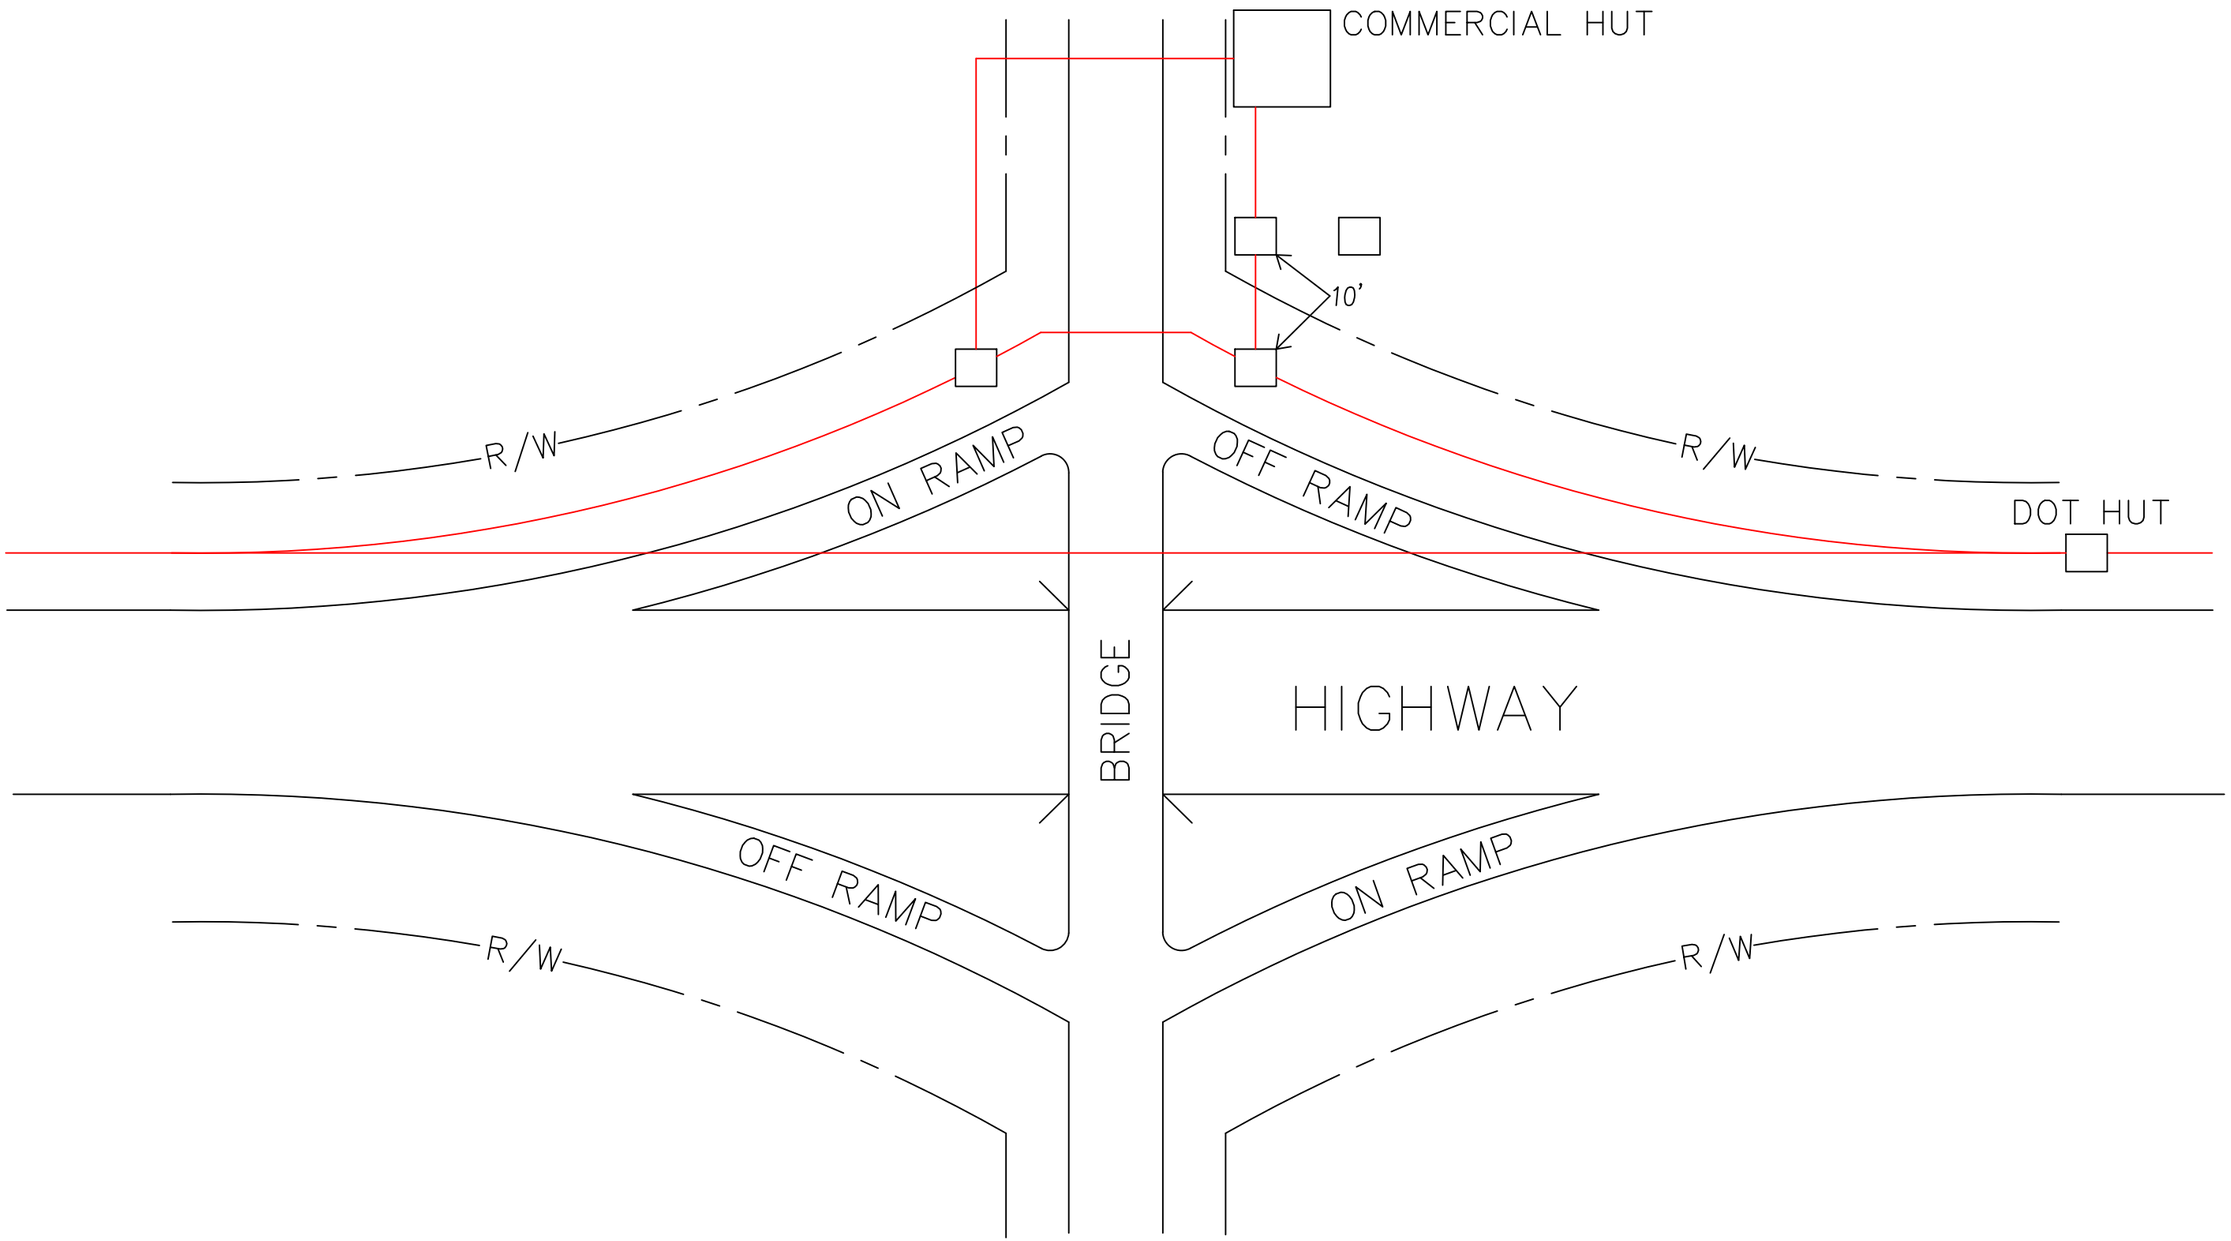

ONUG COMMUNICATIONS
3315 ATLANTIC AVE
RALEIGH, NC 27604
(919) 876-5455

REV	DATE	DESCRIPTION

OWNER: STATE OF NORTH CAROLINA DEPARTMENT OF TRANSPORTATION

BEFORE YOU DIG STOP CALL 1-800-632-4949 N.C. ONE-CALL CENTER IT'S THE LAW

JOB NO:	POC
DATE:	22-06-2020
SCALE:	AS SHOWN
DESIGNED BY:	RAMTECH
DRAWN BY:	RAMTECH
CHECKED BY:	---
APPROVED BY:	---

PROJECT NAME: US-70

SHEET NAME: SHEET - (D4)

SHEET: D4