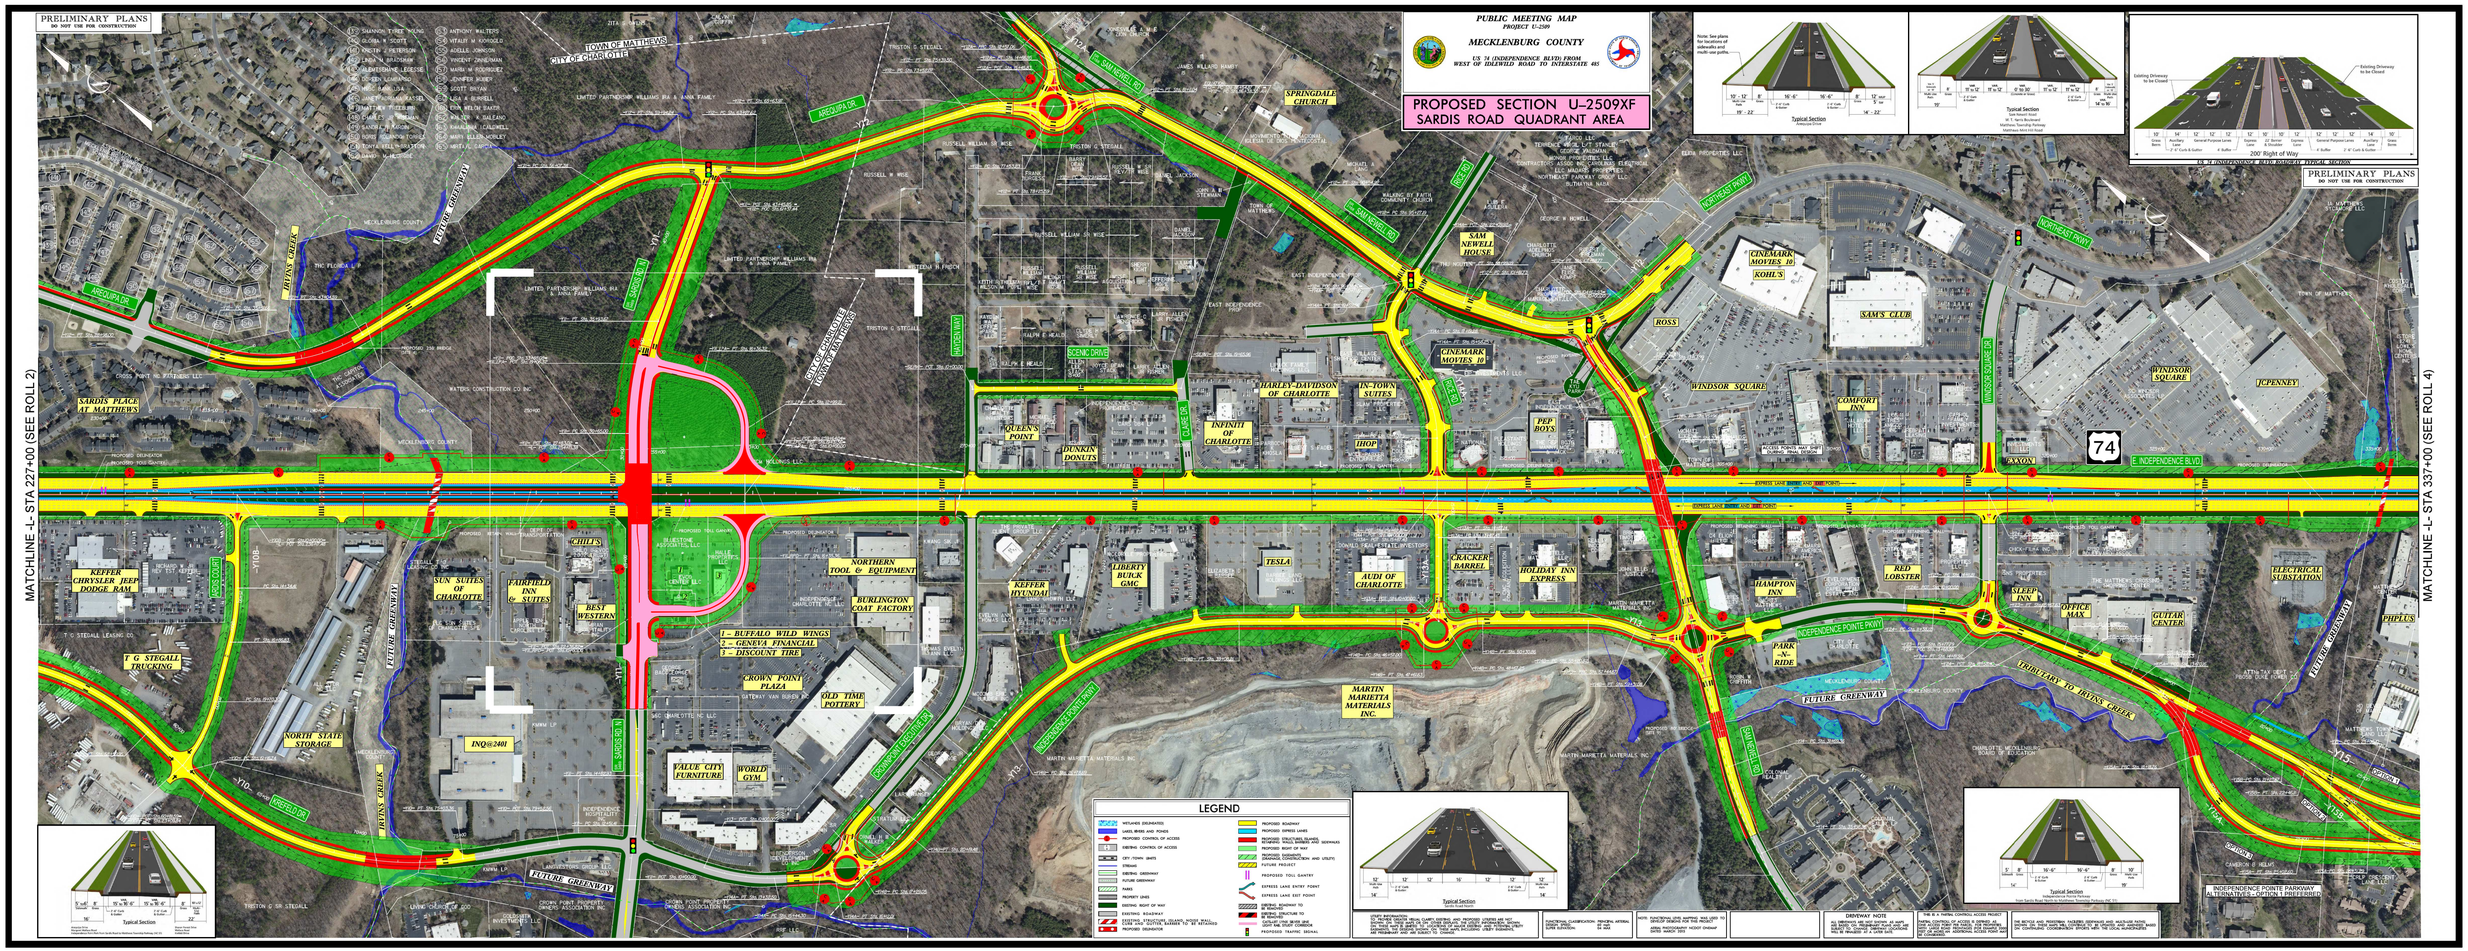
PRELIMINARY PLANS
DO NOT USE FOR CONSTRUCTION
PUBLIC MEETING MAP
PROJECT U-2509
MECKLENBURG COUNTY
US 74 (INDEPENDENCE BLVD) FROM
WEST OF IDLEWILD ROAD TO INTERSTATE 485
PROPOSED SECTION U-2509XF
SARDIS ROAD QUADRANT AREA
MATCHLINE -L- STA 227+00 (SEE ROLL 2)
MATCHLINE -L- STA 337+00 (SEE ROLL 4)
TOWN OF MATTHEWS
CITY OF CHARLOTTE
SPRINGDALE CHURCH
SAM NEWELL HOUSE
CINEMARK MOVIES 10
KOHL'S
SAM'S CLUB
ROSS
WINDSOR SQUARE
COMFORT INN
WINDSOR SQUARE
J.C.PENNEY
PEP BOYS
HARLEY DAVIDSON OF CHARLOTTE
IN-TOWN SUITES
IHOP
INFINITI OF CHARLOTTE
QUEEN'S POINT
DUNKIN DONUTS
SCENIC DRIVE
SARDIS PLACE AT MATTHEWS
KEFFER CHRYSLER JEEP DODGE RAM
T G STEGALL TRUCKING
NORTH STATE STORAGE
SUN SUITES OF CHARLOTTE
FAIRFIELD INN & SUITES
BEST WESTERN
CHILI'S
INQ@2401
NORTHERN TOOL & EQUIPMENT
BURLINGTON COAT FACTORY
1 – BUFFALO WILD WINGS
2 – GENEVA FINANCIAL
3 – DISCOUNT TIRE
CROWN POINT PLAZA
OLD TIME POTTERY
VALUE CITY FURNITURE
WORLD GYM
KEFFER HYUNDAI
LIBERTY BUICK GMC
TESLA
AUDI OF CHARLOTTE
CRACKER BARREL
HOLIDAY INN EXPRESS
MARTIN MARIETTA MATERIALS INC.
HAMPTON INN
RED LOBSTER
PARK-N-RIDE
SLEEP INN
OFFICE MAX
GUITAR CENTER
ELECTRICAL SUBSTATION
PHELPS
FUTURE GREENWAY
TRIBUTARY TO IRVINS CREEK
INDEPENDENCE POINTE PKWY
E. INDEPENDENCE BLVD
E. SARDIS RD. N
E. SARDIS RD. S
AREQUIPA DR.
IDLEWILD RD.
PROVIDENCE RD.
WEDDINGTON RD.
NORTHEAST PKWY
WINDSOR SQUARE DR.
CONCORD LAKE DR.
IRVINS CREEK
LEGEND
Typical Section
Typical Section
Typical Section
Typical Section
Typical Section
DRIVEWAY NOTE
THE W & TWING CONTROL ACCESS PROJECT
INDEPENDENCE POINTE PARKWAY
ALTERNATIVES - OPTION 1 PREFERRED