


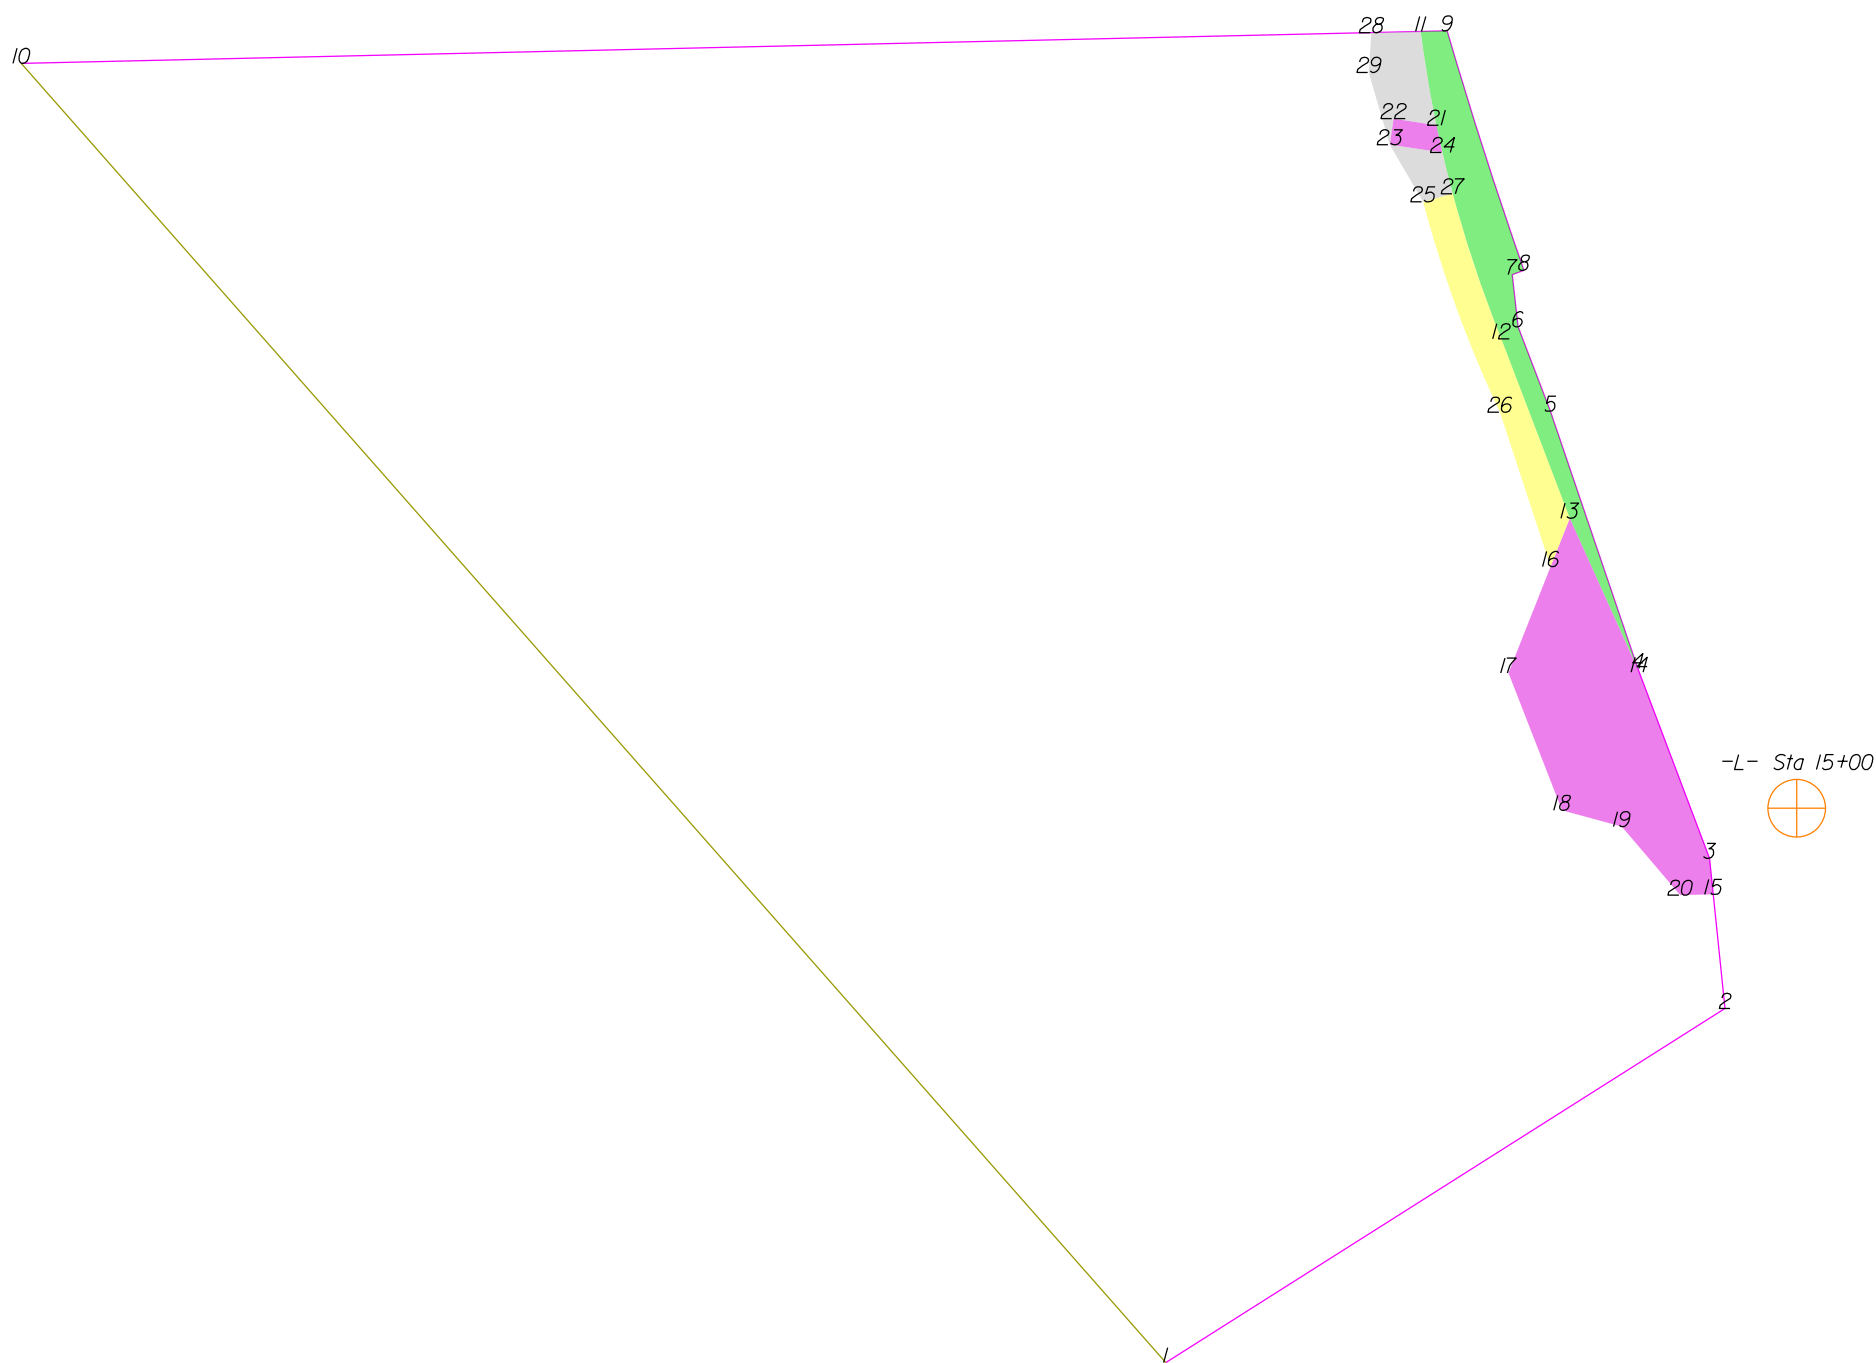

UNKNOWN SCALE

	SQR FT	ACRES		SQR M		HECTARES	
ROW Left	10427.715	0.239		968.770		0.097	
FROM - TO		DISTANCE (FT/M)		BEARING		RADIUS (FT/M)	
-L- Sta 15+00 - 8		479.962	146.293	N 26°52'11.7" W			
8 - 9		200.102	60.991	N 17°49'34.3" W		3768.510	1148.644
9 - 11		20.991	6.398	S 88°41'53.7" W			
11 - 12		252.773	77.045	S 14°42'23.6" E		985.500	300.381
12 - 13		152.903	46.605	S 20°51'5.2" E			
13 - 14		134.366	40.955	S 24°16'18.9" E			
14 - 4		3.114	0.949	N 20°43'27.9" W			
4 - 5		216.228	65.907	N 18°44'35.0" W			
5 - 6		72.010	21.949	N 21°1'52.9" W			
6 - 7		41.794	12.739	N 6°15'5.6" W			
7 - 8		9.992	3.046	N 69°59'33.2" E			

	SQR FT	ACRES		SQR M		HECTARES	
PDE Left	21256.532	0.488		1974.804		0.197	
FROM - TO		DISTANCE (FT/M)		BEARING		RADIUS (FT/M)	
-L- Sta 15+00 - 15		95.386	29.074	S 44°3'32.4" W			
15 - 3		28.850	8.794	N 5°53'14.7" W			
3 - 14		158.389	48.277	N 20°43'27.9" W			
14 - 13		134.366	40.955	N 24°16'18.9" W			
13 - 16		41.272	12.580	S 21°33'44.8" W			
16 - 17		91.189	27.794	S 21°33'44.8" W			
17 - 18		117.217	35.728	S 21°18'35.7" E			
18 - 19		49.182	14.991	S 74°36'35.9" E			
19 - 20		71.670	21.845	S 40°25'49.0" E			
20 - 15		26.436	8.058	N 88°32'23.5" E			

	SQR FT	ACRES		SQR M		HECTARES	
PDE Left	801.899	0.018		74.499		0.007	
FROM - TO		DISTANCE (FT/M)		BEARING		RADIUS (FT/M)	
-L- Sta 15+00 - 21		614.551	187.315	N 27°48'10.1" W			
21 - 22		34.592	10.544	N 81°21'54.2" W			
22 - 23		20.973	6.393	S 7°53'5.0" W			
23 - 24		42.298	12.893	S 81°38'4.3" E			
24 - 21		22.253	6.783	N 12°22'53.6" W		985.500	300.381

	SQR FT	ACRES		SQR M		HECTARES	
TCE Left	7072.506	0.162		657.060		0.066	
FROM - TO		DISTANCE (FT/M)		BEARING		RADIUS (FT/M)	
-L- Sta 15+00 - 25		566.865	172.781	N 31°38'7.4" W			
25 - 26		178.258	54.333	S 20°3'45.5" E		1010.000	307.849
26 - 16		129.279	39.404	S 18°13'35.0" E			
16 - 13		41.272	12.580	N 21°33'44.8" E			
13 - 12		152.903	46.605	N 20°51'5.2" W			
12 - 27		121.613	37.068	N 18°32'14.5" W		985.500	300.381
27 - 25		24.500	7.468	S 75°0'0.4" W			

	SQR FT	ACRES		SQR M		HECTARES	
TDE Left	1280.627	0.029		118.975		0.012	
FROM - TO		DISTANCE (FT/M)		BEARING		RADIUS (FT/M)	
-L- Sta 15+00 - 27		560.343	170.793	N 29°14'3.8" W			
27 - 24		33.908	10.335	N 14°0'51.0" W		985.500	300.381
24 - 23		42.298	12.893	N 81°38'4.3" W			
23 - 25		52.510	16.005	S 30°10'34.1" E			
25 - 27		24.500	7.468	N 75°0'0.4" E			

	SQR FT	ACRES		SQR M		HECTARES	
TDE Left	3162.279	0.073		293.787		0.029	
FROM - TO		DISTANCE (FT/M)		BEARING		RADIUS (FT/M)	
-L- Sta 15+00 - 11		686.750	209.322	N 25°49'31.8" W			
11 - 28		39.166	11.938	S 88°41'53.7" W			
28 - 29		31.732	9.672	S 3°55'26.0" W			
29 - 23		59.983	18.283	S 16°14'27.3" E			
23 - 22		20.973	6.393	N 7°53'5.0" E			
22 - 21		34.592	10.544	S 81°21'54.2" E			
21 - 11		75.600	23.043	N 9°32'11.3" W		985.500	300.381


THIS MAP IS NOT A CERTIFIED SURVEY AND HAS NOT BEEN REVIEWED BY A LOCAL GOVERNMENT AGENCY FOR COMPLIANCE WITH ANY APPLICABLE LAND DEVELOPMENT REGULATIONS. THE PROPERTY SHOWN ON THIS MAP WAS LOCATED FOR THE NORTH CAROLINA DEPARTMENT OF TRANSPORTATION FOR HIGHWAY DESIGN PURPOSES. SOME ERROR MAY EXIST BETWEEN THE GRAPHICAL AND ACTUAL GROUND LOCATIONS OF PROPERTY LINES. THIS MAP IS TO BE USED AS A GRAPHICAL REPRESENTATION OF THE NCDOT'S INTENT TO ACQUIRE PROPERTY FOR RIGHT OF WAY PURPOSES, AND IN NO WAY REPRESENTS AN ACTUAL BOUNDARY SURVEY OF THIS PROPERTY.

NORTH CAROLINA DEPARTMENT OF TRANSPORTATION	
RIGHT OF WAY BRANCH	
FOX RUN LAND CORP,LLC	12-8-2021
PARCEL * 001	S:\CADD\U4758\DDRAFT\U4758_dee
DB 7844 PG 1380	UNKNOWN SCALE

TYPE	COUNT	SQR FEET	ACRES
Parcel	1	806241.457	18.509
ROW Left	1	10427.715	0.239
PDE Left	2	22058.431	0.506
TCE Left	1	7072.506	0.162
TDE Left	2	4442.906	0.102
ROW Right	0	0.000	0.000
PDE Right	0	0.000	0.000
TDE Right	0	0.000	0.000
TCE Right	0	0.000	0.000
PUE Left	0	0.000	0.000
PUE Right	0	0.000	0.000
TSE Left	0	0.000	0.000
TSE Right	0	0.000	0.000
DUE Left	0	0.000	0.000
DUE Right	0	0.000	0.000
DTE Left	0	0.000	0.000
DTE Right	0	0.000	0.000
AUE_Left	0	0.000	0.000
AUE_Right	0	0.000	0.000
PCE Left	0	0.000	0.000
PCE Right	0	0.000	0.000
TUE Left	0	0.000	0.000
TUE Right	0	0.000	0.000
REM Left	0	0.000	0.000
REM Right	0	0.000	0.000
Other Left	0	0.000	0.000
Other Right	0	0.000	0.000
PE Left	0	0.000	0.000
PE Right	0	0.000	0.000

THIS MAP IS NOT A CERTIFIED SURVEY AND HAS NOT BEEN REVIEWED BY A LOCAL GOVERNMENT AGENCY FOR COMPLIANCE WITH ANY APPLICABLE LAND DEVELOPMENT REGULATIONS. THE PROPERTY SHOWN ON THIS MAP WAS LOCATED FOR THE NORTH CAROLINA DEPARTMENT OF TRANSPORTATION FOR HIGHWAY DESIGN PURPOSES. SOME ERROR MAY EXIST BETWEEN THE GRAPHICAL AND ACTUAL GROUND LOCATIONS OF PROPERTY LINES. THIS MAP IS TO BE USED AS A GRAPHICAL REPRESENTATION OF THE NCDOT'S INTENT TO ACQUIRE PROPERTY FOR RIGHT OF WAY PURPOSES, AND IN NO WAY REPRESENTS AN ACTUAL BOUNDARY SURVEY OF THIS PROPERTY.

NORTH CAROLINA DEPARTMENT OF TRANSPORTATION	
RIGHT OF WAY BRANCH	
FOX RUN LAND CORP,LLC	12-8-2021
PARCEL * 001	S:\CADD\U4758\DDRAFT\U4758_dee
DB 7844 PG 1380	UNKNOWN SCALE

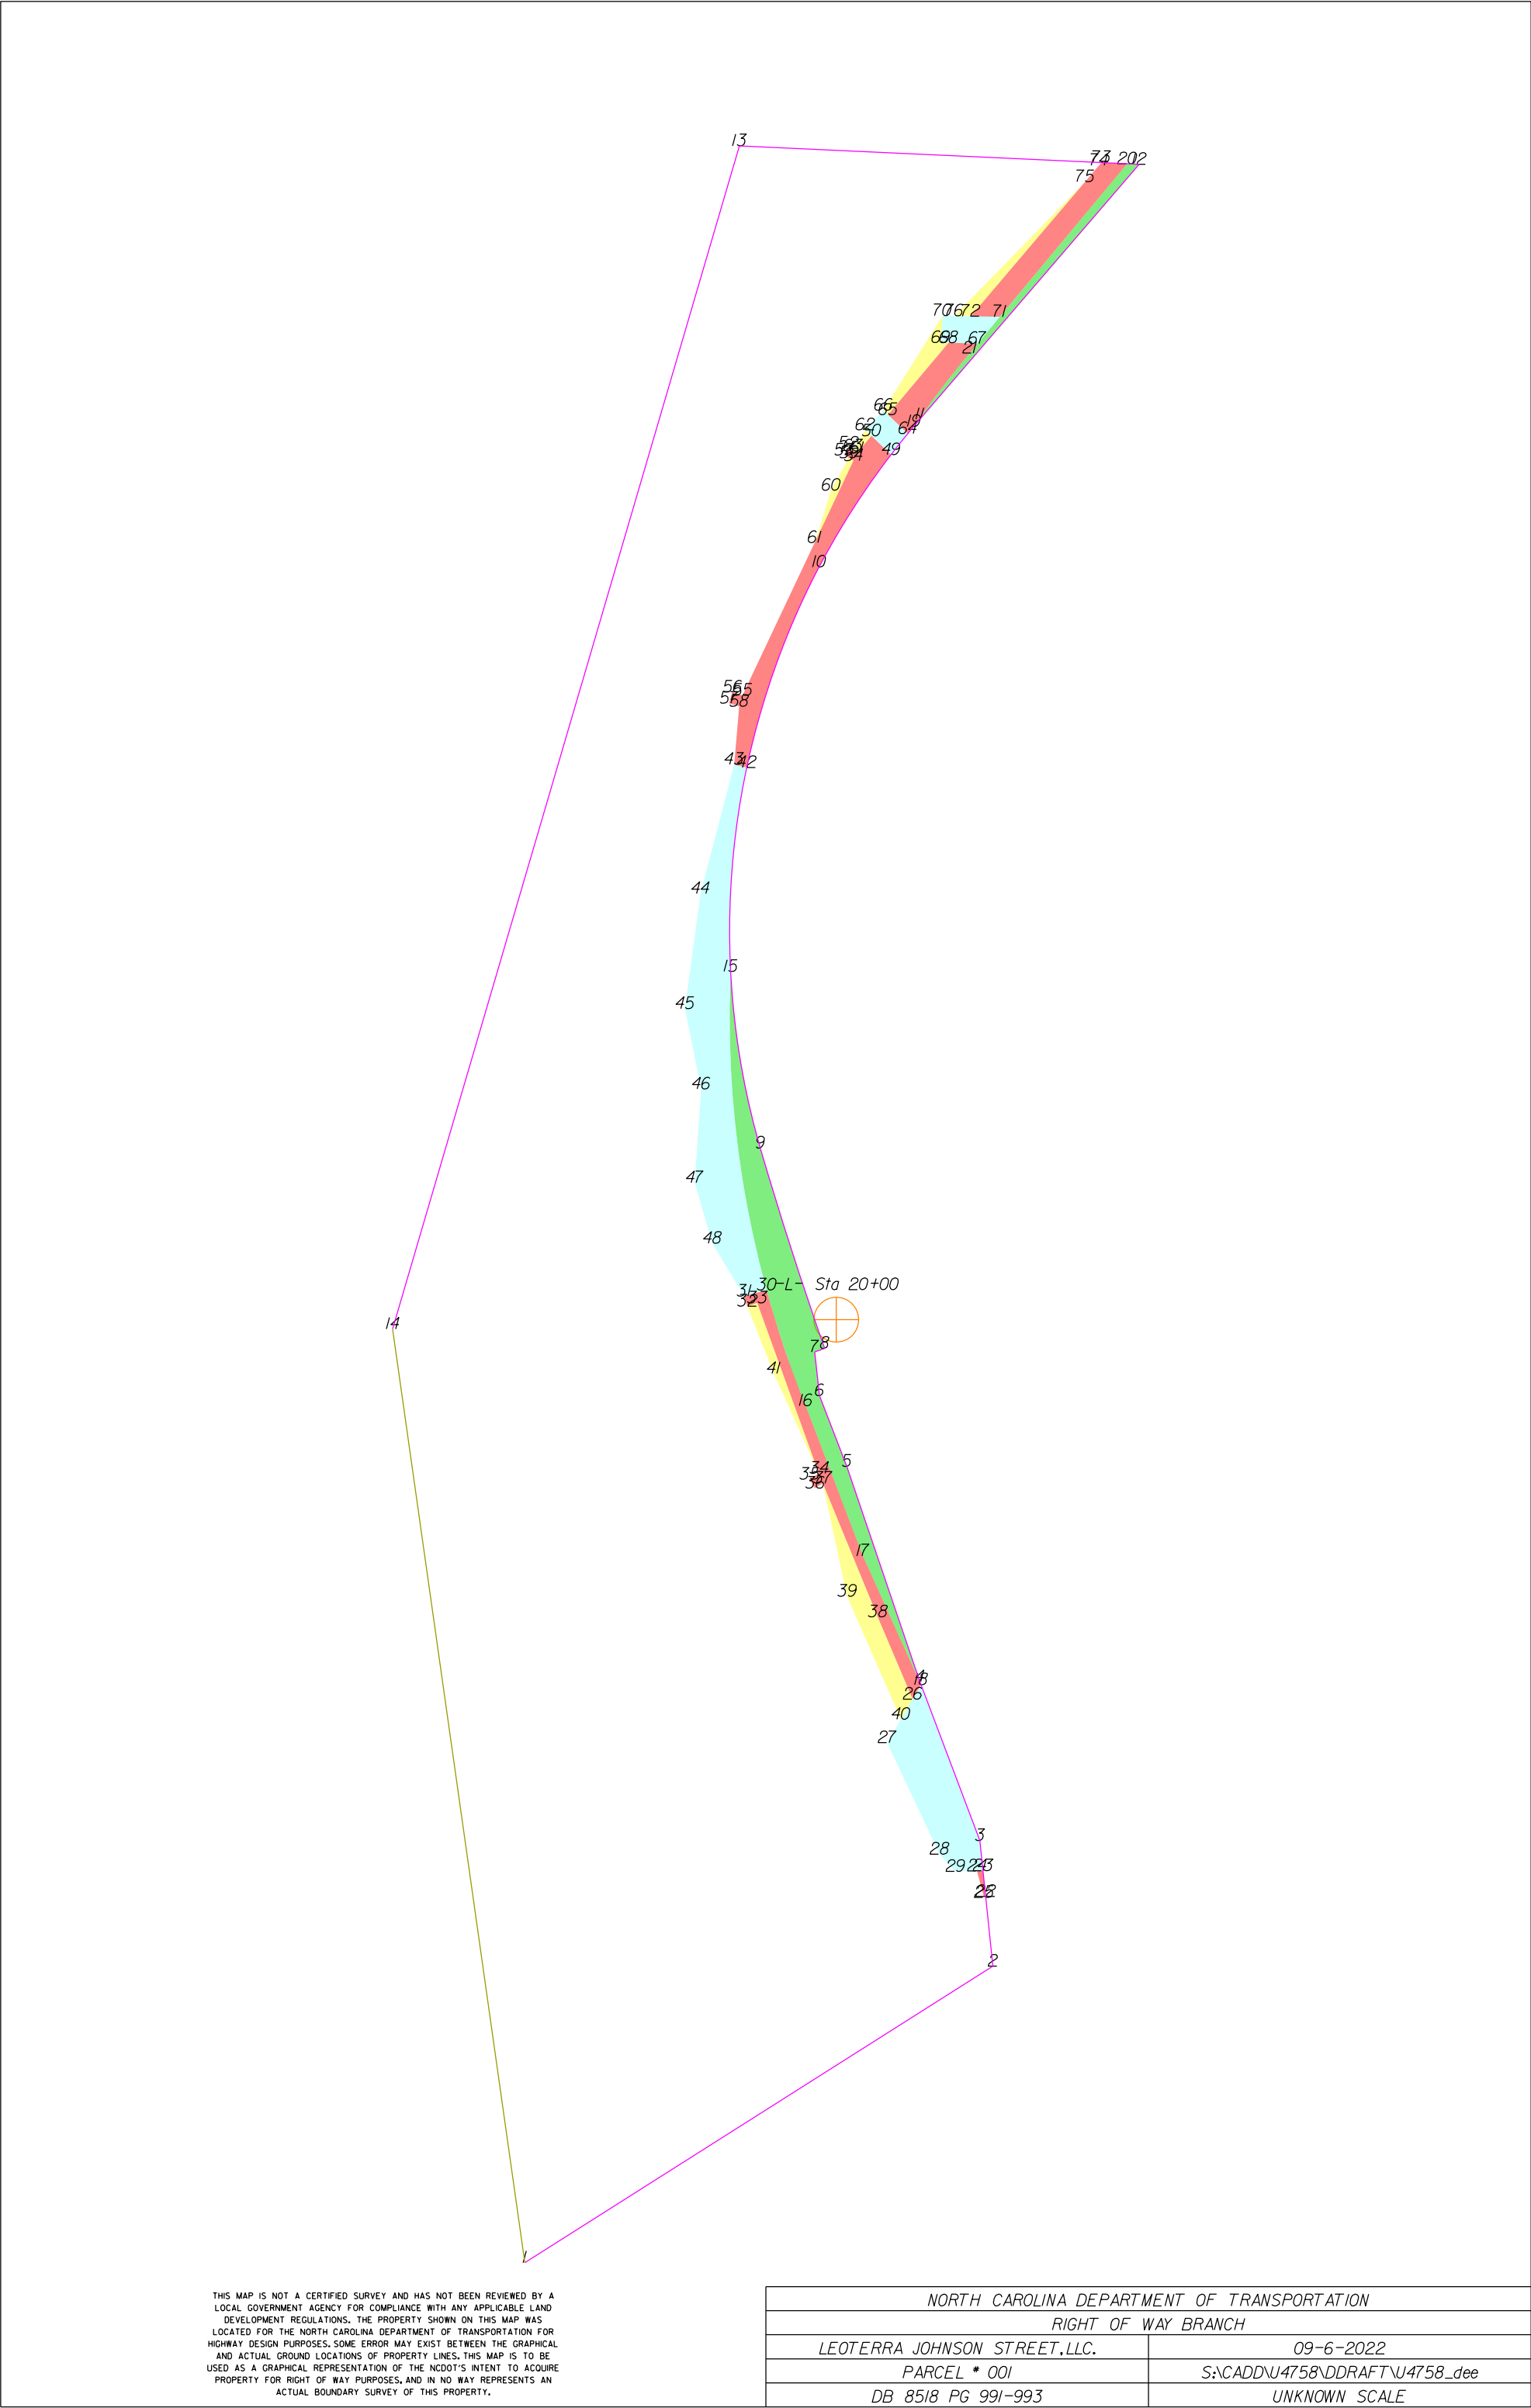

THIS MAP IS NOT A CERTIFIED SURVEY AND HAS NOT BEEN REVIEWED BY A LOCAL GOVERNMENT AGENCY FOR COMPLIANCE WITH ANY APPLICABLE LAND DEVELOPMENT REGULATIONS. THE PROPERTY SHOWN ON THIS MAP WAS LOCATED FOR THE NORTH CAROLINA DEPARTMENT OF TRANSPORTATION FOR HIGHWAY DESIGN PURPOSES. SOME ERROR MAY EXIST BETWEEN THE GRAPHICAL AND ACTUAL GROUND LOCATIONS OF PROPERTY LINES. THIS MAP IS TO BE USED AS A GRAPHICAL REPRESENTATION OF THE NCDOT'S INTENT TO ACQUIRE PROPERTY FOR RIGHT OF WAY PURPOSES, AND IN NO WAY REPRESENTS AN ACTUAL BOUNDARY SURVEY OF THIS PROPERTY.

NORTH CAROLINA DEPARTMENT OF TRANSPORTATION	
RIGHT OF WAY BRANCH	
LEOTERRA JOHNSON STREET, LLC.	09-6-2022
PARCEL # 001	S:\CADD\U4758\DDRAFT\U4758_dee
DB 8518 PG 991-993	UNKNOWN SCALE

	SQR FT	ACRES		SQR M		HECTARES	
ROW Left	12048.434	0.277		1119.341		0.112	
FROM - TO	DISTANCE (FT/M)	BEARING		RADIUS (FT/M)		CURVE LENGTH (FT/M)	
-L- Sta 20+00 - 8	29.443	8.974	S 22°9'37.0" W				
8 - 9	200.102	60.991	N 17°49'34.3" W	3768.510	1148.644	200.125	60.998
9 - 15	170.215	51.882	N 9°30'59.9" W	746.200	227.442	170.586	51.995
15 - 16	418.957	127.698	S 9°48'8.4" E	985.500	300.381	422.178	128.680
16 - 17	152.903	46.605	S 20°51'5.2" E				
17 - 18	134.366	40.955	S 24°16'18.9" E				
18 - 4	3.114	0.949	N 20°43'27.9" W				
4 - 5	216.228	65.907	N 18°44'35.0" W				
5 - 6	72.010	21.949	N 21°1'52.9" W				
6 - 7	41.794	12.739	N 6°15'5.6" W				
7 - 8	9.992	3.046	N 69°59'33.2" E				

	SQR FT	ACRES		SQR M		HECTARES	
ROW Left	2003.499	0.046		186.132		0.019	
FROM - TO	DISTANCE (FT/M)	BEARING		RADIUS (FT/M)		CURVE LENGTH (FT/M)	
-L- Sta 20+00 - 19	852.528	259.851	N 4°57'19.5" E				
19 - 11	8.863	2.701	N 40°31'37.9" E	746.200	227.442	8.863	2.702
11 - 12	319.900	97.506	N 40°42'35.5" E				
12 - 20	11.537	3.517	N 87°21'1.8" W				
20 - 21	234.063	71.343	S 39°46'59.6" W				
21 - 19	87.779	26.755	S 37°13'50.4" W	985.500	300.381	87.808	26.764

	SQR FT	ACRES		SQR M		HECTARES	
PUE Left	95.399	0.002		8.863		0.001	
FROM - TO	DISTANCE (FT/M)	BEARING		RADIUS (FT/M)		CURVE LENGTH (FT/M)	
-L- Sta 20+00 - 22	566.521	172.676	S 14°31'3.1" E				
22 - 23	24.604	7.499	N 5°53'14.7" W				
23 - 24	5.823	1.775	S 88°32'23.5" W				
24 - 25	26.044	7.938	S 14°49'49.6" E				
25 - 22	1.882	0.574	N 63°8'11.5" E				

	SQR FT	ACRES		SQR M		HECTARES	
DUE Left	7079.469	0.163		657.707		0.066	
FROM - TO	DISTANCE (FT/M)	BEARING		RADIUS (FT/M)		CURVE LENGTH (FT/M)	
-L- Sta 20+00 - 23	542.208	165.265	S 14°54'27.7" E				
23 - 3	28.850	8.794	N 5°53'14.7" W				
3 - 18	158.389	48.277	N 20°43'27.9" W				
18 - 26	15.851	4.832	S 30°14'22.7" W				
26 - 27	47.956	14.617	S 30°14'22.7" W				
27 - 28	117.000	35.662	S 25°7'31.4" E				
28 - 29	22.293	6.795	S 42°25'7.9" E				
29 - 23	26.436	8.058	N 88°32'23.5" E				

	SQR FT	ACRES		SQR M		HECTARES	
PUE Left	4484.268	0.103		416.604		0.042	
FROM - TO	DISTANCE (FT/M)	BEARING		RADIUS (FT/M)		CURVE LENGTH (FT/M)	
-L- Sta 20+00 - 16	86.794	26.455	S 19°38'39.0" W				
16 - 30	116.102	35.388	N 18°41'52.2" W	985.500	300.381	116.169	35.408
30 - 31	22.152	6.752	S 74°40'44.8" W				
31 - 32	9.998	3.047	S 17°44'10.8" E				
32 - 33	10.000	3.048	N 72°15'49.2" E				
33 - 34	172.319	52.523	S 19°54'32.3" E				
34 - 35	10.649	3.246	S 58°14'13.7" W				
35 - 36	10.000	3.048	S 31°45'46.3" E				
36 - 37	8.848	2.697	N 58°14'13.7" E				
37 - 38	137.332	41.859	S 22°19'5.8" E				
38 - 26	84.928	25.886	S 22°57'25.0" E				
26 - 18	15.851	4.832	N 30°14'22.7" E				
18 - 17	134.366	40.955	N 24°16'18.9" W				
17 - 16	152.903	46.605	N 20°51'5.2" W				

	SQR FT	ACRES		SQR M		HECTARES	
TCE Left	3313.206	0.076		307.808		0.031	
FROM - TO	DISTANCE (FT/M)	BEARING		RADIUS (FT/M)		CURVE LENGTH (FT/M)	
-L- Sta 20+00 - 38	285.342	86.972	S 7°55'52.1" E				
38 - 37	137.332	41.859	N 22°19'5.8" W				
37 - 39	109.851	33.483	S 12°0'37.7" E				
39 - 40	127.679	38.917	S 23°40'19.7" E				
40 - 26	22.150	6.751	N 30°14'22.7" E				
26 - 38	84.928	25.886	N 22°57'25.0" W				

	SQR FT	ACRES		SQR M		HECTARES	
TCE Left	1048.977	0.024		97.454		0.010	
FROM - TO	DISTANCE (FT/M)	BEARING		RADIUS (FT/M)		CURVE LENGTH (FT/M)	
-L- Sta 20+00 - 33	76.855	23.426	N 78°3'29.2" W				
33 - 32	10.000	3.048	S 72°15'49.2" W				
32 - 41	68.823	20.977	S 21°24'38.8" E				
41 - 34	104.221	31.767	S 24°24'56.2" E				
34 - 33	172.319	52.523	N 19°54'32.3" W				

THIS MAP IS NOT A CERTIFIED SURVEY AND HAS NOT BEEN REVIEWED BY A LOCAL GOVERNMENT AGENCY FOR COMPLIANCE WITH ANY APPLICABLE LAND DEVELOPMENT REGULATIONS. THE PROPERTY SHOWN ON THIS MAP WAS LOCATED FOR THE NORTH CAROLINA DEPARTMENT OF TRANSPORTATION FOR HIGHWAY DESIGN PURPOSES. SOME ERROR MAY EXIST BETWEEN THE GRAPHICAL AND ACTUAL GROUND LOCATIONS OF PROPERTY LINES. THIS MAP IS TO BE USED AS A GRAPHICAL REPRESENTATION OF THE NCDOT'S INTENT TO ACQUIRE PROPERTY FOR RIGHT OF WAY PURPOSES, AND IN NO WAY REPRESENTS AN ACTUAL BOUNDARY SURVEY OF THIS PROPERTY.

NORTH CAROLINA DEPARTMENT OF TRANSPORTATION	
RIGHT OF WAY BRANCH	
LEOTERRA JOHNSON STREET,LLC.	09-6-2022
PARCEL * 001	S:\CADD\U4758\DDRAFT\U4758_dee
DB 8518 PG 991-993	UNKNOWN SCALE

	SQR FT	ACRES	SQR M	HECTARES
DUE Left	16187.937	0.372	1503.915	0.150
FROM - TO	DISTANCE (FT/M)	BEARING	RADIUS (FT/M)	CURVE LENGTH (FT/M)
-L- Sta 20+00 - 15	346.017	105.466	N 16°53'8.6" W	
15 - 42	194.579	59.308	N 4°31'26.4" E	746.200 227.442 195.135 59.477
42 - 43	12.329	3.758	N 76°17'25.4" W	
43 - 44	126.913	38.683	S 14°39'4.8" W	
44 - 45	110.344	33.633	S 7°38'3.2" W	
45 - 46	77.959	23.762	S 11°20'47.1" E	
46 - 47	89.413	27.253	S 3°55'26.0" W	
47 - 48	59.983	18.283	S 16°14'27.3" E	
48 - 31	58.582	17.856	S 30°57'45.2" E	
31 - 30	22.152	6.752	N 74°40'44.8" E	
30 - 15	304.781	92.898	N 6°25'31.4" W	985.500 300.381 306.009 93.272

	SQR FT	ACRES	SQR M	HECTARES
PUE Left	6041.104	0.139	561.239	0.056
FROM - TO	DISTANCE (FT/M)	BEARING	RADIUS (FT/M)	CURVE LENGTH (FT/M)
-L- Sta 20+00 - 42	531.933	162.133	N 9°12'43.9" W	
42 - 10	202.684	61.778	N 19°49'15.9" E	746.200 227.442 203.313 61.970
10 - 49	126.804	38.650	N 32°39'55.4" E	746.200 227.442 126.957 38.696
49 - 50	25.864	7.883	N 46°8'10.6" W	
50 - 51	21.610	6.587	S 40°20'38.8" W	
51 - 52	9.000	2.743	N 58°14'20.9" W	
52 - 53	7.723	2.354	S 31°32'42.8" W	
53 - 54	10.000	3.048	S 58°40'13.5" E	
54 - 55	246.809	75.227	S 25°17'22.6" W	
55 - 56	10.000	3.048	N 72°35'38.0" W	
56 - 57	11.075	3.376	S 17°5'53.0" W	
57 - 58	10.000	3.048	S 73°12'35.9" E	
58 - 43	55.473	16.908	S 4°51'27.4" W	
43 - 42	12.329	3.758	S 76°17'25.4" E	

	SQR FT	ACRES	SQR M	HECTARES
TCE Left	392.495	0.009	36.464	0.004
FROM - TO	DISTANCE (FT/M)	BEARING	RADIUS (FT/M)	CURVE LENGTH (FT/M)
-L- Sta 20+00 - 54	817.066	249.042	N 1°8'15.3" E	
54 - 59	5.000	1.524	N 58°40'13.5" W	
59 - 60	35.126	10.707	S 28°42'45.9" W	
60 - 61	52.163	15.899	S 17°30'1.6" W	
61 - 54	86.220	26.280	N 25°17'22.6" E	

	SQR FT	ACRES	SQR M	HECTARES
TCE Left	133.997	0.003	12.449	0.001
FROM - TO	DISTANCE (FT/M)	BEARING	RADIUS (FT/M)	CURVE LENGTH (FT/M)
-L- Sta 20+00 - 50	841.081	256.362	N 2°16'23.7" E	
50 - 62	8.146	2.483	N 46°8'10.6" W	
62 - 63	23.087	7.037	S 29°55'31.5" W	
63 - 51	4.000	1.219	S 58°14'20.9" E	
51 - 50	21.610	6.587	N 40°20'38.8" E	

	SQR FT	ACRES	SQR M	HECTARES
DUE Left	841.304	0.019	78.160	0.008
FROM - TO	DISTANCE (FT/M)	BEARING	RADIUS (FT/M)	CURVE LENGTH (FT/M)
-L- Sta 20+00 - 49	824.139	251.198	N 3°37'5.5" E	
49 - 64	25.584	7.798	N 38°31'18.2" E	746.200 227.442 25.585 7.798
64 - 65	26.030	7.934	N 46°1'25.9" W	
65 - 66	6.084	1.854	N 46°1'25.9" W	
66 - 62	25.540	7.785	S 42°46'22.5" W	
62 - 50	8.146	2.483	S 46°8'10.6" E	
50 - 49	25.864	7.883	S 46°8'10.6" E	

	SQR FT	ACRES	SQR M	HECTARES
PUE Left	2295.878	0.053	213.295	0.021
FROM - TO	DISTANCE (FT/M)	BEARING	RADIUS (FT/M)	CURVE LENGTH (FT/M)
-L- Sta 20+00 - 64	845.248	257.632	N 4°36'38.0" E	
64 - 19	8.894	2.711	N 39°50'43.6" E	746.200 227.442 8.894 2.711
19 - 21	87.779	26.755	N 37°13'50.4" E	985.500 300.381 87.808 26.764
21 - 67	11.784	3.592	N 39°46'59.6" E	
67 - 68	27.448	8.366	N 88°42'2.3" W	
68 - 65	89.389	27.246	S 40°9'6.1" W	
65 - 64	26.030	7.934	S 46°1'25.9" E	

	SQR FT	ACRES	SQR M	HECTARES
TCE Left	1161.463	0.027	107.904	0.011
FROM - TO	DISTANCE (FT/M)	BEARING	RADIUS (FT/M)	CURVE LENGTH (FT/M)
-L- Sta 20+00 - 68	935.035	284.999	N 6°33'42.3" E	
68 - 69	7.619	2.322	N 88°42'2.3" W	
69 - 70	25.692	7.831	N 3°55'29.8" E	
70 - 66	106.002	32.309	S 31°59'28.6" W	
66 - 65	6.084	1.854	S 46°1'25.9" E	
65 - 68	89.389	27.246	N 40°9'6.1" E	

THIS MAP IS NOT A CERTIFIED SURVEY AND HAS NOT BEEN REVIEWED BY A LOCAL GOVERNMENT AGENCY FOR COMPLIANCE WITH ANY APPLICABLE LAND DEVELOPMENT REGULATIONS. THE PROPERTY SHOWN ON THIS MAP WAS LOCATED FOR THE NORTH CAROLINA DEPARTMENT OF TRANSPORTATION FOR HIGHWAY DESIGN PURPOSES. SOME ERROR MAY EXIST BETWEEN THE GRAPHICAL AND ACTUAL GROUND LOCATIONS OF PROPERTY LINES. THIS MAP IS TO BE USED AS A GRAPHICAL REPRESENTATION OF THE NCDOT'S INTENT TO ACQUIRE PROPERTY FOR RIGHT OF WAY PURPOSES, AND IN NO WAY REPRESENTS AN ACTUAL BOUNDARY SURVEY OF THIS PROPERTY.

NORTH CAROLINA DEPARTMENT OF TRANSPORTATION	
RIGHT OF WAY BRANCH	
LEOTERRA JOHNSON STREET, LLC.	09-6-2022
PARCEL * 001	S:\CADD\U4758\DDRAFT\U4758_dee
DB 8518 PG 991-993	UNKNOWN SCALE

	SQR FT	ACRES	SQR M	HECTARES
DUE Left	1151.249	0.026	106.955	0.011
FROM - TO	DISTANCE (FT/M)	BEARING	RADIUS (FT/M)	CURVE LENGTH (FT/M)
-L- Sta 20+00 - 71	966.227	294.507	N 9°15'20.3" E	
71 - 72	27.533	8.392	N 88°52'35.7" W	
72 - 70	26.893	8.197	N 88°52'35.7" W	
70 - 69	25.692	7.831	S 3°55'29.8" W	
69 - 68	7.619	2.322	S 88°42'2.3" E	
68 - 67	27.448	8.366	S 88°42'2.3" E	
67 - 71	33.000	10.058	N 39°46'59.6" E	


	SQR FT	ACRES	SQR M	HECTARES
PUE Left	3885.664	0.089	360.991	0.036
FROM - TO	DISTANCE (FT/M)	BEARING	RADIUS (FT/M)	CURVE LENGTH (FT/M)
-L- Sta 20+00 - 20	1133.354	345.447	N 147°19.2" E	
20 - 73	24.460	7.455	N 87°21'1.8" W	
73 - 74	3.513	1.071	S 39°46'59.6" W	
74 - 72	188.211	57.367	S 40°23'31.5" W	
72 - 71	27.533	8.392	S 88°52'35.7" E	
71 - 20	189.278	57.692	N 39°46'59.6" E	

	SQR FT	ACRES	SQR M	HECTARES
TCE Left	1019.264	0.023	94.693	0.009
FROM - TO	DISTANCE (FT/M)	BEARING	RADIUS (FT/M)	CURVE LENGTH (FT/M)
-L- Sta 20+00 - 75	1107.600	337.597	N 12°20'12.3" E	
75 - 76	178.191	54.313	S 44°18'1.0" W	
76 - 72	15.688	4.782	S 88°52'35.7" E	
72 - 75	167.847	51.160	N 40°23'31.5" E	

TYPE	COUNT	SQR FEET	ACRES
Parcel	1	626240.945	14.377
ROW Left	2	14051.933	0.323
PUE Left	5	16802.312	0.386
DUE Left	4	25259.958	0.580
TCE Left	6	7069.403	0.162
ROW Right	0	0.000	0.000
PDE Left	0	0.000	0.000
PDE Right	0	0.000	0.000
TDE Left	0	0.000	0.000
TDE Right	0	0.000	0.000
TCE Right	0	0.000	0.000
PUE Right	0	0.000	0.000
TSE Left	0	0.000	0.000
TSE Right	0	0.000	0.000
DUE Right	0	0.000	0.000
DTE Left	0	0.000	0.000
DTE Right	0	0.000	0.000
AUE_Left	0	0.000	0.000
AUE_Right	0	0.000	0.000
PCE Left	0	0.000	0.000
PCE Right	0	0.000	0.000
TUE Left	0	0.000	0.000
TUE Right	0	0.000	0.000
REM Left	0	0.000	0.000
REM Right	0	0.000	0.000
Other Left	0	0.000	0.000
Other Right	0	0.000	0.000
PE Left	0	0.000	0.000
PE Right	0	0.000	0.000

THIS MAP IS NOT A CERTIFIED SURVEY AND HAS NOT BEEN REVIEWED BY A LOCAL GOVERNMENT AGENCY FOR COMPLIANCE WITH ANY APPLICABLE LAND DEVELOPMENT REGULATIONS. THE PROPERTY SHOWN ON THIS MAP WAS LOCATED FOR THE NORTH CAROLINA DEPARTMENT OF TRANSPORTATION FOR HIGHWAY DESIGN PURPOSES. SOME ERROR MAY EXIST BETWEEN THE GRAPHICAL AND ACTUAL GROUND LOCATIONS OF PROPERTY LINES. THIS MAP IS TO BE USED AS A GRAPHICAL REPRESENTATION OF THE NCDOT'S INTENT TO ACQUIRE PROPERTY FOR RIGHT OF WAY PURPOSES, AND IN NO WAY REPRESENTS AN ACTUAL BOUNDARY SURVEY OF THIS PROPERTY.

NORTH CAROLINA DEPARTMENT OF TRANSPORTATION	
RIGHT OF WAY BRANCH	
LEOTERRA JOHNSON STREET,LLC.	09-6-2022
PARCEL * 001	S:\CADD\U4758\DDRAFT\U4758_dee
DB 8518 PG 991-993	UNKNOWN SCALE

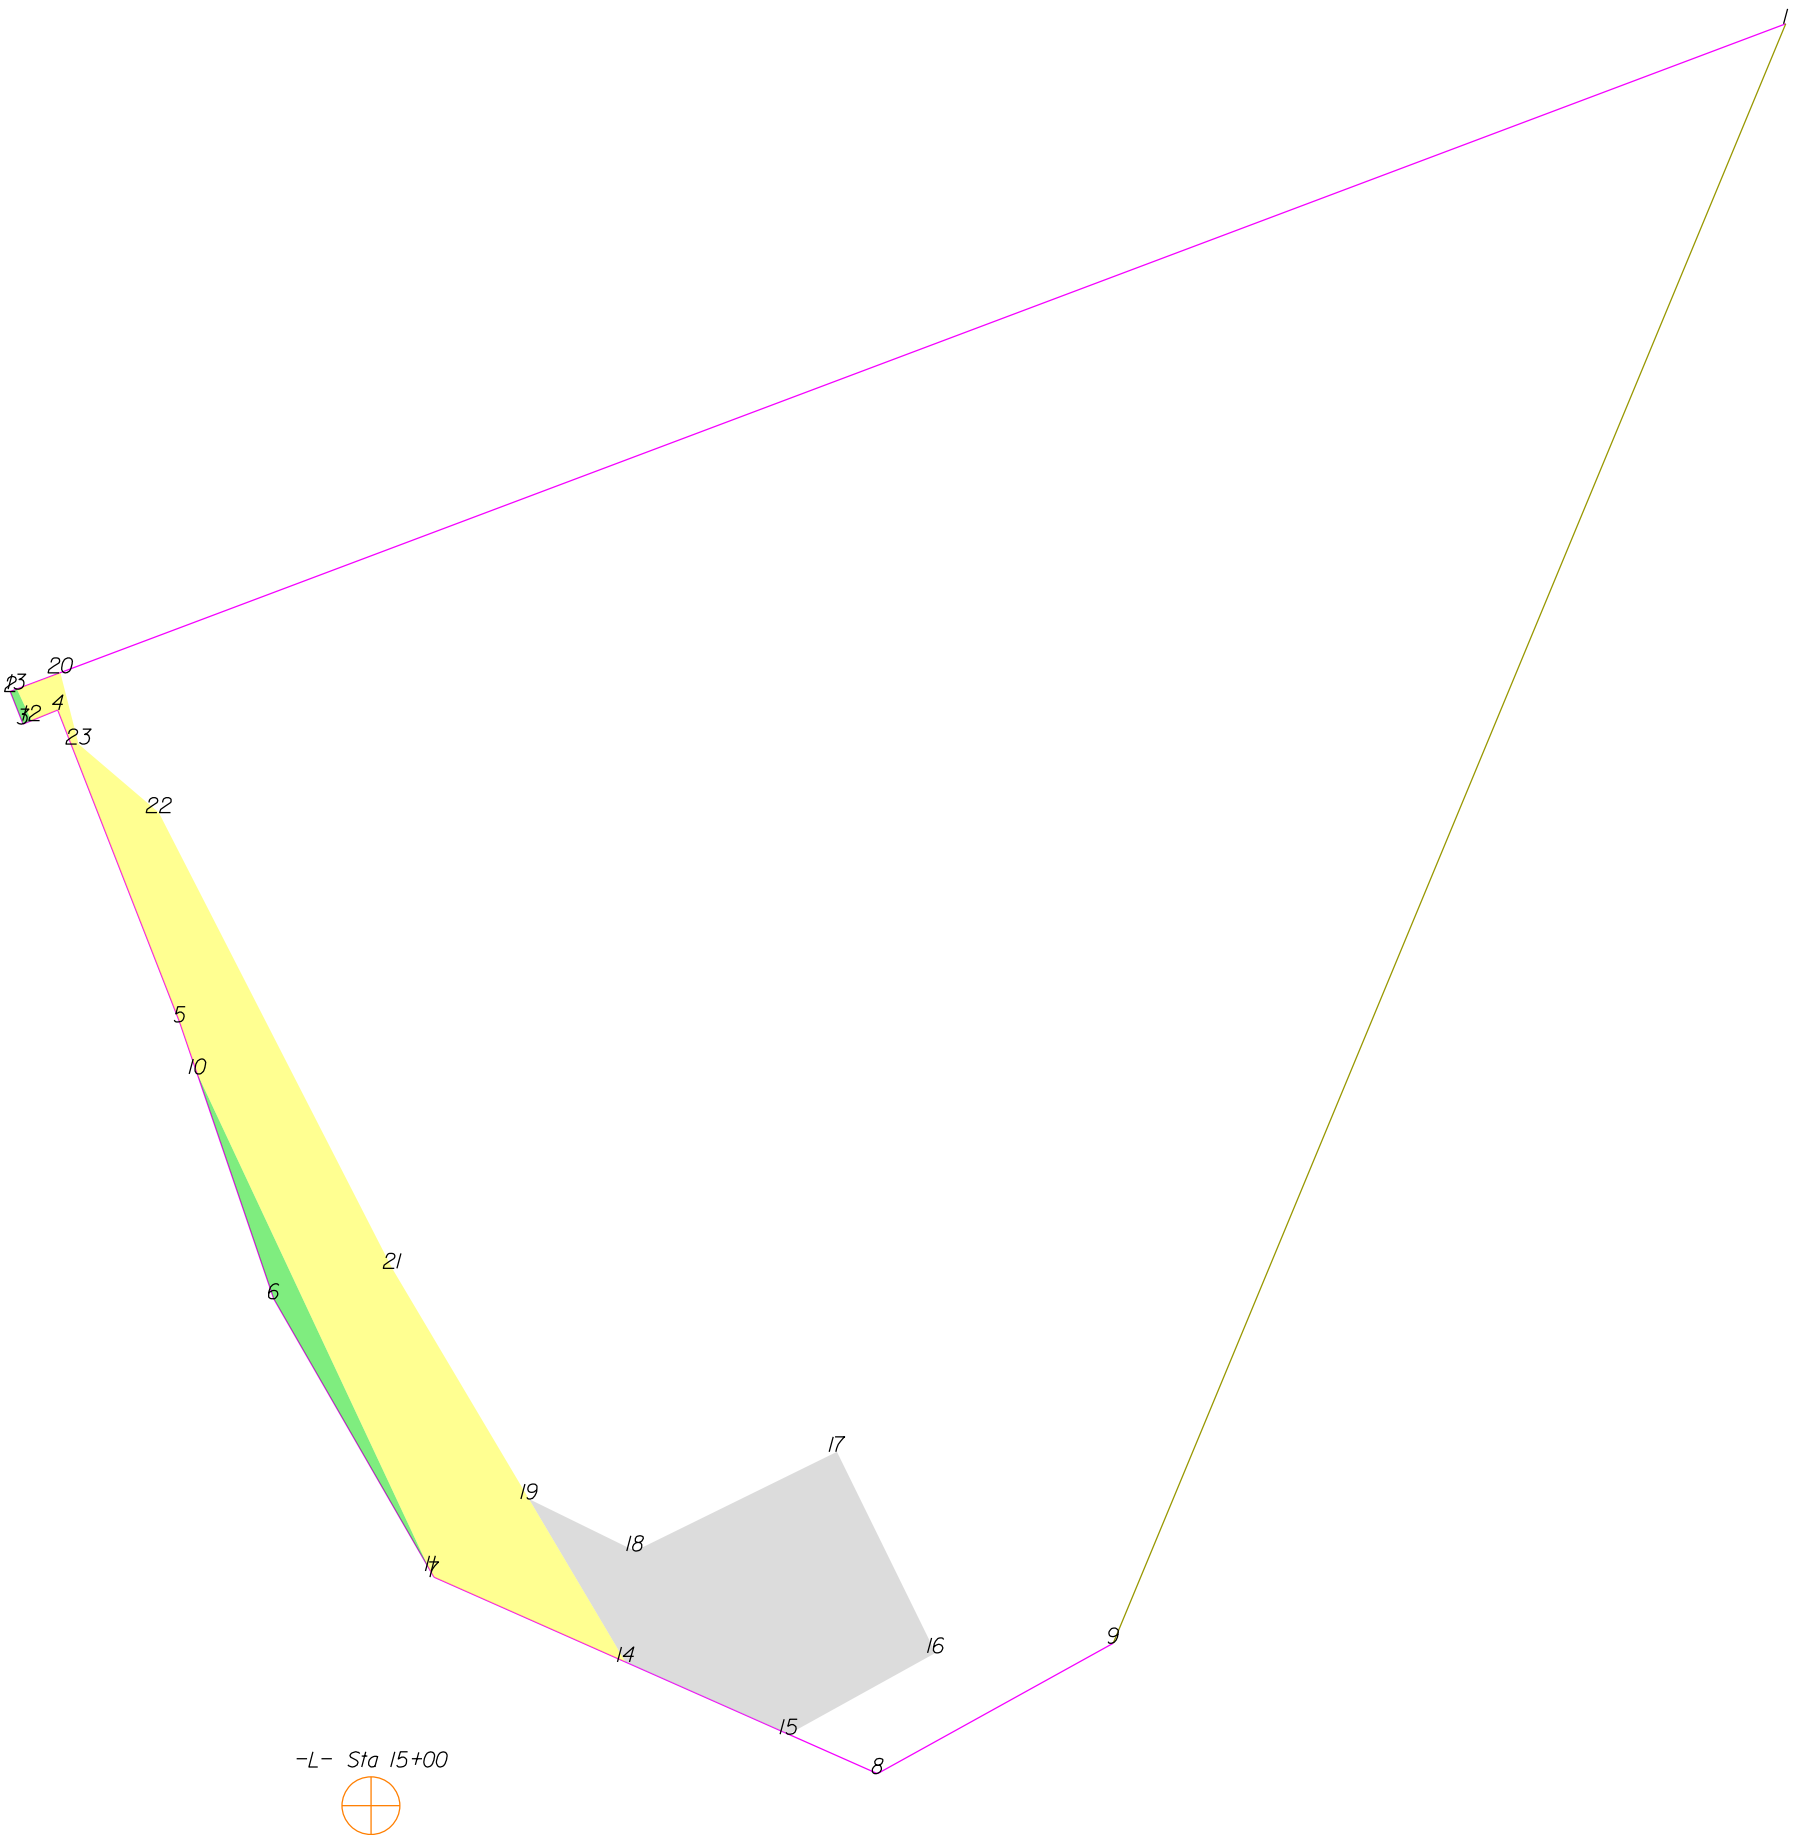

THIS MAP IS NOT A CERTIFIED SURVEY AND HAS NOT BEEN REVIEWED BY A LOCAL GOVERNMENT AGENCY FOR COMPLIANCE WITH ANY APPLICABLE LAND DEVELOPMENT REGULATIONS. THE PROPERTY SHOWN ON THIS MAP WAS LOCATED FOR THE NORTH CAROLINA DEPARTMENT OF TRANSPORTATION FOR HIGHWAY DESIGN PURPOSES. SOME ERROR MAY EXIST BETWEEN THE GRAPHICAL AND ACTUAL GROUND LOCATIONS OF PROPERTY LINES. THIS MAP IS TO BE USED AS A GRAPHICAL REPRESENTATION OF THE NCDOT'S INTENT TO ACQUIRE PROPERTY FOR RIGHT OF WAY PURPOSES, AND IN NO WAY REPRESENTS AN ACTUAL BOUNDARY SURVEY OF THIS PROPERTY.

NORTH CAROLINA DEPARTMENT OF TRANSPORTATION	
RIGHT OF WAY BRANCH	
LEE VARRICK MOORE, JR.	12-8-2021
PARCEL * 002	S:\CADD\U4758\DDRAFT\U4758_dee
DB 5101 PG 102	UNKNOWN SCALE

	SQR FT	ACRES	SQR M	HECTARES
ROW Right	753.950	0.017	70.045	0.007
FROM - TO	DISTANCE (FT/M)	BEARING	RADIUS (FT/M)	CURVE LENGTH (FT/M)
-L- Sta 15+00 - 10	242.503	73.915	N 13°20'50.4" W	
10 - 6	76.570	23.339	S 18°44'16.0" E	
6 - 11	101.274	30.868	S 29°57'21" E	
11 - 10	177.010	53.953	N 25°7'31.4" W	

	SQR FT	ACRES	SQR M	HECTARES
ROW Right	29.239	0.001	2.716	0.000
FROM - TO	DISTANCE (FT/M)	BEARING	RADIUS (FT/M)	CURVE LENGTH (FT/M)
-L- Sta 15+00 - 2	377.636	115.104	N 17°56'6.7" W	
2 - 3	11.220	3.420	S 21°19'28.4" E	4428.140
3 - 12	2.982	0.909	N 67°54'33.8" E	1349.700
12 - 13	11.177	3.407	N 25°7'31.4" W	11.220
13 - 2	2.241	0.683	S 69°23'16.1" W	3.420

	SQR FT	ACRES	SQR M	HECTARES
TDE Right	6284.492	0.144	583.851	0.058
FROM - TO	DISTANCE (FT/M)	BEARING	RADIUS (FT/M)	CURVE LENGTH (FT/M)
-L- Sta 15+00 - 14	94.291	28.740	N 60°33'47.9" E	
14 - 15	57.525	17.534	S 66°6'14.4" E	
15 - 16	54.166	16.510	N 61°2'13.7" E	
16 - 17	72.233	22.017	N 26°8'24.9" W	
17 - 18	72.535	22.109	S 63°50'31.9" W	
18 - 19	38.081	11.607	N 63°55'28.2" W	
19 - 14	61.075	18.616	S 30°39'55.6" E	

	SQR FT	ACRES	SQR M	HECTARES
TCE Right	9102.086	0.209	845.615	0.085
FROM - TO	DISTANCE (FT/M)	BEARING	RADIUS (FT/M)	CURVE LENGTH (FT/M)
-L- Sta 15+00 - 20	378.829	115.467	N 15°20'8.3" W	
20 - 13	14.960	4.560	S 69°23'16.1" W	
13 - 12	11.177	3.407	S 25°7'31.4" E	
12 - 4	9.128	2.782	N 67°54'33.8" E	
4 - 5	107.991	32.916	S 21°20'10.5" E	
5 - 10	17.787	5.422	S 18°44'16.0" E	
10 - 11	177.010	53.953	S 25°7'31.4" E	
11 - 7	2.269	0.692	S 29°57'21" E	
7 - 14	67.604	20.606	S 66°6'14.4" E	
14 - 19	61.075	18.616	N 30°39'55.6" W	
19 - 21	86.521	26.372	N 30°39'55.6" W	
21 - 22	165.106	50.324	N 27°7'47.4" W	
22 - 23	34.015	10.368	N 49°25'47.7" W	
23 - 20	23.727	7.232	N 14°24'19.4" W	

TYPE	COUNT	SQR FEET	ACRES
Parcel	1	161231.348	3.701
ROW Right	2	783.189	0.018
TDE Right	1	6284.492	0.144
TCE Right	1	9102.086	0.209
ROW Left	0	0.000	0.000
PDE Left	0	0.000	0.000
PDE Right	0	0.000	0.000
TDE Left	0	0.000	0.000
TCE Left	0	0.000	0.000
PUE Left	0	0.000	0.000
PUE Right	0	0.000	0.000
TSE Left	0	0.000	0.000
TSE Right	0	0.000	0.000
DUE Left	0	0.000	0.000
DUE Right	0	0.000	0.000
DTE Left	0	0.000	0.000
DTE Right	0	0.000	0.000
AUE_Left	0	0.000	0.000
AUE_Right	0	0.000	0.000
PCE Left	0	0.000	0.000
PCE Right	0	0.000	0.000
TUE Left	0	0.000	0.000
TUE Right	0	0.000	0.000
REM Left	0	0.000	0.000
REM Right	0	0.000	0.000
Other Left	0	0.000	0.000
Other Right	0	0.000	0.000
PE Left	0	0.000	0.000
PE Right	0	0.000	0.000

THIS MAP IS NOT A CERTIFIED SURVEY AND HAS NOT BEEN REVIEWED BY A LOCAL GOVERNMENT AGENCY FOR COMPLIANCE WITH ANY APPLICABLE LAND DEVELOPMENT REGULATIONS. THE PROPERTY SHOWN ON THIS MAP WAS LOCATED FOR THE NORTH CAROLINA DEPARTMENT OF TRANSPORTATION FOR HIGHWAY DESIGN PURPOSES. SOME ERROR MAY EXIST BETWEEN THE GRAPHICAL AND ACTUAL GROUND LOCATIONS OF PROPERTY LINES. THIS MAP IS TO BE USED AS A GRAPHICAL REPRESENTATION OF THE NCDOT'S INTENT TO ACQUIRE PROPERTY FOR RIGHT OF WAY PURPOSES, AND IN NO WAY REPRESENTS AN ACTUAL BOUNDARY SURVEY OF THIS PROPERTY.

NORTH CAROLINA DEPARTMENT OF TRANSPORTATION	
RIGHT OF WAY BRANCH	
LEE VARRICK MOORE, JR.	12-8-2021
PARCEL * 002	S:\CADD\U4758\DDRAFT\U4758_dee
DB 5101 PG 102	UNKNOWN SCALE



UNKNOWN SCALE

	SQR FT	ACRES	SQR M	HECTARES
ROW Right	753.950	0.017	70.045	0.007
FROM - TO	DISTANCE (FT/M)	BEARING	RADIUS (FT/M)	CURVE LENGTH (FT/M)
-L- Sta 16+00 - 10	146.042	44.514	N 5°18'46.3" W	
10 - 6	76.570	23.339	S 18°44'16.0" E	
6 - 11	101.274	30.868	S 29°57'21" E	
11 - 10	177.010	53.953	N 25°7'31.4" W	

	SQR FT	ACRES	SQR M	HECTARES
ROW Right	29.239	0.001	2.716	0.000
FROM - TO	DISTANCE (FT/M)	BEARING	RADIUS (FT/M)	CURVE LENGTH (FT/M)
-L- Sta 16+00 - 2	278.703	84.949	N 15°21'40.5" W	
2 - 3	11.220	3.420	S 21°19'28.4" E	4428.140
3 - 12	2.982	0.909	N 67°54'33.8" E	1349.700
12 - 13	11.177	3.407	N 25°7'31.4" W	11.220
13 - 2	2.241	0.683	S 69°23'16.1" W	3.420

	SQR FT	ACRES	SQR M	HECTARES
PUE Right	11492.223	0.264	1067.667	0.107
FROM - TO	DISTANCE (FT/M)	BEARING	RADIUS (FT/M)	CURVE LENGTH (FT/M)
-L- Sta 16+00 - 11	63.399	19.324	S 76°27'24.9" E	
11 - 7	2.269	0.692	S 29°57'21" E	
7 - 14	52.806	16.095	S 66°6'14.4" E	
14 - 15	82.712	25.211	N 24°42'39.3" W	
15 - 16	267.740	81.607	N 24°42'39.3" W	
16 - 17	2.832	0.863	N 23°26'16.0" W	
17 - 13	37.555	11.447	S 69°23'16.1" W	
13 - 12	11.177	3.407	S 25°7'31.4" E	
12 - 4	9.128	2.782	N 67°54'33.8" E	
4 - 5	107.991	32.916	S 21°20'10.5" E	
5 - 10	17.787	5.422	S 18°44'16.0" E	
10 - 11	177.010	53.953	S 25°7'31.4" E	


	SQR FT	ACRES	SQR M	HECTARES
TCE Right	404.667	0.009	37.595	0.004
FROM - TO	DISTANCE (FT/M)	BEARING	RADIUS (FT/M)	CURVE LENGTH (FT/M)
-L- Sta 16+00 - 14	117.436	35.795	S 71°0'56.0" E	
14 - 18	14.798	4.511	S 66°6'14.4" E	
18 - 19	61.075	18.616	N 30°39'55.6" W	
19 - 15	33.247	10.134	N 30°39'55.6" W	
15 - 14	82.712	25.211	S 24°42'39.3" E	

	SQR FT	ACRES	SQR M	HECTARES
TDE Right	6284.492	0.144	583.851	0.058
FROM - TO	DISTANCE (FT/M)	BEARING	RADIUS (FT/M)	CURVE LENGTH (FT/M)
-L- Sta 16+00 - 18	132.186	40.290	S 70°27'58.9" E	
18 - 20	57.525	17.534	S 66°6'14.4" E	
20 - 21	54.166	16.510	N 61°2'13.7" E	
21 - 22	72.233	22.017	N 26°8'24.9" W	
22 - 23	72.535	22.109	S 63°50'31.9" W	
23 - 19	38.081	11.607	N 63°55'28.2" W	
19 - 18	61.075	18.616	S 30°39'55.6" E	

TYPE	COUNT	SQR FEET	ACRES
Parcel	1	161231.348	3.701
ROW Right	2	783.189	0.018
PUE Right	1	11492.223	0.264
TCE Right	1	404.667	0.009
TDE Right	1	6284.492	0.144
ROW Left	0	0.000	0.000
PDE Left	0	0.000	0.000
PDE Right	0	0.000	0.000
TDE Left	0	0.000	0.000
TCE Left	0	0.000	0.000
PUE Left	0	0.000	0.000
TSE Left	0	0.000	0.000
TSE Right	0	0.000	0.000
DUE Left	0	0.000	0.000
DUE Right	0	0.000	0.000
DTE Left	0	0.000	0.000
DTE Right	0	0.000	0.000
AUE Left	0	0.000	0.000
AUE Right	0	0.000	0.000
PCE Left	0	0.000	0.000
PCE Right	0	0.000	0.000
TUE Left	0	0.000	0.000
TUE Right	0	0.000	0.000
REM Left	0	0.000	0.000
REM Right	0	0.000	0.000
Other Left	0	0.000	0.000
Other Right	0	0.000	0.000
PE Left	0	0.000	0.000
PE Right	0	0.000	0.000

THIS MAP IS NOT A CERTIFIED SURVEY AND HAS NOT BEEN REVIEWED BY A LOCAL GOVERNMENT AGENCY FOR COMPLIANCE WITH ANY APPLICABLE LAND DEVELOPMENT REGULATIONS. THE PROPERTY SHOWN ON THIS MAP WAS LOCATED FOR THE NORTH CAROLINA DEPARTMENT OF TRANSPORTATION FOR HIGHWAY DESIGN PURPOSES. SOME ERROR MAY EXIST BETWEEN THE GRAPHICAL AND ACTUAL GROUND LOCATIONS OF PROPERTY LINES. THIS MAP IS TO BE USED AS A GRAPHICAL REPRESENTATION OF THE NCDOT'S INTENT TO ACQUIRE PROPERTY FOR RIGHT OF WAY PURPOSES, AND IN NO WAY REPRESENTS AN ACTUAL BOUNDARY SURVEY OF THIS PROPERTY.

NORTH CAROLINA DEPARTMENT OF TRANSPORTATION	
RIGHT OF WAY BRANCH	
LEE VARRICK MOORE, JR.	09-6-2022
PARCEL * 002	S:\CADD\U4758\DDRAFT\U4758_dee
DB 5101 PG 102	UNKNOWN SCALE

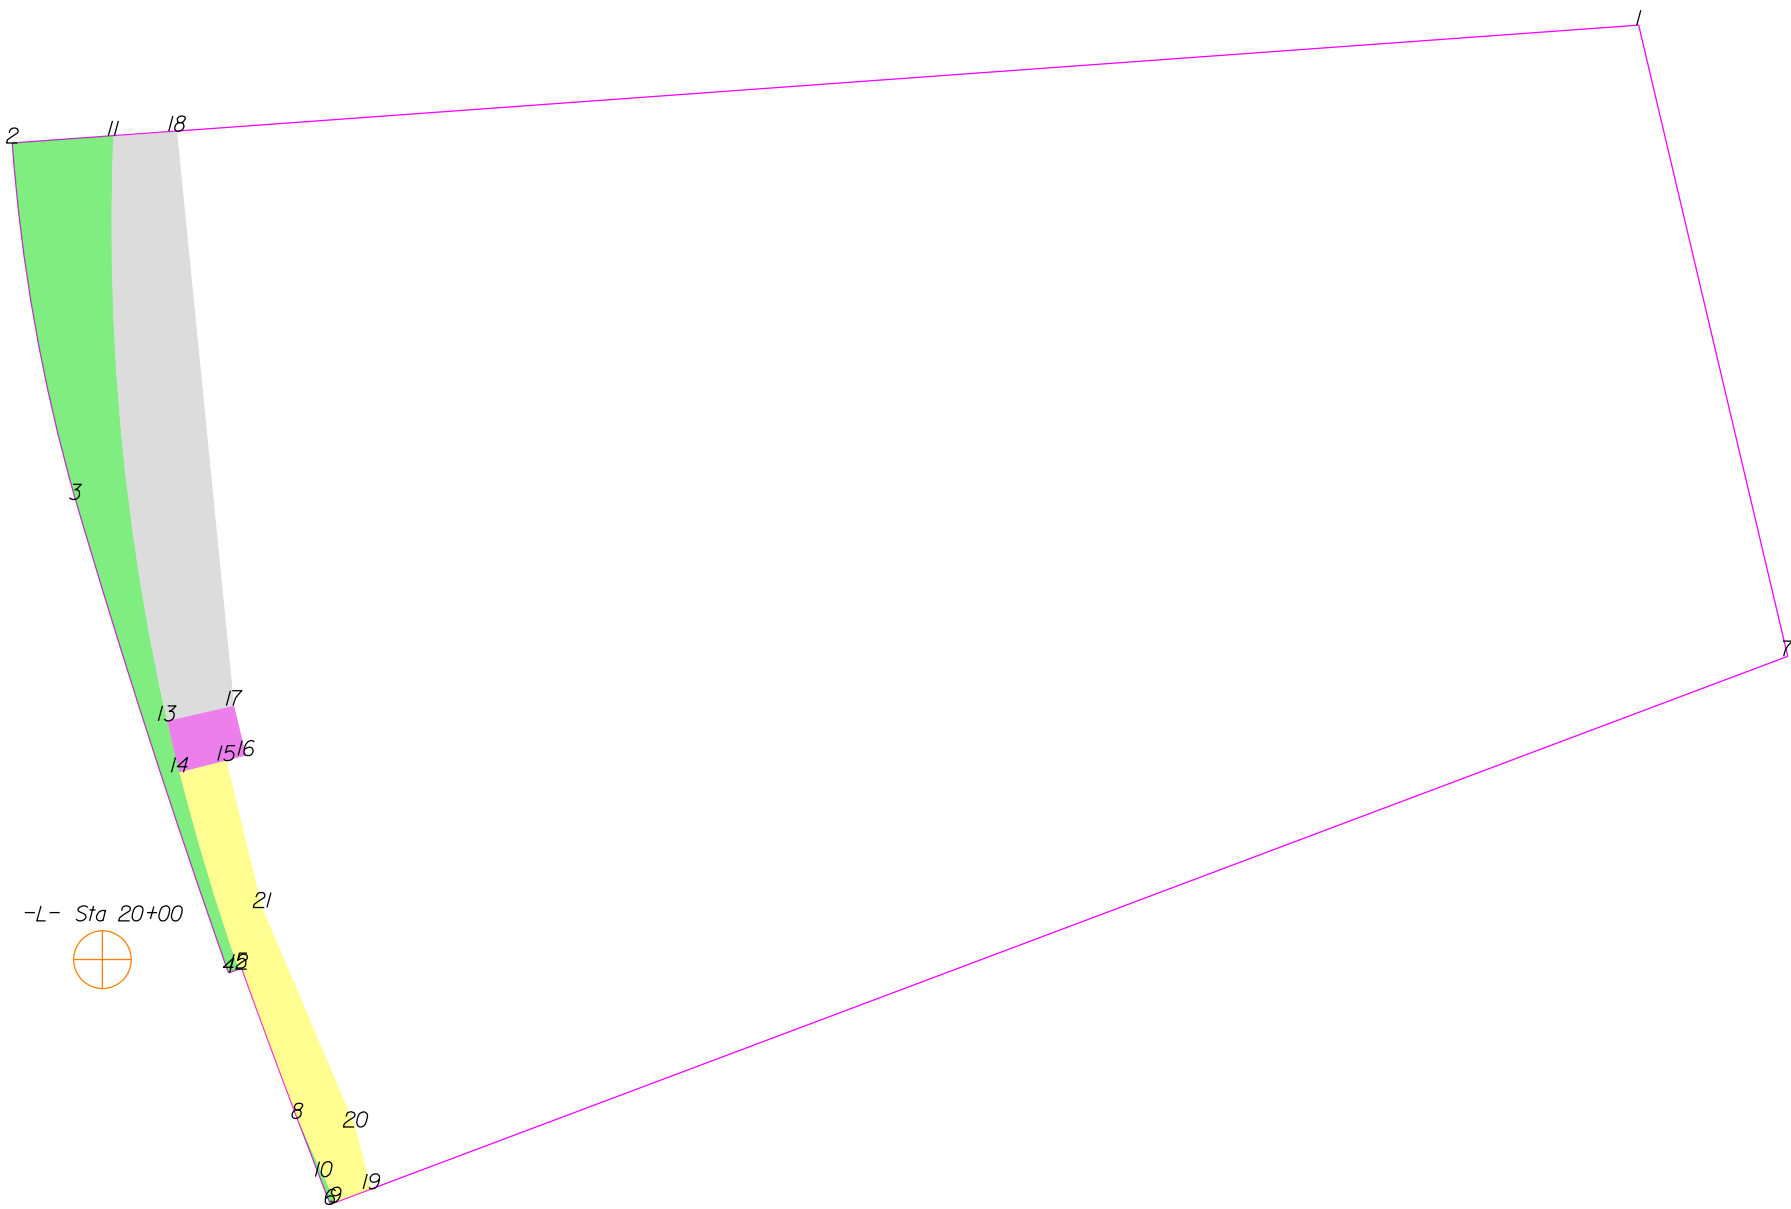

THIS MAP IS NOT A CERTIFIED SURVEY AND HAS NOT BEEN REVIEWED BY A LOCAL GOVERNMENT AGENCY FOR COMPLIANCE WITH ANY APPLICABLE LAND DEVELOPMENT REGULATIONS. THE PROPERTY SHOWN ON THIS MAP WAS LOCATED FOR THE NORTH CAROLINA DEPARTMENT OF TRANSPORTATION FOR HIGHWAY DESIGN PURPOSES. SOME ERROR MAY EXIST BETWEEN THE GRAPHICAL AND ACTUAL GROUND LOCATIONS OF PROPERTY LINES. THIS MAP IS TO BE USED AS A GRAPHICAL REPRESENTATION OF THE NCDOT'S INTENT TO ACQUIRE PROPERTY FOR RIGHT OF WAY PURPOSES, AND IN NO WAY REPRESENTS AN ACTUAL BOUNDARY SURVEY OF THIS PROPERTY.

NORTH CAROLINA DEPARTMENT OF TRANSPORTATION	
RIGHT OF WAY BRANCH	
HOWARD L.REGAN AND TAMARA K.REGAN	12-8-2021
PARCEL * 003	S:\CADD\U4758\DDRAFT\U4758_dee
DB 3504 PG 2165	UNKNOWN SCALE

	SQR FT	ACRES	SQR M	HECTARES
ROW Right	37.941	0.001	3.525	0.000
FROM - TO	DISTANCE (FT/M)	BEARING	RADIUS (FT/M)	CURVE LENGTH (FT/M)
-L- Sta 20+00 - 8	98.727	30.092	S 50°50'24.3" E	
8 - 6	36.189	11.031	S 21°1'4.2" E	4428.140 1349.700 36.189 11.031
6 - 9	2.241	0.683	N 69°23'16.1" E	
9 - 10	11.158	3.401	N 25°7'31.4" W	
10 - 8	25.117	7.656	N 24°18'29.3" W	880.500 268.377 25.118 7.656

	SQR FT	ACRES	SQR M	HECTARES
ROW Right	6232.917	0.143	579.059	0.058
FROM - TO	DISTANCE (FT/M)	BEARING	RADIUS (FT/M)	CURVE LENGTH (FT/M)
-L- Sta 20+00 - 11	323.728	98.672	N 0°45'25.6" E	
11 - 2	39.781	12.125	S 85°51'15.3" W	
2 - 3	142.206	43.344	S 10°2'35.3" E	682.200 207.935 142.465 43.423
3 - 4	195.463	59.577	S 17°54'50.1" E	3704.510 1129.137 195.486 59.584
4 - 12	4.267	1.301	N 70°11'3.5" E	
12 - 11	331.128	100.928	N 8°33'18.4" W	880.500 268.377 333.111 101.532

	SQR FT	ACRES	SQR M	HECTARES
PDE Right	554.565	0.013	51.521	0.005
FROM - TO	DISTANCE (FT/M)	BEARING	RADIUS (FT/M)	CURVE LENGTH (FT/M)
-L- Sta 20+00 - 13	97.199	29.626	N 15°8'51.1" E	
13 - 14	20.829	6.349	S 13°27'34.9" E	880.500 268.377 20.829 6.349
14 - 15	19.000	5.791	N 75°51'45.4" E	
15 - 16	8.000	2.438	N 75°51'45.4" E	
16 - 17	20.190	6.154	N 13°27'34.9" W	
17 - 13	27.000	8.230	S 77°13'4.8" W	


	SQR FT	ACRES	SQR M	HECTARES
TDE Right	7106.299	0.163	660.199	0.066
FROM - TO	DISTANCE (FT/M)	BEARING	RADIUS (FT/M)	CURVE LENGTH (FT/M)
-L- Sta 20+00 - 11	323.728	98.672	N 0°45'25.6" E	
11 - 13	230.846	70.362	S 5°14'58.3" E	880.500 268.377 231.513 70.565
13 - 17	27.000	8.230	N 77°13'4.8" E	
17 - 18	226.829	69.138	N 5°40'12.6" W	
18 - 11	25.106	7.652	S 85°51'15.3" W	

	SQR FT	ACRES	SQR M	HECTARES
TCE Right	3231.938	0.074	300.258	0.030
FROM - TO	DISTANCE (FT/M)	BEARING	RADIUS (FT/M)	CURVE LENGTH (FT/M)
-L- Sta 20+00 - 12	53.667	16.358	S 86°0'0.7" E	
12 - 5	1.171	0.357	N 70°11'3.5" E	
5 - 8	62.937	19.183	S 20°22'35.5" E	4428.140 1349.700 62.937 19.183
8 - 10	25.117	7.656	S 24°18'29.3" E	880.500 268.377 25.118 7.656
10 - 9	11.158	3.401	S 25°7'31.4" E	
9 - 19	14.960	4.560	N 69°23'16.1" E	
19 - 20	25.135	7.661	N 14°24'19.4" W	
20 - 21	93.671	28.551	N 23°1'27.0" W	
21 - 15	59.413	18.109	N 13°41'55.1" W	
15 - 14	19.000	5.791	S 75°51'45.4" W	
14 - 12	80.741	24.610	S 16°45'55.0" E	880.500 268.377 80.769 24.618

TYPE	COUNT	SQR FEET	ACRES
Parcel	1	218208.004	5.009
ROW Right	2	6270.858	0.144
PDE Right	1	554.565	0.013
TDE Right	1	7106.299	0.163
TCE Right	1	3231.938	0.074
ROW Left	0	0.000	0.000
PDE Left	0	0.000	0.000
TDE Left	0	0.000	0.000
TCE Left	0	0.000	0.000
PUE Left	0	0.000	0.000
PUE Right	0	0.000	0.000
TSE Left	0	0.000	0.000
TSE Right	0	0.000	0.000
DUE Left	0	0.000	0.000
DUE Right	0	0.000	0.000
DTE Left	0	0.000	0.000
DTE Right	0	0.000	0.000
AUE_Left	0	0.000	0.000
AUE_Right	0	0.000	0.000
PCE Left	0	0.000	0.000
PCE Right	0	0.000	0.000
TUE Left	0	0.000	0.000
TUE Right	0	0.000	0.000
REM Left	0	0.000	0.000
REM Right	0	0.000	0.000
Other Left	0	0.000	0.000
Other Right	0	0.000	0.000
PE Left	0	0.000	0.000
PE Right	0	0.000	0.000

THIS MAP IS NOT A CERTIFIED SURVEY AND HAS NOT BEEN REVIEWED BY A LOCAL GOVERNMENT AGENCY FOR COMPLIANCE WITH ANY APPLICABLE LAND DEVELOPMENT REGULATIONS. THE PROPERTY SHOWN ON THIS MAP WAS LOCATED FOR THE NORTH CAROLINA DEPARTMENT OF TRANSPORTATION FOR HIGHWAY DESIGN PURPOSES. SOME ERROR MAY EXIST BETWEEN THE GRAPHICAL AND ACTUAL GROUND LOCATIONS OF PROPERTY LINES. THIS MAP IS TO BE USED AS A GRAPHICAL REPRESENTATION OF THE NCDOT'S INTENT TO ACQUIRE PROPERTY FOR RIGHT OF WAY PURPOSES, AND IN NO WAY REPRESENTS AN ACTUAL BOUNDARY SURVEY OF THIS PROPERTY.

NORTH CAROLINA DEPARTMENT OF TRANSPORTATION	
RIGHT OF WAY BRANCH	
HOWARD L.REGAN AND TAMARA K.REGAN	12-8-2021
PARCEL * 003	S:\CADD\U4758\DDRAFT\U4758_dee
DB 3504 PG 2165	UNKNOWN SCALE

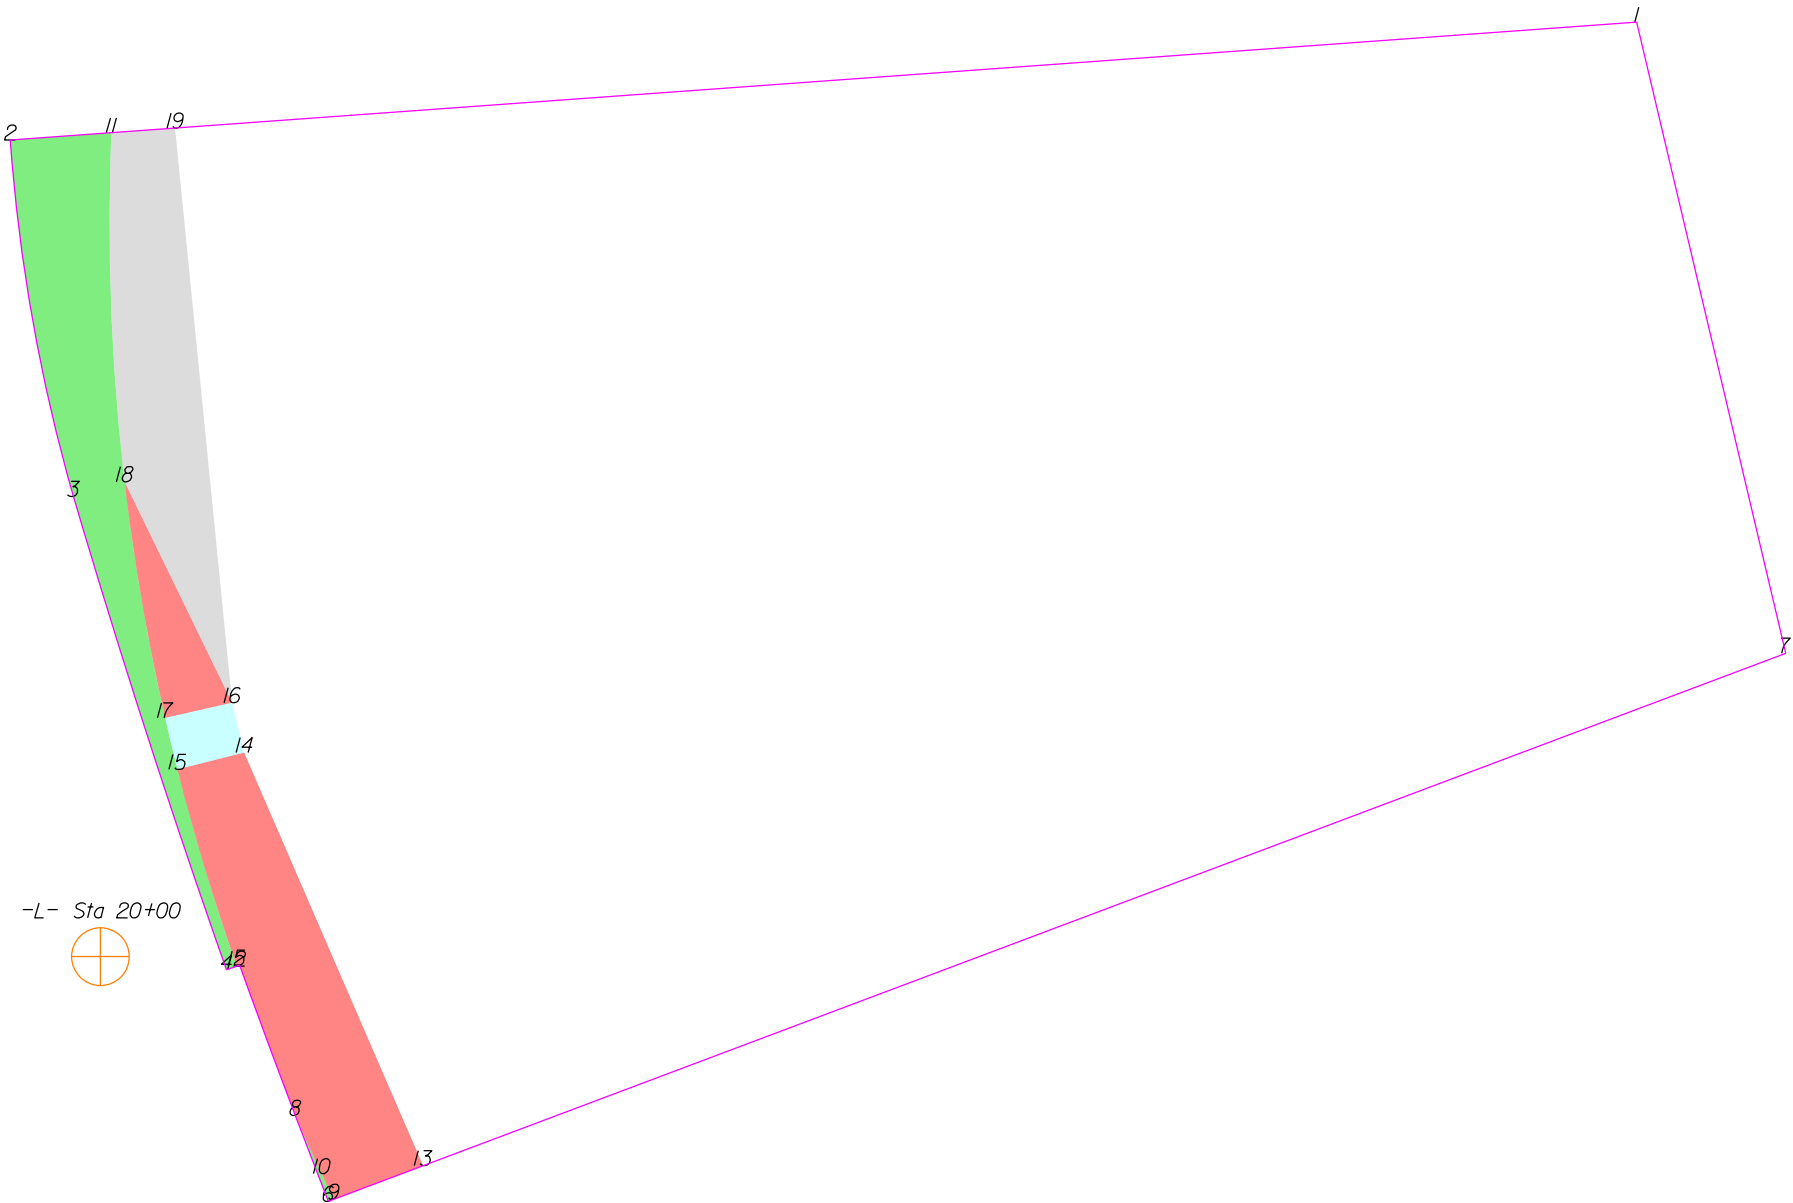

-L- Sta 20+00



THIS MAP IS NOT A CERTIFIED SURVEY AND HAS NOT BEEN REVIEWED BY A LOCAL GOVERNMENT AGENCY FOR COMPLIANCE WITH ANY APPLICABLE LAND DEVELOPMENT REGULATIONS. THE PROPERTY SHOWN ON THIS MAP WAS LOCATED FOR THE NORTH CAROLINA DEPARTMENT OF TRANSPORTATION FOR HIGHWAY DESIGN PURPOSES. SOME ERROR MAY EXIST BETWEEN THE GRAPHICAL AND ACTUAL GROUND LOCATIONS OF PROPERTY LINES. THIS MAP IS TO BE USED AS A GRAPHICAL REPRESENTATION OF THE NCDOT'S INTENT TO ACQUIRE PROPERTY FOR RIGHT OF WAY PURPOSES, AND IN NO WAY REPRESENTS AN ACTUAL BOUNDARY SURVEY OF THIS PROPERTY.

NORTH CAROLINA DEPARTMENT OF TRANSPORTATION	
RIGHT OF WAY BRANCH	
HOWARD L.REGAN AND TAMARA K.REGAN	09-6-2022
PARCEL * 003	S:\CADD\U4758\DDRAFT\U4758_dee
DB 3504 PG 2165	UNKNOWN SCALE

	SQR FT	ACRES	SQR M	HECTARES
ROW Right	37.941	0.001	3.525	0.000
FROM - TO	DISTANCE (FT/M)	BEARING	RADIUS (FT/M)	CURVE LENGTH (FT/M)
-L- Sta 20+00 - 8	98.727	30.092	S 50°50'24.3" E	
8 - 6	36.189	11.031	S 21°1'4.2" E	4428.140
6 - 9	2.241	0.683	N 69°23'16.1" E	1349.700
9 - 10	11.158	3.401	N 25°7'31.4" W	36.189
10 - 8	25.117	7.656	N 24°18'29.3" W	11.031
			880.500	268.377
				25.118
				7.656

	SQR FT	ACRES	SQR M	HECTARES
ROW Right	6232.917	0.143	579.059	0.058
FROM - TO	DISTANCE (FT/M)	BEARING	RADIUS (FT/M)	CURVE LENGTH (FT/M)
-L- Sta 20+00 - 11	323.728	98.672	N 0°45'25.6" E	
11 - 2	39.781	12.125	S 85°51'15.3" W	
2 - 3	142.206	43.344	S 10°2'35.3" E	682.200
3 - 4	195.463	59.577	S 17°54'50.1" E	207.935
4 - 12	4.267	1.301	N 70°11'3.5" E	142.465
12 - 11	331.128	100.928	N 8°33'18.4" W	43.423
			880.500	1129.137
				195.486
				59.584

	SQR FT	ACRES	SQR M	HECTARES
PUE Right	6219.761	0.143	577.837	0.058
FROM - TO	DISTANCE (FT/M)	BEARING	RADIUS (FT/M)	CURVE LENGTH (FT/M)
-L- Sta 20+00 - 12	53.667	16.358	S 86°0'0.7" E	
12 - 5	1.171	0.357	N 70°11'3.5" E	
5 - 8	62.937	19.183	S 20°22'35.5" E	4428.140
8 - 10	25.117	7.656	S 24°18'29.3" E	1349.700
10 - 9	11.158	3.401	S 25°7'31.4" E	62.937
9 - 13	37.555	11.447	N 69°23'16.1" E	19.183
13 - 14	176.870	53.910	N 23°26'16.0" W	880.500
14 - 15	27.000	8.230	S 75°51'45.4" W	268.377
15 - 12	80.741	24.610	S 16°45'55.0" E	80.769
				24.618

	SQR FT	ACRES	SQR M	HECTARES
DUE Right	554.565	0.013	51.521	0.005
FROM - TO	DISTANCE (FT/M)	BEARING	RADIUS (FT/M)	CURVE LENGTH (FT/M)
-L- Sta 20+00 - 15	79.541	24.244	N 22°21'0.8" E	
15 - 14	27.000	8.230	N 75°51'45.4" E	
14 - 16	20.190	6.154	N 13°27'34.9" W	
16 - 17	27.000	8.230	S 77°13'4.8" W	
17 - 15	20.829	6.349	S 13°27'34.9" E	880.500
				268.377
				20.829
				6.349

	SQR FT	ACRES	SQR M	HECTARES
PUE Right	1347.846	0.031	125.220	0.013
FROM - TO	DISTANCE (FT/M)	BEARING	RADIUS (FT/M)	CURVE LENGTH (FT/M)
-L- Sta 20+00 - 18	186.837	56.948	N 2°55'3.8" E	
18 - 17	94.124	28.689	S 9°43'5.3" E	880.500
17 - 16	27.000	8.230	N 77°13'4.8" E	268.377
16 - 18	96.523	29.420	N 25°56'17.3" W	94.169
				28.703

	SQR FT	ACRES	SQR M	HECTARES
TDE Right	5758.453	0.132	534.980	0.053
FROM - TO	DISTANCE (FT/M)	BEARING	RADIUS (FT/M)	CURVE LENGTH (FT/M)
-L- Sta 20+00 - 11	323.728	98.672	N 0°45'25.6" E	
11 - 18	137.204	41.820	S 2°11'8.3" E	880.500
18 - 16	96.519	29.419	S 25°56'17.3" E	268.377
16 - 19	226.829	69.138	N 5°40'12.6" W	137.344
19 - 11	25.106	7.652	S 85°51'15.3" W	41.862


THIS MAP IS NOT A CERTIFIED SURVEY AND HAS NOT BEEN REVIEWED BY A LOCAL GOVERNMENT AGENCY FOR COMPLIANCE WITH ANY APPLICABLE LAND DEVELOPMENT REGULATIONS. THE PROPERTY SHOWN ON THIS MAP WAS LOCATED FOR THE NORTH CAROLINA DEPARTMENT OF TRANSPORTATION FOR HIGHWAY DESIGN PURPOSES. SOME ERROR MAY EXIST BETWEEN THE GRAPHICAL AND ACTUAL GROUND LOCATIONS OF PROPERTY LINES. THIS MAP IS TO BE USED AS A GRAPHICAL REPRESENTATION OF THE NCDOT'S INTENT TO ACQUIRE PROPERTY FOR RIGHT OF WAY PURPOSES, AND IN NO WAY REPRESENTS AN ACTUAL BOUNDARY SURVEY OF THIS PROPERTY.

NORTH CAROLINA DEPARTMENT OF TRANSPORTATION	
RIGHT OF WAY BRANCH	
HOWARD L.REGAN AND TAMARA K.REGAN	09-6-2022
PARCEL * 003	S:\CADD\U4758\DDRAFT\U4758_dee
DB 3504 PG 2165	UNKNOWN SCALE

TYPE	COUNT	SQR FEET	ACRES
Parcel	1	218208.004	5.009
ROW Right	2	6270.858	0.144
PUE Right	2	7567.607	0.174
DUE Right	1	554.565	0.013
TDE Right	1	5758.453	0.132
ROW Left	0	0.000	0.000
PDE Left	0	0.000	0.000
PDE Right	0	0.000	0.000
TDE Left	0	0.000	0.000
TCE Left	0	0.000	0.000
TCE Right	0	0.000	0.000
PUE Left	0	0.000	0.000
TSE Left	0	0.000	0.000
TSE Right	0	0.000	0.000
DUE Left	0	0.000	0.000
DTE Left	0	0.000	0.000
DTE Right	0	0.000	0.000
AUE_Left	0	0.000	0.000
AUE_Right	0	0.000	0.000
PCE Left	0	0.000	0.000
PCE Right	0	0.000	0.000
TUE Left	0	0.000	0.000
TUE Right	0	0.000	0.000
REM Left	0	0.000	0.000
REM Right	0	0.000	0.000
Other Left	0	0.000	0.000
Other Right	0	0.000	0.000
PE Left	0	0.000	0.000
PE Right	0	0.000	0.000

THIS MAP IS NOT A CERTIFIED SURVEY AND HAS NOT BEEN REVIEWED BY A LOCAL GOVERNMENT AGENCY FOR COMPLIANCE WITH ANY APPLICABLE LAND DEVELOPMENT REGULATIONS. THE PROPERTY SHOWN ON THIS MAP WAS LOCATED FOR THE NORTH CAROLINA DEPARTMENT OF TRANSPORTATION FOR HIGHWAY DESIGN PURPOSES. SOME ERROR MAY EXIST BETWEEN THE GRAPHICAL AND ACTUAL GROUND LOCATIONS OF PROPERTY LINES. THIS MAP IS TO BE USED AS A GRAPHICAL REPRESENTATION OF THE NCDOT'S INTENT TO ACQUIRE PROPERTY FOR RIGHT OF WAY PURPOSES, AND IN NO WAY REPRESENTS AN ACTUAL BOUNDARY SURVEY OF THIS PROPERTY.

NORTH CAROLINA DEPARTMENT OF TRANSPORTATION	
RIGHT OF WAY BRANCH	
HOWARD L.REGAN AND TAMARA K.REGAN	09-6-2022
PARCEL * 003	S:\CADD\U4758\DDRAFT\U4758_dee
DB 3504 PG 2165	UNKNOWN SCALE

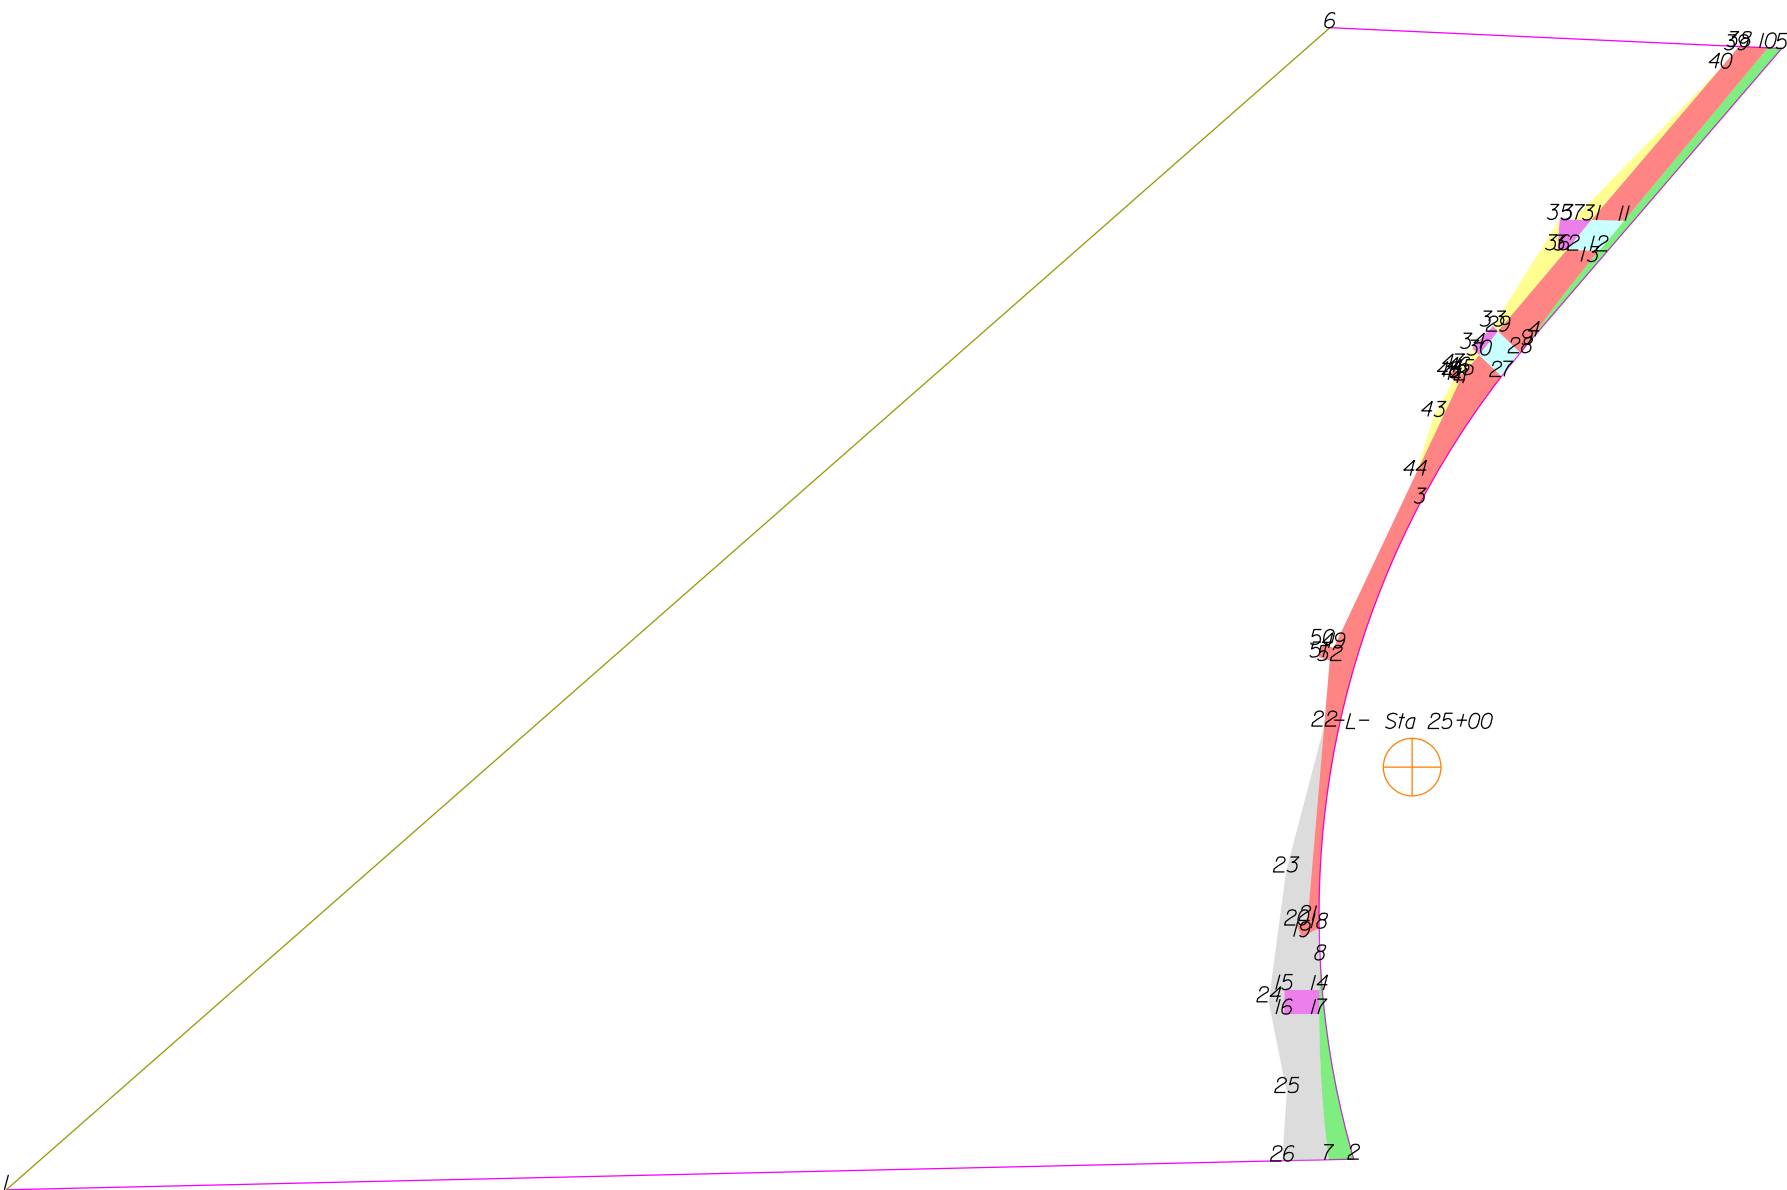

THIS MAP IS NOT A CERTIFIED SURVEY AND HAS NOT BEEN REVIEWED BY A LOCAL GOVERNMENT AGENCY FOR COMPLIANCE WITH ANY APPLICABLE LAND DEVELOPMENT REGULATIONS. THE PROPERTY SHOWN ON THIS MAP WAS LOCATED FOR THE NORTH CAROLINA DEPARTMENT OF TRANSPORTATION FOR HIGHWAY DESIGN PURPOSES. SOME ERROR MAY EXIST BETWEEN THE GRAPHICAL AND ACTUAL GROUND LOCATIONS OF PROPERTY LINES. THIS MAP IS TO BE USED AS A GRAPHICAL REPRESENTATION OF THE NCDOT'S INTENT TO ACQUIRE PROPERTY FOR RIGHT OF WAY PURPOSES, AND IN NO WAY REPRESENTS AN ACTUAL BOUNDARY SURVEY OF THIS PROPERTY.

NORTH CAROLINA DEPARTMENT OF TRANSPORTATION	
RIGHT OF WAY BRANCH	
FOX RUN LAND CORP,LLC	12-8-2021
PARCEL * 004	S:\CADD\U4758\DDRAFT\U4758_dee
DB 7844 PG 1380	UNKNOWN SCALE

	SQR FT	ACRES	SQR M	HECTARES
ROW Left	1620.720	0.037	150.570	0.015
FROM - TO	DISTANCE (FT/M)	BEARING	RADIUS (FT/M)	CURVE LENGTH (FT/M)
-L- Sta 25+00 - 7	338.093	103.051	S 1°59'43.0" W	
7 - 2	20.991	6.398	N 88°41'53.7" E	
2 - 8	170.215	51.882	N 9°30'59.9" W	746.200 227.442 170.586 51.995
8 - 7	168.501	51.359	S 2°26'2.7" E	985.500 300.381 168.707 51.422

	SQR FT	ACRES	SQR M	HECTARES
ROW Left	2003.499	0.046	186.132	0.019
FROM - TO	DISTANCE (FT/M)	BEARING	RADIUS (FT/M)	CURVE LENGTH (FT/M)
-L- Sta 25+00 - 9	368.791	112.408	N 15°12'18.5" E	
9 - 4	8.863	2.701	N 40°31'37.9" E	746.200 227.442 8.863 2.702
4 - 5	319.900	97.506	N 40°42'35.5" E	
5 - 10	11.537	3.517	N 87°21'1.8" W	
10 - 11	189.278	57.692	S 39°46'59.6" W	
11 - 12	33.000	10.058	S 39°46'59.6" W	
12 - 13	11.784	3.592	S 39°46'59.6" W	
13 - 9	87.779	26.755	S 37°13'50.4" W	985.500 300.381 87.808 26.764

	SQR FT	ACRES	SQR M	HECTARES
PDE Left	602.107	0.014	55.938	0.006
FROM - TO	DISTANCE (FT/M)	BEARING	RADIUS (FT/M)	CURVE LENGTH (FT/M)
-L- Sta 25+00 - 14	203.475	62.019	S 22°35'57.1" W	
14 - 15	29.500	8.992	N 89°0'45.1" W	
15 - 16	20.736	6.320	S 0°24'7.9" W	
16 - 17	29.500	8.992	N 89°49'0.9" E	
17 - 14	20.134	6.137	N 0°24'7.9" E	985.500 300.381 20.134 6.137

	SQR FT	ACRES	SQR M	HECTARES
TDE Left	8767.206	0.201	814.503	0.081
FROM - TO	DISTANCE (FT/M)	BEARING	RADIUS (FT/M)	CURVE LENGTH (FT/M)
-L- Sta 25+00 - 7	338.093	103.051	S 1°59'43.0" W	
7 - 17	122.991	37.488	N 3°45'38.5" W	985.500 300.381 123.071 37.512
17 - 16	29.500	8.992	S 89°49'0.9" W	
16 - 15	20.736	6.320	N 0°24'7.9" E	
15 - 14	29.500	8.992	S 89°0'45.1" E	
14 - 8	25.501	7.773	N 1°43'43.7" E	985.500 300.381 25.502 7.773
8 - 18	26.635	8.118	N 1°56'41.8" W	746.200 227.442 26.636 8.119
18 - 19	16.253	4.954	S 63°53'59.2" W	
19 - 20	10.931	3.332	N 23°23'50.9" W	
20 - 21	9.980	3.042	N 68°37'23.4" E	
21 - 22	164.346	50.093	N 4°51'27.4" E	
22 - 23	126.913	38.683	S 14°39'4.8" W	
23 - 24	110.344	33.633	S 7°38'3.2" W	
24 - 25	77.959	23.762	S 11°20'47.1" E	
25 - 26	57.681	17.581	S 3°55'26.0" W	
26 - 7	39.166	11.938	N 88°41'53.7" E	

	SQR FT	ACRES	SQR M	HECTARES
DUE Left	659.673	0.015	61.286	0.006
FROM - TO	DISTANCE (FT/M)	BEARING	RADIUS (FT/M)	CURVE LENGTH (FT/M)
-L- Sta 25+00 - 27	337.496	102.869	N 12°51'21.0" E	
27 - 28	25.584	7.798	N 38°31'18.2" E	746.200 227.442 25.585 7.798
28 - 29	26.030	7.934	N 46°1'25.9" W	
29 - 30	25.651	7.818	S 38°9'47.2" W	
30 - 27	25.864	7.883	S 46°8'10.6" E	

	SQR FT	ACRES	SQR M	HECTARES
DUE Left	708.110	0.016	65.786	0.007
FROM - TO	DISTANCE (FT/M)	BEARING	RADIUS (FT/M)	CURVE LENGTH (FT/M)
-L- Sta 25+00 - 11	493.590	150.446	N 21°11'58.4" E	
11 - 31	27.533	8.392	N 88°52'35.7" W	
31 - 32	32.881	10.022	S 39°45'32.2" W	
32 - 12	27.448	8.366	S 88°42'2.3" E	
12 - 11	33.000	10.058	N 39°46'59.6" E	

	SQR FT	ACRES	SQR M	HECTARES
PDE Left	181.631	0.004	16.874	0.002
FROM - TO	DISTANCE (FT/M)	BEARING	RADIUS (FT/M)	CURVE LENGTH (FT/M)
-L- Sta 25+00 - 29	374.177	114.049	N 11°8'24.3" E	
29 - 33	6.084	1.854	N 46°1'25.9" W	
33 - 34	25.540	7.785	S 42°46'22.5" W	
34 - 30	8.146	2.483	S 46°8'10.6" E	
30 - 29	25.651	7.818	N 38°9'47.2" E	

	SQR FT	ACRES	SQR M	HECTARES
PDE Left	443.139	0.010	41.169	0.004
FROM - TO	DISTANCE (FT/M)	BEARING	RADIUS (FT/M)	CURVE LENGTH (FT/M)
-L- Sta 25+00 - 35	477.650	145.588	N 15°3'21.0" E	
35 - 36	25.692	7.831	S 3°55'29.8" W	
36 - 32	7.619	2.322	S 88°42'2.3" E	
32 - 31	32.881	10.022	N 39°45'32.2" E	

THIS MAP IS NOT A CERTIFIED SURVEY AND HAS NOT BEEN REVIEWED BY A LOCAL GOVERNMENT AGENCY FOR COMPLIANCE WITH ANY APPLICABLE LAND DEVELOPMENT REGULATIONS. THE PROPERTY SHOWN ON THIS MAP WAS LOCATED FOR THE NORTH CAROLINA DEPARTMENT OF TRANSPORTATION FOR HIGHWAY DESIGN PURPOSES. SOME ERROR MAY EXIST BETWEEN THE GRAPHICAL AND ACTUAL GROUND LOCATIONS OF PROPERTY LINES. THIS MAP IS TO BE USED AS A GRAPHICAL REPRESENTATION OF THE NCDOT'S INTENT TO ACQUIRE PROPERTY FOR RIGHT OF WAY PURPOSES, AND IN NO WAY REPRESENTS AN ACTUAL BOUNDARY SURVEY OF THIS PROPERTY.

NORTH CAROLINA DEPARTMENT OF TRANSPORTATION	
RIGHT OF WAY BRANCH	
FOX RUN LAND CORP,LLC	12-8-2021
PARCEL * 004	S:\CADD\U4758\DDRAFT\U4758_dee
DB 7844 PG 1380	UNKNOWN SCALE

31 - 37	15.688	4.782	N 88°52'35.7" W				
37 - 35	11.205	3.415	N 88°52'35.7" W				

	SQR FT	ACRES	SQR M	HECTARES
PUE Left	2295.878	0.053	213.295	0.021
FROM - TO	DISTANCE (FT/M)	BEARING	RADIUS (FT/M)	CURVE LENGTH (FT/M)
-L- Sta 25+00 - 28	360.726	109.950	N 14°36'58.1" E	
28 - 9	8.894	2.711	N 39°50'43.6" E	746.200
9 - 13	87.779	26.755	N 37°13'50.4" E	985.500
13 - 12	11.784	3.592	N 39°46'59.6" E	300.381
12 - 32	27.448	8.366	N 88°42'2.3" W	87.808
32 - 29	89.389	27.246	S 40°9'6.1" W	26.764
29 - 28	26.030	7.934	S 46°1'25.9" E	

	SQR FT	ACRES	SQR M	HECTARES
PUE Left	3885.664	0.089	360.991	0.036
FROM - TO	DISTANCE (FT/M)	BEARING	RADIUS (FT/M)	CURVE LENGTH (FT/M)
-L- Sta 25+00 - 10	675.697	205.953	N 26°19'16.6" E	
10 - 38	24.460	7.455	N 87°21'1.8" W	
38 - 39	3.513	1.071	S 39°46'59.6" W	
39 - 40	20.364	6.207	S 40°23'31.5" W	
40 - 31	167.847	51.160	S 40°23'31.5" W	
31 - 11	27.533	8.392	S 88°52'35.7" E	
11 - 10	189.278	57.692	N 39°46'59.6" E	

	SQR FT	ACRES	SQR M	HECTARES
TCE Left	392.495	0.009	36.464	0.004
FROM - TO	DISTANCE (FT/M)	BEARING	RADIUS (FT/M)	CURVE LENGTH (FT/M)
-L- Sta 25+00 - 41	325.824	99.311	N 6°55'42.6" E	
41 - 42	5.000	1.524	N 58°40'13.5" W	
42 - 43	35.126	10.707	S 28°42'45.9" W	
43 - 44	52.163	15.899	S 17°30'1.6" W	
44 - 41	86.220	26.280	N 25°17'22.6" E	

	SQR FT	ACRES	SQR M	HECTARES
TCE Left	133.997	0.003	12.449	0.001
FROM - TO	DISTANCE (FT/M)	BEARING	RADIUS (FT/M)	CURVE LENGTH (FT/M)
-L- Sta 25+00 - 45	333.204	101.561	N 7°19'12.7" E	
45 - 30	21.610	6.587	N 40°20'38.8" E	
30 - 34	8.146	2.483	N 46°8'10.6" W	
34 - 46	23.087	7.037	S 29°55'31.5" W	
46 - 45	4.000	1.219	S 58°14'20.9" E	

	SQR FT	ACRES	SQR M	HECTARES
TCE Left	1161.463	0.027	107.904	0.011
FROM - TO	DISTANCE (FT/M)	BEARING	RADIUS (FT/M)	CURVE LENGTH (FT/M)
-L- Sta 25+00 - 36	452.469	137.913	N 15°41'2.0" E	
36 - 35	25.692	7.831	N 3°55'29.8" E	
35 - 33	106.002	32.309	S 31°59'28.6" W	
33 - 29	6.084	1.854	S 46°1'25.9" E	
29 - 32	89.389	27.246	N 40°9'6.1" E	
32 - 36	7.619	2.322	N 88°42'2.3" W	

	SQR FT	ACRES	SQR M	HECTARES
TCE Left	1019.264	0.023	94.693	0.009
FROM - TO	DISTANCE (FT/M)	BEARING	RADIUS (FT/M)	CURVE LENGTH (FT/M)
-L- Sta 25+00 - 37	480.471	146.448	N 16°21'10.3" E	
37 - 31	15.688	4.782	S 88°52'35.7" E	
31 - 40	167.847	51.160	N 40°23'31.5" E	
40 - 37	178.191	54.313	S 44°18'1.0" W	

	SQR FT	ACRES	SQR M	HECTARES
PUE Left	7505.748	0.172	697.310	0.070
FROM - TO	DISTANCE (FT/M)	BEARING	RADIUS (FT/M)	CURVE LENGTH (FT/M)
-L- Sta 25+00 - 18	156.719	47.768	S 29°59'9.4" W	
18 - 3	367.977	112.160	N 13°21'7.7" E	746.200
3 - 27	126.804	38.650	N 32°39'55.4" E	227.442
27 - 30	25.864	7.883	N 46°8'10.6" W	126.957
30 - 45	21.610	6.587	S 40°20'38.8" W	38.696
45 - 46	4.000	1.219	N 58°14'20.9" W	
46 - 47	5.000	1.524	N 58°14'20.9" W	
47 - 48	7.723	2.354	S 31°32'42.8" W	
48 - 42	5.000	1.524	S 58°40'13.5" E	
42 - 41	5.000	1.524	S 58°40'13.5" E	
41 - 44	86.220	26.280	S 25°17'22.6" W	
44 - 49	160.589	48.948	S 25°17'22.6" W	
49 - 50	10.000	3.048	N 72°35'38.0" W	
50 - 51	11.075	3.376	S 17°5'53.0" W	
51 - 52	10.000	3.048	S 73°12'35.9" E	
52 - 22	55.473	16.908	S 4°51'27.4" W	
22 - 21	164.346	50.093	S 4°51'27.4" W	
21 - 20	9.980	3.042	S 68°37'23.4" W	
20 - 19	10.931	3.332	S 23°23'50.9" E	

THIS MAP IS NOT A CERTIFIED SURVEY AND HAS NOT BEEN REVIEWED BY A LOCAL GOVERNMENT AGENCY FOR COMPLIANCE WITH ANY APPLICABLE LAND DEVELOPMENT REGULATIONS. THE PROPERTY SHOWN ON THIS MAP WAS LOCATED FOR THE NORTH CAROLINA DEPARTMENT OF TRANSPORTATION FOR HIGHWAY DESIGN PURPOSES. SOME ERROR MAY EXIST BETWEEN THE GRAPHICAL AND ACTUAL GROUND LOCATIONS OF PROPERTY LINES. THIS MAP IS TO BE USED AS A GRAPHICAL REPRESENTATION OF THE NCDOT'S INTENT TO ACQUIRE PROPERTY FOR RIGHT OF WAY PURPOSES, AND IN NO WAY REPRESENTS AN ACTUAL BOUNDARY SURVEY OF THIS PROPERTY.


NORTH CAROLINA DEPARTMENT OF TRANSPORTATION	
RIGHT OF WAY BRANCH	
FOX RUN LAND CORP,LLC	12-8-2021
PARCEL * 004	S:\CADD\U4758\DDRAFT\U4758_dee
DB 7844 PG 1380	UNKNOWN SCALE

19 - 18	16.253	4.954	N 63°53'59.2" E				
---------	--------	-------	-----------------	--	--	--	--

TYPE	COUNT	SQR FEET	ACRES
Parcel	1	624888.125	14.345
ROW Left	2	3624.219	0.083
PDE Left	3	1226.876	0.028
TDE Left	1	8767.206	0.201
DUE Left	2	1367.783	0.031
PUE Left	3	13687.290	0.314
TCE Left	4	2707.219	0.062
ROW Right	0	0.000	0.000
PDE Right	0	0.000	0.000
TDE Right	0	0.000	0.000
TCE Right	0	0.000	0.000
PUE Right	0	0.000	0.000
TSE Left	0	0.000	0.000
TSE Right	0	0.000	0.000
DUE Right	0	0.000	0.000
DTE Left	0	0.000	0.000
DTE Right	0	0.000	0.000
AUE_Left	0	0.000	0.000
AUE_Right	0	0.000	0.000
PCE Left	0	0.000	0.000
PCE Right	0	0.000	0.000
TUE Left	0	0.000	0.000
TUE Right	0	0.000	0.000
REM Left	0	0.000	0.000
REM Right	0	0.000	0.000
Other Left	0	0.000	0.000
Other Right	0	0.000	0.000
PE Left	0	0.000	0.000
PE Right	0	0.000	0.000

THIS MAP IS NOT A CERTIFIED SURVEY AND HAS NOT BEEN REVIEWED BY A LOCAL GOVERNMENT AGENCY FOR COMPLIANCE WITH ANY APPLICABLE LAND DEVELOPMENT REGULATIONS. THE PROPERTY SHOWN ON THIS MAP WAS LOCATED FOR THE NORTH CAROLINA DEPARTMENT OF TRANSPORTATION FOR HIGHWAY DESIGN PURPOSES. SOME ERROR MAY EXIST BETWEEN THE GRAPHICAL AND ACTUAL GROUND LOCATIONS OF PROPERTY LINES. THIS MAP IS TO BE USED AS A GRAPHICAL REPRESENTATION OF THE NCDOT'S INTENT TO ACQUIRE PROPERTY FOR RIGHT OF WAY PURPOSES, AND IN NO WAY REPRESENTS AN ACTUAL BOUNDARY SURVEY OF THIS PROPERTY.

NORTH CAROLINA DEPARTMENT OF TRANSPORTATION	
RIGHT OF WAY BRANCH	
FOX RUN LAND CORP,LLC	12-8-2021
PARCEL * 004	S:\CADD\U4758\DDRAFT\U4758_dee
DB 7844 PG 1380	UNKNOWN SCALE

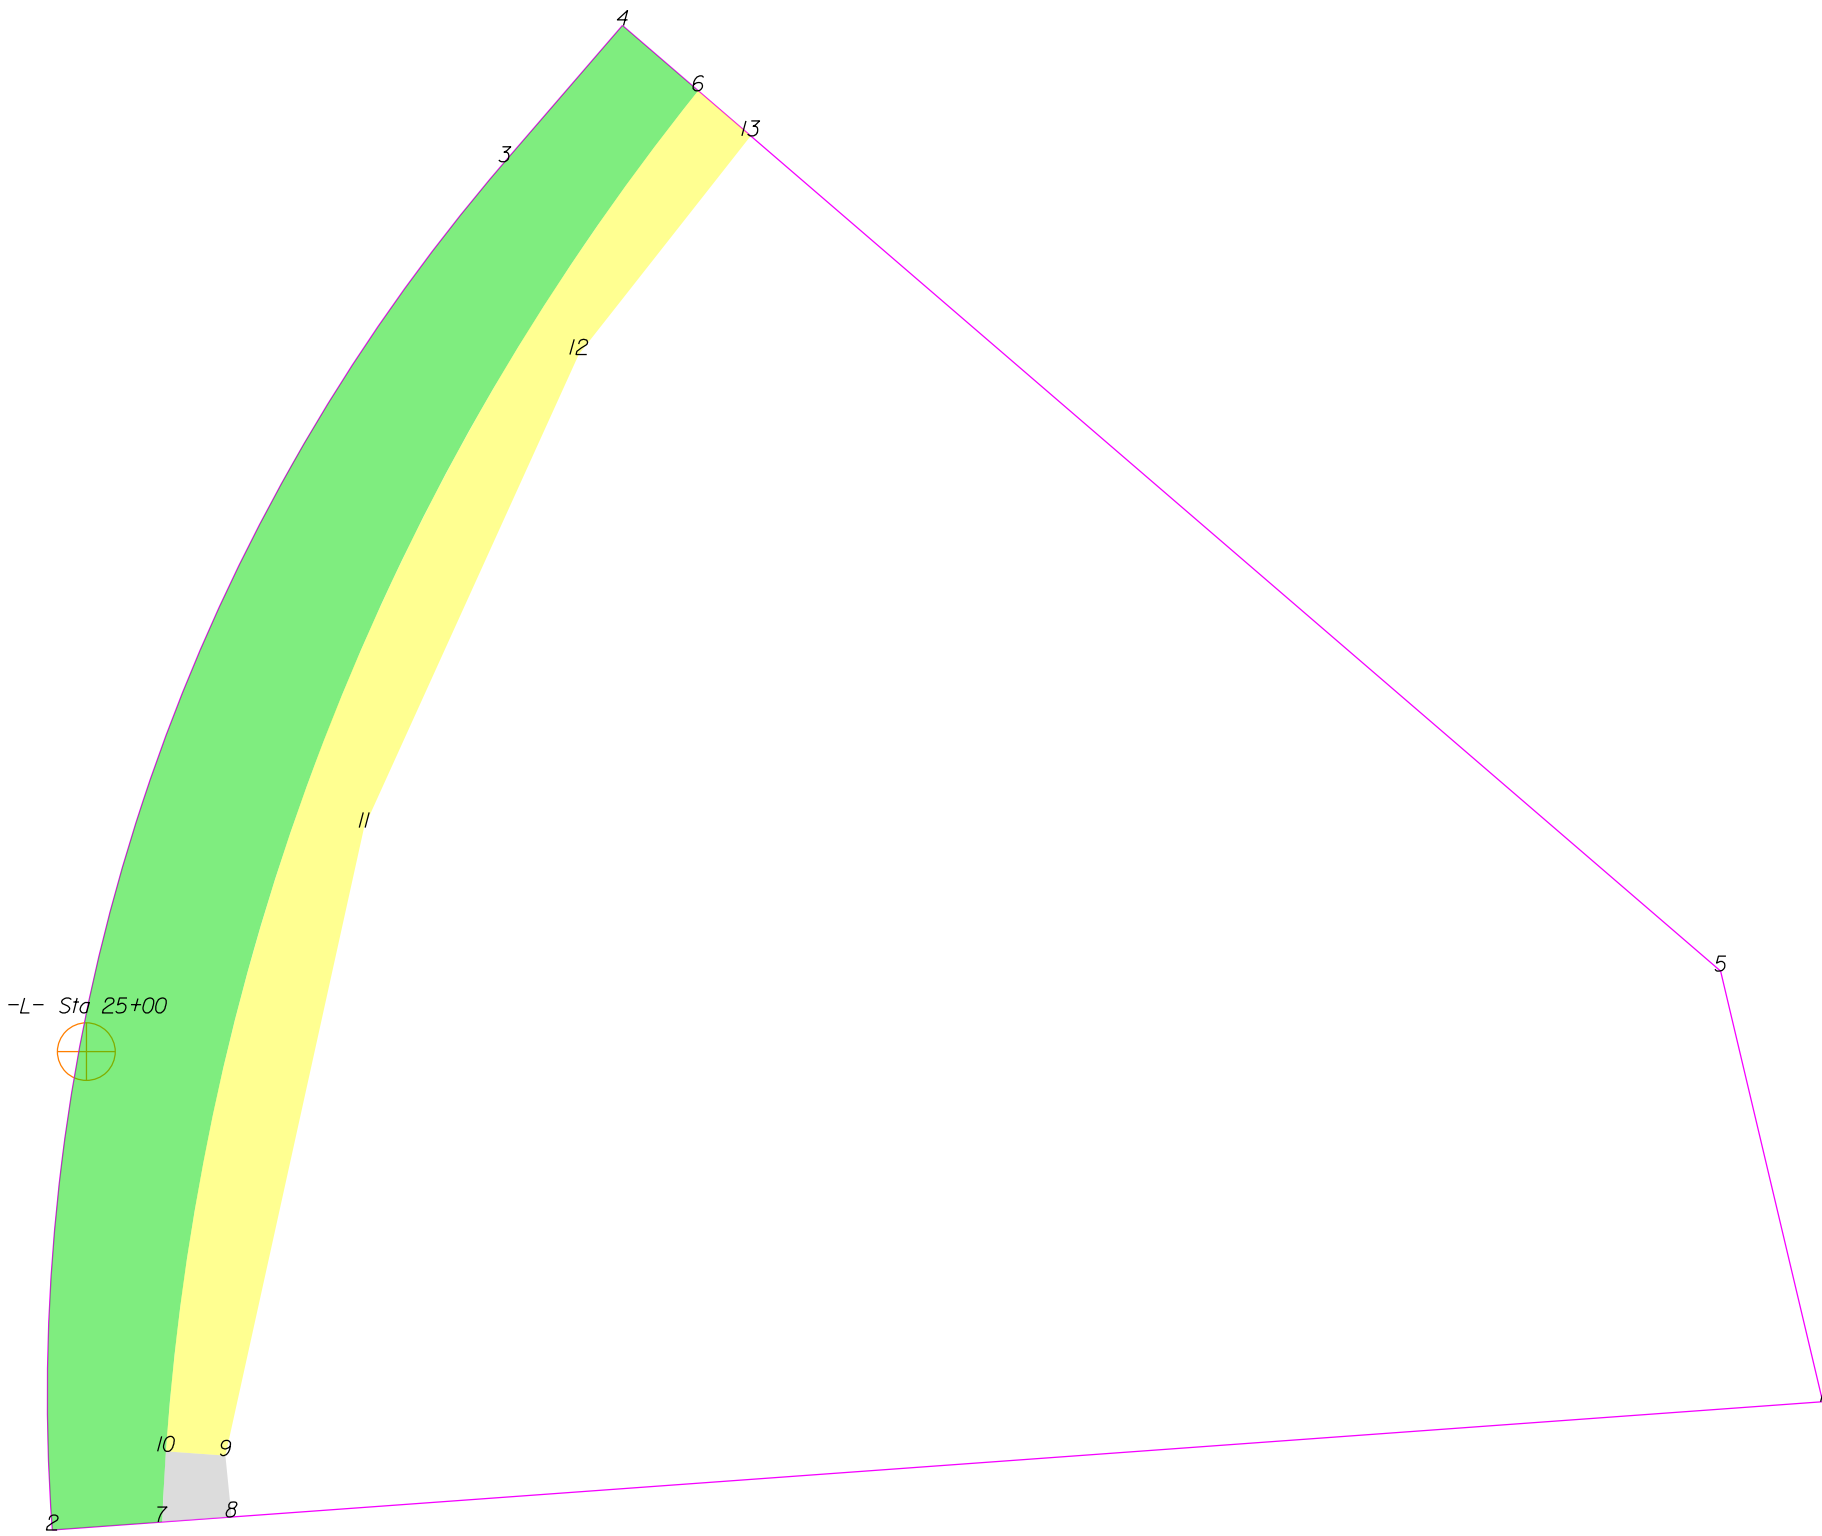

THIS MAP IS NOT A CERTIFIED SURVEY AND HAS NOT BEEN REVIEWED BY A LOCAL GOVERNMENT AGENCY FOR COMPLIANCE WITH ANY APPLICABLE LAND DEVELOPMENT REGULATIONS. THE PROPERTY SHOWN ON THIS MAP WAS LOCATED FOR THE NORTH CAROLINA DEPARTMENT OF TRANSPORTATION FOR HIGHWAY DESIGN PURPOSES. SOME ERROR MAY EXIST BETWEEN THE GRAPHICAL AND ACTUAL GROUND LOCATIONS OF PROPERTY LINES. THIS MAP IS TO BE USED AS A GRAPHICAL REPRESENTATION OF THE NCDOT'S INTENT TO ACQUIRE PROPERTY FOR RIGHT OF WAY PURPOSES, AND IN NO WAY REPRESENTS AN ACTUAL BOUNDARY SURVEY OF THIS PROPERTY.

NORTH CAROLINA DEPARTMENT OF TRANSPORTATION	
RIGHT OF WAY BRANCH	
MARTIN F.SCHLAEPPI	12-8-2021
PARCEL * 005	S:\CADD\U4758\DDRAFT\U4758_dee
DB 3429 PG 1392	UNKNOWN SCALE

	SQR FT	ACRES	SQR M	HECTARES
ROW Right	27918.714	0.641	2593.744	0.259
FROM - TO	DISTANCE (FT/M)	BEARING	RADIUS (FT/M)	CURVE LENGTH (FT/M)
-L- Sta 25+00 - 6	411.143	125.317	N 32°29'36.0" E	
6 - 4	36.143	11.016	N 49°16'1.4" W	
4 - 3	65.000	19.812	S 40°47'24.2" W	
3 - 2	520.101	158.527	S 18°18'9.9" W	682.200 207.935 533.600 162.641
2 - 7	39.781	12.125	N 85°51'15.3" E	
7 - 6	551.597	168.127	N 20°32'12.9" E	880.500 268.377 561.040 171.005


	SQR FT	ACRES	SQR M	HECTARES
TDE Right	556.058	0.013	51.660	0.005
FROM - TO	DISTANCE (FT/M)	BEARING	RADIUS (FT/M)	CURVE LENGTH (FT/M)
-L- Sta 25+00 - 7	171.951	52.411	S 9°9'20.8" E	
7 - 8	25.106	7.652	N 85°51'15.3" E	
8 - 9	22.313	6.801	N 5°40'12.6" W	
9 - 10	21.500	6.553	N 86°3'19.2" W	
10 - 7	25.536	7.783	S 3°6'49.7" W	880.500 268.377 25.537 7.784

	SQR FT	ACRES	SQR M	HECTARES
TCE Right	13915.589	0.319	1292.806	0.129
FROM - TO	DISTANCE (FT/M)	BEARING	RADIUS (FT/M)	CURVE LENGTH (FT/M)
-L- Sta 25+00 - 6	411.143	125.317	N 32°29'36.0" E	
6 - 10	527.288	160.718	S 21°22'4.0" W	880.500 268.377 535.503 163.222
10 - 9	21.500	6.553	S 86°3'19.2" E	
9 - 11	232.120	70.750	N 12°27'23.2" E	
11 - 12	187.479	57.144	N 24°24'8.2" E	
12 - 13	100.342	30.584	N 38°12'19.5" E	
13 - 6	24.959	7.607	N 49°16'1.4" W	

TYPE	COUNT	SQR FEET	ACRES
Parcel	1	217683.743	4.997
ROW Right	1	27918.714	0.641
TDE Right	1	556.058	0.013
TCE Right	1	13915.589	0.319
ROW Left	0	0.000	0.000
PDE Left	0	0.000	0.000
PDE Right	0	0.000	0.000
TDE Left	0	0.000	0.000
TCE Left	0	0.000	0.000
PUE Left	0	0.000	0.000
PUE Right	0	0.000	0.000
TSE Left	0	0.000	0.000
TSE Right	0	0.000	0.000
DUE Left	0	0.000	0.000
DUE Right	0	0.000	0.000
DTE Left	0	0.000	0.000
DTE Right	0	0.000	0.000
AUE_Left	0	0.000	0.000
AUE_Right	0	0.000	0.000
PCE Left	0	0.000	0.000
PCE Right	0	0.000	0.000
TUE Left	0	0.000	0.000
TUE Right	0	0.000	0.000
REM Left	0	0.000	0.000
REM Right	0	0.000	0.000
Other Left	0	0.000	0.000
Other Right	0	0.000	0.000
PE Left	0	0.000	0.000
PE Right	0	0.000	0.000

THIS MAP IS NOT A CERTIFIED SURVEY AND HAS NOT BEEN REVIEWED BY A LOCAL GOVERNMENT AGENCY FOR COMPLIANCE WITH ANY APPLICABLE LAND DEVELOPMENT REGULATIONS. THE PROPERTY SHOWN ON THIS MAP WAS LOCATED FOR THE NORTH CAROLINA DEPARTMENT OF TRANSPORTATION FOR HIGHWAY DESIGN PURPOSES. SOME ERROR MAY EXIST BETWEEN THE GRAPHICAL AND ACTUAL GROUND LOCATIONS OF PROPERTY LINES. THIS MAP IS TO BE USED AS A GRAPHICAL REPRESENTATION OF THE NCDOT'S INTENT TO ACQUIRE PROPERTY FOR RIGHT OF WAY PURPOSES, AND IN NO WAY REPRESENTS AN ACTUAL BOUNDARY SURVEY OF THIS PROPERTY.

NORTH CAROLINA DEPARTMENT OF TRANSPORTATION	
RIGHT OF WAY BRANCH	
MARTIN F.SCHLAEPPI	12-8-2021
PARCEL * 005	S:\CADD\U4758\DDRAFT\U4758_dee
DB 3429 PG 1392	UNKNOWN SCALE

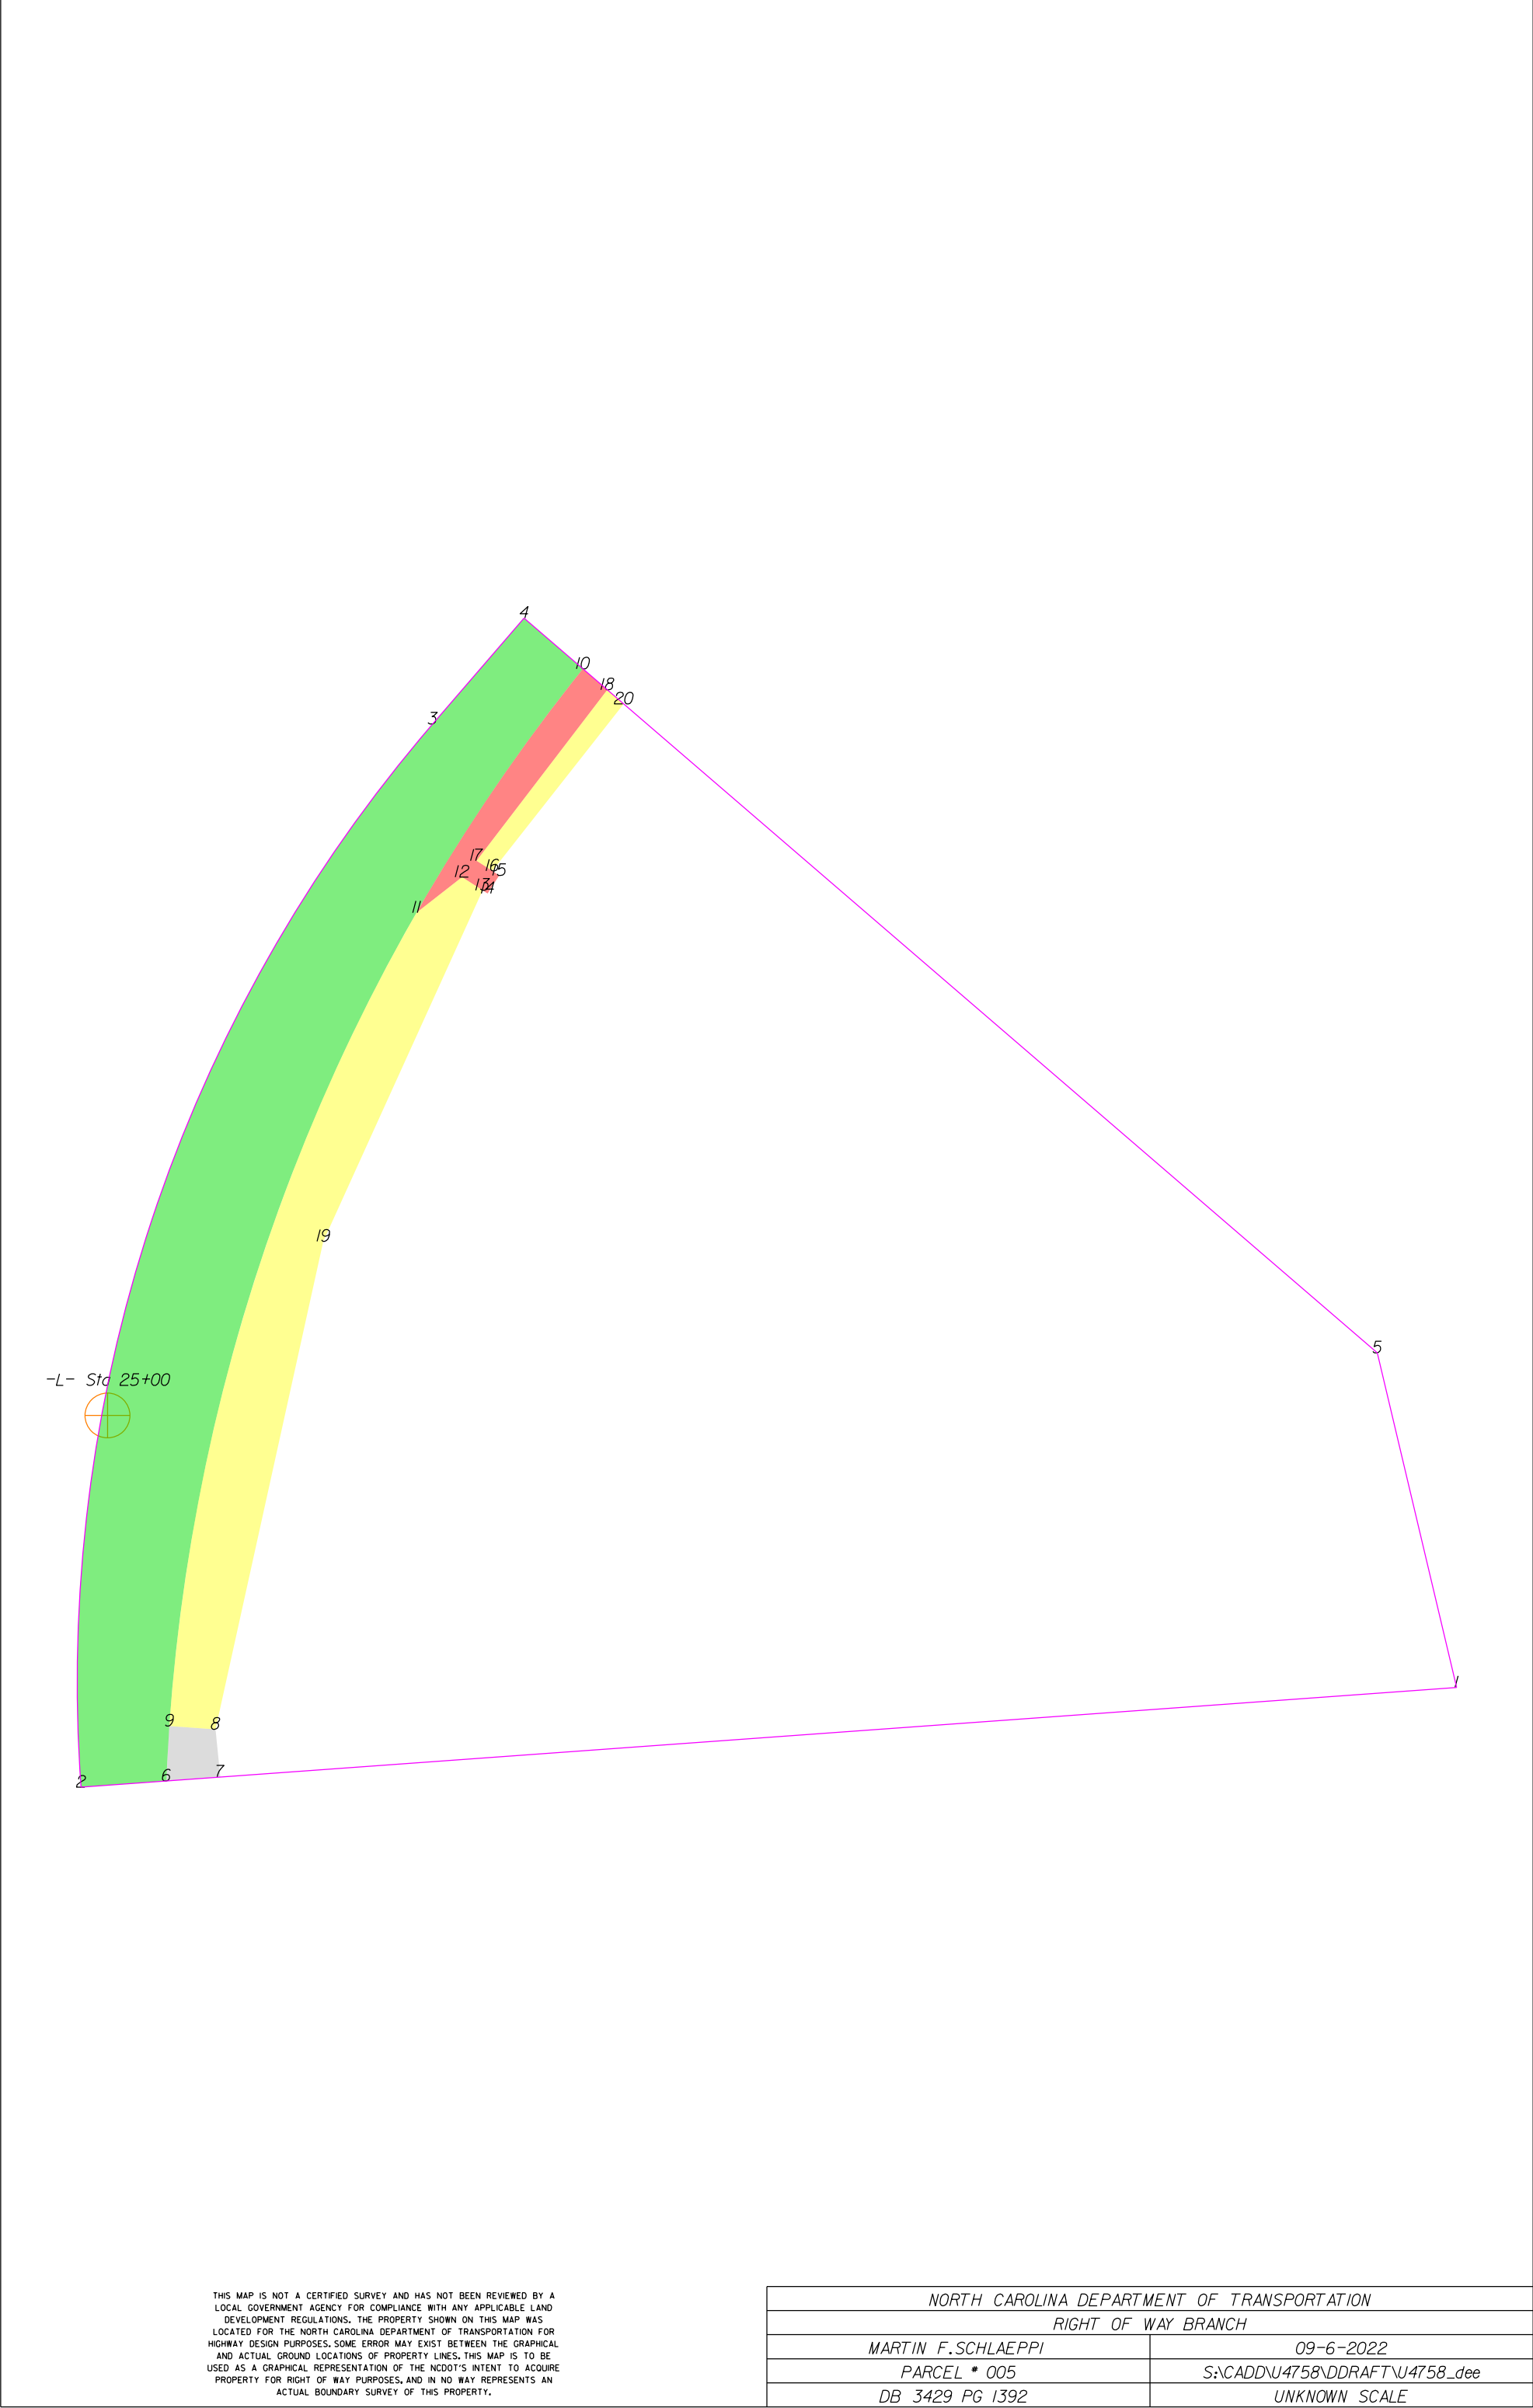

	SQR FT	ACRES		SQR M		HECTARES	
TDE Right	556.058	0.013		51.660		0.005	
FROM - TO		DISTANCE (FT/M)		BEARING		RADIUS (FT/M)	
-L- Sta 25+00 - 6		171.951	52.411	S 9°9'20.8" E			
6 - 7		25.106	7.652	N 85°51'15.3" E			
7 - 8		22.313	6.801	N 5°40'12.6" W			
8 - 9		21.500	6.553	N 86°3'19.2" W			
9 - 6		25.536	7.783	S 3°6'49.7" W		880.500	268.377
						25.537	7.784

	SQR FT	ACRES		SQR M		HECTARES	
ROW Right	27918.714	0.641		2593.744		0.259	
FROM - TO		DISTANCE (FT/M)		BEARING		RADIUS (FT/M)	
-L- Sta 25+00 - 10		411.143	125.317	N 32°29'36.0" E			
10 - 4		36.143	11.016	N 49°16'1.4" W			
4 - 3		65.000	19.812	S 40°47'24.2" W			
3 - 2		520.101	158.527	S 18°18'9.9" W		682.200	207.935
2 - 6		39.781	12.125	N 85°51'15.3" E			
6 - 10		551.597	168.127	N 20°32'12.9" E		880.500	268.377
						561.040	171.005

	SQR FT	ACRES		SQR M		HECTARES	
PUE Right	1793.069	0.041		166.582		0.017	
FROM - TO		DISTANCE (FT/M)		BEARING		RADIUS (FT/M)	
-L- Sta 25+00 - 10		411.143	125.317	N 32°29'36.0" E			
10 - 11		137.089	41.785	S 34°19'33.7" W		880.500	268.377
11 - 12		26.823	8.176	N 51°56'7.5" E			
12 - 13		11.359	3.462	S 57°12'27.0" E			
13 - 14		2.768	0.844	S 57°12'27.0" E			
14 - 15		10.000	3.048	N 32°47'33.0" E			
15 - 16		3.845	1.172	N 57°12'27.0" W			
16 - 17		8.694	2.650	N 57°12'27.0" W			
17 - 18		99.964	30.469	N 37°25'23.8" E			
18 - 10		14.929	4.550	N 49°16'1.4" W			


	SQR FT	ACRES		SQR M		HECTARES	
TCE Right	11229.661	0.258		1043.274		0.104	
FROM - TO		DISTANCE (FT/M)		BEARING		RADIUS (FT/M)	
-L- Sta 25+00 - 9		147.099	44.836	S 11°16'11.9" E			
9 - 8		21.500	6.553	S 86°3'19.2" E			
8 - 19		232.120	70.750	N 12°27'23.2" E			
19 - 13		179.031	54.569	N 24°24'8.2" E			
13 - 12		11.359	3.462	N 57°12'27.0" W			
12 - 11		26.823	8.176	S 51°56'7.5" W			
11 - 9		394.889	120.362	S 16°54'10.6" W		880.500	268.377
						398.276	121.395

	SQR FT	ACRES		SQR M		HECTARES	
TCE Right	927.585	0.021		86.176		0.009	
FROM - TO		DISTANCE (FT/M)		BEARING		RADIUS (FT/M)	
-L- Sta 25+00 - 20		408.314	124.454	N 35°57'41.6" E			
20 - 18		10.030	3.057	N 49°16'1.4" W			
18 - 17		99.964	30.469	S 37°25'23.8" W			
17 - 16		8.694	2.650	S 57°12'27.0" E			
16 - 20		98.692	30.081	N 38°12'19.5" E			

TYPE	COUNT	SQR FEET	ACRES
Parcel	1	217683.743	4.997
TDE Right	1	556.058	0.013
ROW Right	1	27918.714	0.641
PUE Right	1	1793.069	0.041
TCE Right	2	12157.246	0.279
ROW Left	0	0.000	0.000
PDE Left	0	0.000	0.000
PDE Right	0	0.000	0.000
TDE Left	0	0.000	0.000
TCE Left	0	0.000	0.000
PUE Left	0	0.000	0.000
TSE Left	0	0.000	0.000
TSE Right	0	0.000	0.000
DUE Left	0	0.000	0.000
DUE Right	0	0.000	0.000
DTE Left	0	0.000	0.000
DTE Right	0	0.000	0.000
AUE_Left	0	0.000	0.000
AUE_Right	0	0.000	0.000
PCE Left	0	0.000	0.000
PCE Right	0	0.000	0.000
TUE Left	0	0.000	0.000
TUE Right	0	0.000	0.000
REM Left	0	0.000	0.000
REM Right	0	0.000	0.000
Other Left	0	0.000	0.000
Other Right	0	0.000	0.000
PE Left	0	0.000	0.000
PE Right	0	0.000	0.000

THIS MAP IS NOT A CERTIFIED SURVEY AND HAS NOT BEEN REVIEWED BY A LOCAL GOVERNMENT AGENCY FOR COMPLIANCE WITH ANY APPLICABLE LAND DEVELOPMENT REGULATIONS. THE PROPERTY SHOWN ON THIS MAP WAS LOCATED FOR THE NORTH CAROLINA DEPARTMENT OF TRANSPORTATION FOR HIGHWAY DESIGN PURPOSES. SOME ERROR MAY EXIST BETWEEN THE GRAPHICAL AND ACTUAL GROUND LOCATIONS OF PROPERTY LINES. THIS MAP IS TO BE USED AS A GRAPHICAL REPRESENTATION OF THE NCDOT'S INTENT TO ACQUIRE PROPERTY FOR RIGHT OF WAY PURPOSES, AND IN NO WAY REPRESENTS AN ACTUAL BOUNDARY SURVEY OF THIS PROPERTY.

NORTH CAROLINA DEPARTMENT OF TRANSPORTATION	
RIGHT OF WAY BRANCH	
MARTIN F.SCHLAEPI	09-6-2022
PARCEL * 005	S:\CADD\U4758\DDRAFT\U4758_dee
DB 3429 PG 1392	UNKNOWN SCALE

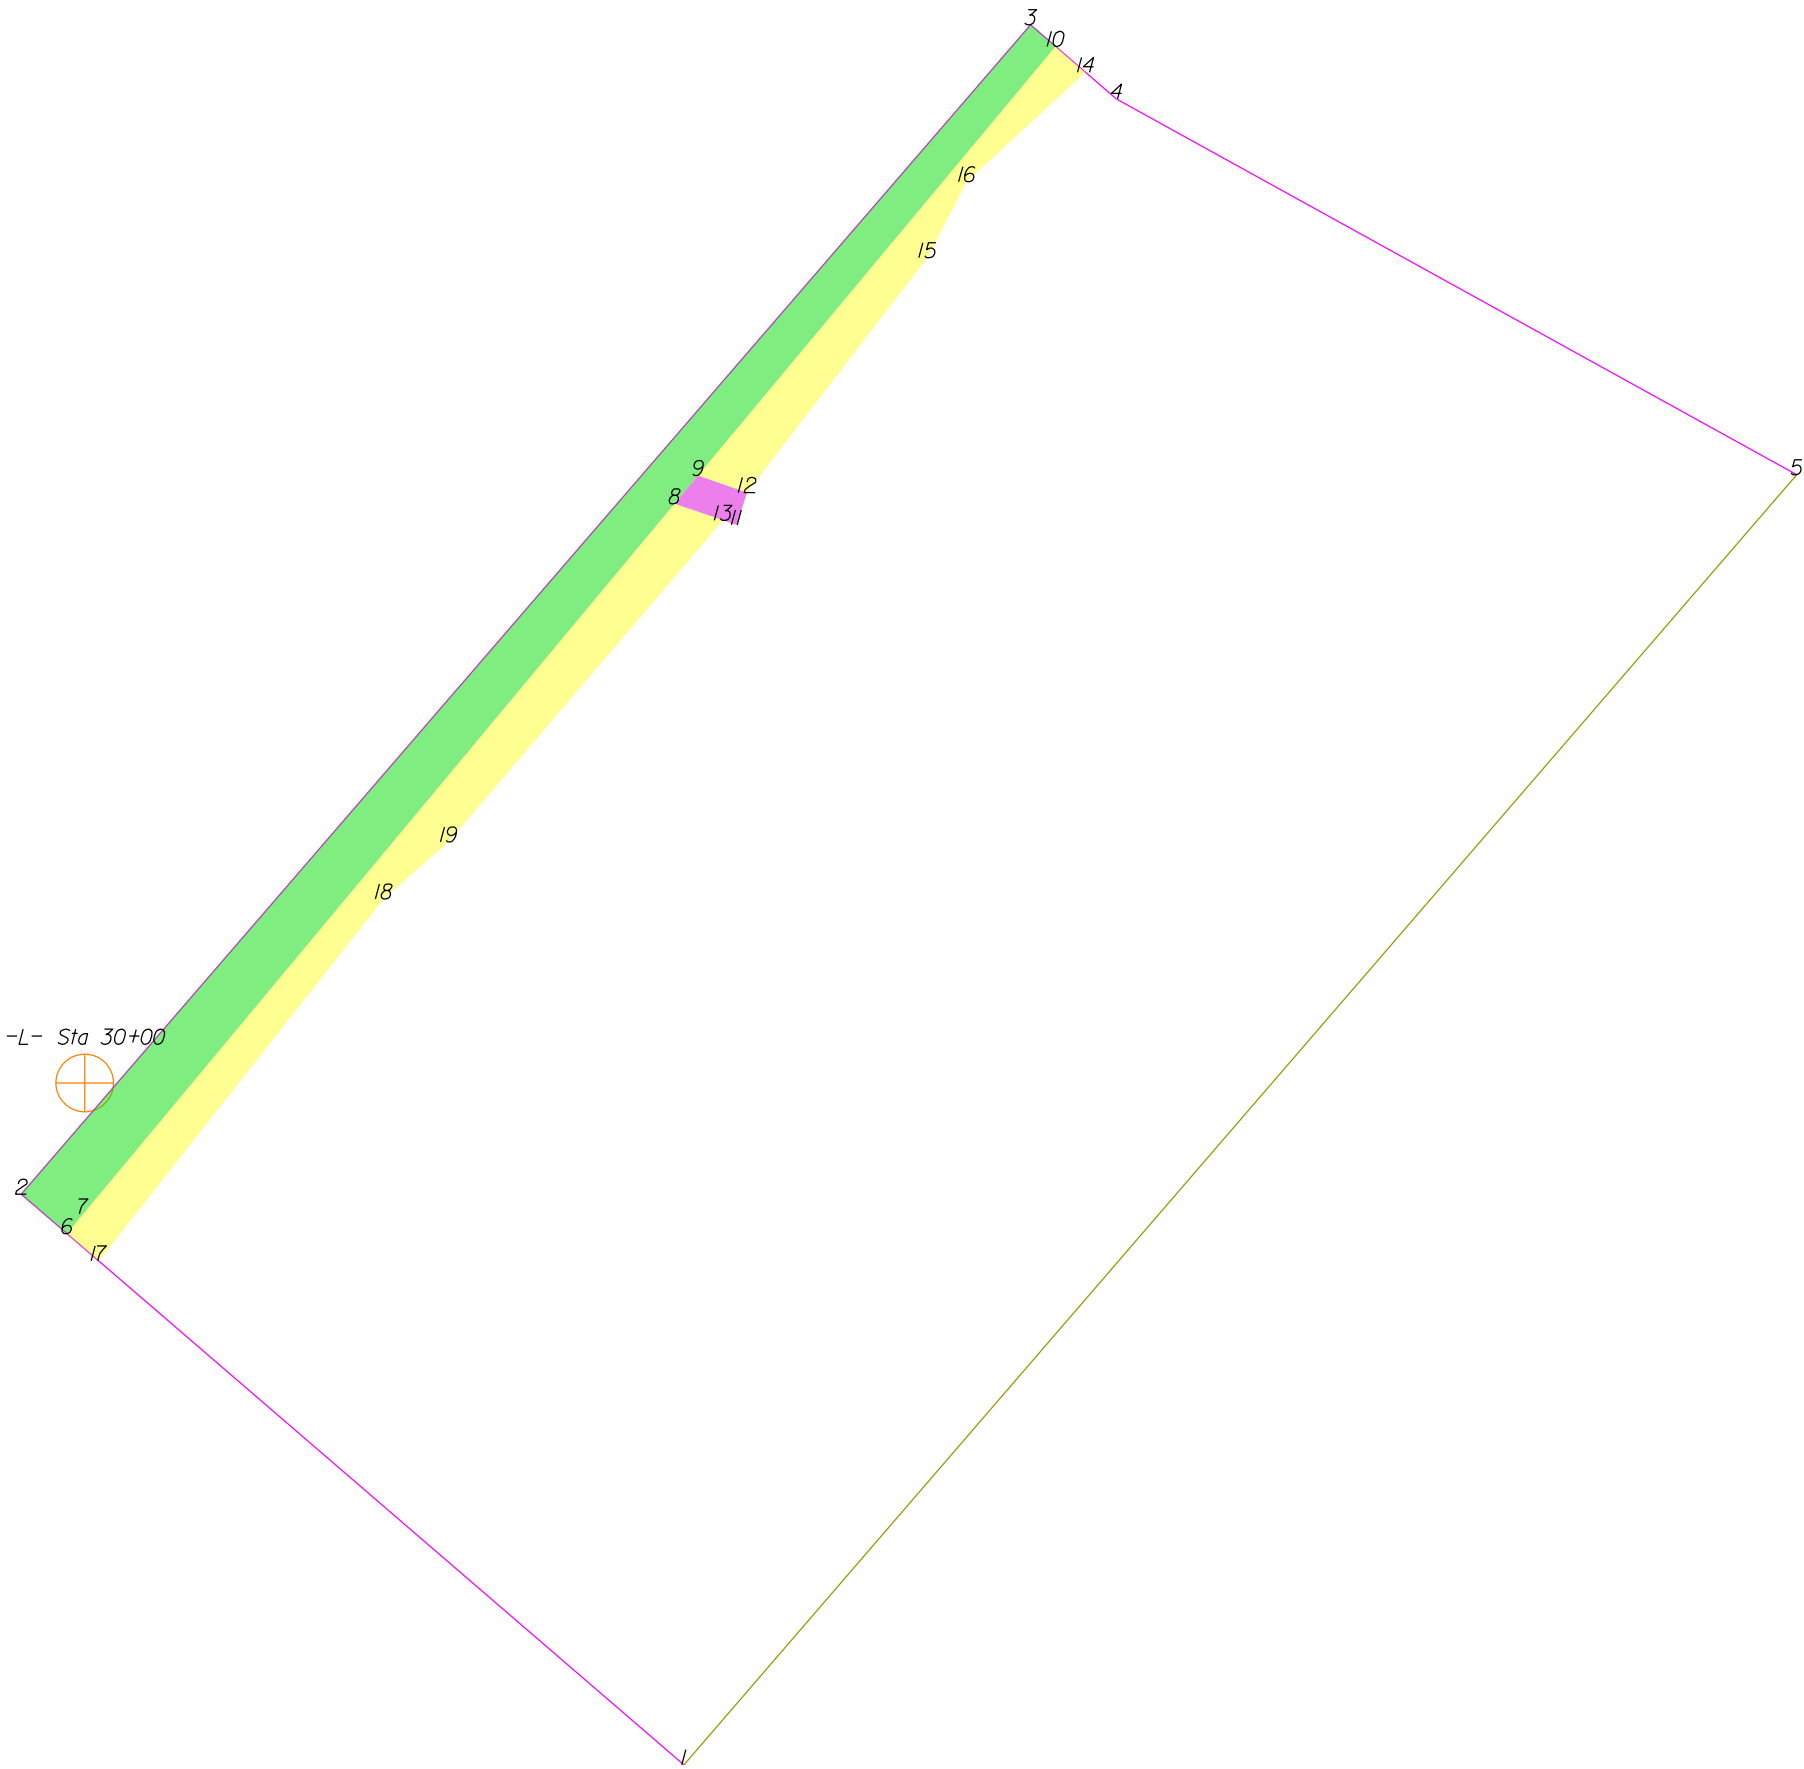

THIS MAP IS NOT A CERTIFIED SURVEY AND HAS NOT BEEN REVIEWED BY A LOCAL GOVERNMENT AGENCY FOR COMPLIANCE WITH ANY APPLICABLE LAND DEVELOPMENT REGULATIONS. THE PROPERTY SHOWN ON THIS MAP WAS LOCATED FOR THE NORTH CAROLINA DEPARTMENT OF TRANSPORTATION FOR HIGHWAY DESIGN PURPOSES. SOME ERROR MAY EXIST BETWEEN THE GRAPHICAL AND ACTUAL GROUND LOCATIONS OF PROPERTY LINES. THIS MAP IS TO BE USED AS A GRAPHICAL REPRESENTATION OF THE NCDOT'S INTENT TO ACQUIRE PROPERTY FOR RIGHT OF WAY PURPOSES, AND IN NO WAY REPRESENTS AN ACTUAL BOUNDARY SURVEY OF THIS PROPERTY.

NORTH CAROLINA DEPARTMENT OF TRANSPORTATION	
RIGHT OF WAY BRANCH	
MARTIN F. SCHLAEPPI	12-8-2021
PARCEL * 006	S:\CADD\U4758\DDRAFT\U4758_dee
DB 3429 PG 1392	UNKNOWN SCALE

	SQR FT	ACRES	SQR M	HECTARES
ROW Right	25774.599	0.592	2394.548	0.239
FROM - TO	DISTANCE (FT/M)	BEARING	RADIUS (FT/M)	CURVE LENGTH (FT/M)
-L- Sta 30+00 - 6	90.799	27.676	S 6°38'53.6" W	
6 - 7	15.250	4.648	N 39°17'13.3" E	880.500
7 - 8	552.784	168.489	N 39°46'59.6" E	268.377
8 - 9	22.000	6.706	N 39°46'59.6" E	15.250
9 - 10	334.195	101.863	N 39°46'59.6" E	4.648
10 - 3	19.770	6.026	N 49°12'47.9" W	
3 - 2	924.118	281.672	S 40°47'24.2" W	
2 - 6	36.143	11.016	S 49°16'1.4" E	

	SQR FT	ACRES	SQR M	HECTARES
PDE Right	718.250	0.016	66.728	0.007
FROM - TO	DISTANCE (FT/M)	BEARING	RADIUS (FT/M)	CURVE LENGTH (FT/M)
-L- Sta 30+00 - 11	513.256	156.441	N 49°25'44.6" E	
11 - 12	20.427	6.226	N 18°14'32.1" E	
12 - 9	31.016	9.454	N 70°59'20.5" W	
9 - 8	22.000	6.706	S 39°46'59.6" W	
8 - 13	30.716	9.362	S 7°12'6.1" E	
13 - 11	8.377	2.553	S 7°12'6.1" E	


	SQR FT	ACRES	SQR M	HECTARES
TCE Right	7166.672	0.165	665.808	0.067
FROM - TO	DISTANCE (FT/M)	BEARING	RADIUS (FT/M)	CURVE LENGTH (FT/M)
-L- Sta 30+00 - 14	850.937	259.366	N 44°43'15.0" E	
14 - 10	23.745	7.237	N 49°12'47.9" W	
10 - 9	334.195	101.863	S 39°46'59.6" W	
9 - 12	31.016	9.454	S 70°59'20.5" E	
12 - 15	177.138	53.992	N 37°31'6.5" E	
15 - 16	51.196	15.604	N 27°22'32.9" E	
16 - 14	96.623	29.451	N 47°21'38.3" E	

	SQR FT	ACRES	SQR M	HECTARES
TCE Right	13651.736	0.313	1268.293	0.127
FROM - TO	DISTANCE (FT/M)	BEARING	RADIUS (FT/M)	CURVE LENGTH (FT/M)
-L- Sta 30+00 - 6	90.799	27.676	S 6°38'53.6" W	
6 - 17	24.959	7.607	S 49°16'1.4" E	
17 - 18	275.552	83.988	N 38°12'19.5" E	
18 - 19	51.624	15.735	N 48°41'53.3" E	
19 - 13	253.020	77.121	N 40°30'10.8" E	
13 - 8	30.716	9.362	N 7°12'6.1" W	
8 - 7	552.784	168.489	S 39°46'59.6" W	
7 - 6	15.250	4.648	S 39°17'13.3" W	880.500
			268.377	15.250
				4.648

TYPE	COUNT	SQR FEET	ACRES
Parcel	1	504868.475	11.590
ROW Right	1	25774.599	0.592
PDE Right	1	718.250	0.016
TCE Right	2	20818.408	0.478
ROW Left	0	0.000	0.000
PDE Left	0	0.000	0.000
TDE Left	0	0.000	0.000
TDE Right	0	0.000	0.000
TCE Left	0	0.000	0.000
PUE Left	0	0.000	0.000
PUE Right	0	0.000	0.000
TSE Left	0	0.000	0.000
TSE Right	0	0.000	0.000
DUE Left	0	0.000	0.000
DUE Right	0	0.000	0.000
DTE Left	0	0.000	0.000
DTE Right	0	0.000	0.000
AUE_Left	0	0.000	0.000
AUE_Right	0	0.000	0.000
PCE Left	0	0.000	0.000
PCE Right	0	0.000	0.000
TUE Left	0	0.000	0.000
TUE Right	0	0.000	0.000
REM Left	0	0.000	0.000
REM Right	0	0.000	0.000
Other Left	0	0.000	0.000
Other Right	0	0.000	0.000
PE Left	0	0.000	0.000
PE Right	0	0.000	0.000

THIS MAP IS NOT A CERTIFIED SURVEY AND HAS NOT BEEN REVIEWED BY A LOCAL GOVERNMENT AGENCY FOR COMPLIANCE WITH ANY APPLICABLE LAND DEVELOPMENT REGULATIONS. THE PROPERTY SHOWN ON THIS MAP WAS LOCATED FOR THE NORTH CAROLINA DEPARTMENT OF TRANSPORTATION FOR HIGHWAY DESIGN PURPOSES. SOME ERROR MAY EXIST BETWEEN THE GRAPHICAL AND ACTUAL GROUND LOCATIONS OF PROPERTY LINES. THIS MAP IS TO BE USED AS A GRAPHICAL REPRESENTATION OF THE NCDOT'S INTENT TO ACQUIRE PROPERTY FOR RIGHT OF WAY PURPOSES, AND IN NO WAY REPRESENTS AN ACTUAL BOUNDARY SURVEY OF THIS PROPERTY.

NORTH CAROLINA DEPARTMENT OF TRANSPORTATION	
RIGHT OF WAY BRANCH	
MARTIN F.SCHLAEPI	12-8-2021
PARCEL * 006	S:\CADD\U4758\DDRAFT\U4758_dee
DB 3429 PG 1392	UNKNOWN SCALE

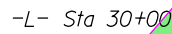

NORTH CAROLINA DEPARTMENT OF TRANSPORTATION

RIGHT OF WAY BRANCH

MARTIN F.SCHLAEPPI

09-6-2022

PARCEL # 006

S:\CADD\U4758\DDRAFT\U4758_dee

DB 3429 PG 1392

UNKNOWN SCALE

	SQR FT	ACRES	SQR M	HECTARES
ROW Right	25774.599	0.592	2394.548	0.239
FROM - TO	DISTANCE (FT/M)	BEARING	RADIUS (FT/M)	CURVE LENGTH (FT/M)
-L- Sta 30+00 - 6	90.799	27.676	S 6°38'53.6" W	
6 - 7	15.250	4.648	N 39°17'13.3" E	880.500
7 - 8	552.784	168.489	N 39°46'59.6" E	268.377
8 - 9	22.000	6.706	N 39°46'59.6" E	15.250
9 - 10	334.195	101.863	N 39°46'59.6" E	4.648
10 - 3	19.770	6.026	N 49°12'47.9" W	
3 - 2	924.118	281.672	S 40°47'24.2" W	
2 - 6	36.143	11.016	S 49°16'1.4" E	

	SQR FT	ACRES	SQR M	HECTARES
PUE Right	6694.499	0.154	621.942	0.062
FROM - TO	DISTANCE (FT/M)	BEARING	RADIUS (FT/M)	CURVE LENGTH (FT/M)
-L- Sta 30+00 - 6	90.799	27.676	S 6°38'53.6" W	
6 - 11	14.929	4.550	S 49°16'1.4" E	
11 - 12	87.945	26.806	N 37°25'23.8" E	
12 - 13	484.819	147.773	N 39°47'22.7" E	
13 - 8	12.308	3.752	N 7°12'6.1" W	
8 - 7	552.784	168.489	S 39°46'59.6" W	
7 - 6	15.250	4.648	S 39°17'13.3" W	880.500
			268.377	15.250
				4.648

	SQR FT	ACRES	SQR M	HECTARES
PDE Right	718.250	0.016	66.728	0.007
FROM - TO	DISTANCE (FT/M)	BEARING	RADIUS (FT/M)	CURVE LENGTH (FT/M)
-L- Sta 30+00 - 9	516.378	157.392	N 45°17'2.5" E	
9 - 8	22.000	6.706	S 39°46'59.6" W	
8 - 13	12.308	3.752	S 7°12'6.1" E	
13 - 14	18.408	5.611	S 7°12'6.1" E	
14 - 15	8.377	2.553	S 7°12'6.1" E	
15 - 16	20.427	6.226	N 18°14'32.1" E	
16 - 17	18.723	5.707	N 70°59'20.5" W	
17 - 9	12.293	3.747	N 70°59'20.5" W	

	SQR FT	ACRES	SQR M	HECTARES
PUE Right	3873.134	0.089	359.827	0.036
FROM - TO	DISTANCE (FT/M)	BEARING	RADIUS (FT/M)	CURVE LENGTH (FT/M)
-L- Sta 30+00 - 18	850.203	259.142	N 43°55'15.5" E	
18 - 10	11.848	3.611	N 49°12'47.9" W	
10 - 9	334.195	101.863	S 39°46'59.6" W	
9 - 17	12.293	3.747	S 70°59'20.5" E	
17 - 19	233.526	71.179	N 39°50'40.0" E	
19 - 18	96.101	29.292	N 39°50'40.0" E	

	SQR FT	ACRES	SQR M	HECTARES
TCE Right	6957.236	0.160	646.351	0.065
FROM - TO	DISTANCE (FT/M)	BEARING	RADIUS (FT/M)	CURVE LENGTH (FT/M)
-L- Sta 30+00 - 11	99.933	30.460	S 0°27'31.9" E	
11 - 20	10.030	3.057	S 49°16'1.4" E	
20 - 21	275.552	83.988	N 38°12'19.5" E	
21 - 22	51.624	15.735	N 48°41'53.3" E	
22 - 14	253.020	77.121	N 40°30'10.8" E	
14 - 13	18.408	5.611	N 7°12'6.1" W	
13 - 12	484.819	147.773	S 39°47'22.7" W	
12 - 11	87.945	26.806	S 37°25'23.8" W	

	SQR FT	ACRES	SQR M	HECTARES
TCE Right	2776.283	0.064	257.926	0.026
FROM - TO	DISTANCE (FT/M)	BEARING	RADIUS (FT/M)	CURVE LENGTH (FT/M)
-L- Sta 30+00 - 23	705.632	215.077	N 45°35'55.8" E	
23 - 19	50.929	15.523	N 28°9'55.5" E	
19 - 17	233.526	71.179	S 39°50'40.0" W	
17 - 16	18.723	5.707	S 70°59'20.5" E	
16 - 23	177.138	53.992	N 37°31'6.5" E	

	SQR FT	ACRES	SQR M	HECTARES
TCE Right	575.972	0.013	53.510	0.005
FROM - TO	DISTANCE (FT/M)	BEARING	RADIUS (FT/M)	CURVE LENGTH (FT/M)
-L- Sta 30+00 - 24	850.943	259.368	N 44°43'37.2" E	
24 - 18	11.988	3.654	N 49°12'47.9" W	
18 - 19	96.101	29.292	S 39°50'40.0" W	
19 - 24	96.650	29.459	N 46°58'7.4" E	


THIS MAP IS NOT A CERTIFIED SURVEY AND HAS NOT BEEN REVIEWED BY A LOCAL GOVERNMENT AGENCY FOR COMPLIANCE WITH ANY APPLICABLE LAND DEVELOPMENT REGULATIONS. THE PROPERTY SHOWN ON THIS MAP WAS LOCATED FOR THE NORTH CAROLINA DEPARTMENT OF TRANSPORTATION FOR HIGHWAY DESIGN PURPOSES. SOME ERROR MAY EXIST BETWEEN THE GRAPHICAL AND ACTUAL GROUND LOCATIONS OF PROPERTY LINES. THIS MAP IS TO BE USED AS A GRAPHICAL REPRESENTATION OF THE NCDOT'S INTENT TO ACQUIRE PROPERTY FOR RIGHT OF WAY PURPOSES, AND IN NO WAY REPRESENTS AN ACTUAL BOUNDARY SURVEY OF THIS PROPERTY.

NORTH CAROLINA DEPARTMENT OF TRANSPORTATION	
RIGHT OF WAY BRANCH	
MARTIN F.SCHLAEPI	09-6-2022
PARCEL * 006	S:\CADD\U4758\DDRAFT\U4758_dee
DB 3429 PG 1392	UNKNOWN SCALE

TYPE	COUNT	SQR FEET	ACRES
Parcel	1	504868.475	11.590
ROW Right	1	25774.599	0.592
PUE Right	2	10567.634	0.243
PDE Right	1	718.250	0.016
TCE Right	3	10309.491	0.237
ROW Left	0	0.000	0.000
PDE Left	0	0.000	0.000
TDE Left	0	0.000	0.000
TDE Right	0	0.000	0.000
TCE Left	0	0.000	0.000
PUE Left	0	0.000	0.000
TSE Left	0	0.000	0.000
TSE Right	0	0.000	0.000
DUE Left	0	0.000	0.000
DUE Right	0	0.000	0.000
DTE Left	0	0.000	0.000
DTE Right	0	0.000	0.000
AUE_Left	0	0.000	0.000
AUE_Right	0	0.000	0.000
PCE Left	0	0.000	0.000
PCE Right	0	0.000	0.000
TUE Left	0	0.000	0.000
TUE Right	0	0.000	0.000
REM Left	0	0.000	0.000
REM Right	0	0.000	0.000
Other Left	0	0.000	0.000
Other Right	0	0.000	0.000
PE Left	0	0.000	0.000
PE Right	0	0.000	0.000

THIS MAP IS NOT A CERTIFIED SURVEY AND HAS NOT BEEN REVIEWED BY A LOCAL GOVERNMENT AGENCY FOR COMPLIANCE WITH ANY APPLICABLE LAND DEVELOPMENT REGULATIONS. THE PROPERTY SHOWN ON THIS MAP WAS LOCATED FOR THE NORTH CAROLINA DEPARTMENT OF TRANSPORTATION FOR HIGHWAY DESIGN PURPOSES. SOME ERROR MAY EXIST BETWEEN THE GRAPHICAL AND ACTUAL GROUND LOCATIONS OF PROPERTY LINES. THIS MAP IS TO BE USED AS A GRAPHICAL REPRESENTATION OF THE NCDOT'S INTENT TO ACQUIRE PROPERTY FOR RIGHT OF WAY PURPOSES, AND IN NO WAY REPRESENTS AN ACTUAL BOUNDARY SURVEY OF THIS PROPERTY.

NORTH CAROLINA DEPARTMENT OF TRANSPORTATION	
RIGHT OF WAY BRANCH	
MARTIN F.SCHLAEPPI	09-6-2022
PARCEL * 006	S:\CADD\U4758\DDRAFT\U4758_dee
DB 3429 PG 1392	UNKNOWN SCALE

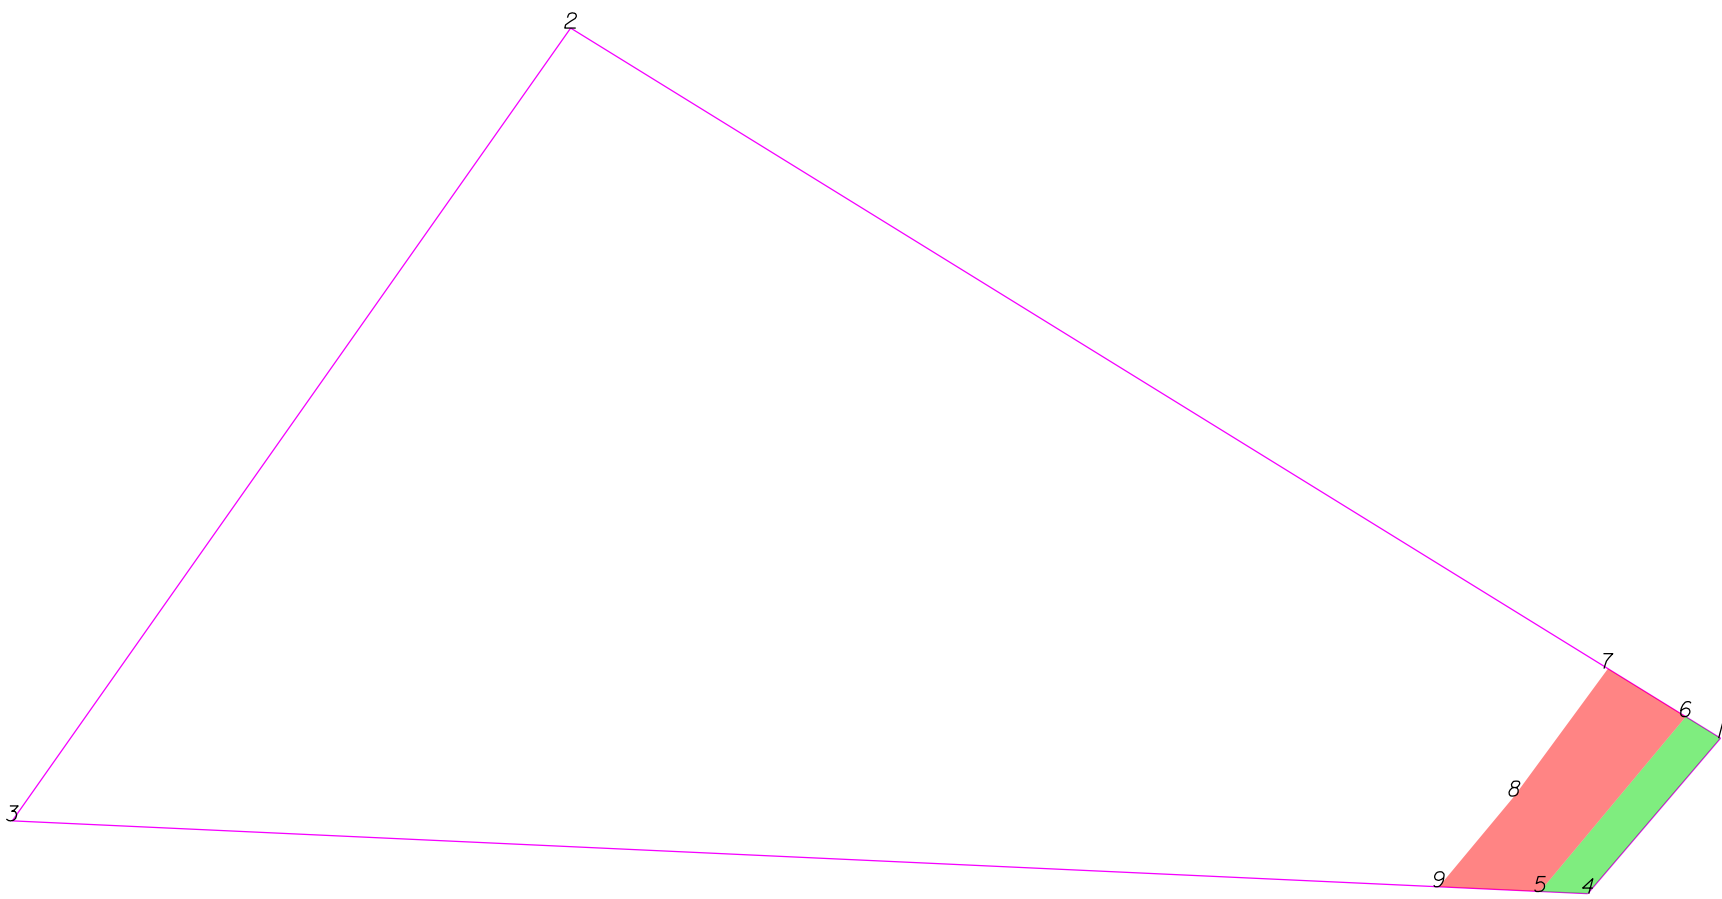

-L- Sta 32+00



THIS MAP IS NOT A CERTIFIED SURVEY AND HAS NOT BEEN REVIEWED BY A LOCAL GOVERNMENT AGENCY FOR COMPLIANCE WITH ANY APPLICABLE LAND DEVELOPMENT REGULATIONS. THE PROPERTY SHOWN ON THIS MAP WAS LOCATED FOR THE NORTH CAROLINA DEPARTMENT OF TRANSPORTATION FOR HIGHWAY DESIGN PURPOSES. SOME ERROR MAY EXIST BETWEEN THE GRAPHICAL AND ACTUAL GROUND LOCATIONS OF PROPERTY LINES. THIS MAP IS TO BE USED AS A GRAPHICAL REPRESENTATION OF THE NCDOT'S INTENT TO ACQUIRE PROPERTY FOR RIGHT OF WAY PURPOSES, AND IN NO WAY REPRESENTS AN ACTUAL BOUNDARY SURVEY OF THIS PROPERTY.

NORTH CAROLINA DEPARTMENT OF TRANSPORTATION	
RIGHT OF WAY BRANCH	
BILLY CLYDE HIATT	12-8-2021
PARCEL * 007	S:\CADD\U4758\DDRAFT\U4758_dee
DB 2851 PG 643	UNKNOWN SCALE


	SQR FT	ACRES	SQR M	HECTARES
ROW Left	493.936	0.011	45.888	0.005
FROM - TO	DISTANCE (FT/M)	BEARING	RADIUS (FT/M)	CURVE LENGTH (FT/M)
-L- Sta 32+00 - 5	61.598	18.775	N 75°55'34.1" W	
5 - 4	11.537	3.517	S 87°21'1.8" E	
4 - 1	49.383	15.052	N 40°27'55.3" E	
1 - 6	9.884	3.013	N 58°18'16.0" W	
6 - 5	54.954	16.750	S 39°46'59.6" W	

	SQR FT	ACRES	SQR M	HECTARES
PUE Left	1232.996	0.028	114.550	0.011
FROM - TO	DISTANCE (FT/M)	BEARING	RADIUS (FT/M)	CURVE LENGTH (FT/M)
-L- Sta 32+00 - 5	61.598	18.775	N 75°55'34.1" W	
5 - 6	54.954	16.750	N 39°46'59.6" E	
6 - 7	22.030	6.715	N 58°18'16.0" W	
7 - 8	38.203	11.644	S 36°18'53.9" W	
8 - 9	28.487	8.683	S 39°46'59.6" W	
9 - 5	24.460	7.455	S 87°21'1.8" E	

TYPE	COUNT	SQR FEET	ACRES
Parcel	1	45530.018	1.045
ROW Left	1	493.936	0.011
PUE Left	1	1232.996	0.028
ROW Right	0	0.000	0.000
PDE Left	0	0.000	0.000
PDE Right	0	0.000	0.000
TDE Left	0	0.000	0.000
TDE Right	0	0.000	0.000
TCE Left	0	0.000	0.000
TCE Right	0	0.000	0.000
PUE Right	0	0.000	0.000
TSE Left	0	0.000	0.000
TSE Right	0	0.000	0.000
DUE Left	0	0.000	0.000
DUE Right	0	0.000	0.000
DTE Left	0	0.000	0.000
DTE Right	0	0.000	0.000
AUE_Left	0	0.000	0.000
AUE_Right	0	0.000	0.000
PCE Left	0	0.000	0.000
PCE Right	0	0.000	0.000
TUE Left	0	0.000	0.000
TUE Right	0	0.000	0.000
REM Left	0	0.000	0.000
REM Right	0	0.000	0.000
Other Left	0	0.000	0.000
Other Right	0	0.000	0.000
PE Left	0	0.000	0.000
PE Right	0	0.000	0.000

THIS MAP IS NOT A CERTIFIED SURVEY AND HAS NOT BEEN REVIEWED BY A LOCAL GOVERNMENT AGENCY FOR COMPLIANCE WITH ANY APPLICABLE LAND DEVELOPMENT REGULATIONS. THE PROPERTY SHOWN ON THIS MAP WAS LOCATED FOR THE NORTH CAROLINA DEPARTMENT OF TRANSPORTATION FOR HIGHWAY DESIGN PURPOSES. SOME ERROR MAY EXIST BETWEEN THE GRAPHICAL AND ACTUAL GROUND LOCATIONS OF PROPERTY LINES. THIS MAP IS TO BE USED AS A GRAPHICAL REPRESENTATION OF THE NCDOT'S INTENT TO ACQUIRE PROPERTY FOR RIGHT OF WAY PURPOSES, AND IN NO WAY REPRESENTS AN ACTUAL BOUNDARY SURVEY OF THIS PROPERTY.

NORTH CAROLINA DEPARTMENT OF TRANSPORTATION	
RIGHT OF WAY BRANCH	
BILLY CLYDE HIATT	12-8-2021
PARCEL * 007	S:\CADD\U4758\DDRAFT\U4758_dee
DB 2851 PG 643	UNKNOWN SCALE

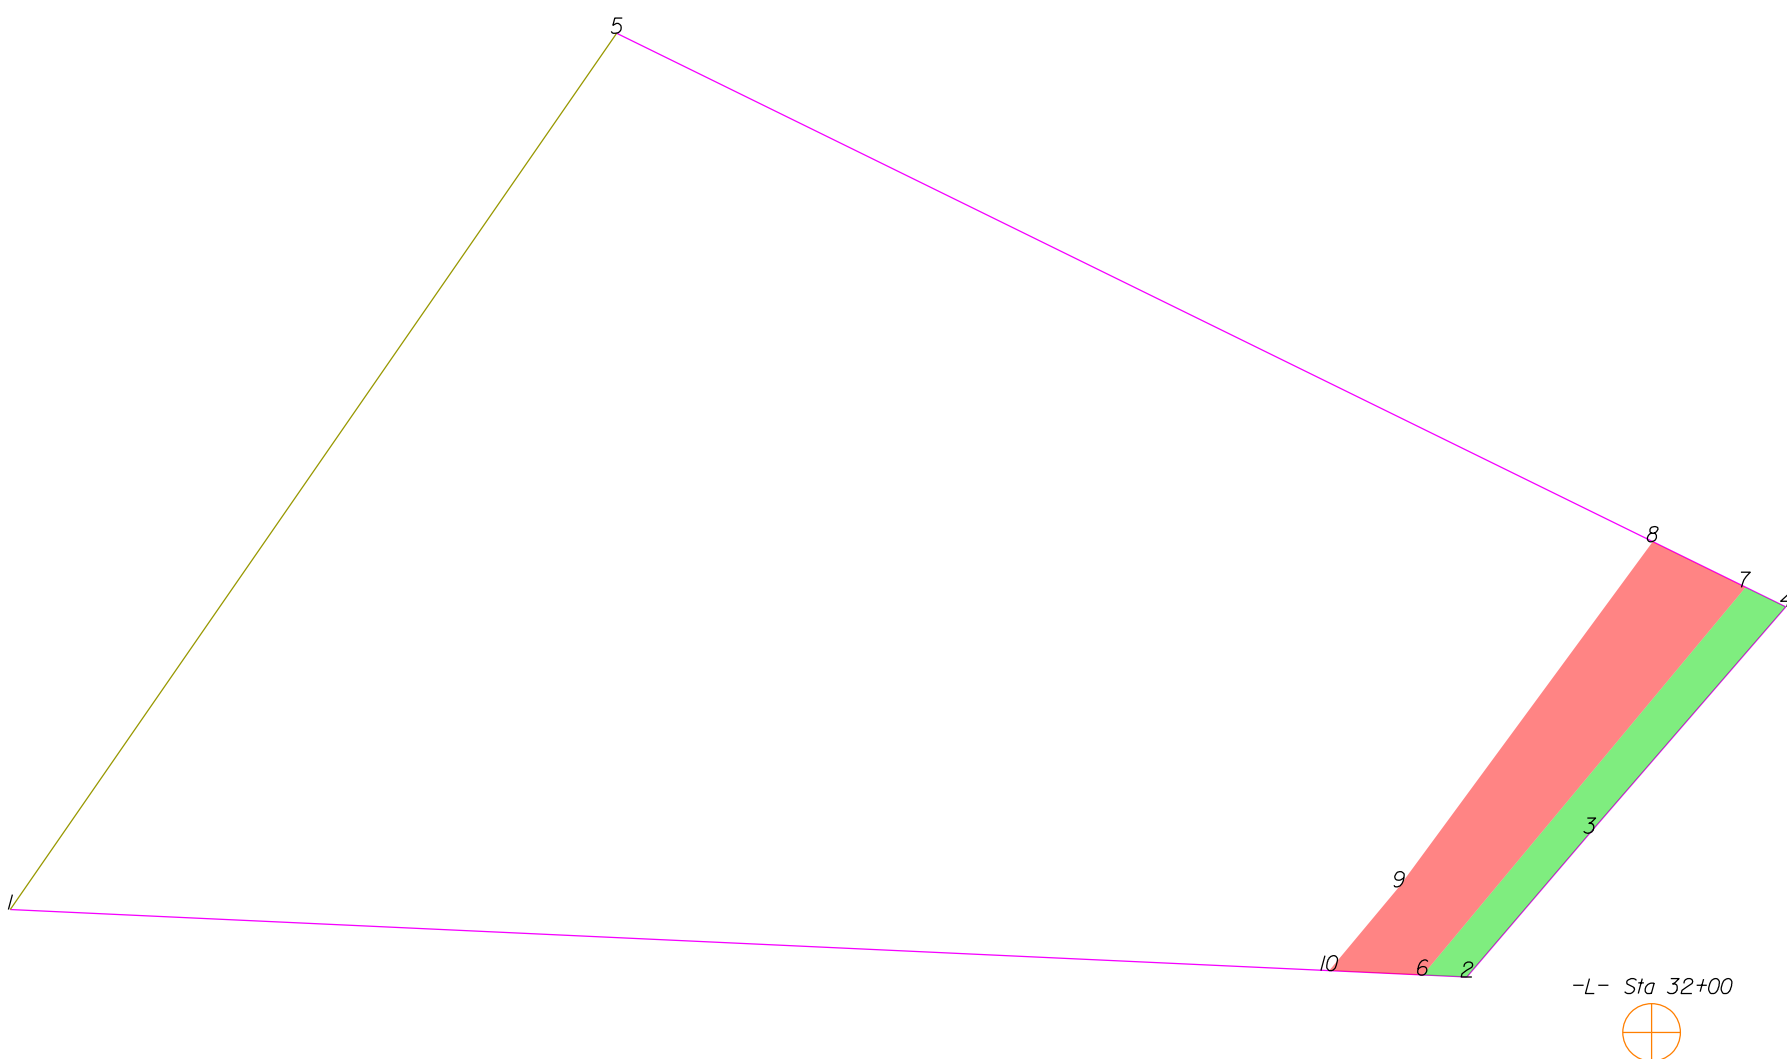

UNKNOWN SCALE


	SQR FT	ACRES		SQR M		HECTARES	
ROW Left	1309.239	0.030		121.633		0.012	
FROM - TO	DISTANCE (FT/M)		BEARING	RADIUS (FT/M)		CURVE LENGTH (FT/M)	
-L- Sta 32+00 - 6	61.598		18.775	N 75°55'34.1" W			
6 - 2	11.537		3.517	S 87°21'1.8" E			
2 - 3	49.383		15.052	N 40°27'55.3" E			
3 - 4	78.124		23.812	N 40°54'13.0" E			
4 - 7	11.642		3.548	N 63°51'14.2" W			
7 - 6	131.709		40.145	S 39°46'59.6" W			

	SQR FT	ACRES		SQR M		HECTARES	
PUE Left	3049.224	0.070		283.283		0.028	
FROM - TO	DISTANCE (FT/M)		BEARING	RADIUS (FT/M)		CURVE LENGTH (FT/M)	
-L- Sta 32+00 - 7	118.754		36.196	N 11°55'14.4" E			
7 - 8	27.026		8.238	N 63°51'14.2" W			
8 - 9	111.820		34.083	S 36°18'53.9" W			
9 - 10	28.487		8.683	S 39°46'59.6" W			
10 - 6	24.460		7.455	S 87°21'1.8" E			
6 - 7	131.709		40.145	N 39°46'59.6" E			

TYPE	COUNT	SQR FEET	ACRES
Parcel	1	65853.890	1.512
ROW Left	1	1309.239	0.030
PUE Left	1	3049.224	0.070
ROW Right	0	0.000	0.000
PDE Left	0	0.000	0.000
PDE Right	0	0.000	0.000
TDE Left	0	0.000	0.000
TDE Right	0	0.000	0.000
TCE Left	0	0.000	0.000
TCE Right	0	0.000	0.000
PUE Right	0	0.000	0.000
TSE Left	0	0.000	0.000
TSE Right	0	0.000	0.000
DUE Left	0	0.000	0.000
DUE Right	0	0.000	0.000
DTE Left	0	0.000	0.000
DTE Right	0	0.000	0.000
AUE_Left	0	0.000	0.000
AUE_Right	0	0.000	0.000
PCE Left	0	0.000	0.000
PCE Right	0	0.000	0.000
TUE Left	0	0.000	0.000
TUE Right	0	0.000	0.000
REM Left	0	0.000	0.000
REM Right	0	0.000	0.000
Other Left	0	0.000	0.000
Other Right	0	0.000	0.000
PE Left	0	0.000	0.000
PE Right	0	0.000	0.000

THIS MAP IS NOT A CERTIFIED SURVEY AND HAS NOT BEEN REVIEWED BY A LOCAL GOVERNMENT AGENCY FOR COMPLIANCE WITH ANY APPLICABLE LAND DEVELOPMENT REGULATIONS. THE PROPERTY SHOWN ON THIS MAP WAS LOCATED FOR THE NORTH CAROLINA DEPARTMENT OF TRANSPORTATION FOR HIGHWAY DESIGN PURPOSES. SOME ERROR MAY EXIST BETWEEN THE GRAPHICAL AND ACTUAL GROUND LOCATIONS OF PROPERTY LINES. THIS MAP IS TO BE USED AS A GRAPHICAL REPRESENTATION OF THE NCDOT'S INTENT TO ACQUIRE PROPERTY FOR RIGHT OF WAY PURPOSES, AND IN NO WAY REPRESENTS AN ACTUAL BOUNDARY SURVEY OF THIS PROPERTY.

NORTH CAROLINA DEPARTMENT OF TRANSPORTATION	
RIGHT OF WAY BRANCH	
BILLY CLYDE HIATT	04-5-2022
PARCEL * 007	S:\CADD\U4758\DDRAFT\U4758_dee
DB 2851 PG 643	UNKNOWN SCALE

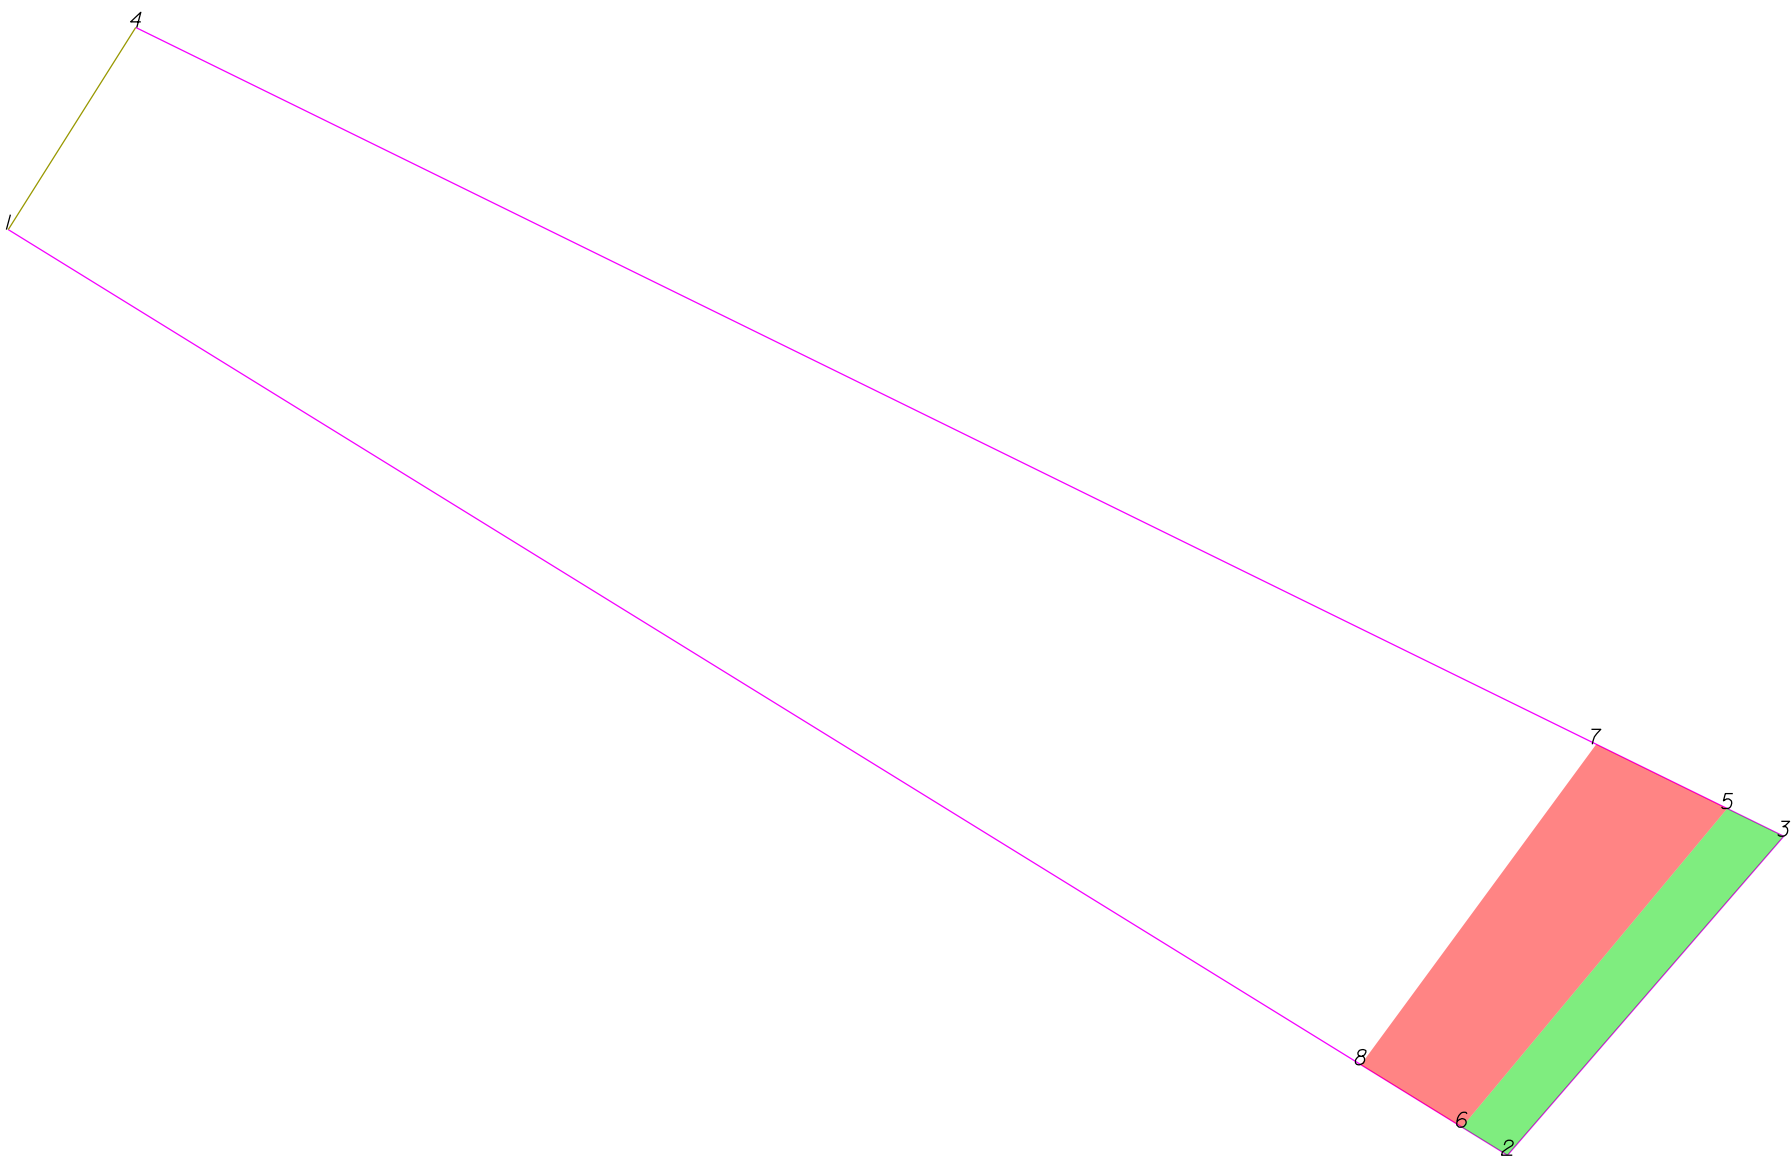

-L- Sta 32+00



THIS MAP IS NOT A CERTIFIED SURVEY AND HAS NOT BEEN REVIEWED BY A LOCAL GOVERNMENT AGENCY FOR COMPLIANCE WITH ANY APPLICABLE LAND DEVELOPMENT REGULATIONS. THE PROPERTY SHOWN ON THIS MAP WAS LOCATED FOR THE NORTH CAROLINA DEPARTMENT OF TRANSPORTATION FOR HIGHWAY DESIGN PURPOSES. SOME ERROR MAY EXIST BETWEEN THE GRAPHICAL AND ACTUAL GROUND LOCATIONS OF PROPERTY LINES. THIS MAP IS TO BE USED AS A GRAPHICAL REPRESENTATION OF THE NCDOT'S INTENT TO ACQUIRE PROPERTY FOR RIGHT OF WAY PURPOSES, AND IN NO WAY REPRESENTS AN ACTUAL BOUNDARY SURVEY OF THIS PROPERTY.

NORTH CAROLINA DEPARTMENT OF TRANSPORTATION	
RIGHT OF WAY BRANCH	
BILLY CLYDE HIATT	12-8-2021
PARCEL * 008	S:\CADD\U4758\DDRAFT\U4758_dee
DB 3211 PG 7	UNKNOWN SCALE


	SQR FT	ACRES	SQR M	HECTARES
ROW Left	815.303	0.019	75.744	0.008
FROM - TO	DISTANCE (FT/M)	BEARING	RADIUS (FT/M)	CURVE LENGTH (FT/M)
-L- Sta 32+00 - 5	118.754	36.196	N 11°55'14.4" E	
5 - 6	76.755	23.395	S 39°46'59.6" W	
6 - 2	9.884	3.013	S 58°18'16.0" E	
2 - 3	78.124	23.812	N 40°54'13.0" E	
3 - 5	11.642	3.548	N 63°51'14.2" W	

	SQR FT	ACRES	SQR M	HECTARES
PUE Left	1816.228	0.042	168.734	0.017
FROM - TO	DISTANCE (FT/M)	BEARING	RADIUS (FT/M)	CURVE LENGTH (FT/M)
-L- Sta 32+00 - 5	118.754	36.196	N 11°55'14.4" E	
5 - 7	27.026	8.238	N 63°51'14.2" W	
7 - 8	73.617	22.438	S 36°18'53.9" W	
8 - 6	22.030	6.715	S 58°18'16.0" E	
6 - 5	76.755	23.395	N 39°46'59.6" E	

TYPE	COUNT	SQR FEET	ACRES
Parcel	1	20056.980	0.460
ROW Left	1	815.303	0.019
PUE Left	1	1816.228	0.042
ROW Right	0	0.000	0.000
PDE Left	0	0.000	0.000
PDE Right	0	0.000	0.000
TDE Left	0	0.000	0.000
TDE Right	0	0.000	0.000
TCE Left	0	0.000	0.000
TCE Right	0	0.000	0.000
PUE Right	0	0.000	0.000
TSE Left	0	0.000	0.000
TSE Right	0	0.000	0.000
DUE Left	0	0.000	0.000
DUE Right	0	0.000	0.000
DTE Left	0	0.000	0.000
DTE Right	0	0.000	0.000
AUE_Left	0	0.000	0.000
AUE_Right	0	0.000	0.000
PCE Left	0	0.000	0.000
PCE Right	0	0.000	0.000
TUE Left	0	0.000	0.000
TUE Right	0	0.000	0.000
REM Left	0	0.000	0.000
REM Right	0	0.000	0.000
Other Left	0	0.000	0.000
Other Right	0	0.000	0.000
PE Left	0	0.000	0.000
PE Right	0	0.000	0.000

THIS MAP IS NOT A CERTIFIED SURVEY AND HAS NOT BEEN REVIEWED BY A LOCAL GOVERNMENT AGENCY FOR COMPLIANCE WITH ANY APPLICABLE LAND DEVELOPMENT REGULATIONS. THE PROPERTY SHOWN ON THIS MAP WAS LOCATED FOR THE NORTH CAROLINA DEPARTMENT OF TRANSPORTATION FOR HIGHWAY DESIGN PURPOSES. SOME ERROR MAY EXIST BETWEEN THE GRAPHICAL AND ACTUAL GROUND LOCATIONS OF PROPERTY LINES. THIS MAP IS TO BE USED AS A GRAPHICAL REPRESENTATION OF THE NCDOT'S INTENT TO ACQUIRE PROPERTY FOR RIGHT OF WAY PURPOSES, AND IN NO WAY REPRESENTS AN ACTUAL BOUNDARY SURVEY OF THIS PROPERTY.

NORTH CAROLINA DEPARTMENT OF TRANSPORTATION	
RIGHT OF WAY BRANCH	
BILLY CLYDE HIATT	12-8-2021
PARCEL * 008	S:\CADD\U4758\DDRAFT\U4758_dee
DB 3211 PG 7	UNKNOWN SCALE

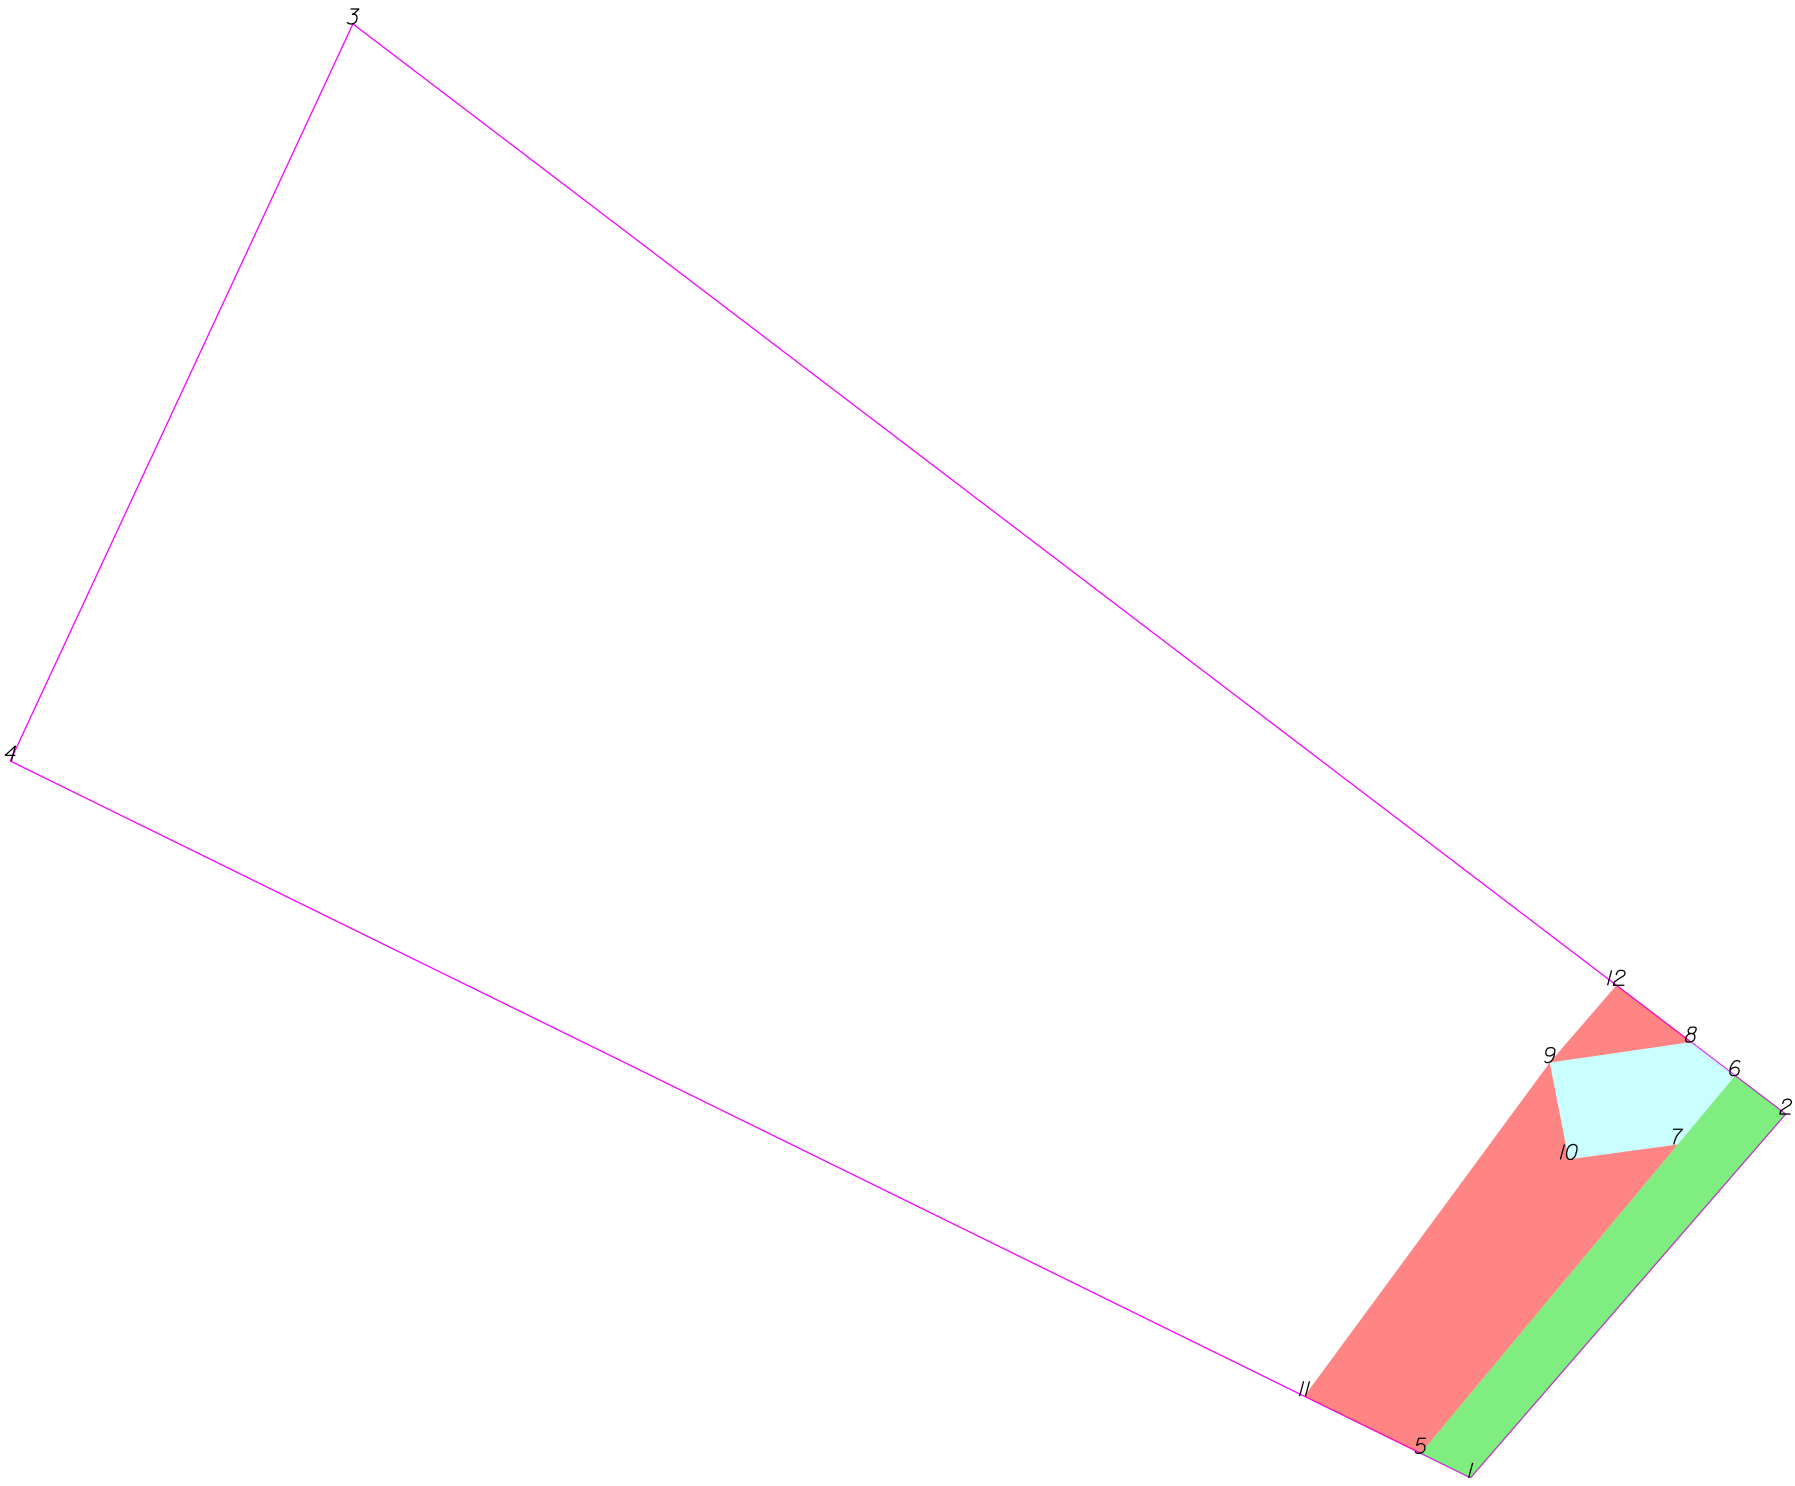

-L- Sta 33+00

THIS MAP IS NOT A CERTIFIED SURVEY AND HAS NOT BEEN REVIEWED BY A LOCAL GOVERNMENT AGENCY FOR COMPLIANCE WITH ANY APPLICABLE LAND DEVELOPMENT REGULATIONS. THE PROPERTY SHOWN ON THIS MAP WAS LOCATED FOR THE NORTH CAROLINA DEPARTMENT OF TRANSPORTATION FOR HIGHWAY DESIGN PURPOSES. SOME ERROR MAY EXIST BETWEEN THE GRAPHICAL AND ACTUAL GROUND LOCATIONS OF PROPERTY LINES. THIS MAP IS TO BE USED AS A GRAPHICAL REPRESENTATION OF THE NCDOT'S INTENT TO ACQUIRE PROPERTY FOR RIGHT OF WAY PURPOSES, AND IN NO WAY REPRESENTS AN ACTUAL BOUNDARY SURVEY OF THIS PROPERTY.

NORTH CAROLINA DEPARTMENT OF TRANSPORTATION	
RIGHT OF WAY BRANCH	
ROBERT F. HIATT, JR.	12-8-2021
PARCEL * 009	S:\CADD\U4758\DDRAFT\U4758_dee
DB 3848 PG 1139	UNKNOWN SCALE

	SQR FT	ACRES		SQR M		HECTARES	
ROW Left	1247.775	0.029		115.923		0.012	
FROM - TO		DISTANCE (FT/M)		BEARING	RADIUS (FT/M)		CURVE LENGTH (FT/M)
-L- Sta 33+00 - 5		55.724	16.985	N 45°4'55.2" W			
5 - 1		11.642	3.548	S 63°51'14.2" E			
1 - 2		100.545	30.646	N 40°54'13.0" E			
2 - 6		13.292	4.051	N 52°43'49.1" W			
6 - 7		18.675	5.692	S 39°46'59.6" W			
7 - 5		84.013	25.607	S 39°46'59.6" W			

	SQR FT	ACRES		SQR M		HECTARES	
DUE Left	653.834	0.015		60.743		0.006	
FROM - TO		DISTANCE (FT/M)		BEARING	RADIUS (FT/M)		CURVE LENGTH (FT/M)
-L- Sta 33+00 - 8		126.414	38.531	N 7°45'5.8" E			
8 - 9		29.824	9.091	S 81°46'13.5" W			
9 - 10		20.616	6.284	S 11°7'22.5" E			
10 - 7		23.005	7.012	N 82°8'26.4" E			
7 - 6		18.675	5.692	N 39°46'59.6" E			
6 - 8		11.560	3.523	N 52°43'49.1" W			


	SQR FT	ACRES		SQR M		HECTARES	
PUE Left	2237.562	0.051		207.877		0.021	
FROM - TO		DISTANCE (FT/M)		BEARING	RADIUS (FT/M)		CURVE LENGTH (FT/M)
-L- Sta 33+00 - 5		55.724	16.985	N 45°4'55.2" W			
5 - 7		84.013	25.607	N 39°46'59.6" E			
7 - 10		23.005	7.012	S 82°8'26.4" W			
10 - 9		20.616	6.284	N 11°7'22.5" W			
9 - 11		86.543	26.378	S 36°18'53.9" W			
11 - 5		27.026	8.238	S 63°51'14.2" E			

	SQR FT	ACRES		SQR M		HECTARES	
PUE Left	208.660	0.005		19.385		0.002	
FROM - TO		DISTANCE (FT/M)		BEARING	RADIUS (FT/M)		CURVE LENGTH (FT/M)
-L- Sta 33+00 - 8		126.414	38.531	N 7°45'5.8" E			
8 - 12		19.618	5.980	N 52°43'49.1" W			
12 - 9		21.311	6.496	S 40°43'48.6" W			
9 - 8		29.824	9.091	N 81°46'13.5" E			

TYPE	COUNT	SQR FEET	ACRES
Parcel	1	47737.809	1.096
ROW Left	1	1247.775	0.029
DUE Left	1	653.834	0.015
PUE Left	2	2446.222	0.056
ROW Right	0	0.000	0.000
PDE Left	0	0.000	0.000
PDE Right	0	0.000	0.000
TDE Left	0	0.000	0.000
TDE Right	0	0.000	0.000
TCE Left	0	0.000	0.000
TCE Right	0	0.000	0.000
PUE Right	0	0.000	0.000
TSE Left	0	0.000	0.000
TSE Right	0	0.000	0.000
DUE Right	0	0.000	0.000
DTE Left	0	0.000	0.000
DTE Right	0	0.000	0.000
AUE_Left	0	0.000	0.000
AUE_Right	0	0.000	0.000
PCE Left	0	0.000	0.000
PCE Right	0	0.000	0.000
TUE Left	0	0.000	0.000
TUE Right	0	0.000	0.000
REM Left	0	0.000	0.000
REM Right	0	0.000	0.000
Other Left	0	0.000	0.000
Other Right	0	0.000	0.000
PE Left	0	0.000	0.000
PE Right	0	0.000	0.000

THIS MAP IS NOT A CERTIFIED SURVEY AND HAS NOT BEEN REVIEWED BY A LOCAL GOVERNMENT AGENCY FOR COMPLIANCE WITH ANY APPLICABLE LAND DEVELOPMENT REGULATIONS. THE PROPERTY SHOWN ON THIS MAP WAS LOCATED FOR THE NORTH CAROLINA DEPARTMENT OF TRANSPORTATION FOR HIGHWAY DESIGN PURPOSES. SOME ERROR MAY EXIST BETWEEN THE GRAPHICAL AND ACTUAL GROUND LOCATIONS OF PROPERTY LINES. THIS MAP IS TO BE USED AS A GRAPHICAL REPRESENTATION OF THE NCDOT'S INTENT TO ACQUIRE PROPERTY FOR RIGHT OF WAY PURPOSES, AND IN NO WAY REPRESENTS AN ACTUAL BOUNDARY SURVEY OF THIS PROPERTY.

NORTH CAROLINA DEPARTMENT OF TRANSPORTATION	
RIGHT OF WAY BRANCH	
ROBERT F.HIATT,JR.	12-8-2021
PARCEL * 009	S:\CADD\U4758\DDRAFT\U4758_dee
DB 3848 PG 1139	UNKNOWN SCALE

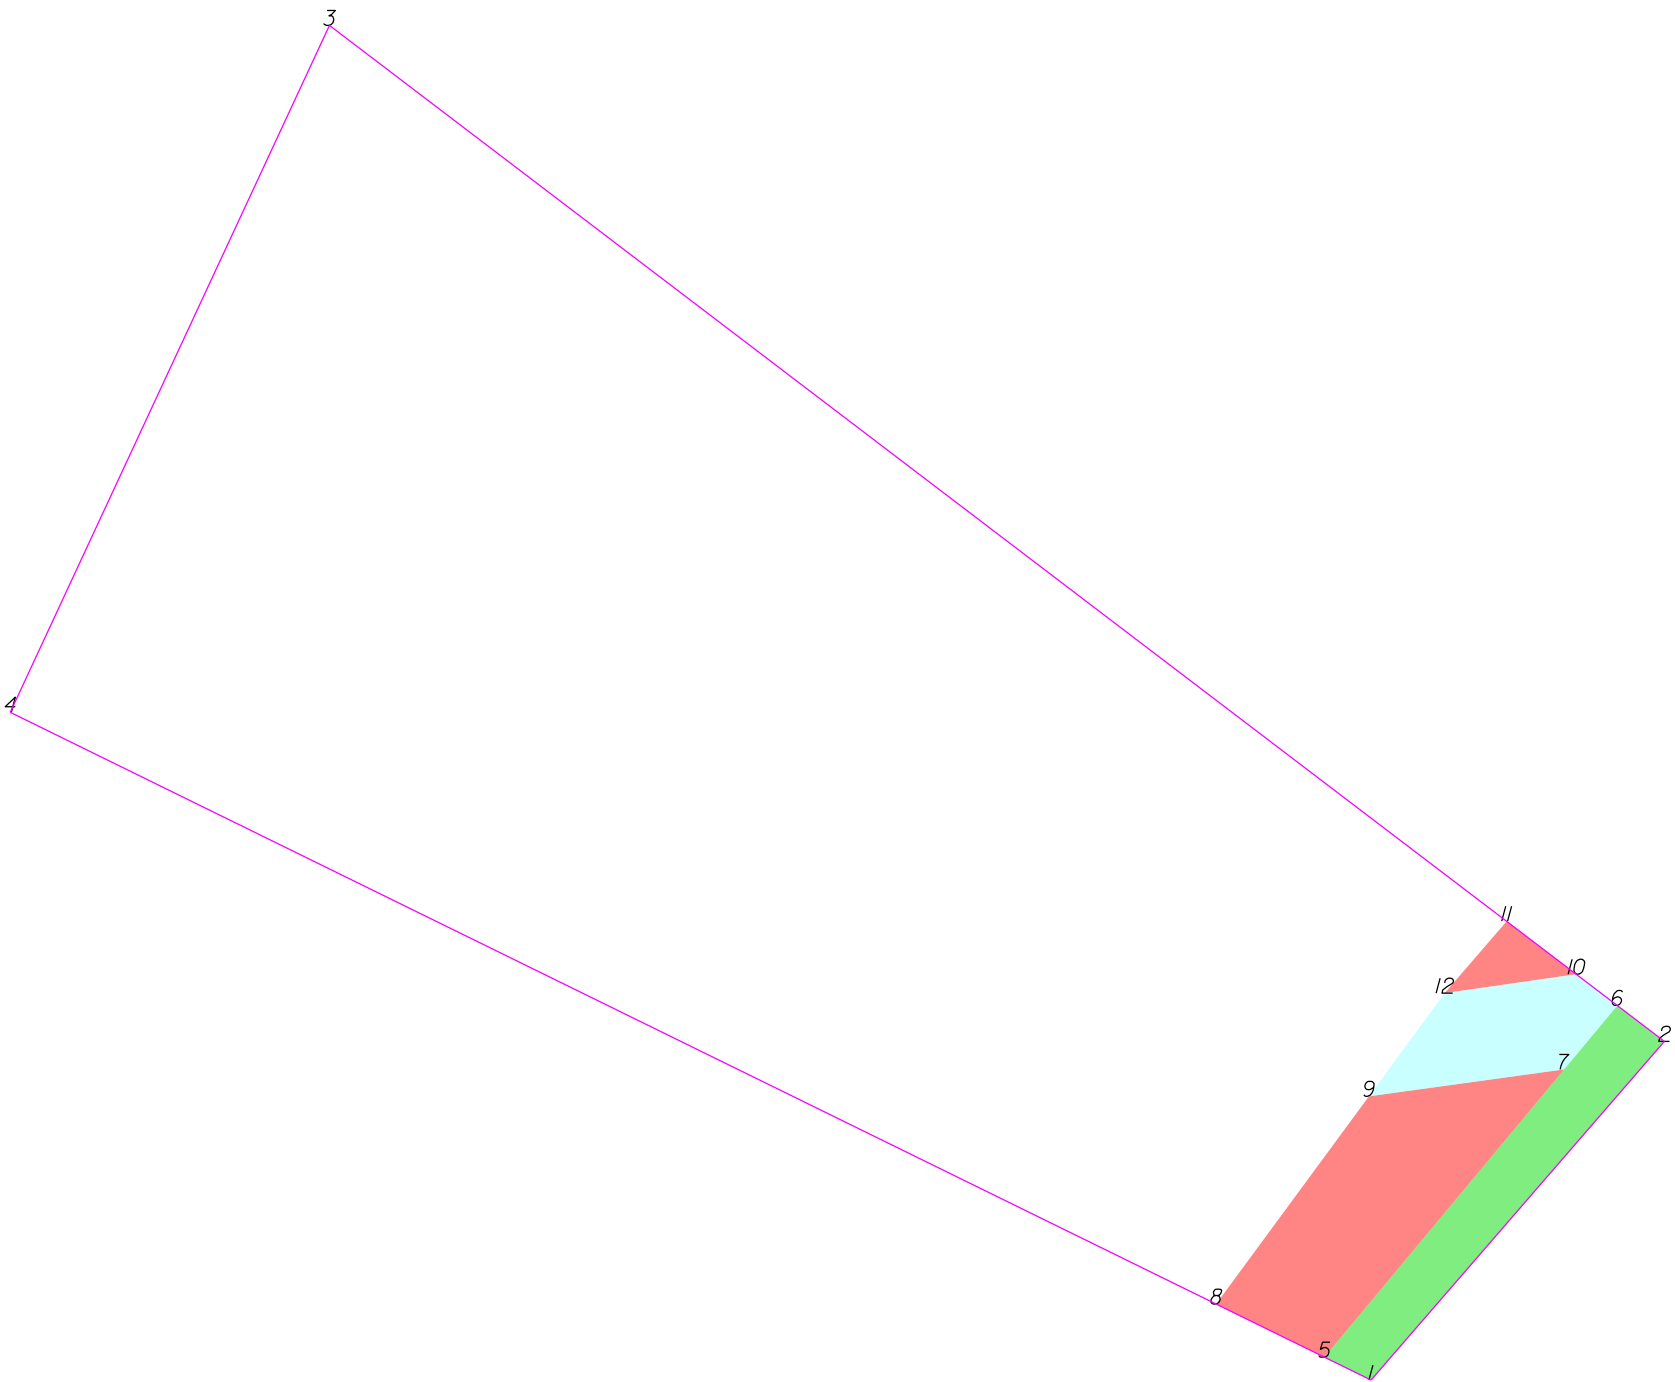

-L- Sta 34+00

THIS MAP IS NOT A CERTIFIED SURVEY AND HAS NOT BEEN REVIEWED BY A LOCAL GOVERNMENT AGENCY FOR COMPLIANCE WITH ANY APPLICABLE LAND DEVELOPMENT REGULATIONS. THE PROPERTY SHOWN ON THIS MAP WAS LOCATED FOR THE NORTH CAROLINA DEPARTMENT OF TRANSPORTATION FOR HIGHWAY DESIGN PURPOSES. SOME ERROR MAY EXIST BETWEEN THE GRAPHICAL AND ACTUAL GROUND LOCATIONS OF PROPERTY LINES. THIS MAP IS TO BE USED AS A GRAPHICAL REPRESENTATION OF THE NCDOT'S INTENT TO ACQUIRE PROPERTY FOR RIGHT OF WAY PURPOSES, AND IN NO WAY REPRESENTS AN ACTUAL BOUNDARY SURVEY OF THIS PROPERTY.

NORTH CAROLINA DEPARTMENT OF TRANSPORTATION	
RIGHT OF WAY BRANCH	
UNKNOWN HEIRS OF MARIA C. HIATT	09-6-2022
PARCEL * 009	S:\CADD\U4758\DDRAFT\U4758_dee
DB 3848 PG 1139	UNKNOWN SCALE

	SQR FT	ACRES	SQR M	HECTARES
ROW Left	1247.775	0.029	115.923	0.012
FROM - TO	DISTANCE (FT/M)	BEARING	RADIUS (FT/M)	CURVE LENGTH (FT/M)
-L- Sta 34+00 - 5	110.035	33.539	S 70°4'25.6" W	
5 - 1	11.642	3.548	S 63°51'14.2" E	
1 - 2	100.545	30.646	N 40°54'13.0" E	
2 - 6	13.292	4.051	N 52°43'49.1" W	
6 - 7	18.675	5.692	S 39°46'59.6" W	
7 - 5	84.013	25.607	S 39°46'59.6" W	

	SQR FT	ACRES	SQR M	HECTARES
PUE Left	2019.691	0.046	187.636	0.019
FROM - TO	DISTANCE (FT/M)	BEARING	RADIUS (FT/M)	CURVE LENGTH (FT/M)
-L- Sta 34+00 - 8	130.247	39.699	S 78°40'6.9" W	
8 - 5	27.026	8.238	S 63°51'14.2" E	
5 - 7	84.013	25.607	N 39°46'59.6" E	
7 - 9	44.176	13.465	S 82°8'26.4" W	
9 - 8	57.846	17.632	S 36°18'53.9" W	

	SQR FT	ACRES	SQR M	HECTARES
PUE Left	208.660	0.005	19.385	0.002
FROM - TO	DISTANCE (FT/M)	BEARING	RADIUS (FT/M)	CURVE LENGTH (FT/M)
-L- Sta 34+00 - 10	67.431	20.553	N 44°6'51.5" W	
10 - 11	19.618	5.980	N 52°43'49.1" W	
11 - 12	21.311	6.496	S 40°43'48.6" W	
12 - 10	29.824	9.091	N 81°46'13.5" E	

	SQR FT	ACRES	SQR M	HECTARES
DUE Left	871.705	0.020	80.984	0.008
FROM - TO	DISTANCE (FT/M)	BEARING	RADIUS (FT/M)	CURVE LENGTH (FT/M)
-L- Sta 34+00 - 10	67.431	20.553	N 44°6'51.5" W	
10 - 12	29.824	9.091	S 81°46'13.5" W	
12 - 9	28.697	8.747	S 36°18'53.9" W	
9 - 7	44.176	13.465	N 82°8'26.4" E	
7 - 6	18.675	5.692	N 39°46'59.6" E	
6 - 10	11.560	3.523	N 52°43'49.1" W	

TYPE	COUNT	SQR FEET	ACRES
Parcel	1	47737.809	1.096
ROW Left	1	1247.775	0.029
PUE Left	2	2228.351	0.051
DUE Left	1	871.705	0.020
ROW Right	0	0.000	0.000
PDE Left	0	0.000	0.000
PDE Right	0	0.000	0.000
TDE Left	0	0.000	0.000
TDE Right	0	0.000	0.000
TCE Left	0	0.000	0.000
TCE Right	0	0.000	0.000
PUE Right	0	0.000	0.000
TSE Left	0	0.000	0.000
TSE Right	0	0.000	0.000
DUE Right	0	0.000	0.000
DTE Left	0	0.000	0.000
DTE Right	0	0.000	0.000
AUE_Left	0	0.000	0.000
AUE_Right	0	0.000	0.000
PCE Left	0	0.000	0.000
PCE Right	0	0.000	0.000
TUE Left	0	0.000	0.000
TUE Right	0	0.000	0.000
REM Left	0	0.000	0.000
REM Right	0	0.000	0.000
Other Left	0	0.000	0.000
Other Right	0	0.000	0.000
PE Left	0	0.000	0.000
PE Right	0	0.000	0.000

THIS MAP IS NOT A CERTIFIED SURVEY AND HAS NOT BEEN REVIEWED BY A LOCAL GOVERNMENT AGENCY FOR COMPLIANCE WITH ANY APPLICABLE LAND DEVELOPMENT REGULATIONS. THE PROPERTY SHOWN ON THIS MAP WAS LOCATED FOR THE NORTH CAROLINA DEPARTMENT OF TRANSPORTATION FOR HIGHWAY DESIGN PURPOSES. SOME ERROR MAY EXIST BETWEEN THE GRAPHICAL AND ACTUAL GROUND LOCATIONS OF PROPERTY LINES. THIS MAP IS TO BE USED AS A GRAPHICAL REPRESENTATION OF THE NCDOT'S INTENT TO ACQUIRE PROPERTY FOR RIGHT OF WAY PURPOSES, AND IN NO WAY REPRESENTS AN ACTUAL BOUNDARY SURVEY OF THIS PROPERTY.

NORTH CAROLINA DEPARTMENT OF TRANSPORTATION	
RIGHT OF WAY BRANCH	
UNKNOWN HEIRS OF MARIA C.HIATT	09-6-2022
PARCEL * 009	S:\CADD\U4758\DDRAFT\U4758_dee
DB 3848 PG 1139	UNKNOWN SCALE



UNKNOWN SCALE

	SQR FT	ACRES	SQR M	HECTARES
ROW Left	948.280	0.022	88.098	0.009
FROM - TO	DISTANCE (FT/M)	BEARING	RADIUS (FT/M)	CURVE LENGTH (FT/M)
-L- Sta 34+00 - 8	56.028	17.077	N 42°20'35.1" W	
8 - 4	13.292	4.051	S 52°43'49.1" E	
4 - 5	67.370	20.534	N 40°59'25.9" E	
5 - 9	14.702	4.481	N 49°4'9.1" W	
9 - 10	55.908	17.041	S 39°46'59.6" W	
10 - 8	12.325	3.757	S 39°46'59.6" W	


	SQR FT	ACRES	SQR M	HECTARES
DUE Left	711.66	0.002	6.612	0.001
FROM - TO	DISTANCE (FT/M)	BEARING	RADIUS (FT/M)	CURVE LENGTH (FT/M)
-L- Sta 34+00 - 8	56.028	17.077	N 42°20'35.1" W	
8 - 10	12.325	3.757	N 39°46'59.6" E	
10 - 11	17.263	5.262	S 81°46'13.5" W	
11 - 8	11.560	3.523	S 52°43'49.1" E	

	SQR FT	ACRES	SQR M	HECTARES
PUE Left	2044.394	0.047	189.931	0.019
FROM - TO	DISTANCE (FT/M)	BEARING	RADIUS (FT/M)	CURVE LENGTH (FT/M)
-L- Sta 34+00 - 12	114.724	34.968	N 8°23'21.5" W	
12 - 13	70.210	21.400	S 40°43'48.6" W	
13 - 11	19.618	5.980	S 52°43'49.1" E	
11 - 10	17.263	5.262	N 81°46'13.5" E	
10 - 9	55.908	17.041	N 39°46'59.6" E	
9 - 6	0.298	0.091	N 49°4'9.1" W	
6 - 12	29.695	9.051	N 49°4'9.1" W	

TYPE	COUNT	SQR FEET	ACRES
Parcel	1	31690.139	0.728
ROW Left	1	948.280	0.022
DUE Left	1	711.66	0.002
PUE Left	1	2044.394	0.047
ROW Right	0	0.000	0.000
PDE Left	0	0.000	0.000
PDE Right	0	0.000	0.000
TDE Left	0	0.000	0.000
TDE Right	0	0.000	0.000
TCE Left	0	0.000	0.000
TCE Right	0	0.000	0.000
PUE Right	0	0.000	0.000
TSE Left	0	0.000	0.000
TSE Right	0	0.000	0.000
DUE Right	0	0.000	0.000
DTE Left	0	0.000	0.000
DTE Right	0	0.000	0.000
AUE_Left	0	0.000	0.000
AUE_Right	0	0.000	0.000
PCE Left	0	0.000	0.000
PCE Right	0	0.000	0.000
TUE Left	0	0.000	0.000
TUE Right	0	0.000	0.000
REM Left	0	0.000	0.000
REM Right	0	0.000	0.000
Other Left	0	0.000	0.000
Other Right	0	0.000	0.000
PE Left	0	0.000	0.000
PE Right	0	0.000	0.000

THIS MAP IS NOT A CERTIFIED SURVEY AND HAS NOT BEEN REVIEWED BY A LOCAL GOVERNMENT AGENCY FOR COMPLIANCE WITH ANY APPLICABLE LAND DEVELOPMENT REGULATIONS. THE PROPERTY SHOWN ON THIS MAP WAS LOCATED FOR THE NORTH CAROLINA DEPARTMENT OF TRANSPORTATION FOR HIGHWAY DESIGN PURPOSES. SOME ERROR MAY EXIST BETWEEN THE GRAPHICAL AND ACTUAL GROUND LOCATIONS OF PROPERTY LINES. THIS MAP IS TO BE USED AS A GRAPHICAL REPRESENTATION OF THE NCDOT'S INTENT TO ACQUIRE PROPERTY FOR RIGHT OF WAY PURPOSES, AND IN NO WAY REPRESENTS AN ACTUAL BOUNDARY SURVEY OF THIS PROPERTY.

NORTH CAROLINA DEPARTMENT OF TRANSPORTATION	
RIGHT OF WAY BRANCH	
ROBERT F. HIATT, JR.	12-8-2021
PARCEL * 010	S:\CADD\U4758\DDRAFT\U4758_dee
DB 4810 PG 1235	UNKNOWN SCALE

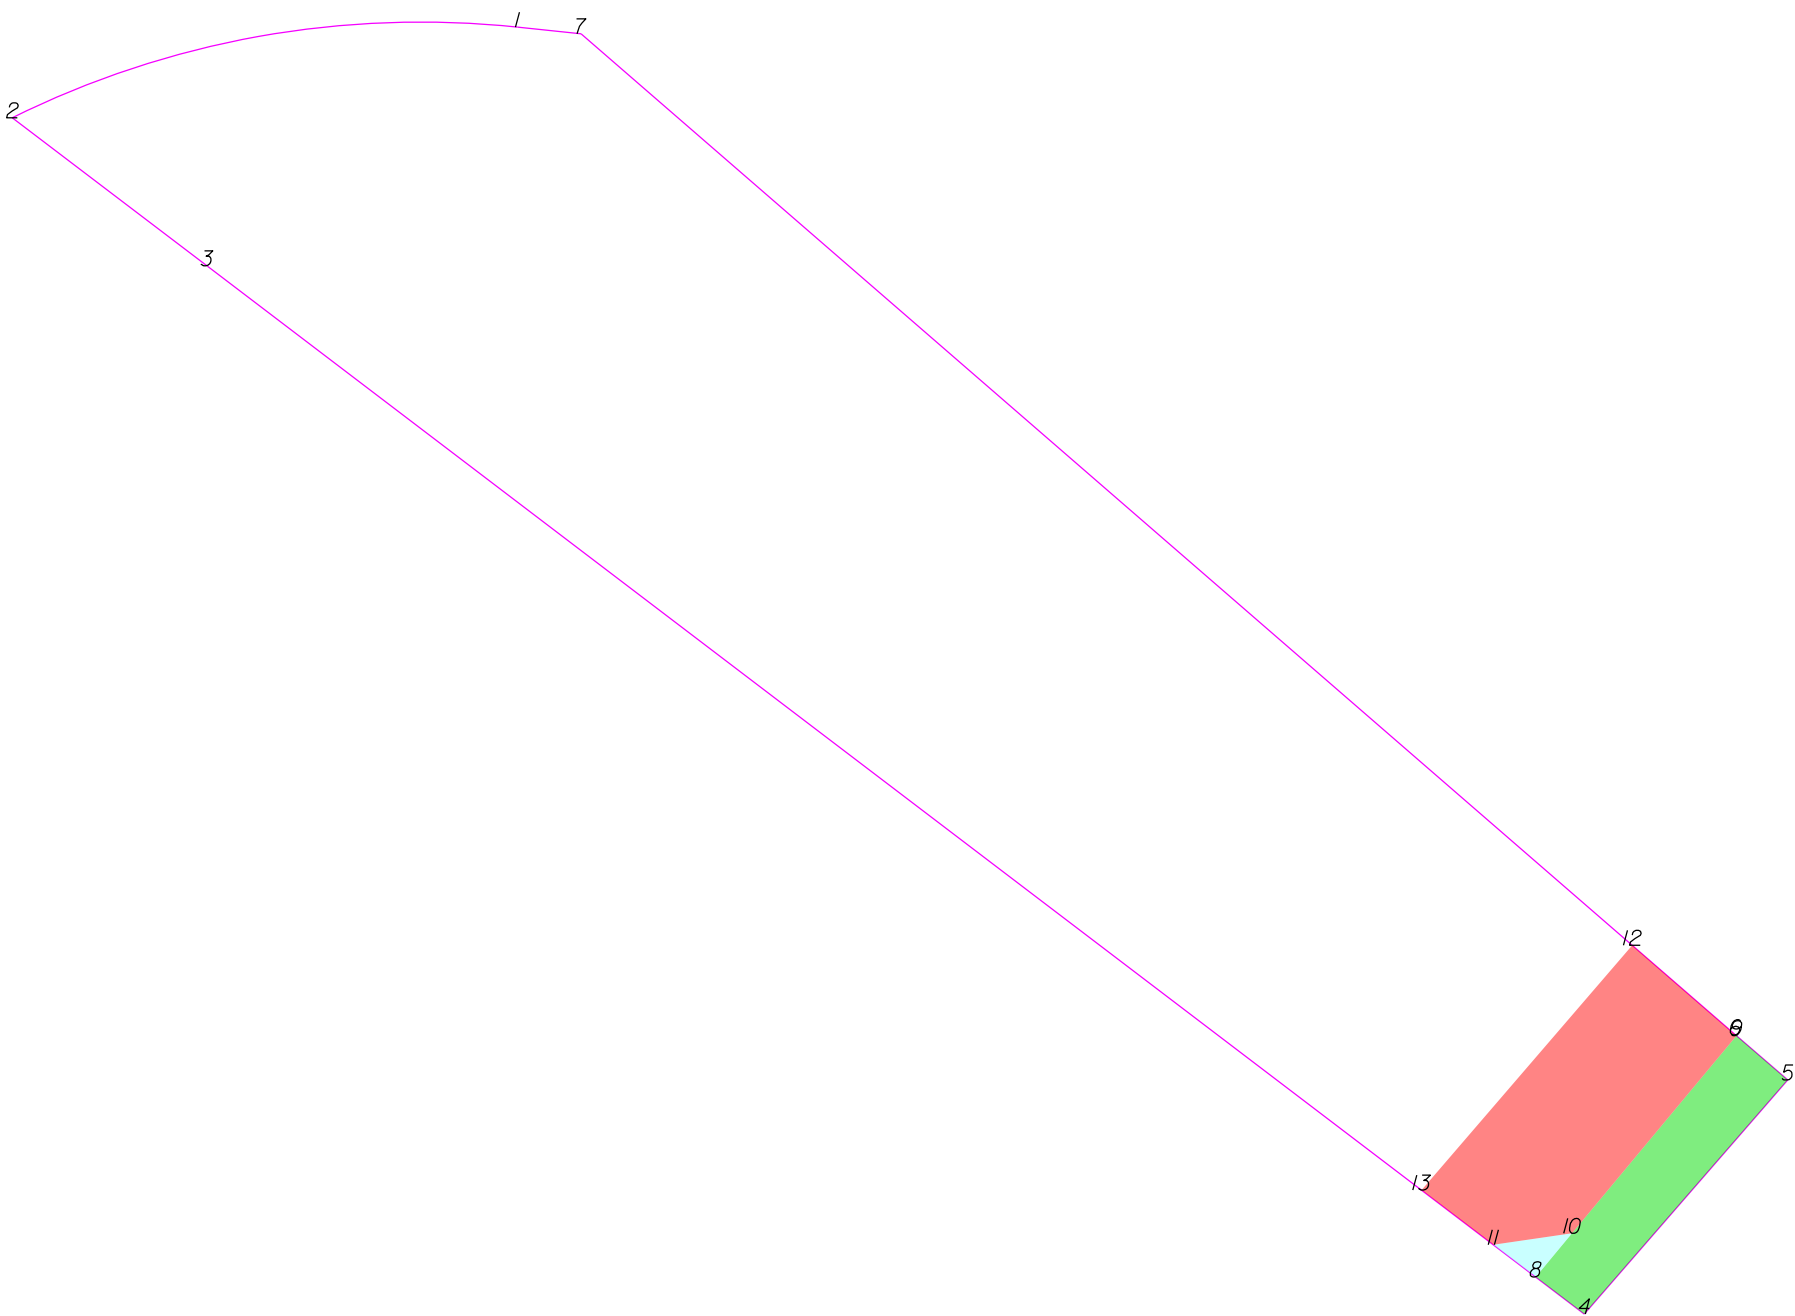

-L- Sta 34+00



THIS MAP IS NOT A CERTIFIED SURVEY AND HAS NOT BEEN REVIEWED BY A LOCAL GOVERNMENT AGENCY FOR COMPLIANCE WITH ANY APPLICABLE LAND DEVELOPMENT REGULATIONS. THE PROPERTY SHOWN ON THIS MAP WAS LOCATED FOR THE NORTH CAROLINA DEPARTMENT OF TRANSPORTATION FOR HIGHWAY DESIGN PURPOSES. SOME ERROR MAY EXIST BETWEEN THE GRAPHICAL AND ACTUAL GROUND LOCATIONS OF PROPERTY LINES. THIS MAP IS TO BE USED AS A GRAPHICAL REPRESENTATION OF THE NCDOT'S INTENT TO ACQUIRE PROPERTY FOR RIGHT OF WAY PURPOSES, AND IN NO WAY REPRESENTS AN ACTUAL BOUNDARY SURVEY OF THIS PROPERTY.

NORTH CAROLINA DEPARTMENT OF TRANSPORTATION	
RIGHT OF WAY BRANCH	
MARIE C. HIATT	04-5-2022
PARCEL # 010	S:\CADD\U4758\DDRAFT\U4758_dee
DB 4810 PG 1235	UNKNOWN SCALE

	SQR FT	ACRES	SQR M	HECTARES
ROW Left	948.280	0.022	88.098	0.009
FROM - TO	DISTANCE (FT/M)	BEARING	RADIUS (FT/M)	CURVE LENGTH (FT/M)
-L- Sta 34+00 - 8	56.028	17.077	N 42°20'35.1" W	
8 - 4	13.292	4.051	S 52°43'49.1" E	
4 - 5	67.370	20.534	N 40°59'25.9" E	
5 - 9	14.702	4.481	N 49°4'9.1" W	
9 - 10	55.908	17.041	S 39°46'59.6" W	
10 - 8	12.325	3.757	S 39°46'59.6" W	


	SQR FT	ACRES	SQR M	HECTARES
DUE Left	711.66	0.002	6.612	0.001
FROM - TO	DISTANCE (FT/M)	BEARING	RADIUS (FT/M)	CURVE LENGTH (FT/M)
-L- Sta 34+00 - 8	56.028	17.077	N 42°20'35.1" W	
8 - 10	12.325	3.757	N 39°46'59.6" E	
10 - 11	17.263	5.262	S 81°46'13.5" W	
11 - 8	11.560	3.523	S 52°43'49.1" E	

	SQR FT	ACRES	SQR M	HECTARES
PUE Left	2044.394	0.047	189.931	0.019
FROM - TO	DISTANCE (FT/M)	BEARING	RADIUS (FT/M)	CURVE LENGTH (FT/M)
-L- Sta 34+00 - 12	114.724	34.968	N 8°23'21.5" W	
12 - 13	70.210	21.400	S 40°43'48.6" W	
13 - 11	19.618	5.980	S 52°43'49.1" E	
11 - 10	17.263	5.262	N 81°46'13.5" E	
10 - 9	55.908	17.041	N 39°46'59.6" E	
9 - 6	0.298	0.091	N 49°4'9.1" W	
6 - 12	29.695	9.051	N 49°4'9.1" W	

TYPE	COUNT	SQR FEET	ACRES
Parcel	1	31690.139	0.728
ROW Left	1	948.280	0.022
DUE Left	1	711.66	0.002
PUE Left	1	2044.394	0.047
ROW Right	0	0.000	0.000
PDE Left	0	0.000	0.000
PDE Right	0	0.000	0.000
TDE Left	0	0.000	0.000
TDE Right	0	0.000	0.000
TCE Left	0	0.000	0.000
TCE Right	0	0.000	0.000
PUE Right	0	0.000	0.000
TSE Left	0	0.000	0.000
TSE Right	0	0.000	0.000
DUE Right	0	0.000	0.000
DTE Left	0	0.000	0.000
DTE Right	0	0.000	0.000
AUE_Left	0	0.000	0.000
AUE_Right	0	0.000	0.000
PCE Left	0	0.000	0.000
PCE Right	0	0.000	0.000
TUE Left	0	0.000	0.000
TUE Right	0	0.000	0.000
REM Left	0	0.000	0.000
REM Right	0	0.000	0.000
Other Left	0	0.000	0.000
Other Right	0	0.000	0.000
PE Left	0	0.000	0.000
PE Right	0	0.000	0.000

THIS MAP IS NOT A CERTIFIED SURVEY AND HAS NOT BEEN REVIEWED BY A LOCAL GOVERNMENT AGENCY FOR COMPLIANCE WITH ANY APPLICABLE LAND DEVELOPMENT REGULATIONS. THE PROPERTY SHOWN ON THIS MAP WAS LOCATED FOR THE NORTH CAROLINA DEPARTMENT OF TRANSPORTATION FOR HIGHWAY DESIGN PURPOSES. SOME ERROR MAY EXIST BETWEEN THE GRAPHICAL AND ACTUAL GROUND LOCATIONS OF PROPERTY LINES. THIS MAP IS TO BE USED AS A GRAPHICAL REPRESENTATION OF THE NCDOT'S INTENT TO ACQUIRE PROPERTY FOR RIGHT OF WAY PURPOSES, AND IN NO WAY REPRESENTS AN ACTUAL BOUNDARY SURVEY OF THIS PROPERTY.

NORTH CAROLINA DEPARTMENT OF TRANSPORTATION	
RIGHT OF WAY BRANCH	
MARIE C. HIATT	04-5-2022
PARCEL * 010	S:\CADD\U4758\DDRAFT\U4758_dee
DB 4810 PG 1235	UNKNOWN SCALE

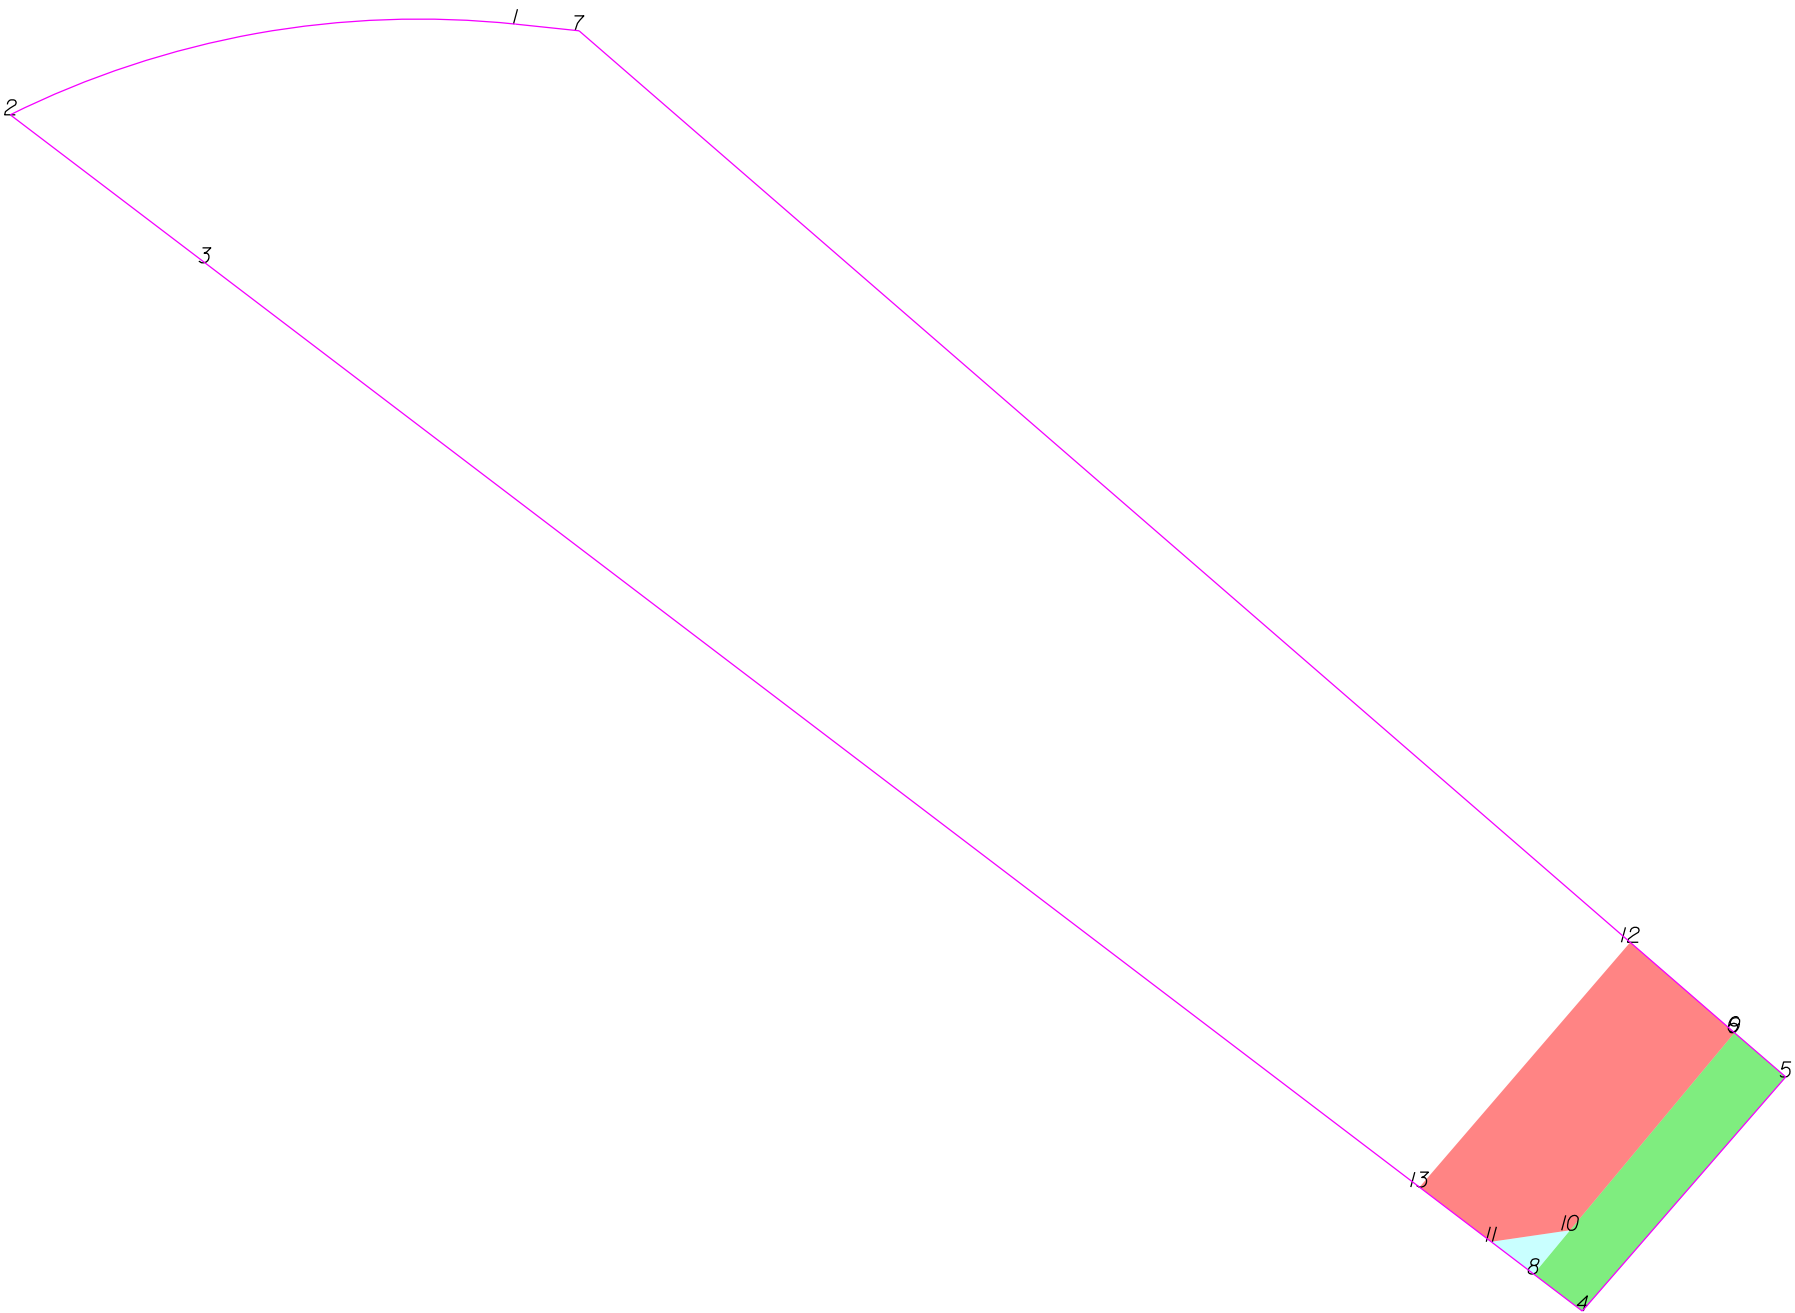

-L- Sta 34+00



THIS MAP IS NOT A CERTIFIED SURVEY AND HAS NOT BEEN REVIEWED BY A LOCAL GOVERNMENT AGENCY FOR COMPLIANCE WITH ANY APPLICABLE LAND DEVELOPMENT REGULATIONS. THE PROPERTY SHOWN ON THIS MAP WAS LOCATED FOR THE NORTH CAROLINA DEPARTMENT OF TRANSPORTATION FOR HIGHWAY DESIGN PURPOSES. SOME ERROR MAY EXIST BETWEEN THE GRAPHICAL AND ACTUAL GROUND LOCATIONS OF PROPERTY LINES. THIS MAP IS TO BE USED AS A GRAPHICAL REPRESENTATION OF THE NCDOT'S INTENT TO ACQUIRE PROPERTY FOR RIGHT OF WAY PURPOSES, AND IN NO WAY REPRESENTS AN ACTUAL BOUNDARY SURVEY OF THIS PROPERTY.

NORTH CAROLINA DEPARTMENT OF TRANSPORTATION	
RIGHT OF WAY BRANCH	
UNKNOWN HEIRS OF MARIA C. HIATT	09-6-2022
PARCEL # 010	S:\CADD\U4758\DDRAFT\U4758_dee
DB 4810 PG 1235	UNKNOWN SCALE

	SQR FT	ACRES	SQR M	HECTARES
ROW Left	948.280	0.022	88.098	0.009
FROM - TO	DISTANCE (FT/M)	BEARING	RADIUS (FT/M)	CURVE LENGTH (FT/M)
-L- Sta 34+00 - 8	56.028	17.077	N 42°20'35.1" W	
8 - 4	13.292	4.051	S 52°43'49.1" E	
4 - 5	67.370	20.534	N 40°59'25.9" E	
5 - 9	14.702	4.481	N 49°4'9.1" W	
9 - 10	55.908	17.041	S 39°46'59.6" W	
10 - 8	12.325	3.757	S 39°46'59.6" W	


	SQR FT	ACRES	SQR M	HECTARES
DUE Left	711.66	0.002	6.612	0.001
FROM - TO	DISTANCE (FT/M)	BEARING	RADIUS (FT/M)	CURVE LENGTH (FT/M)
-L- Sta 34+00 - 8	56.028	17.077	N 42°20'35.1" W	
8 - 10	12.325	3.757	N 39°46'59.6" E	
10 - 11	17.263	5.262	S 81°46'13.5" W	
11 - 8	11.560	3.523	S 52°43'49.1" E	

	SQR FT	ACRES	SQR M	HECTARES
PUE Left	2044.394	0.047	189.931	0.019
FROM - TO	DISTANCE (FT/M)	BEARING	RADIUS (FT/M)	CURVE LENGTH (FT/M)
-L- Sta 34+00 - 12	114.724	34.968	N 8°23'21.5" W	
12 - 13	70.210	21.400	S 40°43'48.6" W	
13 - 11	19.618	5.980	S 52°43'49.1" E	
11 - 10	17.263	5.262	N 81°46'13.5" E	
10 - 9	55.908	17.041	N 39°46'59.6" E	
9 - 6	0.298	0.091	N 49°4'9.1" W	
6 - 12	29.695	9.051	N 49°4'9.1" W	

TYPE	COUNT	SQR FEET	ACRES
Parcel	1	31690.139	0.728
ROW Left	1	948.280	0.022
DUE Left	1	711.66	0.002
PUE Left	1	2044.394	0.047
ROW Right	0	0.000	0.000
PDE Left	0	0.000	0.000
PDE Right	0	0.000	0.000
TDE Left	0	0.000	0.000
TDE Right	0	0.000	0.000
TCE Left	0	0.000	0.000
TCE Right	0	0.000	0.000
PUE Right	0	0.000	0.000
TSE Left	0	0.000	0.000
TSE Right	0	0.000	0.000
DUE Right	0	0.000	0.000
DTE Left	0	0.000	0.000
DTE Right	0	0.000	0.000
AUE_Left	0	0.000	0.000
AUE_Right	0	0.000	0.000
PCE Left	0	0.000	0.000
PCE Right	0	0.000	0.000
TUE Left	0	0.000	0.000
TUE Right	0	0.000	0.000
REM Left	0	0.000	0.000
REM Right	0	0.000	0.000
Other Left	0	0.000	0.000
Other Right	0	0.000	0.000
PE Left	0	0.000	0.000
PE Right	0	0.000	0.000

THIS MAP IS NOT A CERTIFIED SURVEY AND HAS NOT BEEN REVIEWED BY A LOCAL GOVERNMENT AGENCY FOR COMPLIANCE WITH ANY APPLICABLE LAND DEVELOPMENT REGULATIONS. THE PROPERTY SHOWN ON THIS MAP WAS LOCATED FOR THE NORTH CAROLINA DEPARTMENT OF TRANSPORTATION FOR HIGHWAY DESIGN PURPOSES. SOME ERROR MAY EXIST BETWEEN THE GRAPHICAL AND ACTUAL GROUND LOCATIONS OF PROPERTY LINES. THIS MAP IS TO BE USED AS A GRAPHICAL REPRESENTATION OF THE NCDOT'S INTENT TO ACQUIRE PROPERTY FOR RIGHT OF WAY PURPOSES, AND IN NO WAY REPRESENTS AN ACTUAL BOUNDARY SURVEY OF THIS PROPERTY.

NORTH CAROLINA DEPARTMENT OF TRANSPORTATION	
RIGHT OF WAY BRANCH	
UNKNOWN HEIRS OF MARIA C.HIATT	09-6-2022
PARCEL * 010	S:\CADD\U4758\DDRAFT\U4758_dee
DB 4810 PG 1235	UNKNOWN SCALE

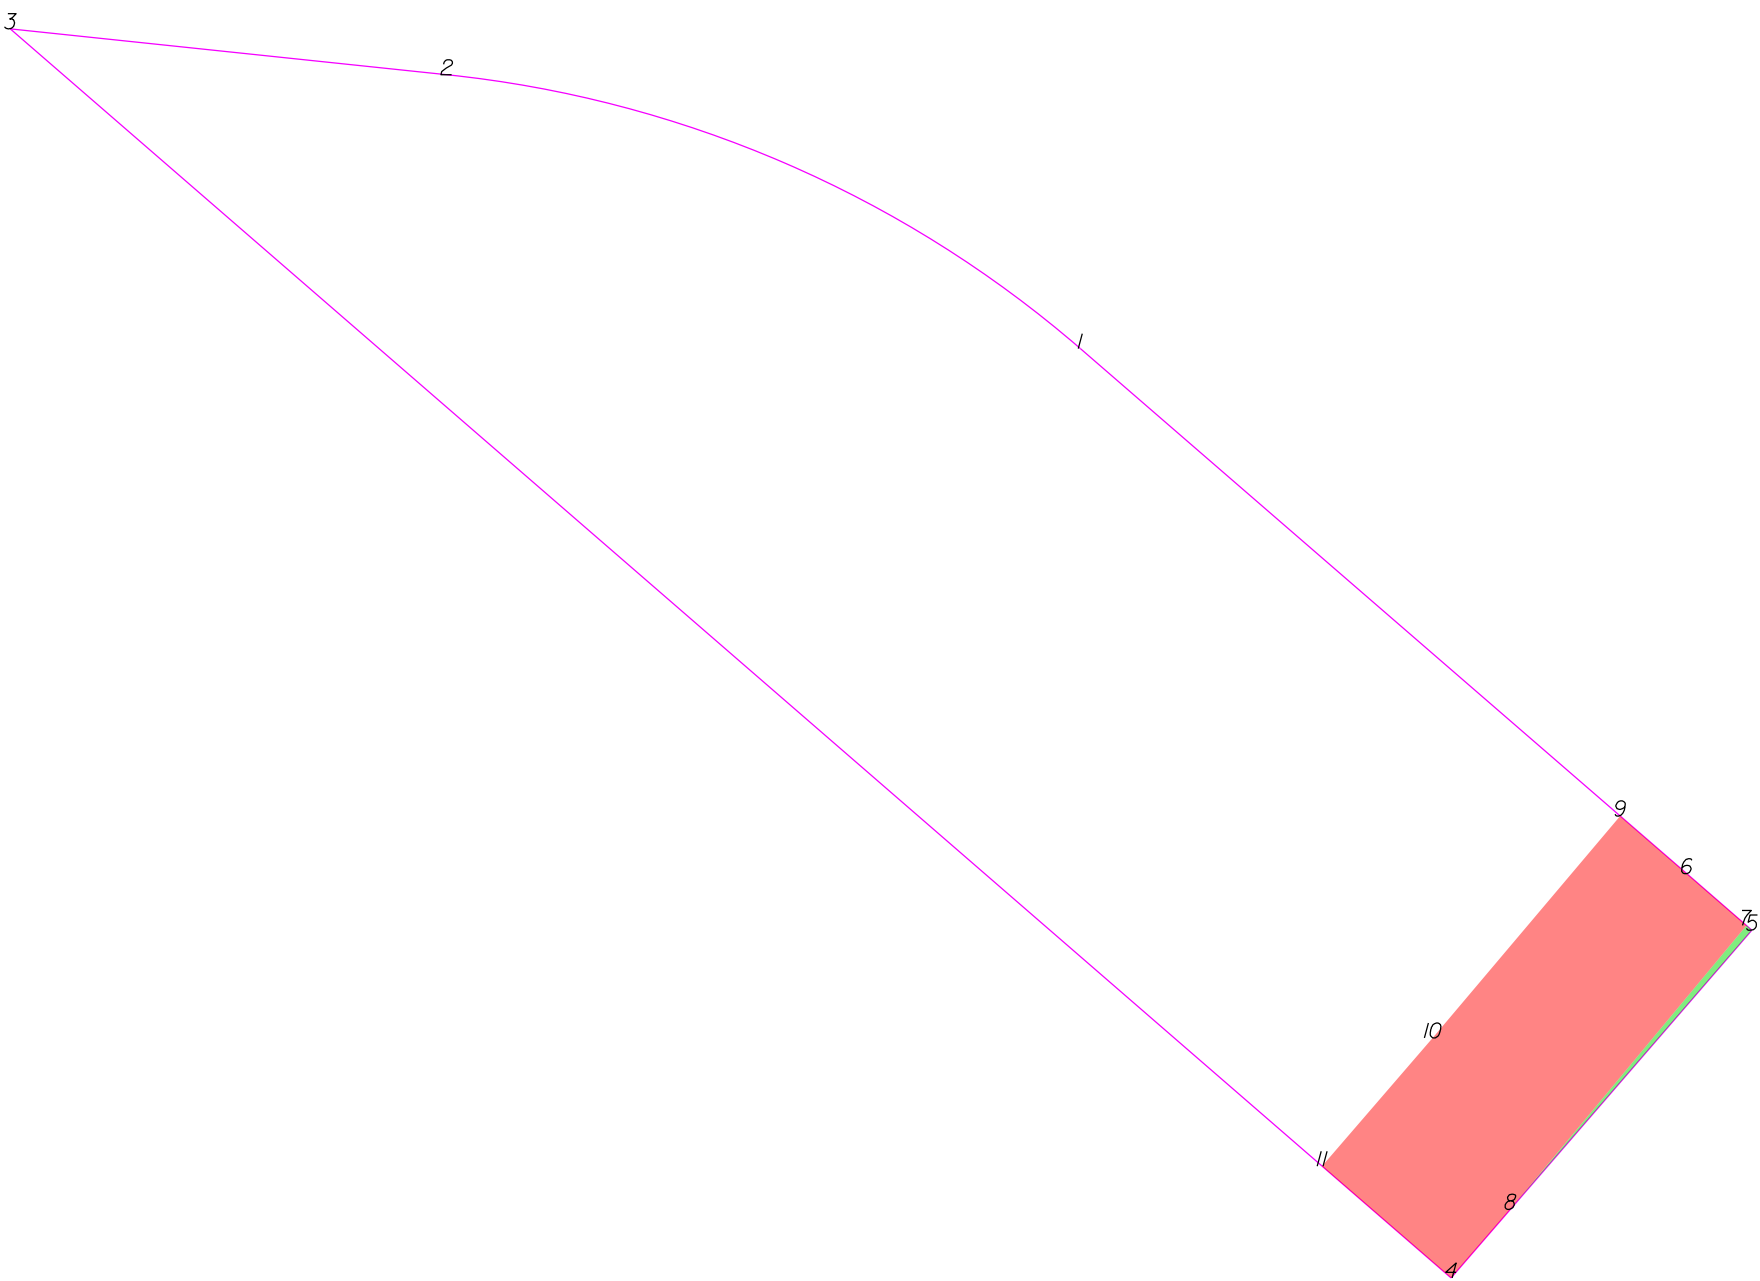

-L- Sta 35+00



THIS MAP IS NOT A CERTIFIED SURVEY AND HAS NOT BEEN REVIEWED BY A LOCAL GOVERNMENT AGENCY FOR COMPLIANCE WITH ANY APPLICABLE LAND DEVELOPMENT REGULATIONS. THE PROPERTY SHOWN ON THIS MAP WAS LOCATED FOR THE NORTH CAROLINA DEPARTMENT OF TRANSPORTATION FOR HIGHWAY DESIGN PURPOSES. SOME ERROR MAY EXIST BETWEEN THE GRAPHICAL AND ACTUAL GROUND LOCATIONS OF PROPERTY LINES. THIS MAP IS TO BE USED AS A GRAPHICAL REPRESENTATION OF THE NCDOT'S INTENT TO ACQUIRE PROPERTY FOR RIGHT OF WAY PURPOSES, AND IN NO WAY REPRESENTS AN ACTUAL BOUNDARY SURVEY OF THIS PROPERTY.

NORTH CAROLINA DEPARTMENT OF TRANSPORTATION	
RIGHT OF WAY BRANCH	
ROBERT F. HIATT, JR.	12-8-2021
PARCEL # 011	S:\CADD\U4758\DDRAFT\U4758_dee
DB 2045 PG 558	UNKNOWN SCALE


	SQR FT	ACRES	SQR M	HECTARES
ROW Left	38.955	0.001	3.619	0.000
FROM - TO	DISTANCE (FT/M)	BEARING	RADIUS (FT/M)	CURVE LENGTH (FT/M)
-L- Sta 35+00 - 7	78.877	24.042	N 4°56'7.9" W	
7 - 8	64.316	19.604	S 39°46'59.6" W	
8 - 5	64.304	19.600	N 40°51'45.4" E	
5 - 7	1212	0.369	N 49°7'0.5" W	

	SQR FT	ACRES	SQR M	HECTARES
PUE Left	2359.672	0.054	219.222	0.022
FROM - TO	DISTANCE (FT/M)	BEARING	RADIUS (FT/M)	CURVE LENGTH (FT/M)
-L- Sta 35+00 - 9	101.831	31.038	N 16°26'40.1" W	
9 - 10	50.608	15.425	S 40°10'56.9" W	
10 - 11	29.496	8.990	S 40°43'48.6" W	
11 - 4	29.695	9.051	S 49°4'9.1" E	
4 - 8	15.820	4.822	N 40°51'45.4" E	
8 - 7	64.316	19.604	N 39°46'59.6" E	
7 - 6	13.788	4.203	N 49°7'0.5" W	
6 - 9	15.364	4.683	N 49°7'0.5" W	

TYPE	COUNT	SQR FEET	ACRES
Parcel	1	21596.807	0.496
ROW Left	1	38.955	0.001
PUE Left	1	2359.672	0.054
ROW Right	0	0.000	0.000
PDE Left	0	0.000	0.000
PDE Right	0	0.000	0.000
TDE Left	0	0.000	0.000
TDE Right	0	0.000	0.000
TCE Left	0	0.000	0.000
TCE Right	0	0.000	0.000
PUE Right	0	0.000	0.000
TSE Left	0	0.000	0.000
TSE Right	0	0.000	0.000
DUE Left	0	0.000	0.000
DUE Right	0	0.000	0.000
DTE Left	0	0.000	0.000
DTE Right	0	0.000	0.000
AUE_Left	0	0.000	0.000
AUE_Right	0	0.000	0.000
PCE Left	0	0.000	0.000
PCE Right	0	0.000	0.000
TUE Left	0	0.000	0.000
TUE Right	0	0.000	0.000
REM Left	0	0.000	0.000
REM Right	0	0.000	0.000
Other Left	0	0.000	0.000
Other Right	0	0.000	0.000
PE Left	0	0.000	0.000
PE Right	0	0.000	0.000

THIS MAP IS NOT A CERTIFIED SURVEY AND HAS NOT BEEN REVIEWED BY A LOCAL GOVERNMENT AGENCY FOR COMPLIANCE WITH ANY APPLICABLE LAND DEVELOPMENT REGULATIONS. THE PROPERTY SHOWN ON THIS MAP WAS LOCATED FOR THE NORTH CAROLINA DEPARTMENT OF TRANSPORTATION FOR HIGHWAY DESIGN PURPOSES. SOME ERROR MAY EXIST BETWEEN THE GRAPHICAL AND ACTUAL GROUND LOCATIONS OF PROPERTY LINES. THIS MAP IS TO BE USED AS A GRAPHICAL REPRESENTATION OF THE NCDOT'S INTENT TO ACQUIRE PROPERTY FOR RIGHT OF WAY PURPOSES, AND IN NO WAY REPRESENTS AN ACTUAL BOUNDARY SURVEY OF THIS PROPERTY.

NORTH CAROLINA DEPARTMENT OF TRANSPORTATION	
RIGHT OF WAY BRANCH	
ROBERT F. HIATT, JR.	12-8-2021
PARCEL # 011	S:\CADD\U4758\DDRAFT\U4758_dee
DB 2045 PG 558	UNKNOWN SCALE

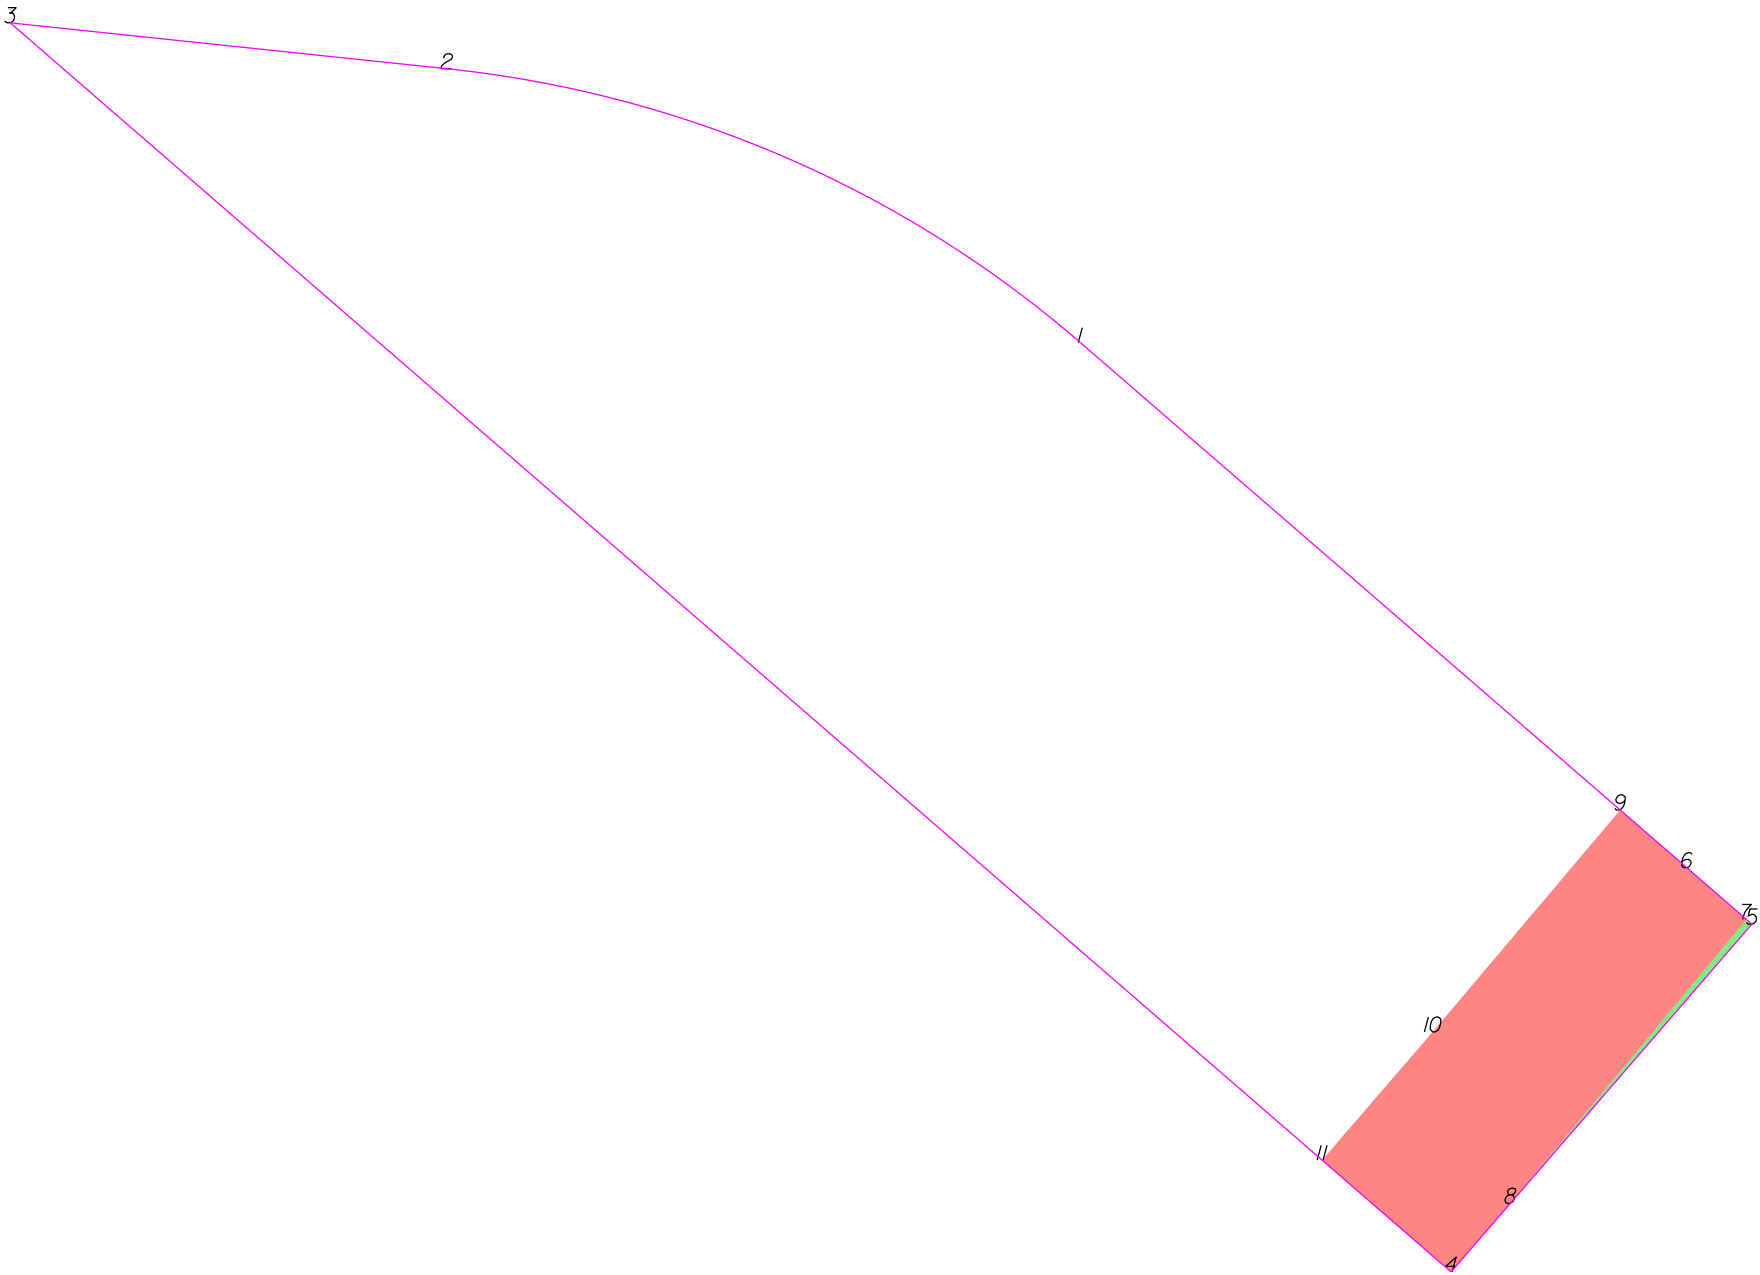

-L- Sta 35+00

THIS MAP IS NOT A CERTIFIED SURVEY AND HAS NOT BEEN REVIEWED BY A LOCAL GOVERNMENT AGENCY FOR COMPLIANCE WITH ANY APPLICABLE LAND DEVELOPMENT REGULATIONS. THE PROPERTY SHOWN ON THIS MAP WAS LOCATED FOR THE NORTH CAROLINA DEPARTMENT OF TRANSPORTATION FOR HIGHWAY DESIGN PURPOSES. SOME ERROR MAY EXIST BETWEEN THE GRAPHICAL AND ACTUAL GROUND LOCATIONS OF PROPERTY LINES. THIS MAP IS TO BE USED AS A GRAPHICAL REPRESENTATION OF THE NCDOT'S INTENT TO ACQUIRE PROPERTY FOR RIGHT OF WAY PURPOSES, AND IN NO WAY REPRESENTS AN ACTUAL BOUNDARY SURVEY OF THIS PROPERTY.

NORTH CAROLINA DEPARTMENT OF TRANSPORTATION	
RIGHT OF WAY BRANCH	
UNKNOWN HEIRS OF MARIA C. HIATT	09-6-2022
PARCEL # 011	S:\CADD\U4758\DDRAFT\U4758_dee
DB 2045 PG 558	UNKNOWN SCALE


	SQR FT	ACRES	SQR M	HECTARES
ROW Left	38.955	0.001	3.619	0.000
FROM - TO	DISTANCE (FT/M)	BEARING	RADIUS (FT/M)	CURVE LENGTH (FT/M)
-L- Sta 35+00 - 7	78.877	24.042	N 4°56'7.9" W	
7 - 8	64.316	19.604	S 39°46'59.6" W	
8 - 5	64.304	19.600	N 40°51'45.4" E	
5 - 7	1.212	0.369	N 49°7'0.5" W	

	SQR FT	ACRES	SQR M	HECTARES
PUE Left	2359.672	0.054	219.222	0.022
FROM - TO	DISTANCE (FT/M)	BEARING	RADIUS (FT/M)	CURVE LENGTH (FT/M)
-L- Sta 35+00 - 9	101.831	31.038	N 16°26'40.1" W	
9 - 10	50.608	15.425	S 40°10'56.9" W	
10 - 11	29.496	8.990	S 40°43'48.6" W	
11 - 4	29.695	9.051	S 49°4'9.1" E	
4 - 8	15.820	4.822	N 40°51'45.4" E	
8 - 7	64.316	19.604	N 39°46'59.6" E	
7 - 6	13.788	4.203	N 49°7'0.5" W	
6 - 9	15.364	4.683	N 49°7'0.5" W	

TYPE	COUNT	SQR FEET	ACRES
Parcel	1	21596.807	0.496
ROW Left	1	38.955	0.001
PUE Left	1	2359.672	0.054
ROW Right	0	0.000	0.000
PDE Left	0	0.000	0.000
PDE Right	0	0.000	0.000
TDE Left	0	0.000	0.000
TDE Right	0	0.000	0.000
TCE Left	0	0.000	0.000
TCE Right	0	0.000	0.000
PUE Right	0	0.000	0.000
TSE Left	0	0.000	0.000
TSE Right	0	0.000	0.000
DUE Left	0	0.000	0.000
DUE Right	0	0.000	0.000
DTE Left	0	0.000	0.000
DTE Right	0	0.000	0.000
AUE_Left	0	0.000	0.000
AUE_Right	0	0.000	0.000
PCE Left	0	0.000	0.000
PCE Right	0	0.000	0.000
TUE Left	0	0.000	0.000
TUE Right	0	0.000	0.000
REM Left	0	0.000	0.000
REM Right	0	0.000	0.000
Other Left	0	0.000	0.000
Other Right	0	0.000	0.000
PE Left	0	0.000	0.000
PE Right	0	0.000	0.000

THIS MAP IS NOT A CERTIFIED SURVEY AND HAS NOT BEEN REVIEWED BY A LOCAL GOVERNMENT AGENCY FOR COMPLIANCE WITH ANY APPLICABLE LAND DEVELOPMENT REGULATIONS. THE PROPERTY SHOWN ON THIS MAP WAS LOCATED FOR THE NORTH CAROLINA DEPARTMENT OF TRANSPORTATION FOR HIGHWAY DESIGN PURPOSES. SOME ERROR MAY EXIST BETWEEN THE GRAPHICAL AND ACTUAL GROUND LOCATIONS OF PROPERTY LINES. THIS MAP IS TO BE USED AS A GRAPHICAL REPRESENTATION OF THE NCDOT'S INTENT TO ACQUIRE PROPERTY FOR RIGHT OF WAY PURPOSES, AND IN NO WAY REPRESENTS AN ACTUAL BOUNDARY SURVEY OF THIS PROPERTY.

NORTH CAROLINA DEPARTMENT OF TRANSPORTATION	
RIGHT OF WAY BRANCH	
UNKNOWN HEIRS OF MARIA C.HIATT	09-6-2022
PARCEL # 011	S:\CADD\U4758\DDRAFT\U4758_dee
DB 2045 PG 558	UNKNOWN SCALE

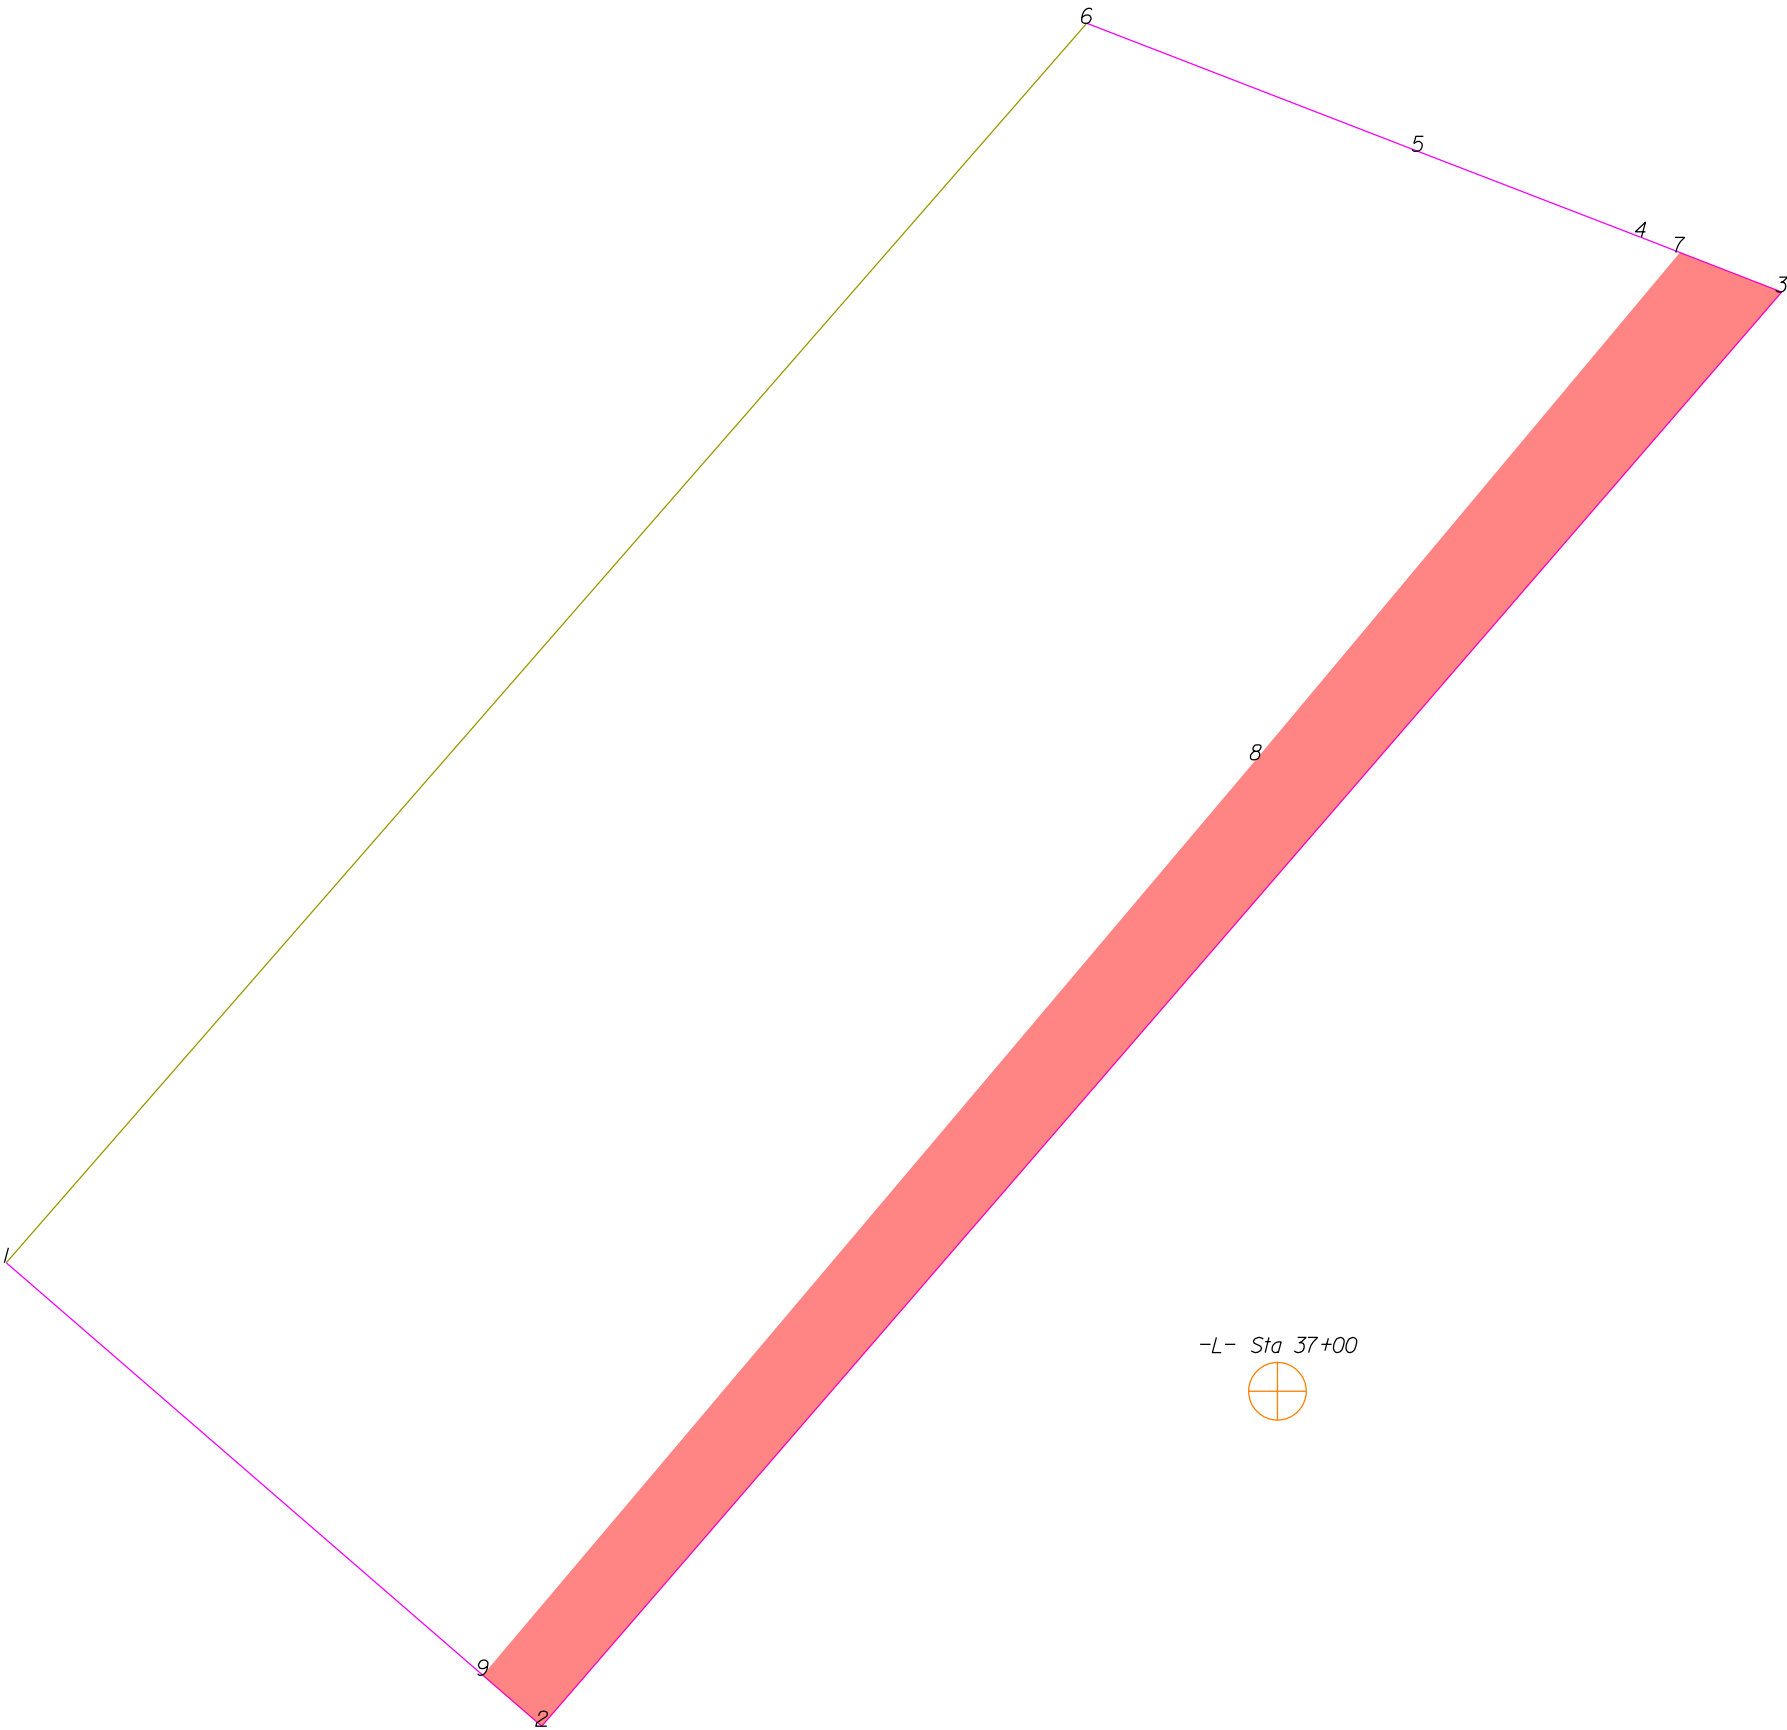

THIS MAP IS NOT A CERTIFIED SURVEY AND HAS NOT BEEN REVIEWED BY A LOCAL GOVERNMENT AGENCY FOR COMPLIANCE WITH ANY APPLICABLE LAND DEVELOPMENT REGULATIONS. THE PROPERTY SHOWN ON THIS MAP WAS LOCATED FOR THE NORTH CAROLINA DEPARTMENT OF TRANSPORTATION FOR HIGHWAY DESIGN PURPOSES. SOME ERROR MAY EXIST BETWEEN THE GRAPHICAL AND ACTUAL GROUND LOCATIONS OF PROPERTY LINES. THIS MAP IS TO BE USED AS A GRAPHICAL REPRESENTATION OF THE NCDOT'S INTENT TO ACQUIRE PROPERTY FOR RIGHT OF WAY PURPOSES, AND IN NO WAY REPRESENTS AN ACTUAL BOUNDARY SURVEY OF THIS PROPERTY.


NORTH CAROLINA DEPARTMENT OF TRANSPORTATION	
RIGHT OF WAY BRANCH	
MEADOW CREEK HOA, INC.	12-8-2021
PARCEL # 012	S:\CADD\U4758\DDRAFT\U4758_dee
DB 6013 PG 557	UNKNOWN SCALE

	SQR FT	ACRES	SQR M	HECTARES
PUE Left	6534.693	0.150	607.095	0.061
FROM - TO	DISTANCE (FT/M)	BEARING	RADIUS (FT/M)	CURVE LENGTH (FT/M)
-L- Sta 37+00 - 7	238.298	72.634	N 19°27'40.2" E	
7 - 8	130.466	39.766	S 39°53'18.7" W	
8 - 9	236.398	72.054	S 40°10'56.9" W	
9 - 2	15.364	4.683	S 49°7'0.5" E	
2 - 3	374.083	114.021	N 40°50'52.3" E	
3 - 7	21.548	6.568	N 68°47'39.9" W	

TYPE	COUNT	SQR FEET	ACRES
Parcel	1	48546.745	1.114
PUE Left	1	6534.693	0.150
ROW Left	0	0.000	0.000
ROW Right	0	0.000	0.000
PDE Left	0	0.000	0.000
PDE Right	0	0.000	0.000
TDE Left	0	0.000	0.000
TDE Right	0	0.000	0.000
TCE Left	0	0.000	0.000
TCE Right	0	0.000	0.000
PUE Right	0	0.000	0.000
TSE Left	0	0.000	0.000
TSE Right	0	0.000	0.000
DUE Left	0	0.000	0.000
DUE Right	0	0.000	0.000
DTE Left	0	0.000	0.000
DTE Right	0	0.000	0.000
AUE_Left	0	0.000	0.000
AUE_Right	0	0.000	0.000
PCE Left	0	0.000	0.000
PCE Right	0	0.000	0.000
TUE Left	0	0.000	0.000
TUE Right	0	0.000	0.000
REM Left	0	0.000	0.000
REM Right	0	0.000	0.000
Other Left	0	0.000	0.000
Other Right	0	0.000	0.000
PE Left	0	0.000	0.000
PE Right	0	0.000	0.000

THIS MAP IS NOT A CERTIFIED SURVEY AND HAS NOT BEEN REVIEWED BY A LOCAL GOVERNMENT AGENCY FOR COMPLIANCE WITH ANY APPLICABLE LAND DEVELOPMENT REGULATIONS. THE PROPERTY SHOWN ON THIS MAP WAS LOCATED FOR THE NORTH CAROLINA DEPARTMENT OF TRANSPORTATION FOR HIGHWAY DESIGN PURPOSES. SOME ERROR MAY EXIST BETWEEN THE GRAPHICAL AND ACTUAL GROUND LOCATIONS OF PROPERTY LINES. THIS MAP IS TO BE USED AS A GRAPHICAL REPRESENTATION OF THE NCDOT'S INTENT TO ACQUIRE PROPERTY FOR RIGHT OF WAY PURPOSES, AND IN NO WAY REPRESENTS AN ACTUAL BOUNDARY SURVEY OF THIS PROPERTY.

NORTH CAROLINA DEPARTMENT OF TRANSPORTATION	
RIGHT OF WAY BRANCH	
MEADOW CREEK HOA, INC.	12-8-2021
PARCEL # 012	S:\CADD\U4758\DDRAFT\U4758_dee
DB 6013 PG 557	UNKNOWN SCALE

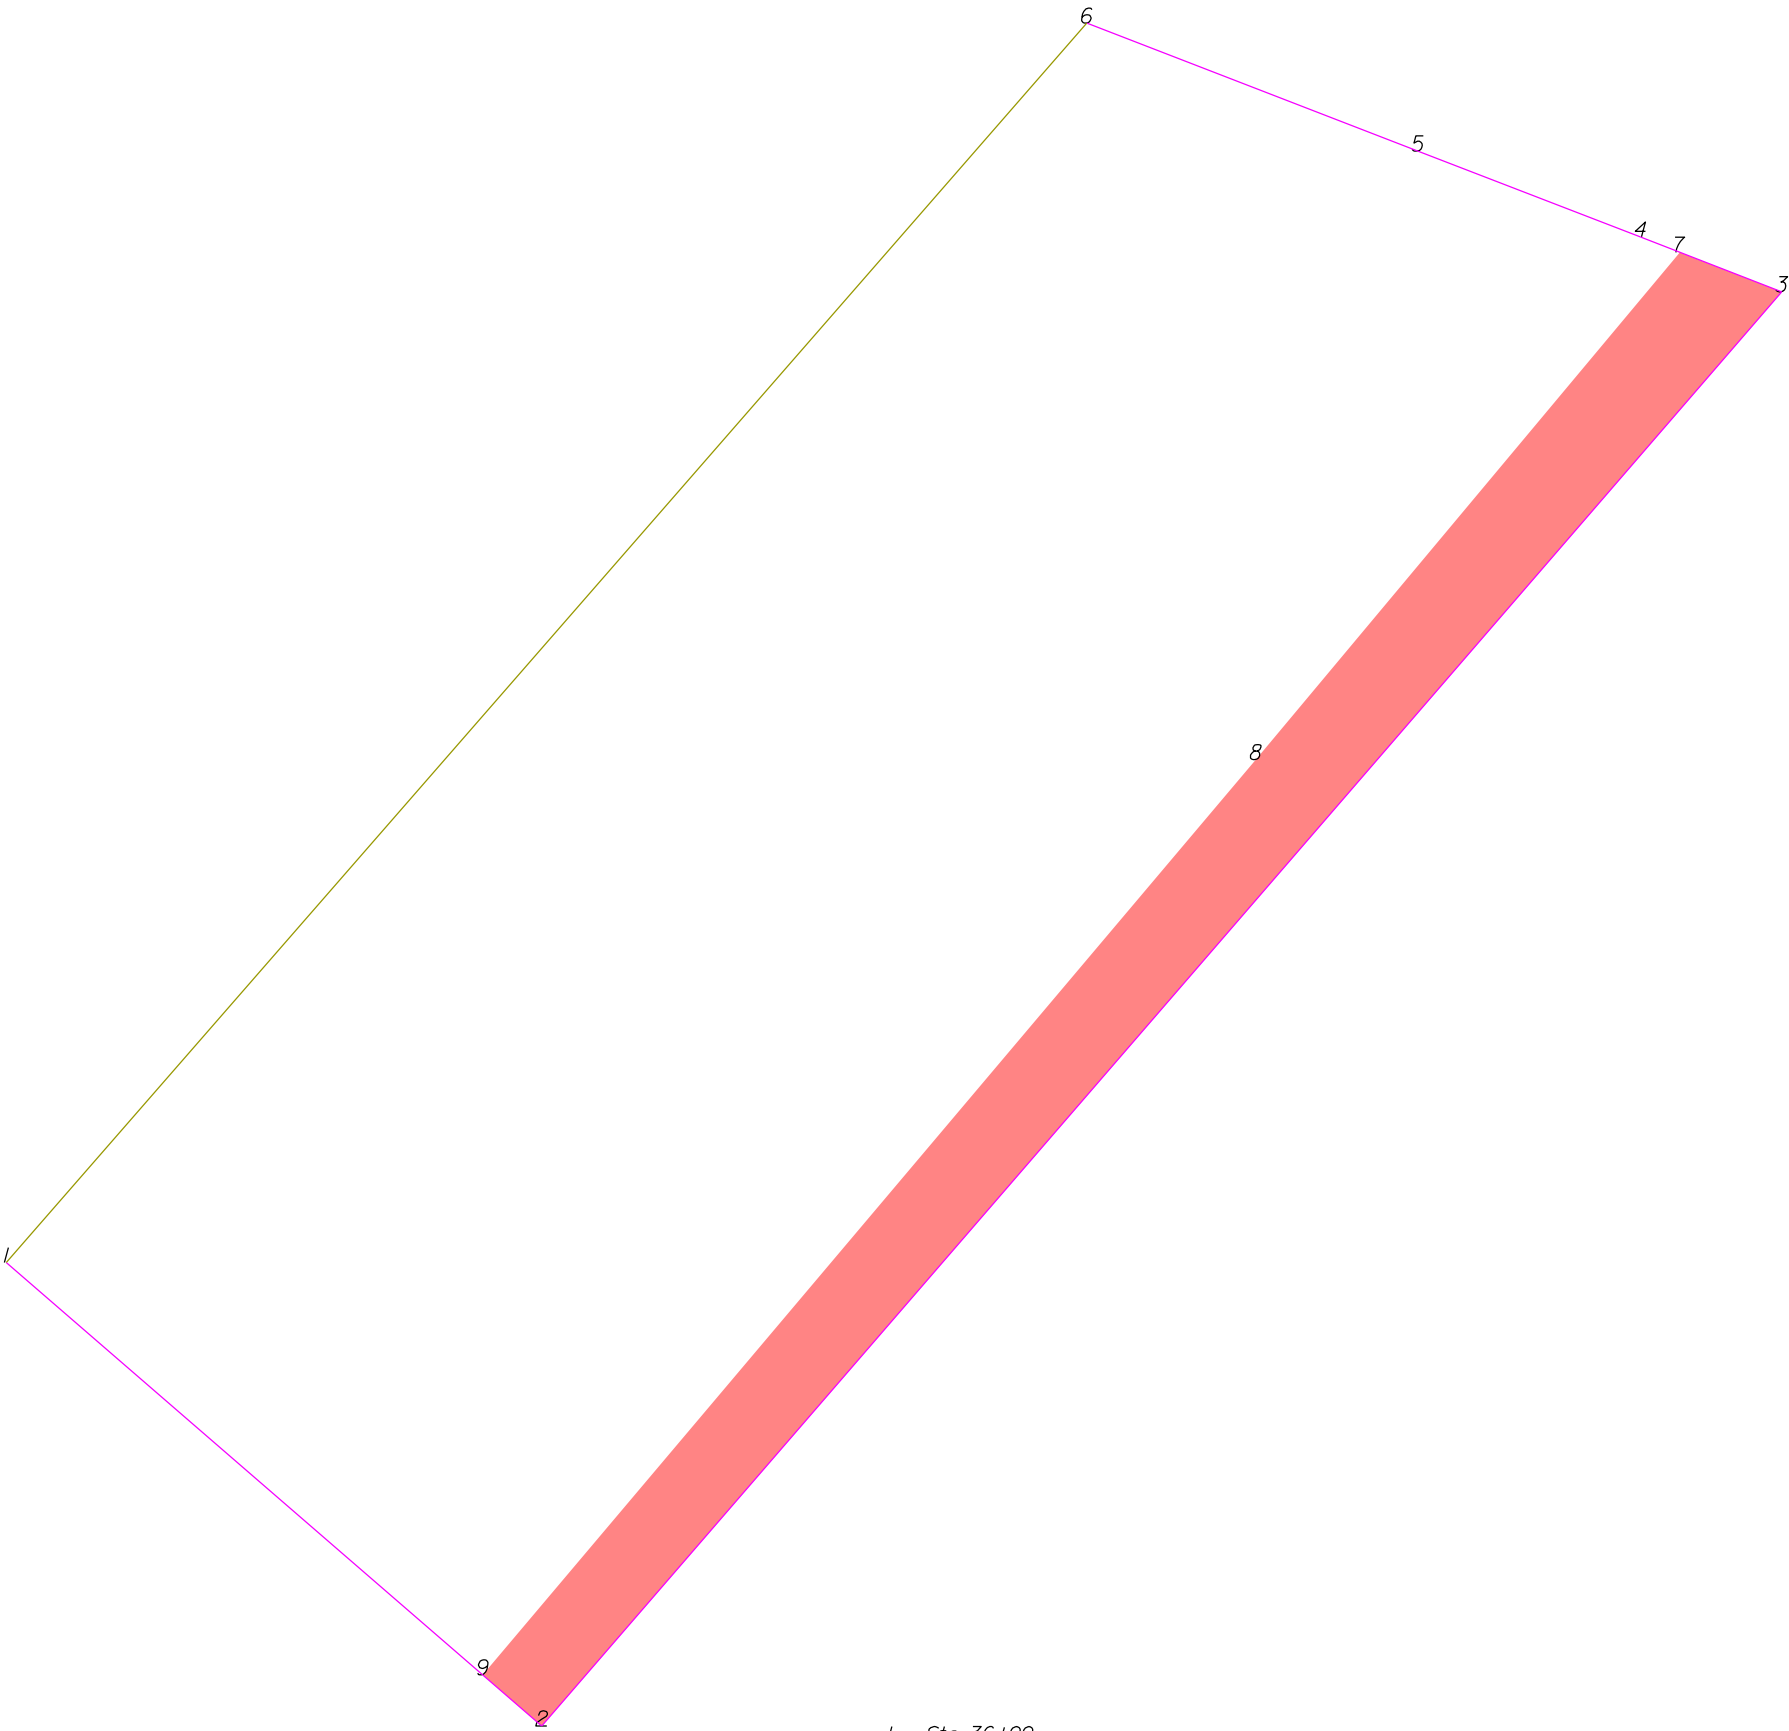

THIS MAP IS NOT A CERTIFIED SURVEY AND HAS NOT BEEN REVIEWED BY A LOCAL GOVERNMENT AGENCY FOR COMPLIANCE WITH ANY APPLICABLE LAND DEVELOPMENT REGULATIONS. THE PROPERTY SHOWN ON THIS MAP WAS LOCATED FOR THE NORTH CAROLINA DEPARTMENT OF TRANSPORTATION FOR HIGHWAY DESIGN PURPOSES. SOME ERROR MAY EXIST BETWEEN THE GRAPHICAL AND ACTUAL GROUND LOCATIONS OF PROPERTY LINES. THIS MAP IS TO BE USED AS A GRAPHICAL REPRESENTATION OF THE NCDOT'S INTENT TO ACQUIRE PROPERTY FOR RIGHT OF WAY PURPOSES, AND IN NO WAY REPRESENTS AN ACTUAL BOUNDARY SURVEY OF THIS PROPERTY.


NORTH CAROLINA DEPARTMENT OF TRANSPORTATION	
RIGHT OF WAY BRANCH	
MEADOW CREEK HOA, INC.	09-6-2022
PARCEL # 012	S:\CADD\U4758\DDRAFT\U4758_dee
DB 6013 PG 557	UNKNOWN SCALE

	SQR FT	ACRES	SQR M	HECTARES
PUE Left	6534.693	0.150	607.095	0.061
FROM - TO	DISTANCE (FT/M)	BEARING	RADIUS (FT/M)	CURVE LENGTH (FT/M)
-L- Sta 36+00 - 7	333.885	101.768	N 25°25'54.1" E	
7 - 8	130.466	39.766	S 39°53'18.7" W	
8 - 9	236.398	72.054	S 40°10'56.9" W	
9 - 2	15.364	4.683	S 49°7'0.5" E	
2 - 3	374.083	114.021	N 40°50'52.3" E	
3 - 7	21.548	6.568	N 68°47'39.9" W	

TYPE	COUNT	SQR FEET	ACRES
Parcel	1	48546.745	1.114
PUE Left	1	6534.693	0.150
ROW Left	0	0.000	0.000
ROW Right	0	0.000	0.000
PDE Left	0	0.000	0.000
PDE Right	0	0.000	0.000
TDE Left	0	0.000	0.000
TDE Right	0	0.000	0.000
TCE Left	0	0.000	0.000
TCE Right	0	0.000	0.000
PUE Right	0	0.000	0.000
TSE Left	0	0.000	0.000
TSE Right	0	0.000	0.000
DUE Left	0	0.000	0.000
DUE Right	0	0.000	0.000
DTE Left	0	0.000	0.000
DTE Right	0	0.000	0.000
AUE_Left	0	0.000	0.000
AUE_Right	0	0.000	0.000
PCE Left	0	0.000	0.000
PCE Right	0	0.000	0.000
TUE Left	0	0.000	0.000
TUE Right	0	0.000	0.000
REM Left	0	0.000	0.000
REM Right	0	0.000	0.000
Other Left	0	0.000	0.000
Other Right	0	0.000	0.000
PE Left	0	0.000	0.000
PE Right	0	0.000	0.000

THIS MAP IS NOT A CERTIFIED SURVEY AND HAS NOT BEEN REVIEWED BY A LOCAL GOVERNMENT AGENCY FOR COMPLIANCE WITH ANY APPLICABLE LAND DEVELOPMENT REGULATIONS. THE PROPERTY SHOWN ON THIS MAP WAS LOCATED FOR THE NORTH CAROLINA DEPARTMENT OF TRANSPORTATION FOR HIGHWAY DESIGN PURPOSES. SOME ERROR MAY EXIST BETWEEN THE GRAPHICAL AND ACTUAL GROUND LOCATIONS OF PROPERTY LINES. THIS MAP IS TO BE USED AS A GRAPHICAL REPRESENTATION OF THE NCDOT'S INTENT TO ACQUIRE PROPERTY FOR RIGHT OF WAY PURPOSES, AND IN NO WAY REPRESENTS AN ACTUAL BOUNDARY SURVEY OF THIS PROPERTY.

NORTH CAROLINA DEPARTMENT OF TRANSPORTATION	
RIGHT OF WAY BRANCH	
MEADOW CREEK HOA, INC.	09-6-2022
PARCEL # 012	S:\CADD\U4758\DDRAFT\U4758_dee
DB 6013 PG 557	UNKNOWN SCALE

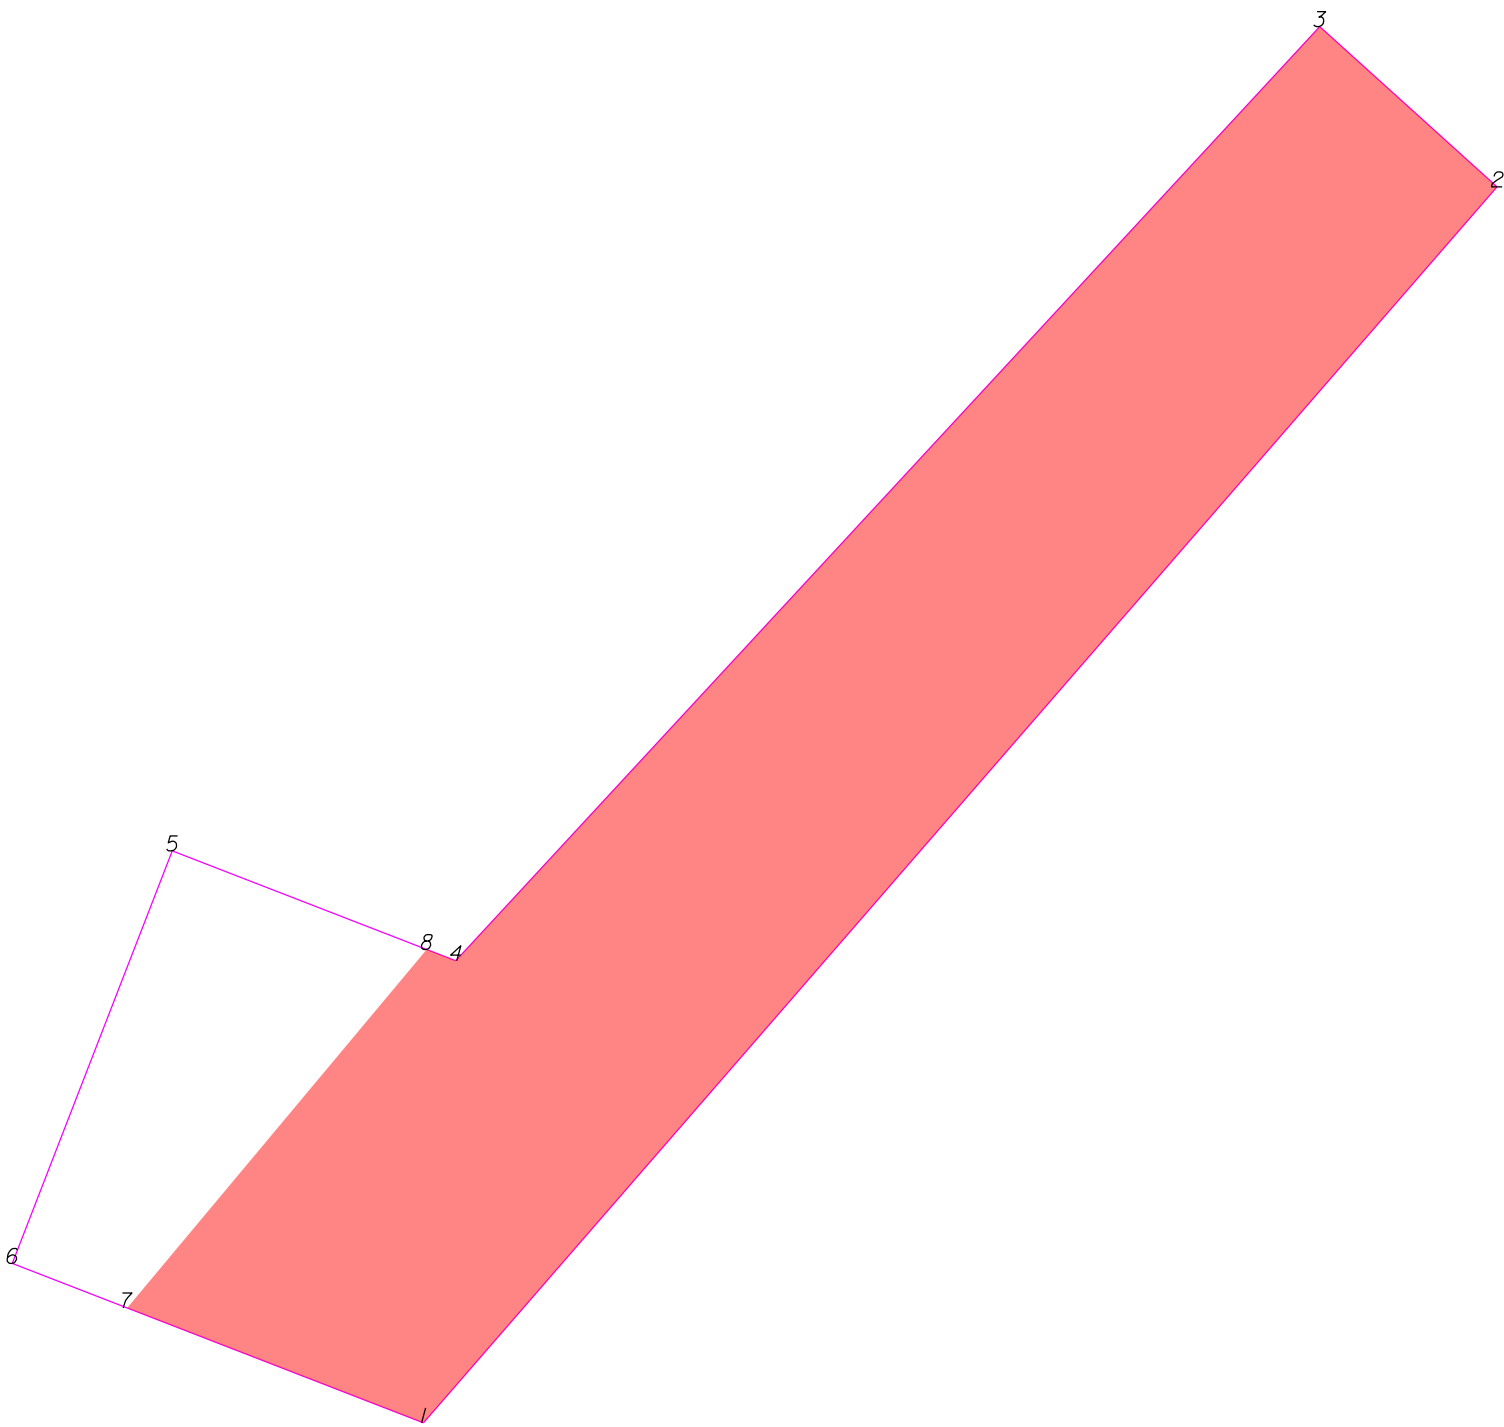

-L- Sta 40+00



THIS MAP IS NOT A CERTIFIED SURVEY AND HAS NOT BEEN REVIEWED BY A LOCAL GOVERNMENT AGENCY FOR COMPLIANCE WITH ANY APPLICABLE LAND DEVELOPMENT REGULATIONS. THE PROPERTY SHOWN ON THIS MAP WAS LOCATED FOR THE NORTH CAROLINA DEPARTMENT OF TRANSPORTATION FOR HIGHWAY DESIGN PURPOSES. SOME ERROR MAY EXIST BETWEEN THE GRAPHICAL AND ACTUAL GROUND LOCATIONS OF PROPERTY LINES. THIS MAP IS TO BE USED AS A GRAPHICAL REPRESENTATION OF THE NCDOT'S INTENT TO ACQUIRE PROPERTY FOR RIGHT OF WAY PURPOSES, AND IN NO WAY REPRESENTS AN ACTUAL BOUNDARY SURVEY OF THIS PROPERTY.


NORTH CAROLINA DEPARTMENT OF TRANSPORTATION	
RIGHT OF WAY BRANCH	
MEADOW CREEK, LLC	12-8-2021
PARCEL # 013	S:\CADD\U4758\DDRAFT\U4758_dee
DB 4956 PG 1711	UNKNOWN SCALE

	SQR FT	ACRES		SQR M		HECTARES	
PUE Left	2102.552	0.048		195.334		0.020	
FROM - TO	DISTANCE (FT/M)		BEARING	RADIUS (FT/M)		CURVE LENGTH (FT/M)	
-L- Sta 40+00 - 7	112.724	34.358	S 87°1'17.2" W				
7 - 1	21.548	6.568	S 68°47'39.9" E				
1 - 2	111.000	33.833	N 40°58'33.9" E				
2 - 3	16.210	4.941	N 47°56'6.0" W				
3 - 4	86.261	26.292	S 42°45'39.1" W				
4 - 8	2.110	0.643	N 68°49'14.5" W				
8 - 7	31.668	9.653	S 39°53'18.7" W				

TYPE	COUNT	SQR FEET	ACRES
Parcel	1	2505.408	0.058
PUE Left	1	2102.552	0.048
ROW Left	0	0.000	0.000
ROW Right	0	0.000	0.000
PDE Left	0	0.000	0.000
PDE Right	0	0.000	0.000
TDE Left	0	0.000	0.000
TDE Right	0	0.000	0.000
TCE Left	0	0.000	0.000
TCE Right	0	0.000	0.000
PUE Right	0	0.000	0.000
TSE Left	0	0.000	0.000
TSE Right	0	0.000	0.000
DUE Left	0	0.000	0.000
DUE Right	0	0.000	0.000
DTE Left	0	0.000	0.000
DTE Right	0	0.000	0.000
AUE_Left	0	0.000	0.000
AUE_Right	0	0.000	0.000
PCE Left	0	0.000	0.000
PCE Right	0	0.000	0.000
TUE Left	0	0.000	0.000
TUE Right	0	0.000	0.000
REM Left	0	0.000	0.000
REM Right	0	0.000	0.000
Other Left	0	0.000	0.000
Other Right	0	0.000	0.000
PE Left	0	0.000	0.000
PE Right	0	0.000	0.000

THIS MAP IS NOT A CERTIFIED SURVEY AND HAS NOT BEEN REVIEWED BY A LOCAL GOVERNMENT AGENCY FOR COMPLIANCE WITH ANY APPLICABLE LAND DEVELOPMENT REGULATIONS. THE PROPERTY SHOWN ON THIS MAP WAS LOCATED FOR THE NORTH CAROLINA DEPARTMENT OF TRANSPORTATION FOR HIGHWAY DESIGN PURPOSES. SOME ERROR MAY EXIST BETWEEN THE GRAPHICAL AND ACTUAL GROUND LOCATIONS OF PROPERTY LINES. THIS MAP IS TO BE USED AS A GRAPHICAL REPRESENTATION OF THE NCDOT'S INTENT TO ACQUIRE PROPERTY FOR RIGHT OF WAY PURPOSES, AND IN NO WAY REPRESENTS AN ACTUAL BOUNDARY SURVEY OF THIS PROPERTY.

NORTH CAROLINA DEPARTMENT OF TRANSPORTATION	
RIGHT OF WAY BRANCH	
MEADOW CREEK, LLC	12-8-2021
PARCEL # 013	S:\CADD\U4758\DDRAFT\U4758_dee
DB 4956 PG 1711	UNKNOWN SCALE

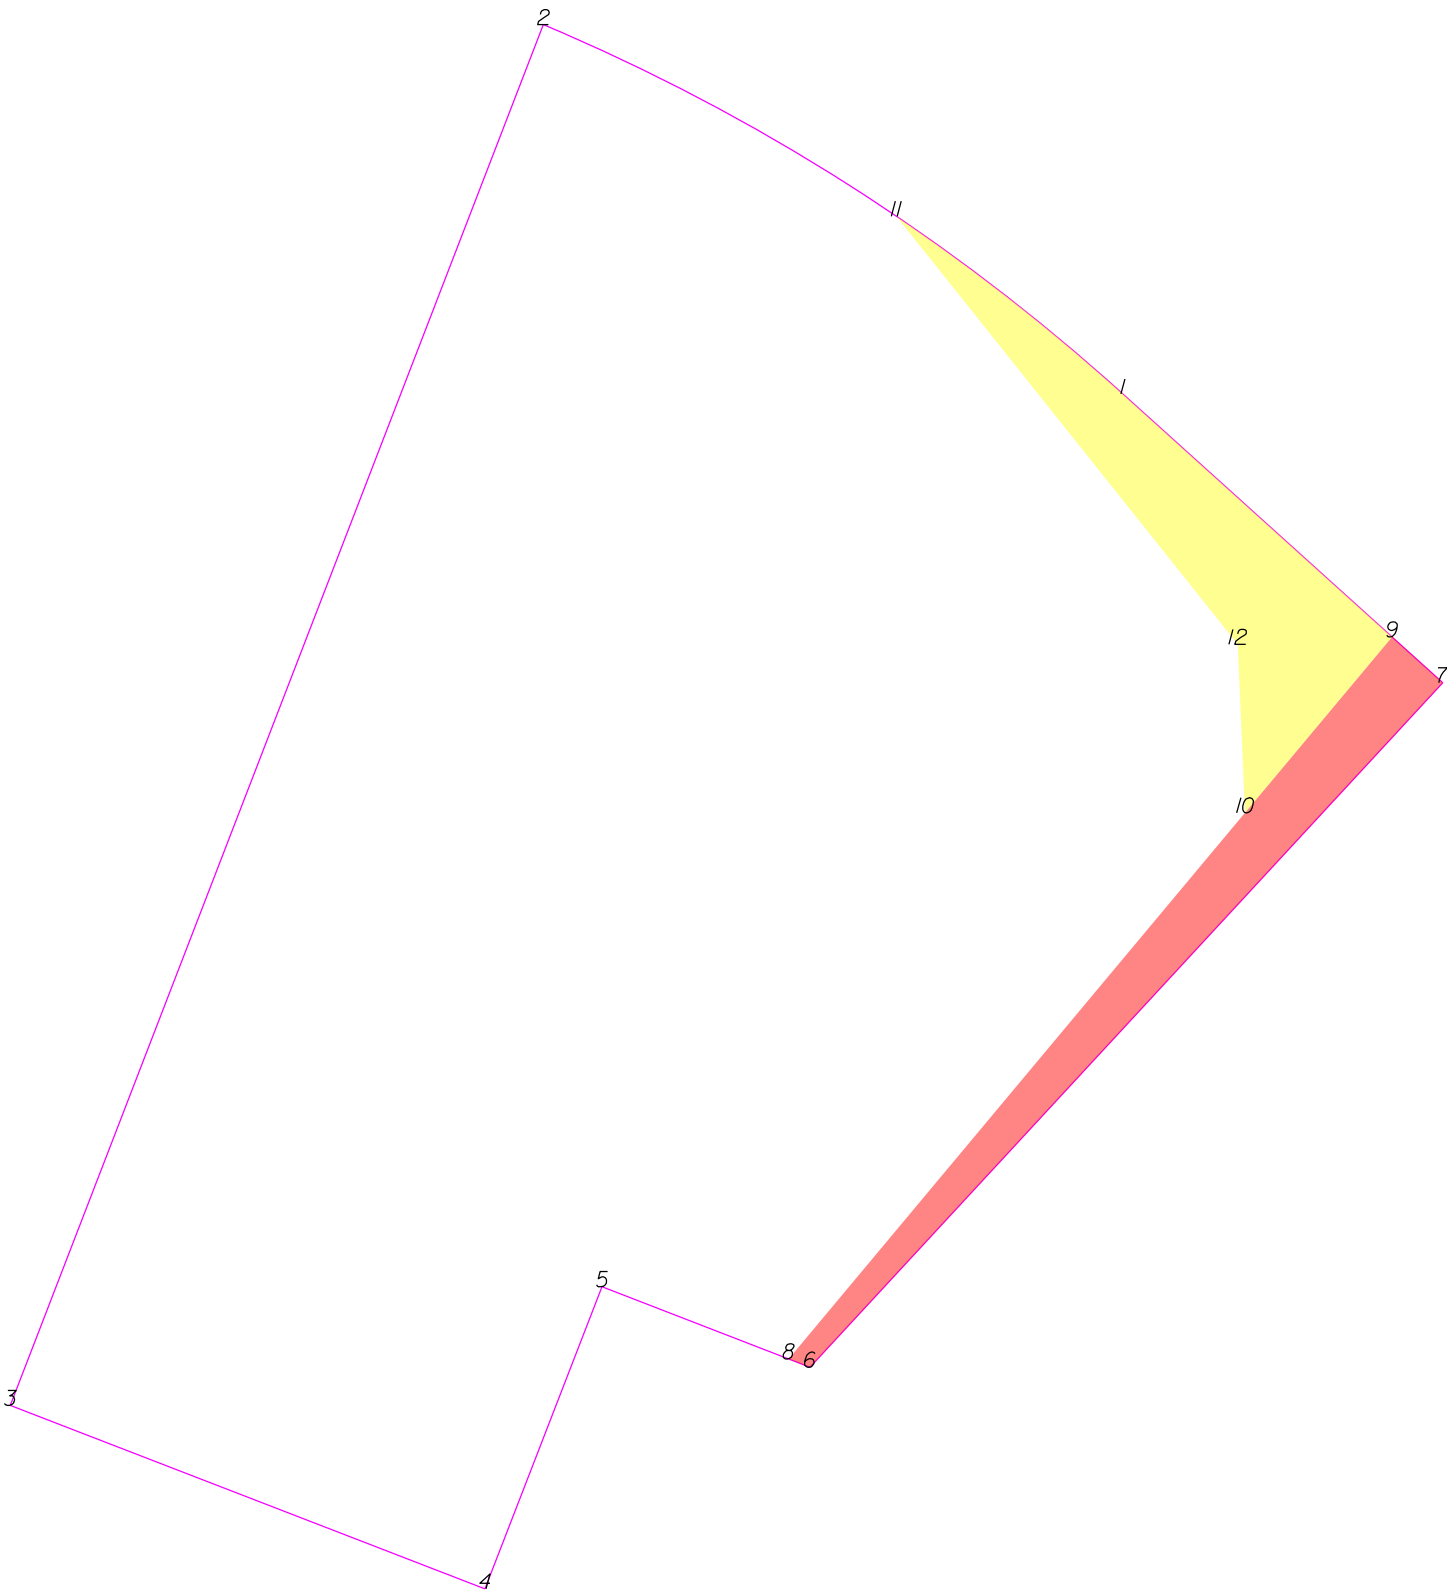

-L- Sta 40+00



THIS MAP IS NOT A CERTIFIED SURVEY AND HAS NOT BEEN REVIEWED BY A LOCAL GOVERNMENT AGENCY FOR COMPLIANCE WITH ANY APPLICABLE LAND DEVELOPMENT REGULATIONS. THE PROPERTY SHOWN ON THIS MAP WAS LOCATED FOR THE NORTH CAROLINA DEPARTMENT OF TRANSPORTATION FOR HIGHWAY DESIGN PURPOSES. SOME ERROR MAY EXIST BETWEEN THE GRAPHICAL AND ACTUAL GROUND LOCATIONS OF PROPERTY LINES. THIS MAP IS TO BE USED AS A GRAPHICAL REPRESENTATION OF THE NCDOT'S INTENT TO ACQUIRE PROPERTY FOR RIGHT OF WAY PURPOSES, AND IN NO WAY REPRESENTS AN ACTUAL BOUNDARY SURVEY OF THIS PROPERTY.

NORTH CAROLINA DEPARTMENT OF TRANSPORTATION	
RIGHT OF WAY BRANCH	
IRENE B.BARR	12-8-2021
PARCEL # 014	S:\CADD\U4758\DDRAFT\U4758_dee
DB 5906 PG 1173	UNKNOWN SCALE


	SQR FT	ACRES	SQR M	HECTARES
PUE Left	359.786	0.008	33.425	0.003
FROM - TO	DISTANCE (FT/M)	BEARING	RADIUS (FT/M)	CURVE LENGTH (FT/M)
-L- Sta 40+00 - 8	94.088	28.678	N 78°41'48.1" W	
8 - 6	2.110	0.643	S 68°49'14.5" E	
6 - 7	86.261	26.292	N 42°45'39.1" E	
7 - 9	6.325	1.928	N 47°56'6.0" W	
9 - 10	21.203	6.463	S 39°53'18.7" W	
10 - 8	65.866	20.076	S 39°53'18.7" W	

	SQR FT	ACRES	SQR M	HECTARES
TCE Left	444.083	0.010	41.257	0.004
FROM - TO	DISTANCE (FT/M)	BEARING	RADIUS (FT/M)	CURVE LENGTH (FT/M)
-L- Sta 40+00 - 1	123.967	37.785	N 29°39'18.4" W	
1 - 11	26.641	8.120	N 51°52'22.1" W	190.000
11 - 12	50.663	15.442	S 38°34'17.2" E	57.912
12 - 10	15.603	4.756	S 2°30'15.8" E	26.662
10 - 9	21.203	6.463	N 39°53'18.7" E	8.127
9 - 1	33.555	10.227	N 47°56'6.0" W	

TYPE	COUNT	SQR FEET	ACRES
Parcel	1	9778.366	0.224
PUE Left	1	359.786	0.008
TCE Left	1	444.083	0.010
ROW Left	0	0.000	0.000
ROW Right	0	0.000	0.000
PDE Left	0	0.000	0.000
PDE Right	0	0.000	0.000
TDE Left	0	0.000	0.000
TDE Right	0	0.000	0.000
TCE Right	0	0.000	0.000
PUE Right	0	0.000	0.000
TSE Left	0	0.000	0.000
TSE Right	0	0.000	0.000
DUE Left	0	0.000	0.000
DUE Right	0	0.000	0.000
DTE Left	0	0.000	0.000
DTE Right	0	0.000	0.000
AUE_Left	0	0.000	0.000
AUE_Right	0	0.000	0.000
PCE Left	0	0.000	0.000
PCE Right	0	0.000	0.000
TUE Left	0	0.000	0.000
TUE Right	0	0.000	0.000
REM Left	0	0.000	0.000
REM Right	0	0.000	0.000
Other Left	0	0.000	0.000
Other Right	0	0.000	0.000
PE Left	0	0.000	0.000
PE Right	0	0.000	0.000

THIS MAP IS NOT A CERTIFIED SURVEY AND HAS NOT BEEN REVIEWED BY A LOCAL GOVERNMENT AGENCY FOR COMPLIANCE WITH ANY APPLICABLE LAND DEVELOPMENT REGULATIONS. THE PROPERTY SHOWN ON THIS MAP WAS LOCATED FOR THE NORTH CAROLINA DEPARTMENT OF TRANSPORTATION FOR HIGHWAY DESIGN PURPOSES. SOME ERROR MAY EXIST BETWEEN THE GRAPHICAL AND ACTUAL GROUND LOCATIONS OF PROPERTY LINES. THIS MAP IS TO BE USED AS A GRAPHICAL REPRESENTATION OF THE NCDOT'S INTENT TO ACQUIRE PROPERTY FOR RIGHT OF WAY PURPOSES, AND IN NO WAY REPRESENTS AN ACTUAL BOUNDARY SURVEY OF THIS PROPERTY.

NORTH CAROLINA DEPARTMENT OF TRANSPORTATION	
RIGHT OF WAY BRANCH	
IRENE B.BARR	12-8-2021
PARCEL # 014	S:\CADD\U4758\DDRAFT\U4758_dee
DB 5906 PG 1173	UNKNOWN SCALE

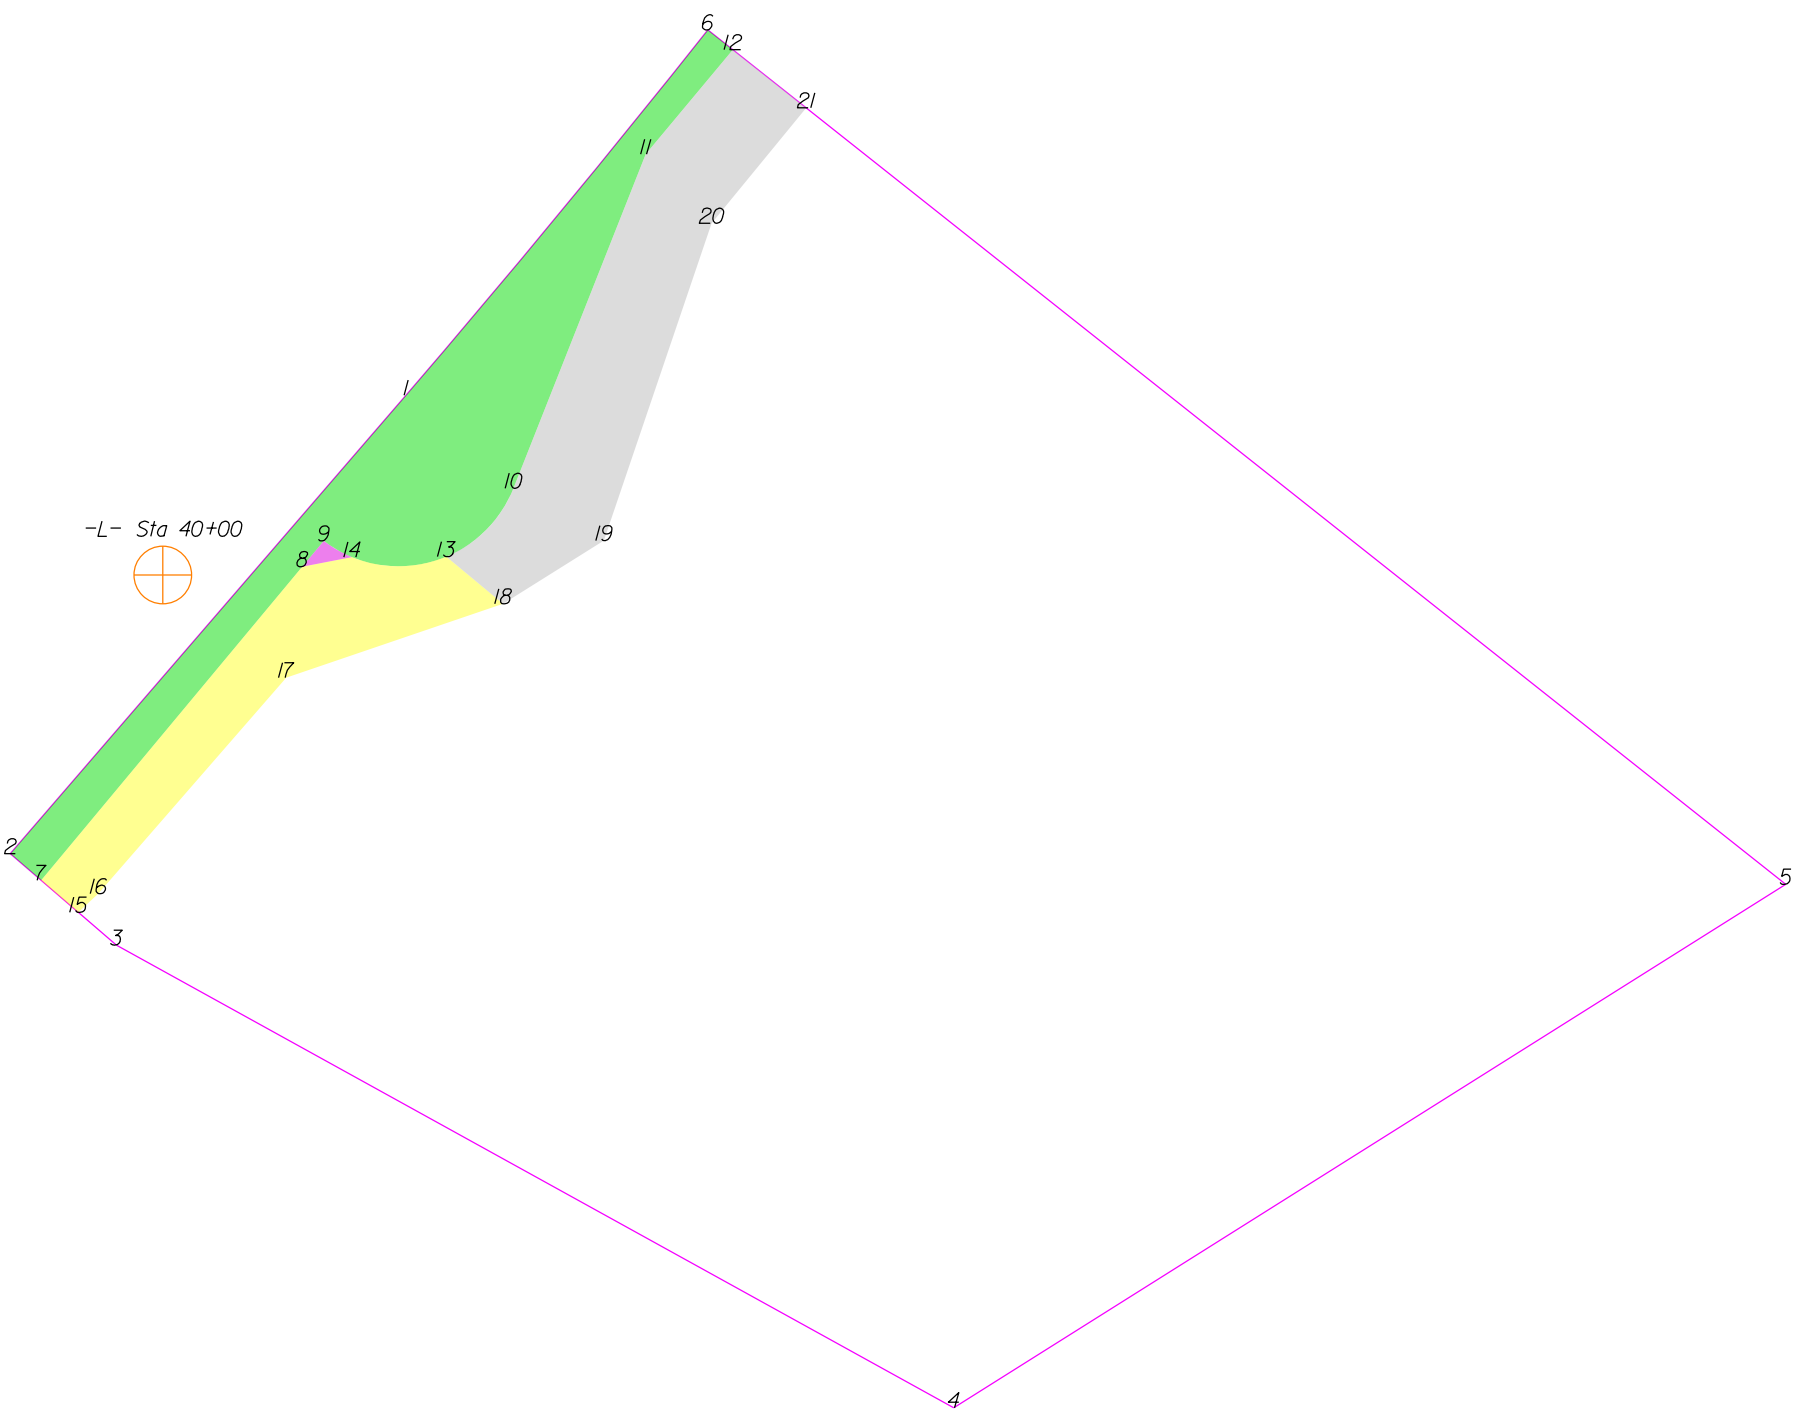

THIS MAP IS NOT A CERTIFIED SURVEY AND HAS NOT BEEN REVIEWED BY A LOCAL GOVERNMENT AGENCY FOR COMPLIANCE WITH ANY APPLICABLE LAND DEVELOPMENT REGULATIONS. THE PROPERTY SHOWN ON THIS MAP WAS LOCATED FOR THE NORTH CAROLINA DEPARTMENT OF TRANSPORTATION FOR HIGHWAY DESIGN PURPOSES. SOME ERROR MAY EXIST BETWEEN THE GRAPHICAL AND ACTUAL GROUND LOCATIONS OF PROPERTY LINES. THIS MAP IS TO BE USED AS A GRAPHICAL REPRESENTATION OF THE NCDOT'S INTENT TO ACQUIRE PROPERTY FOR RIGHT OF WAY PURPOSES, AND IN NO WAY REPRESENTS AN ACTUAL BOUNDARY SURVEY OF THIS PROPERTY.

NORTH CAROLINA DEPARTMENT OF TRANSPORTATION	
RIGHT OF WAY BRANCH	
ALANNA ZAMBRANO	12-8-2021
PARCEL # 015	S:\CADD\U4758\DDRAFT\U4758_dee
DB 7893 PG 1981	UNKNOWN SCALE

	SQR FT	ACRES	SQR M	HECTARES
ROW Right	16604.706	0.381	1542.634	0.154
FROM - TO	DISTANCE (FT/M)	BEARING	RADIUS (FT/M)	CURVE LENGTH (FT/M)
-L- Sta 40+00 - 6	374.567	114.168	N 44°59'11.7" E	
6 - 1	230.240	70.177	S 39°33'2.9" W	5763.580
1 - 2	294.290	89.700	S 40°47'24.2" W	1756.743
2 - 7	19.770	6.026	S 49°12'47.9" E	230.256
7 - 8	198.305	60.444	N 39°46'59.6" E	70.182
8 - 9	16.276	4.961	N 39°46'59.6" E	
9 - 10	95.698	29.169	N 74°29'5.7" E	60.000
10 - 11	174.535	53.198	N 21°35'39.4" E	18.288
11 - 12	66.132	20.157	N 39°46'59.6" E	110.774
12 - 6	15.535	4.735	N 51°35'53.0" W	33.764

	SQR FT	ACRES	SQR M	HECTARES
TCE Right	8271.319	0.190	768.434	0.077
FROM - TO	DISTANCE (FT/M)	BEARING	RADIUS (FT/M)	CURVE LENGTH (FT/M)
-L- Sta 40+00 - 13	138.069	42.084	N 86°18'23.2" E	
13 - 14	45.911	13.994	S 89°47'51.0" W	60.000
14 - 8	24.527	7.476	S 79°1'3.3" W	18.288
8 - 7	198.305	60.444	S 39°46'59.6" W	47.112
7 - 15	23.745	7.237	S 49°12'47.9" E	14.360
15 - 16	13.338	4.065	N 47°21'38.3" E	
16 - 17	139.032	42.377	N 41°1'10.6" E	
17 - 18	111.306	33.926	N 71°11'18.2" E	
18 - 13	35.810	10.915	N 50°13'0.4" W	


	SQR FT	ACRES	SQR M	HECTARES
PDE Right	120.793	0.003	11.222	0.001
FROM - TO	DISTANCE (FT/M)	BEARING	RADIUS (FT/M)	CURVE LENGTH (FT/M)
-L- Sta 40+00 - 14	92.286	28.129	N 84°34'13.8" E	
14 - 9	15.750	4.801	N 60°9'58.5" W	60.000
9 - 8	16.276	4.961	S 39°46'59.6" W	18.288
8 - 14	24.527	7.476	N 79°1'3.3" E	15.795

	SQR FT	ACRES	SQR M	HECTARES
TDE Right	12874.276	0.296	1196.064	0.120
FROM - TO	DISTANCE (FT/M)	BEARING	RADIUS (FT/M)	CURVE LENGTH (FT/M)
-L- Sta 40+00 - 10	175.559	53.510	N 76°6'9.8" E	
10 - 13	46.607	14.206	S 44°26'55.2" W	60.000
13 - 18	35.810	10.915	S 50°13'0.4" E	18.288
18 - 19	57.871	17.639	N 57°54'18.3" E	47.866
19 - 20	162.869	49.643	N 18°43'59.1" E	14.590
20 - 21	72.497	22.097	N 39°22'17.8" E	
21 - 12	45.492	13.866	N 51°35'53.0" W	
12 - 11	66.132	20.157	S 39°46'59.6" W	
11 - 10	174.535	53.198	S 21°35'39.4" W	

TYPE	COUNT	SQR FEET	ACRES
Parcel	1	290228.586	6.663
ROW Right	1	16604.706	0.381
TCE Right	1	8271.319	0.190
PDE Right	1	120.793	0.003
TDE Right	1	12874.276	0.296
ROW Left	0	0.000	0.000
PDE Left	0	0.000	0.000
TDE Left	0	0.000	0.000
TCE Left	0	0.000	0.000
PUE Left	0	0.000	0.000
PUE Right	0	0.000	0.000
TSE Left	0	0.000	0.000
TSE Right	0	0.000	0.000
DUE Left	0	0.000	0.000
DUE Right	0	0.000	0.000
DTE Left	0	0.000	0.000
DTE Right	0	0.000	0.000
AUE_Left	0	0.000	0.000
AUE_Right	0	0.000	0.000
PCE Left	0	0.000	0.000
PCE Right	0	0.000	0.000
TUE Left	0	0.000	0.000
TUE Right	0	0.000	0.000
REM Left	0	0.000	0.000
REM Right	0	0.000	0.000
Other Left	0	0.000	0.000
Other Right	0	0.000	0.000
PE Left	0	0.000	0.000
PE Right	0	0.000	0.000

THIS MAP IS NOT A CERTIFIED SURVEY AND HAS NOT BEEN REVIEWED BY A LOCAL GOVERNMENT AGENCY FOR COMPLIANCE WITH ANY APPLICABLE LAND DEVELOPMENT REGULATIONS. THE PROPERTY SHOWN ON THIS MAP WAS LOCATED FOR THE NORTH CAROLINA DEPARTMENT OF TRANSPORTATION FOR HIGHWAY DESIGN PURPOSES. SOME ERROR MAY EXIST BETWEEN THE GRAPHICAL AND ACTUAL GROUND LOCATIONS OF PROPERTY LINES. THIS MAP IS TO BE USED AS A GRAPHICAL REPRESENTATION OF THE NCDOT'S INTENT TO ACQUIRE PROPERTY FOR RIGHT OF WAY PURPOSES, AND IN NO WAY REPRESENTS AN ACTUAL BOUNDARY SURVEY OF THIS PROPERTY.

NORTH CAROLINA DEPARTMENT OF TRANSPORTATION	
RIGHT OF WAY BRANCH	
ALANNA ZAMBRANO	12-8-2021
PARCEL * 015	S:\CADD\U4758\DDRAFT\U4758_dee
DB 7893 PG 1981	UNKNOWN SCALE

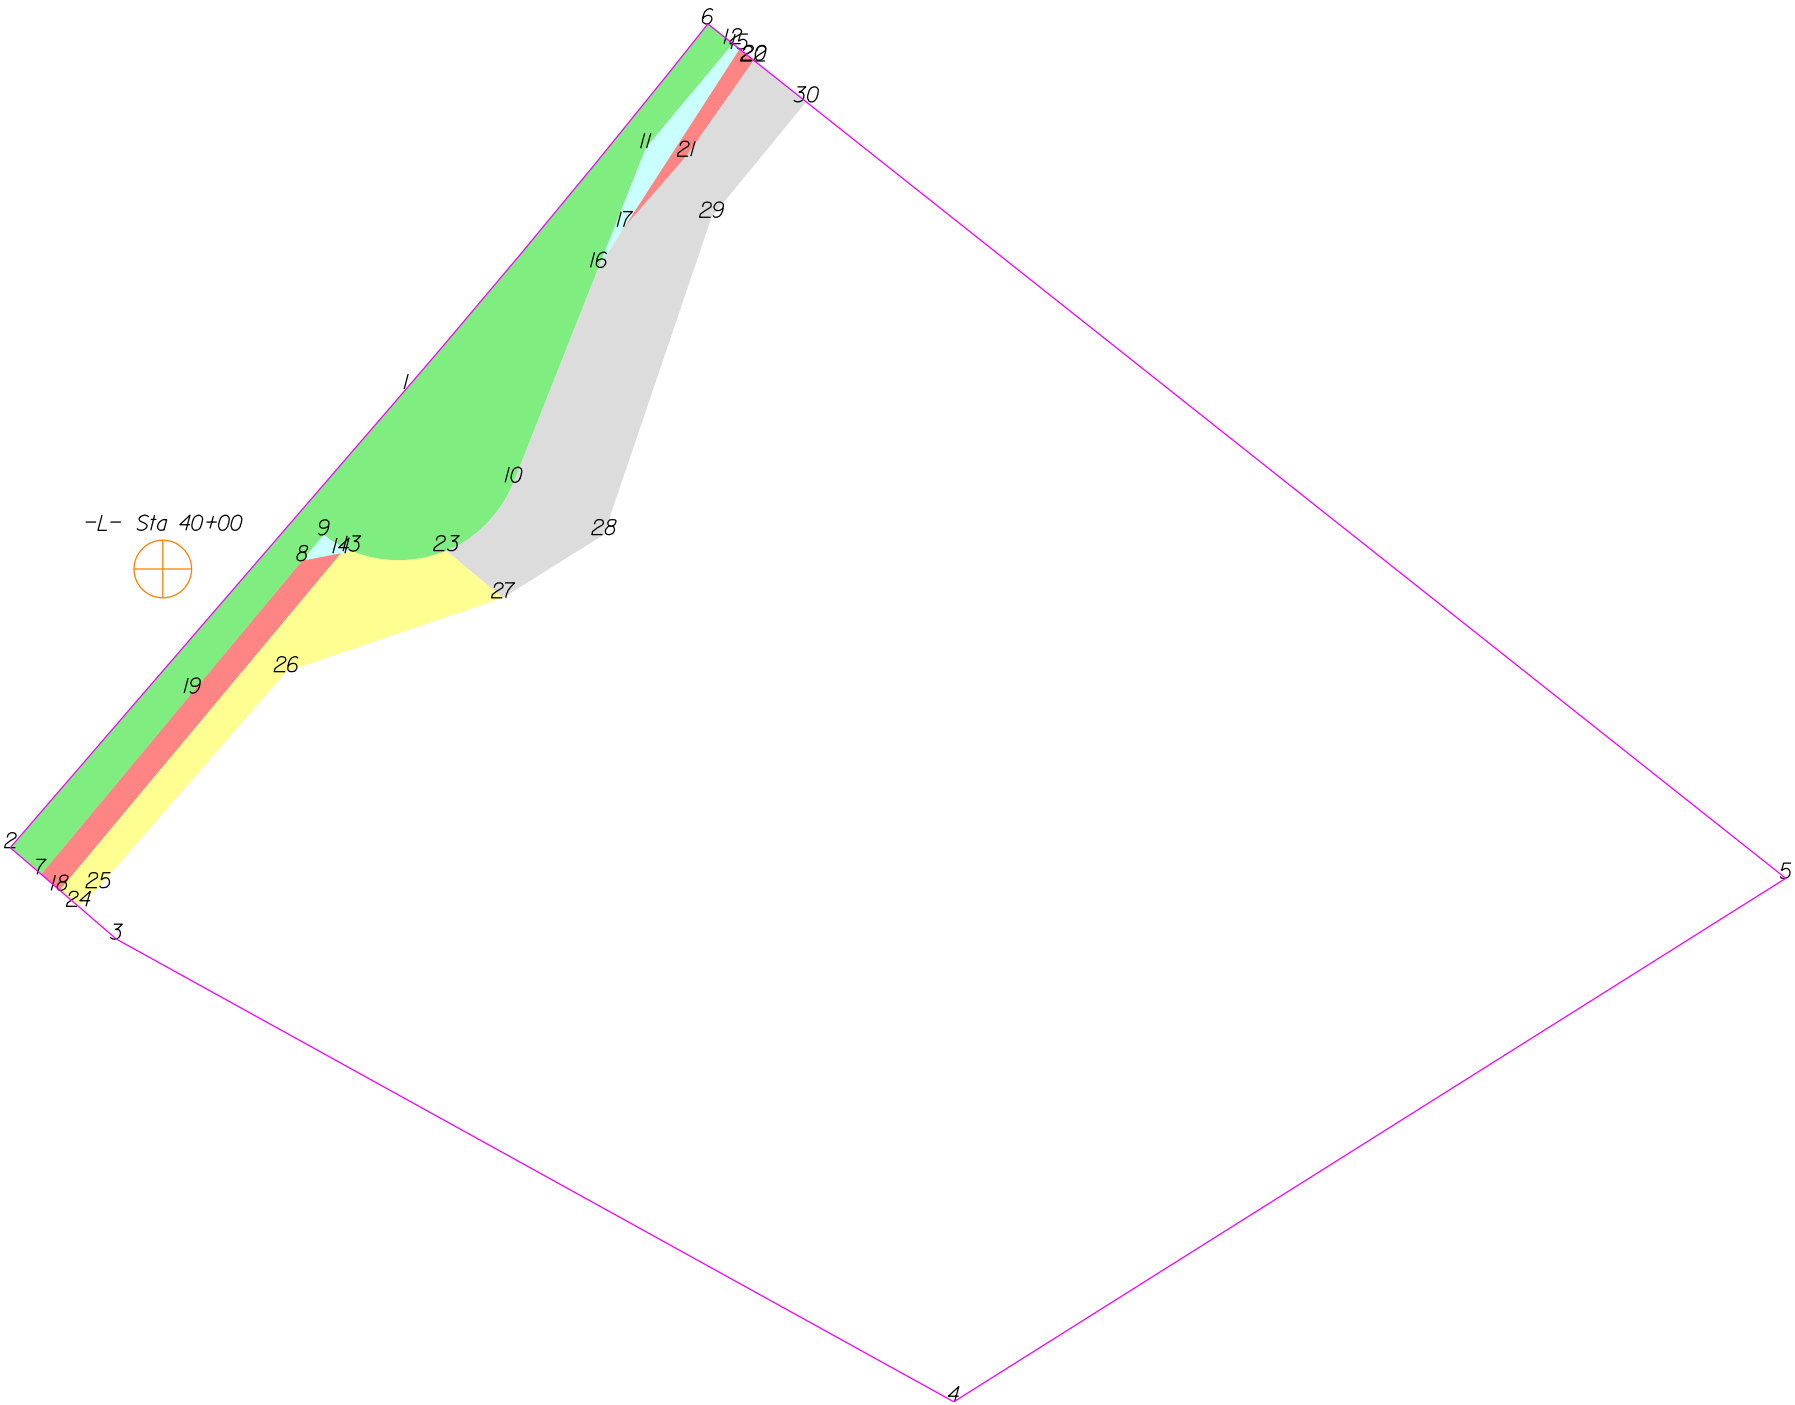

THIS MAP IS NOT A CERTIFIED SURVEY AND HAS NOT BEEN REVIEWED BY A LOCAL GOVERNMENT AGENCY FOR COMPLIANCE WITH ANY APPLICABLE LAND DEVELOPMENT REGULATIONS. THE PROPERTY SHOWN ON THIS MAP WAS LOCATED FOR THE NORTH CAROLINA DEPARTMENT OF TRANSPORTATION FOR HIGHWAY DESIGN PURPOSES. SOME ERROR MAY EXIST BETWEEN THE GRAPHICAL AND ACTUAL GROUND LOCATIONS OF PROPERTY LINES. THIS MAP IS TO BE USED AS A GRAPHICAL REPRESENTATION OF THE NCDOT'S INTENT TO ACQUIRE PROPERTY FOR RIGHT OF WAY PURPOSES, AND IN NO WAY REPRESENTS AN ACTUAL BOUNDARY SURVEY OF THIS PROPERTY.

NORTH CAROLINA DEPARTMENT OF TRANSPORTATION	
RIGHT OF WAY BRANCH	
ALANNA ZAMBRANO	09-6-2022
PARCEL # 015	S:\CADD\U4758\DDRAFT\U4758_dee
DB 7893 PG 1981	UNKNOWN SCALE

	SQR FT	ACRES		SQR M		HECTARES	
ROW Right	16604.706	0.381		1542.634		0.154	
FROM - TO		DISTANCE (FT/M)		BEARING		RADIUS (FT/M)	
-L- Sta 40+00 - 6		374.567	114.168	N 44°59'11.7" E			
6 - 1		230.240	70.177	S 39°33'2.9" W	5763.580	1756.743	230.256
1 - 2		294.290	89.700	S 40°47'24.2" W			
2 - 7		19.770	6.026	S 49°12'47.9" E			
7 - 8		198.305	60.444	N 39°46'59.6" E			
8 - 9		16.276	4.961	N 39°46'59.6" E			
9 - 10		95.698	29.169	N 74°29'5.7" E	60.000	18.288	110.774
10 - 11		174.535	53.198	N 21°35'39.4" E			33.764
11 - 12		66.132	20.157	N 39°46'59.6" E			
12 - 6		15.535	4.735	N 51°35'53.0" W			

	SQR FT	ACRES		SQR M		HECTARES	
DUE Right	120.793	0.003		11.222		0.001	
FROM - TO		DISTANCE (FT/M)		BEARING		RADIUS (FT/M)	
-L- Sta 40+00 - 13		92.286	28.129	N 84°34'13.8" E			
13 - 9		15.750	4.801	N 60°9'58.5" W	60.000	18.288	15.795
9 - 8		16.276	4.961	S 39°46'59.6" W			4.814
8 - 14		19.090	5.819	N 79°1'3.3" E			
14 - 13		5.437	1.657	N 79°1'3.3" E			

	SQR FT	ACRES		SQR M		HECTARES	
DUE Right	903.308	0.021		83.920		0.008	
FROM - TO		DISTANCE (FT/M)		BEARING		RADIUS (FT/M)	
-L- Sta 40+00 - 15		377.332	115.011	N 47°57'28.6" E			
15 - 12		4.155	1.266	N 51°35'53.0" W			
12 - 11		66.132	20.157	S 39°46'59.6" W			
11 - 16		62.221	18.965	S 21°35'39.4" W			
16 - 17		23.482	7.157	N 32°50'17.1" E			
17 - 15		102.788	31.330	N 32°50'17.1" E			

	SQR FT	ACRES		SQR M		HECTARES	
PUE Right	2460.639	0.056		228.602		0.023	
FROM - TO		DISTANCE (FT/M)		BEARING		RADIUS (FT/M)	
-L- Sta 40+00 - 7		159.672	48.668	S 21°43'24.0" W			
7 - 18		11.848	3.611	S 49°12'47.9" E			
18 - 14		213.299	65.014	N 39°50'40.0" E			
14 - 8		19.090	5.819	S 79°1'3.3" W			
8 - 19		83.724	25.519	S 39°46'59.6" W			
19 - 7		114.582	34.925	S 39°46'59.6" W			

	SQR FT	ACRES		SQR M		HECTARES	
PUE Right	583.912	0.013		54.247		0.005	
FROM - TO		DISTANCE (FT/M)		BEARING		RADIUS (FT/M)	
-L- Sta 40+00 - 20		378.904	115.490	N 49°16'46.1" E			
20 - 15		8.862	2.701	N 51°35'53.0" W			
15 - 17		102.788	31.330	S 32°50'17.1" W			
17 - 21		45.443	13.851	N 41°1'49.3" E			
21 - 22		56.545	17.235	N 35°9'30.8" E			
22 - 20		0.454	0.138	N 39°47'45.4" E			

	SQR FT	ACRES		SQR M		HECTARES	
TCE Right	5811.288	0.133		539.888		0.054	
FROM - TO		DISTANCE (FT/M)		BEARING		RADIUS (FT/M)	
-L- Sta 40+00 - 23		138.069	42.084	N 86°18'23.2" E			
23 - 13		45.911	13.994	S 89°47'51.0" W	60.000	18.288	47.112
13 - 14		5.437	1.657	S 79°1'3.3" W			14.360
14 - 18		213.299	65.014	S 39°50'40.0" W			
18 - 24		11.988	3.654	S 49°12'47.9" E			
24 - 25		13.327	4.062	N 46°58'7.4" E			
25 - 26		139.032	42.377	N 41°1'10.6" E			
26 - 27		111.306	33.926	N 71°11'18.2" E			
27 - 23		35.810	10.915	N 50°13'0.4" W			

	SQR FT	ACRES		SQR M		HECTARES	
TDE Right	11387.055	0.261		1057.896		0.106	
FROM - TO		DISTANCE (FT/M)		BEARING		RADIUS (FT/M)	
-L- Sta 40+00 - 10		175.559	53.510	N 76°6'9.8" E			
10 - 23		46.607	14.206	S 44°26'55.2" W	60.000	18.288	47.866
23 - 27		35.810	10.915	S 50°13'0.4" E			14.590
27 - 28		57.871	17.639	N 57°54'18.3" E			
28 - 29		162.869	49.643	N 18°43'59.1" E			
29 - 30		72.497	22.097	N 39°22'17.8" E			
30 - 20		32.476	9.899	N 51°35'53.0" W			
20 - 22		0.454	0.138	S 39°47'45.4" W			
22 - 21		56.545	17.235	S 35°9'30.8" W			
21 - 17		45.443	13.851	S 41°1'49.3" W			
17 - 16		23.482	7.157	S 32°50'17.1" W			
16 - 10		112.314	34.233	S 21°35'39.4" W			


THIS MAP IS NOT A CERTIFIED SURVEY AND HAS NOT BEEN REVIEWED BY A LOCAL GOVERNMENT AGENCY FOR COMPLIANCE WITH ANY APPLICABLE LAND DEVELOPMENT REGULATIONS. THE PROPERTY SHOWN ON THIS MAP WAS LOCATED FOR THE NORTH CAROLINA DEPARTMENT OF TRANSPORTATION FOR HIGHWAY DESIGN PURPOSES. SOME ERROR MAY EXIST BETWEEN THE GRAPHICAL AND ACTUAL GROUND LOCATIONS OF PROPERTY LINES. THIS MAP IS TO BE USED AS A GRAPHICAL REPRESENTATION OF THE NCDOT'S INTENT TO ACQUIRE PROPERTY FOR RIGHT OF WAY PURPOSES, AND IN NO WAY REPRESENTS AN ACTUAL BOUNDARY SURVEY OF THIS PROPERTY.

NORTH CAROLINA DEPARTMENT OF TRANSPORTATION	
RIGHT OF WAY BRANCH	
ALANNA ZAMBRANO	09-6-2022
PARCEL * 015	S:\CADD\U4758\DDRAFT\U4758_dee
DB 7893 PG 1981	UNKNOWN SCALE

TYPE	COUNT	SQR FEET	ACRES
Parcel	1	290228.586	6.663
ROW Right	1	16604.706	0.381
DUE Right	2	1024.101	0.024
PUE Right	2	3044.551	0.070
TCE Right	1	5811.288	0.133
TDE Right	1	11387.055	0.261
ROW Left	0	0.000	0.000
PDE Left	0	0.000	0.000
PDE Right	0	0.000	0.000
TDE Left	0	0.000	0.000
TCE Left	0	0.000	0.000
PUE Left	0	0.000	0.000
TSE Left	0	0.000	0.000
TSE Right	0	0.000	0.000
DUE Left	0	0.000	0.000
DTE Left	0	0.000	0.000
DTE Right	0	0.000	0.000
AUE_Left	0	0.000	0.000
AUE_Right	0	0.000	0.000
PCE Left	0	0.000	0.000
PCE Right	0	0.000	0.000
TUE Left	0	0.000	0.000
TUE Right	0	0.000	0.000
REM Left	0	0.000	0.000
REM Right	0	0.000	0.000
Other Left	0	0.000	0.000
Other Right	0	0.000	0.000
PE Left	0	0.000	0.000
PE Right	0	0.000	0.000

THIS MAP IS NOT A CERTIFIED SURVEY AND HAS NOT BEEN REVIEWED BY A LOCAL GOVERNMENT AGENCY FOR COMPLIANCE WITH ANY APPLICABLE LAND DEVELOPMENT REGULATIONS. THE PROPERTY SHOWN ON THIS MAP WAS LOCATED FOR THE NORTH CAROLINA DEPARTMENT OF TRANSPORTATION FOR HIGHWAY DESIGN PURPOSES. SOME ERROR MAY EXIST BETWEEN THE GRAPHICAL AND ACTUAL GROUND LOCATIONS OF PROPERTY LINES. THIS MAP IS TO BE USED AS A GRAPHICAL REPRESENTATION OF THE NCDOT'S INTENT TO ACQUIRE PROPERTY FOR RIGHT OF WAY PURPOSES, AND IN NO WAY REPRESENTS AN ACTUAL BOUNDARY SURVEY OF THIS PROPERTY.

NORTH CAROLINA DEPARTMENT OF TRANSPORTATION	
RIGHT OF WAY BRANCH	
ALANNA ZAMBRANO	09-6-2022
PARCEL # 015	S:\CADD\U4758\DDRAFT\U4758_dee
DB 7893 PG 1981	UNKNOWN SCALE

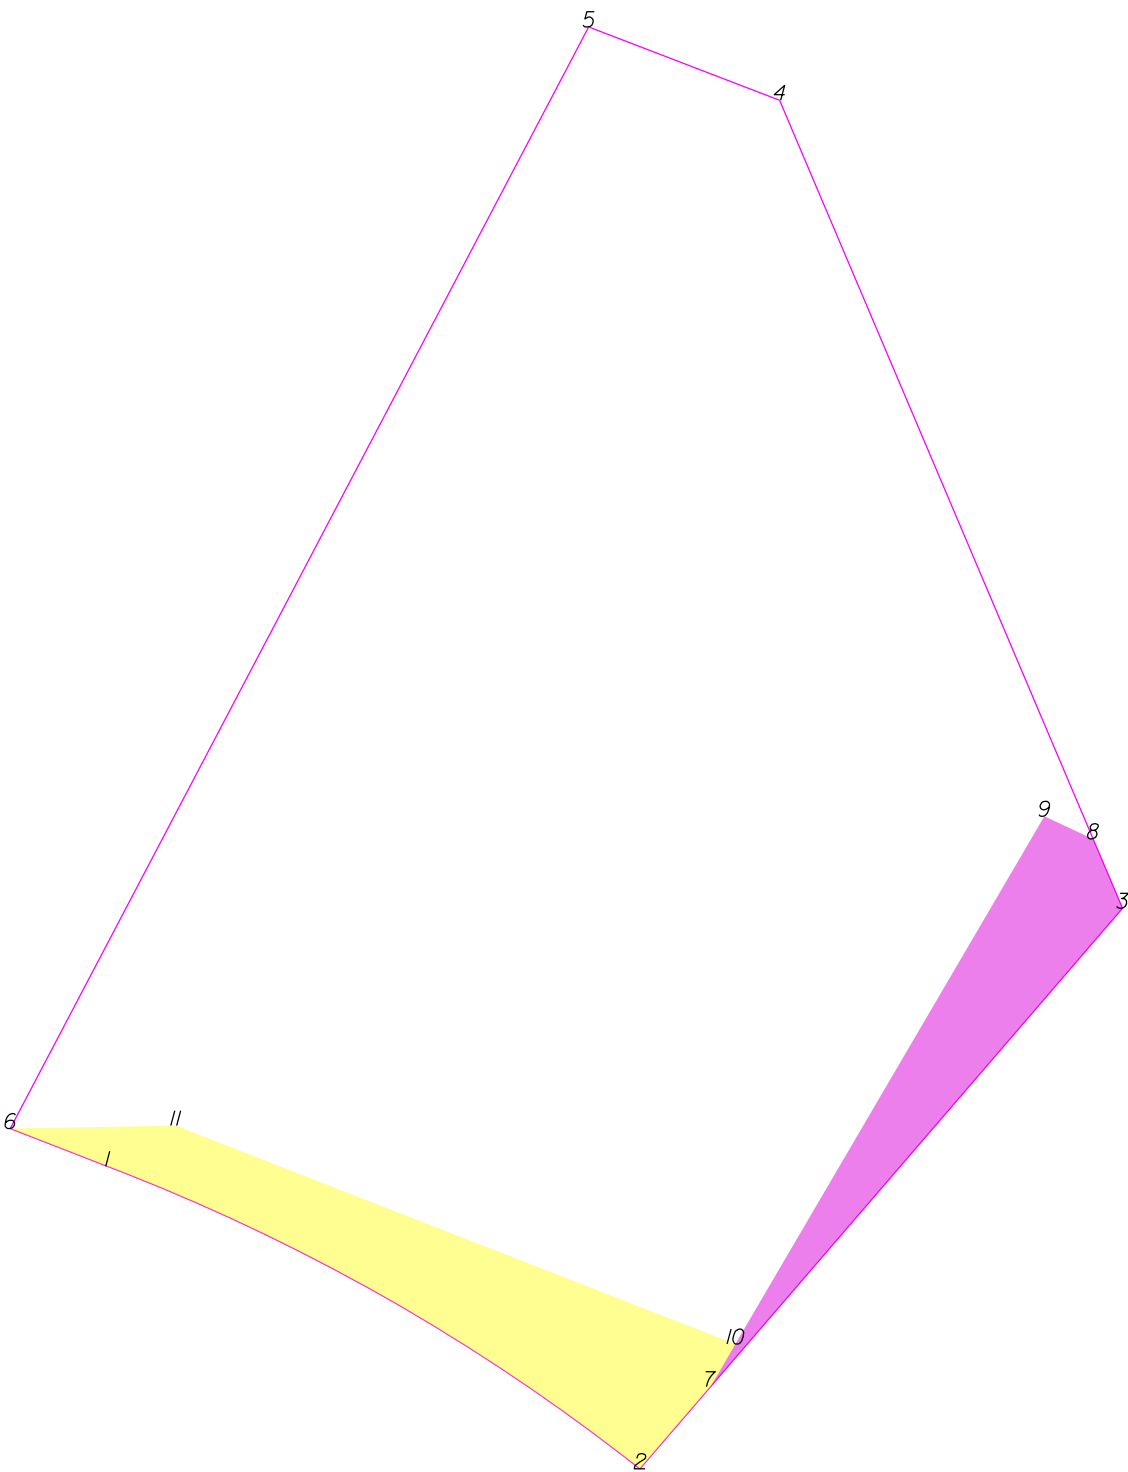

-L- Sta 42+00



THIS MAP IS NOT A CERTIFIED SURVEY AND HAS NOT BEEN REVIEWED BY A LOCAL GOVERNMENT AGENCY FOR COMPLIANCE WITH ANY APPLICABLE LAND DEVELOPMENT REGULATIONS. THE PROPERTY SHOWN ON THIS MAP WAS LOCATED FOR THE NORTH CAROLINA DEPARTMENT OF TRANSPORTATION FOR HIGHWAY DESIGN PURPOSES. SOME ERROR MAY EXIST BETWEEN THE GRAPHICAL AND ACTUAL GROUND LOCATIONS OF PROPERTY LINES. THIS MAP IS TO BE USED AS A GRAPHICAL REPRESENTATION OF THE NCDOT'S INTENT TO ACQUIRE PROPERTY FOR RIGHT OF WAY PURPOSES, AND IN NO WAY REPRESENTS AN ACTUAL BOUNDARY SURVEY OF THIS PROPERTY.

NORTH CAROLINA DEPARTMENT OF TRANSPORTATION	
RIGHT OF WAY BRANCH	
GRACEE AMOR MARTIN QUIBOLOY	12-8-2021
PARCEL # 016	S:\CADD\U4758\DDRAFT\U4758_dee
DB 7104 PG 2059	UNKNOWN SCALE

	SQR FT	ACRES	SQR M	HECTARES
PDE Left	411.972	0.009	38.274	0.004
FROM - TO	DISTANCE (FT/M)	BEARING	RADIUS (FT/M)	CURVE LENGTH (FT/M)
-L- Sta 42+00 - 7	110.527	33.689	S 89°7'49.6" W	
7 - 3	64.895	19.780	N 40°43'54.6" E	
3 - 8	7.755	2.364	N 23°0'0.0" W	
8 - 9	5.512	1.680	N 65°13'18.7" W	
9 - 10	62.852	19.157	S 30°20'19.3" W	
10 - 7	5.074	1.547	S 30°20'19.3" W	

	SQR FT	ACRES	SQR M	HECTARES
TCE Left	641.810	0.015	59.626	0.006
FROM - TO	DISTANCE (FT/M)	BEARING	RADIUS (FT/M)	CURVE LENGTH (FT/M)
-L- Sta 42+00 - 1	173.744	52.957	N 83°3'51.6" W	
1 - 2	62.917	19.177	S 60°23'26.1" E	210.000 64.008 63.154 19.249
2 - 7	11.122	3.390	N 40°43'54.6" E	
7 - 10	5.074	1.547	N 30°20'19.3" E	
10 - 11	61.758	18.824	N 68°40'23.6" W	
11 - 6	17.002	5.182	S 88°57'26.0" W	
6 - 1	10.730	3.271	S 68°50'33.2" E	

TYPE	COUNT	SQR FEET	ACRES
Parcel	1	9062.673	0.208
PDE Left	1	411.972	0.009
TCE Left	1	641.810	0.015
ROW Left	0	0.000	0.000
ROW Right	0	0.000	0.000
PDE Right	0	0.000	0.000
TDE Left	0	0.000	0.000
TDE Right	0	0.000	0.000
TCE Right	0	0.000	0.000
PUE Left	0	0.000	0.000
PUE Right	0	0.000	0.000
TSE Left	0	0.000	0.000
TSE Right	0	0.000	0.000
DUE Left	0	0.000	0.000
DUE Right	0	0.000	0.000
DTE Left	0	0.000	0.000
DTE Right	0	0.000	0.000
AUE_Left	0	0.000	0.000
AUE_Right	0	0.000	0.000
PCE Left	0	0.000	0.000
PCE Right	0	0.000	0.000
TUE Left	0	0.000	0.000
TUE Right	0	0.000	0.000
REM Left	0	0.000	0.000
REM Right	0	0.000	0.000
Other Left	0	0.000	0.000
Other Right	0	0.000	0.000
PE Left	0	0.000	0.000
PE Right	0	0.000	0.000

THIS MAP IS NOT A CERTIFIED SURVEY AND HAS NOT BEEN REVIEWED BY A LOCAL GOVERNMENT AGENCY FOR COMPLIANCE WITH ANY APPLICABLE LAND DEVELOPMENT REGULATIONS. THE PROPERTY SHOWN ON THIS MAP WAS LOCATED FOR THE NORTH CAROLINA DEPARTMENT OF TRANSPORTATION FOR HIGHWAY DESIGN PURPOSES. SOME ERROR MAY EXIST BETWEEN THE GRAPHICAL AND ACTUAL GROUND LOCATIONS OF PROPERTY LINES. THIS MAP IS TO BE USED AS A GRAPHICAL REPRESENTATION OF THE NCDOT'S INTENT TO ACQUIRE PROPERTY FOR RIGHT OF WAY PURPOSES, AND IN NO WAY REPRESENTS AN ACTUAL BOUNDARY SURVEY OF THIS PROPERTY.

NORTH CAROLINA DEPARTMENT OF TRANSPORTATION	
RIGHT OF WAY BRANCH	
GRACEE AMOR MARTIN QUIBOLOY	12-8-2021
PARCEL # 016	S:\CADD\U4758\DDRAFT\U4758_dee
DB 7104 PG 2059	UNKNOWN SCALE

NORTH CAROLINA DEPARTMENT OF TRANSPORTATION	
RIGHT OF WAY BRANCH	
MEADOW CREEK SUBDIVISION	12-8-2021
PARCEL * 017	S:\CADD\U4758\DDRAFT\U4758_dee
DB 5086 PG 1900	UNKNOWN SCALE

	SQR FT	ACRES	SQR M	HECTARES
DUE Left	856.846	0.020	79.604	0.008
FROM - TO	DISTANCE (FT/M)	BEARING	RADIUS (FT/M)	CURVE LENGTH (FT/M)
-L- Sta 42+00 - 8	85.364	26.019	S 83°2'28.7" W	
8 - 14	15.170	4.624	N 40°44'0.4" E	5669.580
14 - 15	24.773	7.551	N 52°31'48.8" W	1728.091
15 - 16	35.164	10.718	S 38°9'13.0" W	15.170
16 - 7	23.122	7.048	S 49°33'35.6" E	4.624
7 - 8	21.250	6.477	N 40°48'36.5" E	

	SQR FT	ACRES	SQR M	HECTARES
PDE Left	1284.900	0.029	119.372	0.012
FROM - TO	DISTANCE (FT/M)	BEARING	RADIUS (FT/M)	CURVE LENGTH (FT/M)
-L- Sta 42+00 - 14	74.845	22.813	N 89°7'1.6" W	
14 - 17	52.003	15.851	N 40°23'38.5" E	5669.580
17 - 18	33.112	10.093	N 65°13'18.7" W	1728.091
18 - 5	7.755	2.364	S 23°0'0.0" E	52.003
5 - 19	64.895	19.780	S 40°43'54.6" W	15.851
19 - 16	11.297	3.443	S 30°20'19.3" W	
16 - 15	35.164	10.718	N 38°9'13.0" E	
15 - 14	24.773	7.551	S 52°31'48.8" E	


	SQR FT	ACRES	SQR M	HECTARES
TCE Left	11.334	0.000	1.053	0.000
FROM - TO	DISTANCE (FT/M)	BEARING	RADIUS (FT/M)	CURVE LENGTH (FT/M)
-L- Sta 42+00 - 19	110.527	33.689	S 89°7'49.6" W	
19 - 6	11.122	3.390	S 40°43'54.6" W	
6 - 16	2.038	0.621	S 49°33'35.6" E	
16 - 19	11.297	3.443	N 30°20'19.3" E	

	SQR FT	ACRES	SQR M	HECTARES
TCE Left	21677.649	0.498	2013.928	0.201
FROM - TO	DISTANCE (FT/M)	BEARING	RADIUS (FT/M)	CURVE LENGTH (FT/M)
-L- Sta 42+00 - 17	57.909	17.651	N 45°15'48.8" W	
17 - 9	297.755	90.756	N 38°37'35.6" E	5669.580
9 - 10	252.366	76.921	N 37°7'18.5" E	1728.091
10 - 20	70.907	21.612	N 37°59'8.1" E	297.789
20 - 21	55.125	16.802	N 47°33'49.1" W	90.766
21 - 22	12.810	3.904	S 42°15'52.1" W	
22 - 23	88.821	27.073	S 14°15'27.5" W	
23 - 24	185.334	56.490	S 41°19'54.1" W	
24 - 25	200.000	60.960	S 39°46'59.6" W	
25 - 26	50.990	15.542	S 28°28'23.8" W	
26 - 27	101.049	30.800	S 42°30'34.3" W	
27 - 18	5.769	1.758	S 23°0'0.0" E	
18 - 17	33.112	10.093	S 65°13'18.7" E	

TYPE	COUNT	SQR FEET	ACRES
Parcel	1	234339.452	5.380
DUE Left	1	856.846	0.020
PDE Left	1	1284.900	0.029
TCE Left	2	21688.983	0.498
ROW Left	0	0.000	0.000
ROW Right	0	0.000	0.000
PDE Right	0	0.000	0.000
TDE Left	0	0.000	0.000
TDE Right	0	0.000	0.000
TCE Right	0	0.000	0.000
PUE Left	0	0.000	0.000
PUE Right	0	0.000	0.000
TSE Left	0	0.000	0.000
TSE Right	0	0.000	0.000
DUE Right	0	0.000	0.000
DTE Left	0	0.000	0.000
DTE Right	0	0.000	0.000
AUE_Left	0	0.000	0.000
AUE_Right	0	0.000	0.000
PCE Left	0	0.000	0.000
PCE Right	0	0.000	0.000
TUE Left	0	0.000	0.000
TUE Right	0	0.000	0.000
REM Left	0	0.000	0.000
REM Right	0	0.000	0.000
Other Left	0	0.000	0.000
Other Right	0	0.000	0.000
PE Left	0	0.000	0.000
PE Right	0	0.000	0.000

THIS MAP IS NOT A CERTIFIED SURVEY AND HAS NOT BEEN REVIEWED BY A LOCAL GOVERNMENT AGENCY FOR COMPLIANCE WITH ANY APPLICABLE LAND DEVELOPMENT REGULATIONS. THE PROPERTY SHOWN ON THIS MAP WAS LOCATED FOR THE NORTH CAROLINA DEPARTMENT OF TRANSPORTATION FOR HIGHWAY DESIGN PURPOSES. SOME ERROR MAY EXIST BETWEEN THE GRAPHICAL AND ACTUAL GROUND LOCATIONS OF PROPERTY LINES. THIS MAP IS TO BE USED AS A GRAPHICAL REPRESENTATION OF THE NCDOT'S INTENT TO ACQUIRE PROPERTY FOR RIGHT OF WAY PURPOSES, AND IN NO WAY REPRESENTS AN ACTUAL BOUNDARY SURVEY OF THIS PROPERTY.

NORTH CAROLINA DEPARTMENT OF TRANSPORTATION	
RIGHT OF WAY BRANCH	
MEADOW CREEK SUBDIVISION	12-8-2021
PARCEL # 017	S:\CADD\U4758\DDRAFT\U4758_dee
DB 5086 PG 1900	UNKNOWN SCALE

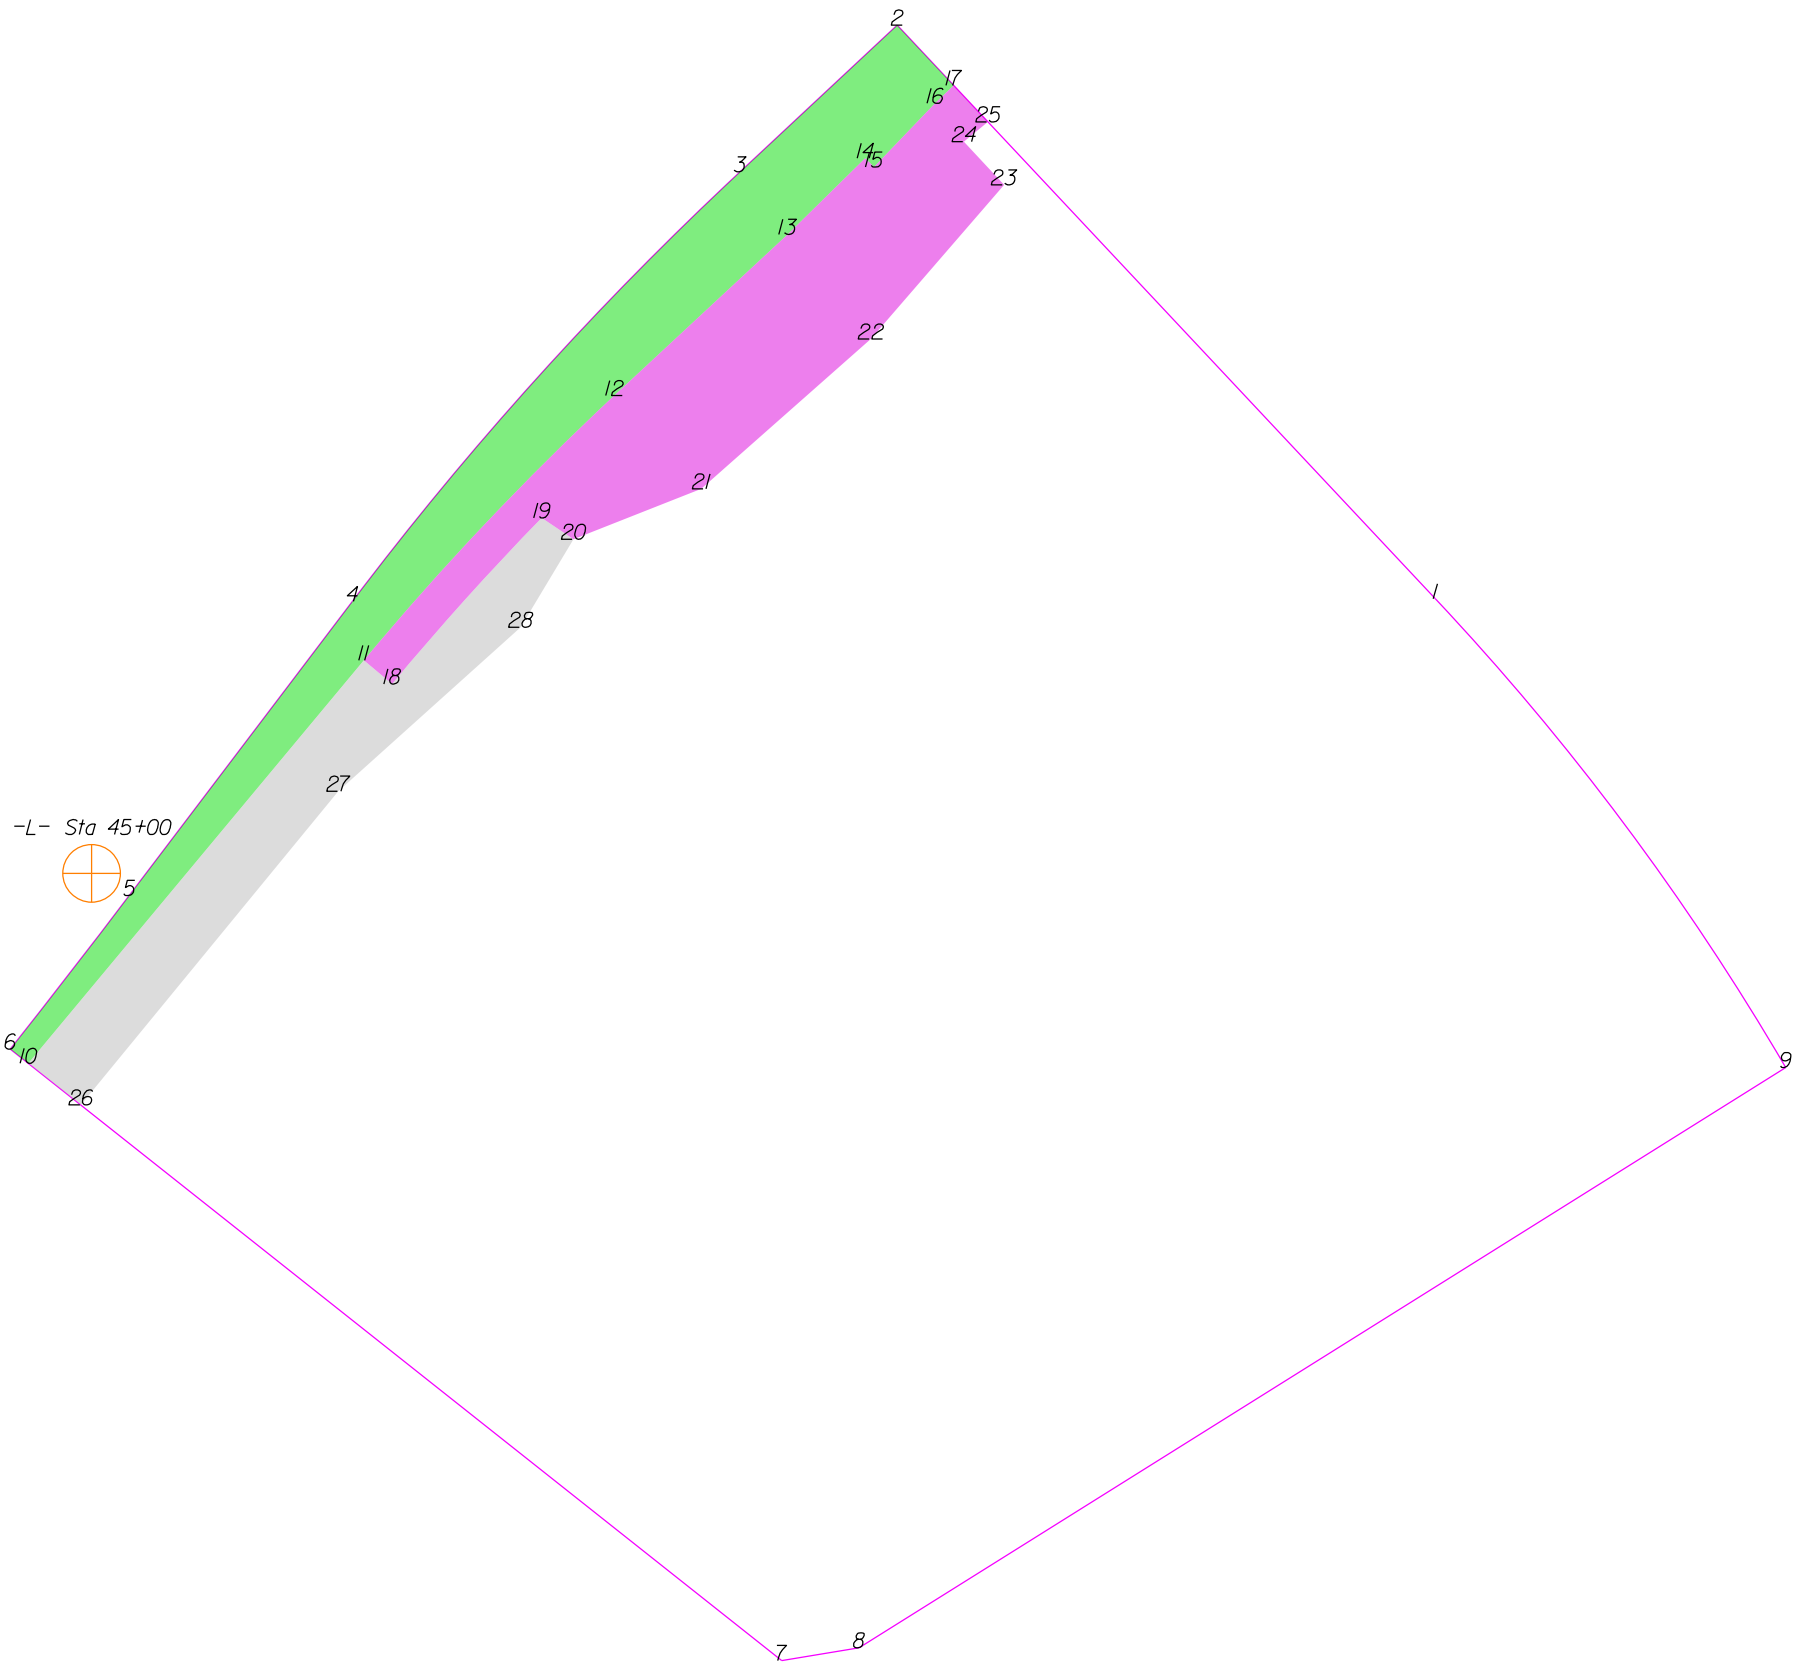

THIS MAP IS NOT A CERTIFIED SURVEY AND HAS NOT BEEN REVIEWED BY A LOCAL GOVERNMENT AGENCY FOR COMPLIANCE WITH ANY APPLICABLE LAND DEVELOPMENT REGULATIONS. THE PROPERTY SHOWN ON THIS MAP WAS LOCATED FOR THE NORTH CAROLINA DEPARTMENT OF TRANSPORTATION FOR HIGHWAY DESIGN PURPOSES. SOME ERROR MAY EXIST BETWEEN THE GRAPHICAL AND ACTUAL GROUND LOCATIONS OF PROPERTY LINES. THIS MAP IS TO BE USED AS A GRAPHICAL REPRESENTATION OF THE NCDOT'S INTENT TO ACQUIRE PROPERTY FOR RIGHT OF WAY PURPOSES, AND IN NO WAY REPRESENTS AN ACTUAL BOUNDARY SURVEY OF THIS PROPERTY.

NORTH CAROLINA DEPARTMENT OF TRANSPORTATION	
RIGHT OF WAY BRANCH	
ALANNA ALEXANDER ZAMBRANO	12-8-2021
PARCEL # 018	S:\CADD\U4758\DDRAFT\U4758_dee
DB 7881 PG 1053	UNKNOWN SCALE

	SQR FT	ACRES		SQR M		HECTARES	
ROW Right	34071.457	0.782		3165.355		0.317	
FROM - TO	DISTANCE (FT/M)		BEARING	RADIUS (FT/M)		CURVE LENGTH (FT/M)	
-L- Sta 45+00 - 3	648.705	197.726	N 42°45'14.7" E				
3 - 4	392.912	119.760	S 42°47.1" W	2257.830	688.188	393.409	119.911
4 - 5	250.620	76.389	S 37°11'25.2" W				
5 - 6	131.930	40.212	S 37°45'1.9" W	5763.580	1756.743	131.933	40.213
6 - 10	15.535	4.735	S 51°35'53.0" E				
10 - 11	355.989	108.506	N 39°46'59.6" E				
11 - 12	247.530	75.447	N 43°25'16.5" E	1950.500	594.514	247.697	75.498
12 - 13	160.631	48.960	N 47°3'33.4" E				
13 - 14	73.846	22.508	N 45°33'40.0" E				
14 - 15	8.407	2.562	S 44°26'20.0" E				
15 - 16	60.008	18.290	N 43°51'26.7" E				
16 - 17	17.589	5.361	N 45°54'48.7" E				
17 - 2	56.164	17.119	N 43°10'21.8" W				
2 - 3	145.910	44.473	S 46°55'14.3" W				


	SQR FT	ACRES		SQR M		HECTARES	
PDE Right	35535.852	0.816		3301.402		0.330	
FROM - TO	DISTANCE (FT/M)		BEARING	RADIUS (FT/M)		CURVE LENGTH (FT/M)	
-L- Sta 45+00 - 12	480.861	146.567	N 47°34'36.3" E				
12 - 11	247.530	75.447	S 43°25'16.5" W	1950.500	594.514	247.697	75.498
11 - 18	25.000	7.620	S 50°13'0.4" E				
18 - 19	151.702	46.239	N 42°2'27.0" E	1925.500	586.894	151.741	46.251
19 - 20	25.944	7.908	S 56°15'3.3" E				
20 - 21	93.201	28.408	N 68°27'58.4" E				
21 - 22	153.682	46.842	N 48°33'2.7" E				
22 - 23	138.316	42.159	N 40°50'0.4" E				
23 - 24	40.000	12.192	N 42°56'26.6" W				
24 - 25	21.217	6.467	N 50°29'49.0" E				
25 - 17	34.003	10.364	N 43°10'21.8" W				
17 - 16	17.589	5.361	S 45°54'48.7" W				
16 - 15	60.008	18.290	S 43°51'26.7" W				
15 - 14	8.407	2.562	N 44°26'20.0" W				
14 - 13	73.846	22.508	S 45°33'40.0" W				
13 - 12	160.631	48.960	S 47°3'33.4" W				

	SQR FT	ACRES		SQR M		HECTARES	
TDE Right	21491.280	0.493		1996.613		0.200	
FROM - TO	DISTANCE (FT/M)		BEARING	RADIUS (FT/M)		CURVE LENGTH (FT/M)	
-L- Sta 45+00 - 19	389.379	118.683	N 51°42'39.4" E				
19 - 18	151.702	46.239	S 42°2'27.0" W	1925.500	586.894	151.741	46.251
18 - 11	25.000	7.620	N 50°13'0.4" W				
11 - 10	355.989	108.506	S 39°46'59.6" W				
10 - 26	45.492	13.866	S 51°35'53.0" E				
26 - 27	275.512	83.976	N 39°22'17.8" E				
27 - 28	166.490	50.746	N 48°2'54.9" E				
28 - 20	69.758	21.262	N 30°59'42.5" E				
20 - 19	25.944	7.908	N 56°15'3.3" W				

TYPE	COUNT	SQR FEET	ACRES
Parcel	1	707426.245	16.240
ROW Right	1	34071.457	0.782
PDE Right	1	35535.852	0.816
TDE Right	1	21491.280	0.493
ROW Left	0	0.000	0.000
PDE Left	0	0.000	0.000
TDE Left	0	0.000	0.000
TCE Left	0	0.000	0.000
TCE Right	0	0.000	0.000
PUE Left	0	0.000	0.000
PUE Right	0	0.000	0.000
TSE Left	0	0.000	0.000
TSE Right	0	0.000	0.000
DUE Left	0	0.000	0.000
DUE Right	0	0.000	0.000
DTE Left	0	0.000	0.000
DTE Right	0	0.000	0.000
AUE_Left	0	0.000	0.000
AUE_Right	0	0.000	0.000
PCE Left	0	0.000	0.000
PCE Right	0	0.000	0.000
TUE Left	0	0.000	0.000
TUE Right	0	0.000	0.000
REM Left	0	0.000	0.000
REM Right	0	0.000	0.000
Other Left	0	0.000	0.000
Other Right	0	0.000	0.000
PE Left	0	0.000	0.000
PE Right	0	0.000	0.000

THIS MAP IS NOT A CERTIFIED SURVEY AND HAS NOT BEEN REVIEWED BY A LOCAL GOVERNMENT AGENCY FOR COMPLIANCE WITH ANY APPLICABLE LAND DEVELOPMENT REGULATIONS. THE PROPERTY SHOWN ON THIS MAP WAS LOCATED FOR THE NORTH CAROLINA DEPARTMENT OF TRANSPORTATION FOR HIGHWAY DESIGN PURPOSES. SOME ERROR MAY EXIST BETWEEN THE GRAPHICAL AND ACTUAL GROUND LOCATIONS OF PROPERTY LINES. THIS MAP IS TO BE USED AS A GRAPHICAL REPRESENTATION OF THE NCDOT'S INTENT TO ACQUIRE PROPERTY FOR RIGHT OF WAY PURPOSES, AND IN NO WAY REPRESENTS AN ACTUAL BOUNDARY SURVEY OF THIS PROPERTY.

NORTH CAROLINA DEPARTMENT OF TRANSPORTATION	
RIGHT OF WAY BRANCH	
ALANNA ALEXANDER ZAMBRANO	12-8-2021
PARCEL * 018	S:\CADD\U4758\DDRAFT\U4758_dee
DB 7881 PG 1053	UNKNOWN SCALE

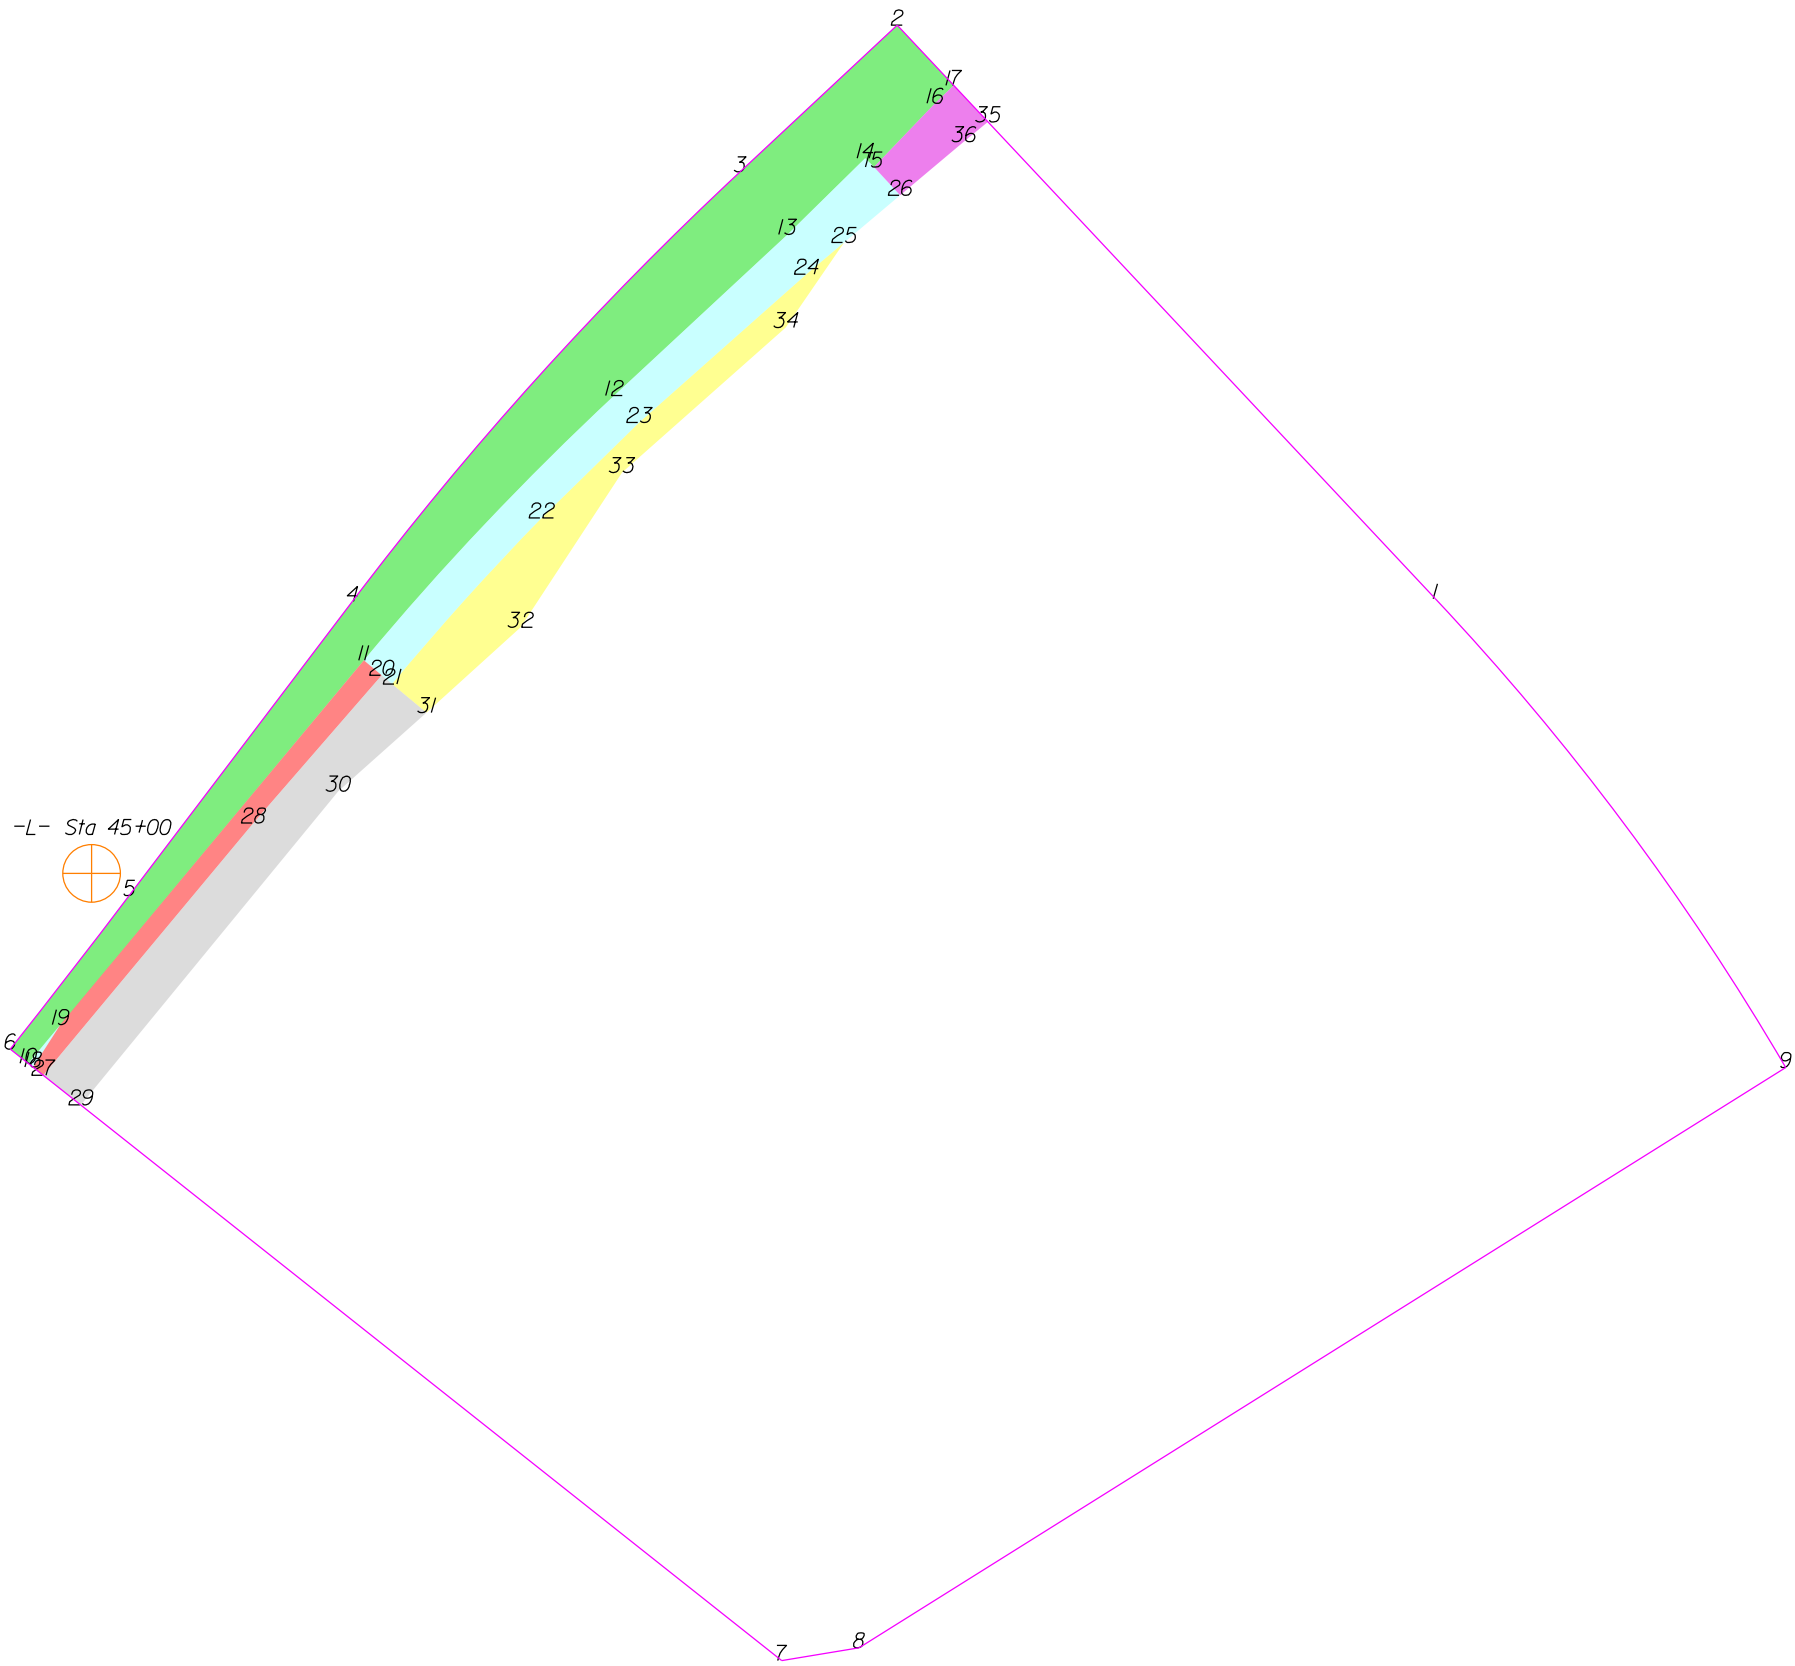

THIS MAP IS NOT A CERTIFIED SURVEY AND HAS NOT BEEN REVIEWED BY A LOCAL GOVERNMENT AGENCY FOR COMPLIANCE WITH ANY APPLICABLE LAND DEVELOPMENT REGULATIONS. THE PROPERTY SHOWN ON THIS MAP WAS LOCATED FOR THE NORTH CAROLINA DEPARTMENT OF TRANSPORTATION FOR HIGHWAY DESIGN PURPOSES. SOME ERROR MAY EXIST BETWEEN THE GRAPHICAL AND ACTUAL GROUND LOCATIONS OF PROPERTY LINES. THIS MAP IS TO BE USED AS A GRAPHICAL REPRESENTATION OF THE NCDOT'S INTENT TO ACQUIRE PROPERTY FOR RIGHT OF WAY PURPOSES, AND IN NO WAY REPRESENTS AN ACTUAL BOUNDARY SURVEY OF THIS PROPERTY.

NORTH CAROLINA DEPARTMENT OF TRANSPORTATION	
RIGHT OF WAY BRANCH	
ALANNA ALEXANDER ZAMBRANO	09-6-2022
PARCEL # 018	S:\CADD\U4758\DDRAFT\U4758_dee
DB 788/ PG 1053	UNKNOWN SCALE

	SQR FT	ACRES	SQR M	HECTARES
ROW Right	34071.457	0.782	3165.355	0.317
FROM - TO	DISTANCE (FT/M)	BEARING	RADIUS (FT/M)	CURVE LENGTH (FT/M)
-L- Sta 45+00 - 3	648.705	197.726	N 42°45'14.7" E	
3 - 4	392.912	119.760	S 42°47'1" W	2257.830
4 - 5	250.620	76.389	S 37°11'25.2" W	688.188
5 - 6	131.930	40.212	S 37°45'1.9" W	393.409
6 - 10	15.535	4.735	S 51°35'53.0" E	131.933
10 - 11	355.989	108.506	N 39°46'59.6" E	40.213
11 - 12	247.530	75.447	N 43°25'16.5" E	
12 - 13	160.631	48.960	N 47°3'33.4" E	1950.500
13 - 14	73.846	22.508	N 45°33'40.0" E	594.514
14 - 15	8.407	2.562	S 44°26'20.0" E	247.697
15 - 16	60.008	18.290	N 43°51'26.7" E	75.498
16 - 17	17.589	5.361	N 45°54'48.7" E	
17 - 2	56.164	17.119	N 43°10'21.8" W	
2 - 3	145.910	44.473	S 46°55'14.3" W	

	SQR FT	ACRES	SQR M	HECTARES
DUE Right	71.031	0.002	6.599	0.001
FROM - TO	DISTANCE (FT/M)	BEARING	RADIUS (FT/M)	CURVE LENGTH (FT/M)
-L- Sta 45+00 - 10	135.935	41.433	S 18°25'41.6" W	
10 - 18	4.155	1.266	S 51°35'53.0" E	
18 - 19	34.352	10.471	N 32°50'17.1" E	
19 - 10	34.200	10.424	S 39°46'59.6" W	

	SQR FT	ACRES	SQR M	HECTARES
DUE Right	12853.816	0.295	1194.163	0.119
FROM - TO	DISTANCE (FT/M)	BEARING	RADIUS (FT/M)	CURVE LENGTH (FT/M)
-L- Sta 45+00 - 12	480.861	146.567	N 47°34'36.3" E	
12 - 11	247.530	75.447	S 43°25'16.5" W	1950.500
11 - 20	15.812	4.820	S 50°13'0.4" E	594.514
20 - 21	9.188	2.800	S 50°13'0.4" E	247.697
21 - 22	151.702	46.239	N 42°2'27.0" E	75.498
22 - 23	92.772	28.277	N 45°40'44.0" E	
23 - 24	151.670	46.229	N 48°22'53.7" E	151.741
24 - 25	33.437	10.192	N 49°55'55.0" E	46.251
25 - 26	49.706	15.150	N 49°55'55.0" E	
26 - 15	26.194	7.984	N 42°56'0.8" W	
15 - 14	8.407	2.562	N 44°26'20.0" W	
14 - 13	73.846	22.508	S 45°33'40.0" W	
13 - 12	160.631	48.960	S 47°3'33.4" W	

	SQR FT	ACRES	SQR M	HECTARES
PUE Right	4754.069	0.109	441.669	0.044
FROM - TO	DISTANCE (FT/M)	BEARING	RADIUS (FT/M)	CURVE LENGTH (FT/M)
-L- Sta 45+00 - 18	137.410	41.883	S 16°47'58.9" W	
18 - 27	8.862	2.701	S 51°35'53.0" E	
27 - 28	222.864	67.929	N 39°47'45.4" E	
28 - 20	132.840	40.490	N 40°58'9.7" E	
20 - 11	15.812	4.820	N 50°13'0.4" W	
11 - 19	321.789	98.081	S 39°46'59.6" W	
19 - 18	34.352	10.471	S 32°50'17.1" W	

	SQR FT	ACRES	SQR M	HECTARES
TDE Right	11386.657	0.261	1057.859	0.106
FROM - TO	DISTANCE (FT/M)	BEARING	RADIUS (FT/M)	CURVE LENGTH (FT/M)
-L- Sta 45+00 - 27	140.913	42.950	S 13°26'51.7" W	
27 - 29	32.476	9.899	S 51°35'53.0" E	
29 - 30	275.512	83.976	N 39°22'17.8" E	
30 - 31	80.292	24.473	N 48°22'42.8" E	
31 - 21	30.500	9.296	N 50°13'17.1" W	
21 - 20	9.188	2.800	N 50°13'0.4" W	
20 - 28	132.840	40.490	S 40°58'9.7" W	
28 - 27	222.864	67.929	S 39°47'45.4" W	

	SQR FT	ACRES	SQR M	HECTARES
TCE Right	9923.527	0.228	921.929	0.092
FROM - TO	DISTANCE (FT/M)	BEARING	RADIUS (FT/M)	CURVE LENGTH (FT/M)
-L- Sta 45+00 - 22	389.379	118.683	N 51°42'39.4" E	
22 - 21	151.702	46.239	S 42°2'27.0" W	1925.500
21 - 31	30.500	9.296	S 50°13'17.1" E	586.894
31 - 32	86.201	26.274	N 47°44'28.5" E	151.741
32 - 33	125.595	38.282	N 33°13'50.4" E	46.251
33 - 34	148.527	45.271	N 48°29'59.9" E	
34 - 25	70.091	21.364	N 34°25'49.7" E	
25 - 24	33.437	10.192	S 49°55'55.0" W	
24 - 23	151.670	46.229	S 48°22'53.7" W	
23 - 22	92.772	28.277	S 45°40'44.0" W	

	SQR FT	ACRES	SQR M	HECTARES
PDE Right	2347.715	0.054	218.111	0.022
FROM - TO	DISTANCE (FT/M)	BEARING	RADIUS (FT/M)	CURVE LENGTH (FT/M)
-L- Sta 45+00 - 35	794.214	242.077	N 50°1'36.2" E	

THIS MAP IS NOT A CERTIFIED SURVEY AND HAS NOT BEEN REVIEWED BY A LOCAL GOVERNMENT AGENCY FOR COMPLIANCE WITH ANY APPLICABLE LAND DEVELOPMENT REGULATIONS. THE PROPERTY SHOWN ON THIS MAP WAS LOCATED FOR THE NORTH CAROLINA DEPARTMENT OF TRANSPORTATION FOR HIGHWAY DESIGN PURPOSES. SOME ERROR MAY EXIST BETWEEN THE GRAPHICAL AND ACTUAL GROUND LOCATIONS OF PROPERTY LINES. THIS MAP IS TO BE USED AS A GRAPHICAL REPRESENTATION OF THE NCDOT'S INTENT TO ACQUIRE PROPERTY FOR RIGHT OF WAY PURPOSES, AND IN NO WAY REPRESENTS AN ACTUAL BOUNDARY SURVEY OF THIS PROPERTY.

NORTH CAROLINA DEPARTMENT OF TRANSPORTATION	
RIGHT OF WAY BRANCH	
ALANNA ALEXANDER ZAMBRANO	09-6-2022
PARCEL * 018	S:\CADD\U4758\DDRAFT\U4758_dee
DB 7881 PG 1053	UNKNOWN SCALE

35 - 17	34.003	10.364	N 43°10'21.8" W				
17 - 16	17.589	5.361	S 45°54'48.7" W				
16 - 15	60.008	18.290	S 43°51'26.7" W				
15 - 26	26.194	7.984	S 42°56'0.8" E				
26 - 36	56.533	17.231	N 49°55'55.0" E				
36 - 35	21.217	6.467	N 50°29'49.0" E				

TYPE	COUNT	SQR FEET	ACRES
Parcel	1	707426.245	16.240
ROW Right	1	34071.457	0.782
DUE Right	2	12924.848	0.297
PUE Right	1	4754.069	0.109
TDE Right	1	11386.657	0.261
TCE Right	1	9923.527	0.228
PDE Right	1	2347.715	0.054
ROW Left	0	0.000	0.000
PDE Left	0	0.000	0.000
TDE Left	0	0.000	0.000
TCE Left	0	0.000	0.000
PUE Left	0	0.000	0.000
TSE Left	0	0.000	0.000
TSE Right	0	0.000	0.000
DUE Left	0	0.000	0.000
DTE Left	0	0.000	0.000
DTE Right	0	0.000	0.000
AUE_Left	0	0.000	0.000
AUE_Right	0	0.000	0.000
PCE Left	0	0.000	0.000
PCE Right	0	0.000	0.000
TUE Left	0	0.000	0.000
TUE Right	0	0.000	0.000
REM Left	0	0.000	0.000
REM Right	0	0.000	0.000
Other Left	0	0.000	0.000
Other Right	0	0.000	0.000
PE Left	0	0.000	0.000
PE Right	0	0.000	0.000

THIS MAP IS NOT A CERTIFIED SURVEY AND HAS NOT BEEN REVIEWED BY A LOCAL GOVERNMENT AGENCY FOR COMPLIANCE WITH ANY APPLICABLE LAND DEVELOPMENT REGULATIONS. THE PROPERTY SHOWN ON THIS MAP WAS LOCATED FOR THE NORTH CAROLINA DEPARTMENT OF TRANSPORTATION FOR HIGHWAY DESIGN PURPOSES. SOME ERROR MAY EXIST BETWEEN THE GRAPHICAL AND ACTUAL GROUND LOCATIONS OF PROPERTY LINES. THIS MAP IS TO BE USED AS A GRAPHICAL REPRESENTATION OF THE NCDOT'S INTENT TO ACQUIRE PROPERTY FOR RIGHT OF WAY PURPOSES, AND IN NO WAY REPRESENTS AN ACTUAL BOUNDARY SURVEY OF THIS PROPERTY.

NORTH CAROLINA DEPARTMENT OF TRANSPORTATION	
RIGHT OF WAY BRANCH	
ALANNA ALEXANDER ZAMBRANO	09-6-2022
PARCEL # 018	S:\CADD\U4758\DDRAFT\U4758_dee
DB 7881 PG 1053	UNKNOWN SCALE

UNKNOWN SCALE


	SQR FT	ACRES		SQR M		HECTARES	
ROW Right	32231.838	0.740		2994.448		0.299	
FROM - TO		DISTANCE (FT/M)		BEARING		RADIUS (FT/M)	
-L- Sta 55+00 - 14		341.733	104.160	N 55°6'13.5" E			
14 - 7		54.738	16.684	N 49°4'27.7" W			
7 - 6		3.510	1.070	N 49°4'27.7" W			
6 - 5		3.610	1.100	S 44°54'7.9" W	980.000	298.705	3.610
5 - 4		147.636	45.000	S 46°3'26.2" W	4030.000	1228.346	147.644
4 - 3		385.628	117.540	S 47°6'24.6" W			
3 - 2		3.801	1.158	S 43°10'21.8" E			
2 - 15		56.164	17.119	S 43°10'21.8" E			
15 - 16		23.903	7.286	N 45°54'48.7" E			
16 - 17		408.587	124.537	N 47°3'33.4" E			
17 - 18		101.950	31.075	N 48°12'18.2" E			
18 - 19		6.277	1.913	N 41°47'41.8" W			
19 - 14		8.293	2.528	N 48°54'54.6" E	2745.000	836.678	8.293

	SQR FT	ACRES		SQR M		HECTARES	
PDE Right	22399.519	0.514		2080.992		0.208	
FROM - TO		DISTANCE (FT/M)		BEARING		RADIUS (FT/M)	
-L- Sta 55+00 - 14		341.733	104.160	N 55°6'13.5" E			
14 - 19		8.293	2.528	S 48°54'54.6" W	2745.000	836.678	8.293
19 - 18		6.277	1.913	S 41°47'41.8" E			
18 - 17		101.950	31.075	S 48°12'18.2" W			
17 - 16		408.587	124.537	S 47°3'33.4" W			
16 - 15		23.903	7.286	S 45°54'48.7" W			
15 - 20		34.003	10.364	S 43°10'21.8" E			
20 - 21		120.538	36.740	N 50°29'49.0" E			
21 - 22		215.002	65.533	N 47°19'32.8" E			
22 - 23		212.231	64.688	N 46°39'15.6" E			
23 - 14		45.437	13.849	N 49°4'27.7" W			

TYPE	COUNT	SQR FEET	ACRES
Parcel	1	445515.464	10.228
ROW Right	1	32231.838	0.740
PDE Right	1	22399.519	0.514
ROW Left	0	0.000	0.000
PDE Left	0	0.000	0.000
TDE Left	0	0.000	0.000
TDE Right	0	0.000	0.000
TCE Left	0	0.000	0.000
TCE Right	0	0.000	0.000
PUE Left	0	0.000	0.000
PUE Right	0	0.000	0.000
TSE Left	0	0.000	0.000
TSE Right	0	0.000	0.000
DUE Left	0	0.000	0.000
DUE Right	0	0.000	0.000
DTE Left	0	0.000	0.000
DTE Right	0	0.000	0.000
AUE_Left	0	0.000	0.000
AUE_Right	0	0.000	0.000
PCE Left	0	0.000	0.000
PCE Right	0	0.000	0.000
TUE Left	0	0.000	0.000
TUE Right	0	0.000	0.000
REM Left	0	0.000	0.000
REM Right	0	0.000	0.000
Other Left	0	0.000	0.000
Other Right	0	0.000	0.000
PE Left	0	0.000	0.000
PE Right	0	0.000	0.000

THIS MAP IS NOT A CERTIFIED SURVEY AND HAS NOT BEEN REVIEWED BY A LOCAL GOVERNMENT AGENCY FOR COMPLIANCE WITH ANY APPLICABLE LAND DEVELOPMENT REGULATIONS. THE PROPERTY SHOWN ON THIS MAP WAS LOCATED FOR THE NORTH CAROLINA DEPARTMENT OF TRANSPORTATION FOR HIGHWAY DESIGN PURPOSES. SOME ERROR MAY EXIST BETWEEN THE GRAPHICAL AND ACTUAL GROUND LOCATIONS OF PROPERTY LINES. THIS MAP IS TO BE USED AS A GRAPHICAL REPRESENTATION OF THE NCDOT'S INTENT TO ACQUIRE PROPERTY FOR RIGHT OF WAY PURPOSES, AND IN NO WAY REPRESENTS AN ACTUAL BOUNDARY SURVEY OF THIS PROPERTY.

NORTH CAROLINA DEPARTMENT OF TRANSPORTATION	
RIGHT OF WAY BRANCH	
CITY OF HIGH POINT	12-8-2021
PARCEL * 019	S:\CADD\U4758\DDRAFT\U4758_dee
DB 1750 PG 137	UNKNOWN SCALE

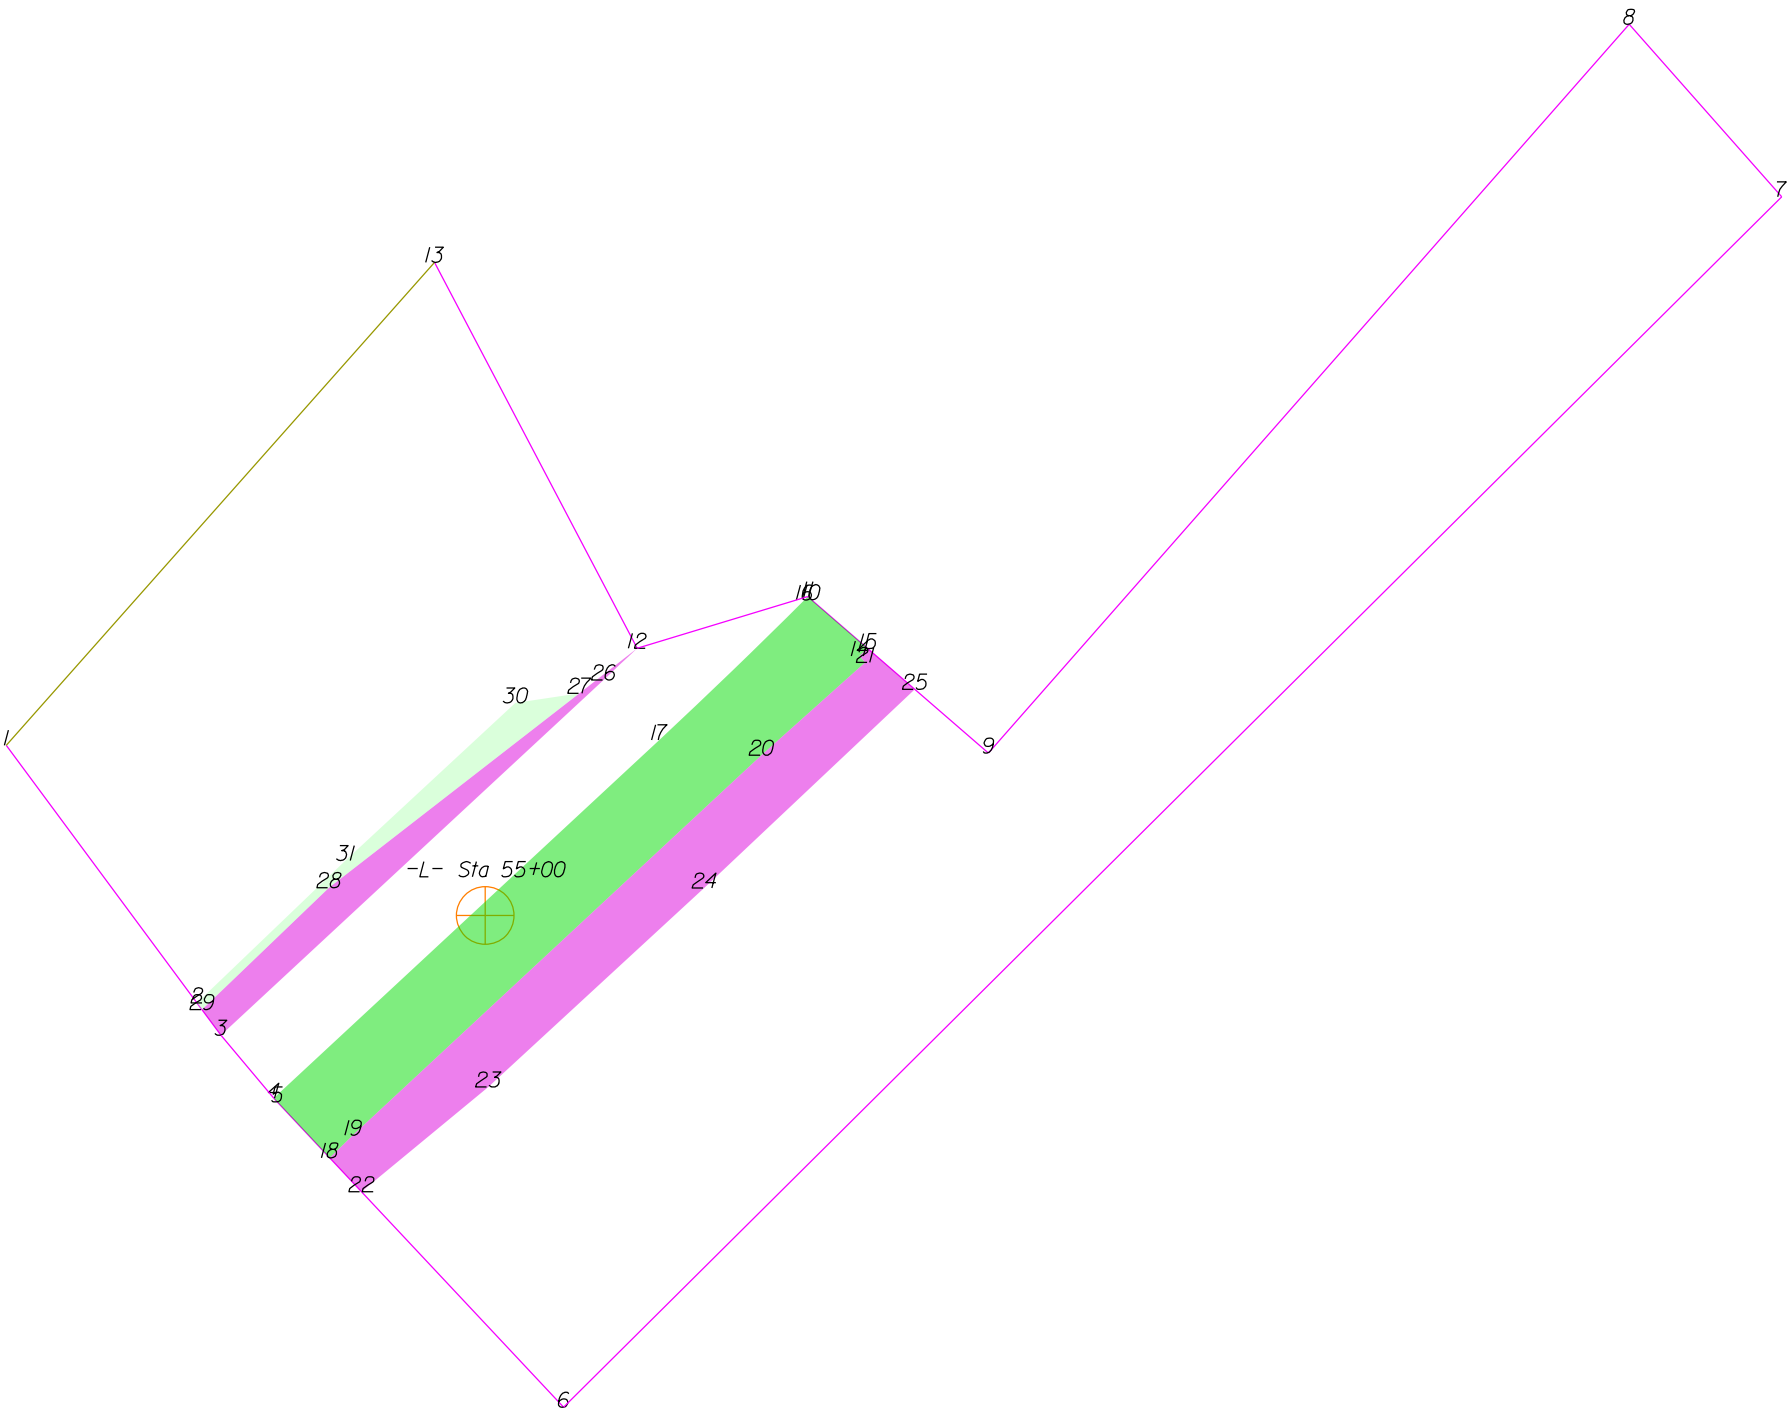

THIS MAP IS NOT A CERTIFIED SURVEY AND HAS NOT BEEN REVIEWED BY A LOCAL GOVERNMENT AGENCY FOR COMPLIANCE WITH ANY APPLICABLE LAND DEVELOPMENT REGULATIONS. THE PROPERTY SHOWN ON THIS MAP WAS LOCATED FOR THE NORTH CAROLINA DEPARTMENT OF TRANSPORTATION FOR HIGHWAY DESIGN PURPOSES. SOME ERROR MAY EXIST BETWEEN THE GRAPHICAL AND ACTUAL GROUND LOCATIONS OF PROPERTY LINES. THIS MAP IS TO BE USED AS A GRAPHICAL REPRESENTATION OF THE NCDOT'S INTENT TO ACQUIRE PROPERTY FOR RIGHT OF WAY PURPOSES, AND IN NO WAY REPRESENTS AN ACTUAL BOUNDARY SURVEY OF THIS PROPERTY.

NORTH CAROLINA DEPARTMENT OF TRANSPORTATION	
RIGHT OF WAY BRANCH	
CITY OF HIGH POINT	08-4-2022
PARCEL # 019	S:\CADD\U4758\DDRAFT\U4758_dee
DB 1750 PG 137	UNKNOWN SCALE

	SQR FT	ACRES		SQR M		HECTARES	
ROW Right	32231.839	0.740		2994.448		0.299	
FROM - TO	DISTANCE (FT/M)		BEARING	RADIUS (FT/M)		CURVE LENGTH (FT/M)	
-L- Sta 55+00 - 14	333.490	101.648	N 55°15'26.4" E				
14 - 15	8.293	2.528	N 48°54'54.6" E	2745.000	836.678	8.293	2.528
15 - 10	547.38	16.684	N 49°4'27.7" W				
10 - 11	3.510	1.070	N 49°4'27.7" W				
11 - 16	3.610	1.100	S 44°54'7.9" W	980.000	298.705	3.610	1.100
16 - 17	147.636	45.000	S 46°3'26.2" W	4030.000	1228.346	147.644	45.002
17 - 4	385.628	117.540	S 47°6'24.6" W				
4 - 5	3.801	1.158	S 43°10'21.8" E				
5 - 18	56.164	17.119	S 43°10'21.8" E				
18 - 19	23.903	7.286	N 45°54'48.7" E				
19 - 20	408.587	124.537	N 47°3'33.4" E				
20 - 21	101.950	31.075	N 48°12'18.2" E				
21 - 14	6.277	1.913	N 41°47'41.8" W				

	SQR FT	ACRES		SQR M		HECTARES	
PDE Right	22399.519	0.514		2080.992		0.208	
FROM - TO	DISTANCE (FT/M)		BEARING	RADIUS (FT/M)		CURVE LENGTH (FT/M)	
-L- Sta 55+00 - 15	341.733	104.160	N 55°6'13.5" E				
15 - 14	8.293	2.528	S 48°54'54.6" W	2745.000	836.678	8.293	2.528
14 - 21	6.277	1.913	S 41°47'41.8" E				
21 - 20	101.950	31.075	S 48°12'18.2" W				
20 - 19	408.587	124.537	S 47°3'33.4" W				
19 - 18	23.903	7.286	S 45°54'48.7" W				
18 - 22	34.003	10.364	S 43°10'21.8" E				
22 - 23	120.538	36.740	N 50°29'49.0" E				
23 - 24	215.002	65.533	N 47°19'32.8" E				
24 - 25	212.231	64.688	N 46°39'15.6" E				
25 - 15	45.437	13.849	N 49°4'27.7" W				


	SQR FT	ACRES		SQR M		HECTARES	
PDE Left	68111.23	0.156		632.777		0.063	
FROM - TO	DISTANCE (FT/M)		BEARING	RADIUS (FT/M)		CURVE LENGTH (FT/M)	
-L- Sta 55+00 - 26	193.110	58.860	N 26°38'22.9" E				
26 - 12	33.830	10.311	N 46°51'45.7" E	3970.000	1210.058	33.830	10.311
12 - 27	53.737	16.379	S 52°10'38.9" W				
27 - 28	232.209	70.777	S 52°10'38.9" W				
28 - 29	128.979	39.313	S 46°10'14.9" W				
29 - 3	23.457	7.150	S 36°28'57.5" E				
3 - 26	382.577	116.610	N 47°6'24.6" E				

	SQR FT	ACRES		SQR M		HECTARES	
TUE Left	4077.706	0.094		378.833		0.038	
FROM - TO	DISTANCE (FT/M)		BEARING	RADIUS (FT/M)		CURVE LENGTH (FT/M)	
-L- Sta 55+00 - 2	220.784	67.295	S 73°9'36.3" W				
2 - 29	6.173	1.882	S 36°28'57.5" E				
29 - 28	128.979	39.313	N 46°10'14.9" E				
28 - 27	232.209	70.777	N 52°10'38.9" E				
27 - 30	47.378	14.441	S 81°26'46.4" W				
30 - 31	169.784	51.750	S 47°9'27.6" W				
31 - 2	150.686	45.929	S 46°13'22.3" W				

TYPE	COUNT	SQR FEET	ACRES
Parcel	1	421590.112	9.678
ROW Right	1	32231.839	0.740
PDE Right	1	22399.519	0.514
PDE Left	1	68111.23	0.156
TUE Left	1	4077.706	0.094
ROW Left	0	0.000	0.000
TDE Left	0	0.000	0.000
TDE Right	0	0.000	0.000
TCE Left	0	0.000	0.000
TCE Right	0	0.000	0.000
PUE Left	0	0.000	0.000
PUE Right	0	0.000	0.000
TSE Left	0	0.000	0.000
TSE Right	0	0.000	0.000
DUE Left	0	0.000	0.000
DUE Right	0	0.000	0.000
DTE Left	0	0.000	0.000
DTE Right	0	0.000	0.000
AUE_Left	0	0.000	0.000
AUE_Right	0	0.000	0.000
PCE Left	0	0.000	0.000
PCE Right	0	0.000	0.000
TUE Right	0	0.000	0.000
REM Left	0	0.000	0.000
REM Right	0	0.000	0.000
Other Left	0	0.000	0.000
Other Right	0	0.000	0.000
PE Left	0	0.000	0.000
PE Right	0	0.000	0.000

THIS MAP IS NOT A CERTIFIED SURVEY AND HAS NOT BEEN REVIEWED BY A LOCAL GOVERNMENT AGENCY FOR COMPLIANCE WITH ANY APPLICABLE LAND DEVELOPMENT REGULATIONS. THE PROPERTY SHOWN ON THIS MAP WAS LOCATED FOR THE NORTH CAROLINA DEPARTMENT OF TRANSPORTATION FOR HIGHWAY DESIGN PURPOSES. SOME ERROR MAY EXIST BETWEEN THE GRAPHICAL AND ACTUAL GROUND LOCATIONS OF PROPERTY LINES. THIS MAP IS TO BE USED AS A GRAPHICAL REPRESENTATION OF THE NCDOT'S INTENT TO ACQUIRE PROPERTY FOR RIGHT OF WAY PURPOSES, AND IN NO WAY REPRESENTS AN ACTUAL BOUNDARY SURVEY OF THIS PROPERTY.

NORTH CAROLINA DEPARTMENT OF TRANSPORTATION	
RIGHT OF WAY BRANCH	
CITY OF HIGH POINT	08-4-2022
PARCEL * 019	S:\CADD\U4758\DDRAFT\U4758_dee
DB 1750 PG 137	UNKNOWN SCALE

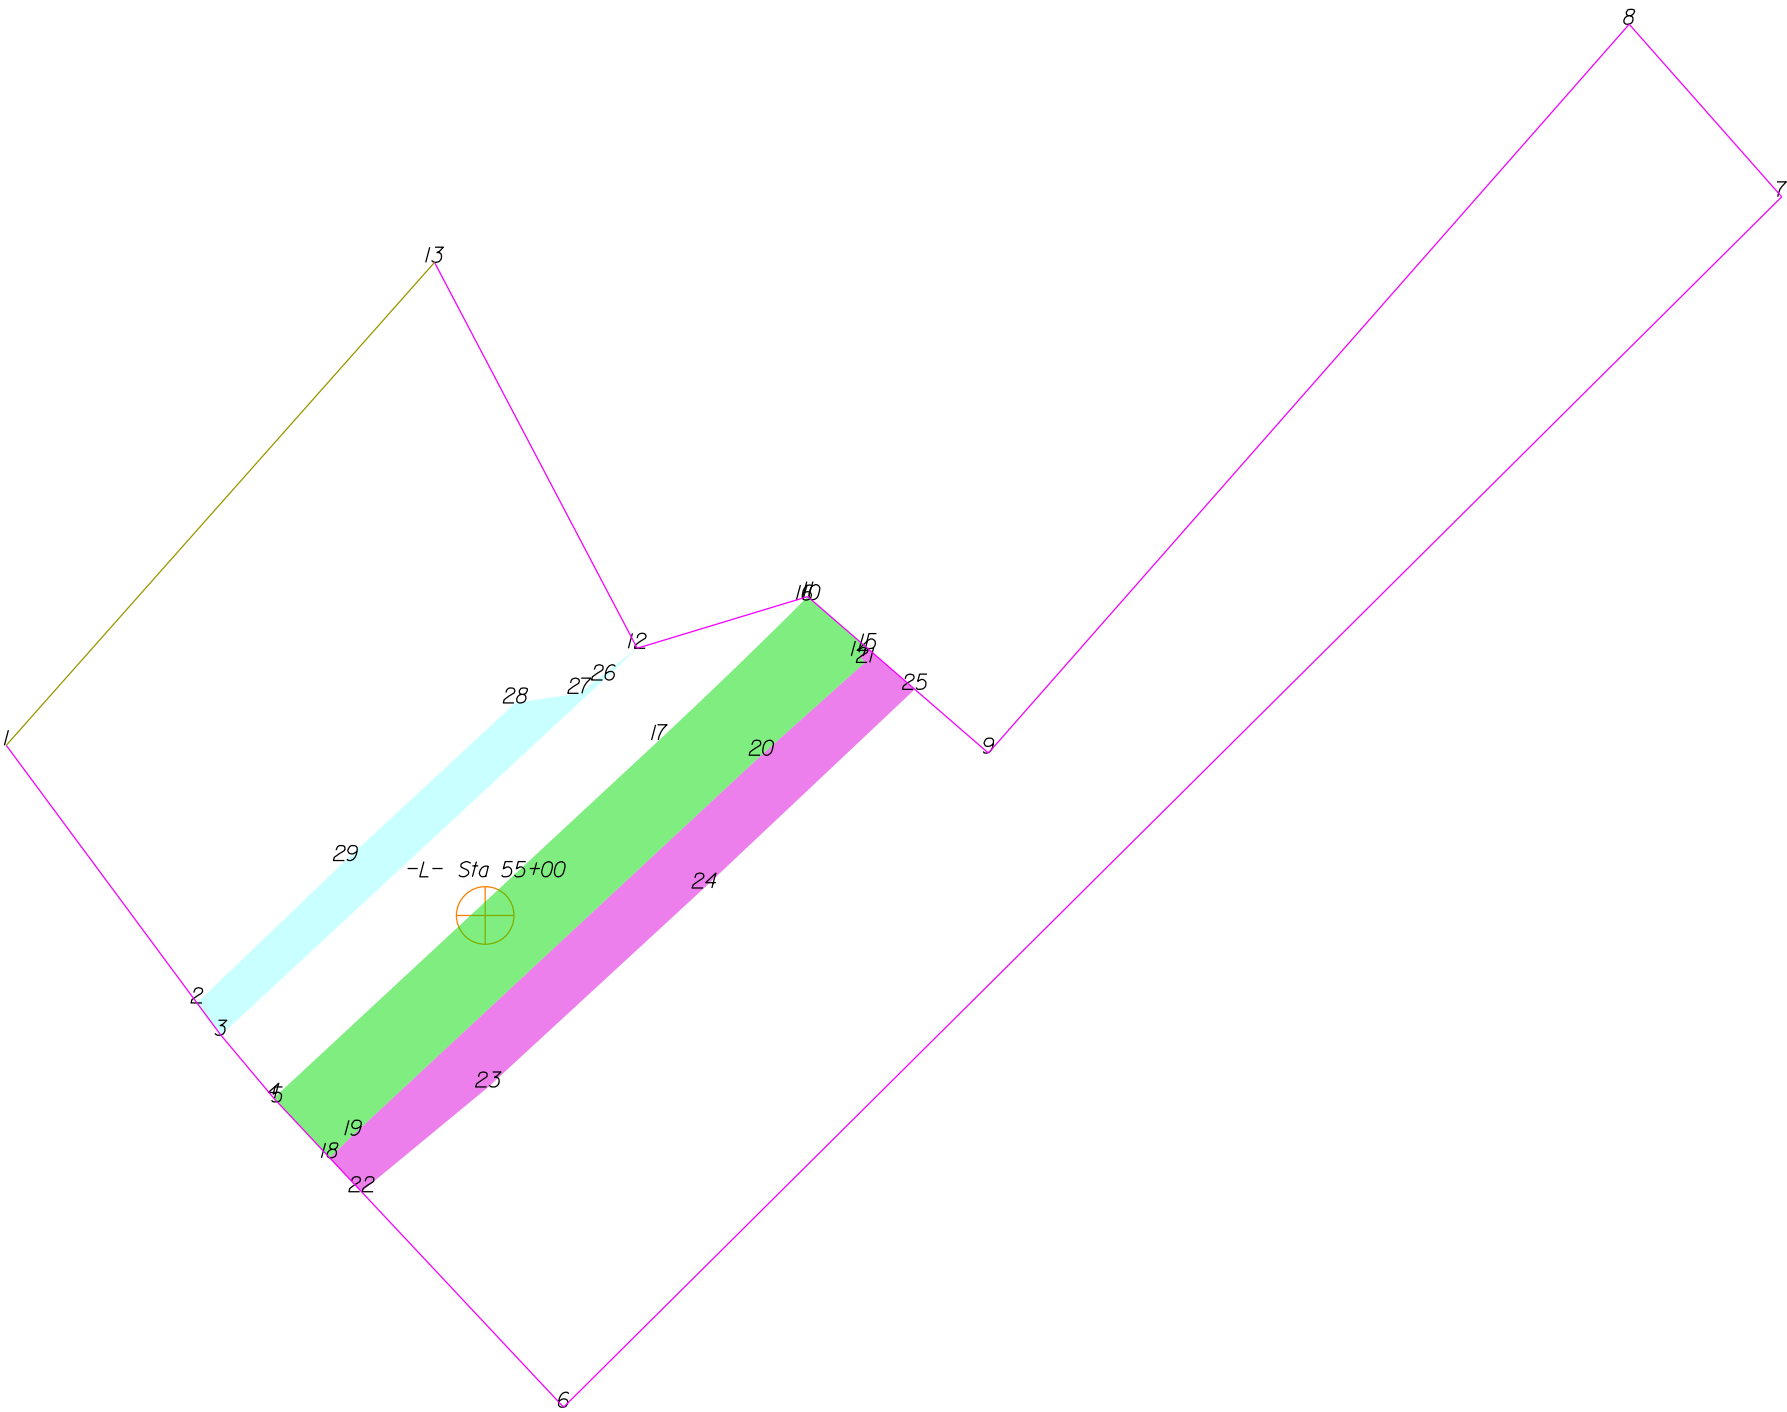

THIS MAP IS NOT A CERTIFIED SURVEY AND HAS NOT BEEN REVIEWED BY A LOCAL GOVERNMENT AGENCY FOR COMPLIANCE WITH ANY APPLICABLE LAND DEVELOPMENT REGULATIONS. THE PROPERTY SHOWN ON THIS MAP WAS LOCATED FOR THE NORTH CAROLINA DEPARTMENT OF TRANSPORTATION FOR HIGHWAY DESIGN PURPOSES. SOME ERROR MAY EXIST BETWEEN THE GRAPHICAL AND ACTUAL GROUND LOCATIONS OF PROPERTY LINES. THIS MAP IS TO BE USED AS A GRAPHICAL REPRESENTATION OF THE NCDOT'S INTENT TO ACQUIRE PROPERTY FOR RIGHT OF WAY PURPOSES, AND IN NO WAY REPRESENTS AN ACTUAL BOUNDARY SURVEY OF THIS PROPERTY.

NORTH CAROLINA DEPARTMENT OF TRANSPORTATION	
RIGHT OF WAY BRANCH	
CITY OF HIGH POINT	09-6-2022
PARCEL # 019	S:\CADD\U4758\DDRAFT\U4758_dee
DB 1750 PG 137	UNKNOWN SCALE

	SQR FT	ACRES		SQR M		HECTARES	
ROW Right	32231.839	0.740		2994.448		0.299	
FROM - TO	DISTANCE (FT/M)		BEARING	RADIUS (FT/M)		CURVE LENGTH (FT/M)	
-L- Sta 55+00 - 14	333.490	101.648	N 55°15'26.4" E				
14 - 15	8.293	2.528	N 48°54'54.6" E	2745.000	836.678	8.293	2.528
15 - 10	547.38	16.684	N 49°4'27.7" W				
10 - 11	3.510	1.070	N 49°4'27.7" W				
11 - 16	3.610	1.100	S 44°54'7.9" W	980.000	298.705	3.610	1.100
16 - 17	147.636	45.000	S 46°3'26.2" W	4030.000	1228.346	147.644	45.002
17 - 4	385.628	117.540	S 47°6'24.6" W				
4 - 5	3.801	1.158	S 43°10'21.8" E				
5 - 18	56.164	17.119	S 43°10'21.8" E				
18 - 19	23.903	7.286	N 45°54'48.7" E				
19 - 20	408.587	124.537	N 47°3'33.4" E				
20 - 21	101.950	31.075	N 48°12'18.2" E				
21 - 14	6.277	1.913	N 41°47'41.8" W				


	SQR FT	ACRES		SQR M		HECTARES	
PDE Right	22399.519	0.514		2080.992		0.208	
FROM - TO	DISTANCE (FT/M)		BEARING	RADIUS (FT/M)		CURVE LENGTH (FT/M)	
-L- Sta 55+00 - 15	341.733	104.160	N 55°6'13.5" E				
15 - 14	8.293	2.528	S 48°54'54.6" W	2745.000	836.678	8.293	2.528
14 - 21	6.277	1.913	S 41°47'41.8" E				
21 - 20	101.950	31.075	S 48°12'18.2" W				
20 - 19	408.587	124.537	S 47°3'33.4" W				
19 - 18	23.903	7.286	S 45°54'48.7" W				
18 - 22	34.003	10.364	S 43°10'21.8" E				
22 - 23	120.538	36.740	N 50°29'49.0" E				
23 - 24	215.002	65.533	N 47°19'32.8" E				
24 - 25	212.231	64.688	N 46°39'15.6" E				
25 - 15	45.437	13.849	N 49°4'27.7" W				

	SQR FT	ACRES		SQR M		HECTARES	
DUE Left	10888.829	0.250		1011.609		0.101	
FROM - TO	DISTANCE (FT/M)		BEARING	RADIUS (FT/M)		CURVE LENGTH (FT/M)	
-L- Sta 55+00 - 26	193.110	58.860	N 26°38'22.9" E				
26 - 12	33.830	10.311	N 46°51'45.7" E	3970.000	1210.058	33.830	10.311
12 - 27	53.737	16.379	S 52°10'38.9" W				
27 - 28	47.378	14.441	S 81°26'46.4" W				
28 - 29	169.784	51.750	S 47°9'27.6" W				
29 - 2	150.686	45.929	S 46°13'22.3" W				
2 - 3	29.630	9.031	S 36°28'57.5" E				
3 - 26	382.577	116.610	N 47°6'24.6" E				

TYPE	COUNT	SQR FEET	ACRES
Parcel	1	421590.112	9.678
ROW Right	1	32231.839	0.740
PDE Right	1	22399.519	0.514
DUE Left	1	10888.829	0.250
ROW Left	0	0.000	0.000
PDE Left	0	0.000	0.000
TDE Left	0	0.000	0.000
TDE Right	0	0.000	0.000
TCE Left	0	0.000	0.000
TCE Right	0	0.000	0.000
PUE Left	0	0.000	0.000
PUE Right	0	0.000	0.000
TSE Left	0	0.000	0.000
TSE Right	0	0.000	0.000
DUE Right	0	0.000	0.000
DTE Left	0	0.000	0.000
DTE Right	0	0.000	0.000
AUE_Left	0	0.000	0.000
AUE_Right	0	0.000	0.000
PCE Left	0	0.000	0.000
PCE Right	0	0.000	0.000
TUE Left	0	0.000	0.000
TUE Right	0	0.000	0.000
REM Left	0	0.000	0.000
REM Right	0	0.000	0.000
Other Left	0	0.000	0.000
Other Right	0	0.000	0.000
PE Left	0	0.000	0.000
PE Right	0	0.000	0.000

THIS MAP IS NOT A CERTIFIED SURVEY AND HAS NOT BEEN REVIEWED BY A LOCAL GOVERNMENT AGENCY FOR COMPLIANCE WITH ANY APPLICABLE LAND DEVELOPMENT REGULATIONS. THE PROPERTY SHOWN ON THIS MAP WAS LOCATED FOR THE NORTH CAROLINA DEPARTMENT OF TRANSPORTATION FOR HIGHWAY DESIGN PURPOSES. SOME ERROR MAY EXIST BETWEEN THE GRAPHICAL AND ACTUAL GROUND LOCATIONS OF PROPERTY LINES. THIS MAP IS TO BE USED AS A GRAPHICAL REPRESENTATION OF THE NCDOT'S INTENT TO ACQUIRE PROPERTY FOR RIGHT OF WAY PURPOSES, AND IN NO WAY REPRESENTS AN ACTUAL BOUNDARY SURVEY OF THIS PROPERTY.

NORTH CAROLINA DEPARTMENT OF TRANSPORTATION	
RIGHT OF WAY BRANCH	
CITY OF HIGH POINT	09-6-2022
PARCEL * 019	S:\CADD\U4758\DDRAFT\U4758_dee
DB 1750 PG 137	UNKNOWN SCALE

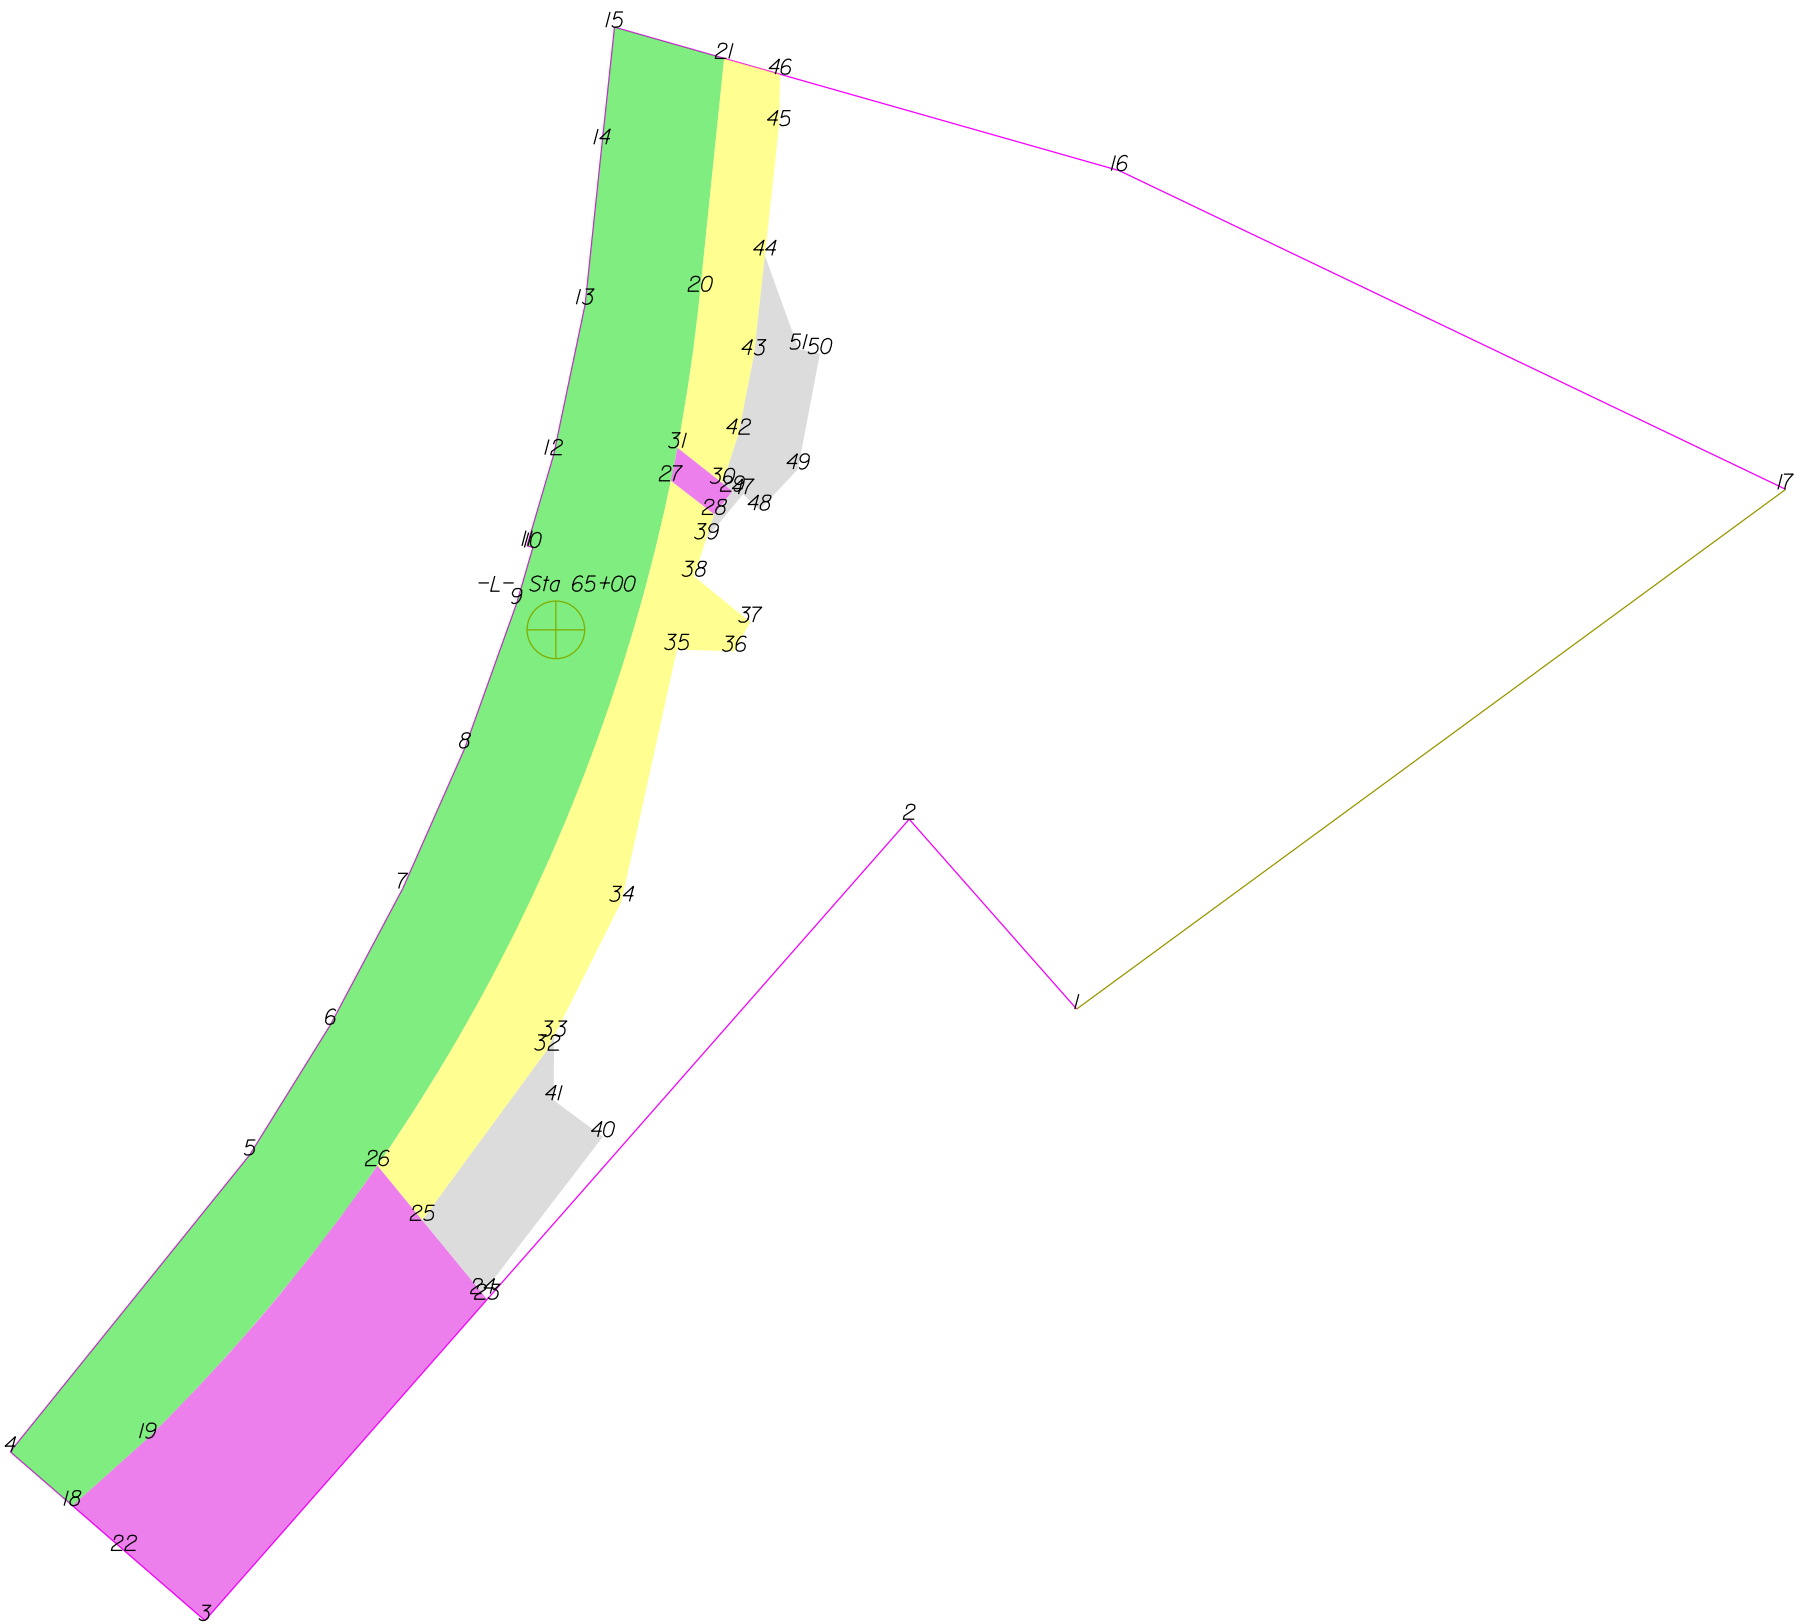

THIS MAP IS NOT A CERTIFIED SURVEY AND HAS NOT BEEN REVIEWED BY A LOCAL GOVERNMENT AGENCY FOR COMPLIANCE WITH ANY APPLICABLE LAND DEVELOPMENT REGULATIONS. THE PROPERTY SHOWN ON THIS MAP WAS LOCATED FOR THE NORTH CAROLINA DEPARTMENT OF TRANSPORTATION FOR HIGHWAY DESIGN PURPOSES. SOME ERROR MAY EXIST BETWEEN THE GRAPHICAL AND ACTUAL GROUND LOCATIONS OF PROPERTY LINES. THIS MAP IS TO BE USED AS A GRAPHICAL REPRESENTATION OF THE NCDOT'S INTENT TO ACQUIRE PROPERTY FOR RIGHT OF WAY PURPOSES, AND IN NO WAY REPRESENTS AN ACTUAL BOUNDARY SURVEY OF THIS PROPERTY.

NORTH CAROLINA DEPARTMENT OF TRANSPORTATION	
RIGHT OF WAY BRANCH	
MICHAEL E.O'BRIEN	12-8-2021
PARCEL * 020	S:\CADD\U4758\DDRAFT\U4758_dee
DB 3966 PG 1321	UNKNOWN SCALE

	SQR FT	ACRES		SQR M		HECTARES	
ROW Right	81604.002	1.873		7581.290		0.758	
FROM - TO	DISTANCE (FT/M)		BEARING	RADIUS (FT/M)		CURVE LENGTH (FT/M)	
-L- Sta 65+00 - 18	666.733	203.221	S 28°53'55.1" W				
18 - 19	67.419	20.549	N 48°7'29.9" E	2745.000	836.678	67.421	20.550
19 - 20	848.376	258.585	N 25°43'19.1" E	1249.500	380.848	865.580	263.829
20 - 21	156.133	47.590	N 5°52'35.0" E				
21 - 15	75.978	23.158	N 74°8'6.2" W				
15 - 14	78.484	23.922	S 6°6'50.4" W				
14 - 13	107.177	32.668	S 5°58'13.9" W				
13 - 12	102.468	31.232	S 11°51'59.6" W				
12 - 11	63.311	19.297	S 16°15'45.5" W				
11 - 10	4.000	1.219	S 73°51'3.5" E				
10 - 9	38.848	11.841	S 16°7'6.6" W				
9 - 8	102.250	31.166	S 19°42'24.6" W				
8 - 7	102.440	31.224	S 23°50'26.6" W				
7 - 6	102.410	31.215	S 27°56'41.6" W				
6 - 5	102.450	31.227	S 31°46'1.6" W				
5 - 4	254.223	77.487	S 38°53'10.6" W				
4 - 18	54.738	16.684	S 49°4'27.7" E				

	SQR FT	ACRES		SQR M		HECTARES	
PDE Right	31974.676	0.734		2970.556		0.297	
FROM - TO	DISTANCE (FT/M)		BEARING	RADIUS (FT/M)		CURVE LENGTH (FT/M)	
-L- Sta 65+00 - 18	666.733	203.221	S 28°53'55.1" W				
18 - 22	45.437	13.849	S 49°4'27.7" E				
22 - 3	71.354	21.749	S 49°4'27.7" E				
3 - 23	284.993	86.866	N 41°19'20.8" E				
23 - 24	4.916	1.498	N 39°21'56.5" W				
24 - 25	63.165	19.253	N 39°21'56.5" W				
25 - 26	47.260	14.405	N 39°21'56.5" W				
26 - 19	237.574	72.413	S 40°6'44.4" W	1249.500	380.848	237.933	72.522
19 - 18	67.419	20.549	S 48°7'29.9" W	2745.000	836.678	67.421	20.550

	SQR FT	ACRES		SQR M		HECTARES	
PDE Right	823.083	0.019		76.467		0.008	
FROM - TO	DISTANCE (FT/M)		BEARING	RADIUS (FT/M)		CURVE LENGTH (FT/M)	
-L- Sta 65+00 - 27	125.444	38.235	N 37°39'0.6" E				
27 - 28	36.598	11.155	S 52°16'58.7" E				
28 - 29	19.628	5.983	N 37°43'16.9" E				
29 - 30	8.375	2.553	N 51°46'54.4" W				
30 - 31	38.212	11.647	N 51°46'54.4" W				
31 - 27	22.387	6.823	S 11°13'31.9" W	1249.500	380.848	22.387	6.824

	SQR FT	ACRES		SQR M		HECTARES	
TCE Right	23931.553	0.549		2223.323		0.222	
FROM - TO	DISTANCE (FT/M)		BEARING	RADIUS (FT/M)		CURVE LENGTH (FT/M)	
-L- Sta 65+00 - 26	376.305	114.698	S 18°25'32.2" W				
26 - 25	47.260	14.405	S 39°21'56.5" E				
25 - 32	140.638	42.866	N 36°12'40.6" E				
32 - 33	10.337	3.151	N 26°36'42.6" E				
33 - 34	100.554	30.649	N 26°36'42.6" E				
34 - 35	171.799	52.365	N 12°23'31.0" E				
35 - 36	38.262	11.662	S 88°20'21.5" E				
36 - 37	22.033	6.716	N 28°51'13.9" E				
37 - 38	48.355	14.738	N 50°39'49.2" W				
38 - 39	26.204	7.987	N 18°3'2.3" E				
39 - 28	17.160	5.231	N 18°3'2.3" E				
28 - 27	36.598	11.155	N 52°16'58.7" W				
27 - 26	496.475	151.326	S 23°11'52.6" W	1249.500	380.848	499.800	152.339

	SQR FT	ACRES		SQR M		HECTARES	
TDE Right	8173.301	0.188		759.328		0.076	
FROM - TO	DISTANCE (FT/M)		BEARING	RADIUS (FT/M)		CURVE LENGTH (FT/M)	
-L- Sta 65+00 - 32	280.140	85.387	S 1°12'10.2" W				
32 - 25	140.638	42.866	S 36°12'40.6" W				
25 - 24	63.165	19.253	S 39°21'56.5" E				
24 - 40	131.778	40.166	N 37°31'17.7" E				
40 - 41	40.748	12.420	N 53°22'2.7" W				
41 - 33	42.718	13.021	N 0°7'9.7" E				
33 - 32	10.337	3.151	S 26°36'42.6" W				

	SQR FT	ACRES		SQR M		HECTARES	
TCE Right	10694.263	0.246		993.534		0.099	
FROM - TO	DISTANCE (FT/M)		BEARING	RADIUS (FT/M)		CURVE LENGTH (FT/M)	
-L- Sta 65+00 - 20	245.256	74.754	N 23°5'32.4" E				
20 - 31	105.428	32.135	S 8°17'39.6" W	1249.500	380.848	105.460	32.144
31 - 30	38.212	11.647	S 51°46'54.4" E				
30 - 42	34.578	10.539	N 18°11'24.8" E				
42 - 43	53.742	16.380	N 10°54'38.9" E				
43 - 44	66.680	20.324	N 6°16'35.8" E				
44 - 45	87.002	26.518	N 6°16'35.8" E				
45 - 46	34.295	10.453	N 1°14'27.4" E				
46 - 21	38.817	11.831	N 74°8'6.2" W				

THIS MAP IS NOT A CERTIFIED SURVEY AND HAS NOT BEEN REVIEWED BY A LOCAL GOVERNMENT AGENCY FOR COMPLIANCE WITH ANY APPLICABLE LAND DEVELOPMENT REGULATIONS. THE PROPERTY SHOWN ON THIS MAP WAS LOCATED FOR THE NORTH CAROLINA DEPARTMENT OF TRANSPORTATION FOR HIGHWAY DESIGN PURPOSES. SOME ERROR MAY EXIST BETWEEN THE GRAPHICAL AND ACTUAL GROUND LOCATIONS OF PROPERTY LINES. THIS MAP IS TO BE USED AS A GRAPHICAL REPRESENTATION OF THE NCDOT'S INTENT TO ACQUIRE PROPERTY FOR RIGHT OF WAY PURPOSES, AND IN NO WAY REPRESENTS AN ACTUAL BOUNDARY SURVEY OF THIS PROPERTY.

NORTH CAROLINA DEPARTMENT OF TRANSPORTATION	
RIGHT OF WAY BRANCH	
MICHAEL E.O'BRIEN	12-8-2021
PARCEL * 020	S:\CADD\U4758\DDRAFT\U4758_dee
DB 3966 PG 1321	UNKNOWN SCALE


21 - 20	156.133	47.590	S 5°52'35.0" W				
---------	---------	--------	----------------	--	--	--	--

	SQR FT	ACRES		SQR M	HECTARES		
TDE Right	5406.454	0.124		502.278	0.050		
FROM - TO	DISTANCE (FT/M)		BEARING	RADIUS (FT/M)		CURVE LENGTH (FT/M)	
-L- Sta 65+00 - 43	225.833	68.834	N 35°45'32.8" E				
43 - 42	53.742	16.380	S 10°54'38.9" W				
42 - 30	34.578	10.539	S 18°11'24.8" W				
30 - 29	8.375	2.553	S 51°46'54.4" E				
29 - 28	19.628	5.983	S 37°43'16.9" W				
28 - 39	17.160	5.231	S 18°3'2.3" W				
39 - 47	38.614	11.770	N 39°30'2.1" E				
47 - 48	15.231	4.642	S 45°45'14.9" E				
48 - 49	37.586	11.456	N 43°11'49.0" E				
49 - 50	78.298	23.865	N 10°40'7.6" E				
50 - 51	14.542	4.432	N 78°22'0.4" W				
51 - 44	66.389	20.235	N 19°45'51.9" W				
44 - 43	66.680	20.324	S 6°16'35.8" W				

TYPE	COUNT	SQR FEET	ACRES
Parcel	1	435873.440	10.006
ROW Right	1	81604.002	1.873
PDE Right	2	32797.759	0.753
TCE Right	2	34625.816	0.795
TDE Right	2	13579.755	0.312
ROW Left	0	0.000	0.000
PDE Left	0	0.000	0.000
TDE Left	0	0.000	0.000
TCE Left	0	0.000	0.000
PUE Left	0	0.000	0.000
PUE Right	0	0.000	0.000
TSE Left	0	0.000	0.000
TSE Right	0	0.000	0.000
DUE Left	0	0.000	0.000
DUE Right	0	0.000	0.000
DTE Left	0	0.000	0.000
DTE Right	0	0.000	0.000
AUE_Left	0	0.000	0.000
AUE_Right	0	0.000	0.000
PCE Left	0	0.000	0.000
PCE Right	0	0.000	0.000
TUE Left	0	0.000	0.000
TUE Right	0	0.000	0.000
REM Left	0	0.000	0.000
REM Right	0	0.000	0.000
Other Left	0	0.000	0.000
Other Right	0	0.000	0.000
PE Left	0	0.000	0.000
PE Right	0	0.000	0.000

THIS MAP IS NOT A CERTIFIED SURVEY AND HAS NOT BEEN REVIEWED BY A LOCAL GOVERNMENT AGENCY FOR COMPLIANCE WITH ANY APPLICABLE LAND DEVELOPMENT REGULATIONS. THE PROPERTY SHOWN ON THIS MAP WAS LOCATED FOR THE NORTH CAROLINA DEPARTMENT OF TRANSPORTATION FOR HIGHWAY DESIGN PURPOSES. SOME ERROR MAY EXIST BETWEEN THE GRAPHICAL AND ACTUAL GROUND LOCATIONS OF PROPERTY LINES. THIS MAP IS TO BE USED AS A GRAPHICAL REPRESENTATION OF THE NCDOT'S INTENT TO ACQUIRE PROPERTY FOR RIGHT OF WAY PURPOSES, AND IN NO WAY REPRESENTS AN ACTUAL BOUNDARY SURVEY OF THIS PROPERTY.

NORTH CAROLINA DEPARTMENT OF TRANSPORTATION	
RIGHT OF WAY BRANCH	
MICHAEL E.O'BRIEN	12-8-2021
PARCEL * 020	S:\CADD\U4758\DDRAFT\U4758_dee
DB 3966 PG 1321	UNKNOWN SCALE

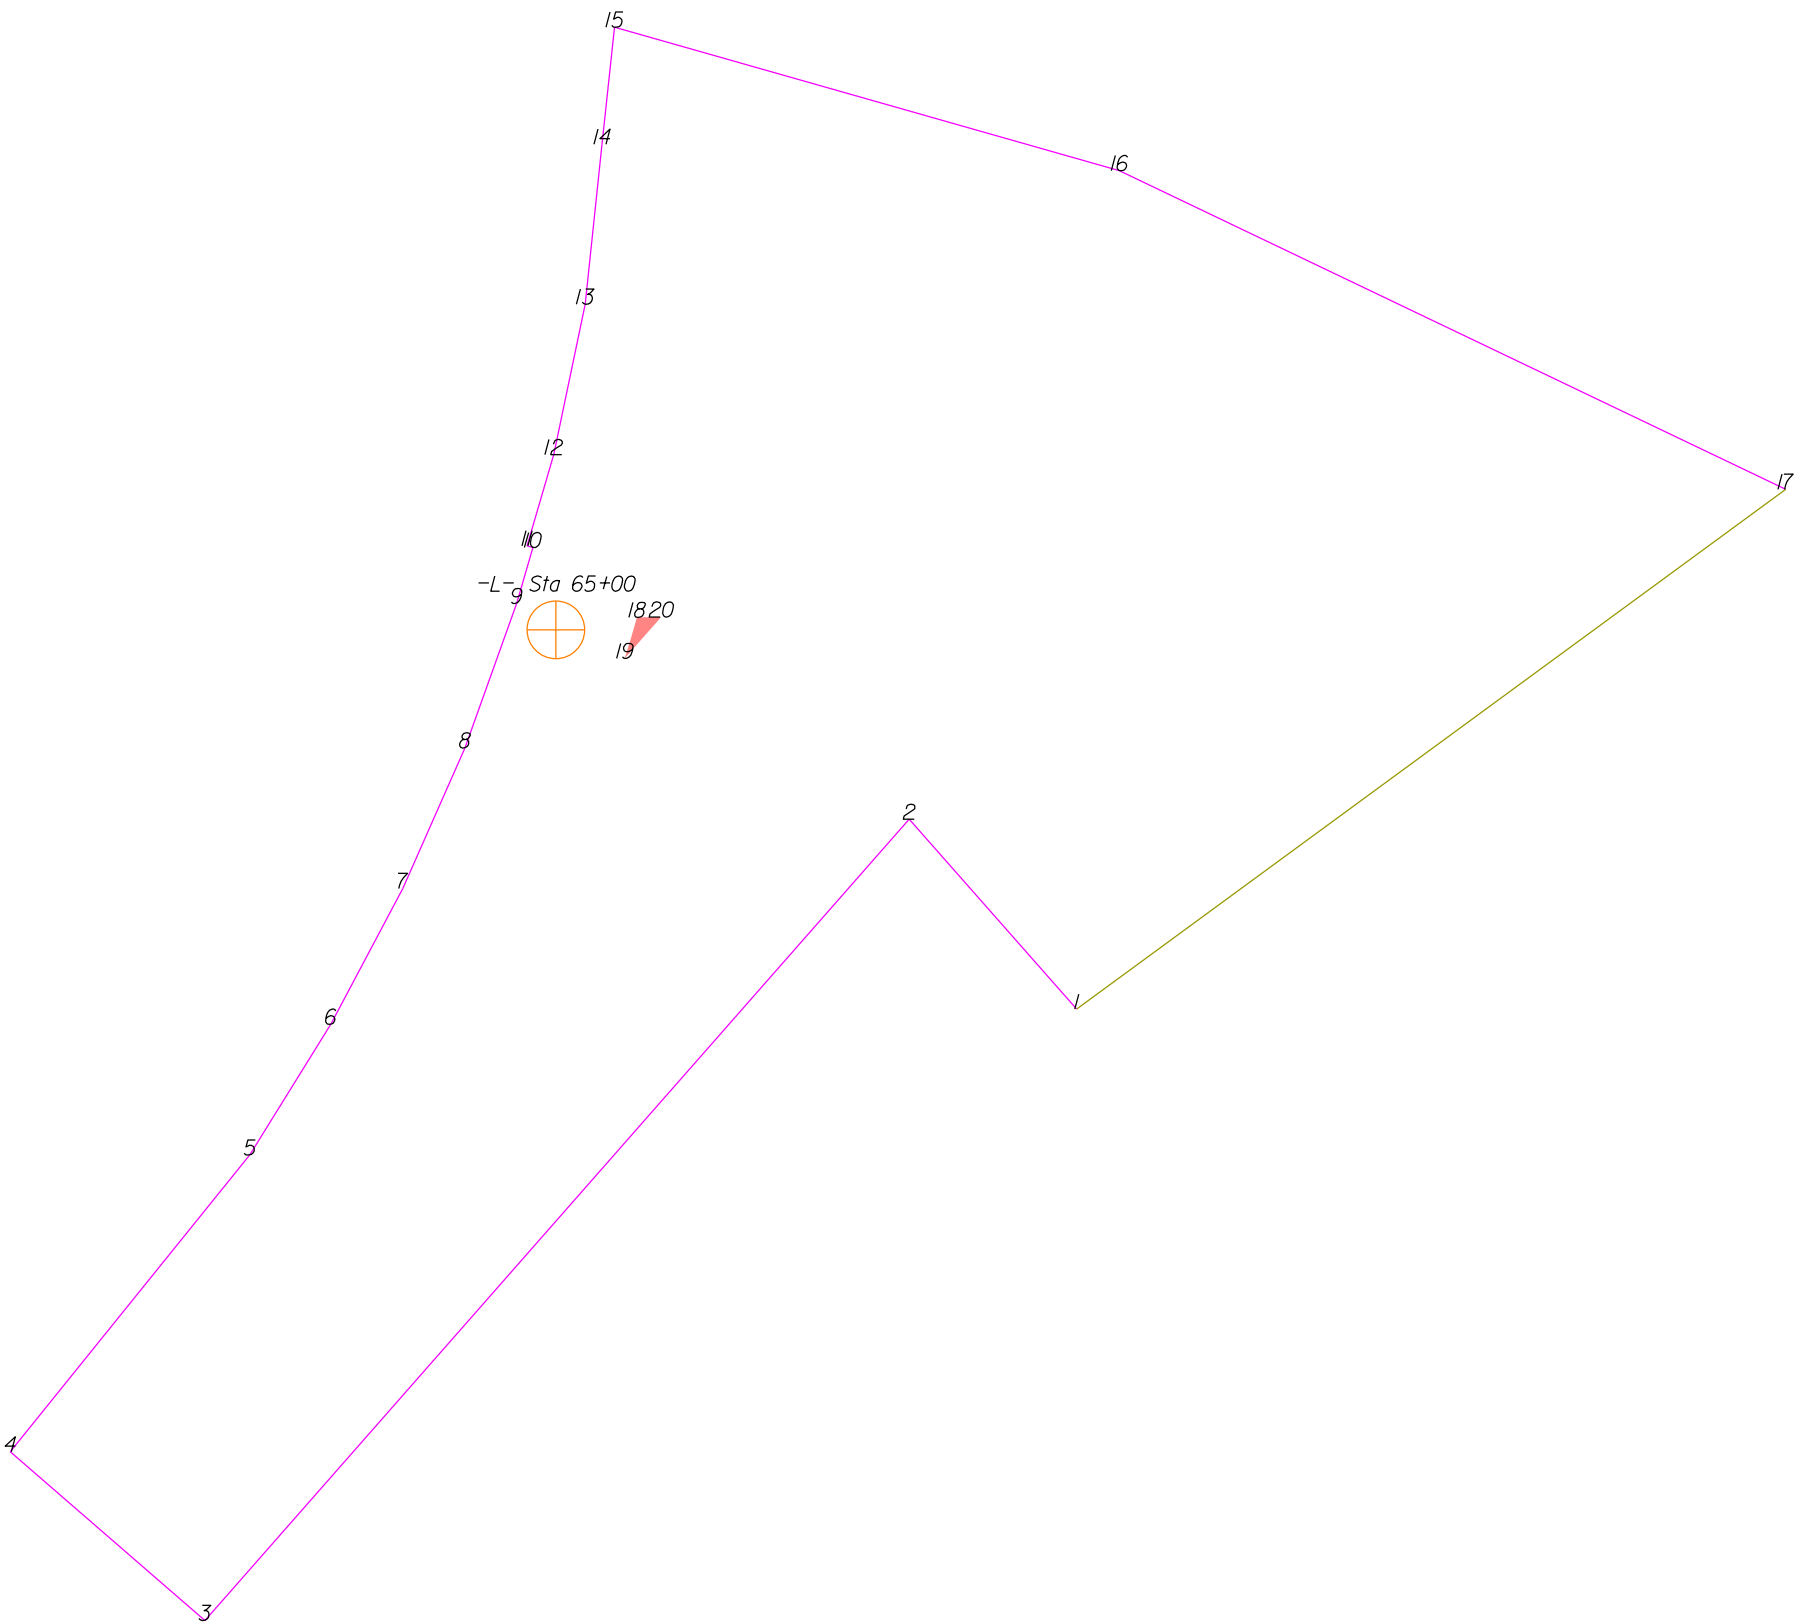

THIS MAP IS NOT A CERTIFIED SURVEY AND HAS NOT BEEN REVIEWED BY A LOCAL GOVERNMENT AGENCY FOR COMPLIANCE WITH ANY APPLICABLE LAND DEVELOPMENT REGULATIONS. THE PROPERTY SHOWN ON THIS MAP WAS LOCATED FOR THE NORTH CAROLINA DEPARTMENT OF TRANSPORTATION FOR HIGHWAY DESIGN PURPOSES. SOME ERROR MAY EXIST BETWEEN THE GRAPHICAL AND ACTUAL GROUND LOCATIONS OF PROPERTY LINES. THIS MAP IS TO BE USED AS A GRAPHICAL REPRESENTATION OF THE NCDOT'S INTENT TO ACQUIRE PROPERTY FOR RIGHT OF WAY PURPOSES, AND IN NO WAY REPRESENTS AN ACTUAL BOUNDARY SURVEY OF THIS PROPERTY.


NORTH CAROLINA DEPARTMENT OF TRANSPORTATION	
RIGHT OF WAY BRANCH	
MICHAEL E.O'BRIEN	12-12-2024
PARCEL # 020Z	S:\CADD\U4758\DDRAFT\U4758_dee
DB 3966 PG 1321	UNKNOWN SCALE

	SQR FT	ACRES	SQR M	HECTARES
PUE Right	217.716	0.005	20.227	0.002
FROM - TO	DISTANCE (FT/M)	BEARING	RADIUS (FT/M)	CURVE LENGTH (FT/M)
-L- Sta 65+00 - 18	54.729	16.681	N 81°19'56.4" E	
18 - 19	28.490	8.684	S 16°41'41.9" W	1249.500 380.848 28.490 8.684
19 - 20	36.824	11.224	N 41°24'10.8" E	
20 - 18	16.172	4.929	S 88°49'29.9" W	

TYPE	COUNT	SQR FEET	ACRES
Parcel	1	435873.440	10.006
PUE Right	1	217.716	0.005
ROW Left	0	0.000	0.000
ROW Right	0	0.000	0.000
PDE Left	0	0.000	0.000
PDE Right	0	0.000	0.000
TDE Left	0	0.000	0.000
TDE Right	0	0.000	0.000
TCE Left	0	0.000	0.000
TCE Right	0	0.000	0.000
PUE Left	0	0.000	0.000
TSE Left	0	0.000	0.000
TSE Right	0	0.000	0.000
DUE Left	0	0.000	0.000
DUE Right	0	0.000	0.000
DTE Left	0	0.000	0.000
DTE Right	0	0.000	0.000
AUE_Left	0	0.000	0.000
AUE_Right	0	0.000	0.000
PCE Left	0	0.000	0.000
PCE Right	0	0.000	0.000
TUE Left	0	0.000	0.000
TUE Right	0	0.000	0.000
REM Left	0	0.000	0.000
REM Right	0	0.000	0.000
Other Left	0	0.000	0.000
Other Right	0	0.000	0.000
PE Left	0	0.000	0.000
PE Right	0	0.000	0.000

THIS MAP IS NOT A CERTIFIED SURVEY AND HAS NOT BEEN REVIEWED BY A LOCAL GOVERNMENT AGENCY FOR COMPLIANCE WITH ANY APPLICABLE LAND DEVELOPMENT REGULATIONS. THE PROPERTY SHOWN ON THIS MAP WAS LOCATED FOR THE NORTH CAROLINA DEPARTMENT OF TRANSPORTATION FOR HIGHWAY DESIGN PURPOSES. SOME ERROR MAY EXIST BETWEEN THE GRAPHICAL AND ACTUAL GROUND LOCATIONS OF PROPERTY LINES. THIS MAP IS TO BE USED AS A GRAPHICAL REPRESENTATION OF THE NCDOT'S INTENT TO ACQUIRE PROPERTY FOR RIGHT OF WAY PURPOSES, AND IN NO WAY REPRESENTS AN ACTUAL BOUNDARY SURVEY OF THIS PROPERTY.

NORTH CAROLINA DEPARTMENT OF TRANSPORTATION	
RIGHT OF WAY BRANCH	
MICHAEL E.O'BRIEN	12-12-2024
PARCEL # 020Z	S:\CADD\U4758\DDRAFT\U4758_dee
DB 3966 PG 1321	UNKNOWN SCALE

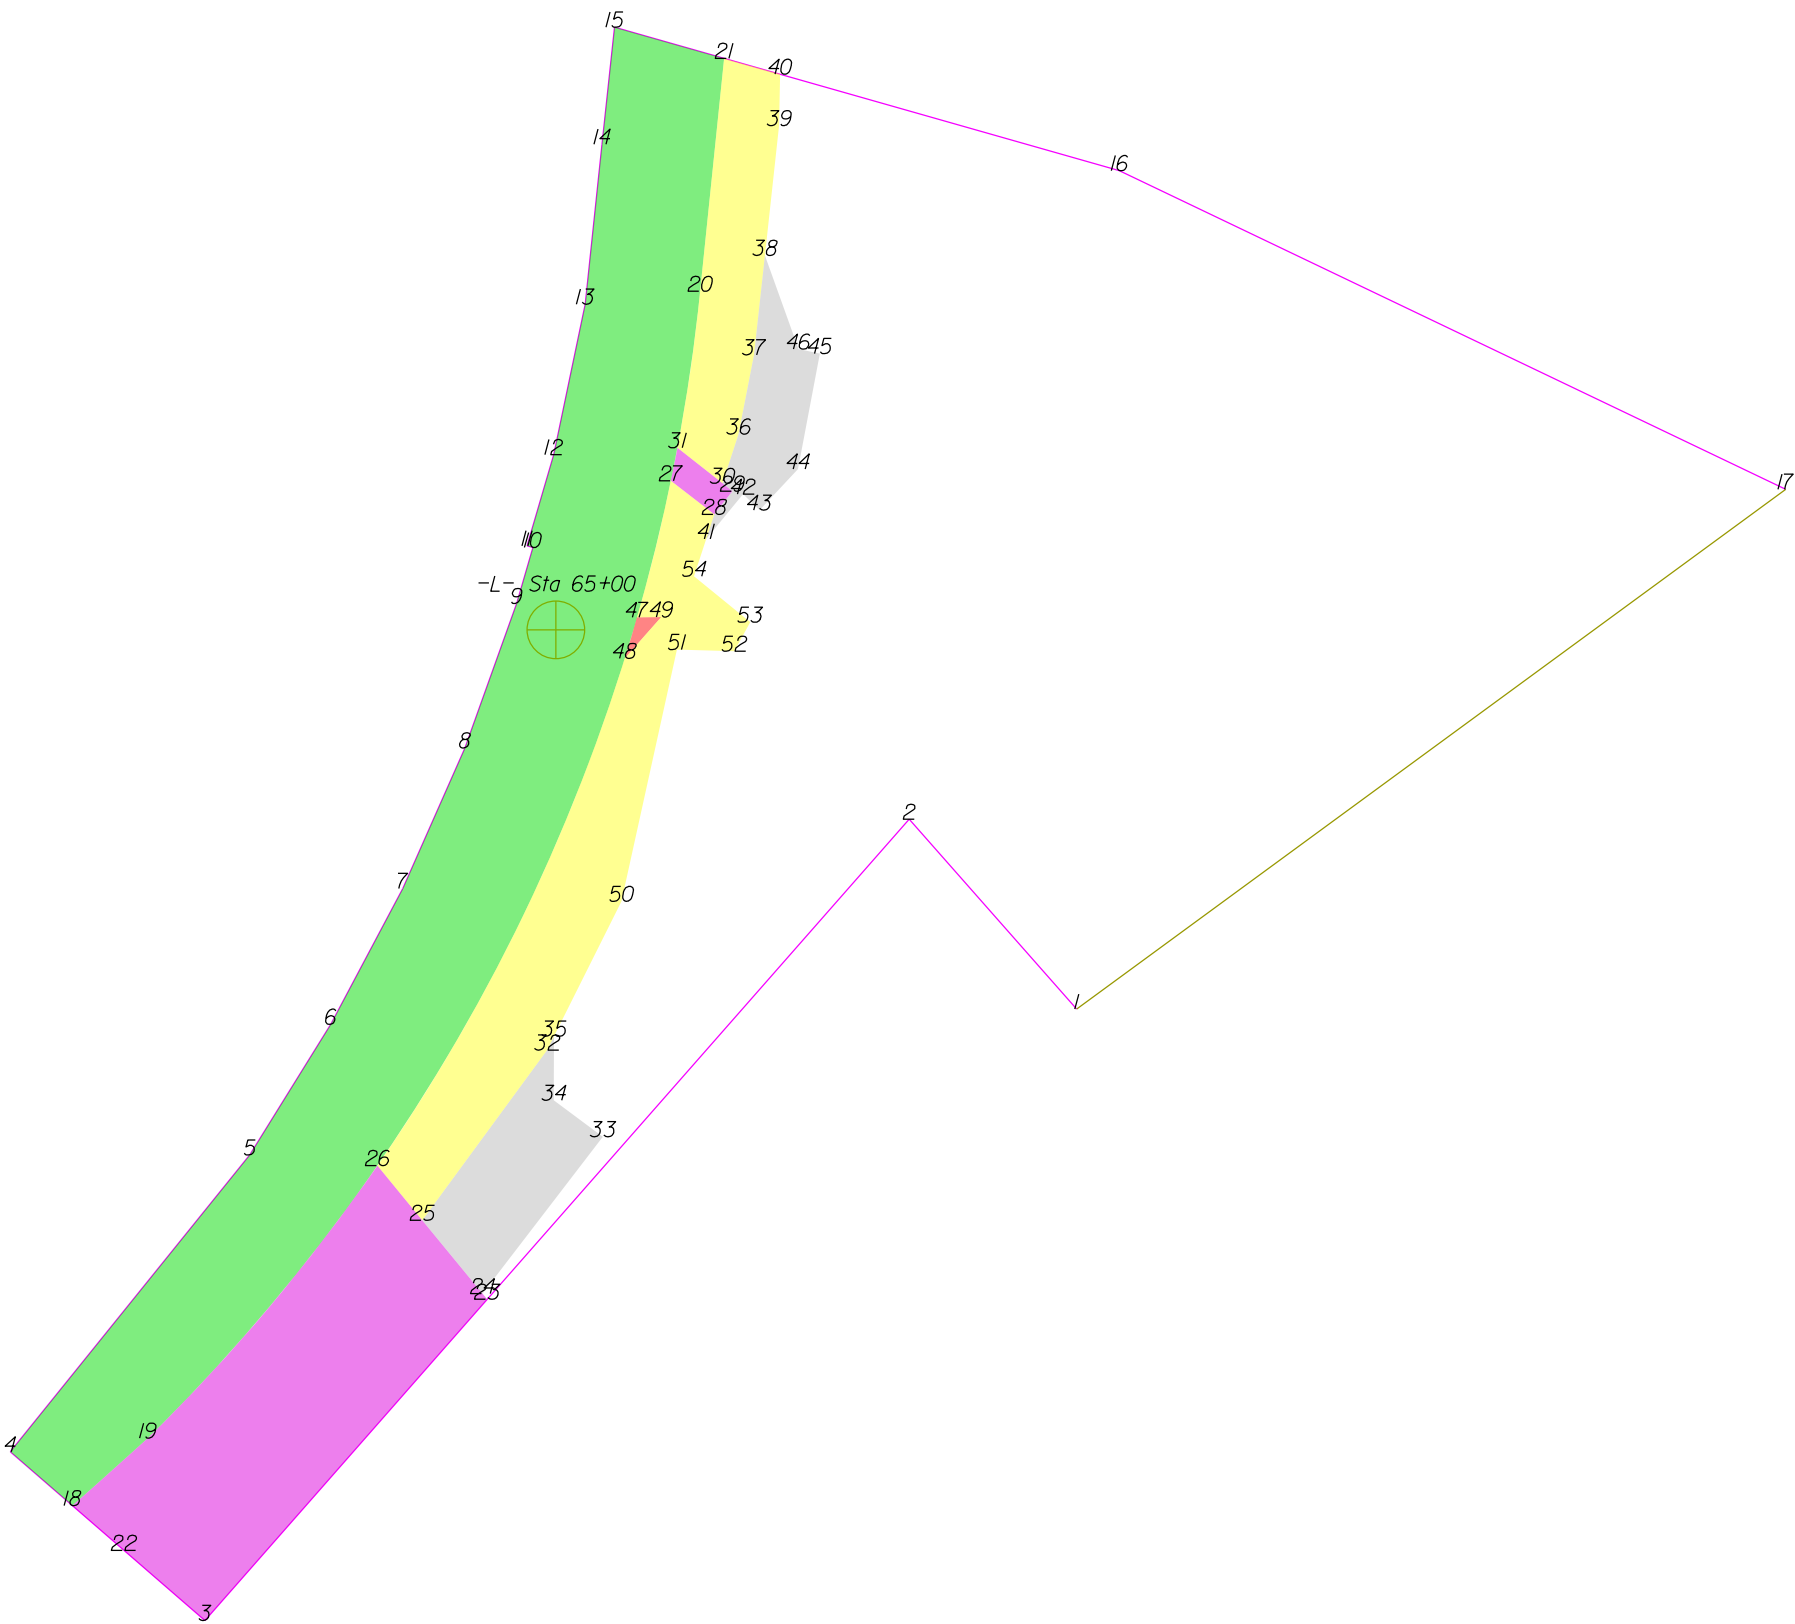

THIS MAP IS NOT A CERTIFIED SURVEY AND HAS NOT BEEN REVIEWED BY A LOCAL GOVERNMENT AGENCY FOR COMPLIANCE WITH ANY APPLICABLE LAND DEVELOPMENT REGULATIONS. THE PROPERTY SHOWN ON THIS MAP WAS LOCATED FOR THE NORTH CAROLINA DEPARTMENT OF TRANSPORTATION FOR HIGHWAY DESIGN PURPOSES. SOME ERROR MAY EXIST BETWEEN THE GRAPHICAL AND ACTUAL GROUND LOCATIONS OF PROPERTY LINES. THIS MAP IS TO BE USED AS A GRAPHICAL REPRESENTATION OF THE NCDOT'S INTENT TO ACQUIRE PROPERTY FOR RIGHT OF WAY PURPOSES, AND IN NO WAY REPRESENTS AN ACTUAL BOUNDARY SURVEY OF THIS PROPERTY.

NORTH CAROLINA DEPARTMENT OF TRANSPORTATION	
RIGHT OF WAY BRANCH	
MICHAEL E.O'BRIEN	02-10-2025
PARCEL * 020	S:\CADD\U4758\DDRAFT\U4758_dee
DB 3966 PG 1321	UNKNOWN SCALE

	SQR FT	ACRES		SQR M		HECTARES	
ROW Right	81604.002	1.873		7581.290		0.758	
FROM - TO	DISTANCE (FT/M)		BEARING	RADIUS (FT/M)		CURVE LENGTH (FT/M)	
-L- Sta 65+00 - 18	666.733	203.221	S 28°53'55.1" W				
18 - 19	67.419	20.549	N 48°7'29.9" E	2745.000	836.678	67.421	20.550
19 - 20	848.376	258.585	N 25°43'19.1" E	1249.500	380.848	865.580	263.829
20 - 21	156.133	47.590	N 5°52'35.0" E				
21 - 15	75.978	23.158	N 74°8'6.2" W				
15 - 14	78.484	23.922	S 6°6'50.4" W				
14 - 13	107.177	32.668	S 5°58'13.9" W				
13 - 12	102.468	31.232	S 11°51'59.6" W				
12 - 11	63.311	19.297	S 16°15'45.5" W				
11 - 10	4.000	1.219	S 73°51'3.5" E				
10 - 9	38.848	11.841	S 16°7'6.6" W				
9 - 8	102.250	31.166	S 19°42'24.6" W				
8 - 7	102.440	31.224	S 23°50'26.6" W				
7 - 6	102.410	31.215	S 27°56'41.6" W				
6 - 5	102.450	31.227	S 31°46'1.6" W				
5 - 4	254.223	77.487	S 38°53'10.6" W				
4 - 18	54.738	16.684	S 49°4'27.7" E				

	SQR FT	ACRES		SQR M		HECTARES	
PDE Right	31974.676	0.734		2970.556		0.297	
FROM - TO	DISTANCE (FT/M)		BEARING	RADIUS (FT/M)		CURVE LENGTH (FT/M)	
-L- Sta 65+00 - 18	666.733	203.221	S 28°53'55.1" W				
18 - 22	45.437	13.849	S 49°4'27.7" E				
22 - 3	71.354	21.749	S 49°4'27.7" E				
3 - 23	284.993	86.866	N 41°19'20.8" E				
23 - 24	4.916	1.498	N 39°21'56.5" W				
24 - 25	63.165	19.253	N 39°21'56.5" W				
25 - 26	47.260	14.405	N 39°21'56.5" W				
26 - 19	237.574	72.413	S 40°6'44.4" W	1249.500	380.848	237.933	72.522
19 - 18	67.419	20.549	S 48°7'29.9" W	2745.000	836.678	67.421	20.550

	SQR FT	ACRES		SQR M		HECTARES	
PDE Right	823.083	0.019		76.467		0.008	
FROM - TO	DISTANCE (FT/M)		BEARING	RADIUS (FT/M)		CURVE LENGTH (FT/M)	
-L- Sta 65+00 - 27	125.444	38.235	N 37°39'0.6" E				
27 - 28	36.598	11.155	S 52°16'58.7" E				
28 - 29	19.628	5.983	N 37°43'16.9" E				
29 - 30	8.375	2.553	N 51°46'54.4" W				
30 - 31	38.212	11.647	N 51°46'54.4" W				
31 - 27	22.387	6.823	S 11°13'31.9" W	1249.500	380.848	22.387	6.824

	SQR FT	ACRES		SQR M		HECTARES	
TDE Right	8173.301	0.188		759.328		0.076	
FROM - TO	DISTANCE (FT/M)		BEARING	RADIUS (FT/M)		CURVE LENGTH (FT/M)	
-L- Sta 65+00 - 32	280.140	85.387	S 1°12'10.2" W				
32 - 25	140.638	42.866	S 36°12'40.6" W				
25 - 24	63.165	19.253	S 39°21'56.5" E				
24 - 33	131.778	40.166	N 37°31'17.7" E				
33 - 34	40.748	12.420	N 53°22'2.7" W				
34 - 35	42.718	13.021	N 0°7'9.7" E				
35 - 32	10.337	3.151	S 26°36'42.6" W				

	SQR FT	ACRES		SQR M		HECTARES	
TCE Right	10694.263	0.246		993.534		0.099	
FROM - TO	DISTANCE (FT/M)		BEARING	RADIUS (FT/M)		CURVE LENGTH (FT/M)	
-L- Sta 65+00 - 20	245.256	74.754	N 23°5'32.4" E				
20 - 31	105.428	32.135	S 8°17'39.6" W	1249.500	380.848	105.460	32.144
31 - 30	38.212	11.647	S 51°46'54.4" E				
30 - 36	34.578	10.539	N 18°11'24.8" E				
36 - 37	53.742	16.380	N 10°54'38.9" E				
37 - 38	66.680	20.324	N 6°16'35.8" E				
38 - 39	87.002	26.518	N 6°16'35.8" E				
39 - 40	34.295	10.453	N 1°14'27.4" E				
40 - 21	38.817	11.831	N 74°8'6.2" W				
21 - 20	156.133	47.590	S 5°52'35.0" W				

	SQR FT	ACRES		SQR M		HECTARES	
TDE Right	5406.454	0.124		502.278		0.050	
FROM - TO	DISTANCE (FT/M)		BEARING	RADIUS (FT/M)		CURVE LENGTH (FT/M)	
-L- Sta 65+00 - 37	225.833	68.834	N 35°45'32.8" E				
37 - 36	53.742	16.380	S 10°54'38.9" W				
36 - 30	34.578	10.539	S 18°11'24.8" W				
30 - 29	8.375	2.553	S 51°46'54.4" E				
29 - 28	19.628	5.983	S 37°43'16.9" W				
28 - 41	17.160	5.231	S 18°3'2.3" W				
41 - 42	38.614	11.770	N 39°30'2.1" E				
42 - 43	15.231	4.642	S 45°45'14.9" E				
43 - 44	37.586	11.456	N 43°11'49.0" E				
44 - 45	78.298	23.865	N 10°40'7.6" E				
45 - 46	14.542	4.432	N 78°22'0.4" W				
46 - 38	66.389	20.235	N 19°45'51.9" W				

THIS MAP IS NOT A CERTIFIED SURVEY AND HAS NOT BEEN REVIEWED BY A LOCAL GOVERNMENT AGENCY FOR COMPLIANCE WITH ANY APPLICABLE LAND DEVELOPMENT REGULATIONS. THE PROPERTY SHOWN ON THIS MAP WAS LOCATED FOR THE NORTH CAROLINA DEPARTMENT OF TRANSPORTATION FOR HIGHWAY DESIGN PURPOSES. SOME ERROR MAY EXIST BETWEEN THE GRAPHICAL AND ACTUAL GROUND LOCATIONS OF PROPERTY LINES. THIS MAP IS TO BE USED AS A GRAPHICAL REPRESENTATION OF THE NCDOT'S INTENT TO ACQUIRE PROPERTY FOR RIGHT OF WAY PURPOSES, AND IN NO WAY REPRESENTS AN ACTUAL BOUNDARY SURVEY OF THIS PROPERTY.

NORTH CAROLINA DEPARTMENT OF TRANSPORTATION	
RIGHT OF WAY BRANCH	
MICHAEL E.O'BRIEN	02-10-2025
PARCEL * 020	S:\CADD\U4758\DDRAFT\U4758_dee
DB 3966 PG 1321	UNKNOWN SCALE

38 - 37	66.680	20.324	S 6°16'35.8" W				
---------	--------	--------	----------------	--	--	--	--


	SQR FT	ACRES		SQR M		HECTARES	
PUE Right	217.716	0.005		20.227		0.002	
FROM - TO	DISTANCE (FT/M)		BEARING	RADIUS (FT/M)		CURVE LENGTH (FT/M)	
-L- Sta 65+00 - 47	54.729	16.681	N 81°19'56.4" E				
47 - 48	28.490	8.684	S 16°41'41.9" W	1249.500	380.848	28.490	8.684
48 - 49	36.824	11.224	N 41°24'10.8" E				
49 - 47	16.172	4.929	S 88°49'29.9" W				

	SQR FT	ACRES		SQR M		HECTARES	
TCE Right	23713.837	0.544		2203.096		0.220	
FROM - TO	DISTANCE (FT/M)		BEARING	RADIUS (FT/M)		CURVE LENGTH (FT/M)	
-L- Sta 65+00 - 27	125.444	38.235	N 37°39'0.6" E				
27 - 47	93.816	28.595	S 13°53'25.0" W	1249.500	380.848	93.838	28.602
47 - 49	16.172	4.929	N 88°49'29.9" E				
49 - 48	36.824	11.224	S 41°24'10.8" W				
48 - 26	376.037	114.616	S 26°0'9.5" W	1249.500	380.848	377.471	115.053
26 - 25	47.260	14.405	S 39°21'56.5" E				
25 - 32	140.638	42.866	N 36°12'40.6" E				
32 - 50	110.892	33.800	N 26°36'42.6" E				
50 - 51	171.799	52.365	N 12°23'31.0" E				
51 - 52	38.262	11.662	S 88°20'21.5" E				
52 - 53	22.033	6.716	N 28°51'13.9" E				
53 - 54	48.355	14.738	N 50°39'49.2" W				
54 - 28	43.365	13.218	N 18°3'2.3" E				
28 - 27	36.598	11.155	N 52°16'58.7" W				

TYPE	COUNT	SQR FEET	ACRES
Parcel	1	435873.440	10.006
ROW Right	1	81604.002	1.873
PDE Right	2	32797.759	0.753
TDE Right	2	13579.755	0.312
TCE Right	2	34408.100	0.790
PUE Right	1	217.716	0.005
ROW Left	0	0.000	0.000
PDE Left	0	0.000	0.000
TDE Left	0	0.000	0.000
TCE Left	0	0.000	0.000
PUE Left	0	0.000	0.000
TSE Left	0	0.000	0.000
TSE Right	0	0.000	0.000
DUE Left	0	0.000	0.000
DUE Right	0	0.000	0.000
DTE Left	0	0.000	0.000
DTE Right	0	0.000	0.000
AUE_Left	0	0.000	0.000
AUE_Right	0	0.000	0.000
PCE Left	0	0.000	0.000
PCE Right	0	0.000	0.000
TUE Left	0	0.000	0.000
TUE Right	0	0.000	0.000
REM Left	0	0.000	0.000
REM Right	0	0.000	0.000
Other Left	0	0.000	0.000
Other Right	0	0.000	0.000
PE Left	0	0.000	0.000
PE Right	0	0.000	0.000

THIS MAP IS NOT A CERTIFIED SURVEY AND HAS NOT BEEN REVIEWED BY A LOCAL GOVERNMENT AGENCY FOR COMPLIANCE WITH ANY APPLICABLE LAND DEVELOPMENT REGULATIONS. THE PROPERTY SHOWN ON THIS MAP WAS LOCATED FOR THE NORTH CAROLINA DEPARTMENT OF TRANSPORTATION FOR HIGHWAY DESIGN PURPOSES. SOME ERROR MAY EXIST BETWEEN THE GRAPHICAL AND ACTUAL GROUND LOCATIONS OF PROPERTY LINES. THIS MAP IS TO BE USED AS A GRAPHICAL REPRESENTATION OF THE NCDOT'S INTENT TO ACQUIRE PROPERTY FOR RIGHT OF WAY PURPOSES, AND IN NO WAY REPRESENTS AN ACTUAL BOUNDARY SURVEY OF THIS PROPERTY.

NORTH CAROLINA DEPARTMENT OF TRANSPORTATION	
RIGHT OF WAY BRANCH	
MICHAEL E.O'BRIEN	02-10-2025
PARCEL * 020	S:\CADD\U4758\DDRAFT\U4758_dee
DB 3966 PG 1321	UNKNOWN SCALE

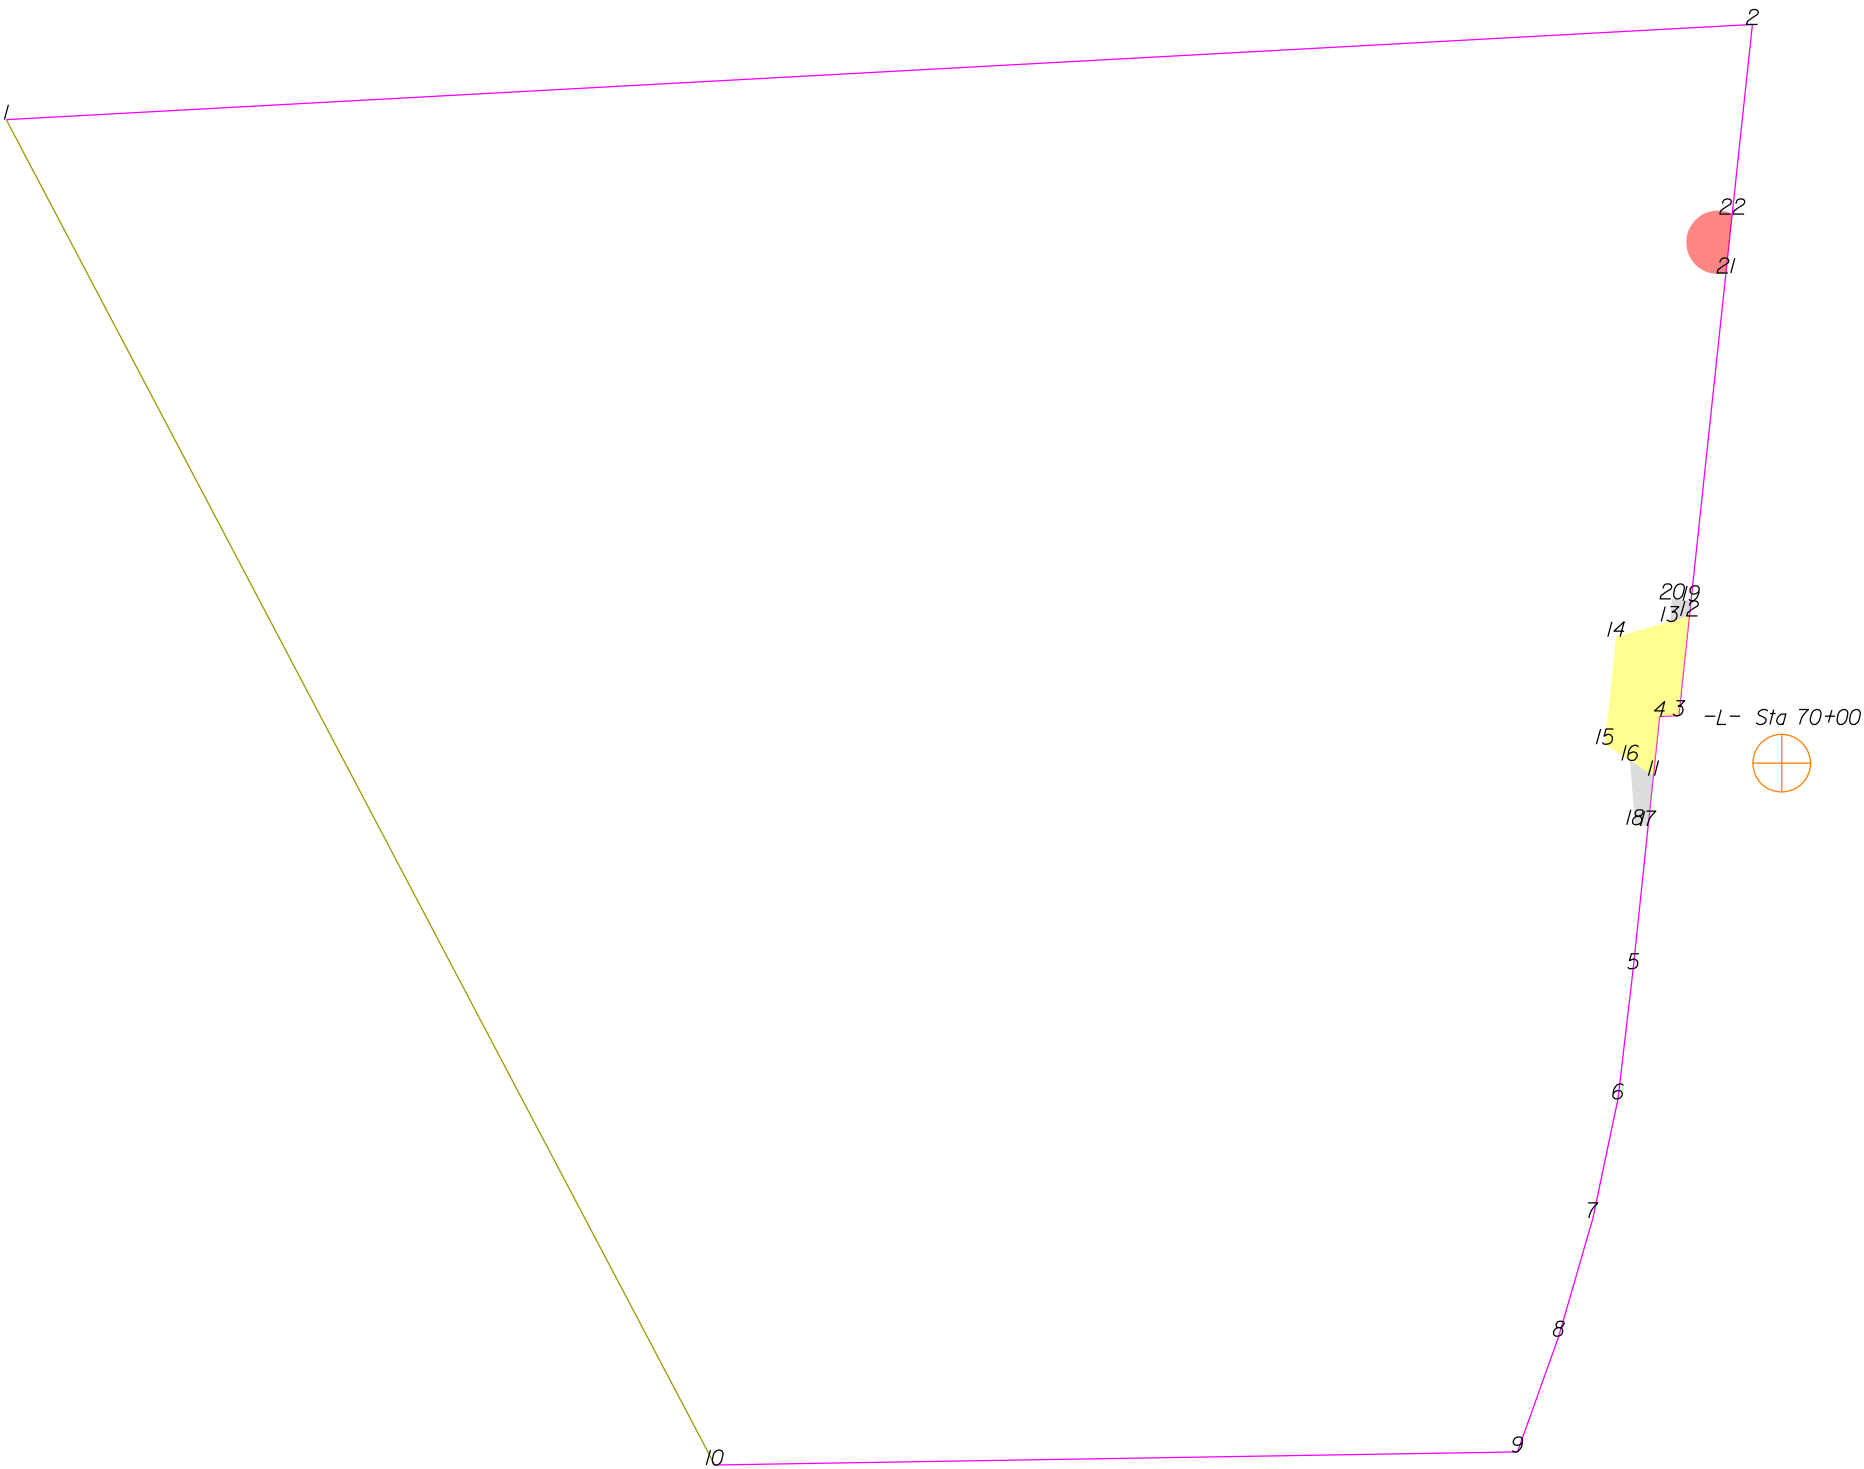

THIS MAP IS NOT A CERTIFIED SURVEY AND HAS NOT BEEN REVIEWED BY A LOCAL GOVERNMENT AGENCY FOR COMPLIANCE WITH ANY APPLICABLE LAND DEVELOPMENT REGULATIONS. THE PROPERTY SHOWN ON THIS MAP WAS LOCATED FOR THE NORTH CAROLINA DEPARTMENT OF TRANSPORTATION FOR HIGHWAY DESIGN PURPOSES. SOME ERROR MAY EXIST BETWEEN THE GRAPHICAL AND ACTUAL GROUND LOCATIONS OF PROPERTY LINES. THIS MAP IS TO BE USED AS A GRAPHICAL REPRESENTATION OF THE NCDOT'S INTENT TO ACQUIRE PROPERTY FOR RIGHT OF WAY PURPOSES, AND IN NO WAY REPRESENTS AN ACTUAL BOUNDARY SURVEY OF THIS PROPERTY.

NORTH CAROLINA DEPARTMENT OF TRANSPORTATION	
RIGHT OF WAY BRANCH	
CITY OF HIGH POINT	12-8-2021
PARCEL # 021	S:\CADD\U4758\DDRAFT\U4758_dee
CITY OF HIGH POINT	UNKNOWN SCALE

	SQR FT	ACRES		SQR M		HECTARES	
TCE Left	5368.325	0.123		498.736		0.050	
FROM - TO	DISTANCE (FT/M)		BEARING	RADIUS (FT/M)		CURVE LENGTH (FT/M)	
-L- Sta 70+00 - 11	101.427		30.915	S 84°30'14.1" W			
11 - 4	46.820		14.271	N 5°58'18.8" E			
4 - 3	15.140		4.615	N 87°37'0.4" E			
3 - 12	79.005		24.081	N 6°4'22.8" E			
12 - 13	16.035		4.888	S 74°9'17.7" W			
13 - 14	44.134		13.452	S 74°9'17.7" W			
14 - 15	85.000		25.908	S 5°52'35.0" W			
15 - 16	23.584		7.188	S 57°3'11.2" E			
16 - 11	21.972		6.697	S 57°3'11.2" E			

	SQR FT	ACRES		SQR M		HECTARES	
TDE Left	654.075	0.015		60.766		0.006	
FROM - TO	DISTANCE (FT/M)		BEARING	RADIUS (FT/M)		CURVE LENGTH (FT/M)	
-L- Sta 70+00 - 17	116.192		35.415	S 64°47'10.6" W			
17 - 11	40.000		12.192	N 5°58'18.8" E			
11 - 16	21.972		6.697	N 57°3'11.2" W			
16 - 18	50.803		15.485	S 4°19'39.9" E			
18 - 17	10.498		3.200	S 84°7'25.0" E			


	SQR FT	ACRES		SQR M		HECTARES	
TDE Left	223.212	0.005		20.737		0.002	
FROM - TO	DISTANCE (FT/M)		BEARING	RADIUS (FT/M)		CURVE LENGTH (FT/M)	
-L- Sta 70+00 - 12	136.884		41.722	N 32°1'57.6" W			
12 - 19	12.000		3.658	N 6°4'22.8" E			
19 - 20	14.938		4.553	N 84°7'25.0" W			
20 - 13	17.935		5.466	S 5°52'35.0" W			
13 - 12	16.035		4.888	N 74°9'17.7" E			

	SQR FT	ACRES		SQR M		HECTARES	
PUE Left	1411.875	0.032		131.168		0.013	
FROM - TO	DISTANCE (FT/M)		BEARING	RADIUS (FT/M)		CURVE LENGTH (FT/M)	
-L- Sta 70+00 - 21	388.731		118.485	N 6°28'40.1" W			
21 - 22	46.810		14.268	N 6°4'22.8" E			
22 - 21	46.810		14.268	S 6°4'22.8" W	25.000	7.620	96.497 29.412

TYPE	COUNT	SQR FEET	ACRES
Parcel	1	1127036.319	25.873
TCE Left	1	5368.325	0.123
TDE Left	2	877.287	0.020
PUE Left	1	1411.875	0.032
ROW Left	0	0.000	0.000
ROW Right	0	0.000	0.000
PDE Left	0	0.000	0.000
PDE Right	0	0.000	0.000
TDE Right	0	0.000	0.000
TCE Right	0	0.000	0.000
PUE Right	0	0.000	0.000
TSE Left	0	0.000	0.000
TSE Right	0	0.000	0.000
DUE Left	0	0.000	0.000
DUE Right	0	0.000	0.000
DTE Left	0	0.000	0.000
DTE Right	0	0.000	0.000
AUE_Left	0	0.000	0.000
AUE_Right	0	0.000	0.000
PCE Left	0	0.000	0.000
PCE Right	0	0.000	0.000
TUE Left	0	0.000	0.000
TUE Right	0	0.000	0.000
REM Left	0	0.000	0.000
REM Right	0	0.000	0.000
Other Left	0	0.000	0.000
Other Right	0	0.000	0.000
PE Left	0	0.000	0.000
PE Right	0	0.000	0.000

THIS MAP IS NOT A CERTIFIED SURVEY AND HAS NOT BEEN REVIEWED BY A LOCAL GOVERNMENT AGENCY FOR COMPLIANCE WITH ANY APPLICABLE LAND DEVELOPMENT REGULATIONS. THE PROPERTY SHOWN ON THIS MAP WAS LOCATED FOR THE NORTH CAROLINA DEPARTMENT OF TRANSPORTATION FOR HIGHWAY DESIGN PURPOSES. SOME ERROR MAY EXIST BETWEEN THE GRAPHICAL AND ACTUAL GROUND LOCATIONS OF PROPERTY LINES. THIS MAP IS TO BE USED AS A GRAPHICAL REPRESENTATION OF THE NCDOT'S INTENT TO ACQUIRE PROPERTY FOR RIGHT OF WAY PURPOSES, AND IN NO WAY REPRESENTS AN ACTUAL BOUNDARY SURVEY OF THIS PROPERTY.

NORTH CAROLINA DEPARTMENT OF TRANSPORTATION	
RIGHT OF WAY BRANCH	
CITY OF HIGH POINT	12-8-2021
PARCEL # 021	S:\CADD\U4758\DDRAFT\U4758_dee
CITY OF HIGH POINT	UNKNOWN SCALE

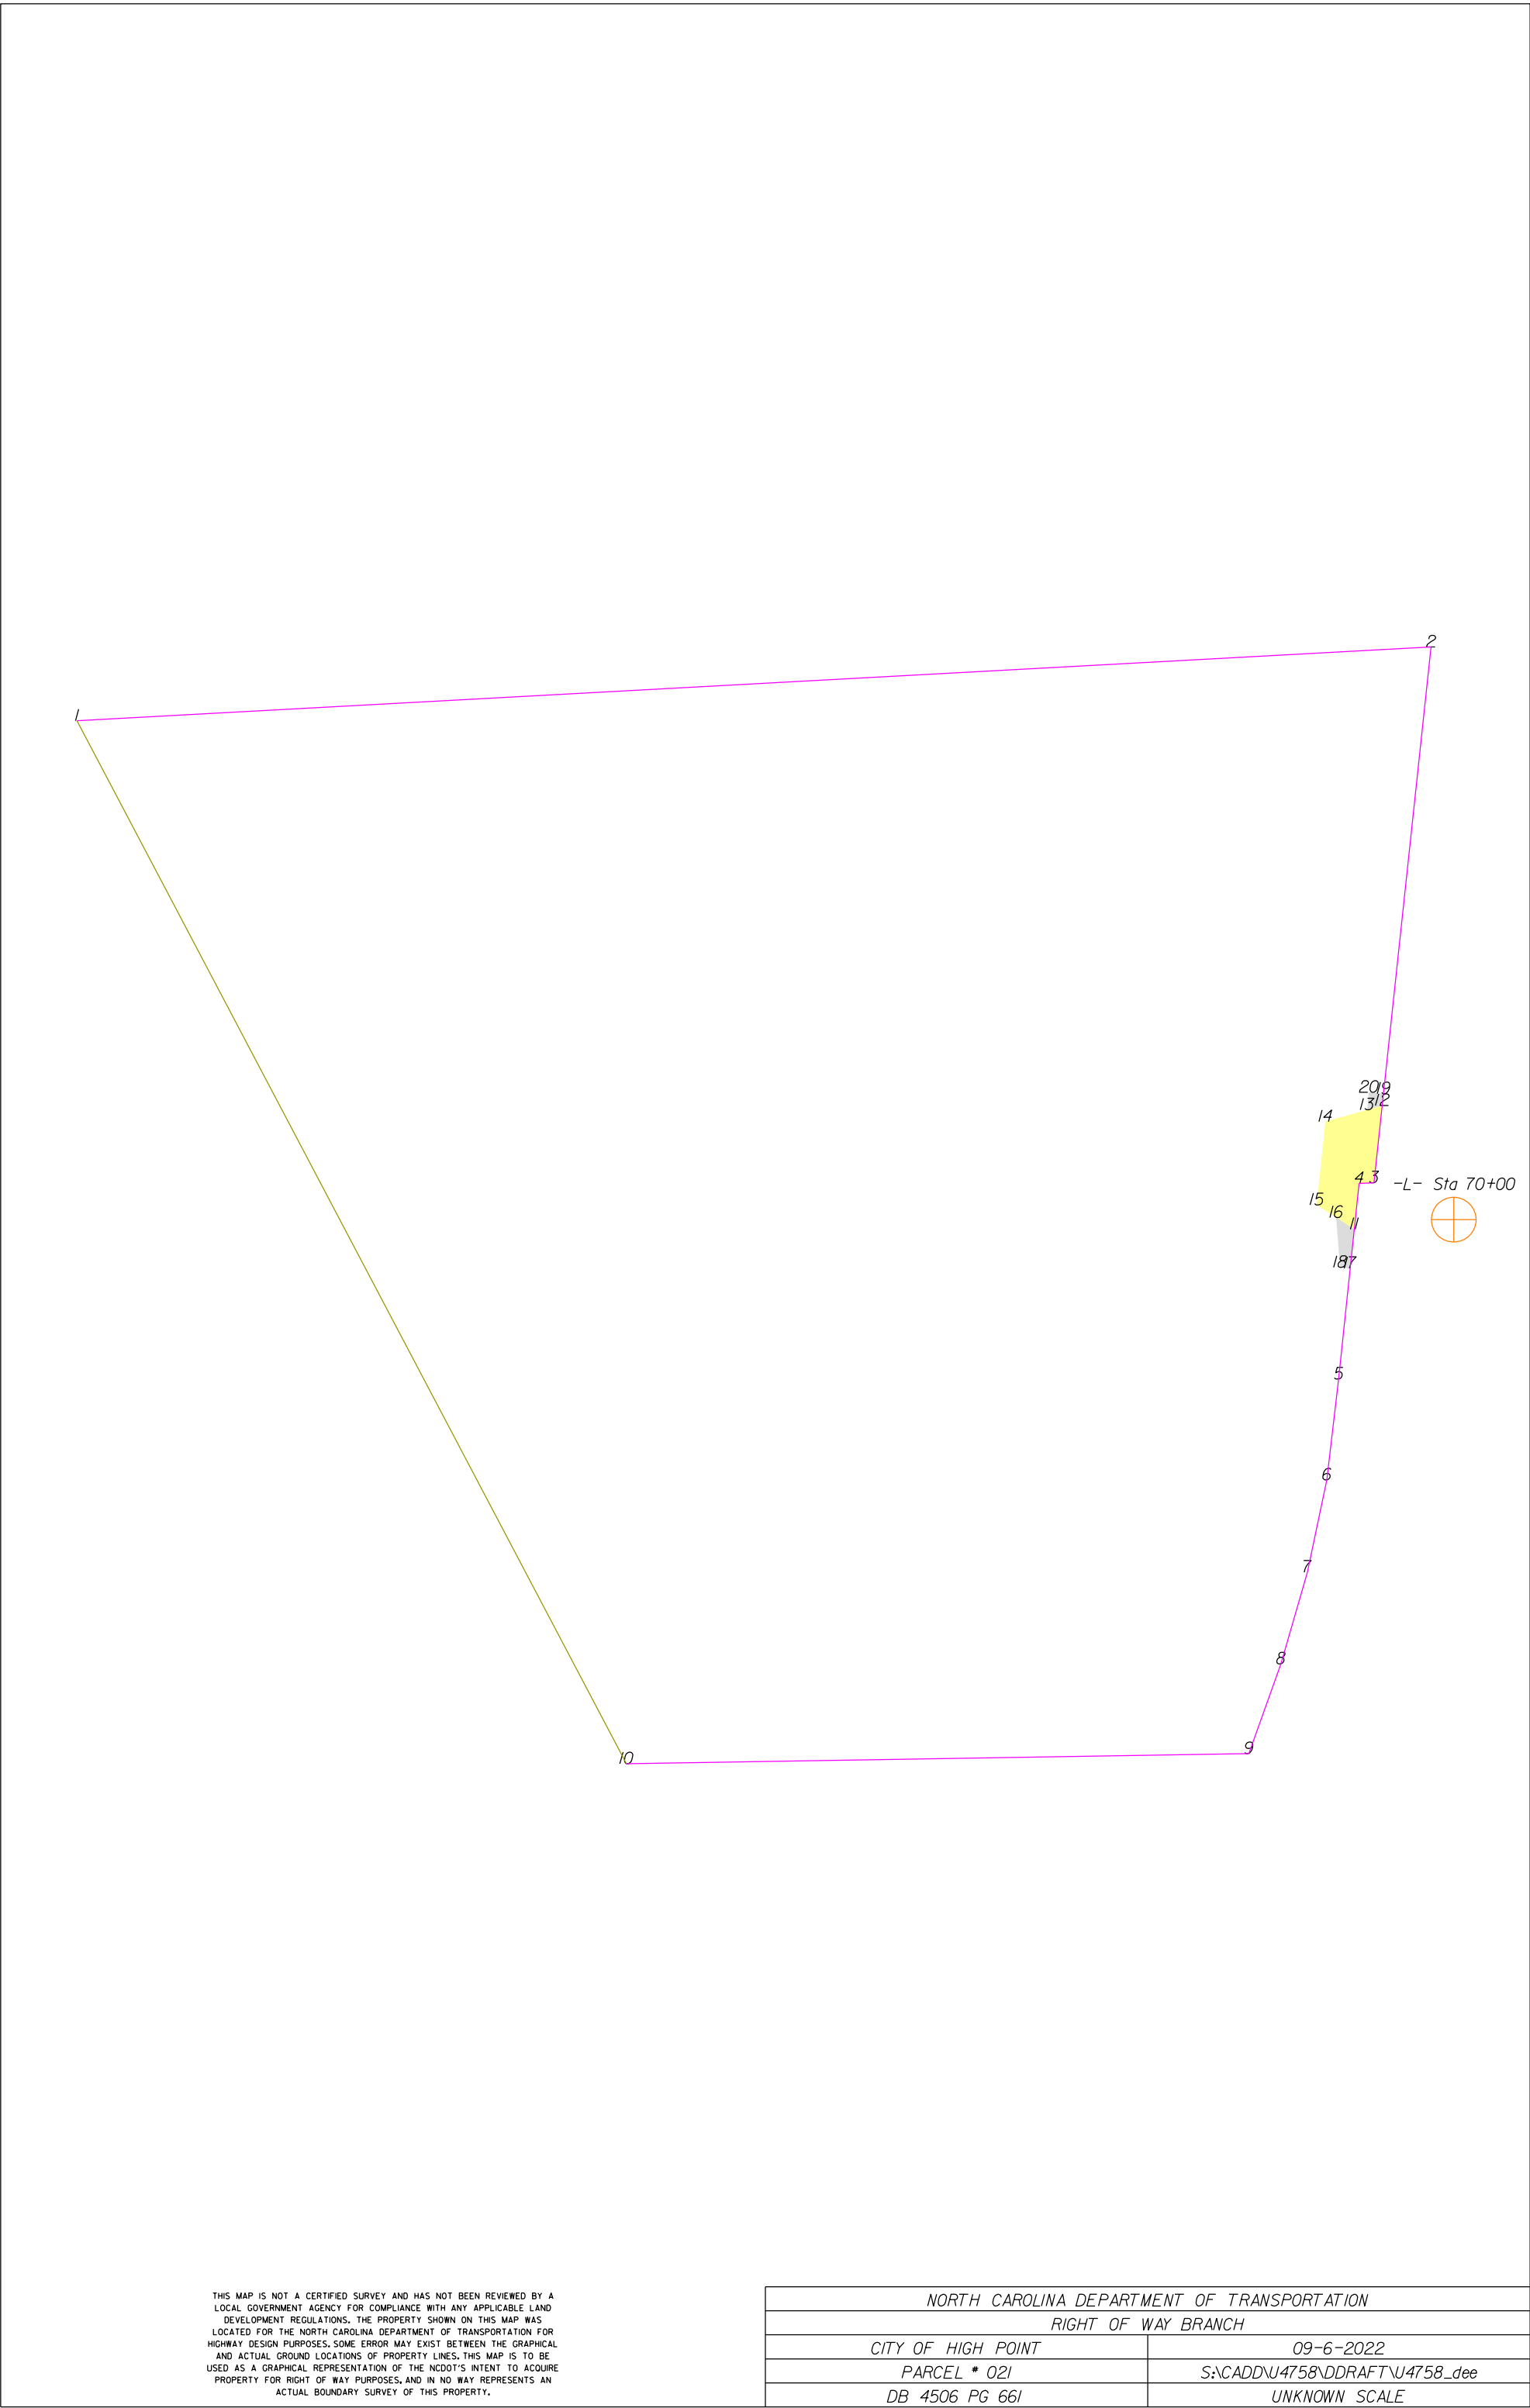

THIS MAP IS NOT A CERTIFIED SURVEY AND HAS NOT BEEN REVIEWED BY A LOCAL GOVERNMENT AGENCY FOR COMPLIANCE WITH ANY APPLICABLE LAND DEVELOPMENT REGULATIONS. THE PROPERTY SHOWN ON THIS MAP WAS LOCATED FOR THE NORTH CAROLINA DEPARTMENT OF TRANSPORTATION FOR HIGHWAY DESIGN PURPOSES. SOME ERROR MAY EXIST BETWEEN THE GRAPHICAL AND ACTUAL GROUND LOCATIONS OF PROPERTY LINES. THIS MAP IS TO BE USED AS A GRAPHICAL REPRESENTATION OF THE NCDOT'S INTENT TO ACQUIRE PROPERTY FOR RIGHT OF WAY PURPOSES, AND IN NO WAY REPRESENTS AN ACTUAL BOUNDARY SURVEY OF THIS PROPERTY.

NORTH CAROLINA DEPARTMENT OF TRANSPORTATION	
RIGHT OF WAY BRANCH	
CITY OF HIGH POINT	09-6-2022
PARCEL # 02I	S:\CADD\U4758\DDRAFT\U4758_dee
DB 4506 PG 66I	UNKNOWN SCALE

	SQR FT	ACRES		SQR M		HECTARES	
TCE Left	5368.325	0.123		498.736		0.050	
FROM - TO	DISTANCE (FT/M)		BEARING	RADIUS (FT/M)		CURVE LENGTH (FT/M)	
-L- Sta 70+00 - 11	101.427		30.915	S 84°30'14.1" W			
11 - 4	46.820		14.271	N 5°58'18.8" E			
4 - 3	15.140		4.615	N 87°37'0.4" E			
3 - 12	79.005		24.081	N 6°4'22.8" E			
12 - 13	16.035		4.888	S 74°9'17.7" W			
13 - 14	44.134		13.452	S 74°9'17.7" W			
14 - 15	85.000		25.908	S 5°52'35.0" W			
15 - 16	23.584		7.188	S 57°3'11.2" E			
16 - 11	21.972		6.697	S 57°3'11.2" E			


	SQR FT	ACRES		SQR M		HECTARES	
TDE Left	654.075	0.015		60.766		0.006	
FROM - TO	DISTANCE (FT/M)		BEARING	RADIUS (FT/M)		CURVE LENGTH (FT/M)	
-L- Sta 70+00 - 17	116.192		35.415	S 64°47'10.6" W			
17 - 11	40.000		12.192	N 5°58'18.8" E			
11 - 16	21.972		6.697	N 57°3'11.2" W			
16 - 18	50.803		15.485	S 4°19'39.9" E			
18 - 17	10.498		3.200	S 84°7'25.0" E			

	SQR FT	ACRES		SQR M		HECTARES	
TDE Left	223.212	0.005		20.737		0.002	
FROM - TO	DISTANCE (FT/M)		BEARING	RADIUS (FT/M)		CURVE LENGTH (FT/M)	
-L- Sta 70+00 - 12	136.884		41.722	N 32°1'57.6" W			
12 - 19	12.000		3.658	N 6°4'22.8" E			
19 - 20	14.938		4.553	N 84°7'25.0" W			
20 - 13	17.935		5.466	S 5°52'35.0" W			
13 - 12	16.035		4.888	N 74°9'17.7" E			

TYPE	COUNT	SQR FEET	ACRES
Parcel	1	1127036.319	25.873
TCE Left	1	5368.325	0.123
TDE Left	2	877.287	0.020
ROW Left	0	0.000	0.000
ROW Right	0	0.000	0.000
PDE Left	0	0.000	0.000
PDE Right	0	0.000	0.000
TDE Right	0	0.000	0.000
TCE Right	0	0.000	0.000
PUE Left	0	0.000	0.000
PUE Right	0	0.000	0.000
TSE Left	0	0.000	0.000
TSE Right	0	0.000	0.000
DUE Left	0	0.000	0.000
DUE Right	0	0.000	0.000
DTE Left	0	0.000	0.000
DTE Right	0	0.000	0.000
AUE_Left	0	0.000	0.000
AUE_Right	0	0.000	0.000
PCE Left	0	0.000	0.000
PCE Right	0	0.000	0.000
TUE Left	0	0.000	0.000
TUE Right	0	0.000	0.000
REM Left	0	0.000	0.000
REM Right	0	0.000	0.000
Other Left	0	0.000	0.000
Other Right	0	0.000	0.000
PE Left	0	0.000	0.000
PE Right	0	0.000	0.000

THIS MAP IS NOT A CERTIFIED SURVEY AND HAS NOT BEEN REVIEWED BY A LOCAL GOVERNMENT AGENCY FOR COMPLIANCE WITH ANY APPLICABLE LAND DEVELOPMENT REGULATIONS. THE PROPERTY SHOWN ON THIS MAP WAS LOCATED FOR THE NORTH CAROLINA DEPARTMENT OF TRANSPORTATION FOR HIGHWAY DESIGN PURPOSES. SOME ERROR MAY EXIST BETWEEN THE GRAPHICAL AND ACTUAL GROUND LOCATIONS OF PROPERTY LINES. THIS MAP IS TO BE USED AS A GRAPHICAL REPRESENTATION OF THE NCDOT'S INTENT TO ACQUIRE PROPERTY FOR RIGHT OF WAY PURPOSES, AND IN NO WAY REPRESENTS AN ACTUAL BOUNDARY SURVEY OF THIS PROPERTY.

NORTH CAROLINA DEPARTMENT OF TRANSPORTATION	
RIGHT OF WAY BRANCH	
CITY OF HIGH POINT	09-6-2022
PARCEL # 021	S:\CADD\U4758\DDRAFT\U4758_dee
DB 4506 PG 661	UNKNOWN SCALE

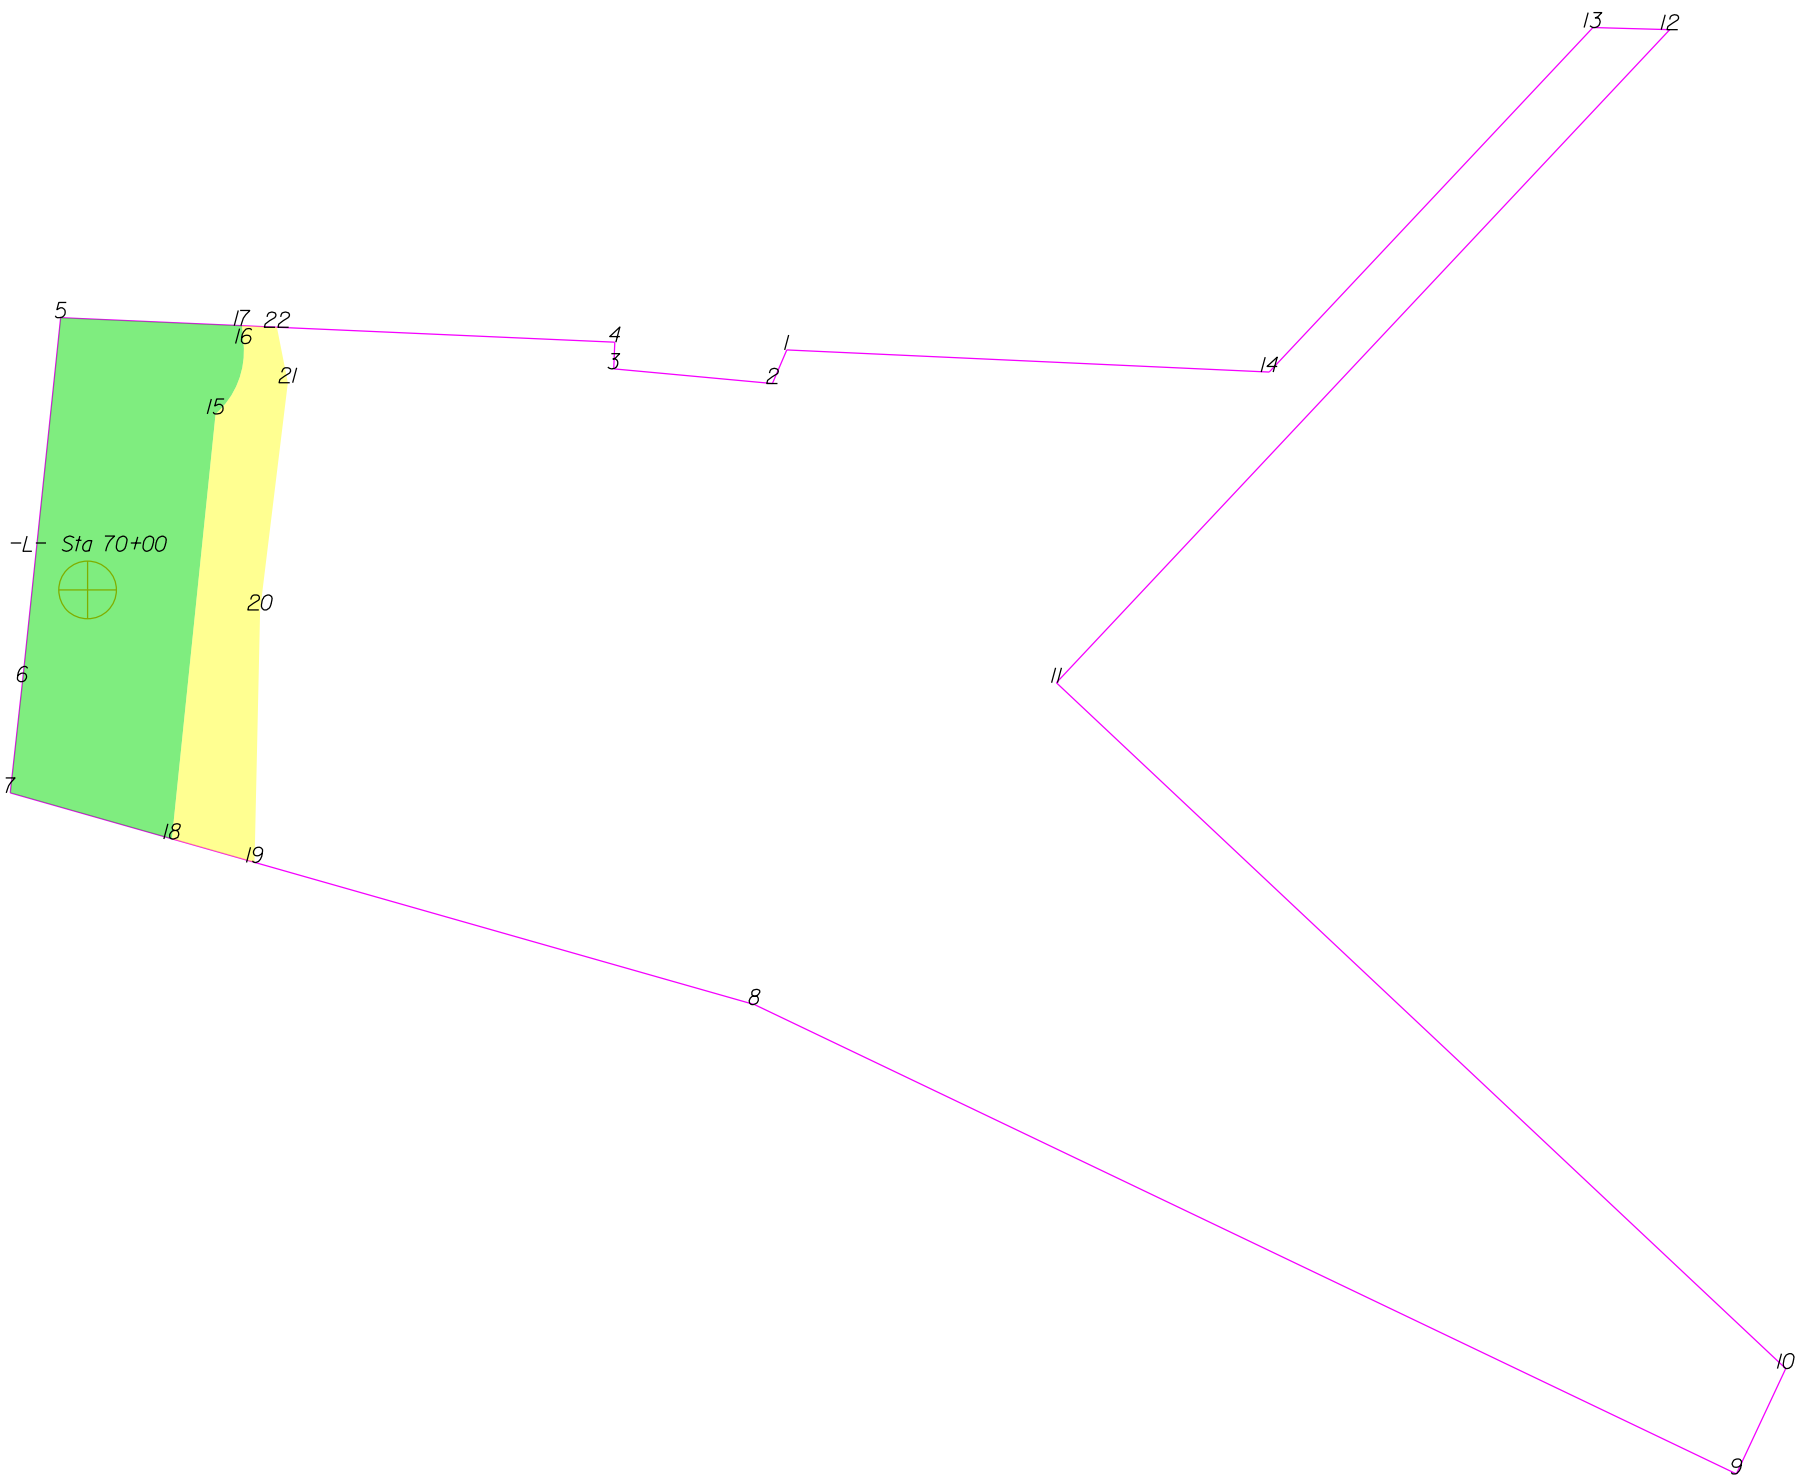

THIS MAP IS NOT A CERTIFIED SURVEY AND HAS NOT BEEN REVIEWED BY A LOCAL GOVERNMENT AGENCY FOR COMPLIANCE WITH ANY APPLICABLE LAND DEVELOPMENT REGULATIONS. THE PROPERTY SHOWN ON THIS MAP WAS LOCATED FOR THE NORTH CAROLINA DEPARTMENT OF TRANSPORTATION FOR HIGHWAY DESIGN PURPOSES. SOME ERROR MAY EXIST BETWEEN THE GRAPHICAL AND ACTUAL GROUND LOCATIONS OF PROPERTY LINES. THIS MAP IS TO BE USED AS A GRAPHICAL REPRESENTATION OF THE NCDOT'S INTENT TO ACQUIRE PROPERTY FOR RIGHT OF WAY PURPOSES, AND IN NO WAY REPRESENTS AN ACTUAL BOUNDARY SURVEY OF THIS PROPERTY.

NORTH CAROLINA DEPARTMENT OF TRANSPORTATION	
RIGHT OF WAY BRANCH	
MILTON L. KIRKLAND	12-8-2021
PARCEL * 022	S:\CADD\U4758\DDRAFT\U4758_dee
DB 5785 PG 177	UNKNOWN SCALE


	SQR FT	ACRES		SQR M		HECTARES	
ROW Right	17058.083	0.392		1584.754		0.158	
FROM - TO		DISTANCE (FT/M)		BEARING		RADIUS (FT/M)	
-L- Sta 70+00 - 15		98.470	30.014	N 36°3'16.5" E			
15 - 16		34.237	10.436	N 21°38'17.3" E		38.000	11.582
16 - 17		8.138	2.480	N 5°8'13.3" W			
17 - 5		82.069	25.015	N 87°28'8.3" W			
5 - 6		165.495	50.443	S 5°59'46.4" W			
6 - 7		50.685	15.449	S 6°12'41.0" W			
7 - 18		75.978	23.158	S 74°8'6.2" E			
18 - 15		193.209	58.890	N 5°52'35.0" E			

	SQR FT	ACRES		SQR M		HECTARES	
TCE Right	7139.450	0.164		663.279		0.066	
FROM - TO		DISTANCE (FT/M)		BEARING		RADIUS (FT/M)	
-L- Sta 70+00 - 16		131.905	40.205	N 32°20'58.0" E			
16 - 15		34.237	10.436	S 21°38'17.3" W		38.000	11.582
15 - 18		193.209	58.890	S 5°52'35.0" W			
18 - 19		38.817	11.831	S 74°8'6.2" E			
19 - 20		114.191	34.806	N 1°14'27.4" E			
20 - 21		103.519	31.553	N 6°59'0.3" E			
21 - 22		25.609	7.806	N 11°11'11.2" W			
22 - 17		15.767	4.806	N 87°28'8.3" W			
17 - 16		8.138	2.480	S 5°8'13.3" E			

TYPE	COUNT	SQR FEET	ACRES
Parcel	1	186047.016	4.271
ROW Right	1	17058.083	0.392
TCE Right	1	7139.450	0.164
ROW Left	0	0.000	0.000
PDE Left	0	0.000	0.000
PDE Right	0	0.000	0.000
TDE Left	0	0.000	0.000
TDE Right	0	0.000	0.000
TCE Left	0	0.000	0.000
PUE Left	0	0.000	0.000
PUE Right	0	0.000	0.000
TSE Left	0	0.000	0.000
TSE Right	0	0.000	0.000
DUE Left	0	0.000	0.000
DUE Right	0	0.000	0.000
DTE Left	0	0.000	0.000
DTE Right	0	0.000	0.000
AUE_Left	0	0.000	0.000
AUE_Right	0	0.000	0.000
PCE Left	0	0.000	0.000
PCE Right	0	0.000	0.000
TUE Left	0	0.000	0.000
TUE Right	0	0.000	0.000
REM Left	0	0.000	0.000
REM Right	0	0.000	0.000
Other Left	0	0.000	0.000
Other Right	0	0.000	0.000
PE Left	0	0.000	0.000
PE Right	0	0.000	0.000

THIS MAP IS NOT A CERTIFIED SURVEY AND HAS NOT BEEN REVIEWED BY A LOCAL GOVERNMENT AGENCY FOR COMPLIANCE WITH ANY APPLICABLE LAND DEVELOPMENT REGULATIONS. THE PROPERTY SHOWN ON THIS MAP WAS LOCATED FOR THE NORTH CAROLINA DEPARTMENT OF TRANSPORTATION FOR HIGHWAY DESIGN PURPOSES. SOME ERROR MAY EXIST BETWEEN THE GRAPHICAL AND ACTUAL GROUND LOCATIONS OF PROPERTY LINES. THIS MAP IS TO BE USED AS A GRAPHICAL REPRESENTATION OF THE NCDOT'S INTENT TO ACQUIRE PROPERTY FOR RIGHT OF WAY PURPOSES, AND IN NO WAY REPRESENTS AN ACTUAL BOUNDARY SURVEY OF THIS PROPERTY.

NORTH CAROLINA DEPARTMENT OF TRANSPORTATION	
RIGHT OF WAY BRANCH	
MILTON L.KIRKLAND	12-8-2021
PARCEL * 022	S:\CADD\U4758\DDRAFT\U4758_dee
DB 5785 PG 177	UNKNOWN SCALE

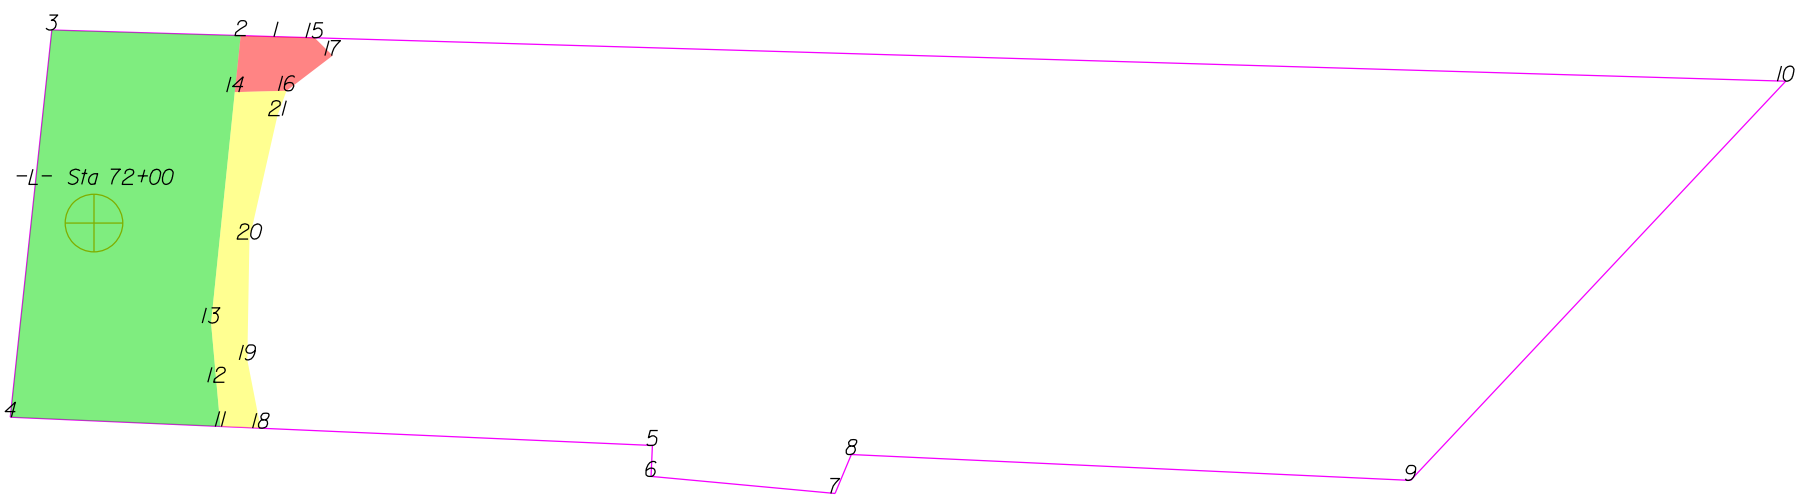

THIS MAP IS NOT A CERTIFIED SURVEY AND HAS NOT BEEN REVIEWED BY A LOCAL GOVERNMENT AGENCY FOR COMPLIANCE WITH ANY APPLICABLE LAND DEVELOPMENT REGULATIONS. THE PROPERTY SHOWN ON THIS MAP WAS LOCATED FOR THE NORTH CAROLINA DEPARTMENT OF TRANSPORTATION FOR HIGHWAY DESIGN PURPOSES. SOME ERROR MAY EXIST BETWEEN THE GRAPHICAL AND ACTUAL GROUND LOCATIONS OF PROPERTY LINES. THIS MAP IS TO BE USED AS A GRAPHICAL REPRESENTATION OF THE NCDOT'S INTENT TO ACQUIRE PROPERTY FOR RIGHT OF WAY PURPOSES, AND IN NO WAY REPRESENTS AN ACTUAL BOUNDARY SURVEY OF THIS PROPERTY.

NORTH CAROLINA DEPARTMENT OF TRANSPORTATION	
RIGHT OF WAY BRANCH	
PATRICK WILSON FULLER	12-8-2021
PARCEL * 023	S:\CADD\U4758\DDRAFT\U4758_dee
DB 7526 PG 2326	UNKNOWN SCALE

	SQR FT	ACRES	SQR M	HECTARES
ROW Right	11415.006	0.262	1060.493	0.106
FROM - TO	DISTANCE (FT/M)	BEARING	RADIUS (FT/M)	CURVE LENGTH (FT/M)
-L- Sta 72+00 - 11	93.509	28.502	S 31°52'18.7" E	
11 - 12	17.324	5.280	N 5°8'13.3" W	
12 - 13	23.220	7.078	N 5°8'13.3" W	
13 - 14	90.641	27.627	N 5°52'35.0" E	
14 - 2	22.137	6.747	N 5°52'35.0" E	
2 - 3	73.691	22.461	N 88°18'47.1" W	
3 - 4	151.983	46.324	S 6°8'10.1" W	
4 - 11	82.069	25.015	S 87°28'8.3" E	


	SQR FT	ACRES	SQR M	HECTARES
PUE Right	636.370	0.015	59.121	0.006
FROM - TO	DISTANCE (FT/M)	BEARING	RADIUS (FT/M)	CURVE LENGTH (FT/M)
-L- Sta 72+00 - 15	112.456	34.277	N 49°59'8.9" E	
15 - 1	15.028	4.581	N 88°18'47.1" W	
1 - 2	13.822	4.213	N 88°18'47.1" W	
2 - 14	22.137	6.747	S 5°52'35.0" W	
14 - 16	20.156	6.143	N 88°45'5.0" E	
16 - 17	22.638	6.900	N 52°39'58.7" E	
17 - 15	9.935	3.028	N 45°10'40.0" W	

	SQR FT	ACRES	SQR M	HECTARES
TCE Right	1874.910	0.043	174.186	0.017
FROM - TO	DISTANCE (FT/M)	BEARING	RADIUS (FT/M)	CURVE LENGTH (FT/M)
-L- Sta 72+00 - 11	93.509	28.502	S 31°52'18.7" E	
11 - 18	15.767	4.806	S 87°28'8.3" E	
18 - 19	27.216	8.295	N 11°11'11.2" W	
19 - 20	47.170	14.377	N 1°0'42.8" E	
20 - 21	49.366	15.047	N 12°51'26.9" E	
21 - 16	10.308	3.142	N 19°54'45.5" E	
16 - 14	20.156	6.143	S 88°45'5.0" W	
14 - 13	90.641	27.627	S 5°52'35.0" W	
13 - 12	23.220	7.078	S 5°8'13.3" E	
12 - 11	17.324	5.280	S 5°8'13.3" E	

TYPE	COUNT	SQR FEET	ACRES
Parcel	1	96647.592	2.219
ROW Right	1	11415.006	0.262
PUE Right	1	636.370	0.015
TCE Right	1	1874.910	0.043
ROW Left	0	0.000	0.000
PDE Left	0	0.000	0.000
PDE Right	0	0.000	0.000
TDE Left	0	0.000	0.000
TDE Right	0	0.000	0.000
TCE Left	0	0.000	0.000
PUE Left	0	0.000	0.000
TSE Left	0	0.000	0.000
TSE Right	0	0.000	0.000
DUE Left	0	0.000	0.000
DUE Right	0	0.000	0.000
DTE Left	0	0.000	0.000
DTE Right	0	0.000	0.000
AUE_Left	0	0.000	0.000
AUE_Right	0	0.000	0.000
PCE Left	0	0.000	0.000
PCE Right	0	0.000	0.000
TUE Left	0	0.000	0.000
TUE Right	0	0.000	0.000
REM Left	0	0.000	0.000
REM Right	0	0.000	0.000
Other Left	0	0.000	0.000
Other Right	0	0.000	0.000
PE Left	0	0.000	0.000
PE Right	0	0.000	0.000

THIS MAP IS NOT A CERTIFIED SURVEY AND HAS NOT BEEN REVIEWED BY A LOCAL GOVERNMENT AGENCY FOR COMPLIANCE WITH ANY APPLICABLE LAND DEVELOPMENT REGULATIONS. THE PROPERTY SHOWN ON THIS MAP WAS LOCATED FOR THE NORTH CAROLINA DEPARTMENT OF TRANSPORTATION FOR HIGHWAY DESIGN PURPOSES. SOME ERROR MAY EXIST BETWEEN THE GRAPHICAL AND ACTUAL GROUND LOCATIONS OF PROPERTY LINES. THIS MAP IS TO BE USED AS A GRAPHICAL REPRESENTATION OF THE NCDOT'S INTENT TO ACQUIRE PROPERTY FOR RIGHT OF WAY PURPOSES, AND IN NO WAY REPRESENTS AN ACTUAL BOUNDARY SURVEY OF THIS PROPERTY.

NORTH CAROLINA DEPARTMENT OF TRANSPORTATION	
RIGHT OF WAY BRANCH	
PATRICK WILSON FULLER	12-8-2021
PARCEL * 023	S:\CADD\U4758\DDRAFT\U4758_dee
DB 7526 PG 2326	UNKNOWN SCALE

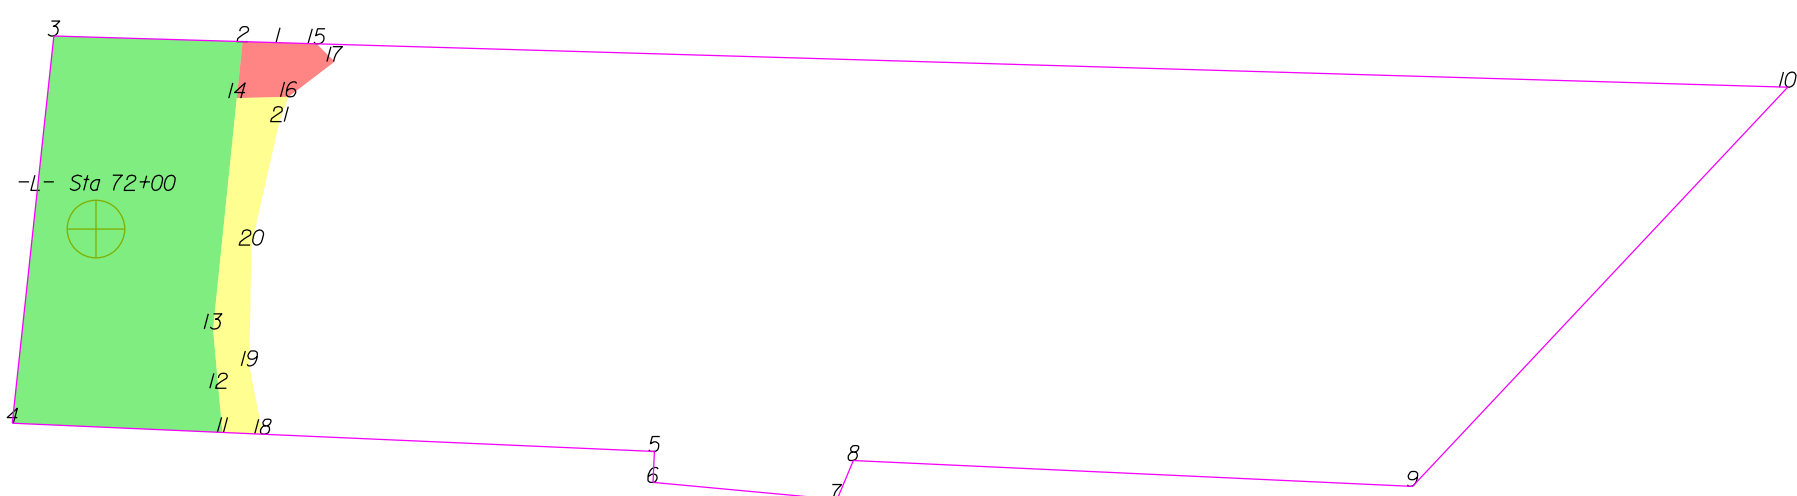

THIS MAP IS NOT A CERTIFIED SURVEY AND HAS NOT BEEN REVIEWED BY A LOCAL GOVERNMENT AGENCY FOR COMPLIANCE WITH ANY APPLICABLE LAND DEVELOPMENT REGULATIONS. THE PROPERTY SHOWN ON THIS MAP WAS LOCATED FOR THE NORTH CAROLINA DEPARTMENT OF TRANSPORTATION FOR HIGHWAY DESIGN PURPOSES. SOME ERROR MAY EXIST BETWEEN THE GRAPHICAL AND ACTUAL GROUND LOCATIONS OF PROPERTY LINES. THIS MAP IS TO BE USED AS A GRAPHICAL REPRESENTATION OF THE NCDOT'S INTENT TO ACQUIRE PROPERTY FOR RIGHT OF WAY PURPOSES, AND IN NO WAY REPRESENTS AN ACTUAL BOUNDARY SURVEY OF THIS PROPERTY.

NORTH CAROLINA DEPARTMENT OF TRANSPORTATION	
RIGHT OF WAY BRANCH	
BRUCE KAISER	09-6-2022
PARCEL # 023	S:\CADD\U4758\DDRAFT\U4758_dee
DR 8082 PG. 311	UNKNOWN SCALE

	SQR FT	ACRES	SQR M	HECTARES
ROW Right	11415.006	0.262	1060.493	0.106
FROM - TO	DISTANCE (FT/M)	BEARING	RADIUS (FT/M)	CURVE LENGTH (FT/M)
-L- Sta 72+00 - 11	93.509	28.502	S 31°52'18.7" E	
11 - 12	17.324	5.280	N 5°8'13.3" W	
12 - 13	23.220	7.078	N 5°8'13.3" W	
13 - 14	90.641	27.627	N 5°52'35.0" E	
14 - 2	22.137	6.747	N 5°52'35.0" E	
2 - 3	73.691	22.461	N 88°18'47.1" W	
3 - 4	151.983	46.324	S 6°8'10.1" W	
4 - 11	82.069	25.015	S 87°28'8.3" E	

	SQR FT	ACRES	SQR M	HECTARES
PUE Right	636.370	0.015	59121	0.006
FROM - TO	DISTANCE (FT/M)	BEARING	RADIUS (FT/M)	CURVE LENGTH (FT/M)
-L- Sta 72+00 - 15	112.456	34.277	N 49°59'8.9" E	
15 - 1	15.028	4.581	N 88°18'47.1" W	
1 - 2	13.822	4.213	N 88°18'47.1" W	
2 - 14	22.137	6.747	S 5°52'35.0" W	
14 - 16	20.156	6.143	N 88°45'5.0" E	
16 - 17	22.638	6.900	N 52°39'58.7" E	
17 - 15	9.935	3.028	N 45°10'40.0" W	

	SQR FT	ACRES	SQR M	HECTARES
TCE Right	1874.910	0.043	174186	0.017
FROM - TO	DISTANCE (FT/M)	BEARING	RADIUS (FT/M)	CURVE LENGTH (FT/M)
-L- Sta 72+00 - 11	93.509	28.502	S 31°52'18.7" E	
11 - 18	15.767	4.806	S 87°28'8.3" E	
18 - 19	27.216	8.295	N 11°11'11.2" W	
19 - 20	47.170	14.377	N 1°0'42.8" E	
20 - 21	49.366	15.047	N 12°51'26.9" E	
21 - 16	10.308	3.142	N 19°54'45.5" E	
16 - 14	20.156	6.143	S 88°45'5.0" W	
14 - 13	90.641	27.627	S 5°52'35.0" W	
13 - 12	23.220	7.078	S 5°8'13.3" E	
12 - 11	17.324	5.280	S 5°8'13.3" E	

TYPE	COUNT	SQR FEET	ACRES
Parcel	1	96647.592	2.219
ROW Right	1	11415.006	0.262
PUE Right	1	636.370	0.015
TCE Right	1	1874.910	0.043
ROW Left	0	0.000	0.000
PDE Left	0	0.000	0.000
PDE Right	0	0.000	0.000
TDE Left	0	0.000	0.000
TDE Right	0	0.000	0.000
TCE Left	0	0.000	0.000
PUE Left	0	0.000	0.000
TSE Left	0	0.000	0.000
TSE Right	0	0.000	0.000
DUE Left	0	0.000	0.000
DUE Right	0	0.000	0.000
DTE Left	0	0.000	0.000
DTE Right	0	0.000	0.000
AUE_Left	0	0.000	0.000
AUE_Right	0	0.000	0.000
PCE Left	0	0.000	0.000
PCE Right	0	0.000	0.000
TUE Left	0	0.000	0.000
TUE Right	0	0.000	0.000
REM Left	0	0.000	0.000
REM Right	0	0.000	0.000
Other Left	0	0.000	0.000
Other Right	0	0.000	0.000
PE Left	0	0.000	0.000
PE Right	0	0.000	0.000

THIS MAP IS NOT A CERTIFIED SURVEY AND HAS NOT BEEN REVIEWED BY A LOCAL GOVERNMENT AGENCY FOR COMPLIANCE WITH ANY APPLICABLE LAND DEVELOPMENT REGULATIONS. THE PROPERTY SHOWN ON THIS MAP WAS LOCATED FOR THE NORTH CAROLINA DEPARTMENT OF TRANSPORTATION FOR HIGHWAY DESIGN PURPOSES. SOME ERROR MAY EXIST BETWEEN THE GRAPHICAL AND ACTUAL GROUND LOCATIONS OF PROPERTY LINES. THIS MAP IS TO BE USED AS A GRAPHICAL REPRESENTATION OF THE NCDOT'S INTENT TO ACQUIRE PROPERTY FOR RIGHT OF WAY PURPOSES, AND IN NO WAY REPRESENTS AN ACTUAL BOUNDARY SURVEY OF THIS PROPERTY.

NORTH CAROLINA DEPARTMENT OF TRANSPORTATION	
RIGHT OF WAY BRANCH	
BRUCE KAISER	09-6-2022
PARCEL * 023	S:\CADD\U4758\DDRAFT\U4758_dee
DB 8082 PG 311	UNKNOWN SCALE

UNKNOWN SCALE

	SQR FT	ACRES	SQR M	HECTARES
ROW Right	23571.277	0.541	2189.852	0.219
FROM - TO	DISTANCE (FT/M)	BEARING	RADIUS (FT/M)	CURVE LENGTH (FT/M)
-L_ Sta 75+00 - 5	226.830	69.138	S 6°43'42.3" E	
5 - 6	331.464	101.030	N 5°52'35.0" E	
6 - 2	74.942	22.843	S 80°2'3.9" W	
2 - 3	316.392	96.437	S 6°7'46.8" W	
3 - 5	73.691	22.461	S 88°18'47.1" E	


	SQR FT	ACRES	SQR M	HECTARES
TCE Right	11461.752	0.263	1064.836	0.106
FROM - TO	DISTANCE (FT/M)	BEARING	RADIUS (FT/M)	CURVE LENGTH (FT/M)
-L_ Sta 75+00 - 7	229.261	69.879	S 10°8'51.5" E	
7 - 8	18.991	5.788	N 1°2'5.4" W	
8 - 9	112.734	34.361	N 15°56'22.6" E	
9 - 10	67.539	20.586	N 15°56'22.6" E	
10 - 11	90.551	27.600	N 7°47'59.2" E	
11 - 12	43.525	13.266	N 7°47'59.2" E	
12 - 13	13.274	4.046	N 0°14'14.4" E	
13 - 6	48.020	14.636	S 80°2'3.9" W	
6 - 5	331.464	101.030	S 5°52'35.0" W	
5 - 7	13.822	4.213	S 88°18'47.1" E	

	SQR FT	ACRES	SQR M	HECTARES
TDE Right	6226.917	0.143	578.502	0.058
FROM - TO	DISTANCE (FT/M)	BEARING	RADIUS (FT/M)	CURVE LENGTH (FT/M)
-L_ Sta 75+00 - 10	95.563	29.128	S 69°34'42.2" E	
10 - 9	67.539	20.586	S 15°56'22.6" W	
9 - 14	58.052	17.694	N 72°32'8.9" E	
14 - 15	108.334	33.020	N 10°22'35.5" E	
15 - 11	53.678	16.361	N 55°9'8.5" W	
11 - 10	90.551	27.600	S 7°47'59.2" W	

TYPE	COUNT	SQR FEET	ACRES
Parcel	1	294832.550	6.768
ROW Right	1	23571.277	0.541
TCE Right	1	11461.752	0.263
TDE Right	1	6226.917	0.143
ROW Left	0	0.000	0.000
PDE Left	0	0.000	0.000
PDE Right	0	0.000	0.000
TDE Left	0	0.000	0.000
TCE Left	0	0.000	0.000
PUE Left	0	0.000	0.000
PUE Right	0	0.000	0.000
TSE Left	0	0.000	0.000
TSE Right	0	0.000	0.000
DUE Left	0	0.000	0.000
DUE Right	0	0.000	0.000
DTE Left	0	0.000	0.000
DTE Right	0	0.000	0.000
AUE_Left	0	0.000	0.000
AUE_Right	0	0.000	0.000
PCE Left	0	0.000	0.000
PCE Right	0	0.000	0.000
TUE Left	0	0.000	0.000
TUE Right	0	0.000	0.000
REM Left	0	0.000	0.000
REM Right	0	0.000	0.000
Other Left	0	0.000	0.000
Other Right	0	0.000	0.000
PE Left	0	0.000	0.000
PE Right	0	0.000	0.000

THIS MAP IS NOT A CERTIFIED SURVEY AND HAS NOT BEEN REVIEWED BY A LOCAL GOVERNMENT AGENCY FOR COMPLIANCE WITH ANY APPLICABLE LAND DEVELOPMENT REGULATIONS. THE PROPERTY SHOWN ON THIS MAP WAS LOCATED FOR THE NORTH CAROLINA DEPARTMENT OF TRANSPORTATION FOR HIGHWAY DESIGN PURPOSES. SOME ERROR MAY EXIST BETWEEN THE GRAPHICAL AND ACTUAL GROUND LOCATIONS OF PROPERTY LINES. THIS MAP IS TO BE USED AS A GRAPHICAL REPRESENTATION OF THE NCDOT'S INTENT TO ACQUIRE PROPERTY FOR RIGHT OF WAY PURPOSES, AND IN NO WAY REPRESENTS AN ACTUAL BOUNDARY SURVEY OF THIS PROPERTY.

NORTH CAROLINA DEPARTMENT OF TRANSPORTATION	
RIGHT OF WAY BRANCH	
GARNET D.IDOL	11-3-2021
PARCEL * 024	S:\CADD\U4758\DDRAFT\U4758_dee
DB 3711 PG 752	UNKNOWN SCALE

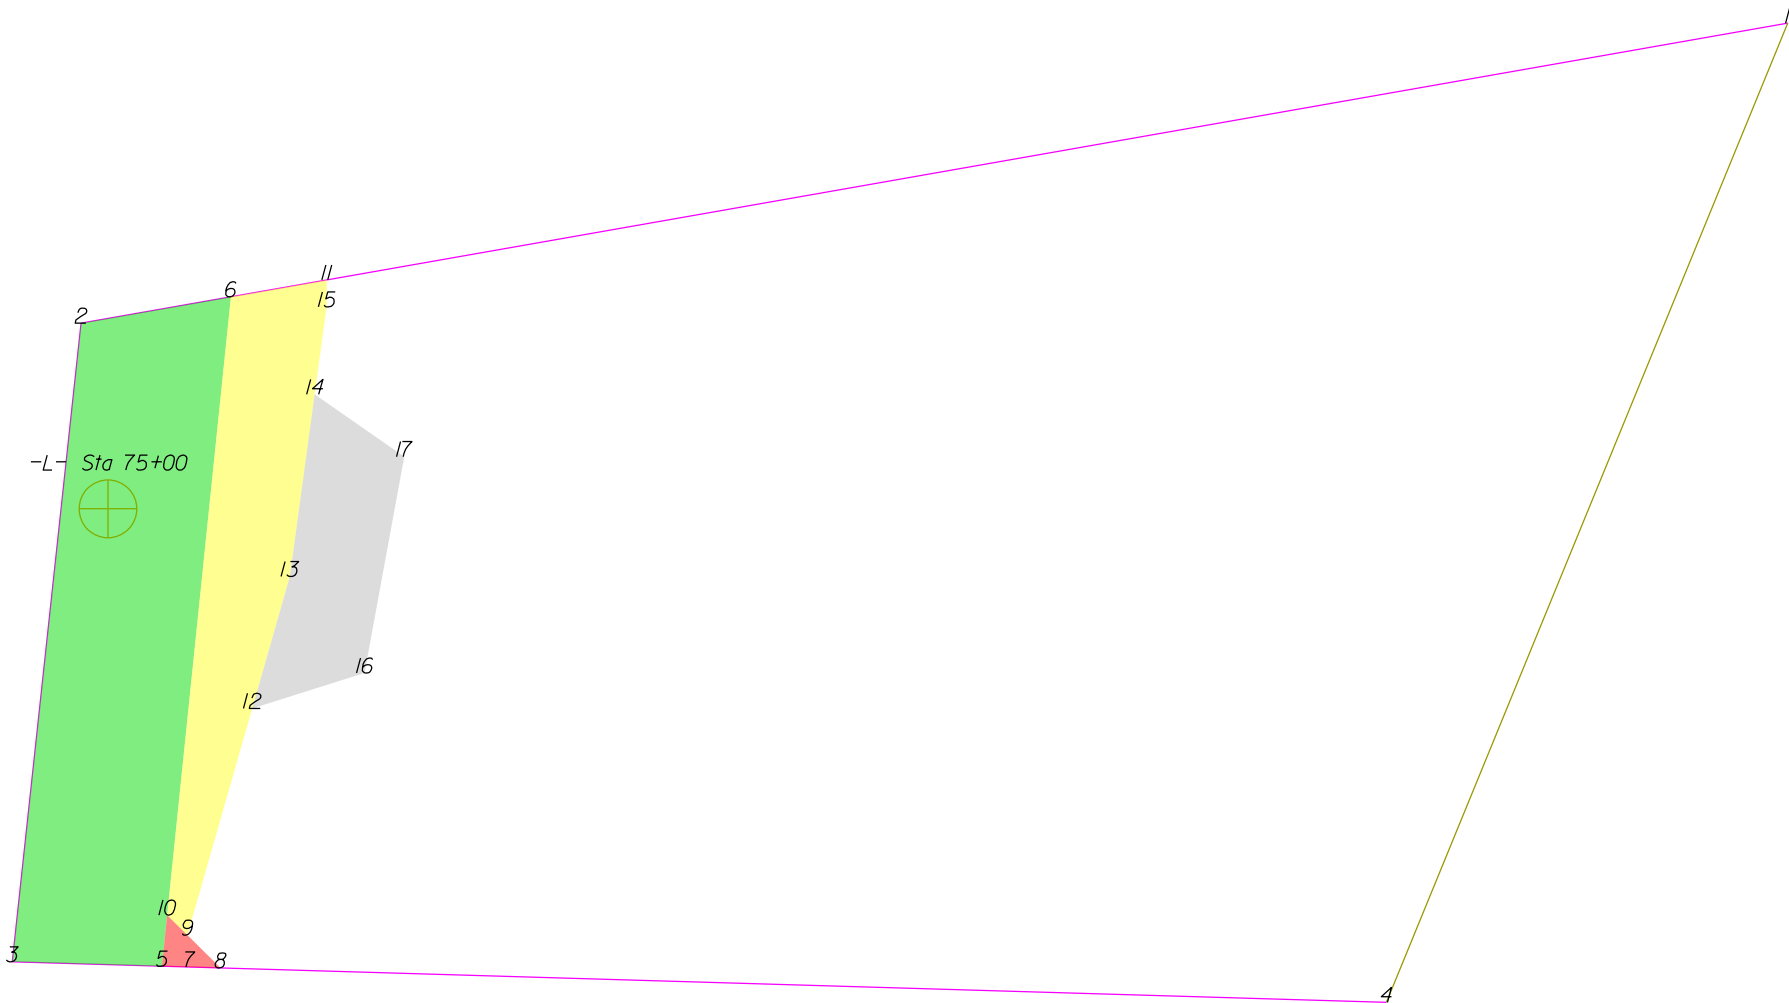

THIS MAP IS NOT A CERTIFIED SURVEY AND HAS NOT BEEN REVIEWED BY A LOCAL GOVERNMENT AGENCY FOR COMPLIANCE WITH ANY APPLICABLE LAND DEVELOPMENT REGULATIONS. THE PROPERTY SHOWN ON THIS MAP WAS LOCATED FOR THE NORTH CAROLINA DEPARTMENT OF TRANSPORTATION FOR HIGHWAY DESIGN PURPOSES. SOME ERROR MAY EXIST BETWEEN THE GRAPHICAL AND ACTUAL GROUND LOCATIONS OF PROPERTY LINES. THIS MAP IS TO BE USED AS A GRAPHICAL REPRESENTATION OF THE NCDOT'S INTENT TO ACQUIRE PROPERTY FOR RIGHT OF WAY PURPOSES, AND IN NO WAY REPRESENTS AN ACTUAL BOUNDARY SURVEY OF THIS PROPERTY.

NORTH CAROLINA DEPARTMENT OF TRANSPORTATION	
RIGHT OF WAY BRANCH	
GARNET D.IDOL	12-8-2021
PARCEL * 024	S:\CADD\U4758\DDRAFT\U4758_dee
DB 3711 PG 752	UNKNOWN SCALE

	SQR FT	ACRES	SQR M	HECTARES
ROW Right	23571.277	0.541	2189.852	0.219
FROM - TO	DISTANCE (FT/M)	BEARING	RADIUS (FT/M)	CURVE LENGTH (FT/M)
-L- Sta 75+00 - 5	226.830	69.138	S 6°43'42.3" E	
5 - 6	331.464	101.030	N 5°52'35.0" E	
6 - 2	74.942	22.843	S 80°2'3.9" W	
2 - 3	316.392	96.437	S 6°7'46.8" W	
3 - 5	73.691	22.461	S 88°18'47.1" E	

	SQR FT	ACRES	SQR M	HECTARES
PUE Right	364.880	0.008	33.899	0.003
FROM - TO	DISTANCE (FT/M)	BEARING	RADIUS (FT/M)	CURVE LENGTH (FT/M)
-L- Sta 75+00 - 5	226.830	69.138	S 6°43'42.3" E	
5 - 7	13.822	4.213	S 88°18'47.1" E	
7 - 8	15.028	4.581	S 88°18'47.1" E	
8 - 9	22.967	7.000	N 45°10'40.0" W	
9 - 10	14.029	4.276	N 45°10'40.0" W	
10 - 5	25.363	7.731	S 5°52'35.0" W	


	SQR FT	ACRES	SQR M	HECTARES
TCE Right	11205.519	0.257	1041.031	0.104
FROM - TO	DISTANCE (FT/M)	BEARING	RADIUS (FT/M)	CURVE LENGTH (FT/M)
-L- Sta 75+00 - 11	156.007	47.551	N 43°42'45.0" E	
11 - 6	48.020	14.636	S 80°2'3.9" W	
6 - 10	306.101	93.300	S 5°52'35.0" W	
10 - 9	14.029	4.276	S 45°10'40.0" E	
9 - 12	116.105	35.389	N 15°56'22.6" E	
12 - 13	67.539	20.586	N 15°56'22.6" E	
13 - 14	90.551	27.600	N 7°47'59.2" E	
14 - 15	43.525	13.266	N 7°47'59.2" E	
15 - 11	13.274	4.046	N 0°14'14.4" E	

	SQR FT	ACRES	SQR M	HECTARES
TDE Right	6226.917	0.143	578.502	0.058
FROM - TO	DISTANCE (FT/M)	BEARING	RADIUS (FT/M)	CURVE LENGTH (FT/M)
-L- Sta 75+00 - 13	95.563	29.128	S 69°34'42.2" E	
13 - 12	67.539	20.586	S 15°56'22.6" W	
12 - 16	58.052	17.694	N 72°32'8.9" E	
16 - 17	108.334	33.020	N 10°22'35.5" E	
17 - 14	53.678	16.361	N 55°9'8.5" W	
14 - 13	90.551	27.600	S 7°47'59.2" W	

TYPE	COUNT	SQR FEET	ACRES
Parcel	1	294832.550	6.768
ROW Right	1	23571.277	0.541
PUE Right	1	364.880	0.008
TCE Right	1	11205.519	0.257
TDE Right	1	6226.917	0.143
ROW Left	0	0.000	0.000
PDE Left	0	0.000	0.000
PDE Right	0	0.000	0.000
TDE Left	0	0.000	0.000
TCE Left	0	0.000	0.000
PUE Left	0	0.000	0.000
TSE Left	0	0.000	0.000
TSE Right	0	0.000	0.000
DUE Left	0	0.000	0.000
DUE Right	0	0.000	0.000
DTE Left	0	0.000	0.000
DTE Right	0	0.000	0.000
AUE_Left	0	0.000	0.000
AUE_Right	0	0.000	0.000
PCE Left	0	0.000	0.000
PCE Right	0	0.000	0.000
TUE Left	0	0.000	0.000
TUE Right	0	0.000	0.000
REM Left	0	0.000	0.000
REM Right	0	0.000	0.000
Other Left	0	0.000	0.000
Other Right	0	0.000	0.000
PE Left	0	0.000	0.000
PE Right	0	0.000	0.000

THIS MAP IS NOT A CERTIFIED SURVEY AND HAS NOT BEEN REVIEWED BY A LOCAL GOVERNMENT AGENCY FOR COMPLIANCE WITH ANY APPLICABLE LAND DEVELOPMENT REGULATIONS. THE PROPERTY SHOWN ON THIS MAP WAS LOCATED FOR THE NORTH CAROLINA DEPARTMENT OF TRANSPORTATION FOR HIGHWAY DESIGN PURPOSES. SOME ERROR MAY EXIST BETWEEN THE GRAPHICAL AND ACTUAL GROUND LOCATIONS OF PROPERTY LINES. THIS MAP IS TO BE USED AS A GRAPHICAL REPRESENTATION OF THE NCDOT'S INTENT TO ACQUIRE PROPERTY FOR RIGHT OF WAY PURPOSES, AND IN NO WAY REPRESENTS AN ACTUAL BOUNDARY SURVEY OF THIS PROPERTY.

NORTH CAROLINA DEPARTMENT OF TRANSPORTATION	
RIGHT OF WAY BRANCH	
GARNET D.IDOL	12-8-2021
PARCEL * 024	S:\CADD\U4758\DDRAFT\U4758_dee
DB 3711 PG 752	UNKNOWN SCALE

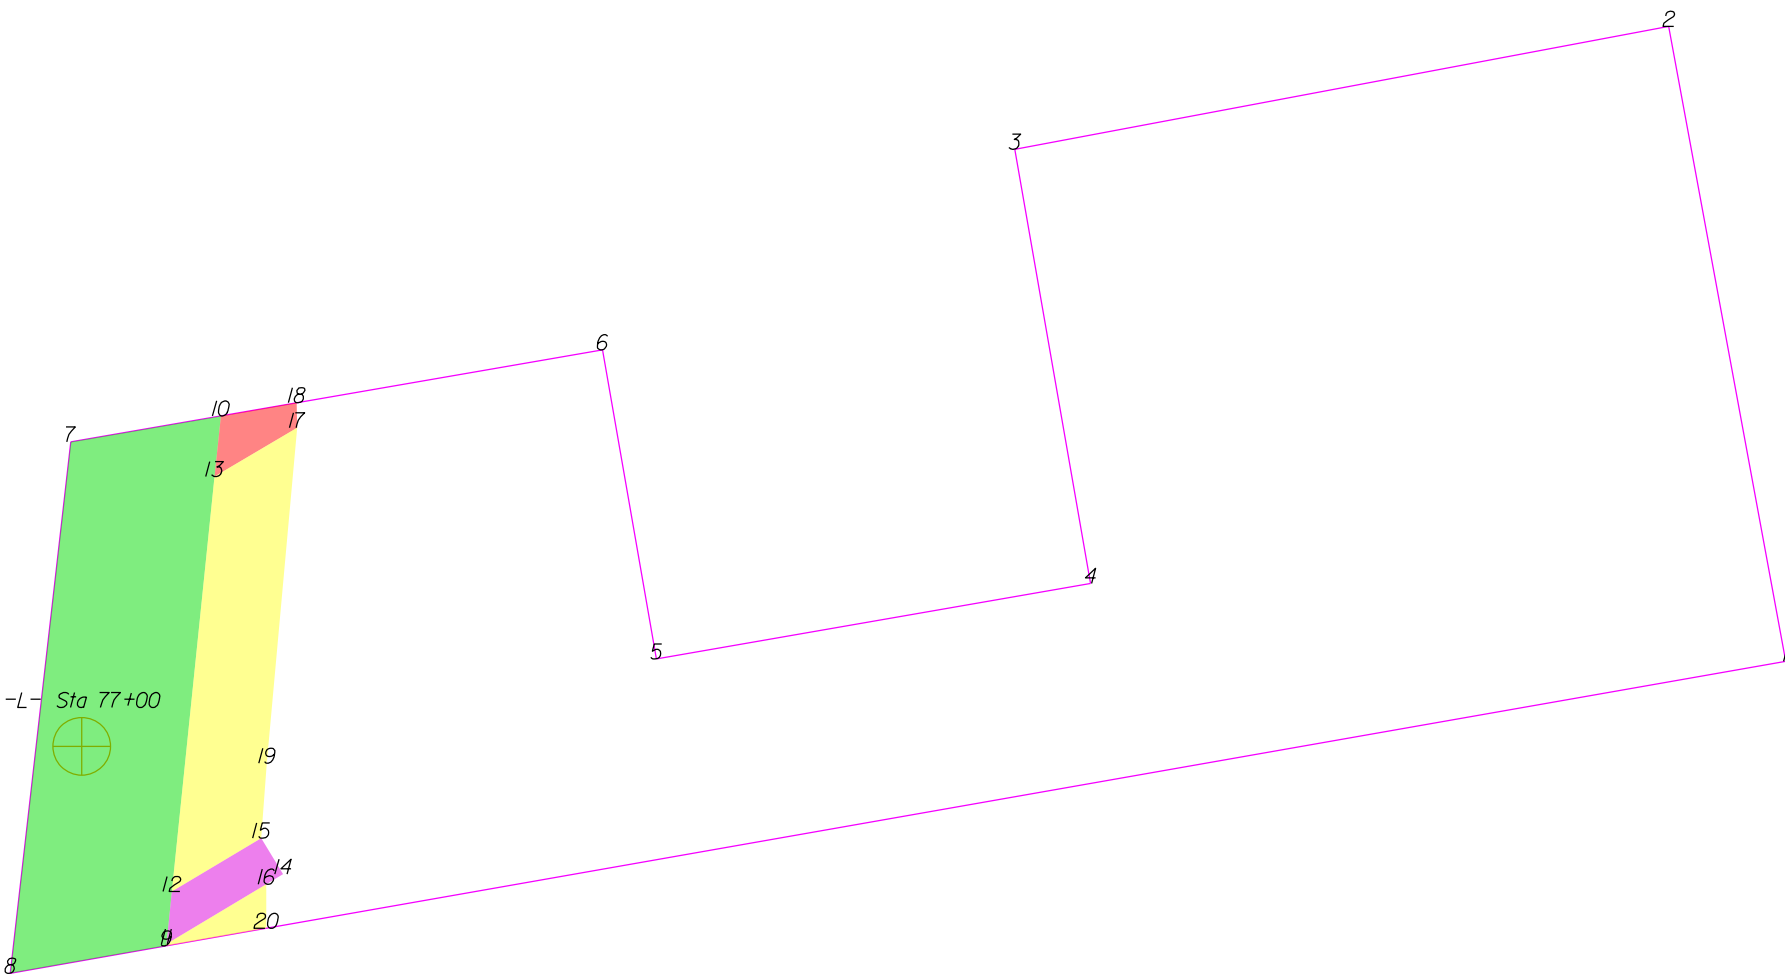

THIS MAP IS NOT A CERTIFIED SURVEY AND HAS NOT BEEN REVIEWED BY A LOCAL GOVERNMENT AGENCY FOR COMPLIANCE WITH ANY APPLICABLE LAND DEVELOPMENT REGULATIONS. THE PROPERTY SHOWN ON THIS MAP WAS LOCATED FOR THE NORTH CAROLINA DEPARTMENT OF TRANSPORTATION FOR HIGHWAY DESIGN PURPOSES. SOME ERROR MAY EXIST BETWEEN THE GRAPHICAL AND ACTUAL GROUND LOCATIONS OF PROPERTY LINES. THIS MAP IS TO BE USED AS A GRAPHICAL REPRESENTATION OF THE NCDOT'S INTENT TO ACQUIRE PROPERTY FOR RIGHT OF WAY PURPOSES, AND IN NO WAY REPRESENTS AN ACTUAL BOUNDARY SURVEY OF THIS PROPERTY.

NORTH CAROLINA DEPARTMENT OF TRANSPORTATION	
RIGHT OF WAY BRANCH	
IRIS I. ALLEY	12-8-2021
PARCEL * 025	S:\CADD\U4758\DDRAFT\U4758_dee
DB 3711 PG 757	UNKNOWN SCALE

	SQR FT	ACRES		SQR M		HECTARES	
ROW Right	17855.735	0.410		1658.859		0.166	
FROM - TO	DISTANCE (FT/M)		BEARING	RADIUS (FT/M)		CURVE LENGTH (FT/M)	
-L- Sta 77+00 - 10	169.721	51.731	N 22°50'0.6" E				
10 - 7	72.128	21.985	S 80°9'46.3" W				
7 - 8	253.179	77.169	S 6°28'44.7" W				
8 - 9	74.942	22.843	N 80°2'3.9" E				
9 - 11	0.899	0.274	N 5°52'35.0" E				
11 - 12	25.000	7.620	N 5°52'35.0" E				
12 - 13	197.500	60.198	N 5°52'35.0" E				
13 - 10	28.842	8.791	N 5°52'35.0" E				

	SQR FT	ACRES		SQR M		HECTARES	
PDE Right	1136.750	0.026		105.608		0.011	
FROM - TO	DISTANCE (FT/M)		BEARING	RADIUS (FT/M)		CURVE LENGTH (FT/M)	
-L- Sta 77+00 - 14	112.921	34.419	S 57°33'30.8" E				
14 - 15	20.000	6.096	N 30°59'36.6" W				
15 - 12	49.300	15.027	S 59°7'21.8" W				
12 - 11	25.000	7.620	S 5°52'35.0" W				
11 - 16	55.114	16.799	N 59°5'44.2" E				
16 - 14	9.186	2.800	N 59°5'44.2" E				

	SQR FT	ACRES		SQR M		HECTARES	
PUE Right	738.844	0.017		68.641		0.007	
FROM - TO	DISTANCE (FT/M)		BEARING	RADIUS (FT/M)		CURVE LENGTH (FT/M)	
-L- Sta 77+00 - 10	169.721	51.731	N 22°50'0.6" E				
10 - 13	28.842	8.791	S 5°52'35.0" W				
13 - 17	45.401	13.838	N 59°23'6.4" E				
17 - 18	11.799	3.596	N 0°59'36.9" W				
18 - 10	36.451	11.110	S 80°9'46.3" W				


	SQR FT	ACRES		SQR M		HECTARES	
TCE Right	7455.625	0.171		692.653		0.069	
FROM - TO	DISTANCE (FT/M)		BEARING	RADIUS (FT/M)		CURVE LENGTH (FT/M)	
-L- Sta 77+00 - 12	80.909	24.661	S 31°50'35.9" E				
12 - 15	49.300	15.027	N 59°7'21.8" E				
15 - 19	35.514	10.825	N 4°15'46.3" E				
19 - 17	159.513	48.620	N 5°9'28.8" E				
17 - 13	45.401	13.838	S 59°23'6.4" W				
13 - 12	197.500	60.198	S 5°52'35.0" W				

	SQR FT	ACRES		SQR M		HECTARES	
TCE Right	513.504	0.012		47.706		0.005	
FROM - TO	DISTANCE (FT/M)		BEARING	RADIUS (FT/M)		CURVE LENGTH (FT/M)	
-L- Sta 77+00 - 9	102.626	31.280	S 22°57'41.8" E				
9 - 20	48.020	14.636	N 80°2'3.9" E				
20 - 16	20.891	6.368	N 0°14'14.4" E				
16 - 11	55.114	16.799	S 59°5'44.2" W				
11 - 9	0.899	0.274	S 5°52'35.0" W				

TYPE	COUNT	SQR FEET	ACRES
Parcel	1	186292.520	4.277
ROW Right	1	17855.735	0.410
PDE Right	1	1136.750	0.026
PUE Right	1	738.844	0.017
TCE Right	2	7969.129	0.183
ROW Left	0	0.000	0.000
PDE Left	0	0.000	0.000
TDE Left	0	0.000	0.000
TDE Right	0	0.000	0.000
TCE Left	0	0.000	0.000
PUE Left	0	0.000	0.000
TSE Left	0	0.000	0.000
TSE Right	0	0.000	0.000
DUE Left	0	0.000	0.000
DUE Right	0	0.000	0.000
DTE Left	0	0.000	0.000
DTE Right	0	0.000	0.000
AUE_Left	0	0.000	0.000
AUE_Right	0	0.000	0.000
PCE Left	0	0.000	0.000
PCE Right	0	0.000	0.000
TUE Left	0	0.000	0.000
TUE Right	0	0.000	0.000
REM Left	0	0.000	0.000
REM Right	0	0.000	0.000
Other Left	0	0.000	0.000
Other Right	0	0.000	0.000
PE Left	0	0.000	0.000
PE Right	0	0.000	0.000

THIS MAP IS NOT A CERTIFIED SURVEY AND HAS NOT BEEN REVIEWED BY A LOCAL GOVERNMENT AGENCY FOR COMPLIANCE WITH ANY APPLICABLE LAND DEVELOPMENT REGULATIONS. THE PROPERTY SHOWN ON THIS MAP WAS LOCATED FOR THE NORTH CAROLINA DEPARTMENT OF TRANSPORTATION FOR HIGHWAY DESIGN PURPOSES. SOME ERROR MAY EXIST BETWEEN THE GRAPHICAL AND ACTUAL GROUND LOCATIONS OF PROPERTY LINES. THIS MAP IS TO BE USED AS A GRAPHICAL REPRESENTATION OF THE NCDOT'S INTENT TO ACQUIRE PROPERTY FOR RIGHT OF WAY PURPOSES, AND IN NO WAY REPRESENTS AN ACTUAL BOUNDARY SURVEY OF THIS PROPERTY.

NORTH CAROLINA DEPARTMENT OF TRANSPORTATION	
RIGHT OF WAY BRANCH	
IRIS I. ALLEY	12-8-2021
PARCEL * 025	S:\CADD\U4758\DDRAFT\U4758_dee
DB 3711 PG 757	UNKNOWN SCALE

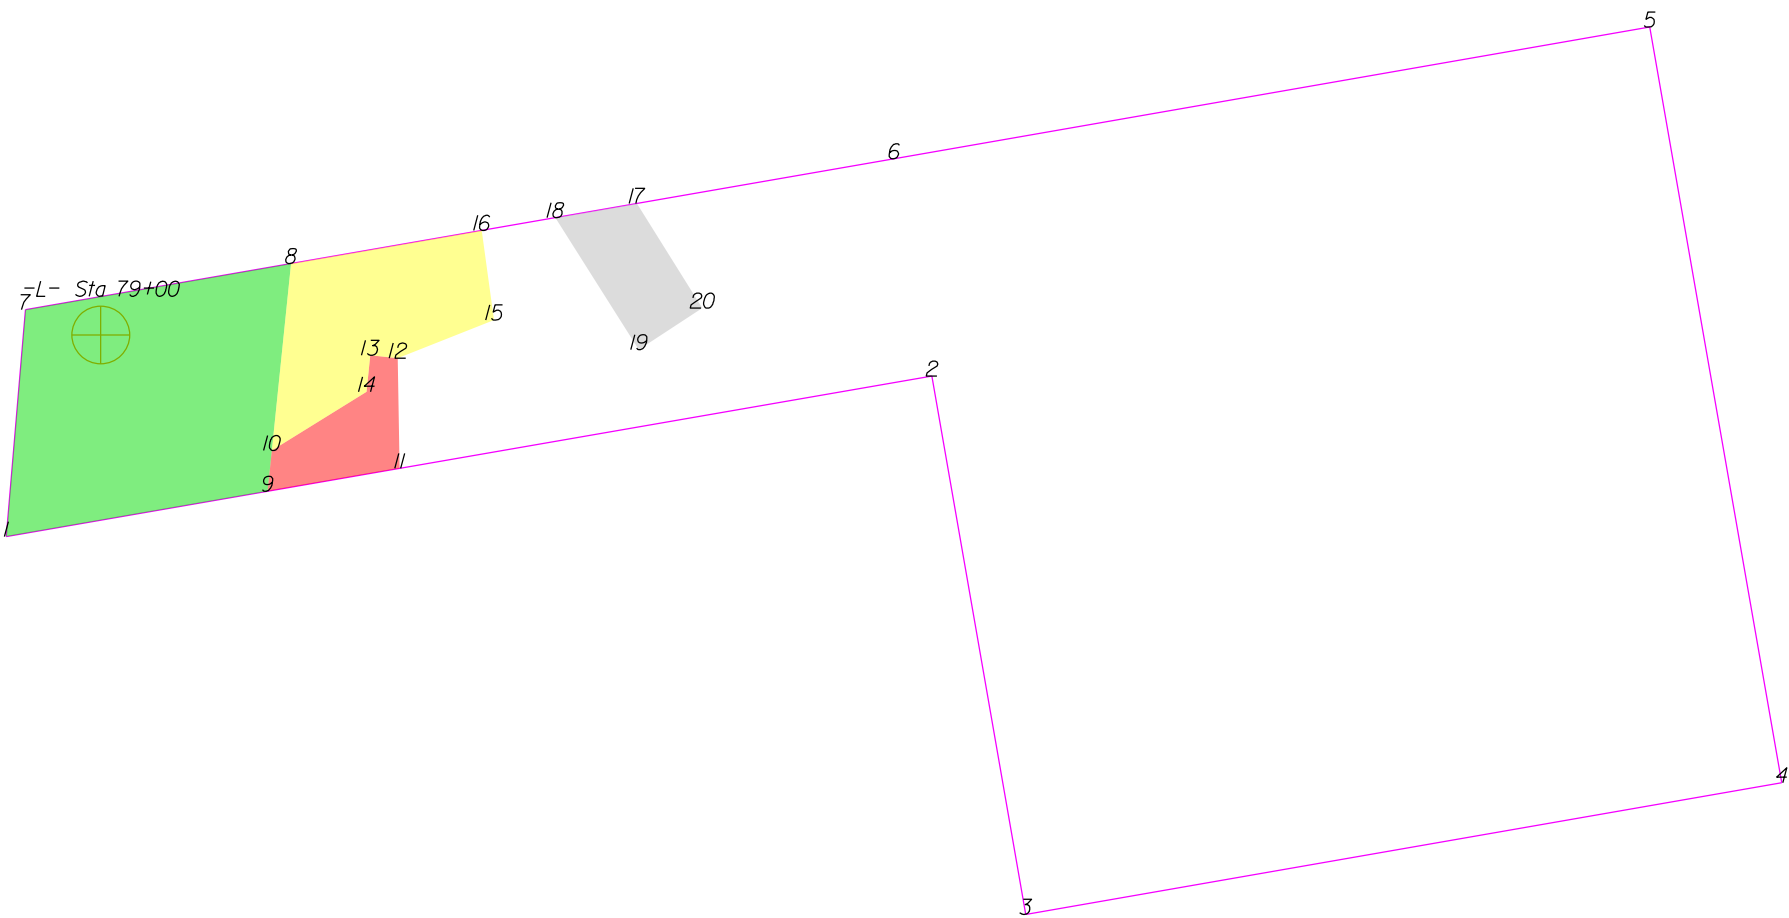

THIS MAP IS NOT A CERTIFIED SURVEY AND HAS NOT BEEN REVIEWED BY A LOCAL GOVERNMENT AGENCY FOR COMPLIANCE WITH ANY APPLICABLE LAND DEVELOPMENT REGULATIONS. THE PROPERTY SHOWN ON THIS MAP WAS LOCATED FOR THE NORTH CAROLINA DEPARTMENT OF TRANSPORTATION FOR HIGHWAY DESIGN PURPOSES. SOME ERROR MAY EXIST BETWEEN THE GRAPHICAL AND ACTUAL GROUND LOCATIONS OF PROPERTY LINES. THIS MAP IS TO BE USED AS A GRAPHICAL REPRESENTATION OF THE NCDOT'S INTENT TO ACQUIRE PROPERTY FOR RIGHT OF WAY PURPOSES, AND IN NO WAY REPRESENTS AN ACTUAL BOUNDARY SURVEY OF THIS PROPERTY.

NORTH CAROLINA DEPARTMENT OF TRANSPORTATION	
RIGHT OF WAY BRANCH	
JOHN WILLIAM ALLEY	12-28-2021
PARCEL * 026	S:\CADD\U4758\DDRAFT\U4758_dee
DB 3312 PG 690	UNKNOWN SCALE

	SQR FT	ACRES		SQR M	HECTARES		
ROW Right	4359.722	0.100		405.033	0.041		
FROM - TO		DISTANCE (FT/M)		BEARING	RADIUS (FT/M)		CURVE LENGTH (FT/M)
-L- Sta 79+00 - 8		55.290	16.852	N 69°25'15.3" E			
8 - 7		73.317	22.347	S 80°8'50.3" W			
7 - 1		61.959	18.885	S 4°49'22.7" W			
1 - 9		72.128	21.985	N 80°9'46.3" E			
9 - 10		11.158	3.401	N 5°52'35.0" E			
10 - 8		51.132	15.585	N 5°52'35.0" E			

	SQR FT	ACRES		SQR M	HECTARES		
PUE Right	702.906	0.016		65.302	0.007		
FROM - TO		DISTANCE (FT/M)		BEARING	RADIUS (FT/M)		CURVE LENGTH (FT/M)
-L- Sta 79+00 - 9		62.196	18.957	S 46°51'39.1" E			
9 - 11		36.451	11.110	N 80°9'46.3" E			
11 - 12		30.002	9.144	N 0°59'36.9" W			
12 - 13		7.500	2.286	N 84°7'25.0" W			
13 - 14		10.000	3.048	S 5°52'35.0" W			
14 - 10		30.303	9.236	S 58°15'0.6" W			
10 - 9		11.158	3.401	S 5°52'35.0" W			


	SQR FT	ACRES		SQR M	HECTARES		
TCE Right	1952.978	0.045		181.438	0.018		
FROM - TO		DISTANCE (FT/M)		BEARING	RADIUS (FT/M)		CURVE LENGTH (FT/M)
-L- Sta 79+00 - 8		55.290	16.852	N 69°25'15.3" E			
8 - 10		51.132	15.585	S 5°52'35.0" W			
10 - 14		30.303	9.236	N 58°15'0.6" E			
14 - 13		10.000	3.048	N 5°52'35.0" E			
13 - 12		7.500	2.286	S 84°7'25.0" E			
12 - 15		28.178	8.589	N 68°24'7.1" E			
15 - 16		24.602	7.499	N 7°53'3.8" W			
16 - 8		52.618	16.038	S 80°8'50.3" W			

	SQR FT	ACRES		SQR M	HECTARES		
TDE Right	788.712	0.018		73.274	0.007		
FROM - TO		DISTANCE (FT/M)		BEARING	RADIUS (FT/M)		CURVE LENGTH (FT/M)
-L- Sta 79+00 - 17		150.151	45.766	N 76°13'3.0" E			
17 - 18		22.540	6.870	S 80°8'50.3" W			
18 - 19		42.512	12.958	S 32°20'4.6" E			
19 - 20		20.616	6.284	N 56°46'57.2" E			
20 - 17		33.576	10.234	N 31°58'12.4" W			

TYPE	COUNT	SQR FEET	ACRES
Parcel	1	58389.330	1.340
ROW Right	1	4359.722	0.100
PUE Right	1	702.906	0.016
TCE Right	1	1952.978	0.045
TDE Right	1	788.712	0.018
ROW Left	0	0.000	0.000
PDE Left	0	0.000	0.000
PDE Right	0	0.000	0.000
TDE Left	0	0.000	0.000
TCE Left	0	0.000	0.000
PUE Left	0	0.000	0.000
TSE Left	0	0.000	0.000
TSE Right	0	0.000	0.000
DUE Left	0	0.000	0.000
DUE Right	0	0.000	0.000
DTE Left	0	0.000	0.000
DTE Right	0	0.000	0.000
AUE_Left	0	0.000	0.000
AUE_Right	0	0.000	0.000
PCE Left	0	0.000	0.000
PCE Right	0	0.000	0.000
TUE Left	0	0.000	0.000
TUE Right	0	0.000	0.000
REM Left	0	0.000	0.000
REM Right	0	0.000	0.000
Other Left	0	0.000	0.000
Other Right	0	0.000	0.000
PE Left	0	0.000	0.000
PE Right	0	0.000	0.000

THIS MAP IS NOT A CERTIFIED SURVEY AND HAS NOT BEEN REVIEWED BY A LOCAL GOVERNMENT AGENCY FOR COMPLIANCE WITH ANY APPLICABLE LAND DEVELOPMENT REGULATIONS. THE PROPERTY SHOWN ON THIS MAP WAS LOCATED FOR THE NORTH CAROLINA DEPARTMENT OF TRANSPORTATION FOR HIGHWAY DESIGN PURPOSES. SOME ERROR MAY EXIST BETWEEN THE GRAPHICAL AND ACTUAL GROUND LOCATIONS OF PROPERTY LINES. THIS MAP IS TO BE USED AS A GRAPHICAL REPRESENTATION OF THE NCDOT'S INTENT TO ACQUIRE PROPERTY FOR RIGHT OF WAY PURPOSES, AND IN NO WAY REPRESENTS AN ACTUAL BOUNDARY SURVEY OF THIS PROPERTY.

NORTH CAROLINA DEPARTMENT OF TRANSPORTATION	
RIGHT OF WAY BRANCH	
JOHN WILLIAM ALLEY	12-28-2021
PARCEL * 026	S:\CADD\U4758\DDRAFT\U4758_dee
DB 3312 PG 690	UNKNOWN SCALE

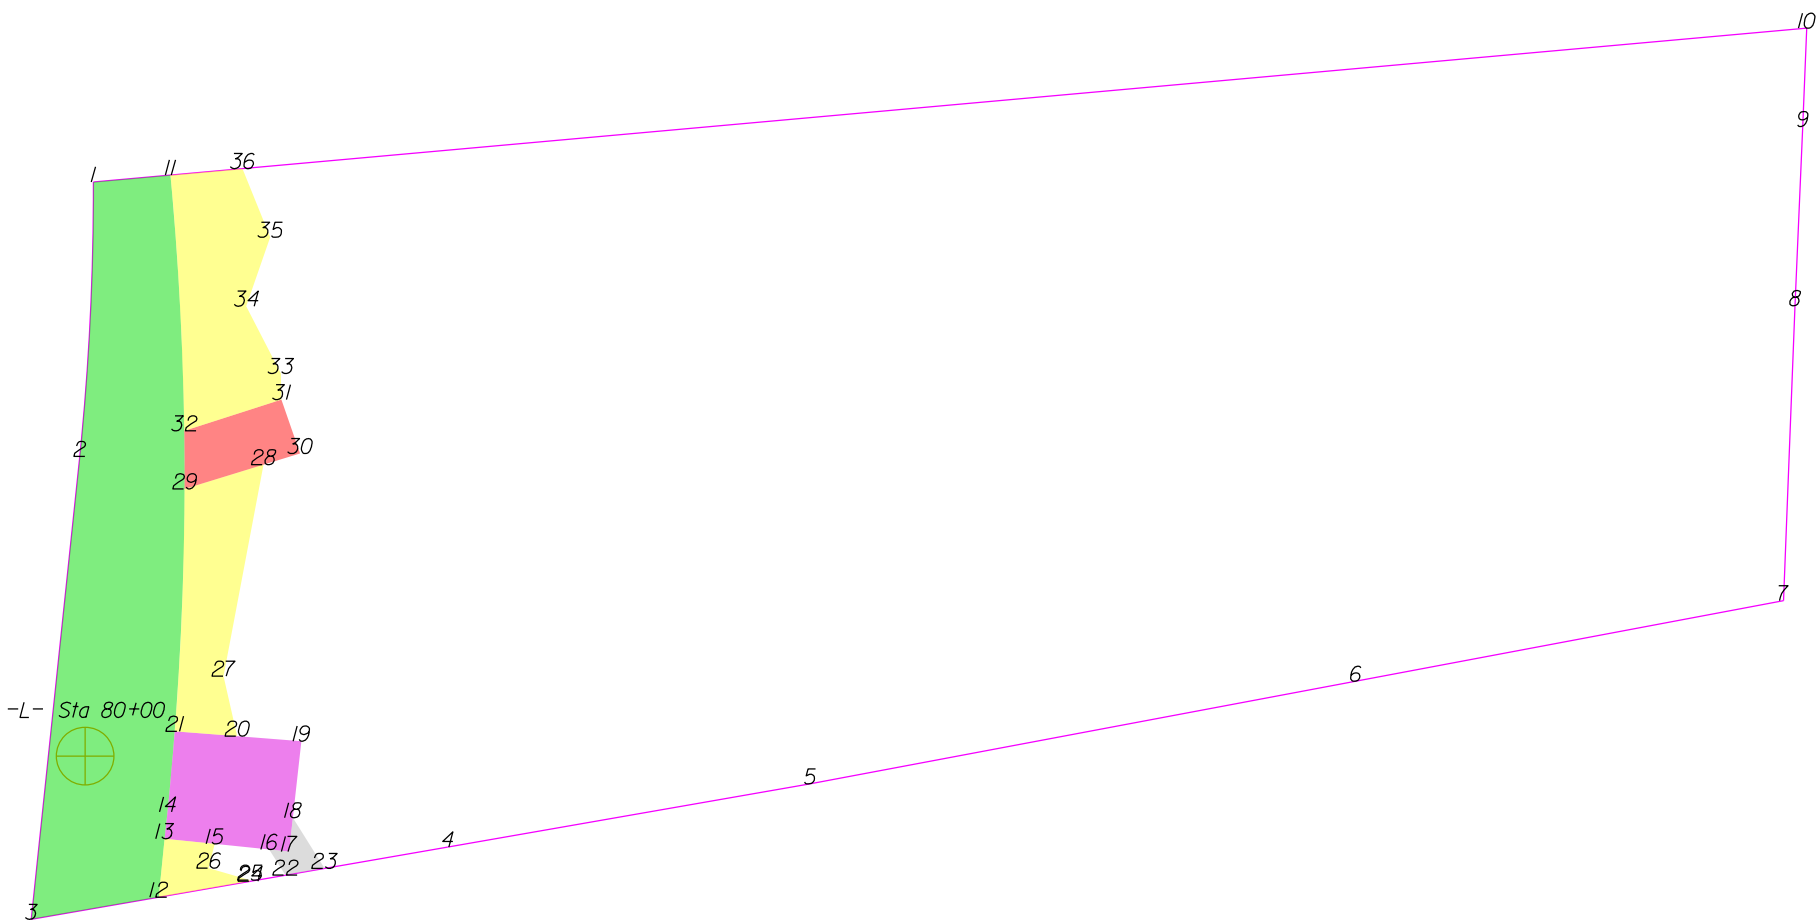

THIS MAP IS NOT A CERTIFIED SURVEY AND HAS NOT BEEN REVIEWED BY A LOCAL GOVERNMENT AGENCY FOR COMPLIANCE WITH ANY APPLICABLE LAND DEVELOPMENT REGULATIONS. THE PROPERTY SHOWN ON THIS MAP WAS LOCATED FOR THE NORTH CAROLINA DEPARTMENT OF TRANSPORTATION FOR HIGHWAY DESIGN PURPOSES. SOME ERROR MAY EXIST BETWEEN THE GRAPHICAL AND ACTUAL GROUND LOCATIONS OF PROPERTY LINES. THIS MAP IS TO BE USED AS A GRAPHICAL REPRESENTATION OF THE NCDOT'S INTENT TO ACQUIRE PROPERTY FOR RIGHT OF WAY PURPOSES, AND IN NO WAY REPRESENTS AN ACTUAL BOUNDARY SURVEY OF THIS PROPERTY.

NORTH CAROLINA DEPARTMENT OF TRANSPORTATION	
RIGHT OF WAY BRANCH	
LARRY S.COLTRAIN	12-8-2021
PARCEL * 027	S:\CADD\U4758\DDRAFT\U4758_dee
DB 3423 PG 1158	UNKNOWN SCALE

	SQR FT	ACRES		SQR M		HECTARES	
ROW Right	25497.240	0.585		2368.781		0.237	
FROM - TO	DISTANCE (FT/M)	BEARING		RADIUS (FT/M)		CURVE LENGTH (FT/M)	
-L- Sta 80+00 - 11	333.233	101.570	N 8°21'2.6" E				
11 - 1	43.896	13.380	S 84°52'28.9" W				
1 - 2	155.946	47.532	S 2°51'1.4" W	1500.470	457.344	156.016	47.554
2 - 3	264.060	80.486	S 5°57'49.1" W				
3 - 12	73.317	22.347	N 80°8'50.3" E				
12 - 13	33.368	10.171	N 5°52'35.0" E				
13 - 14	15.235	4.644	N 5°52'35.0" E				
14 - 11	361.416	110.160	N 0°16'9.4" E	1849.500	563.729	361.994	110.336

	SQR FT	ACRES		SQR M		HECTARES	
PDE Right	4432.331	0.102		411.779		0.041	
FROM - TO	DISTANCE (FT/M)	BEARING		RADIUS (FT/M)		CURVE LENGTH (FT/M)	
-L- Sta 80+00 - 14	56.448	17.205	S 55°49'11.2" E				
14 - 13	15.235	4.644	S 5°52'35.0" W				
13 - 15	28.500	8.687	S 84°7'25.0" E				
15 - 16	31.000	9.449	S 84°7'25.0" E				
16 - 17	11.500	3.505	S 84°7'25.0" E				
17 - 18	19.253	5.868	N 6°14'43.3" E				
18 - 19	43.765	13.340	N 6°14'43.3" E				
19 - 20	36.500	11.125	N 85°32'54.7" W				
20 - 21	35.500	10.820	N 85°32'54.7" W				
21 - 14	45.995	14.019	S 5°9'50.2" W	1849.500	563.729	45.996	14.020

	SQR FT	ACRES		SQR M		HECTARES	
TDE Right	424.882	0.010		39.473		0.004	
FROM - TO	DISTANCE (FT/M)	BEARING		RADIUS (FT/M)		CURVE LENGTH (FT/M)	
-L- Sta 80+00 - 22	132.165	40.284	S 59°14'52.0" E				
22 - 23	22.540	6.870	N 80°8'50.3" E				
23 - 18	33.861	10.321	N 31°58'12.4" W				
18 - 17	19.253	5.868	S 6°14'43.3" W				
17 - 16	11.500	3.505	N 84°7'25.0" W				
16 - 22	17.304	5.274	S 32°20'4.6" E				

	SQR FT	ACRES		SQR M		HECTARES	
TCE Right	950.022	0.022		88.260		0.009	
FROM - TO	DISTANCE (FT/M)	BEARING		RADIUS (FT/M)		CURVE LENGTH (FT/M)	
-L- Sta 80+00 - 12	90.279	27.517	S 27°31'31.6" E				
12 - 24	52.618	16.038	N 80°8'50.3" E				
24 - 25	0.622	0.190	N 7°53'3.8" W				
25 - 26	24.418	7.443	N 7°3'30'14.2" W				
26 - 15	14.142	4.311	N 14°0'23.4" E				
15 - 13	28.500	8.687	N 84°7'25.0" W				
13 - 12	33.368	10.171	S 5°52'35.0" W				

	SQR FT	ACRES		SQR M		HECTARES	
TCE Right	4825.325	0.111		448.289		0.045	
FROM - TO	DISTANCE (FT/M)	BEARING		RADIUS (FT/M)		CURVE LENGTH (FT/M)	
-L- Sta 80+00 - 21	52.756	16.080	N 7°43'07.5" E				
21 - 20	35.500	10.820	S 85°32'54.7" E				
20 - 27	34.886	10.633	N 12°42'52.9" W				
27 - 28	122.079	37.210	N 10°41'55.3" E				
28 - 29	46.854	14.281	S 7°3'0'33.8" W				
29 - 21	137.653	41.957	S 2°19'7.7" W	1849.500	563.729	137.685	41.966

	SQR FT	ACRES		SQR M		HECTARES	
PUE Right	2013.772	0.046		187.086		0.019	
FROM - TO	DISTANCE (FT/M)	BEARING		RADIUS (FT/M)		CURVE LENGTH (FT/M)	
-L- Sta 80+00 - 29	161.788	49.313	N 20°24'16.2" E				
29 - 28	46.854	14.281	N 7°3'0'33.8" E				
28 - 30	21.593	6.581	N 7°3'0'33.8" E				
30 - 31	32.356	9.862	N 18°52'56.6" W				
31 - 32	57.954	17.664	S 72°10'43.7" W				
32 - 29	32.880	10.022	S 0°19'23.4" E	1849.500	563.729	32.880	10.022

	SQR FT	ACRES		SQR M		HECTARES	
TCE Right	6639.718	0.152		616.852		0.062	
FROM - TO	DISTANCE (FT/M)	BEARING		RADIUS (FT/M)		CURVE LENGTH (FT/M)	
-L- Sta 80+00 - 11	333.233	101.570	N 8°21'2.6" E				
11 - 32	145.395	44.316	S 3°5'6.5" E	1849.500	563.729	145.432	44.328
32 - 31	57.954	17.664	N 72°10'43.7" E				
31 - 33	14.817	4.516	N 1°33'52.5" W				
33 - 34	42.928	13.085	N 27°9'56.0" W				
34 - 35	41.381	12.613	N 19°12'11.5" E				
35 - 36	42.107	12.834	N 22°3'41.3" W				
36 - 11	40.953	12.483	S 84°52'28.9" W				


THIS MAP IS NOT A CERTIFIED SURVEY AND HAS NOT BEEN REVIEWED BY A LOCAL GOVERNMENT AGENCY FOR COMPLIANCE WITH ANY APPLICABLE LAND DEVELOPMENT REGULATIONS. THE PROPERTY SHOWN ON THIS MAP WAS LOCATED FOR THE NORTH CAROLINA DEPARTMENT OF TRANSPORTATION FOR HIGHWAY DESIGN PURPOSES. SOME ERROR MAY EXIST BETWEEN THE GRAPHICAL AND ACTUAL GROUND LOCATIONS OF PROPERTY LINES. THIS MAP IS TO BE USED AS A GRAPHICAL REPRESENTATION OF THE NCDOT'S INTENT TO ACQUIRE PROPERTY FOR RIGHT OF WAY PURPOSES, AND IN NO WAY REPRESENTS AN ACTUAL BOUNDARY SURVEY OF THIS PROPERTY.

NORTH CAROLINA DEPARTMENT OF TRANSPORTATION	
RIGHT OF WAY BRANCH	
LARRY S.COLTRAIN	12-8-2021
PARCEL * 027	S:\CADD\U4758\DDRAFT\U4758_dee
DB 3423 PG 1158	UNKNOWN SCALE

TYPE	COUNT	SQR FEET	ACRES
Parcel	1	362478.468	8.321
ROW Right	1	25497.240	0.585
PDE Right	1	4432.331	0.102
TDE Right	1	424.882	0.010
TCE Right	3	12415.066	0.285
PUE Right	1	2013.772	0.046
ROW Left	0	0.000	0.000
PDE Left	0	0.000	0.000
TDE Left	0	0.000	0.000
TCE Left	0	0.000	0.000
PUE Left	0	0.000	0.000
TSE Left	0	0.000	0.000
TSE Right	0	0.000	0.000
DUE Left	0	0.000	0.000
DUE Right	0	0.000	0.000
DTE Left	0	0.000	0.000
DTE Right	0	0.000	0.000
AUE_Left	0	0.000	0.000
AUE_Right	0	0.000	0.000
PCE Left	0	0.000	0.000
PCE Right	0	0.000	0.000
TUE Left	0	0.000	0.000
TUE Right	0	0.000	0.000
REM Left	0	0.000	0.000
REM Right	0	0.000	0.000
Other Left	0	0.000	0.000
Other Right	0	0.000	0.000
PE Left	0	0.000	0.000
PE Right	0	0.000	0.000

THIS MAP IS NOT A CERTIFIED SURVEY AND HAS NOT BEEN REVIEWED BY A LOCAL GOVERNMENT AGENCY FOR COMPLIANCE WITH ANY APPLICABLE LAND DEVELOPMENT REGULATIONS. THE PROPERTY SHOWN ON THIS MAP WAS LOCATED FOR THE NORTH CAROLINA DEPARTMENT OF TRANSPORTATION FOR HIGHWAY DESIGN PURPOSES. SOME ERROR MAY EXIST BETWEEN THE GRAPHICAL AND ACTUAL GROUND LOCATIONS OF PROPERTY LINES. THIS MAP IS TO BE USED AS A GRAPHICAL REPRESENTATION OF THE NCDOT'S INTENT TO ACQUIRE PROPERTY FOR RIGHT OF WAY PURPOSES, AND IN NO WAY REPRESENTS AN ACTUAL BOUNDARY SURVEY OF THIS PROPERTY.

NORTH CAROLINA DEPARTMENT OF TRANSPORTATION	
RIGHT OF WAY BRANCH	
LARRY S.COLTRAIN	12-8-2021
PARCEL * 027	S:\CADD\U4758\DDRAFT\U4758_dee
DB 3423 PG 1158	UNKNOWN SCALE

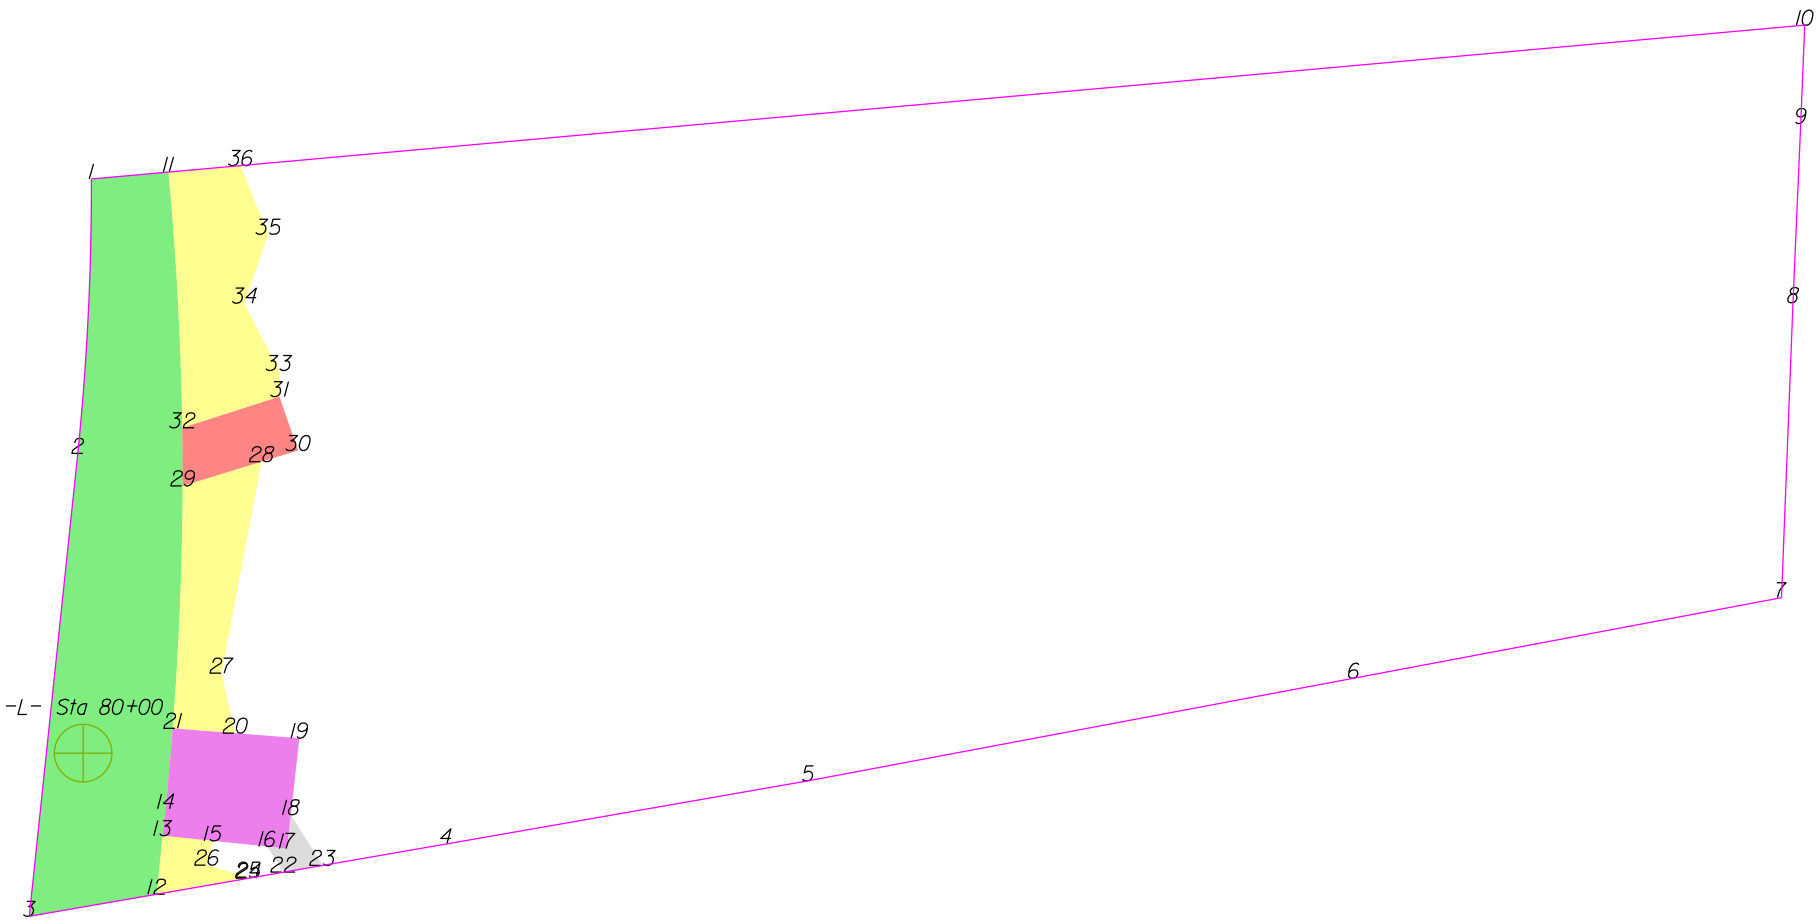

THIS MAP IS NOT A CERTIFIED SURVEY AND HAS NOT BEEN REVIEWED BY A LOCAL GOVERNMENT AGENCY FOR COMPLIANCE WITH ANY APPLICABLE LAND DEVELOPMENT REGULATIONS. THE PROPERTY SHOWN ON THIS MAP WAS LOCATED FOR THE NORTH CAROLINA DEPARTMENT OF TRANSPORTATION FOR HIGHWAY DESIGN PURPOSES. SOME ERROR MAY EXIST BETWEEN THE GRAPHICAL AND ACTUAL GROUND LOCATIONS OF PROPERTY LINES. THIS MAP IS TO BE USED AS A GRAPHICAL REPRESENTATION OF THE NCDOT'S INTENT TO ACQUIRE PROPERTY FOR RIGHT OF WAY PURPOSES, AND IN NO WAY REPRESENTS AN ACTUAL BOUNDARY SURVEY OF THIS PROPERTY.

NORTH CAROLINA DEPARTMENT OF TRANSPORTATION	
RIGHT OF WAY BRANCH	
ROBERT C. LOPEZ	09-6-2022
PARCEL * 027	S:\CADD\U4758\DDRAFT\U4758_dee
DB 8479 PG 2664	UNKNOWN SCALE

	SQR FT	ACRES		SQR M		HECTARES	
ROW Right	25497.240	0.585		2368.781		0.237	
FROM - TO	DISTANCE (FT/M)	BEARING		RADIUS (FT/M)		CURVE LENGTH (FT/M)	
-L- Sta 80+00 - 11	333.233	101.570	N 8°21'2.6" E				
11 - 1	43.896	13.380	S 84°52'28.9" W				
1 - 2	155.946	47.532	S 2°51'1.4" W	1500.470	457.344	156.016	47.554
2 - 3	264.060	80.486	S 5°57'49.1" W				
3 - 12	73.317	22.347	N 80°8'50.3" E				
12 - 13	33.368	10.171	N 5°52'35.0" E				
13 - 14	15.235	4.644	N 5°52'35.0" E				
14 - 11	361.416	110.160	N 0°16'9.4" E	1849.500	563.729	361.994	110.336

	SQR FT	ACRES		SQR M		HECTARES	
PDE Right	4432.331	0.102		411.779		0.041	
FROM - TO	DISTANCE (FT/M)	BEARING		RADIUS (FT/M)		CURVE LENGTH (FT/M)	
-L- Sta 80+00 - 14	56.448	17.205	S 55°49'11.2" E				
14 - 13	15.235	4.644	S 5°52'35.0" W				
13 - 15	28.500	8.687	S 84°7'25.0" E				
15 - 16	31.000	9.449	S 84°7'25.0" E				
16 - 17	11.500	3.505	S 84°7'25.0" E				
17 - 18	19.253	5.868	N 6°14'43.3" E				
18 - 19	43.765	13.340	N 6°14'43.3" E				
19 - 20	36.500	11.125	N 85°32'54.7" W				
20 - 21	35.500	10.820	N 85°32'54.7" W				
21 - 14	45.995	14.019	S 5°9'50.2" W	1849.500	563.729	45.996	14.020

	SQR FT	ACRES		SQR M		HECTARES	
TDE Right	424.882	0.010		39.473		0.004	
FROM - TO	DISTANCE (FT/M)	BEARING		RADIUS (FT/M)		CURVE LENGTH (FT/M)	
-L- Sta 80+00 - 22	132.165	40.284	S 59°14'52.0" E				
22 - 23	22.540	6.870	N 80°8'50.3" E				
23 - 18	33.861	10.321	N 31°58'12.4" W				
18 - 17	19.253	5.868	S 6°14'43.3" W				
17 - 16	11.500	3.505	N 84°7'25.0" W				
16 - 22	17.304	5.274	S 32°20'4.6" E				

	SQR FT	ACRES		SQR M		HECTARES	
TCE Right	950.022	0.022		88.260		0.009	
FROM - TO	DISTANCE (FT/M)	BEARING		RADIUS (FT/M)		CURVE LENGTH (FT/M)	
-L- Sta 80+00 - 12	90.279	27.517	S 27°31'31.6" E				
12 - 24	52.618	16.038	N 80°8'50.3" E				
24 - 25	0.622	0.190	N 7°53'3.8" W				
25 - 26	24.418	7.443	N 7°3'30'14.2" W				
26 - 15	14.142	4.311	N 14°0'23.4" E				
15 - 13	28.500	8.687	N 84°7'25.0" W				
13 - 12	33.368	10.171	S 5°52'35.0" W				

	SQR FT	ACRES		SQR M		HECTARES	
TCE Right	4825.325	0.111		448.289		0.045	
FROM - TO	DISTANCE (FT/M)	BEARING		RADIUS (FT/M)		CURVE LENGTH (FT/M)	
-L- Sta 80+00 - 21	52.756	16.080	N 74°30'7.5" E				
21 - 20	35.500	10.820	S 85°32'54.7" E				
20 - 27	34.886	10.633	N 12°42'52.9" W				
27 - 28	122.079	37.210	N 10°41'55.3" E				
28 - 29	46.854	14.281	S 73°0'33.8" W				
29 - 21	137.653	41.957	S 2°19'7.7" W	1849.500	563.729	137.685	41.966

	SQR FT	ACRES		SQR M		HECTARES	
PUE Right	2013.772	0.046		187.086		0.019	
FROM - TO	DISTANCE (FT/M)	BEARING		RADIUS (FT/M)		CURVE LENGTH (FT/M)	
-L- Sta 80+00 - 29	161.788	49.313	N 20°24'16.2" E				
29 - 28	46.854	14.281	N 73°0'33.8" E				
28 - 30	21.593	6.581	N 73°0'33.8" E				
30 - 31	32.356	9.862	N 18°52'56.6" W				
31 - 32	57.954	17.664	S 72°10'43.7" W				
32 - 29	32.880	10.022	S 0°19'23.4" E	1849.500	563.729	32.880	10.022

	SQR FT	ACRES		SQR M		HECTARES	
TCE Right	6639.718	0.152		616.852		0.062	
FROM - TO	DISTANCE (FT/M)	BEARING		RADIUS (FT/M)		CURVE LENGTH (FT/M)	
-L- Sta 80+00 - 11	333.233	101.570	N 8°21'2.6" E				
11 - 32	145.395	44.316	S 3°5'6.5" E	1849.500	563.729	145.432	44.328
32 - 31	57.954	17.664	N 72°10'43.7" E				
31 - 33	14.817	4.516	N 1°33'52.5" W				
33 - 34	42.928	13.085	N 27°9'56.0" W				
34 - 35	41.381	12.613	N 19°12'11.5" E				
35 - 36	42.107	12.834	N 22°3'41.3" W				
36 - 11	40.953	12.483	S 84°52'28.9" W				


THIS MAP IS NOT A CERTIFIED SURVEY AND HAS NOT BEEN REVIEWED BY A LOCAL GOVERNMENT AGENCY FOR COMPLIANCE WITH ANY APPLICABLE LAND DEVELOPMENT REGULATIONS. THE PROPERTY SHOWN ON THIS MAP WAS LOCATED FOR THE NORTH CAROLINA DEPARTMENT OF TRANSPORTATION FOR HIGHWAY DESIGN PURPOSES. SOME ERROR MAY EXIST BETWEEN THE GRAPHICAL AND ACTUAL GROUND LOCATIONS OF PROPERTY LINES. THIS MAP IS TO BE USED AS A GRAPHICAL REPRESENTATION OF THE NCDOT'S INTENT TO ACQUIRE PROPERTY FOR RIGHT OF WAY PURPOSES, AND IN NO WAY REPRESENTS AN ACTUAL BOUNDARY SURVEY OF THIS PROPERTY.

NORTH CAROLINA DEPARTMENT OF TRANSPORTATION	
RIGHT OF WAY BRANCH	
ROBERT C. LOPEZ	09-6-2022
PARCEL * 027	S:\CADD\U4758\DDRAFT\U4758_dee
DB 8479 PG 2664	UNKNOWN SCALE

TYPE	COUNT	SQR FEET	ACRES
Parcel	1	362478.468	8.321
ROW Right	1	25497.240	0.585
PDE Right	1	4432.331	0.102
TDE Right	1	424.882	0.010
TCE Right	3	12415.066	0.285
PUE Right	1	2013.772	0.046
ROW Left	0	0.000	0.000
PDE Left	0	0.000	0.000
TDE Left	0	0.000	0.000
TCE Left	0	0.000	0.000
PUE Left	0	0.000	0.000
TSE Left	0	0.000	0.000
TSE Right	0	0.000	0.000
DUE Left	0	0.000	0.000
DUE Right	0	0.000	0.000
DTE Left	0	0.000	0.000
DTE Right	0	0.000	0.000
AUE_Left	0	0.000	0.000
AUE_Right	0	0.000	0.000
PCE Left	0	0.000	0.000
PCE Right	0	0.000	0.000
TUE Left	0	0.000	0.000
TUE Right	0	0.000	0.000
REM Left	0	0.000	0.000
REM Right	0	0.000	0.000
Other Left	0	0.000	0.000
Other Right	0	0.000	0.000
PE Left	0	0.000	0.000
PE Right	0	0.000	0.000

THIS MAP IS NOT A CERTIFIED SURVEY AND HAS NOT BEEN REVIEWED BY A LOCAL GOVERNMENT AGENCY FOR COMPLIANCE WITH ANY APPLICABLE LAND DEVELOPMENT REGULATIONS. THE PROPERTY SHOWN ON THIS MAP WAS LOCATED FOR THE NORTH CAROLINA DEPARTMENT OF TRANSPORTATION FOR HIGHWAY DESIGN PURPOSES. SOME ERROR MAY EXIST BETWEEN THE GRAPHICAL AND ACTUAL GROUND LOCATIONS OF PROPERTY LINES. THIS MAP IS TO BE USED AS A GRAPHICAL REPRESENTATION OF THE NCDOT'S INTENT TO ACQUIRE PROPERTY FOR RIGHT OF WAY PURPOSES, AND IN NO WAY REPRESENTS AN ACTUAL BOUNDARY SURVEY OF THIS PROPERTY.

NORTH CAROLINA DEPARTMENT OF TRANSPORTATION	
RIGHT OF WAY BRANCH	
ROBERT C. LOPEZ	09-6-2022
PARCEL * 027	S:\CADD\U4758\DDRAFT\U4758_dee
DB 8479 PG 2664	UNKNOWN SCALE

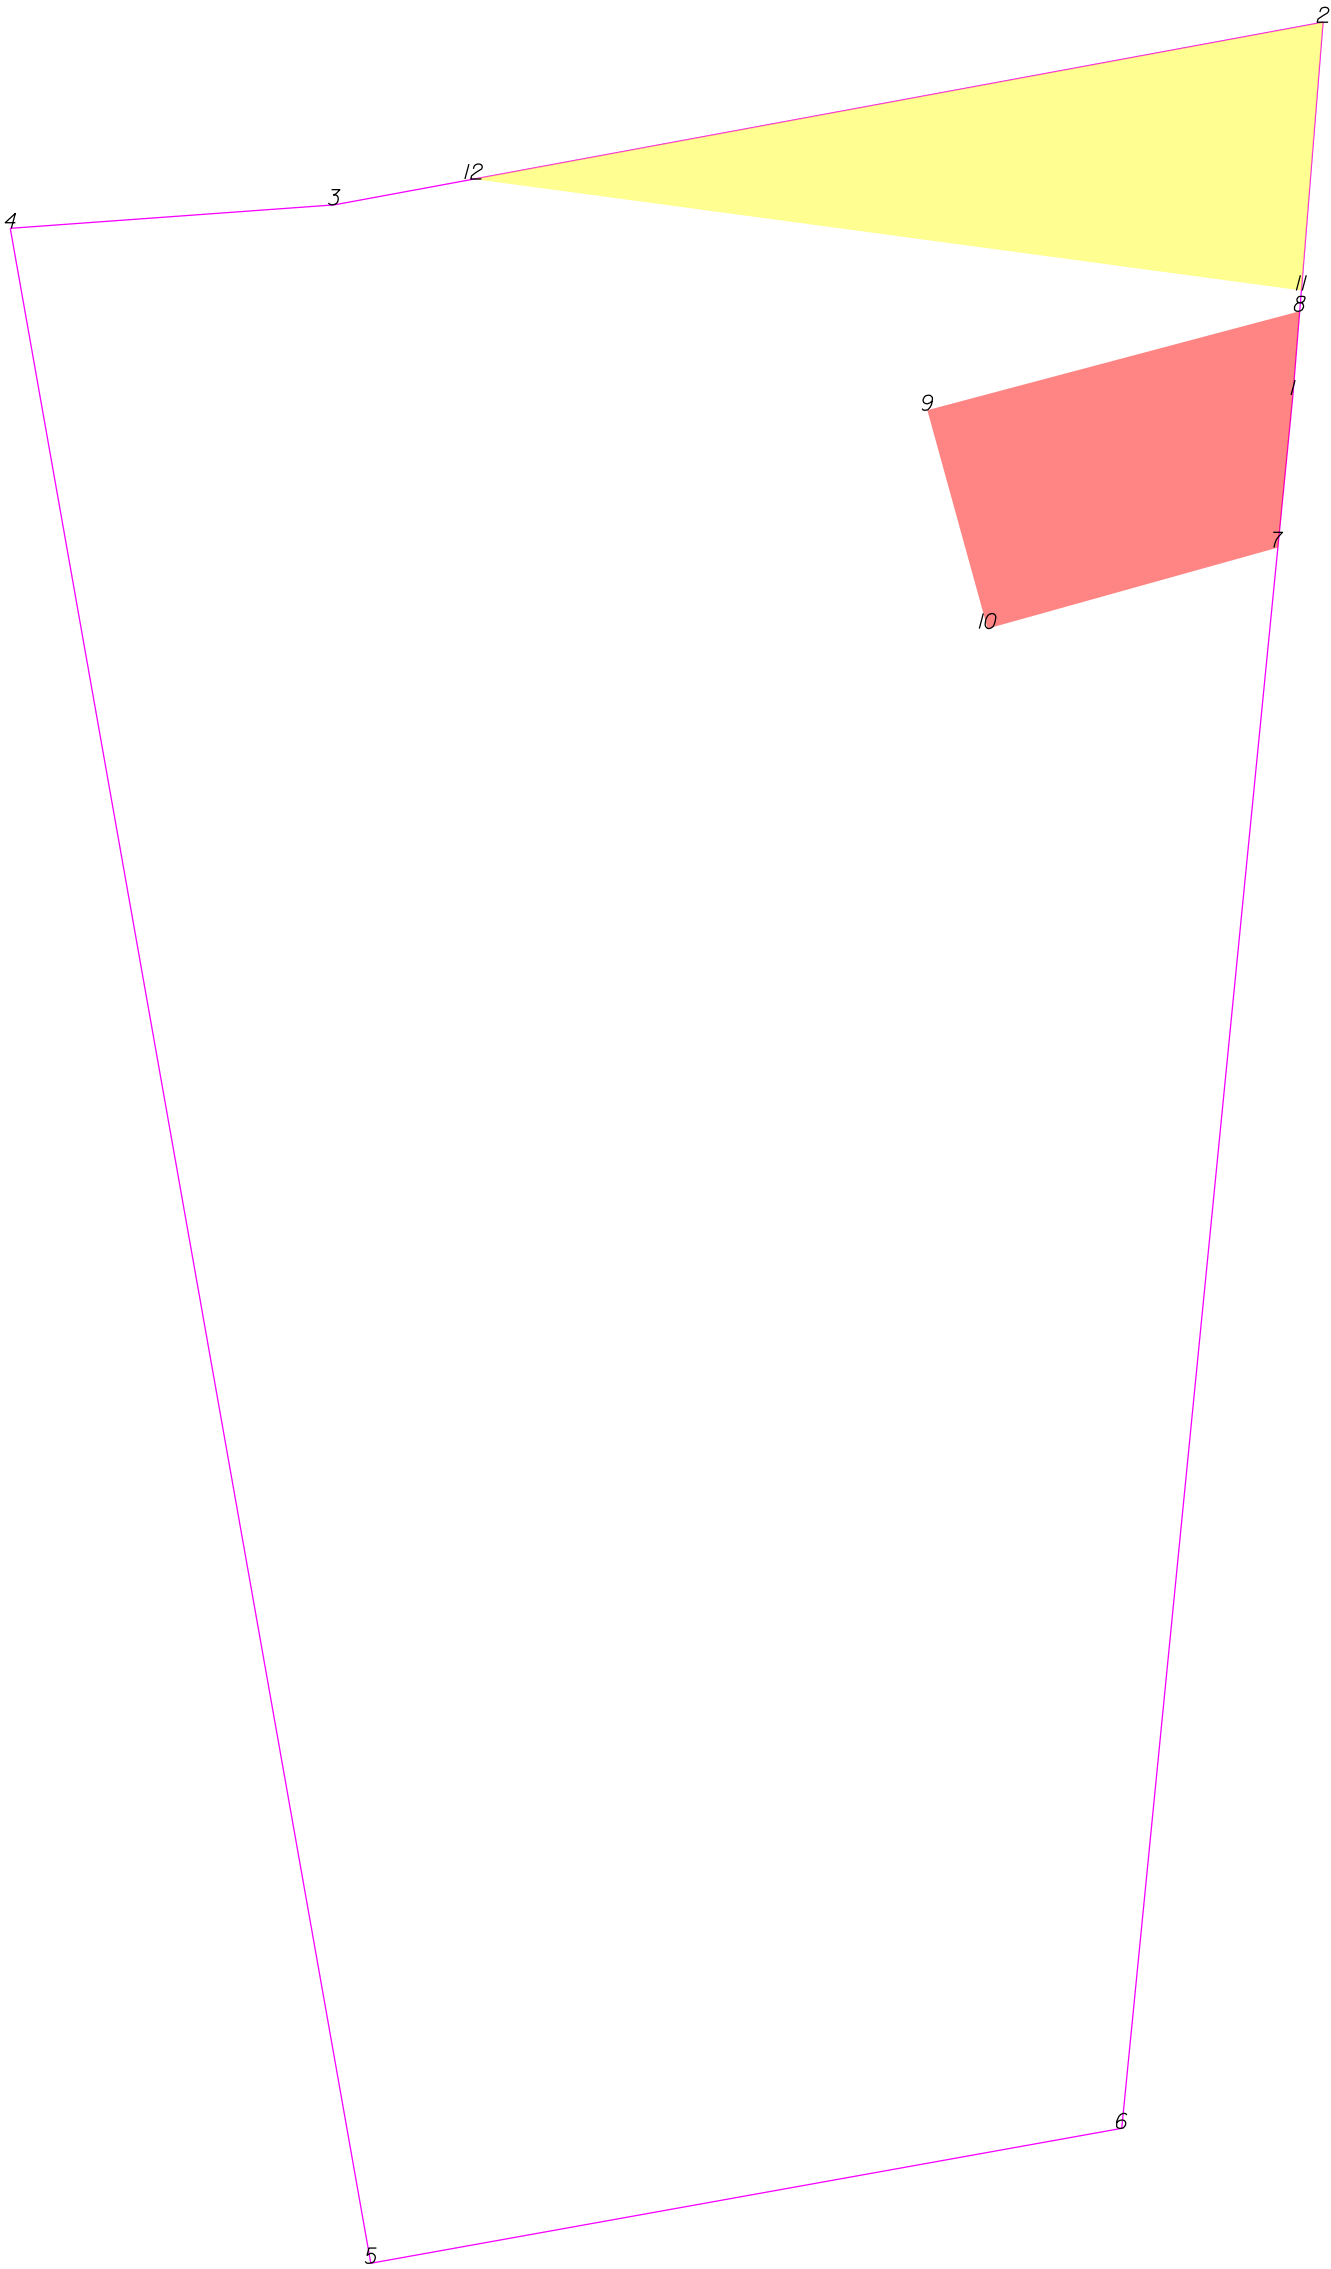

-L- Sta 80+00



THIS MAP IS NOT A CERTIFIED SURVEY AND HAS NOT BEEN REVIEWED BY A LOCAL GOVERNMENT AGENCY FOR COMPLIANCE WITH ANY APPLICABLE LAND DEVELOPMENT REGULATIONS. THE PROPERTY SHOWN ON THIS MAP WAS LOCATED FOR THE NORTH CAROLINA DEPARTMENT OF TRANSPORTATION FOR HIGHWAY DESIGN PURPOSES. SOME ERROR MAY EXIST BETWEEN THE GRAPHICAL AND ACTUAL GROUND LOCATIONS OF PROPERTY LINES. THIS MAP IS TO BE USED AS A GRAPHICAL REPRESENTATION OF THE NCDOT'S INTENT TO ACQUIRE PROPERTY FOR RIGHT OF WAY PURPOSES, AND IN NO WAY REPRESENTS AN ACTUAL BOUNDARY SURVEY OF THIS PROPERTY.

NORTH CAROLINA DEPARTMENT OF TRANSPORTATION	
RIGHT OF WAY BRANCH	
DAVID L.HOOKER	12-8-2021
PARCEL * 028	S:\CADD\U4758\DDRAFT\U4758_dee
DB 6586 PG 2679	UNKNOWN SCALE


	SQR FT	ACRES	SQR M	HECTARES
PUE Left	1464.085	0.034	136.019	0.014
FROM - TO	DISTANCE (FT/M)	BEARING	RADIUS (FT/M)	CURVE LENGTH (FT/M)
-L- Sta 80+00 - 7	134.350	40.950	N 31°22'34.1" W	
7 - 1	211.05	6.433	N 5°38'39.7" E	
1 - 8	11.574	3.528	N 4°36'28.6" E	
8 - 9	53.096	16.184	S 75°6'14.0" W	
9 - 10	31.184	9.505	S 15°26'30.8" E	
10 - 7	41.533	12.659	N 74°23'59.9" E	

	SQR FT	ACRES	SQR M	HECTARES
TCE Left	2128.710	0.049	197.764	0.020
FROM - TO	DISTANCE (FT/M)	BEARING	RADIUS (FT/M)	CURVE LENGTH (FT/M)
-L- Sta 80+00 - 11	164.275	50.071	N 2°3'57'37.3" W	
11 - 2	37.047	11.292	N 4°36'28.6" E	
2 - 12	119.009	36.274	S 79°32'45.2" W	
12 - 11	115.084	35.078	S 82°20'37.1" E	

TYPE	COUNT	SQR FEET	ACRES
Parcel	1	40575.375	0.931
PUE Left	1	1464.085	0.034
TCE Left	1	2128.710	0.049
ROW Left	0	0.000	0.000
ROW Right	0	0.000	0.000
PDE Left	0	0.000	0.000
PDE Right	0	0.000	0.000
TDE Left	0	0.000	0.000
TDE Right	0	0.000	0.000
TCE Right	0	0.000	0.000
PUE Right	0	0.000	0.000
TSE Left	0	0.000	0.000
TSE Right	0	0.000	0.000
DUE Left	0	0.000	0.000
DUE Right	0	0.000	0.000
DTE Left	0	0.000	0.000
DTE Right	0	0.000	0.000
AUE Left	0	0.000	0.000
AUE Right	0	0.000	0.000
PCE Left	0	0.000	0.000
PCE Right	0	0.000	0.000
TUE Left	0	0.000	0.000
TUE Right	0	0.000	0.000
REM Left	0	0.000	0.000
REM Right	0	0.000	0.000
Other Left	0	0.000	0.000
Other Right	0	0.000	0.000
PE Left	0	0.000	0.000
PE Right	0	0.000	0.000

THIS MAP IS NOT A CERTIFIED SURVEY AND HAS NOT BEEN REVIEWED BY A LOCAL GOVERNMENT AGENCY FOR COMPLIANCE WITH ANY APPLICABLE LAND DEVELOPMENT REGULATIONS. THE PROPERTY SHOWN ON THIS MAP WAS LOCATED FOR THE NORTH CAROLINA DEPARTMENT OF TRANSPORTATION FOR HIGHWAY DESIGN PURPOSES. SOME ERROR MAY EXIST BETWEEN THE GRAPHICAL AND ACTUAL GROUND LOCATIONS OF PROPERTY LINES. THIS MAP IS TO BE USED AS A GRAPHICAL REPRESENTATION OF THE NCDOT'S INTENT TO ACQUIRE PROPERTY FOR RIGHT OF WAY PURPOSES, AND IN NO WAY REPRESENTS AN ACTUAL BOUNDARY SURVEY OF THIS PROPERTY.

NORTH CAROLINA DEPARTMENT OF TRANSPORTATION	
RIGHT OF WAY BRANCH	
DAVID L.HOOKER	12-8-2021
PARCEL * 028	S:\CADD\U4758\DDRAFT\U4758_dee
DB 6586 PG 2679	UNKNOWN SCALE

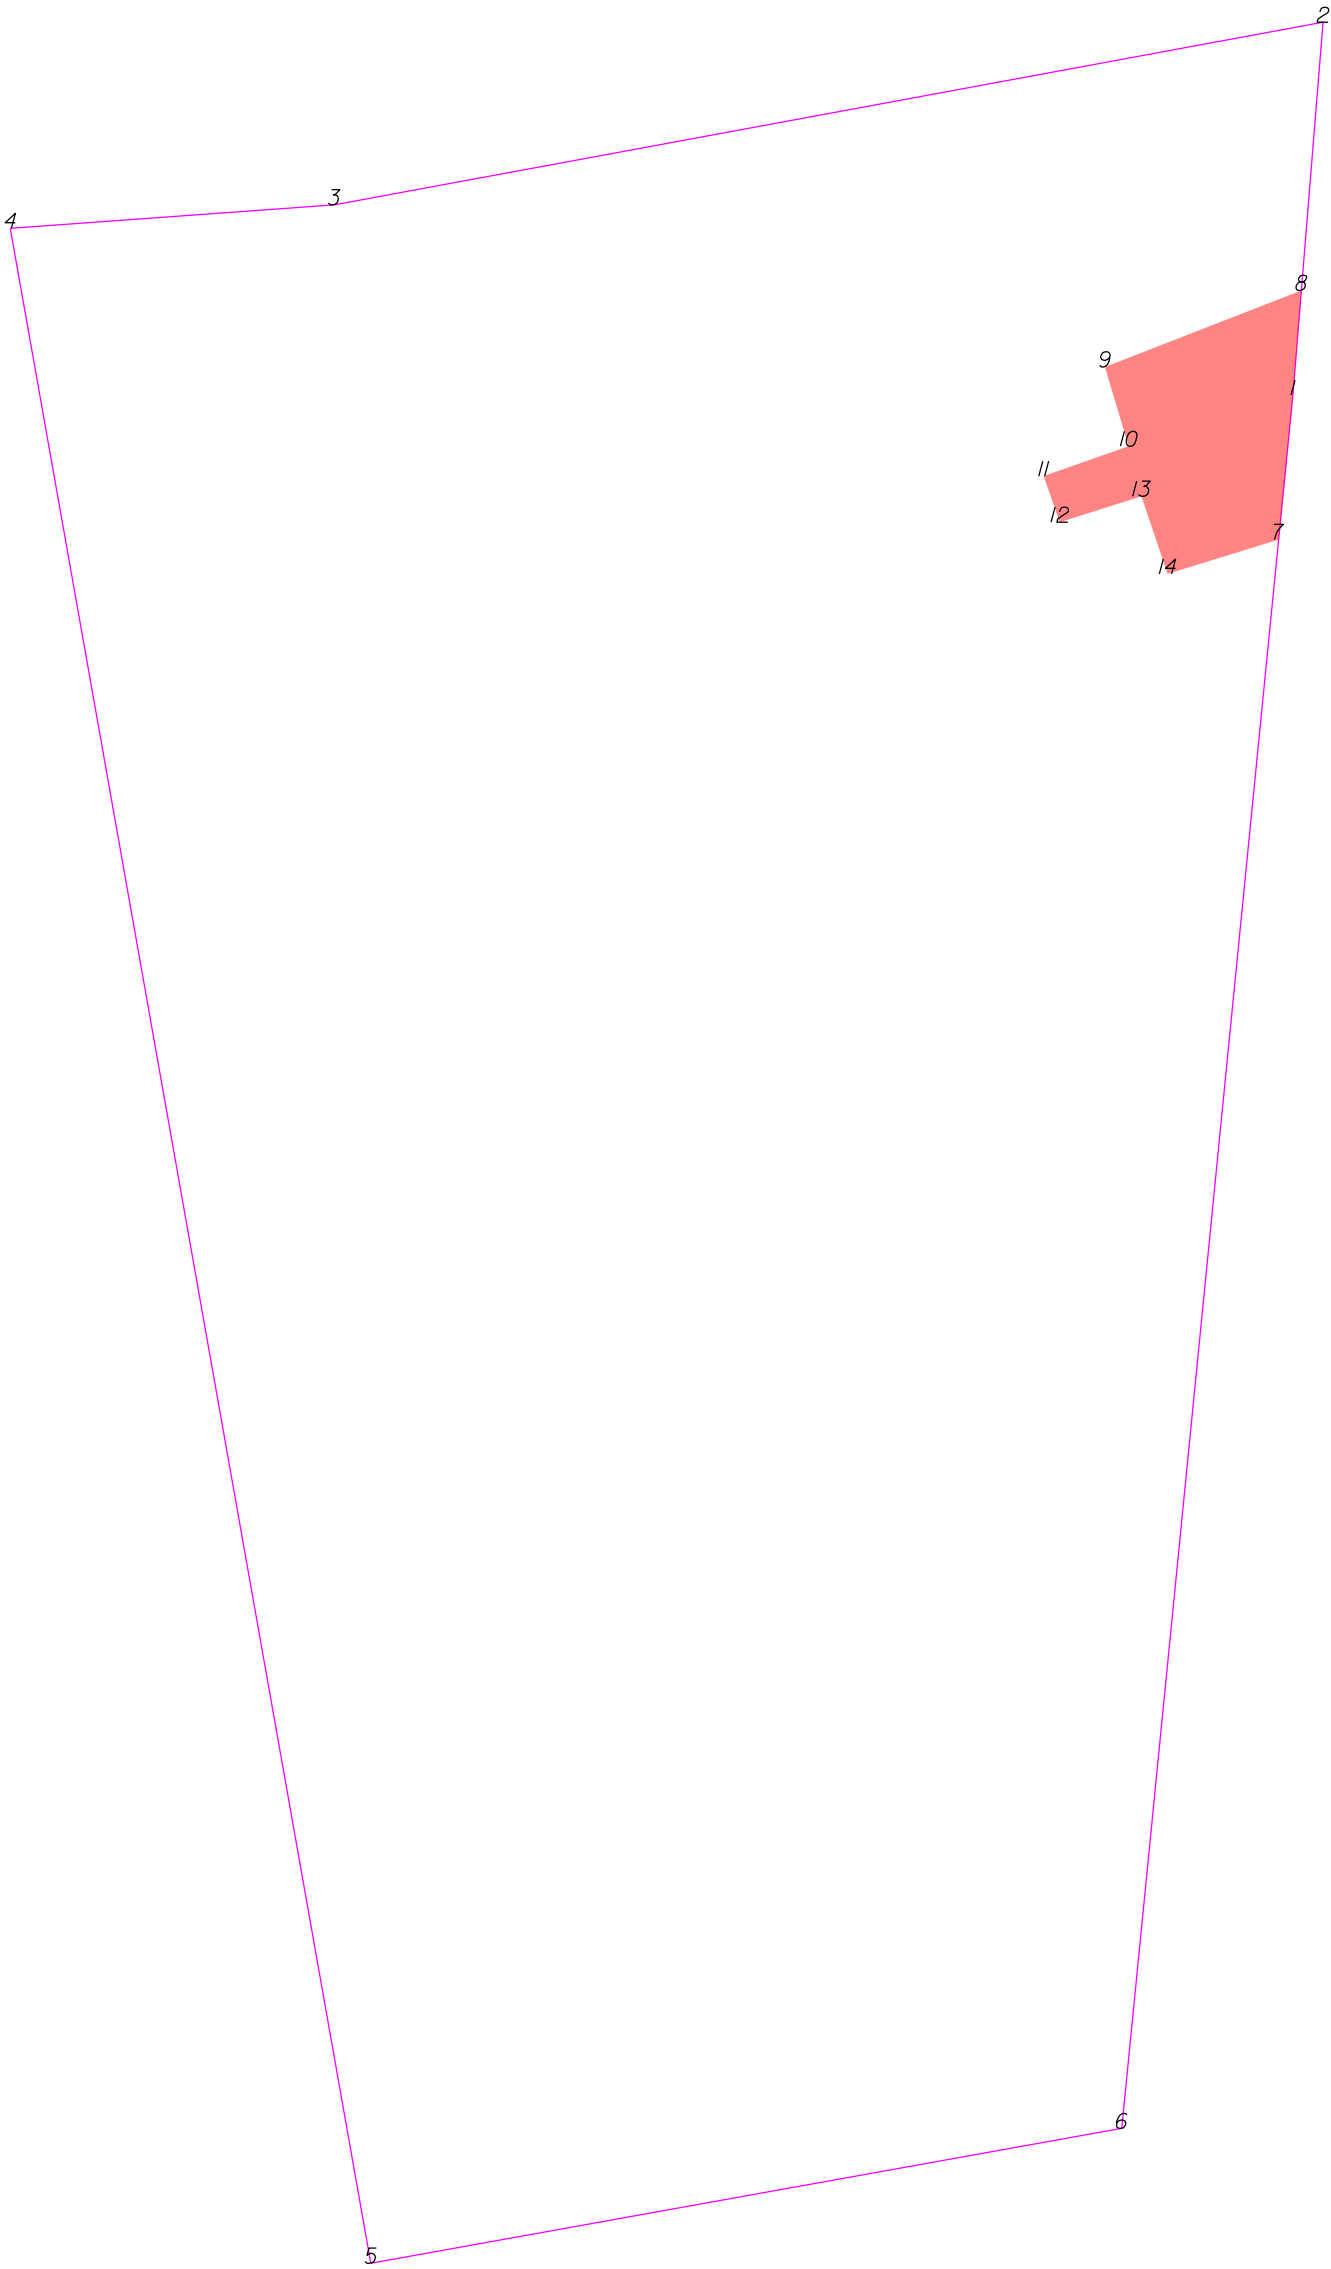

-L- Sta 80+00



THIS MAP IS NOT A CERTIFIED SURVEY AND HAS NOT BEEN REVIEWED BY A LOCAL GOVERNMENT AGENCY FOR COMPLIANCE WITH ANY APPLICABLE LAND DEVELOPMENT REGULATIONS. THE PROPERTY SHOWN ON THIS MAP WAS LOCATED FOR THE NORTH CAROLINA DEPARTMENT OF TRANSPORTATION FOR HIGHWAY DESIGN PURPOSES. SOME ERROR MAY EXIST BETWEEN THE GRAPHICAL AND ACTUAL GROUND LOCATIONS OF PROPERTY LINES. THIS MAP IS TO BE USED AS A GRAPHICAL REPRESENTATION OF THE NCDOT'S INTENT TO ACQUIRE PROPERTY FOR RIGHT OF WAY PURPOSES, AND IN NO WAY REPRESENTS AN ACTUAL BOUNDARY SURVEY OF THIS PROPERTY.


NORTH CAROLINA DEPARTMENT OF TRANSPORTATION	
RIGHT OF WAY BRANCH	
DAVID L.HOOKER	05-8-2025
PARCEL # 028Z	S:\CADD\U4758\DDRAFT\U4758_dee
DB 6586 PG 2679	UNKNOWN SCALE

	SQR FT	ACRES		SQR M	HECTARES		
PUE Left	776.537	0.018		72.143	0.007		
FROM - TO	DISTANCE (FT/M)		BEARING	RADIUS (FT/M)		CURVE LENGTH (FT/M)	
-L- Sta 80+00 - 7	135.236	41.220	N 3°5'37.8" W				
7 - 1	19.998	6.095	N 5°38'39.7" E				
1 - 8	14.459	4.407	N 4°36'28.6" E				
8 - 9	29.049	8.854	S 68°43'24.0" W				
9 - 10	11.423	3.482	S 16°39'28.5" E				
10 - 11	12.417	3.785	S 70°39'18.2" W				
11 - 12	6.715	2.047	S 19°18'19.2" E				
12 - 13	11.821	3.603	N 72°27'7.7" E				
13 - 14	11.282	3.439	S 18°27'15.8" E				
14 - 7	16.043	4.890	N 72°44'23.9" E				

TYPE	COUNT	SQR FEET	ACRES
Parcel	1	40575.375	0.931
PUE Left	1	776.537	0.018
ROW Left	0	0.000	0.000
ROW Right	0	0.000	0.000
PDE Left	0	0.000	0.000
PDE Right	0	0.000	0.000
TDE Left	0	0.000	0.000
TDE Right	0	0.000	0.000
TCE Left	0	0.000	0.000
TCE Right	0	0.000	0.000
PUE Right	0	0.000	0.000
TSE Left	0	0.000	0.000
TSE Right	0	0.000	0.000
DUE Left	0	0.000	0.000
DUE Right	0	0.000	0.000
DTE Left	0	0.000	0.000
DTE Right	0	0.000	0.000
AUE_Left	0	0.000	0.000
AUE_Right	0	0.000	0.000
PCE Left	0	0.000	0.000
PCE Right	0	0.000	0.000
TUE Left	0	0.000	0.000
TUE Right	0	0.000	0.000
REM Left	0	0.000	0.000
REM Right	0	0.000	0.000
Other Left	0	0.000	0.000
Other Right	0	0.000	0.000
PE Left	0	0.000	0.000
PE Right	0	0.000	0.000

THIS MAP IS NOT A CERTIFIED SURVEY AND HAS NOT BEEN REVIEWED BY A LOCAL GOVERNMENT AGENCY FOR COMPLIANCE WITH ANY APPLICABLE LAND DEVELOPMENT REGULATIONS. THE PROPERTY SHOWN ON THIS MAP WAS LOCATED FOR THE NORTH CAROLINA DEPARTMENT OF TRANSPORTATION FOR HIGHWAY DESIGN PURPOSES. SOME ERROR MAY EXIST BETWEEN THE GRAPHICAL AND ACTUAL GROUND LOCATIONS OF PROPERTY LINES. THIS MAP IS TO BE USED AS A GRAPHICAL REPRESENTATION OF THE NCDOT'S INTENT TO ACQUIRE PROPERTY FOR RIGHT OF WAY PURPOSES, AND IN NO WAY REPRESENTS AN ACTUAL BOUNDARY SURVEY OF THIS PROPERTY.

NORTH CAROLINA DEPARTMENT OF TRANSPORTATION	
RIGHT OF WAY BRANCH	
DAVID L.HOOKER	05-8-2025
PARCEL # 028Z	S:\CADD\U4758\DDRAFT\U4758_dee
DB 6586 PG 2679	UNKNOWN SCALE

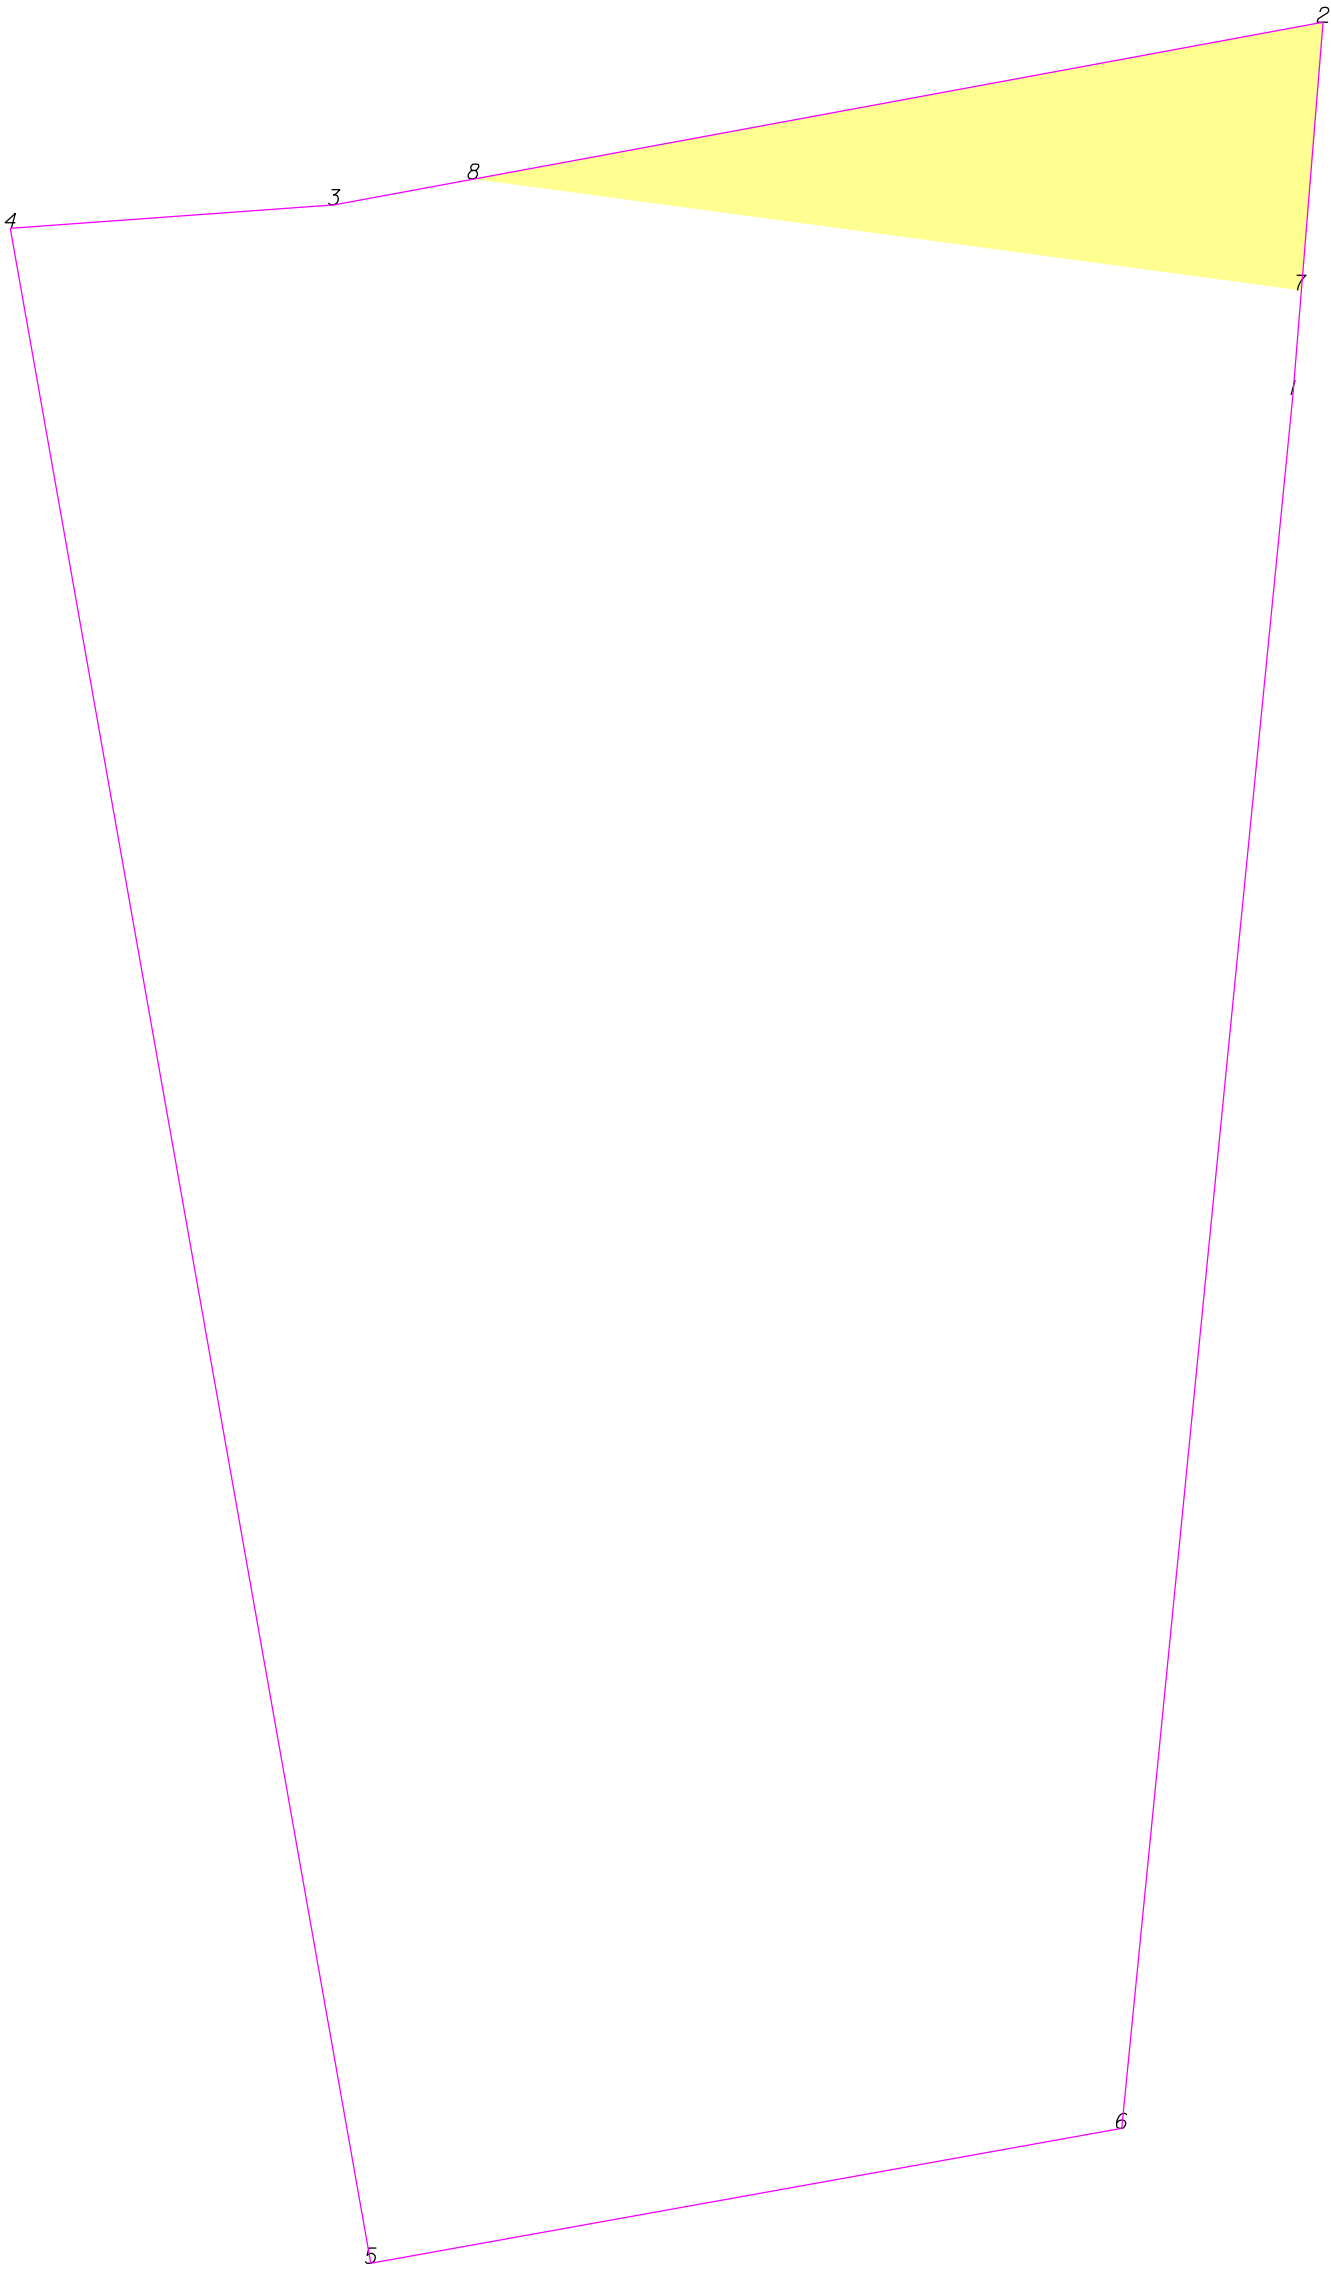

-L- Sta 80+00



THIS MAP IS NOT A CERTIFIED SURVEY AND HAS NOT BEEN REVIEWED BY A LOCAL GOVERNMENT AGENCY FOR COMPLIANCE WITH ANY APPLICABLE LAND DEVELOPMENT REGULATIONS. THE PROPERTY SHOWN ON THIS MAP WAS LOCATED FOR THE NORTH CAROLINA DEPARTMENT OF TRANSPORTATION FOR HIGHWAY DESIGN PURPOSES. SOME ERROR MAY EXIST BETWEEN THE GRAPHICAL AND ACTUAL GROUND LOCATIONS OF PROPERTY LINES. THIS MAP IS TO BE USED AS A GRAPHICAL REPRESENTATION OF THE NCDOT'S INTENT TO ACQUIRE PROPERTY FOR RIGHT OF WAY PURPOSES, AND IN NO WAY REPRESENTS AN ACTUAL BOUNDARY SURVEY OF THIS PROPERTY.


NORTH CAROLINA DEPARTMENT OF TRANSPORTATION	
RIGHT OF WAY BRANCH	
DAVID L.HOOKER	09-6-2022
PARCEL * 028	S:\CADD\U4758\DDRAFT\U4758_dee
DB 6586 PG 2679	UNKNOWN SCALE

	SQR FT	ACRES		SQR M		HECTARES	
TCE Left	2128.710	0.049		197.764		0.020	
FROM - TO	DISTANCE (FT/M)		BEARING	RADIUS (FT/M)		CURVE LENGTH (FT/M)	
-L- Sta 80+00 - 7	164.275	50.071	N 23°57'37.3" W				
7 - 2	37.047	11.292	N 4°36'28.6" E				
2 - 8	119.009	36.274	S 79°32'45.2" W				
8 - 7	115.084	35.078	S 82°20'37.1" E				

TYPE	COUNT	SQR FEET	ACRES
Parcel	1	40575.375	0.931
TCE Left	1	2128.710	0.049
ROW Left	0	0.000	0.000
ROW Right	0	0.000	0.000
PDE Left	0	0.000	0.000
PDE Right	0	0.000	0.000
TDE Left	0	0.000	0.000
TDE Right	0	0.000	0.000
TCE Right	0	0.000	0.000
PUE Left	0	0.000	0.000
PUE Right	0	0.000	0.000
TSE Left	0	0.000	0.000
TSE Right	0	0.000	0.000
DUE Left	0	0.000	0.000
DUE Right	0	0.000	0.000
DTE Left	0	0.000	0.000
DTE Right	0	0.000	0.000
AUE_Left	0	0.000	0.000
AUE_Right	0	0.000	0.000
PCE Left	0	0.000	0.000
PCE Right	0	0.000	0.000
TUE Left	0	0.000	0.000
TUE Right	0	0.000	0.000
REM Left	0	0.000	0.000
REM Right	0	0.000	0.000
Other Left	0	0.000	0.000
Other Right	0	0.000	0.000
PE Left	0	0.000	0.000
PE Right	0	0.000	0.000

THIS MAP IS NOT A CERTIFIED SURVEY AND HAS NOT BEEN REVIEWED BY A LOCAL GOVERNMENT AGENCY FOR COMPLIANCE WITH ANY APPLICABLE LAND DEVELOPMENT REGULATIONS. THE PROPERTY SHOWN ON THIS MAP WAS LOCATED FOR THE NORTH CAROLINA DEPARTMENT OF TRANSPORTATION FOR HIGHWAY DESIGN PURPOSES. SOME ERROR MAY EXIST BETWEEN THE GRAPHICAL AND ACTUAL GROUND LOCATIONS OF PROPERTY LINES. THIS MAP IS TO BE USED AS A GRAPHICAL REPRESENTATION OF THE NCDOT'S INTENT TO ACQUIRE PROPERTY FOR RIGHT OF WAY PURPOSES, AND IN NO WAY REPRESENTS AN ACTUAL BOUNDARY SURVEY OF THIS PROPERTY.

NORTH CAROLINA DEPARTMENT OF TRANSPORTATION	
RIGHT OF WAY BRANCH	
DAVID L.HOOKER	09-6-2022
PARCEL * 028	S:\CADD\U4758\DDRAFT\U4758_dee
DB 6586 PG 2679	UNKNOWN SCALE

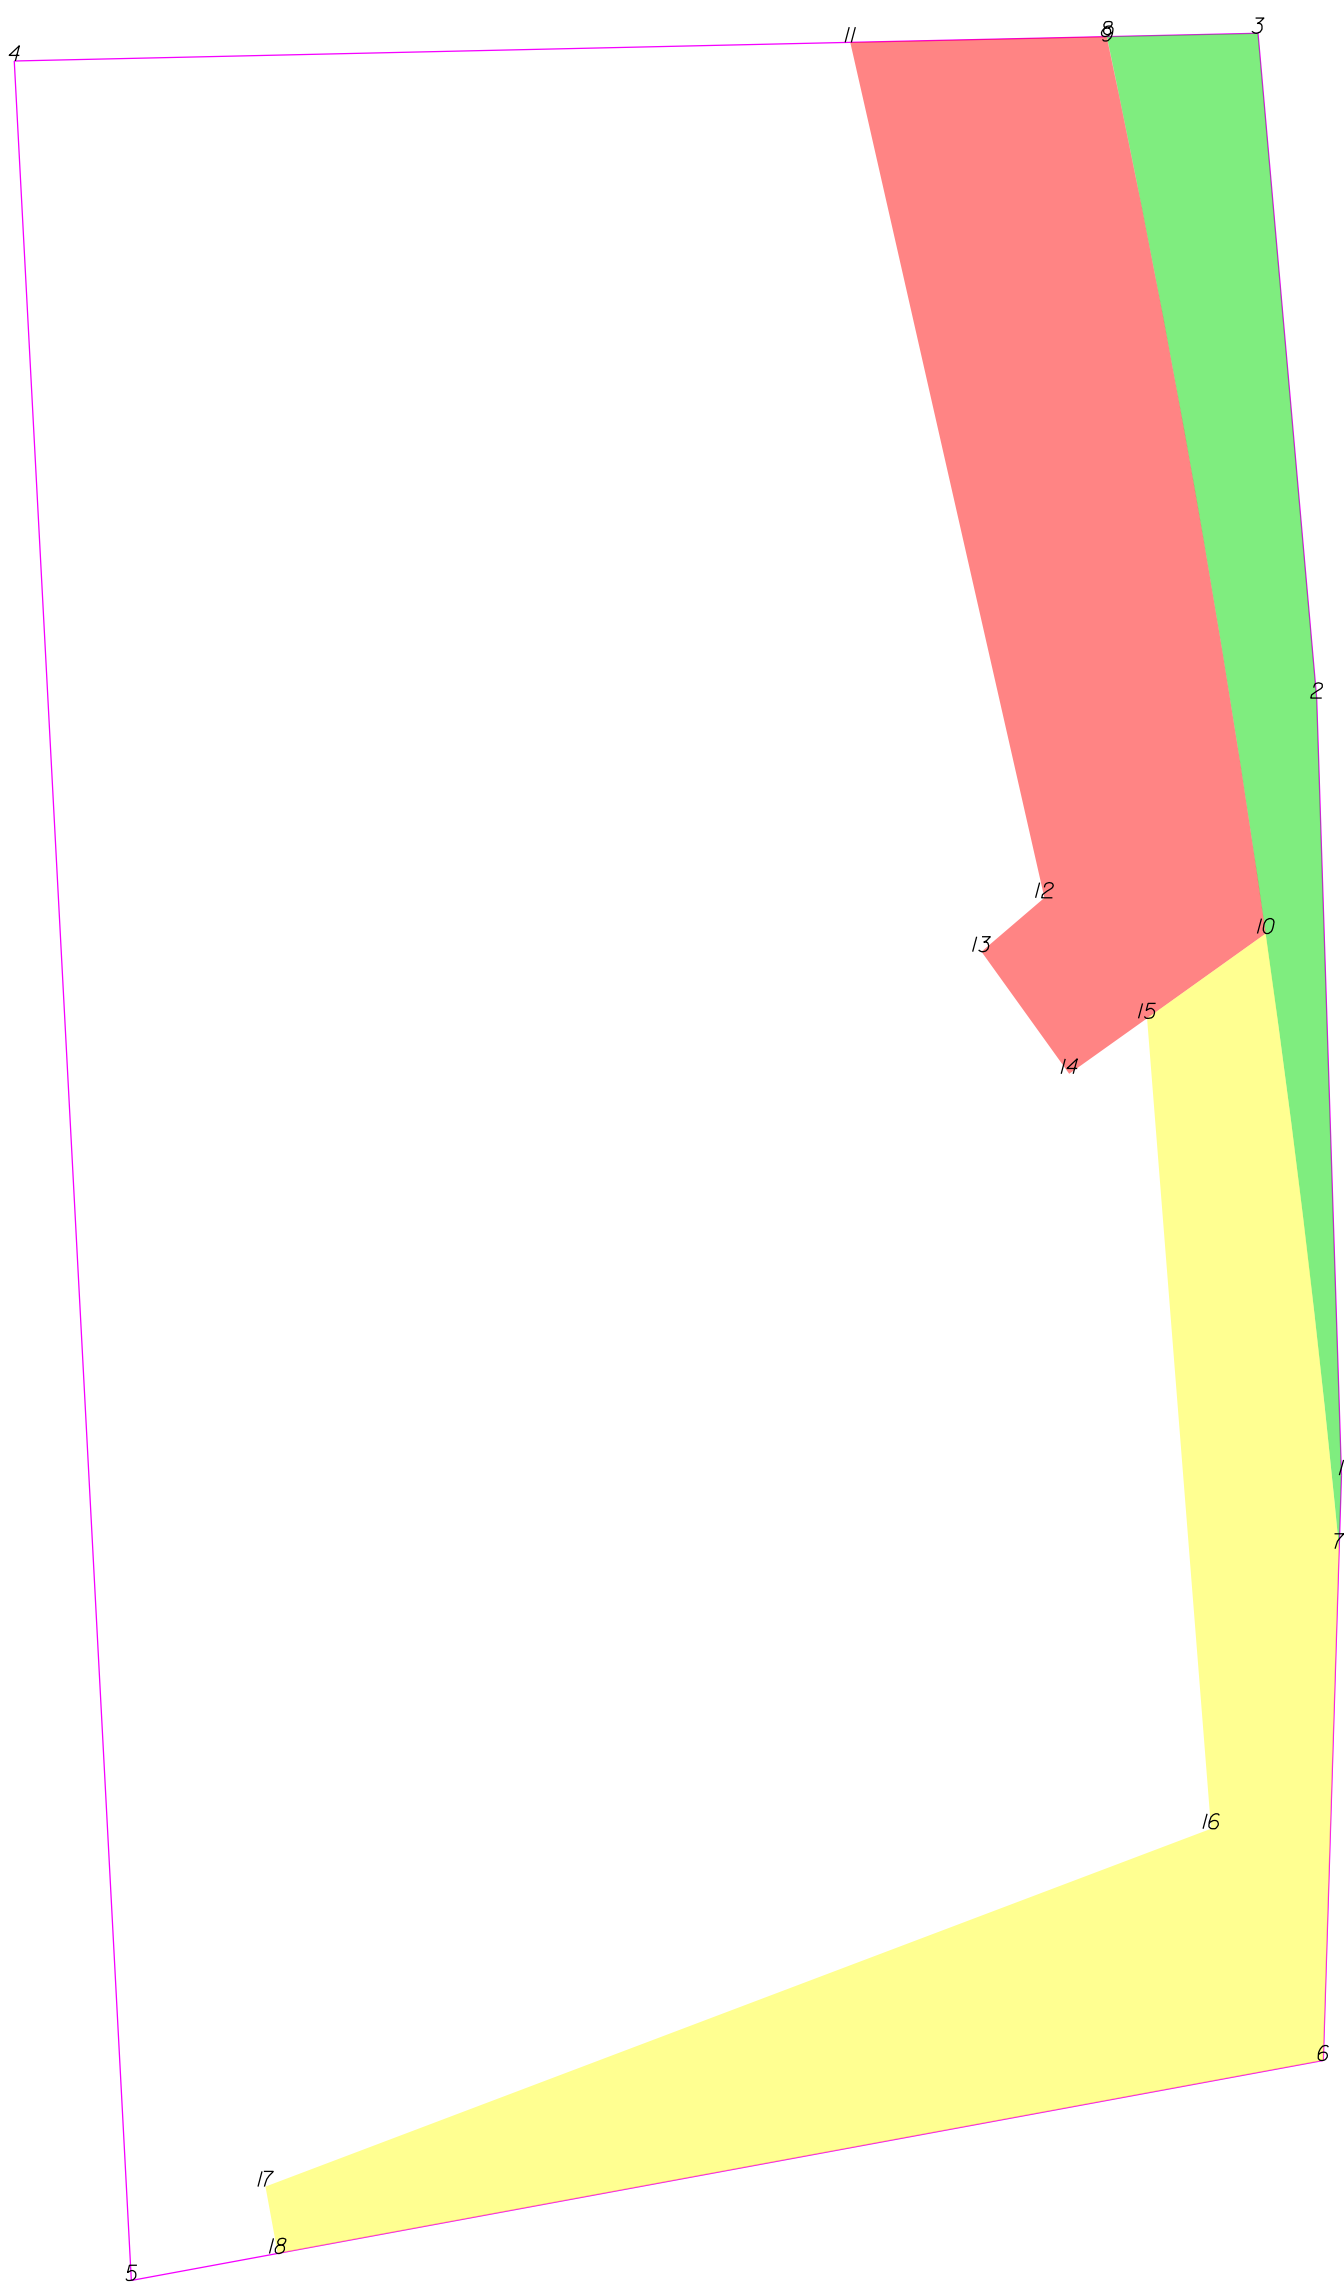

UNKNOWN SCALE

	SQR FT	ACRES		SQR M		HECTARES	
ROW Left	1852.471	0.043		172.101		0.017	
FROM - TO		DISTANCE (FT/M)		BEARING		RADIUS (FT/M)	
-L- Sta 83+00 - 7		63.228	19.272	N 66°23'10.8" W			
7 - 1		9.487	2.892	N 1°46'54.1" E			
1 - 2		99.992	30.478	N 1°49'47.8" W			
2 - 3		85.833	26.162	N 5°2'19.5" W			
3 - 8		19.459	5.931	S 88°43'6.6" W			
8 - 9		0.605	0.184	S 11°57'2.2" E			
9 - 7		196.170	59.793	S 8°43'38.8" E		1744.500	531.725
						196.274	59.824


	SQR FT	ACRES		SQR M		HECTARES	
PUE Left	3912.893	0.090		363.521		0.036	
FROM - TO		DISTANCE (FT/M)		BEARING		RADIUS (FT/M)	
-L- Sta 83+00 - 10		124.304	37.888	N 32°49'39.7" W			
10 - 9		116.556	35.526	N 10°2'10.3" W		1744.500	531.725
9 - 8		0.605	0.184	N 11°57'2.2" W			
8 - 11		32.995	10.057	S 88°43'6.6" W			
11 - 12		112.813	34.385	S 12°47'8.7" E			
12 - 13		10.658	3.248	S 49°18'7.0" W			
13 - 14		19.346	5.897	S 35°39'16.7" E			
14 - 15		12.303	3.750	N 54°26'28.3" E			
15 - 10		18.750	5.715	N 54°26'28.3" E			

	SQR FT	ACRES		SQR M		HECTARES	
TCE Left	4931.740	0.113		458.176		0.046	
FROM - TO		DISTANCE (FT/M)		BEARING		RADIUS (FT/M)	
-L- Sta 83+00 - 7		63.228	19.272	N 66°23'10.8" W			
7 - 10		79.689	24.289	N 6°48'46.8" W		1744.500	531.725
10 - 15		18.750	5.715	S 54°26'28.3" W			
15 - 16		104.569	31.873	S 4°31'21.0" E			
16 - 17		130.024	39.631	S 69°16'50.9" W			
17 - 18		8.745	2.666	S 10°11'28.7" E			
18 - 6		136.752	41.682	N 79°32'45.2" E			
6 - 7		65.848	20.070	N 1°46'54.1" E			

TYPE	COUNT	SQR FEET	ACRES
Parcel	1	43818.255	1.006
ROW Left	1	1852.471	0.043
PUE Left	1	3912.893	0.090
TCE Left	1	4931.740	0.113
ROW Right	0	0.000	0.000
PDE Left	0	0.000	0.000
PDE Right	0	0.000	0.000
TDE Left	0	0.000	0.000
TDE Right	0	0.000	0.000
TCE Right	0	0.000	0.000
PUE Right	0	0.000	0.000
TSE Left	0	0.000	0.000
TSE Right	0	0.000	0.000
DUE Left	0	0.000	0.000
DUE Right	0	0.000	0.000
DTE Left	0	0.000	0.000
DTE Right	0	0.000	0.000
AUE_Left	0	0.000	0.000
AUE_Right	0	0.000	0.000
PCE Left	0	0.000	0.000
PCE Right	0	0.000	0.000
TUE Left	0	0.000	0.000
TUE Right	0	0.000	0.000
REM Left	0	0.000	0.000
REM Right	0	0.000	0.000
Other Left	0	0.000	0.000
Other Right	0	0.000	0.000
PE Left	0	0.000	0.000
PE Right	0	0.000	0.000

THIS MAP IS NOT A CERTIFIED SURVEY AND HAS NOT BEEN REVIEWED BY A LOCAL GOVERNMENT AGENCY FOR COMPLIANCE WITH ANY APPLICABLE LAND DEVELOPMENT REGULATIONS. THE PROPERTY SHOWN ON THIS MAP WAS LOCATED FOR THE NORTH CAROLINA DEPARTMENT OF TRANSPORTATION FOR HIGHWAY DESIGN PURPOSES. SOME ERROR MAY EXIST BETWEEN THE GRAPHICAL AND ACTUAL GROUND LOCATIONS OF PROPERTY LINES. THIS MAP IS TO BE USED AS A GRAPHICAL REPRESENTATION OF THE NCDOT'S INTENT TO ACQUIRE PROPERTY FOR RIGHT OF WAY PURPOSES, AND IN NO WAY REPRESENTS AN ACTUAL BOUNDARY SURVEY OF THIS PROPERTY.

NORTH CAROLINA DEPARTMENT OF TRANSPORTATION	
RIGHT OF WAY BRANCH	
JAMES H.HONEYCUTT	12-8-2021
PARCEL * 029	S:\CADD\U4758\DDRAFT\U4758_dee
DB 3704 PG 2227	UNKNOWN SCALE

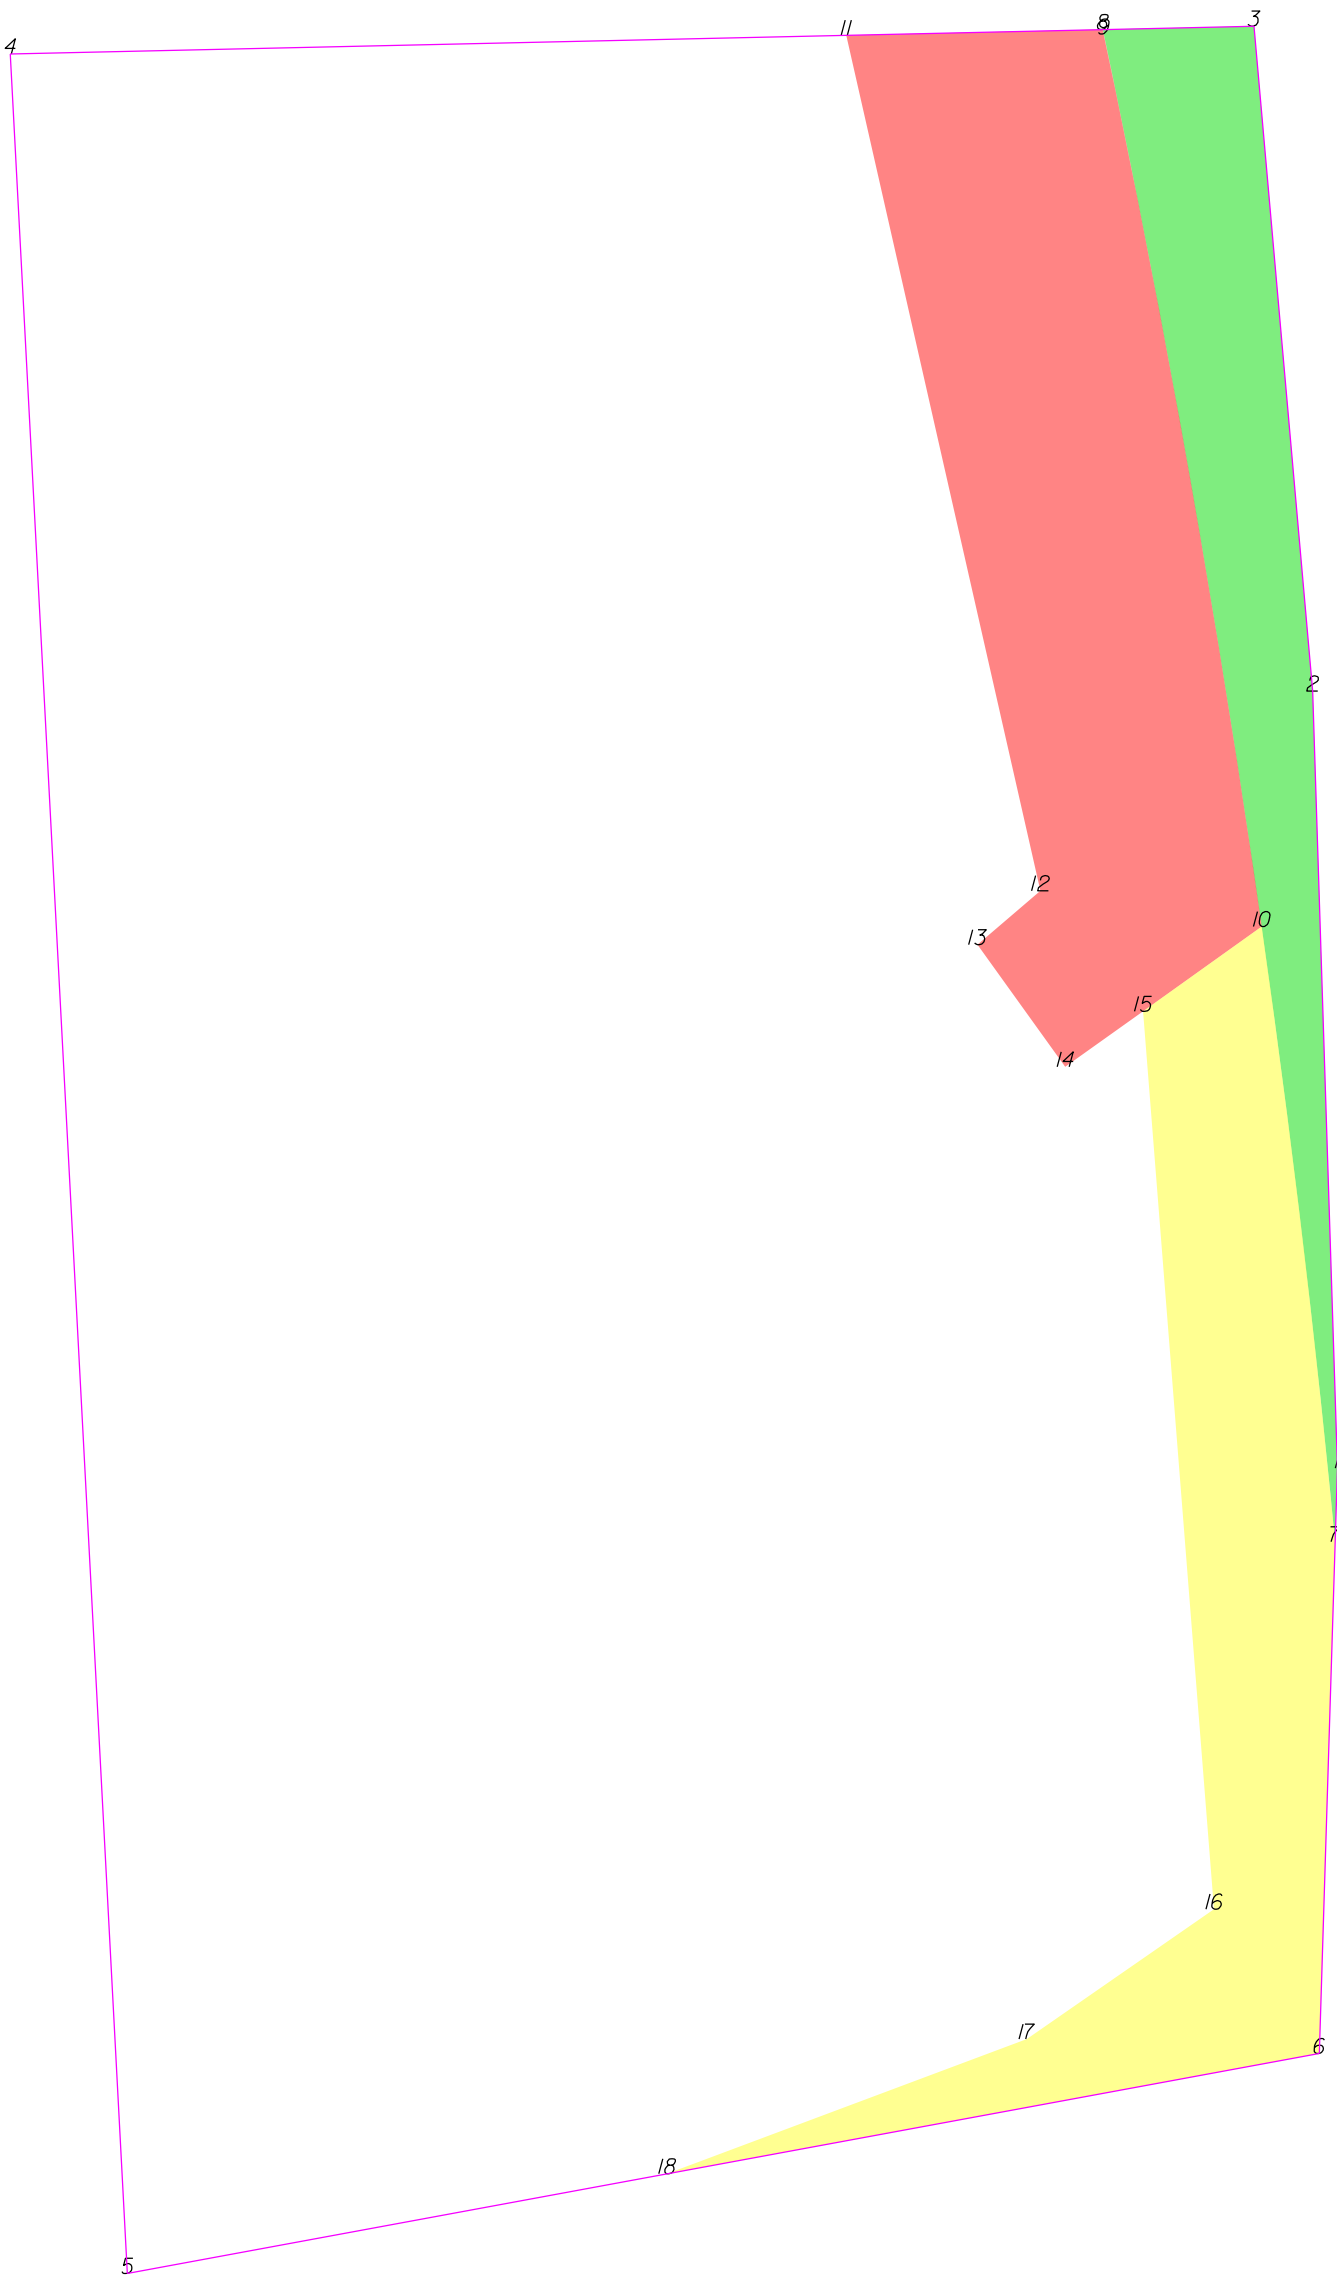

-L- Sta 83+00



THIS MAP IS NOT A CERTIFIED SURVEY AND HAS NOT BEEN REVIEWED BY A LOCAL GOVERNMENT AGENCY FOR COMPLIANCE WITH ANY APPLICABLE LAND DEVELOPMENT REGULATIONS. THE PROPERTY SHOWN ON THIS MAP WAS LOCATED FOR THE NORTH CAROLINA DEPARTMENT OF TRANSPORTATION FOR HIGHWAY DESIGN PURPOSES. SOME ERROR MAY EXIST BETWEEN THE GRAPHICAL AND ACTUAL GROUND LOCATIONS OF PROPERTY LINES. THIS MAP IS TO BE USED AS A GRAPHICAL REPRESENTATION OF THE NCDOT'S INTENT TO ACQUIRE PROPERTY FOR RIGHT OF WAY PURPOSES, AND IN NO WAY REPRESENTS AN ACTUAL BOUNDARY SURVEY OF THIS PROPERTY.

NORTH CAROLINA DEPARTMENT OF TRANSPORTATION	
RIGHT OF WAY BRANCH	
LINDA M. GOLDEN	02-22-2023
PARCEL # 029	S:\CADD\U4758\DDRAFT\U4758_dee
DB 8488 PG 2758	UNKNOWN SCALE

	SQR FT	ACRES		SQR M		HECTARES	
ROW Left	1852.471	0.043		172.101		0.017	
FROM - TO	DISTANCE (FT/M)		BEARING	RADIUS (FT/M)		CURVE LENGTH (FT/M)	
-L- Sta 83+00 - 7	63.228	19.272	N 66°23'10.8" W				
7 - 1	9.487	2.892	N 1°46'54.1" E				
1 - 2	99.992	30.478	N 1°49'47.8" W				
2 - 3	85.833	26.162	N 5°2'19.5" W				
3 - 8	19.459	5.931	S 88°43'6.6" W				
8 - 9	0.605	0.184	S 11°57'2.2" E				
9 - 7	196.170	59.793	S 8°43'38.8" E	1744.500	531.725	196.274	59.824


	SQR FT	ACRES		SQR M		HECTARES	
PUE Left	3912.893	0.090		363.521		0.036	
FROM - TO	DISTANCE (FT/M)		BEARING	RADIUS (FT/M)		CURVE LENGTH (FT/M)	
-L- Sta 83+00 - 10	124.304	37.888	N 32°49'39.7" W				
10 - 9	116.556	35.526	N 10°2'10.3" W	1744.500	531.725	116.578	35.533
9 - 8	0.605	0.184	N 11°57'2.2" W				
8 - 11	32.995	10.057	S 88°43'6.6" W				
11 - 12	112.813	34.385	S 12°47'8.7" E				
12 - 13	10.658	3.248	S 49°18'7.0" W				
13 - 14	19.346	5.897	S 35°39'16.7" E				
14 - 15	12.303	3.750	N 54°26'28.3" E				
15 - 10	18.750	5.715	N 54°26'28.3" E				

	SQR FT	ACRES		SQR M		HECTARES	
TCE Left	2963.773	0.068		275.345		0.028	
FROM - TO	DISTANCE (FT/M)		BEARING	RADIUS (FT/M)		CURVE LENGTH (FT/M)	
-L- Sta 83+00 - 7	63.228	19.272	N 66°23'10.8" W				
7 - 10	79.689	24.289	N 6°48'46.8" W	1744.500	531.725	79.696	24.291
10 - 15	18.750	5.715	S 54°26'28.3" W				
15 - 16	115.833	35.306	S 4°31'21.0" E				
16 - 17	29.331	8.940	S 55°15'33.8" W				
17 - 18	49.381	15.052	S 69°27'34.9" W				
18 - 6	85.286	25.995	N 79°32'45.2" E				
6 - 7	65.848	20.070	N 1°46'54.1" E				

TYPE	COUNT	SQR FEET	ACRES
Parcel	1	43818.255	1.006
ROW Left	1	1852.471	0.043
PUE Left	1	3912.893	0.090
TCE Left	1	2963.773	0.068
ROW Right	0	0.000	0.000
PDE Left	0	0.000	0.000
PDE Right	0	0.000	0.000
TDE Left	0	0.000	0.000
TDE Right	0	0.000	0.000
TCE Right	0	0.000	0.000
PUE Right	0	0.000	0.000
TSE Left	0	0.000	0.000
TSE Right	0	0.000	0.000
DUE Left	0	0.000	0.000
DUE Right	0	0.000	0.000
DTE Left	0	0.000	0.000
DTE Right	0	0.000	0.000
AUE_Left	0	0.000	0.000
AUE_Right	0	0.000	0.000
PCE Left	0	0.000	0.000
PCE Right	0	0.000	0.000
TUE Left	0	0.000	0.000
TUE Right	0	0.000	0.000
REM Left	0	0.000	0.000
REM Right	0	0.000	0.000
Other Left	0	0.000	0.000
Other Right	0	0.000	0.000
PE Left	0	0.000	0.000
PE Right	0	0.000	0.000

THIS MAP IS NOT A CERTIFIED SURVEY AND HAS NOT BEEN REVIEWED BY A LOCAL GOVERNMENT AGENCY FOR COMPLIANCE WITH ANY APPLICABLE LAND DEVELOPMENT REGULATIONS. THE PROPERTY SHOWN ON THIS MAP WAS LOCATED FOR THE NORTH CAROLINA DEPARTMENT OF TRANSPORTATION FOR HIGHWAY DESIGN PURPOSES. SOME ERROR MAY EXIST BETWEEN THE GRAPHICAL AND ACTUAL GROUND LOCATIONS OF PROPERTY LINES. THIS MAP IS TO BE USED AS A GRAPHICAL REPRESENTATION OF THE NCDOT'S INTENT TO ACQUIRE PROPERTY FOR RIGHT OF WAY PURPOSES, AND IN NO WAY REPRESENTS AN ACTUAL BOUNDARY SURVEY OF THIS PROPERTY.

NORTH CAROLINA DEPARTMENT OF TRANSPORTATION	
RIGHT OF WAY BRANCH	
LINDA M.GOLDEN	02-22-2023
PARCEL * 029	S:\CADD\U4758\DDRAFT\U4758_dee
DB 8488 PG 2758	UNKNOWN SCALE

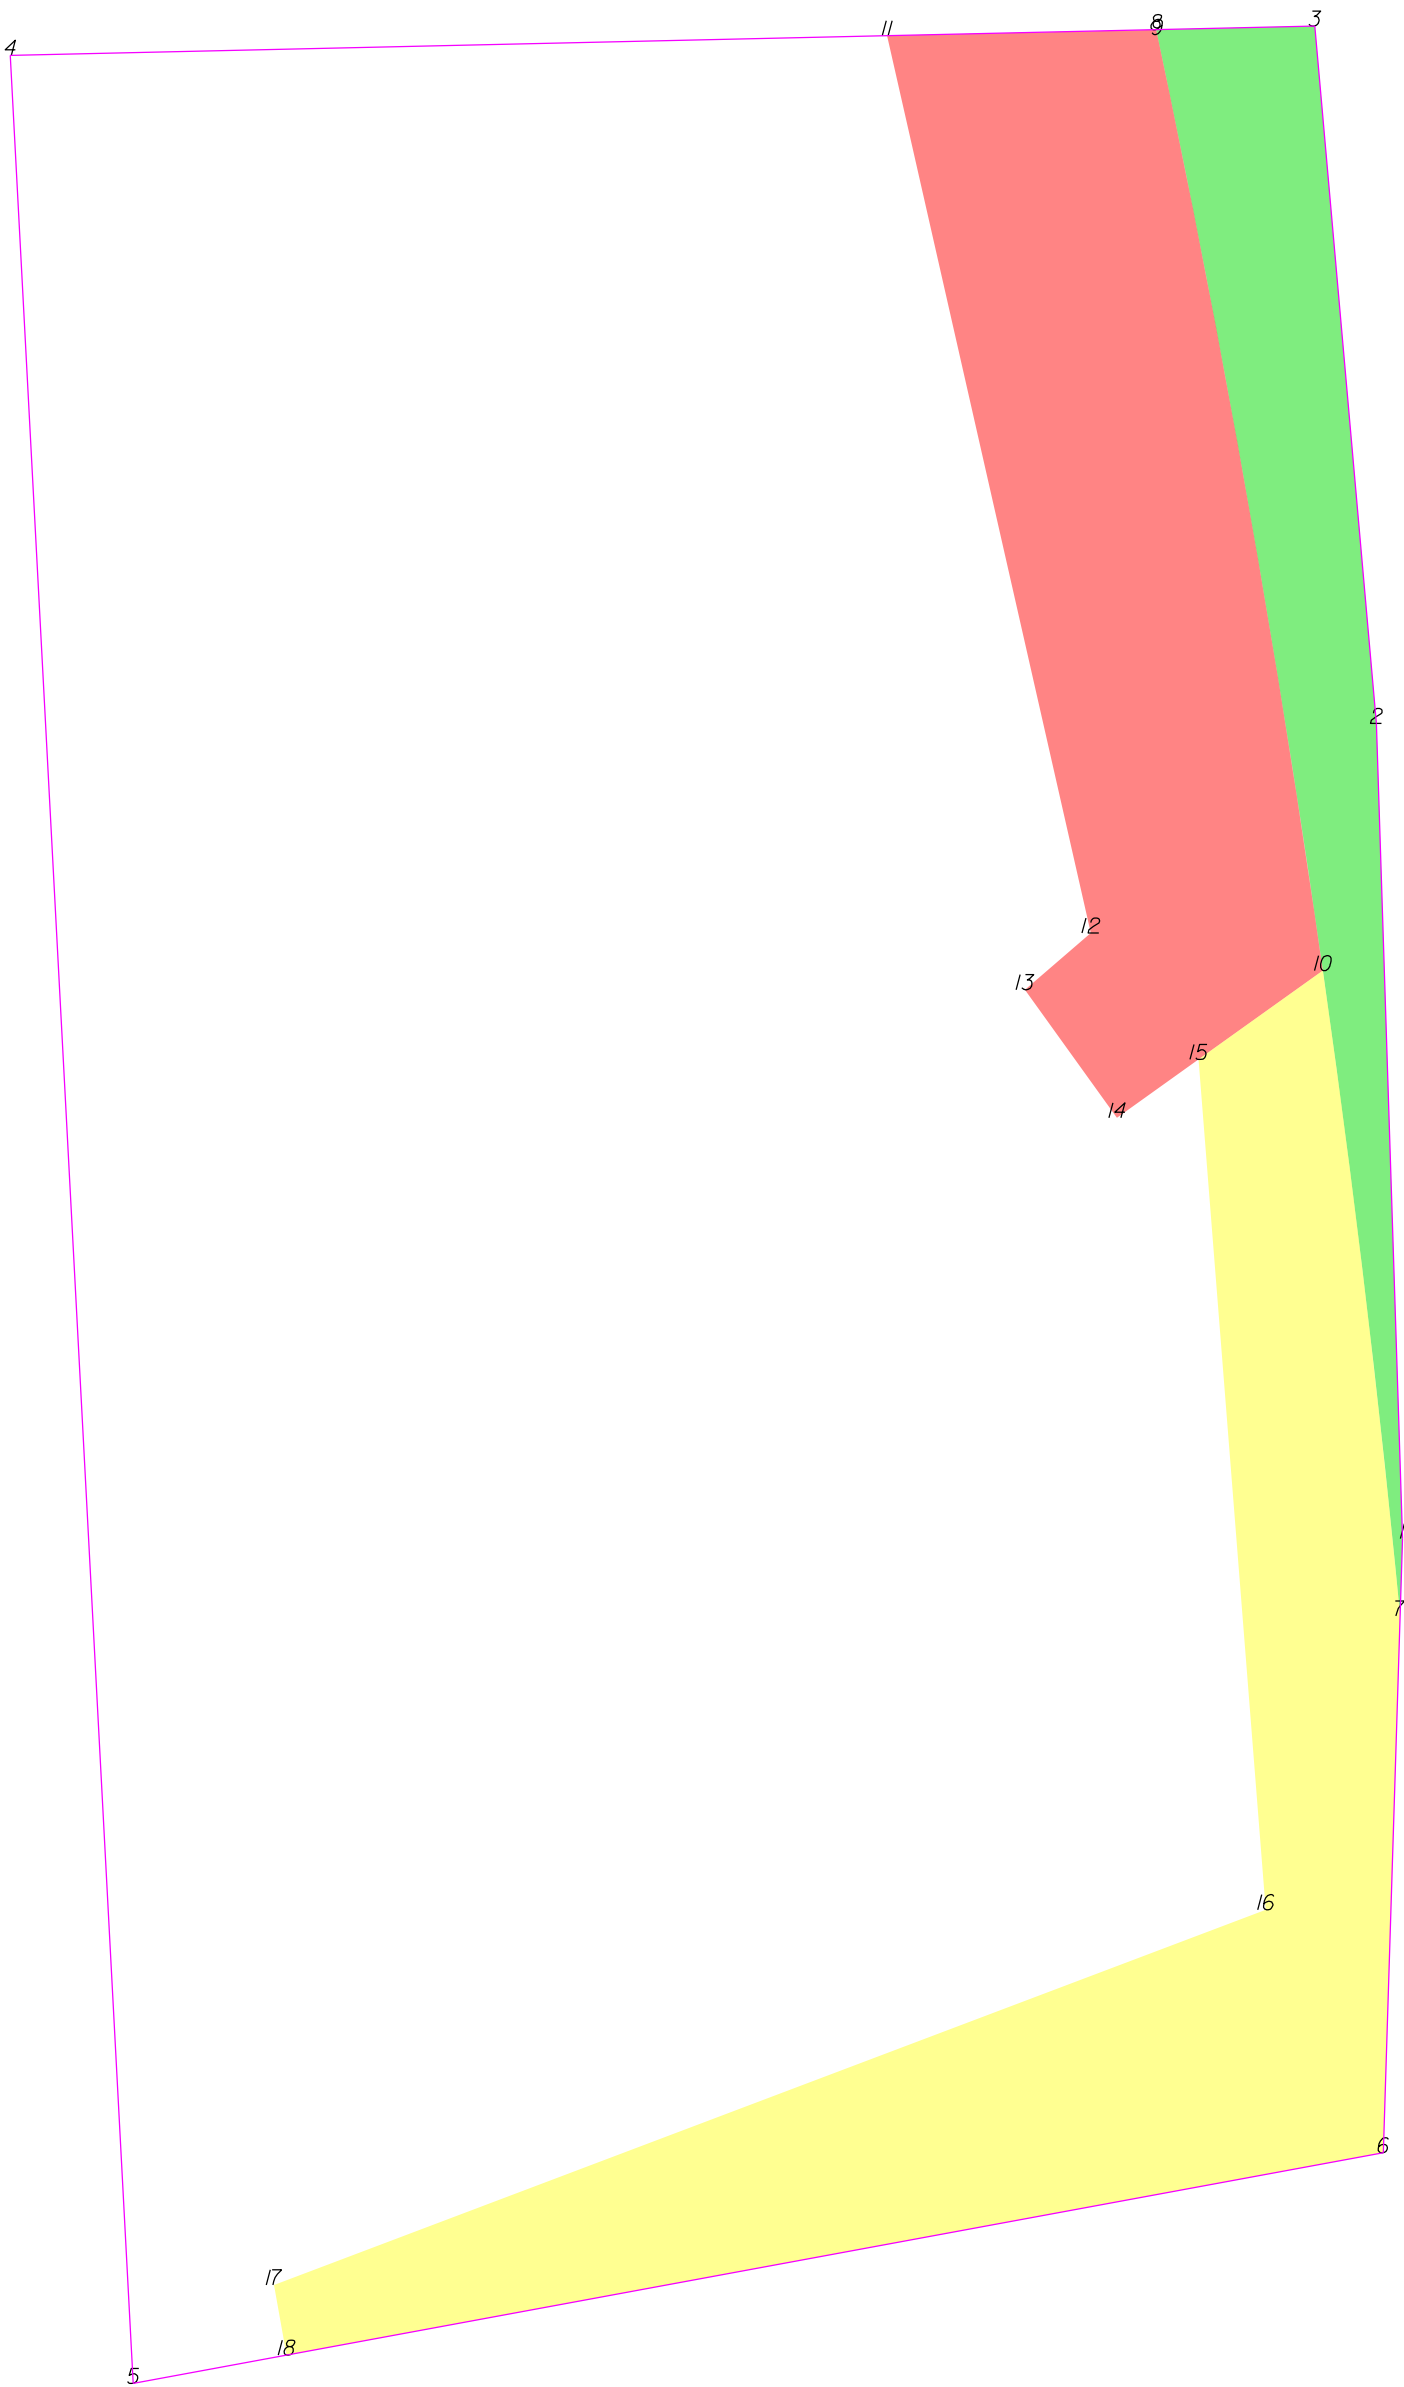

-L- Sta 84+00



THIS MAP IS NOT A CERTIFIED SURVEY AND HAS NOT BEEN REVIEWED BY A LOCAL GOVERNMENT AGENCY FOR COMPLIANCE WITH ANY APPLICABLE LAND DEVELOPMENT REGULATIONS. THE PROPERTY SHOWN ON THIS MAP WAS LOCATED FOR THE NORTH CAROLINA DEPARTMENT OF TRANSPORTATION FOR HIGHWAY DESIGN PURPOSES. SOME ERROR MAY EXIST BETWEEN THE GRAPHICAL AND ACTUAL GROUND LOCATIONS OF PROPERTY LINES. THIS MAP IS TO BE USED AS A GRAPHICAL REPRESENTATION OF THE NCDOT'S INTENT TO ACQUIRE PROPERTY FOR RIGHT OF WAY PURPOSES, AND IN NO WAY REPRESENTS AN ACTUAL BOUNDARY SURVEY OF THIS PROPERTY.

NORTH CAROLINA DEPARTMENT OF TRANSPORTATION	
RIGHT OF WAY BRANCH	
LINDA M. GOLDEN	09-6-2022
PARCEL * 029	S:\CADD\U4758\DDRAFT\U4758_dee
DB 8488 PG 2758	UNKNOWN SCALE

	SQR FT	ACRES		SQR M		HECTARES	
ROW Left	1852.471	0.043		172.101		0.017	
FROM - TO		DISTANCE (FT/M)		BEARING		RADIUS (FT/M)	
-L- Sta 84+00 - 7		87.891	26.789	S 32°32'36.0" W			
7 - 1		9.487	2.892	N 1°46'54.1" E			
1 - 2		99.992	30.478	N 1°49'47.8" W			
2 - 3		85.833	26.162	N 5°2'19.5" W			
3 - 8		19.459	5.931	S 88°43'6.6" W			
8 - 9		0.605	0.184	S 11°57'2.2" E			
9 - 7		196.170	59.793	S 8°43'38.8" E		1744.500	531.725
						196.274	59.824


	SQR FT	ACRES		SQR M		HECTARES	
PUE Left	3912.893	0.090		363.521		0.036	
FROM - TO		DISTANCE (FT/M)		BEARING		RADIUS (FT/M)	
-L- Sta 84+00 - 10		56.956	17.360	N 84°55'41.3" W			
10 - 9		116.556	35.526	N 10°2'10.3" W		1744.500	531.725
9 - 8		0.605	0.184	N 11°57'2.2" W			
8 - 11		32.995	10.057	S 88°43'6.6" W			
11 - 12		112.813	34.385	S 12°47'8.7" E			
12 - 13		10.658	3.248	S 49°18'7.0" W			
13 - 14		19.346	5.897	S 35°39'16.7" E			
14 - 15		12.303	3.750	N 54°26'28.3" E			
15 - 10		18.750	5.715	N 54°26'28.3" E			

	SQR FT	ACRES		SQR M		HECTARES	
TCE Left	4931.740	0.113		458.176		0.046	
FROM - TO		DISTANCE (FT/M)		BEARING		RADIUS (FT/M)	
-L- Sta 84+00 - 7		87.891	26.789	S 32°32'36.0" W			
7 - 10		79.689	24.289	N 6°48'46.8" W		1744.500	531.725
10 - 15		18.750	5.715	S 54°26'28.3" W			
15 - 16		104.569	31.873	S 4°31'21.0" E			
16 - 17		130.024	39.631	S 69°16'50.9" W			
17 - 18		8.745	2.666	S 10°11'28.7" E			
18 - 6		136.752	41.682	N 79°32'45.2" E			
6 - 7		65.848	20.070	N 1°46'54.1" E			

TYPE	COUNT	SQR FEET	ACRES
Parcel	1	43818.255	1.006
ROW Left	1	1852.471	0.043
PUE Left	1	3912.893	0.090
TCE Left	1	4931.740	0.113
ROW Right	0	0.000	0.000
PDE Left	0	0.000	0.000
PDE Right	0	0.000	0.000
TDE Left	0	0.000	0.000
TDE Right	0	0.000	0.000
TCE Right	0	0.000	0.000
PUE Right	0	0.000	0.000
TSE Left	0	0.000	0.000
TSE Right	0	0.000	0.000
DUE Left	0	0.000	0.000
DUE Right	0	0.000	0.000
DTE Left	0	0.000	0.000
DTE Right	0	0.000	0.000
AUE_Left	0	0.000	0.000
AUE_Right	0	0.000	0.000
PCE Left	0	0.000	0.000
PCE Right	0	0.000	0.000
TUE Left	0	0.000	0.000
TUE Right	0	0.000	0.000
REM Left	0	0.000	0.000
REM Right	0	0.000	0.000
Other Left	0	0.000	0.000
Other Right	0	0.000	0.000
PE Left	0	0.000	0.000
PE Right	0	0.000	0.000

THIS MAP IS NOT A CERTIFIED SURVEY AND HAS NOT BEEN REVIEWED BY A LOCAL GOVERNMENT AGENCY FOR COMPLIANCE WITH ANY APPLICABLE LAND DEVELOPMENT REGULATIONS. THE PROPERTY SHOWN ON THIS MAP WAS LOCATED FOR THE NORTH CAROLINA DEPARTMENT OF TRANSPORTATION FOR HIGHWAY DESIGN PURPOSES. SOME ERROR MAY EXIST BETWEEN THE GRAPHICAL AND ACTUAL GROUND LOCATIONS OF PROPERTY LINES. THIS MAP IS TO BE USED AS A GRAPHICAL REPRESENTATION OF THE NCDOT'S INTENT TO ACQUIRE PROPERTY FOR RIGHT OF WAY PURPOSES, AND IN NO WAY REPRESENTS AN ACTUAL BOUNDARY SURVEY OF THIS PROPERTY.

NORTH CAROLINA DEPARTMENT OF TRANSPORTATION	
RIGHT OF WAY BRANCH	
LINDA M.GOLDEN	09-6-2022
PARCEL * 029	S:\CADD\U4758\DDRAFT\U4758_dee
DB 8488 PG 2758	UNKNOWN SCALE

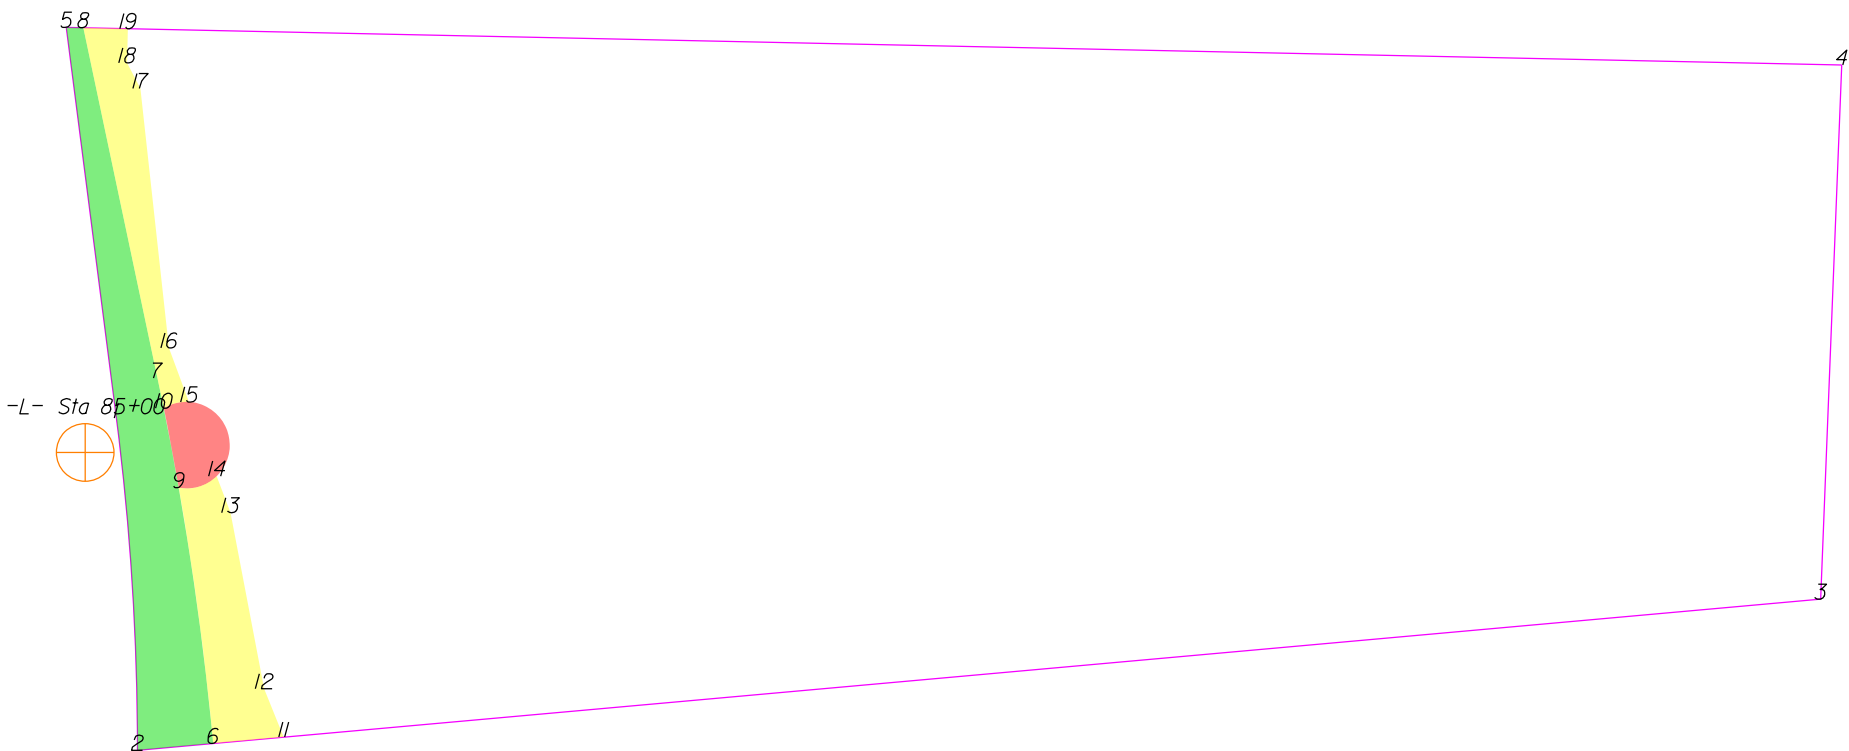

THIS MAP IS NOT A CERTIFIED SURVEY AND HAS NOT BEEN REVIEWED BY A LOCAL GOVERNMENT AGENCY FOR COMPLIANCE WITH ANY APPLICABLE LAND DEVELOPMENT REGULATIONS. THE PROPERTY SHOWN ON THIS MAP WAS LOCATED FOR THE NORTH CAROLINA DEPARTMENT OF TRANSPORTATION FOR HIGHWAY DESIGN PURPOSES. SOME ERROR MAY EXIST BETWEEN THE GRAPHICAL AND ACTUAL GROUND LOCATIONS OF PROPERTY LINES. THIS MAP IS TO BE USED AS A GRAPHICAL REPRESENTATION OF THE NCDOT'S INTENT TO ACQUIRE PROPERTY FOR RIGHT OF WAY PURPOSES, AND IN NO WAY REPRESENTS AN ACTUAL BOUNDARY SURVEY OF THIS PROPERTY.

NORTH CAROLINA DEPARTMENT OF TRANSPORTATION	
RIGHT OF WAY BRANCH	
DOUGLAS R. OWENS	12-8-2021
PARCEL * 030	S:\CADD\U4758\DDRAFT\U4758_dee
DB 3423 PG 1152	UNKNOWN SCALE

	SQR FT	ACRES	SQR M	HECTARES
ROW Right	11139.622	0.256	1034.909	0.003
FROM - TO	DISTANCE (FT/M)	BEARING	RADIUS (FT/M)	CURVE LENGTH (FT/M)
-L- Sta 85+00 - 1	26.880	8.193	N 42°12'26.9" E	
1 - 2	192.256	58.600	S 3°36'53.3" E	1500.470 457.344 192.387 58.640
2 - 6	43.896	13.380	N 84°52'28.9" E	
6 - 7	213.341	65.027	N 8°38'39.2" W	1849.500 563.729 213.460 65.063
7 - 8	206.882	63.058	N 11°57'2.2" W	
8 - 5	9.824	2.994	N 88°46'50.9" W	
5 - 1	227.415	69.316	S 7°17'47.9" E	

	SQR FT	ACRES	SQR M	HECTARES
PUE Right	1414.416	0.032	131.404	0.013
FROM - TO	DISTANCE (FT/M)	BEARING	RADIUS (FT/M)	CURVE LENGTH (FT/M)
-L- Sta 85+00 - 9	57.803	17.618	S 69°19'46.0" E	
9 - 10	46.694	14.232	N 10°40'37.4" W	25.000 7.620 96.823 29.512
10 - 9	46.694	14.232	S 10°40'37.4" E	1849.500 563.729 46.695 14.233


	SQR FT	ACRES	SQR M	HECTARES
TCE Right	4521.450	0.104	420.058	0.042
FROM - TO	DISTANCE (FT/M)	BEARING	RADIUS (FT/M)	CURVE LENGTH (FT/M)
-L- Sta 85+00 - 6	183.573	55.953	S 23°44'20.0" E	
6 - 11	40.953	12.483	N 84°52'28.9" E	
11 - 12	30.136	9.186	N 22°3'41.3" W	
12 - 13	103.492	31.544	N 10°49'58.0" W	
13 - 14	22.557	6.875	N 20°29'39.2" W	
14 - 9	22.950	6.995	S 72°57'8.0" W	25.000 7.620 23.843 7.267
9 - 6	148.961	45.403	S 7°38'44.8" E	1849.500 563.729 149.001 45.416

	SQR FT	ACRES	SQR M	HECTARES
TCE Right	3905.162	0.090	362.803	0.036
FROM - TO	DISTANCE (FT/M)	BEARING	RADIUS (FT/M)	CURVE LENGTH (FT/M)
-L- Sta 85+00 - 7	59.906	18.259	N 44°17'45.3" E	
7 - 10	17.763	5.414	S 11°40'31.7" E	1849.500 563.729 17.763 5.414
10 - 15	15.040	4.584	N 75°52'35.5" E	25.000 7.620 15.276 4.656
15 - 16	33.275	10.142	N 20°29'39.2" W	
16 - 17	150.748	45.948	N 6°14'24.1" W	
17 - 18	16.621	5.066	N 27°39'33.3" W	
18 - 19	19.836	6.046	N 1°11'0.3" E	
19 - 8	25.683	7.828	N 88°46'50.9" W	
8 - 7	206.882	63.058	S 11°57'2.2" E	

TYPE	COUNT	SQR FEET	ACRES
Parcel	1	361109.853	8.290
ROW Right	1	11139.622	0.256
PUE Right	1	1414.416	0.032
TCE Right	2	8426.613	0.193
ROW Left	0	0.000	0.000
PDE Left	0	0.000	0.000
PDE Right	0	0.000	0.000
TDE Left	0	0.000	0.000
TDE Right	0	0.000	0.000
TCE Left	0	0.000	0.000
PUE Left	0	0.000	0.000
TSE Left	0	0.000	0.000
TSE Right	0	0.000	0.000
DUE Left	0	0.000	0.000
DUE Right	0	0.000	0.000
DTE Left	0	0.000	0.000
DTE Right	0	0.000	0.000
AUE_Left	0	0.000	0.000
AUE_Right	0	0.000	0.000
PCE Left	0	0.000	0.000
PCE Right	0	0.000	0.000
TUE Left	0	0.000	0.000
TUE Right	0	0.000	0.000
REM Left	0	0.000	0.000
REM Right	0	0.000	0.000
Other Left	0	0.000	0.000
Other Right	0	0.000	0.000
PE Left	0	0.000	0.000
PE Right	0	0.000	0.000

THIS MAP IS NOT A CERTIFIED SURVEY AND HAS NOT BEEN REVIEWED BY A LOCAL GOVERNMENT AGENCY FOR COMPLIANCE WITH ANY APPLICABLE LAND DEVELOPMENT REGULATIONS. THE PROPERTY SHOWN ON THIS MAP WAS LOCATED FOR THE NORTH CAROLINA DEPARTMENT OF TRANSPORTATION FOR HIGHWAY DESIGN PURPOSES. SOME ERROR MAY EXIST BETWEEN THE GRAPHICAL AND ACTUAL GROUND LOCATIONS OF PROPERTY LINES. THIS MAP IS TO BE USED AS A GRAPHICAL REPRESENTATION OF THE NCDOT'S INTENT TO ACQUIRE PROPERTY FOR RIGHT OF WAY PURPOSES, AND IN NO WAY REPRESENTS AN ACTUAL BOUNDARY SURVEY OF THIS PROPERTY.

NORTH CAROLINA DEPARTMENT OF TRANSPORTATION	
RIGHT OF WAY BRANCH	
DOUGLAS R. OWENS	12-8-2021
PARCEL * 030	S:\CADD\U4758\DDRAFT\U4758_dee
DB 3423 PG 1152	UNKNOWN SCALE

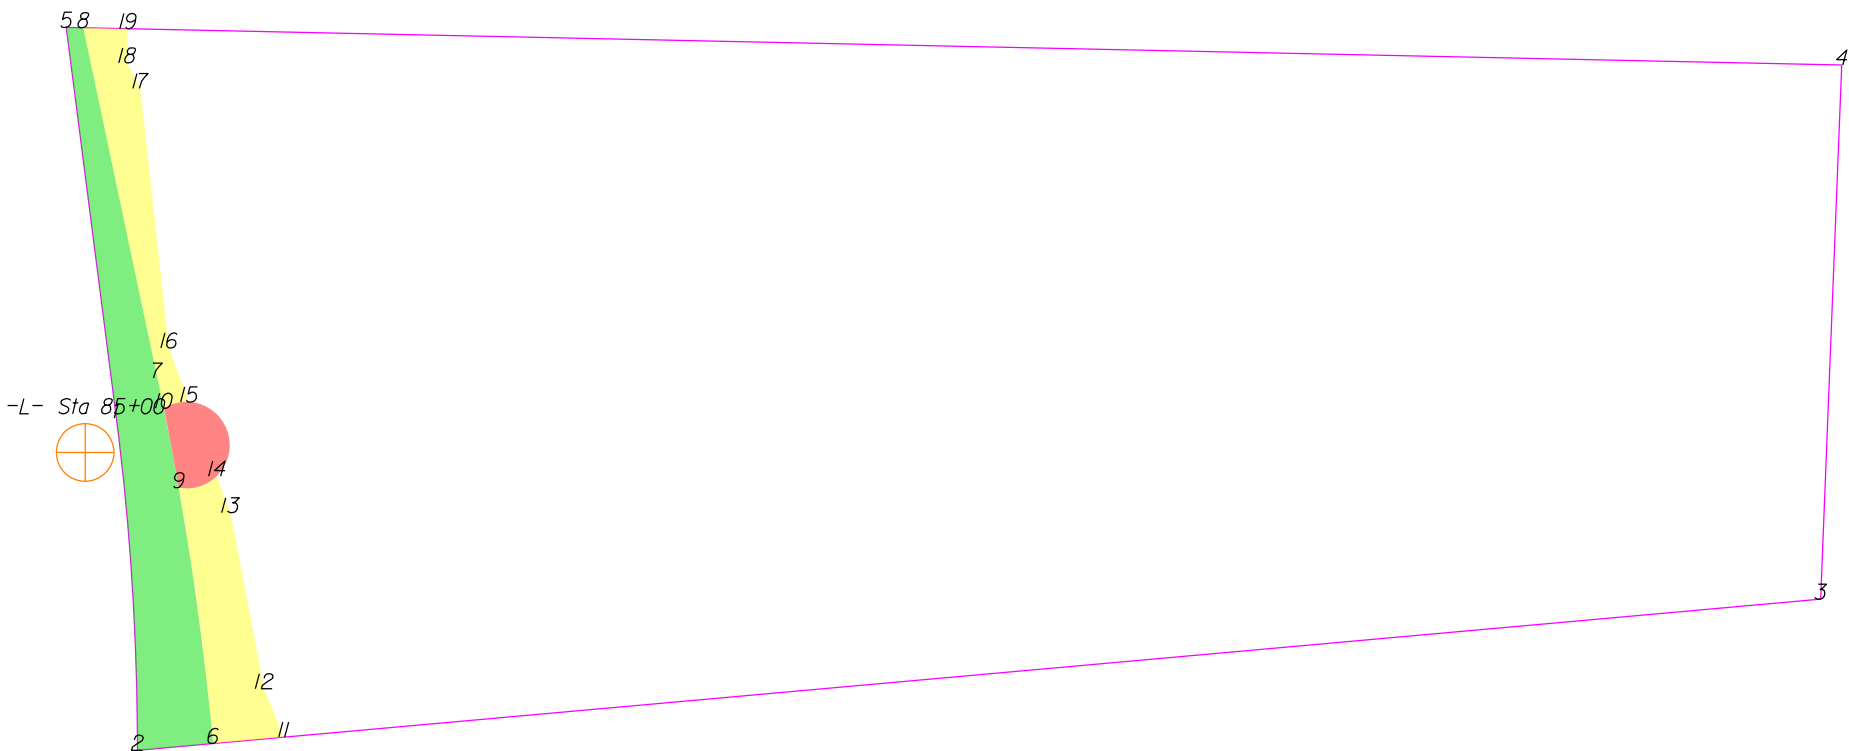

THIS MAP IS NOT A CERTIFIED SURVEY AND HAS NOT BEEN REVIEWED BY A LOCAL GOVERNMENT AGENCY FOR COMPLIANCE WITH ANY APPLICABLE LAND DEVELOPMENT REGULATIONS. THE PROPERTY SHOWN ON THIS MAP WAS LOCATED FOR THE NORTH CAROLINA DEPARTMENT OF TRANSPORTATION FOR HIGHWAY DESIGN PURPOSES. SOME ERROR MAY EXIST BETWEEN THE GRAPHICAL AND ACTUAL GROUND LOCATIONS OF PROPERTY LINES. THIS MAP IS TO BE USED AS A GRAPHICAL REPRESENTATION OF THE NCDOT'S INTENT TO ACQUIRE PROPERTY FOR RIGHT OF WAY PURPOSES, AND IN NO WAY REPRESENTS AN ACTUAL BOUNDARY SURVEY OF THIS PROPERTY.

NORTH CAROLINA DEPARTMENT OF TRANSPORTATION	
RIGHT OF WAY BRANCH	
ABDULLAH M.ALSHANTEER HANADI G.ALSHANTEER	11-8-2023
PARCEL * 030	S:\CADD\U4758\DDRAFT\U4758_dee
DB 8683 PG 590	UNKNOWN SCALE

	SQR FT	ACRES	SQR M	HECTARES
ROW Right	11139.622	0.256	1034.909	0.103
FROM - TO	DISTANCE (FT/M)	BEARING	RADIUS (FT/M)	CURVE LENGTH (FT/M)
-L- Sta 85+00 - 1	26.880	8.193	N 42°12'26.9" E	
1 - 2	192.256	58.600	S 3°36'53.3" E	1500.470 457.344 192.387 58.640
2 - 6	43.896	13.380	N 84°52'28.9" E	
6 - 7	213.341	65.027	N 8°38'39.2" W	1849.500 563.729 213.460 65.063
7 - 8	206.882	63.058	N 11°57'2.2" W	
8 - 5	9.824	2.994	N 88°46'50.9" W	
5 - 1	227.415	69.316	S 7°17'47.9" E	

	SQR FT	ACRES	SQR M	HECTARES
PUE Right	1414.416	0.032	131.404	0.013
FROM - TO	DISTANCE (FT/M)	BEARING	RADIUS (FT/M)	CURVE LENGTH (FT/M)
-L- Sta 85+00 - 9	57.803	17.618	S 69°19'46.0" E	
9 - 10	46.694	14.232	N 10°40'37.4" W	25.000 7.620 96.823 29.512
10 - 9	46.694	14.232	S 10°40'37.4" E	1849.500 563.729 46.695 14.233


	SQR FT	ACRES	SQR M	HECTARES
TCE Right	4521.450	0.104	420.058	0.042
FROM - TO	DISTANCE (FT/M)	BEARING	RADIUS (FT/M)	CURVE LENGTH (FT/M)
-L- Sta 85+00 - 6	183.573	55.953	S 23°44'20.0" E	
6 - 11	40.953	12.483	N 84°52'28.9" E	
11 - 12	30.136	9.186	N 22°3'41.3" W	
12 - 13	103.492	31.544	N 10°49'58.0" W	
13 - 14	22.557	6.875	N 20°29'39.2" W	
14 - 9	22.950	6.995	S 72°57'8.0" W	25.000 7.620 23.843 7.267
9 - 6	148.961	45.403	S 7°38'44.8" E	1849.500 563.729 149.001 45.416

	SQR FT	ACRES	SQR M	HECTARES
TCE Right	3905.162	0.090	362.803	0.036
FROM - TO	DISTANCE (FT/M)	BEARING	RADIUS (FT/M)	CURVE LENGTH (FT/M)
-L- Sta 85+00 - 7	59.906	18.259	N 44°17'45.3" E	
7 - 10	17.763	5.414	S 11°40'31.7" E	1849.500 563.729 17.763 5.414
10 - 15	15.040	4.584	N 75°52'35.5" E	25.000 7.620 15.276 4.656
15 - 16	33.275	10.142	N 20°29'39.2" W	
16 - 17	150.748	45.948	N 6°14'24.1" W	
17 - 18	16.621	5.066	N 27°39'33.3" W	
18 - 19	19.836	6.046	N 1°11'0.3" E	
19 - 8	25.683	7.828	N 88°46'50.9" W	
8 - 7	206.882	63.058	S 11°57'2.2" E	

TYPE	COUNT	SQR FEET	ACRES
Parcel	1	361109.853	8.290
ROW Right	1	11139.622	0.256
PUE Right	1	1414.416	0.032
TCE Right	2	8426.613	0.193
ROW Left	0	0.000	0.000
PDE Left	0	0.000	0.000
PDE Right	0	0.000	0.000
TDE Left	0	0.000	0.000
TDE Right	0	0.000	0.000
TCE Left	0	0.000	0.000
PUE Left	0	0.000	0.000
TSE Left	0	0.000	0.000
TSE Right	0	0.000	0.000
DUE Left	0	0.000	0.000
DUE Right	0	0.000	0.000
DTE Left	0	0.000	0.000
DTE Right	0	0.000	0.000
AUE_Left	0	0.000	0.000
AUE_Right	0	0.000	0.000
PCE Left	0	0.000	0.000
PCE Right	0	0.000	0.000
TUE Left	0	0.000	0.000
TUE Right	0	0.000	0.000
REM Left	0	0.000	0.000
REM Right	0	0.000	0.000
Other Left	0	0.000	0.000
Other Right	0	0.000	0.000
PE Left	0	0.000	0.000
PE Right	0	0.000	0.000

THIS MAP IS NOT A CERTIFIED SURVEY AND HAS NOT BEEN REVIEWED BY A LOCAL GOVERNMENT AGENCY FOR COMPLIANCE WITH ANY APPLICABLE LAND DEVELOPMENT REGULATIONS. THE PROPERTY SHOWN ON THIS MAP WAS LOCATED FOR THE NORTH CAROLINA DEPARTMENT OF TRANSPORTATION FOR HIGHWAY DESIGN PURPOSES. SOME ERROR MAY EXIST BETWEEN THE GRAPHICAL AND ACTUAL GROUND LOCATIONS OF PROPERTY LINES. THIS MAP IS TO BE USED AS A GRAPHICAL REPRESENTATION OF THE NCDOT'S INTENT TO ACQUIRE PROPERTY FOR RIGHT OF WAY PURPOSES, AND IN NO WAY REPRESENTS AN ACTUAL BOUNDARY SURVEY OF THIS PROPERTY.

NORTH CAROLINA DEPARTMENT OF TRANSPORTATION	
RIGHT OF WAY BRANCH	
ABDULLAH M.ALSHANTEER HANADI G.ALSHANTEER	11-8-2023
PARCEL * 030	S:\CADD\U4758\DDRAFT\U4758_dee
DB 8683 PG 590	UNKNOWN SCALE

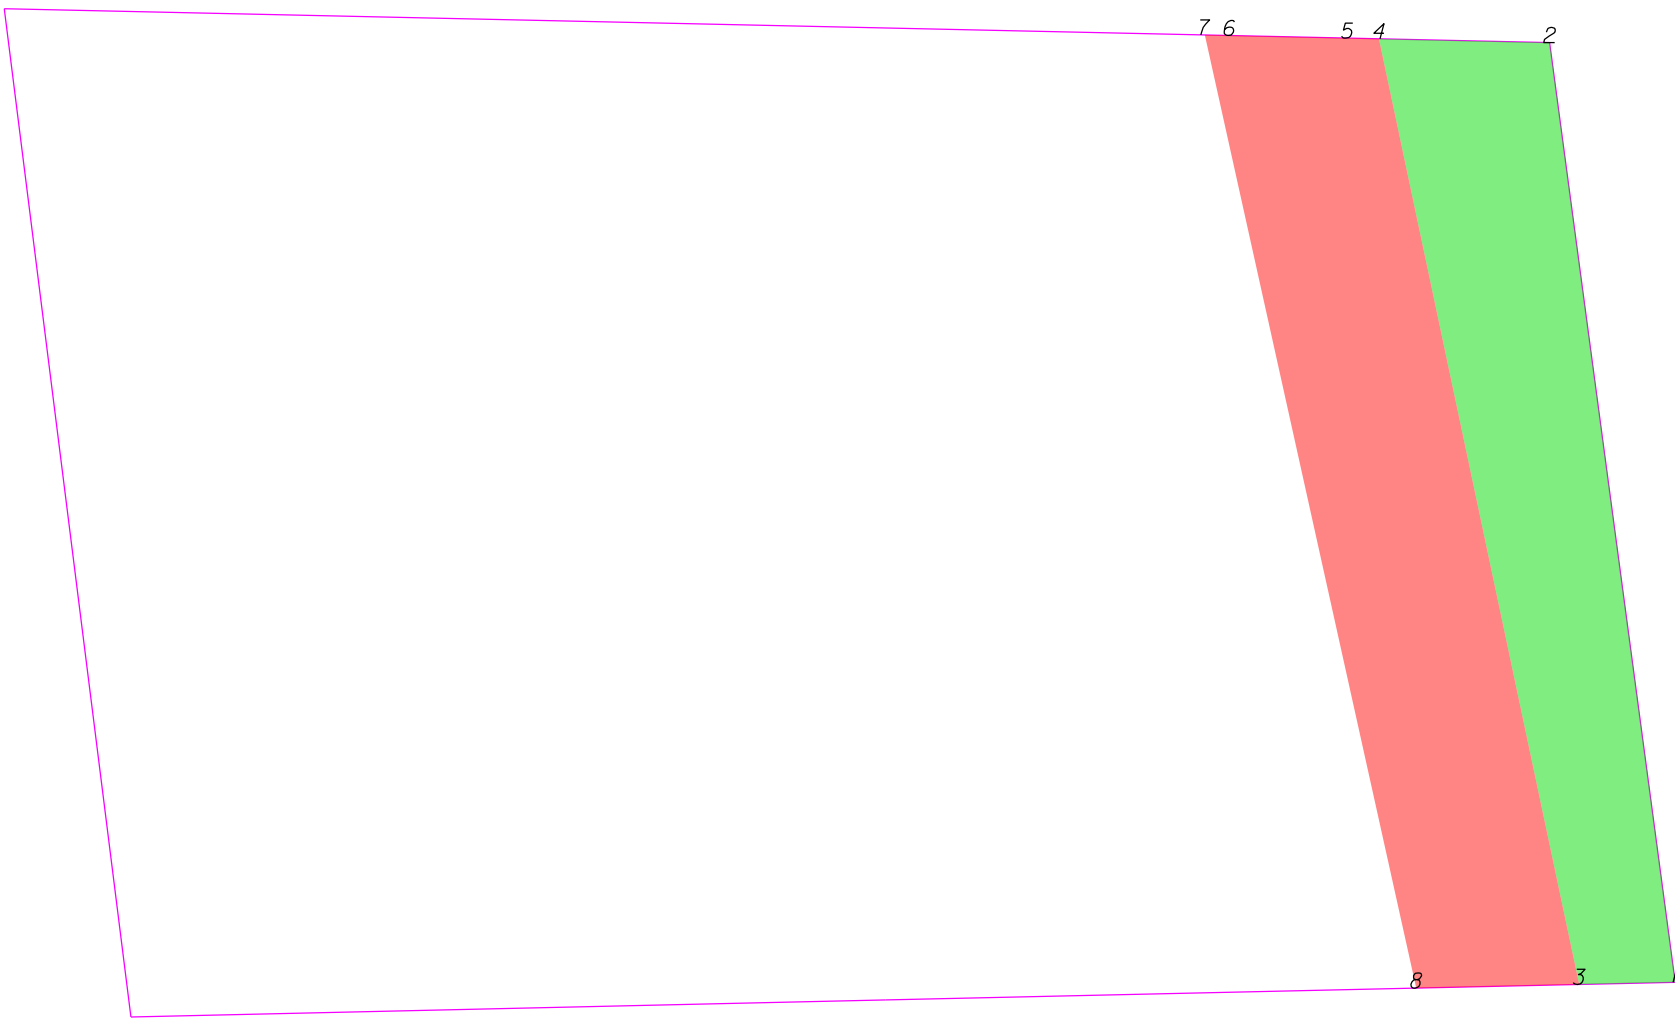

-L- Sta 86+00

THIS MAP IS NOT A CERTIFIED SURVEY AND HAS NOT BEEN REVIEWED BY A LOCAL GOVERNMENT AGENCY FOR COMPLIANCE WITH ANY APPLICABLE LAND DEVELOPMENT REGULATIONS. THE PROPERTY SHOWN ON THIS MAP WAS LOCATED FOR THE NORTH CAROLINA DEPARTMENT OF TRANSPORTATION FOR HIGHWAY DESIGN PURPOSES. SOME ERROR MAY EXIST BETWEEN THE GRAPHICAL AND ACTUAL GROUND LOCATIONS OF PROPERTY LINES. THIS MAP IS TO BE USED AS A GRAPHICAL REPRESENTATION OF THE NCDOT'S INTENT TO ACQUIRE PROPERTY FOR RIGHT OF WAY PURPOSES, AND IN NO WAY REPRESENTS AN ACTUAL BOUNDARY SURVEY OF THIS PROPERTY.

NORTH CAROLINA DEPARTMENT OF TRANSPORTATION	
RIGHT OF WAY BRANCH	
DOROTHY MARTIN LIVING TRUST	12-8-2021
PARCEL # 031	S:\CADD\U4758\DDRAFT\U4758_dee
DB 7889 PG 2591	UNKNOWN SCALE


	SQR FT	ACRES	SQR M	HECTARES
ROW Left	5150.015	0.118	478.454	0.048
FROM - TO	DISTANCE (FT/M)	BEARING	RADIUS (FT/M)	CURVE LENGTH (FT/M)
-L- Sta 86+00 - 3	86.317	26.309	S 28°3'49.5" W	
3 - 1	19.459	5.931	N 88°43'6.6" E	
1 - 2	192.041	58.534	N 7°36'55.6" W	
2 - 4	34.553	10.532	N 88°44'43.4" W	
4 - 3	195.782	59.674	S 11°57'2.2" E	

	SQR FT	ACRES	SQR M	HECTARES
PUE Left	6561.612	0.151	609.596	0.061
FROM - TO	DISTANCE (FT/M)	BEARING	RADIUS (FT/M)	CURVE LENGTH (FT/M)
-L- Sta 86+00 - 3	86.317	26.309	S 28°3'49.5" W	
3 - 4	195.782	59.674	N 11°57'2.2" W	
4 - 5	6.437	1.962	N 88°44'43.4" W	
5 - 6	23.864	7.274	N 88°44'43.4" W	
6 - 7	4.973	1.516	N 88°44'43.4" W	
7 - 8	197.741	60.271	S 12°30'22.0" E	
8 - 3	32.995	10.057	N 88°43'6.6" E	

TYPE	COUNT	SQR FEET	ACRES
Parcel	1	61722.420	1.417
ROW Left	1	5150.015	0.118
PUE Left	1	6561.612	0.151
ROW Right	0	0.000	0.000
PDE Left	0	0.000	0.000
PDE Right	0	0.000	0.000
TDE Left	0	0.000	0.000
TDE Right	0	0.000	0.000
TCE Left	0	0.000	0.000
TCE Right	0	0.000	0.000
PUE Right	0	0.000	0.000
TSE Left	0	0.000	0.000
TSE Right	0	0.000	0.000
DUE Left	0	0.000	0.000
DUE Right	0	0.000	0.000
DTE Left	0	0.000	0.000
DTE Right	0	0.000	0.000
AUE_Left	0	0.000	0.000
AUE_Right	0	0.000	0.000
PCE Left	0	0.000	0.000
PCE Right	0	0.000	0.000
TUE Left	0	0.000	0.000
TUE Right	0	0.000	0.000
REM Left	0	0.000	0.000
REM Right	0	0.000	0.000
Other Left	0	0.000	0.000
Other Right	0	0.000	0.000
PE Left	0	0.000	0.000
PE Right	0	0.000	0.000

THIS MAP IS NOT A CERTIFIED SURVEY AND HAS NOT BEEN REVIEWED BY A LOCAL GOVERNMENT AGENCY FOR COMPLIANCE WITH ANY APPLICABLE LAND DEVELOPMENT REGULATIONS. THE PROPERTY SHOWN ON THIS MAP WAS LOCATED FOR THE NORTH CAROLINA DEPARTMENT OF TRANSPORTATION FOR HIGHWAY DESIGN PURPOSES. SOME ERROR MAY EXIST BETWEEN THE GRAPHICAL AND ACTUAL GROUND LOCATIONS OF PROPERTY LINES. THIS MAP IS TO BE USED AS A GRAPHICAL REPRESENTATION OF THE NCDOT'S INTENT TO ACQUIRE PROPERTY FOR RIGHT OF WAY PURPOSES, AND IN NO WAY REPRESENTS AN ACTUAL BOUNDARY SURVEY OF THIS PROPERTY.

NORTH CAROLINA DEPARTMENT OF TRANSPORTATION	
RIGHT OF WAY BRANCH	
DOROTHY MARTIN LIVING TRUST	12-8-2021
PARCEL # 031	S:\CADD\U4758\DDRAFT\U4758_dee
DB 7889 PG 2591	UNKNOWN SCALE

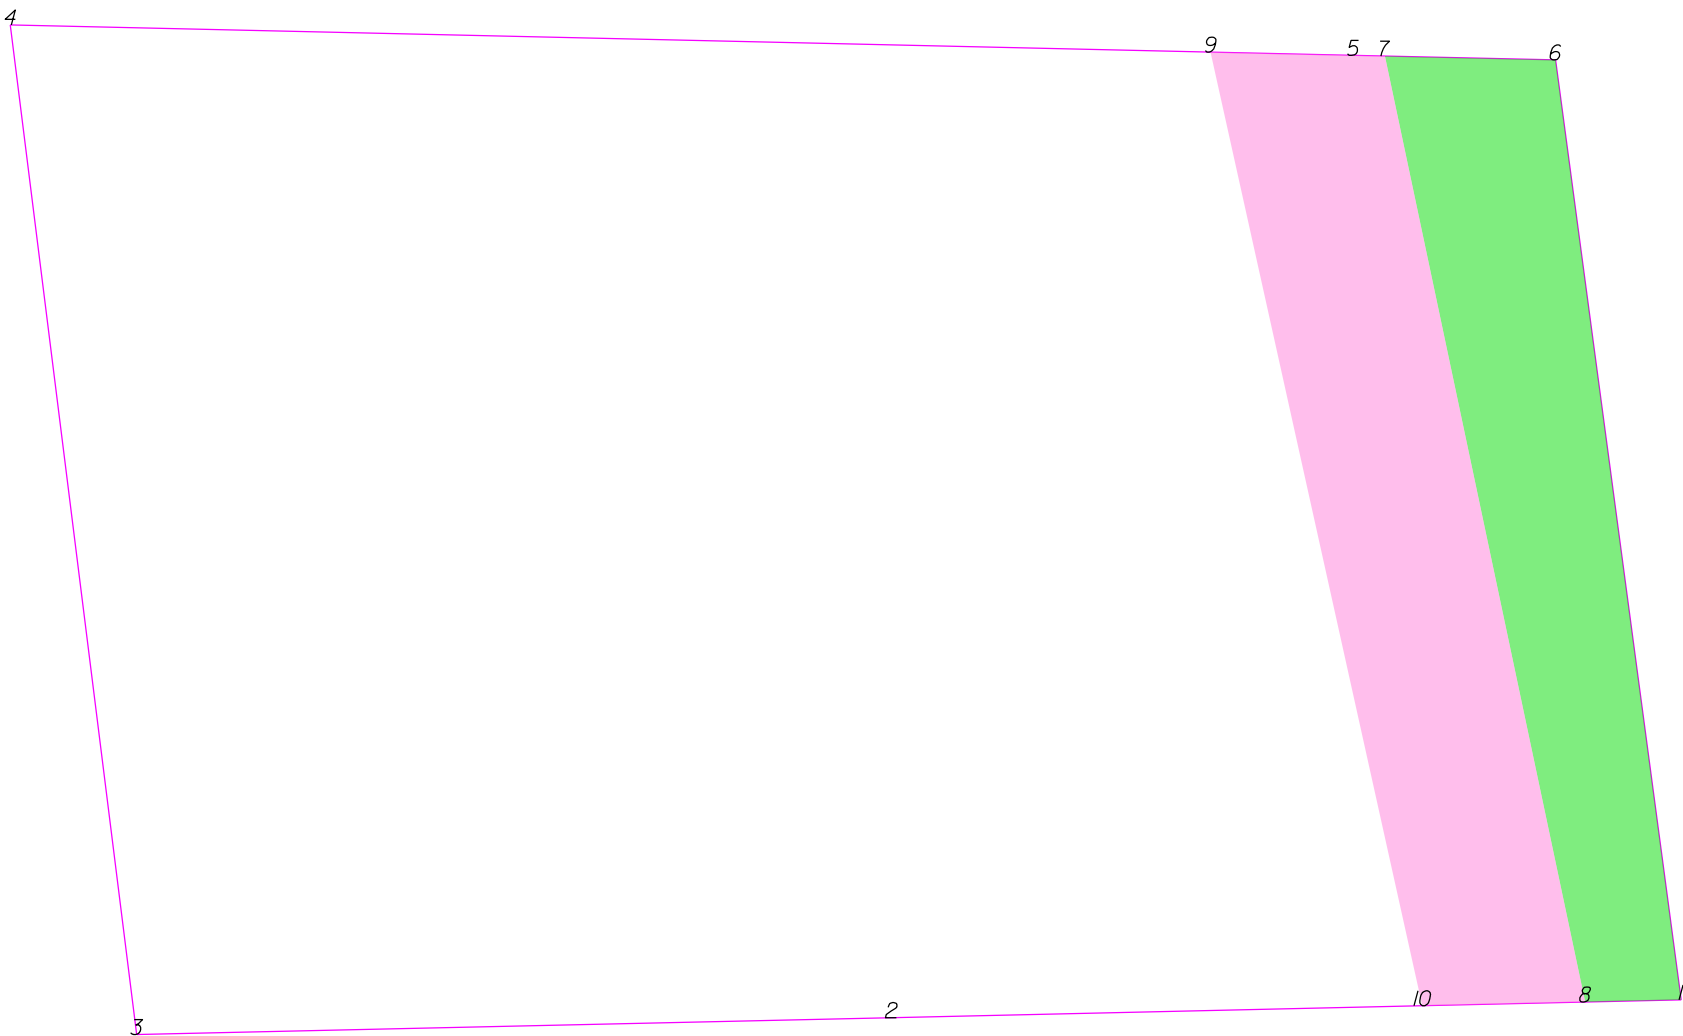

THIS MAP IS NOT A CERTIFIED SURVEY AND HAS NOT BEEN REVIEWED BY A LOCAL GOVERNMENT AGENCY FOR COMPLIANCE WITH ANY APPLICABLE LAND DEVELOPMENT REGULATIONS. THE PROPERTY SHOWN ON THIS MAP WAS LOCATED FOR THE NORTH CAROLINA DEPARTMENT OF TRANSPORTATION FOR HIGHWAY DESIGN PURPOSES. SOME ERROR MAY EXIST BETWEEN THE GRAPHICAL AND ACTUAL GROUND LOCATIONS OF PROPERTY LINES. THIS MAP IS TO BE USED AS A GRAPHICAL REPRESENTATION OF THE NCDOT'S INTENT TO ACQUIRE PROPERTY FOR RIGHT OF WAY PURPOSES, AND IN NO WAY REPRESENTS AN ACTUAL BOUNDARY SURVEY OF THIS PROPERTY.

NORTH CAROLINA DEPARTMENT OF TRANSPORTATION	
RIGHT OF WAY BRANCH	
DOROTHY MARTIN LIVING TRUST	03-28-2023
PARCEL # 031	S:\CADD\U4758\DDRAFT\U4758_dee
DB 7889 PG 259I	UNKNOWN SCALE


	SQR FT	ACRES	SQR M	HECTARES
ROW Left	5150.468	0.118	478.496	0.048
FROM - TO	DISTANCE (FT/M)	BEARING	RADIUS (FT/M)	CURVE LENGTH (FT/M)
-L- Sta 86+00 - 7	141.076	43.000	N 35°7'1.9" W	
7 - 8	195.809	59.683	S 11°57'2.2" E	
8 - 1	19.459	5.931	N 88°43'6.6" E	
1 - 6	192.041	58.534	N 7°36'55.6" W	
6 - 7	34.559	10.534	N 88°42'7.0" W	

	SQR FT	ACRES	SQR M	HECTARES
AUE Left	6563.276	0.151	609.751	0.061
FROM - TO	DISTANCE (FT/M)	BEARING	RADIUS (FT/M)	CURVE LENGTH (FT/M)
-L- Sta 86+00 - 7	141.076	43.000	N 35°7'1.9" W	
7 - 5	6.436	1.962	N 88°42'7.0" W	
5 - 9	28.849	8.793	N 88°42'7.0" W	
9 - 10	197.796	60.288	S 12°30'24.8" E	
10 - 8	32.995	10.057	N 88°43'6.6" E	
8 - 7	195.809	59.683	N 11°57'2.2" W	

TYPE	COUNT	SQR FEET	ACRES
Parcel	1	61747.377	1.418
ROW Left	1	5150.468	0.118
AUE Left	1	6563.276	0.151
ROW Right	0	0.000	0.000
PDE Left	0	0.000	0.000
PDE Right	0	0.000	0.000
TDE Left	0	0.000	0.000
TDE Right	0	0.000	0.000
TCE Left	0	0.000	0.000
TCE Right	0	0.000	0.000
PUE Left	0	0.000	0.000
PUE Right	0	0.000	0.000
TSE Left	0	0.000	0.000
TSE Right	0	0.000	0.000
DUE Left	0	0.000	0.000
DUE Right	0	0.000	0.000
DTE Left	0	0.000	0.000
DTE Right	0	0.000	0.000
AUE Right	0	0.000	0.000
PCE Left	0	0.000	0.000
PCE Right	0	0.000	0.000
TUE Left	0	0.000	0.000
TUE Right	0	0.000	0.000
REM Left	0	0.000	0.000
REM Right	0	0.000	0.000
Other Left	0	0.000	0.000
Other Right	0	0.000	0.000
PE Left	0	0.000	0.000
PE Right	0	0.000	0.000

THIS MAP IS NOT A CERTIFIED SURVEY AND HAS NOT BEEN REVIEWED BY A LOCAL GOVERNMENT AGENCY FOR COMPLIANCE WITH ANY APPLICABLE LAND DEVELOPMENT REGULATIONS. THE PROPERTY SHOWN ON THIS MAP WAS LOCATED FOR THE NORTH CAROLINA DEPARTMENT OF TRANSPORTATION FOR HIGHWAY DESIGN PURPOSES. SOME ERROR MAY EXIST BETWEEN THE GRAPHICAL AND ACTUAL GROUND LOCATIONS OF PROPERTY LINES. THIS MAP IS TO BE USED AS A GRAPHICAL REPRESENTATION OF THE NCDOT'S INTENT TO ACQUIRE PROPERTY FOR RIGHT OF WAY PURPOSES, AND IN NO WAY REPRESENTS AN ACTUAL BOUNDARY SURVEY OF THIS PROPERTY.

NORTH CAROLINA DEPARTMENT OF TRANSPORTATION	
RIGHT OF WAY BRANCH	
DOROTHY MARTIN LIVING TRUST	03-28-2023
PARCEL # 031	S:\CADD\U4758\DDRAFT\U4758_dee
DB 7889 PG 2591	UNKNOWN SCALE

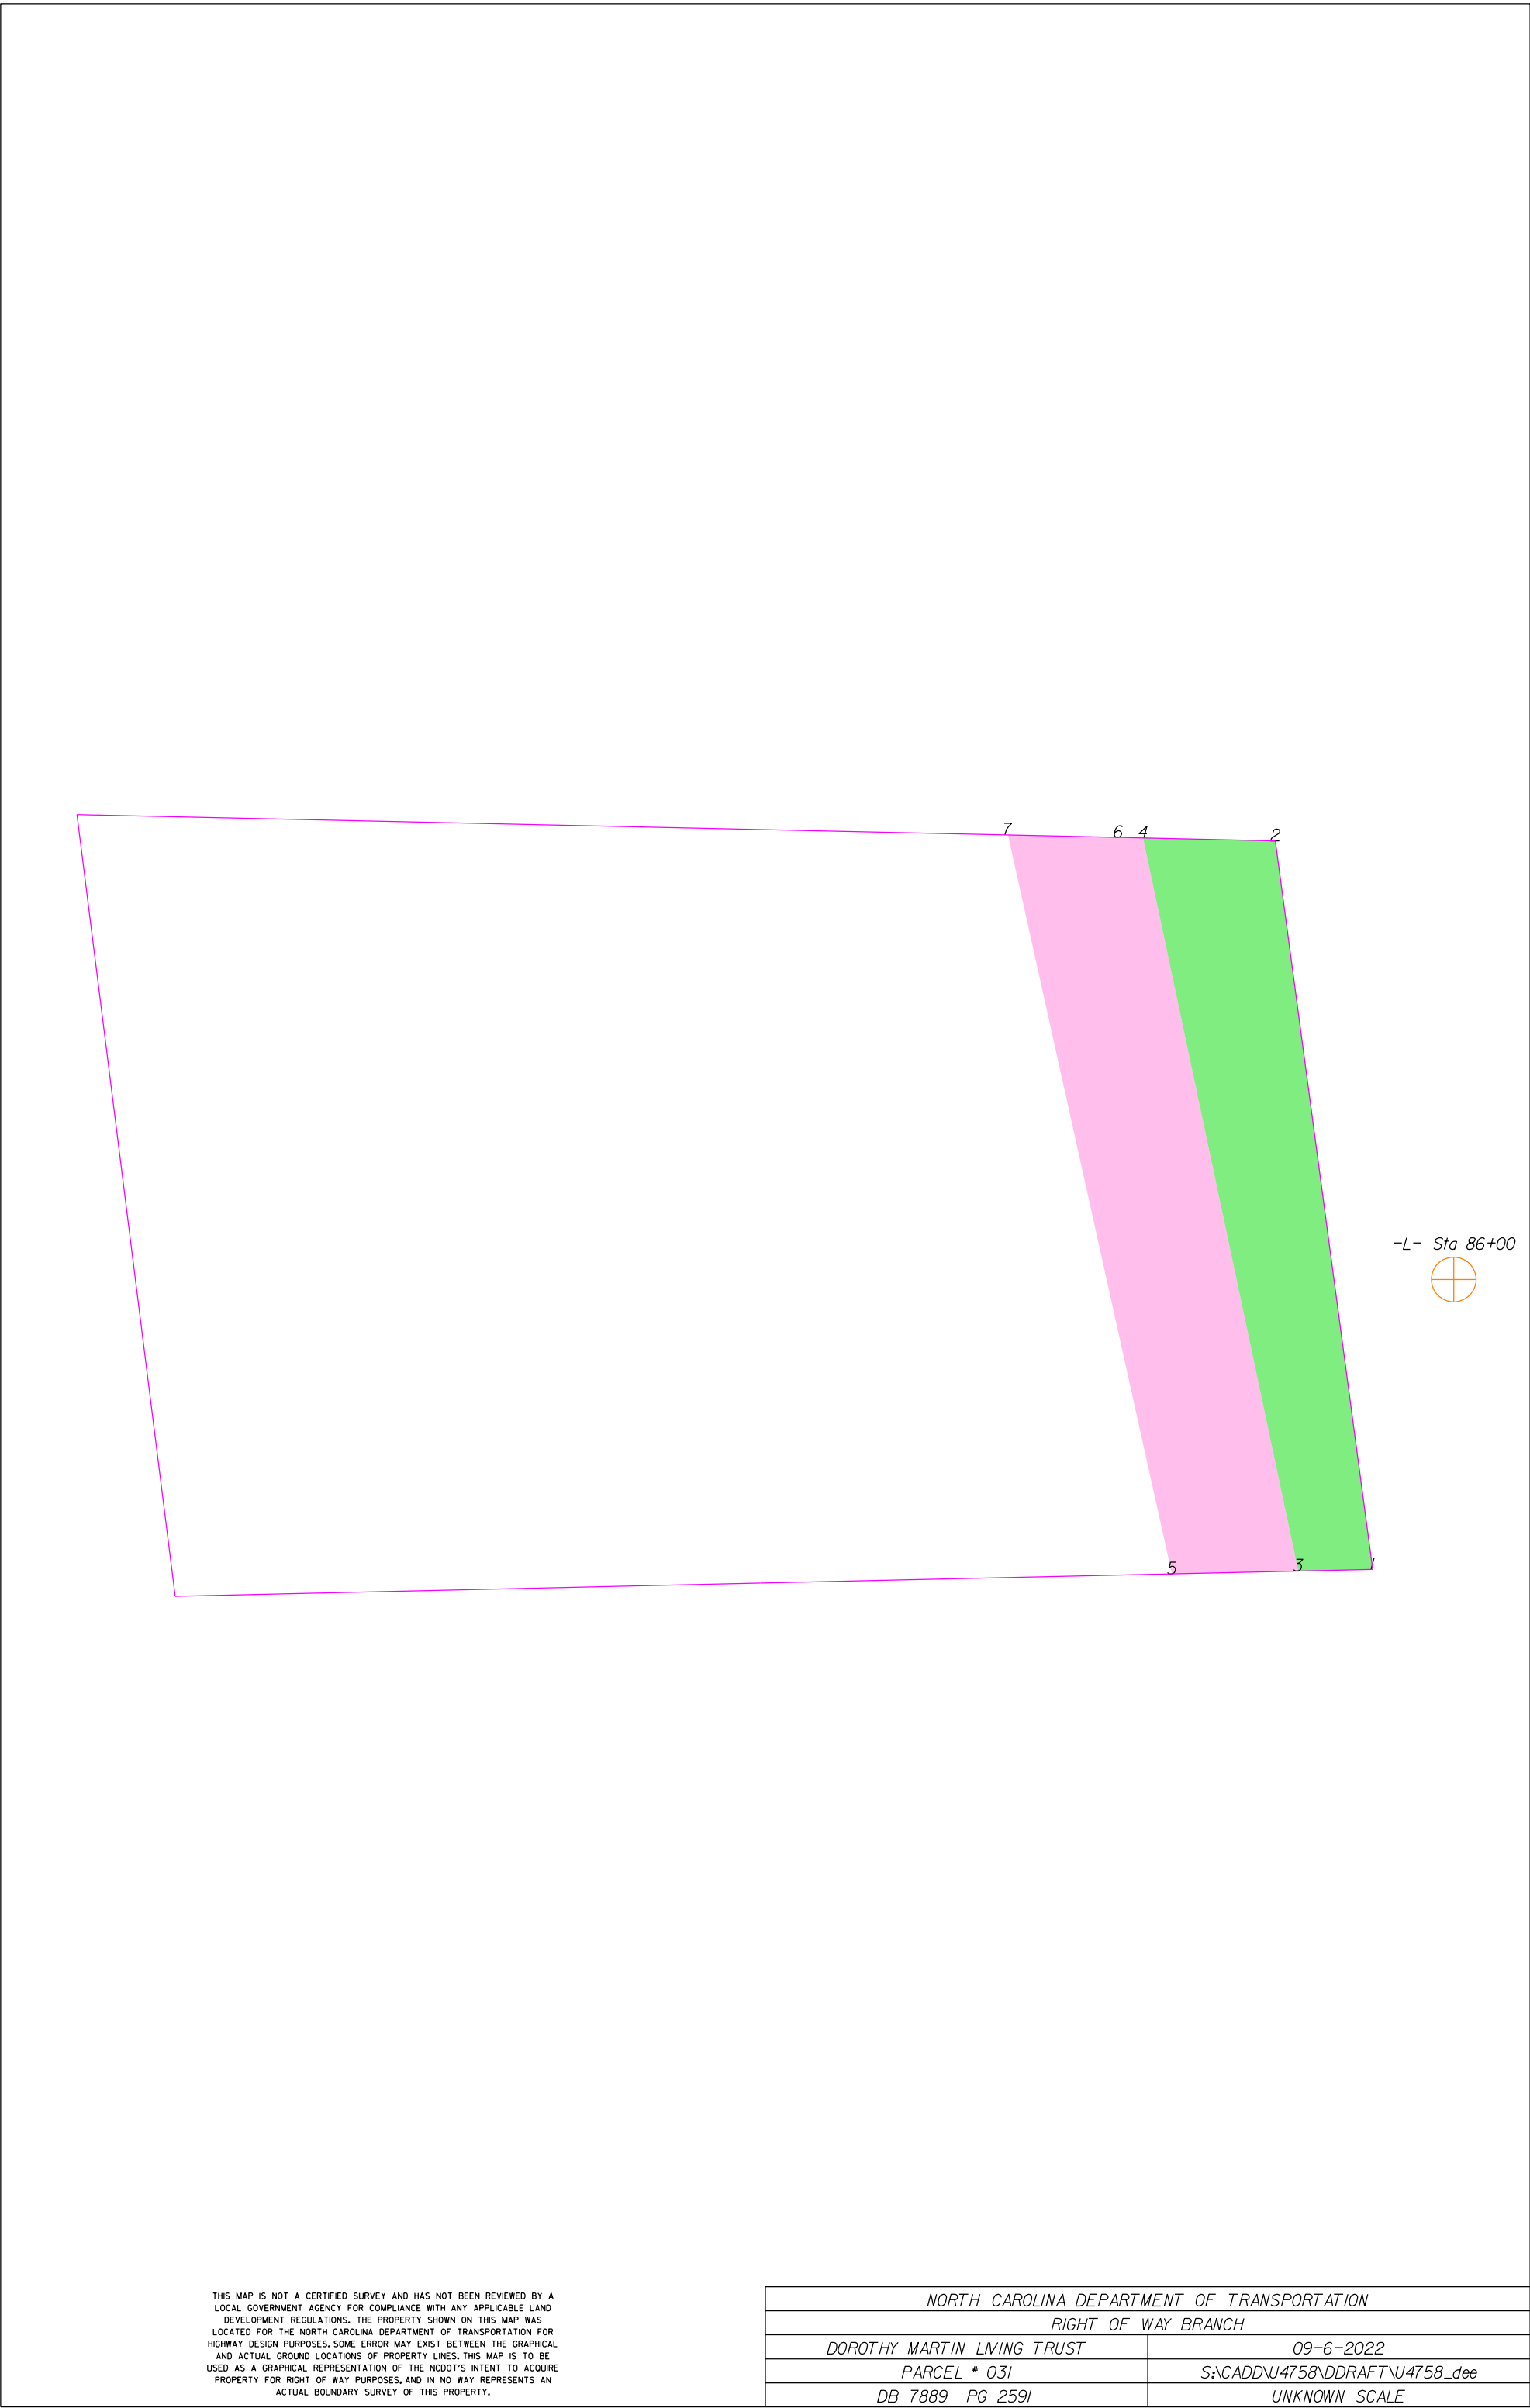


	SQR FT	ACRES	SQR M	HECTARES
ROW Left	5150.015	0.118	478.454	0.048
FROM - TO	DISTANCE (FT/M)	BEARING	RADIUS (FT/M)	CURVE LENGTH (FT/M)
-L- Sta 86+00 - 3	86.317	26.309	S 28°3'49.5" W	
3 - 1	19.459	5.931	N 88°43'6.6" E	
1 - 2	192.041	58.534	N 7°36'55.6" W	
2 - 4	34.553	10.532	N 88°44'43.4" W	
4 - 3	195.782	59.674	S 11°57'2.2" E	

	SQR FT	ACRES	SQR M	HECTARES
AUE Left	6561.879	0.151	609.621	0.061
FROM - TO	DISTANCE (FT/M)	BEARING	RADIUS (FT/M)	CURVE LENGTH (FT/M)
-L- Sta 86+00 - 5	106.446	32.445	S 43°44'23.0" W	
5 - 3	32.995	10.057	N 88°43'6.6" E	
3 - 4	195.782	59.674	N 11°57'2.2" W	
4 - 6	6.437	1.962	N 88°44'43.4" W	
6 - 7	28.840	8.791	N 88°44'43.4" W	
7 - 5	197.741	60.272	S 12°30'24.8" E	

TYPE	COUNT	SQR FEET	ACRES
Parcel	1	61722.420	1.417
ROW Left	1	5150.015	0.118
AUE Left	1	6561.879	0.151
ROW Right	0	0.000	0.000
PDE Left	0	0.000	0.000
PDE Right	0	0.000	0.000
TDE Left	0	0.000	0.000
TDE Right	0	0.000	0.000
TCE Left	0	0.000	0.000
TCE Right	0	0.000	0.000
PUE Left	0	0.000	0.000
PUE Right	0	0.000	0.000
TSE Left	0	0.000	0.000
TSE Right	0	0.000	0.000
DUE Left	0	0.000	0.000
DUE Right	0	0.000	0.000
DTE Left	0	0.000	0.000
DTE Right	0	0.000	0.000
AUE Right	0	0.000	0.000
PCE Left	0	0.000	0.000
PCE Right	0	0.000	0.000
TUE Left	0	0.000	0.000
TUE Right	0	0.000	0.000
REM Left	0	0.000	0.000
REM Right	0	0.000	0.000
Other Left	0	0.000	0.000
Other Right	0	0.000	0.000
PE Left	0	0.000	0.000
PE Right	0	0.000	0.000

THIS MAP IS NOT A CERTIFIED SURVEY AND HAS NOT BEEN REVIEWED BY A LOCAL GOVERNMENT AGENCY FOR COMPLIANCE WITH ANY APPLICABLE LAND DEVELOPMENT REGULATIONS. THE PROPERTY SHOWN ON THIS MAP WAS LOCATED FOR THE NORTH CAROLINA DEPARTMENT OF TRANSPORTATION FOR HIGHWAY DESIGN PURPOSES. SOME ERROR MAY EXIST BETWEEN THE GRAPHICAL AND ACTUAL GROUND LOCATIONS OF PROPERTY LINES. THIS MAP IS TO BE USED AS A GRAPHICAL REPRESENTATION OF THE NCDOT'S INTENT TO ACQUIRE PROPERTY FOR RIGHT OF WAY PURPOSES, AND IN NO WAY REPRESENTS AN ACTUAL BOUNDARY SURVEY OF THIS PROPERTY.

NORTH CAROLINA DEPARTMENT OF TRANSPORTATION	
RIGHT OF WAY BRANCH	
DOROTHY MARTIN LIVING TRUST	09-6-2022
PARCEL # 031	S:\CADD\U4758\DDRAFT\U4758_dee
DB 7889 PG 2591	UNKNOWN SCALE

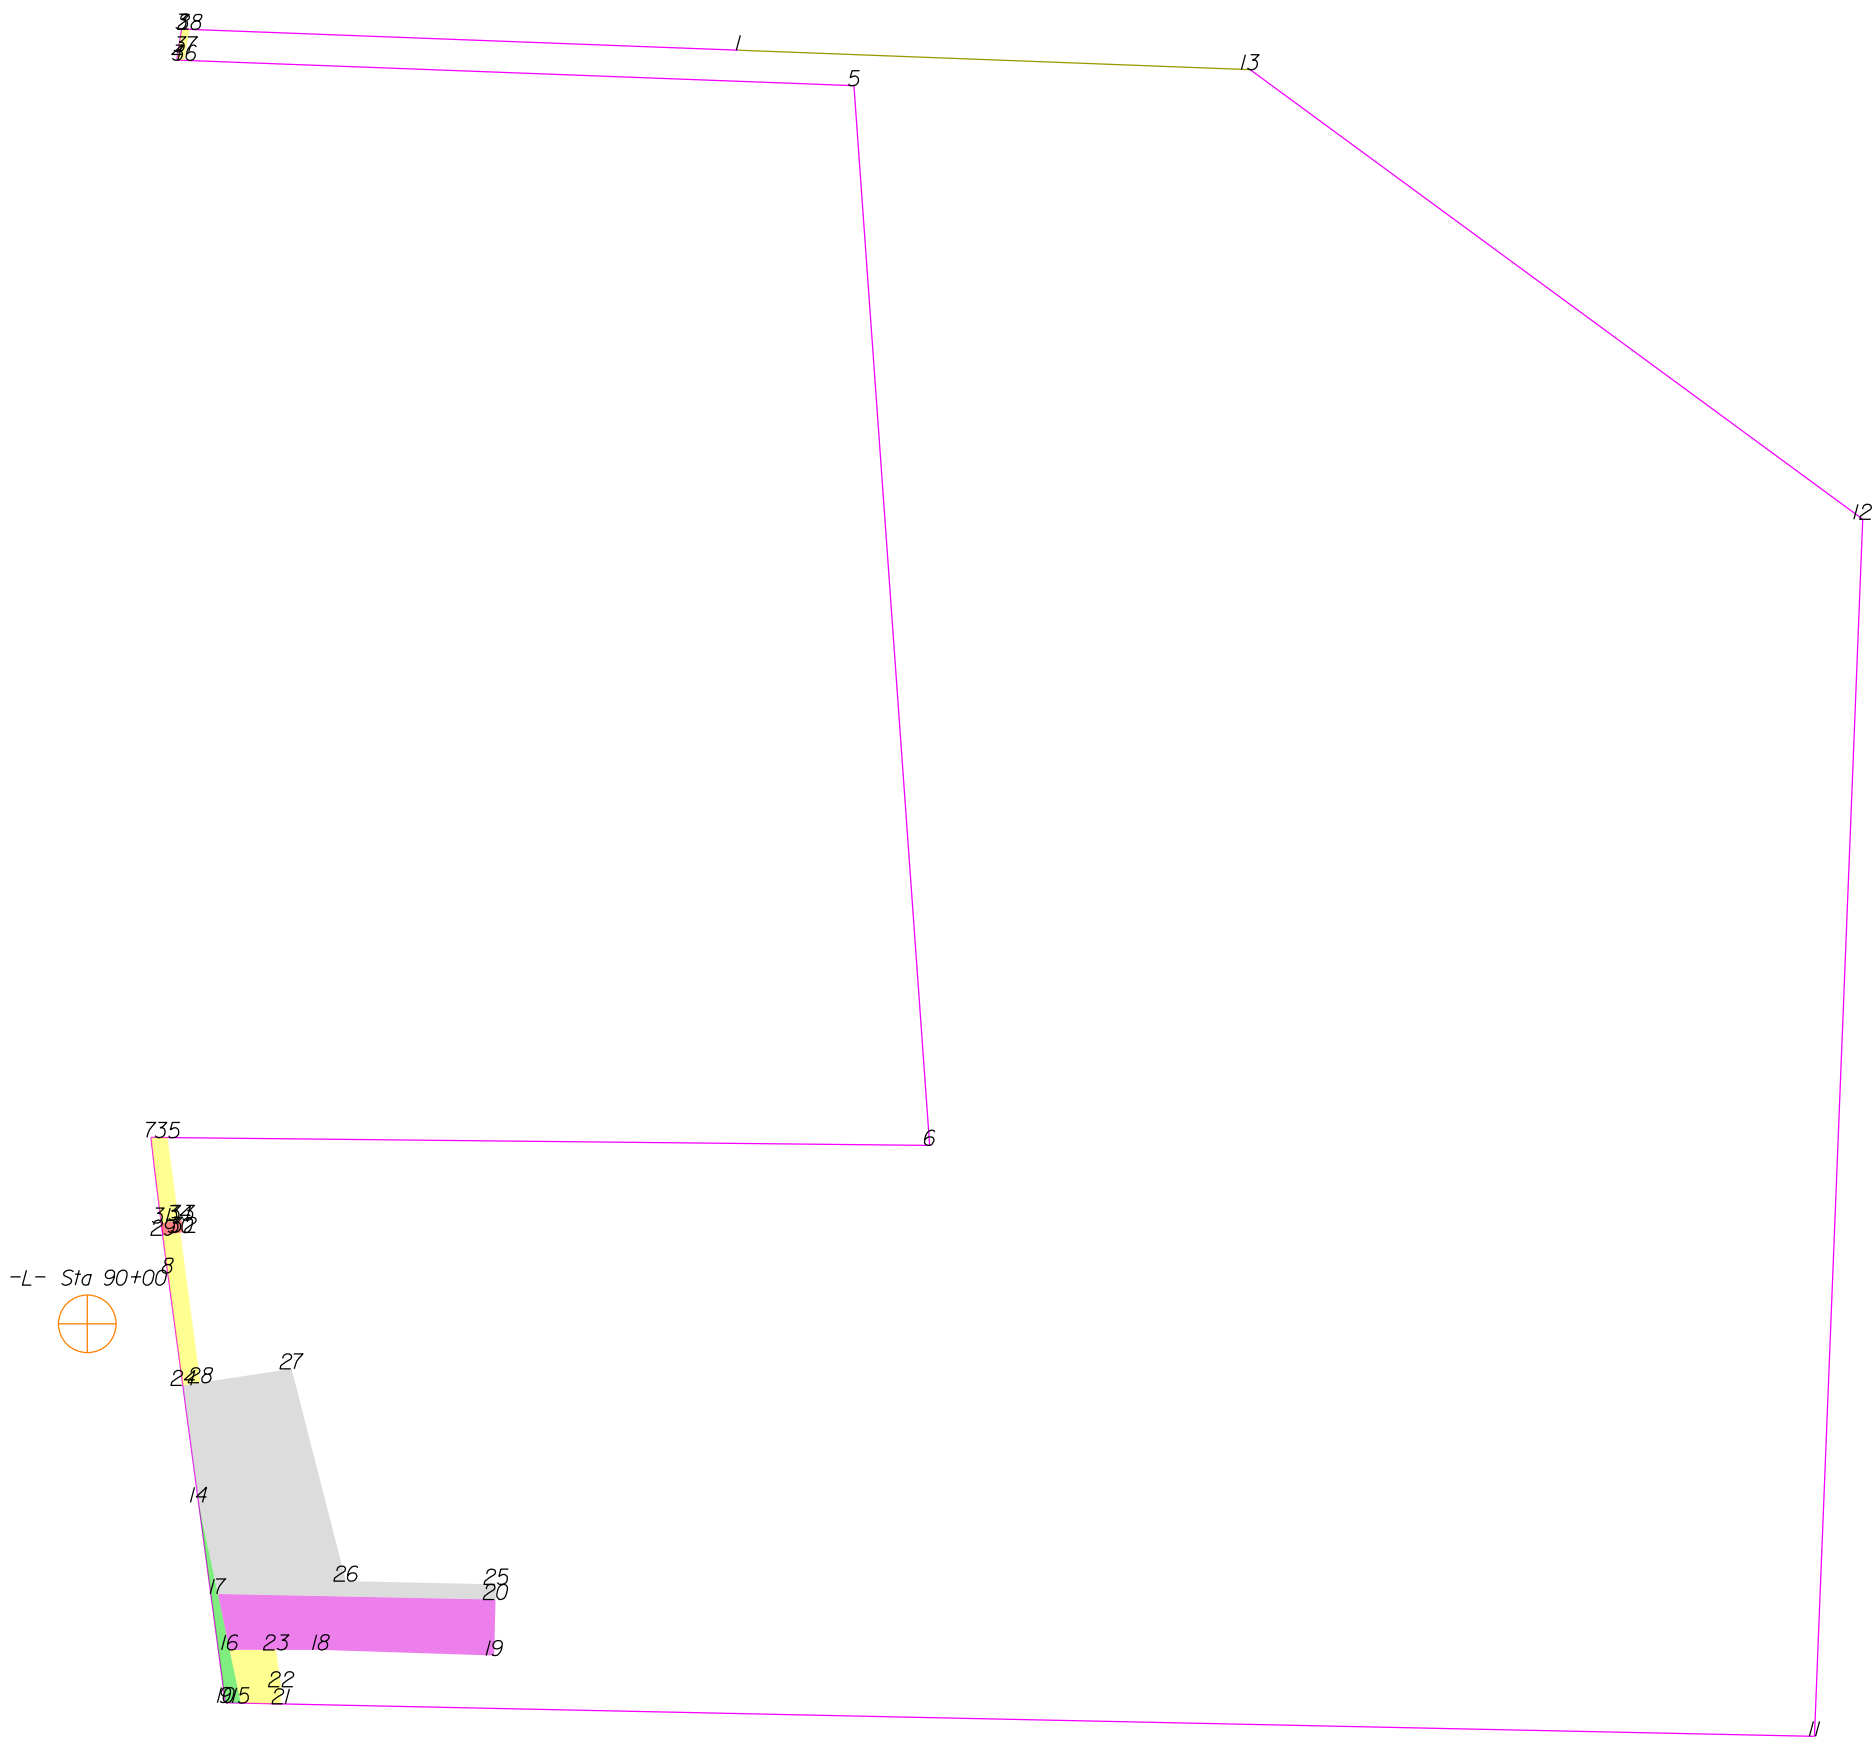

THIS MAP IS NOT A CERTIFIED SURVEY AND HAS NOT BEEN REVIEWED BY A LOCAL GOVERNMENT AGENCY FOR COMPLIANCE WITH ANY APPLICABLE LAND DEVELOPMENT REGULATIONS. THE PROPERTY SHOWN ON THIS MAP WAS LOCATED FOR THE NORTH CAROLINA DEPARTMENT OF TRANSPORTATION FOR HIGHWAY DESIGN PURPOSES. SOME ERROR MAY EXIST BETWEEN THE GRAPHICAL AND ACTUAL GROUND LOCATIONS OF PROPERTY LINES. THIS MAP IS TO BE USED AS A GRAPHICAL REPRESENTATION OF THE NCDOT'S INTENT TO ACQUIRE PROPERTY FOR RIGHT OF WAY PURPOSES, AND IN NO WAY REPRESENTS AN ACTUAL BOUNDARY SURVEY OF THIS PROPERTY.

NORTH CAROLINA DEPARTMENT OF TRANSPORTATION	
RIGHT OF WAY BRANCH	
JOSEPH M.SIPE	12-8-2021
PARCEL * 032	S:\CADD\U4758\DDRAFT\U4758_dee
DB 7975 PG 2253	UNKNOWN SCALE

	SQR FT	ACRES	SQR M	HECTARES
ROW Right	648.051	0.015	60.206	0.006
FROM - TO	DISTANCE (FT/M)	BEARING	RADIUS (FT/M)	CURVE LENGTH (FT/M)
-L- Sta 90+00 - 14	135.677	41.355	S 31°54'0.4" E	
14 - 9	130.318	39.721	S 7°38'14.7" E	
9 - 10	0.242	0.074	S 88°46'50.9" E	
10 - 15	9.824	2.994	S 88°46'50.9" E	
15 - 16	34.918	10.643	N 11°57'2.2" W	
16 - 17	36.913	11.251	N 11°57'2.2" W	
17 - 14	60.411	18.413	N 11°57'2.2" W	

	SQR FT	ACRES	SQR M	HECTARES
PDE Right	6201.831	0.142	576.171	0.058
FROM - TO	DISTANCE (FT/M)	BEARING	RADIUS (FT/M)	CURVE LENGTH (FT/M)
-L- Sta 90+00 - 16	229.575	69.975	S 23°35'1.0" E	
16 - 18	58.757	17.909	N 89°55'13.3" E	
18 - 19	111.942	34.120	S 88°5'56.9" E	
19 - 20	36.265	11.054	N 1°18'3.8" E	
20 - 17	179.138	54.601	N 88°53'2.7" W	
17 - 16	36.913	11.251	S 11°57'2.2" E	

	SQR FT	ACRES	SQR M	HECTARES
TCE Right	977.574	0.022	90.820	0.009
FROM - TO	DISTANCE (FT/M)	BEARING	RADIUS (FT/M)	CURVE LENGTH (FT/M)
-L- Sta 90+00 - 15	263.870	80.428	S 22°3'16.4" E	
15 - 21	25.683	7.828	S 88°46'50.9" E	
21 - 22	10.970	3.344	N 1°11'0.3" E	
22 - 23	23.990	7.312	N 7°33'3.2" W	
23 - 16	29.982	9.138	S 89°55'13.3" W	
16 - 15	34.918	10.643	S 11°57'2.2" E	

	SQR FT	ACRES	SQR M	HECTARES
TDE Right	12176.586	0.280	1131.246	0.113
FROM - TO	DISTANCE (FT/M)	BEARING	RADIUS (FT/M)	CURVE LENGTH (FT/M)
-L- Sta 90+00 - 24	73.277	22.335	S 57°10'34.7" E	
24 - 14	76.141	23.208	S 7°38'14.7" E	
14 - 17	60.411	18.413	S 11°57'2.2" E	
17 - 20	179.138	54.601	S 88°53'2.7" E	
20 - 25	9.823	2.994	N 2°47'34.6" E	
25 - 26	97.027	29.574	N 88°50'43.2" W	
26 - 27	141.392	43.096	N 14°21'8.6" W	
27 - 28	59.522	18.142	S 81°20'9.7" W	
28 - 24	11.443	3.488	S 81°20'9.7" W	

	SQR FT	ACRES	SQR M	HECTARES
TCE Right	1120.125	0.026	104.063	0.010
FROM - TO	DISTANCE (FT/M)	BEARING	RADIUS (FT/M)	CURVE LENGTH (FT/M)
-L- Sta 90+00 - 29	75.146	22.905	N 40°20'22.9" E	
29 - 8	24.755	7.545	S 7°28'16.8" E	4270.000 1301.499 24.755 7.545
8 - 24	73.102	22.281	S 7°38'14.7" E	
24 - 28	11.443	3.488	N 81°20'9.7" E	
28 - 30	97.715	29.783	N 7°36'50.7" W	
30 - 29	11.409	3.478	S 82°2'49.7" W	


	SQR FT	ACRES	SQR M	HECTARES
PUE Right	104.295	0.002	9.689	0.001
FROM - TO	DISTANCE (FT/M)	BEARING	RADIUS (FT/M)	CURVE LENGTH (FT/M)
-L- Sta 90+00 - 31	80.629	24.576	N 36°13'53.9" E	
31 - 29	7.823	2.384	S 7°15'10.0" E	4270.000 1301.499 7.823 2.384
29 - 30	11.409	3.478	N 82°2'49.7" E	
30 - 32	2.000	0.610	N 82°2'49.7" E	
32 - 33	7.780	2.371	N 7°51'46.8" W	
33 - 34	1.994	0.608	S 82°13'36.8" W	
34 - 31	11.332	3.454	S 82°13'36.8" W	

	SQR FT	ACRES	SQR M	HECTARES
TCE Right	604.501	0.014	56.160	0.006
FROM - TO	DISTANCE (FT/M)	BEARING	RADIUS (FT/M)	CURVE LENGTH (FT/M)
-L- Sta 90+00 - 7	127.142	38.753	N 18°49'46.5" E	
7 - 31	55.695	16.976	S 6°49'35.8" E	4270.000 1301.499 55.695 16.976
31 - 34	11.332	3.454	N 82°13'36.8" E	
34 - 35	54.138	16.501	N 7°37'45.8" W	
35 - 7	10.661	3.249	N 89°25'7.0" W	

	SQR FT	ACRES	SQR M	HECTARES
TCE Right	99.931	0.002	9.284	0.001
FROM - TO	DISTANCE (FT/M)	BEARING	RADIUS (FT/M)	CURVE LENGTH (FT/M)
-L- Sta 90+00 - 36	817.769	249.256	N 4°23'19.8" E	
36 - 37	5.516	1.681	N 9°36'48.2" E	2490.000 758.954 5.516 1.681
37 - 38	14.658	4.468	N 9°50'43.8" E	
38 - 2	3.946	1.203	N 87°49'30.9" W	
2 - 3	1.183	0.361	N 87°49'30.9" W	
3 - 4	20.142	6.139	S 9°5'13.1" W	

THIS MAP IS NOT A CERTIFIED SURVEY AND HAS NOT BEEN REVIEWED BY A LOCAL GOVERNMENT AGENCY FOR COMPLIANCE WITH ANY APPLICABLE LAND DEVELOPMENT REGULATIONS. THE PROPERTY SHOWN ON THIS MAP WAS LOCATED FOR THE NORTH CAROLINA DEPARTMENT OF TRANSPORTATION FOR HIGHWAY DESIGN PURPOSES. SOME ERROR MAY EXIST BETWEEN THE GRAPHICAL AND ACTUAL GROUND LOCATIONS OF PROPERTY LINES. THIS MAP IS TO BE USED AS A GRAPHICAL REPRESENTATION OF THE NCDOT'S INTENT TO ACQUIRE PROPERTY FOR RIGHT OF WAY PURPOSES, AND IN NO WAY REPRESENTS AN ACTUAL BOUNDARY SURVEY OF THIS PROPERTY.

NORTH CAROLINA DEPARTMENT OF TRANSPORTATION	
RIGHT OF WAY BRANCH	
JOSEPH M.SIPE	12-8-2021
PARCEL * 032	S:\CADD\U4758\DDRAFT\U4758_dee
DB 7975 PG 2253	UNKNOWN SCALE

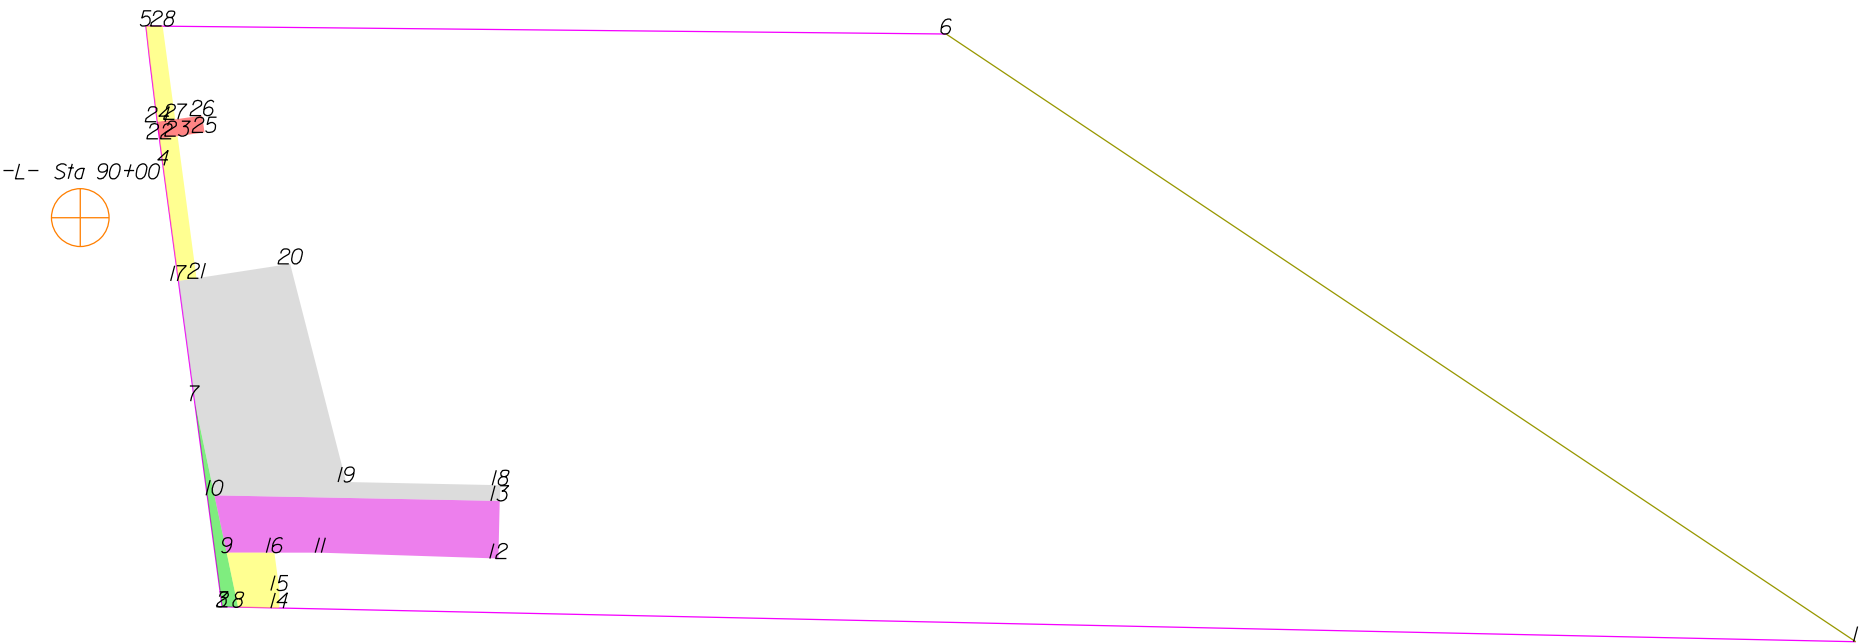

THIS MAP IS NOT A CERTIFIED SURVEY AND HAS NOT BEEN REVIEWED BY A LOCAL GOVERNMENT AGENCY FOR COMPLIANCE WITH ANY APPLICABLE LAND DEVELOPMENT REGULATIONS. THE PROPERTY SHOWN ON THIS MAP WAS LOCATED FOR THE NORTH CAROLINA DEPARTMENT OF TRANSPORTATION FOR HIGHWAY DESIGN PURPOSES. SOME ERROR MAY EXIST BETWEEN THE GRAPHICAL AND ACTUAL GROUND LOCATIONS OF PROPERTY LINES. THIS MAP IS TO BE USED AS A GRAPHICAL REPRESENTATION OF THE NCDOT'S INTENT TO ACQUIRE PROPERTY FOR RIGHT OF WAY PURPOSES, AND IN NO WAY REPRESENTS AN ACTUAL BOUNDARY SURVEY OF THIS PROPERTY.

NORTH CAROLINA DEPARTMENT OF TRANSPORTATION	
RIGHT OF WAY BRANCH	
JOSEPH M.SIPE	09-6-2022
PARCEL * 032	S:\CADD\U4758\DDRAFT\U4758_dee
DB 7975 PG 2253	UNKNOWN SCALE

	SQR FT	ACRES		SQR M		HECTARES	
ROW Right	648.051	0.015		60.206		0.006	
FROM - TO	DISTANCE (FT/M)		BEARING	RADIUS (FT/M)		CURVE LENGTH (FT/M)	
-L- Sta 90+00 - 7	135.677	41.355	S 31°54'0.4" E				
7 - 3	130.318	39.721	S 7°38'14.7" E				
3 - 2	0.242	0.074	S 88°46'50.9" E				
2 - 8	9.824	2.994	S 88°46'50.9" E				
8 - 9	34.918	10.643	N 11°57'2.2" W				
9 - 10	36.913	11.251	N 11°57'2.2" W				
10 - 7	60.411	18.413	N 11°57'2.2" W				

	SQR FT	ACRES		SQR M		HECTARES	
PDE Right	6201.831	0.142		576.171		0.058	
FROM - TO	DISTANCE (FT/M)		BEARING	RADIUS (FT/M)		CURVE LENGTH (FT/M)	
-L- Sta 90+00 - 9	229.575	69.975	S 23°35'1.0" E				
9 - 11	58.757	17.909	N 89°55'13.3" E				
11 - 12	111.942	34.120	S 88°5'56.9" E				
12 - 13	36.265	11.054	N 1°18'3.8" E				
13 - 10	179.138	54.601	N 88°53'2.7" W				
10 - 9	36.913	11.251	S 11°57'2.2" E				

	SQR FT	ACRES		SQR M		HECTARES	
TCE Right	977.574	0.022		90.820		0.009	
FROM - TO	DISTANCE (FT/M)		BEARING	RADIUS (FT/M)		CURVE LENGTH (FT/M)	
-L- Sta 90+00 - 8	263.870	80.428	S 22°3'16.4" E				
8 - 14	25.683	7.828	S 88°46'50.9" E				
14 - 15	10.970	3.344	N 1°11'0.3" E				
15 - 16	23.990	7.312	N 7°33'3.2" W				
16 - 9	29.982	9.138	S 89°55'13.3" W				
9 - 8	34.918	10.643	S 11°57'2.2" E				

	SQR FT	ACRES		SQR M		HECTARES	
TDE Right	12176.586	0.280		1131.246		0.113	
FROM - TO	DISTANCE (FT/M)		BEARING	RADIUS (FT/M)		CURVE LENGTH (FT/M)	
-L- Sta 90+00 - 17	73.277	22.335	S 57°10'34.7" E				
17 - 7	76.141	23.208	S 7°38'14.7" E				
7 - 10	60.411	18.413	S 11°57'2.2" E				
10 - 13	179.138	54.601	S 88°53'2.7" E				
13 - 18	9.823	2.994	N 2°47'34.6" E				
18 - 19	97.027	29.574	N 88°50'43.2" W				
19 - 20	141.392	43.096	N 14°21'8.6" W				
20 - 21	59.522	18.142	S 81°20'9.7" W				
21 - 17	11.443	3.488	S 81°20'9.7" W				

	SQR FT	ACRES		SQR M		HECTARES	
TCE Right	1030.932	0.024		95.777		0.010	
FROM - TO	DISTANCE (FT/M)		BEARING	RADIUS (FT/M)		CURVE LENGTH (FT/M)	
-L- Sta 90+00 - 22	70.120	21.373	N 45°4'22.4" E				
22 - 4	16.932	5.161	S 7°31'25.8" E	4270.000	1301.499	16.932	5.161
4 - 17	73.102	22.281	S 7°38'14.7" E				
17 - 21	11.443	3.488	N 81°20'9.7" E				
21 - 23	89.928	27.410	N 7°36'50.7" W				
23 - 22	11.445	3.488	S 81°52'2.6" W				

	SQR FT	ACRES		SQR M		HECTARES	
PUE Right	304.178	0.007		28.259		0.003	
FROM - TO	DISTANCE (FT/M)		BEARING	RADIUS (FT/M)		CURVE LENGTH (FT/M)	
-L- Sta 90+00 - 24	77.154	23.517	N 38°43'48.3" E				
24 - 22	10.757	3.279	S 7°20'17.0" E	4270.000	1301.499	10.757	3.279
22 - 23	11.445	3.488	N 81°52'2.6" E				
23 - 25	17.058	5.199	N 81°52'2.6" E				
25 - 26	10.633	3.241	N 8°0'32.6" W				
26 - 27	17.011	5.185	S 82°6'52.3" W				
27 - 24	11.366	3.464	S 82°6'52.3" W				

	SQR FT	ACRES		SQR M		HECTARES	
TCE Right	659.860	0.015		61.303		0.006	
FROM - TO	DISTANCE (FT/M)		BEARING	RADIUS (FT/M)		CURVE LENGTH (FT/M)	
-L- Sta 90+00 - 5	127.142	38.753	N 18°49'46.5" E				
5 - 24	60.584	18.466	S 6°51'33.9" E	4270.000	1301.499	60.584	18.466
24 - 27	11.366	3.464	N 82°6'52.3" E				
27 - 28	59.005	17.985	N 7°37'45.8" W				
28 - 5	10.661	3.249	N 89°25'7.0" W				


THIS MAP IS NOT A CERTIFIED SURVEY AND HAS NOT BEEN REVIEWED BY A LOCAL GOVERNMENT AGENCY FOR COMPLIANCE WITH ANY APPLICABLE LAND DEVELOPMENT REGULATIONS. THE PROPERTY SHOWN ON THIS MAP WAS LOCATED FOR THE NORTH CAROLINA DEPARTMENT OF TRANSPORTATION FOR HIGHWAY DESIGN PURPOSES. SOME ERROR MAY EXIST BETWEEN THE GRAPHICAL AND ACTUAL GROUND LOCATIONS OF PROPERTY LINES. THIS MAP IS TO BE USED AS A GRAPHICAL REPRESENTATION OF THE NCDOT'S INTENT TO ACQUIRE PROPERTY FOR RIGHT OF WAY PURPOSES, AND IN NO WAY REPRESENTS AN ACTUAL BOUNDARY SURVEY OF THIS PROPERTY.

NORTH CAROLINA DEPARTMENT OF TRANSPORTATION	
RIGHT OF WAY BRANCH	
JOSEPH M.SIPE	09-6-2022
PARCEL * 032	S:\CADD\U4758\DDRAFT\U4758_dee
DB 7975 PG 2253	UNKNOWN SCALE

TYPE	COUNT	SQR FEET	ACRES
Parcel	1	280961.380	6.450
ROW Right	1	648.051	0.015
PDE Right	1	6201.831	0.142
TCE Right	3	2668.366	0.061
TDE Right	1	12176.586	0.280
PUE Right	1	304.178	0.007
ROW Left	0	0.000	0.000
PDE Left	0	0.000	0.000
TDE Left	0	0.000	0.000
TCE Left	0	0.000	0.000
PUE Left	0	0.000	0.000
TSE Left	0	0.000	0.000
TSE Right	0	0.000	0.000
DUE Left	0	0.000	0.000
DUE Right	0	0.000	0.000
DTE Left	0	0.000	0.000
DTE Right	0	0.000	0.000
AUE_Left	0	0.000	0.000
AUE_Right	0	0.000	0.000
PCE Left	0	0.000	0.000
PCE Right	0	0.000	0.000
TUE Left	0	0.000	0.000
TUE Right	0	0.000	0.000
REM Left	0	0.000	0.000
REM Right	0	0.000	0.000
Other Left	0	0.000	0.000
Other Right	0	0.000	0.000
PE Left	0	0.000	0.000
PE Right	0	0.000	0.000

THIS MAP IS NOT A CERTIFIED SURVEY AND HAS NOT BEEN REVIEWED BY A LOCAL GOVERNMENT AGENCY FOR COMPLIANCE WITH ANY APPLICABLE LAND DEVELOPMENT REGULATIONS. THE PROPERTY SHOWN ON THIS MAP WAS LOCATED FOR THE NORTH CAROLINA DEPARTMENT OF TRANSPORTATION FOR HIGHWAY DESIGN PURPOSES. SOME ERROR MAY EXIST BETWEEN THE GRAPHICAL AND ACTUAL GROUND LOCATIONS OF PROPERTY LINES. THIS MAP IS TO BE USED AS A GRAPHICAL REPRESENTATION OF THE NCDOT'S INTENT TO ACQUIRE PROPERTY FOR RIGHT OF WAY PURPOSES, AND IN NO WAY REPRESENTS AN ACTUAL BOUNDARY SURVEY OF THIS PROPERTY.

NORTH CAROLINA DEPARTMENT OF TRANSPORTATION	
RIGHT OF WAY BRANCH	
JOSEPH M.SIPE	09-6-2022
PARCEL * 032	S:\CADD\U4758\DDRAFT\U4758_dee
DB 7975 PG 2253	UNKNOWN SCALE

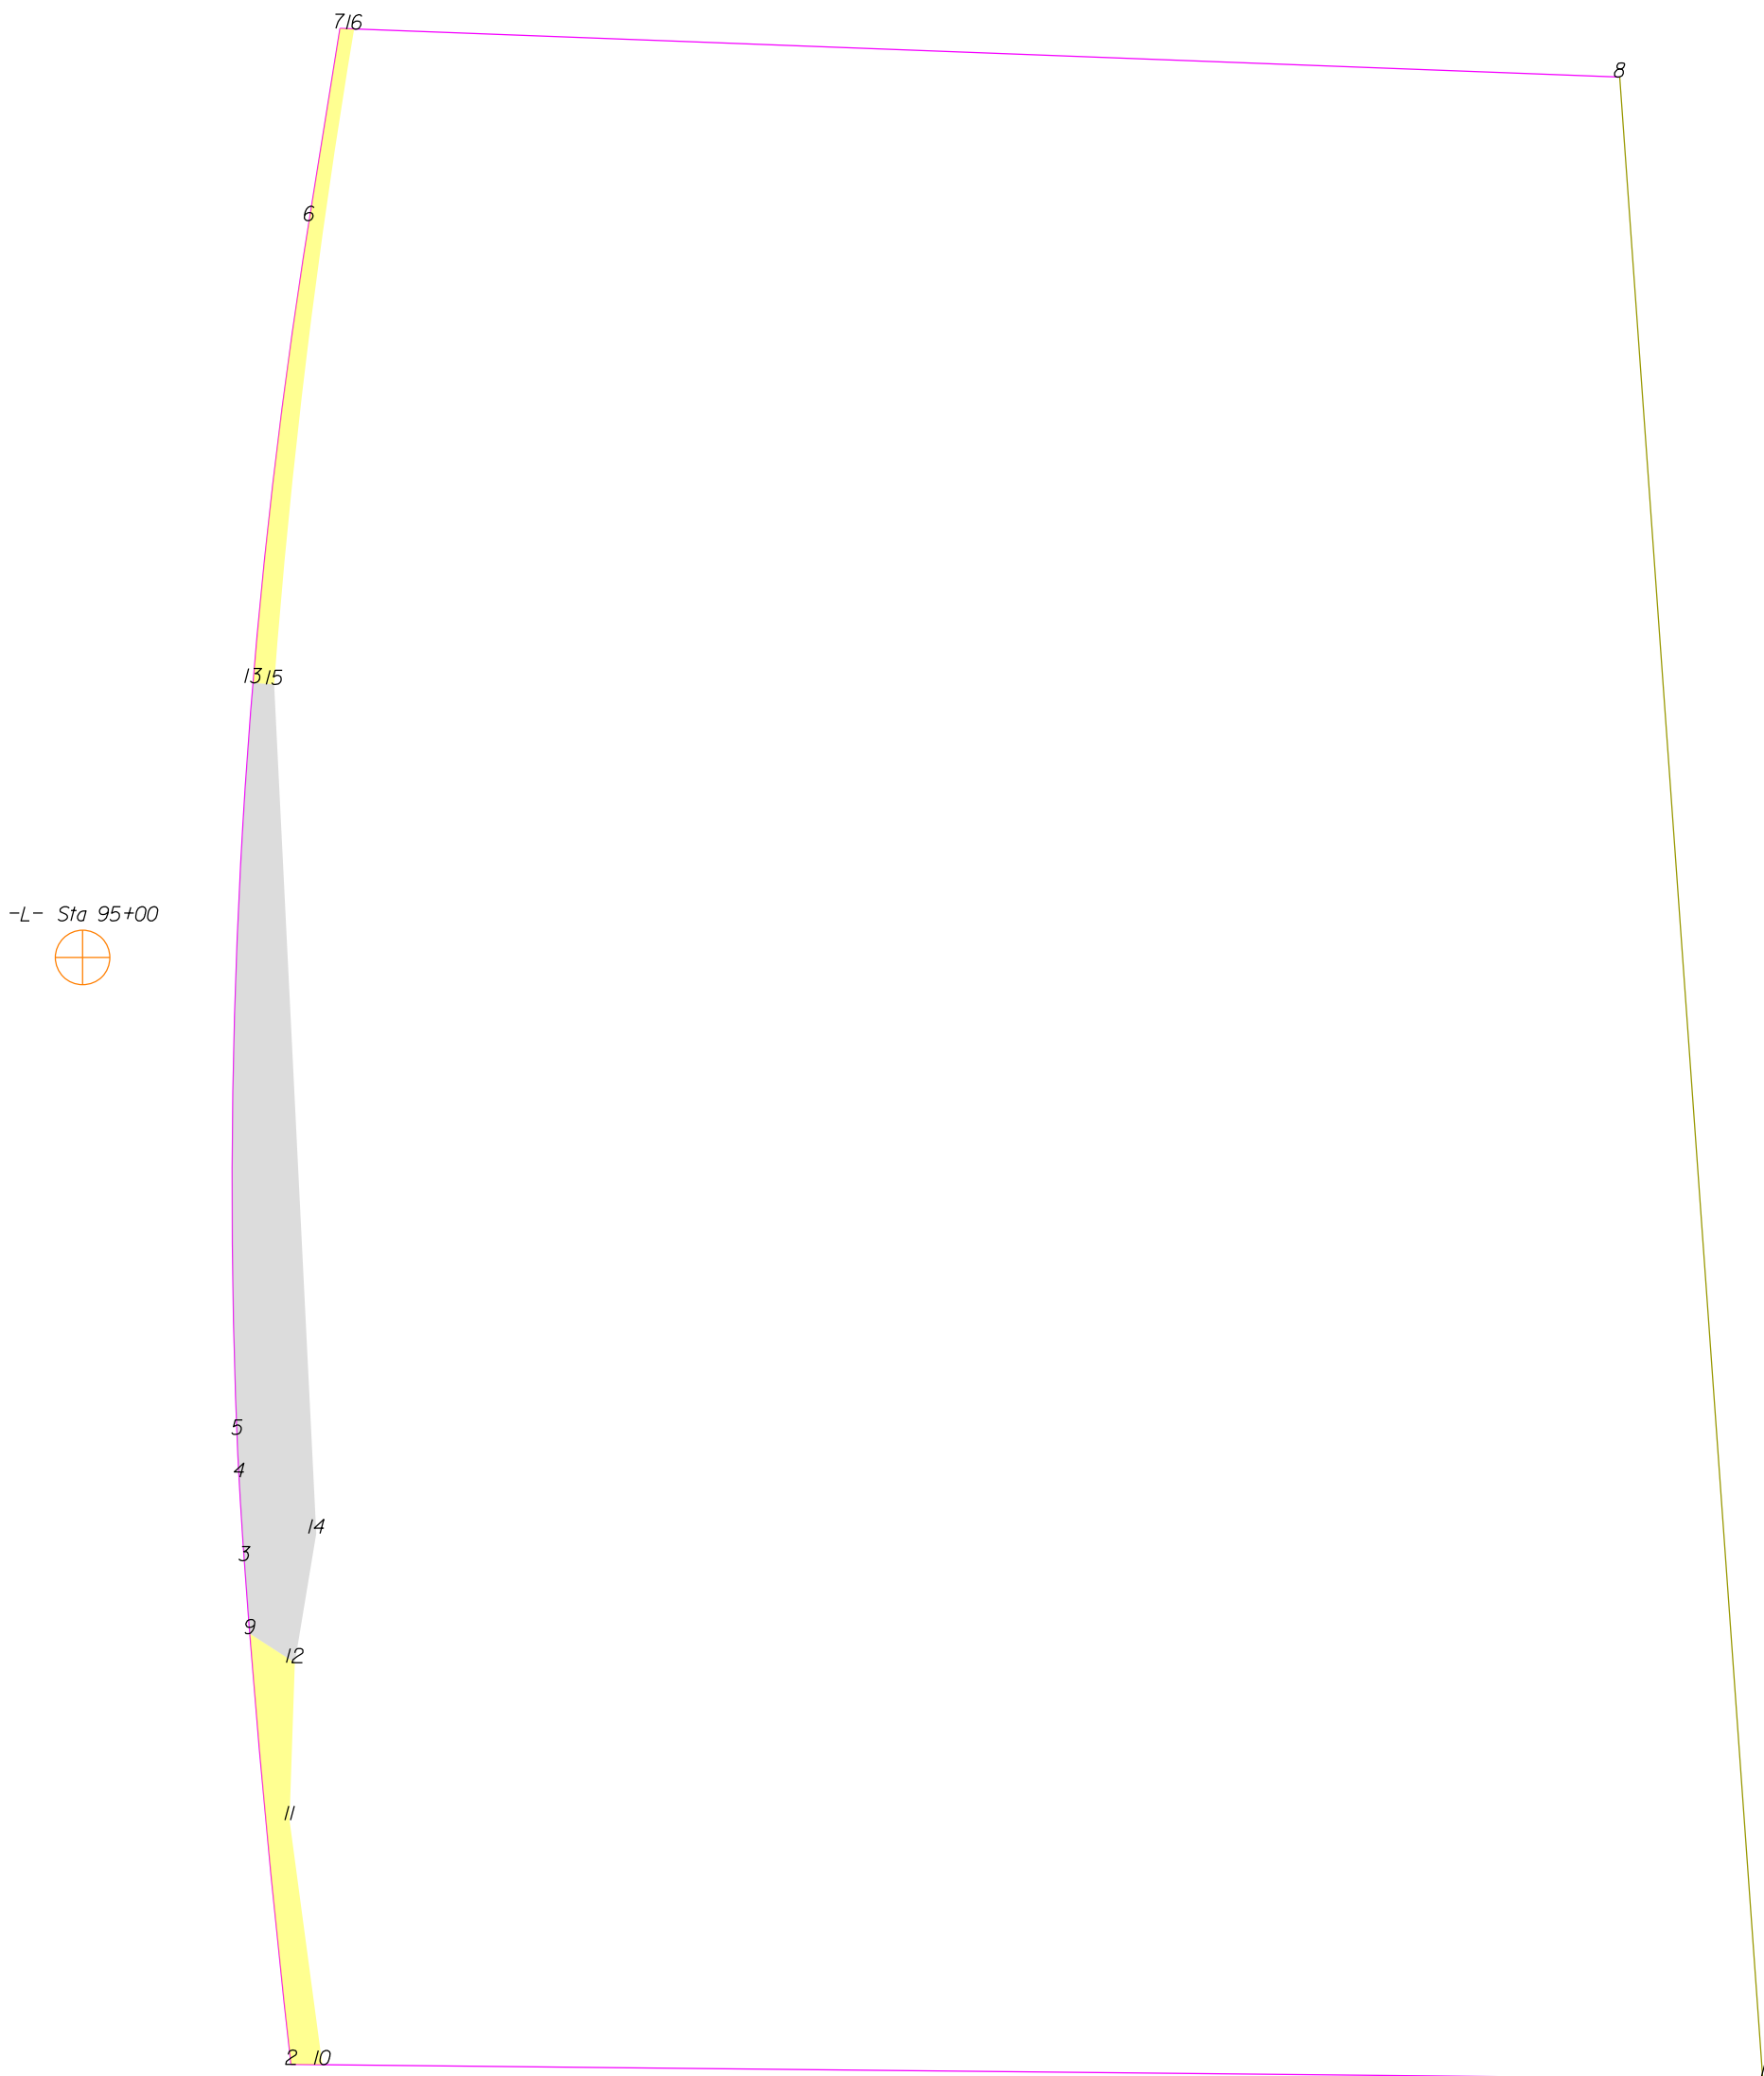

THIS MAP IS NOT A CERTIFIED SURVEY AND HAS NOT BEEN REVIEWED BY A LOCAL GOVERNMENT AGENCY FOR COMPLIANCE WITH ANY APPLICABLE LAND DEVELOPMENT REGULATIONS. THE PROPERTY SHOWN ON THIS MAP WAS LOCATED FOR THE NORTH CAROLINA DEPARTMENT OF TRANSPORTATION FOR HIGHWAY DESIGN PURPOSES. SOME ERROR MAY EXIST BETWEEN THE GRAPHICAL AND ACTUAL GROUND LOCATIONS OF PROPERTY LINES. THIS MAP IS TO BE USED AS A GRAPHICAL REPRESENTATION OF THE NCDOT'S INTENT TO ACQUIRE PROPERTY FOR RIGHT OF WAY PURPOSES, AND IN NO WAY REPRESENTS AN ACTUAL BOUNDARY SURVEY OF THIS PROPERTY.

NORTH CAROLINA DEPARTMENT OF TRANSPORTATION	
RIGHT OF WAY BRANCH	
WESTMORELAND PLACE, LLC	12-8-2021
PARCEL * 033	S:\CADD\U4758\DDRAFT\U4758_dee
DB 8292 PG 2380	UNKNOWN SCALE

	SQR FT	ACRES	SQR M	HECTARES
TCE Right	1475.893	0.034	137.115	0.014
FROM - TO	DISTANCE (FT/M)	BEARING	RADIUS (FT/M)	CURVE LENGTH (FT/M)
-L- Sta 95+00 - 9	237.876	72.505	S 13°53'17.0" E	
9 - 2	147.700	45.019	S 5°27'43.1" E	4270.000 1301.499 147.708 45.021
2 - 10	10.661	3.249	S 89°25'7.0" E	
10 - 11	84.199	25.664	N 7°37'45.8" W	
11 - 12	53.830	16.407	N 1°53'57.7" E	
12 - 9	18.235	5.558	N 57°10'44.8" W	

	SQR FT	ACRES	SQR M	HECTARES
TDE Right	6511.153	0.149	604.908	0.060
FROM - TO	DISTANCE (FT/M)	BEARING	RADIUS (FT/M)	CURVE LENGTH (FT/M)
-L- Sta 95+00 - 13	110.405	33.652	N 31°48'32.8" E	
13 - 5	256.688	78.239	S 1°13'29.6" W	2095.000 638.557 256.849 78.288
5 - 4	14.702	4.481	S 2°43'17.8" E	970.000 295.657 14.703 4.481
4 - 3	28.553	8.703	S 3°38'44.3" E	1670.000 509.017 28.553 8.703
3 - 9	25.006	7.622	S 4°18'11.6" E	4270.000 1301.499 25.006 7.622
9 - 12	18.235	5.558	S 57°10'44.8" E	
12 - 14	44.701	13.625	N 9°25'42.5" E	
14 - 15	290.337	88.495	N 2°49'56.1" W	
15 - 13	7.225	2.202	N 85°38'23.6" W	


	SQR FT	ACRES	SQR M	HECTARES
TCE Right	1338.092	0.031	124.313	0.012
FROM - TO	DISTANCE (FT/M)	BEARING	RADIUS (FT/M)	CURVE LENGTH (FT/M)
-L- Sta 95+00 - 16	330.354	100.692	N 16°17'46.9" E	
16 - 7	4.883	1.488	N 87°49'30.9" W	
7 - 6	66.420	20.245	S 9°5'13.1" W	
6 - 13	159.012	48.467	S 6°54'43.4" W	2095.000 638.557 159.050 48.479
13 - 15	7.225	2.202	S 85°38'23.6" E	
15 - 16	225.466	68.722	N 6°57'18.1" E	2490.000 758.954 225.543 68.746

TYPE	COUNT	SQR FEET	ACRES
Parcel	1	336352.484	7.722
TCE Right	2	2813.985	0.065
TDE Right	1	6511.153	0.149
ROW Left	0	0.000	0.000
ROW Right	0	0.000	0.000
PDE Left	0	0.000	0.000
PDE Right	0	0.000	0.000
TDE Left	0	0.000	0.000
TCE Left	0	0.000	0.000
PUE Left	0	0.000	0.000
PUE Right	0	0.000	0.000
TSE Left	0	0.000	0.000
TSE Right	0	0.000	0.000
DUE Left	0	0.000	0.000
DUE Right	0	0.000	0.000
DTE Left	0	0.000	0.000
DTE Right	0	0.000	0.000
AUE_Left	0	0.000	0.000
AUE_Right	0	0.000	0.000
PCE Left	0	0.000	0.000
PCE Right	0	0.000	0.000
TUE Left	0	0.000	0.000
TUE Right	0	0.000	0.000
REM Left	0	0.000	0.000
REM Right	0	0.000	0.000
Other Left	0	0.000	0.000
Other Right	0	0.000	0.000
PE Left	0	0.000	0.000
PE Right	0	0.000	0.000

THIS MAP IS NOT A CERTIFIED SURVEY AND HAS NOT BEEN REVIEWED BY A LOCAL GOVERNMENT AGENCY FOR COMPLIANCE WITH ANY APPLICABLE LAND DEVELOPMENT REGULATIONS. THE PROPERTY SHOWN ON THIS MAP WAS LOCATED FOR THE NORTH CAROLINA DEPARTMENT OF TRANSPORTATION FOR HIGHWAY DESIGN PURPOSES. SOME ERROR MAY EXIST BETWEEN THE GRAPHICAL AND ACTUAL GROUND LOCATIONS OF PROPERTY LINES. THIS MAP IS TO BE USED AS A GRAPHICAL REPRESENTATION OF THE NCDOT'S INTENT TO ACQUIRE PROPERTY FOR RIGHT OF WAY PURPOSES, AND IN NO WAY REPRESENTS AN ACTUAL BOUNDARY SURVEY OF THIS PROPERTY.

NORTH CAROLINA DEPARTMENT OF TRANSPORTATION	
RIGHT OF WAY BRANCH	
WESTMORELAND PLACE,LLC	12-8-2021
PARCEL * 033	S:\CADD\U4758\DDRAFT\U4758_dee
DB 8292 PG 2380	UNKNOWN SCALE

-L- Sta 95+00

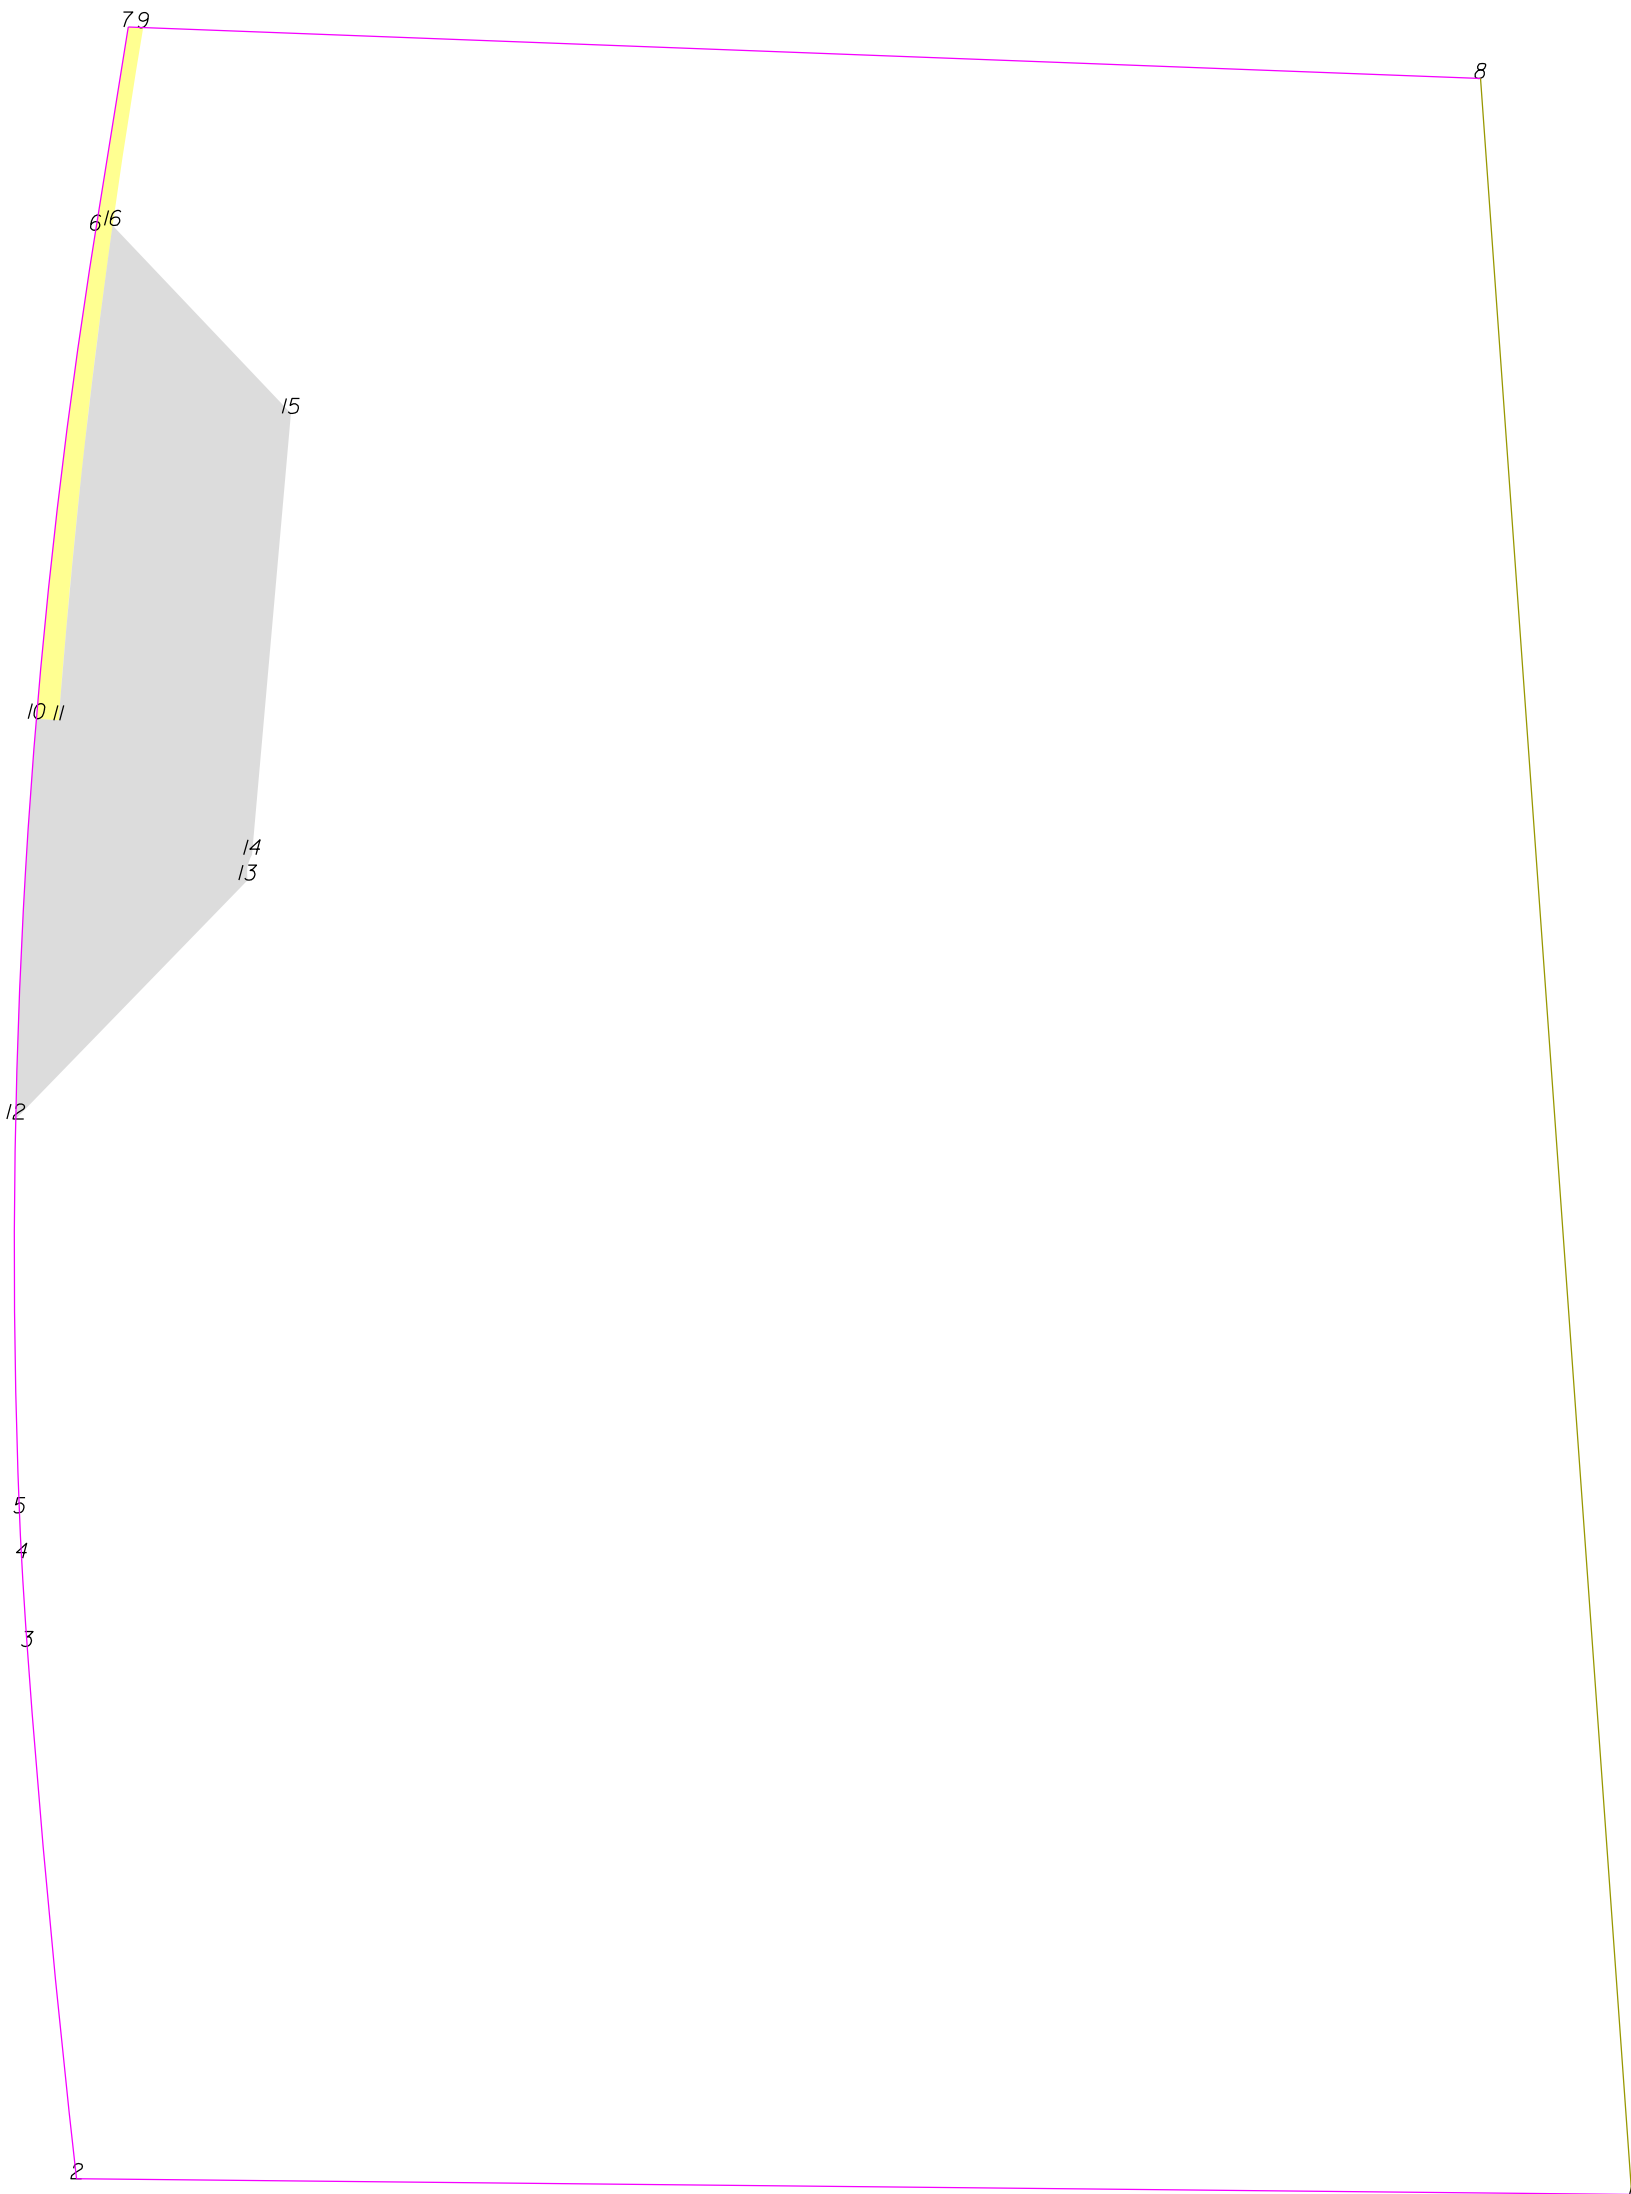

THIS MAP IS NOT A CERTIFIED SURVEY AND HAS NOT BEEN REVIEWED BY A LOCAL GOVERNMENT AGENCY FOR COMPLIANCE WITH ANY APPLICABLE LAND DEVELOPMENT REGULATIONS. THE PROPERTY SHOWN ON THIS MAP WAS LOCATED FOR THE NORTH CAROLINA DEPARTMENT OF TRANSPORTATION FOR HIGHWAY DESIGN PURPOSES. SOME ERROR MAY EXIST BETWEEN THE GRAPHICAL AND ACTUAL GROUND LOCATIONS OF PROPERTY LINES. THIS MAP IS TO BE USED AS A GRAPHICAL REPRESENTATION OF THE NCDOT'S INTENT TO ACQUIRE PROPERTY FOR RIGHT OF WAY PURPOSES, AND IN NO WAY REPRESENTS AN ACTUAL BOUNDARY SURVEY OF THIS PROPERTY.

NORTH CAROLINA DEPARTMENT OF TRANSPORTATION	
RIGHT OF WAY BRANCH	
WESTMORELAND PLACE, LLC	02-22-2023
PARCEL * 033	S:\CADD\U4758\DDRAFT\U4758_dee
DB 850I PG 1140	UNKNOWN SCALE

	SQR FT	ACRES	SQR M	HECTARES
TCE Right	1338.092	0.031	124.313	0.012
FROM - TO	DISTANCE (FT/M)	BEARING	RADIUS (FT/M)	CURVE LENGTH (FT/M)
-L- Sta 95+00 - 9	330.354	100.692	N 16°17'46.9" E	
9 - 7	4.883	1.488	N 87°49'30.9" W	
7 - 6	66.420	20.245	S 9°5'13.1" W	
6 - 10	159.012	48.467	S 6°54'43.4" W	2095.000 638.557 159.050 48.479
10 - 11	7.225	2.202	S 85°38'23.6" E	
11 - 9	225.466	68.722	N 6°57'18.1" E	2490.000 758.954 225.543 68.746

	SQR FT	ACRES	SQR M	HECTARES
TDE Right	15126.595	0.347	1405.312	0.141
FROM - TO	DISTANCE (FT/M)	BEARING	RADIUS (FT/M)	CURVE LENGTH (FT/M)
-L- Sta 95+00 - 10	110.405	33.652	N 31°48'32.8" E	
10 - 12	129.569	39.493	S 2°57'54.3" W	2095.000 638.557 129.589 39.499
12 - 13	107.626	32.805	N 44°9'56.7" E	
13 - 14	8.317	2.535	N 9°11'4.3" E	12.000 3.658 8.493 2.589
14 - 15	143.148	43.632	N 5°3'3.7" E	
15 - 16	83.709	25.515	N 43°28'49.3" W	
16 - 11	160.845	49.026	S 6°12'39.5" W	2490.000 758.954 160.873 49.034
11 - 10	7.225	2.202	N 85°38'23.6" W	

TYPE	COUNT	SQR FEET	ACRES
Parcel	1	336352.484	7.722
TCE Right	1	1338.092	0.031
TDE Right	1	15126.595	0.347
ROW Left	0	0.000	0.000
ROW Right	0	0.000	0.000
PDE Left	0	0.000	0.000
PDE Right	0	0.000	0.000
TDE Left	0	0.000	0.000
TCE Left	0	0.000	0.000
PUE Left	0	0.000	0.000
PUE Right	0	0.000	0.000
TSE Left	0	0.000	0.000
TSE Right	0	0.000	0.000
DUE Left	0	0.000	0.000
DUE Right	0	0.000	0.000
DTE Left	0	0.000	0.000
DTE Right	0	0.000	0.000
AUE_Left	0	0.000	0.000
AUE_Right	0	0.000	0.000
PCE Left	0	0.000	0.000
PCE Right	0	0.000	0.000
TUE Left	0	0.000	0.000
TUE Right	0	0.000	0.000
REM Left	0	0.000	0.000
REM Right	0	0.000	0.000
Other Left	0	0.000	0.000
Other Right	0	0.000	0.000
PE Left	0	0.000	0.000
PE Right	0	0.000	0.000

THIS MAP IS NOT A CERTIFIED SURVEY AND HAS NOT BEEN REVIEWED BY A LOCAL GOVERNMENT AGENCY FOR COMPLIANCE WITH ANY APPLICABLE LAND DEVELOPMENT REGULATIONS. THE PROPERTY SHOWN ON THIS MAP WAS LOCATED FOR THE NORTH CAROLINA DEPARTMENT OF TRANSPORTATION FOR HIGHWAY DESIGN PURPOSES. SOME ERROR MAY EXIST BETWEEN THE GRAPHICAL AND ACTUAL GROUND LOCATIONS OF PROPERTY LINES. THIS MAP IS TO BE USED AS A GRAPHICAL REPRESENTATION OF THE NCDOT'S INTENT TO ACQUIRE PROPERTY FOR RIGHT OF WAY PURPOSES, AND IN NO WAY REPRESENTS AN ACTUAL BOUNDARY SURVEY OF THIS PROPERTY.

NORTH CAROLINA DEPARTMENT OF TRANSPORTATION	
RIGHT OF WAY BRANCH	
WESTMORELAND PLACE,LLC	02-22-2023
PARCEL * 033	S:\CADD\U4758\DDRAFT\U4758_dee
DB 8501 PG 1140	UNKNOWN SCALE


	SQR FT	ACRES	SQR M	HECTARES
TCE Right	849.362	0.019	78.909	0.008
FROM - TO	DISTANCE (FT/M)	BEARING	RADIUS (FT/M)	CURVE LENGTH (FT/M)
-L- Sta 95+00 - 3	263.314	80.258	N 17°14'39.7" E	
3 - 4	61.266	18.674	S 8°29'56.2" W	2024.040
4 - 12	17.252	5.259	S 17°55'29.5" E	20.000
12 - 13	143.813	43.834	N 7°25'55.1" E	
13 - 2	4.015	1.224	N 87°49'30.9" W	
2 - 3	66.635	20.311	S 9°21'58.0" W	

	SQR FT	ACRES	SQR M	HECTARES
TCE Right	549.714	0.013	51.070	0.005
FROM - TO	DISTANCE (FT/M)	BEARING	RADIUS (FT/M)	CURVE LENGTH (FT/M)
-L- Sta 95+00 - 14	136.560	41.624	N 31°17'2.6" E	
14 - 7	0.471	0.143	S 65°58'13.7" W	20.000
7 - 8	20.054	6.112	S 35°9'37.9" W	20.000
8 - 9	6.580	2.006	S 4°57'9.0" W	2024.040
9 - 15	61.476	18.738	S 7°30'55.0" E	
15 - 14	84.236	25.675	N 3°4'38.5" E	

TYPE	COUNT	SQR FEET	ACRES
Parcel	2	165009.516	3.788
TCE Right	2	1399.077	0.032
ROW Left	0	0.000	0.000
ROW Right	0	0.000	0.000
PDE Left	0	0.000	0.000
PDE Right	0	0.000	0.000
TDE Left	0	0.000	0.000
TDE Right	0	0.000	0.000
TCE Left	0	0.000	0.000
PUE Left	0	0.000	0.000
PUE Right	0	0.000	0.000
TSE Left	0	0.000	0.000
TSE Right	0	0.000	0.000
DUE Left	0	0.000	0.000
DUE Right	0	0.000	0.000
DTE Left	0	0.000	0.000
DTE Right	0	0.000	0.000
AUE_Left	0	0.000	0.000
AUE_Right	0	0.000	0.000
PCE Left	0	0.000	0.000
PCE Right	0	0.000	0.000
TUE Left	0	0.000	0.000
TUE Right	0	0.000	0.000
REM Left	0	0.000	0.000
REM Right	0	0.000	0.000
Other Left	0	0.000	0.000
Other Right	0	0.000	0.000
PE Left	0	0.000	0.000
PE Right	0	0.000	0.000

THIS MAP IS NOT A CERTIFIED SURVEY AND HAS NOT BEEN REVIEWED BY A LOCAL GOVERNMENT AGENCY FOR COMPLIANCE WITH ANY APPLICABLE LAND DEVELOPMENT REGULATIONS. THE PROPERTY SHOWN ON THIS MAP WAS LOCATED FOR THE NORTH CAROLINA DEPARTMENT OF TRANSPORTATION FOR HIGHWAY DESIGN PURPOSES. SOME ERROR MAY EXIST BETWEEN THE GRAPHICAL AND ACTUAL GROUND LOCATIONS OF PROPERTY LINES. THIS MAP IS TO BE USED AS A GRAPHICAL REPRESENTATION OF THE NCDOT'S INTENT TO ACQUIRE PROPERTY FOR RIGHT OF WAY PURPOSES, AND IN NO WAY REPRESENTS AN ACTUAL BOUNDARY SURVEY OF THIS PROPERTY.

NORTH CAROLINA DEPARTMENT OF TRANSPORTATION	
RIGHT OF WAY BRANCH	
WESTMORELAND PLACE,LLC	09-14-2023
PARCEL * 033	S:\CADD\U4758\DDRAFT\U4758_dee
DB 8501 PG 1140	UNKNOWN SCALE

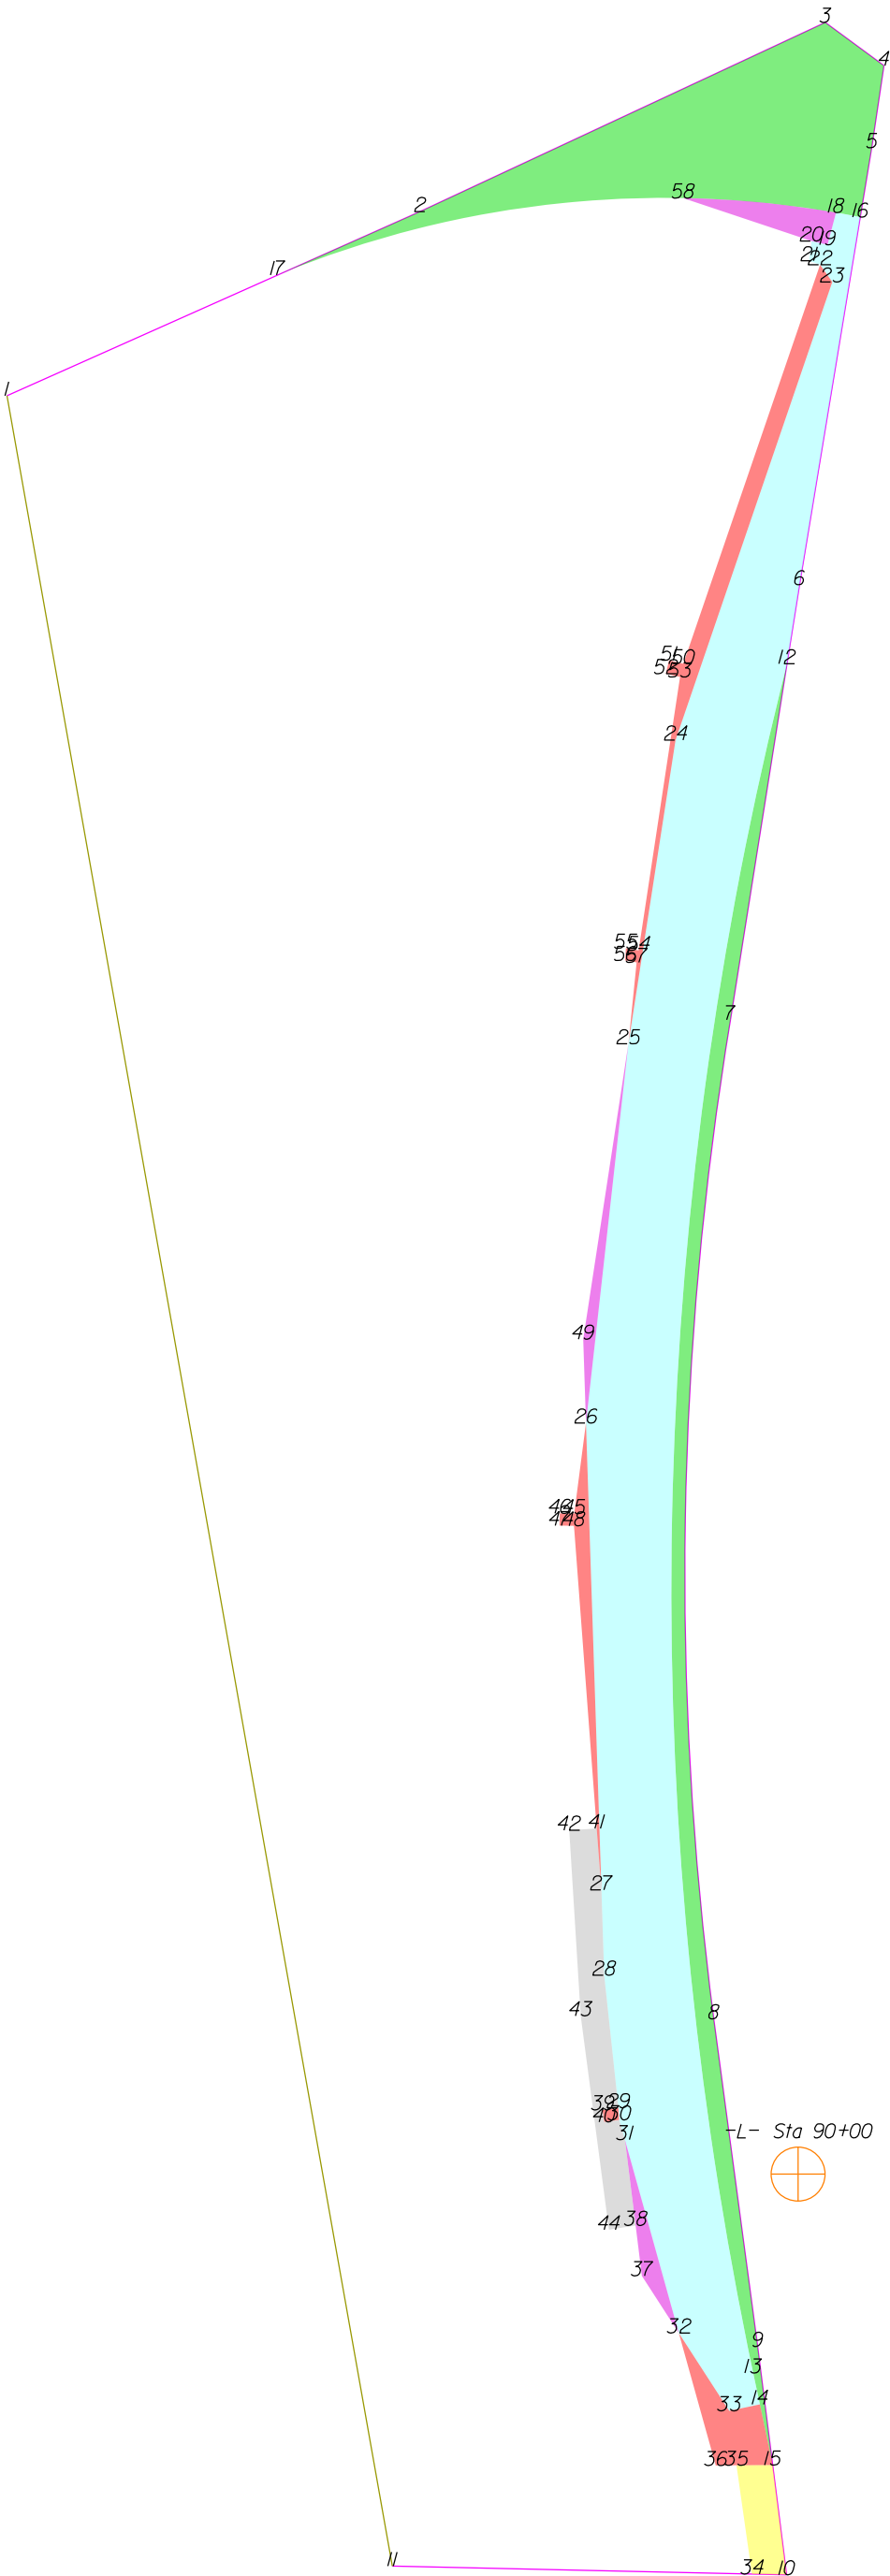

THIS MAP IS NOT A CERTIFIED SURVEY AND HAS NOT BEEN REVIEWED BY A LOCAL GOVERNMENT AGENCY FOR COMPLIANCE WITH ANY APPLICABLE LAND DEVELOPMENT REGULATIONS. THE PROPERTY SHOWN ON THIS MAP WAS LOCATED FOR THE NORTH CAROLINA DEPARTMENT OF TRANSPORTATION FOR HIGHWAY DESIGN PURPOSES. SOME ERROR MAY EXIST BETWEEN THE GRAPHICAL AND ACTUAL GROUND LOCATIONS OF PROPERTY LINES. THIS MAP IS TO BE USED AS A GRAPHICAL REPRESENTATION OF THE NCDOT'S INTENT TO ACQUIRE PROPERTY FOR RIGHT OF WAY PURPOSES, AND IN NO WAY REPRESENTS AN ACTUAL BOUNDARY SURVEY OF THIS PROPERTY.

NORTH CAROLINA DEPARTMENT OF TRANSPORTATION	
RIGHT OF WAY BRANCH	
WESLEYAN EDUCATION CENTER	12-8-2021
PARCEL * 034	S:\CADD\U4758\DDRAFT\U4758_dee
DB 7200 PG 420	UNKNOWN SCALE

	SQR FT	ACRES	SQR M	HECTARES
ROW Left	11582.424	0.266	1076.047	0.108
FROM - TO	DISTANCE (FT/M)	BEARING	RADIUS (FT/M)	CURVE LENGTH (FT/M)
-L- Sta 90+00 - 8	121.896	37.154	N 28°27'45.5" W	
8 - 7	689.489	210.157	N 0°57'12.3" E	2348.460
7 - 12	248.736	75.815	N 9°1'20.3" E	715.812
12 - 13	1179.700	359.573	S 1°8'1.7" W	691.990
13 - 14	22.077	6.729	S 11°57'2.2" E	210.919
14 - 15	42.835	13.056	S 11°57'2.2" E	
15 - 9	82.495	25.145	N 7°14'16.6" W	
9 - 8	228.090	69.522	N 7°36'15.7" W	

	SQR FT	ACRES	SQR M	HECTARES
ROW Left	21481.017	0.493	1995.660	0.200
FROM - TO	DISTANCE (FT/M)	BEARING	RADIUS (FT/M)	CURVE LENGTH (FT/M)
-L- Sta 90+00 - 16	1351.145	411.830	N 1°49'17.7" E	
16 - 5	48.616	14.818	N 9°22'43.3" E	
5 - 4	57.240	17.447	N 8°27'46.3" E	
4 - 3	50.300	15.331	N 53°39'8.7" W	
3 - 2	308.500	94.031	S 64°58'37.3" W	
2 - 17	107.673	32.819	S 65°57'33.3" W	
17 - 16	404.025	123.147	N 84°19'26.3" E	695.000
				211.836
				409.942
				124.950

	SQR FT	ACRES	SQR M	HECTARES
DUE Left	77744.447	1.785	7222.724	0.722
FROM - TO	DISTANCE (FT/M)	BEARING	RADIUS (FT/M)	CURVE LENGTH (FT/M)
-L- Sta 90+00 - 12	1042.242	317.676	N 0°25'7.0" W	
12 - 6	55.274	16.847	N 9°1'20.3" E	
6 - 16	257.094	78.362	N 9°22'43.3" E	
16 - 18	17.070	5.203	N 79°28'54.8" W	695.000
18 - 19	23.014	7.015	S 14°51'45.3" W	211.836
19 - 20	11.285	3.440	N 76°9'15.3" W	17.071
20 - 21	13.776	4.199	S 6°45'3.8" W	5.203
21 - 22	8.000	2.438	S 69°54'41.9" E	
22 - 23	14.615	4.455	S 35°11'45.2" E	
23 - 24	333.983	101.798	S 18°52'57.6" W	
24 - 25	212.184	64.674	S 8°49'7.8" W	
25 - 26	263.343	80.267	S 6°23'59.2" W	
26 - 27	322.370	98.258	S 1°53'52.4" E	
27 - 28	58.818	17.928	S 1°53'52.4" E	
28 - 29	91.987	28.038	S 6°4'18.6" E	
29 - 30	8.380	2.554	S 4°21'8.4" E	
30 - 31	14.265	4.348	S 15°37'38.3" E	
31 - 32	138.467	42.205	S 15°37'38.3" E	
32 - 33	63.980	19.501	S 32°56'42.6" E	
33 - 14	21.500	6.553	N 78°2'57.8" E	
14 - 13	22.077	6.729	N 11°57'2.2" W	
13 - 12	1179.700	359.573	N 1°8'1.7" E	2605.500
				794.158
				1190.017
				362.718

	SQR FT	ACRES	SQR M	HECTARES
TCE Left	1838.209	0.042	170.776	0.017
FROM - TO	DISTANCE (FT/M)	BEARING	RADIUS (FT/M)	CURVE LENGTH (FT/M)
-L- Sta 90+00 - 34	277.731	84.653	S 6°34'2.5" W	
34 - 10	23.864	7.274	S 88°44'43.4" E	
10 - 15	76.279	23.250	N 7°14'16.6" W	
15 - 35	25.002	7.621	S 89°33'7.7" W	
35 - 34	75.721	23.080	S 8°9'52.3" E	

	SQR FT	ACRES	SQR M	HECTARES
PUE Left	2109.702	0.048	195.999	0.020
FROM - TO	DISTANCE (FT/M)	BEARING	RADIUS (FT/M)	CURVE LENGTH (FT/M)
-L- Sta 90+00 - 15	201.522	61.424	S 4°59'11.6" W	
15 - 14	42.835	13.056	N 11°57'2.2" W	
14 - 33	21.500	6.553	S 78°2'57.8" W	
33 - 32	63.980	19.501	N 32°56'42.6" W	
32 - 36	94.918	28.931	S 15°31'41.5" E	
36 - 35	14.287	4.355	N 89°33'7.7" E	
35 - 15	25.002	7.621	N 89°33'7.7" E	

	SQR FT	ACRES	SQR M	HECTARES
PDE Left	968.181	0.022	89.947	0.009
FROM - TO	DISTANCE (FT/M)	BEARING	RADIUS (FT/M)	CURVE LENGTH (FT/M)
-L- Sta 90+00 - 37	128.606	39.199	S 56°55'22.7" W	
37 - 32	46.979	14.319	S 32°56'42.6" E	
32 - 31	138.467	42.205	N 15°37'38.3" W	
31 - 38	59.578	18.160	S 7°7'53.3" E	
38 - 37	35.078	10.692	S 7°7'53.3" E	

	SQR FT	ACRES	SQR M	HECTARES
PUE Left	90.102	0.002	8.371	0.001
FROM - TO	DISTANCE (FT/M)	BEARING	RADIUS (FT/M)	CURVE LENGTH (FT/M)
-L- Sta 90+00 - 29	132.192	40.292	N 69°42'57.0" W	
29 - 39	11.000	3.353	S 82°19'0.3" W	
39 - 40	8.398	2.560	S 7°46'23.2" E	

THIS MAP IS NOT A CERTIFIED SURVEY AND HAS NOT BEEN REVIEWED BY A LOCAL GOVERNMENT AGENCY FOR COMPLIANCE WITH ANY APPLICABLE LAND DEVELOPMENT REGULATIONS. THE PROPERTY SHOWN ON THIS MAP WAS LOCATED FOR THE NORTH CAROLINA DEPARTMENT OF TRANSPORTATION FOR HIGHWAY DESIGN PURPOSES. SOME ERROR MAY EXIST BETWEEN THE GRAPHICAL AND ACTUAL GROUND LOCATIONS OF PROPERTY LINES. THIS MAP IS TO BE USED AS A GRAPHICAL REPRESENTATION OF THE NCDOT'S INTENT TO ACQUIRE PROPERTY FOR RIGHT OF WAY PURPOSES, AND IN NO WAY REPRESENTS AN ACTUAL BOUNDARY SURVEY OF THIS PROPERTY.

NORTH CAROLINA DEPARTMENT OF TRANSPORTATION	
RIGHT OF WAY BRANCH	
WESLEYAN EDUCATION CENTER	12-8-2021
PARCEL * 034	S:\CADD\U4758\DDRAFT\U4758_dee
DB 7200 PG 420	UNKNOWN SCALE

40 - 30	10.500	3.200	N 82°8'13.2" E				
30 - 29	8.380	2.554	N 4°21'8.4" W				

	SQR FT	ACRES	SQR M	HECTARES
TDE Left	5050.922	0.116	469.248	0.047
FROM - TO	DISTANCE (FT/M)	BEARING	RADIUS (FT/M)	CURVE LENGTH (FT/M)
-L- Sta 90+00 - 40	138.528	42.224	N 74°55'19.3" W	
40 - 39	8.398	2.560	N 7°46'23.2" W	
39 - 29	11.000	3.353	N 82°19'0.3" E	
29 - 28	91.987	28.038	N 6°4'18.6" W	
28 - 27	58.818	17.928	N 1°53'52.4" W	
27 - 41	42.559	12.972	N 4°17'43.8" W	
41 - 42	19.028	5.800	S 86°28'24.6" W	
42 - 43	128.362	39.125	S 3°33'29.8" E	
43 - 44	148.948	45.399	S 7°28'22.3" E	
44 - 38	18.648	5.684	N 80°33'10.6" E	
38 - 31	59.578	18.160	N 7°7'53.3" W	
31 - 30	14.265	4.348	N 15°37'38.3" W	
30 - 40	10.500	3.200	S 82°8'13.2" W	

	SQR FT	ACRES	SQR M	HECTARES
PUE Left	1812.210	0.042	168.361	0.017
FROM - TO	DISTANCE (FT/M)	BEARING	RADIUS (FT/M)	CURVE LENGTH (FT/M)
-L- Sta 90+00 - 27	238.445	72.678	N 34°40'46.3" W	
27 - 26	322.370	98.258	N 1°53'52.4" W	
26 - 45	63.021	19.209	S 7°20'1.5" W	
45 - 46	10.000	3.048	N 88°51'10.6" W	
46 - 47	8.417	2.566	S 1°3'25.8" W	
47 - 48	10.000	3.048	S 89°1'57.7" E	
48 - 41	209.451	63.841	S 4°17'43.8" E	
41 - 27	42.559	12.972	S 4°17'43.8" E	

	SQR FT	ACRES	SQR M	HECTARES
PDE Left	1100.016	0.025	102.195	0.010
FROM - TO	DISTANCE (FT/M)	BEARING	RADIUS (FT/M)	CURVE LENGTH (FT/M)
-L- Sta 90+00 - 25	788.705	240.398	N 8°31'50.1" W	
25 - 49	206.230	62.859	S 8°43'17.1" W	
49 - 26	57.889	17.644	S 1°53'52.4" E	
26 - 25	263.343	80.267	N 6°23'59.2" E	

	SQR FT	ACRES	SQR M	HECTARES
PUE Left	4609.163	0.106	428.207	0.043
FROM - TO	DISTANCE (FT/M)	BEARING	RADIUS (FT/M)	CURVE LENGTH (FT/M)
-L- Sta 90+00 - 23	1305.878	398.032	N 1°2'11.5" E	
23 - 22	14.615	4.455	N 35°11'45.2" W	
22 - 50	291.110	88.730	S 18°55'51.0" W	
50 - 51	10.000	3.048	N 76°9'28.8" W	
51 - 52	9.476	2.888	S 13°44'27.2" W	
52 - 53	10.000	3.048	S 76°21'36.8" E	
53 - 54	190.786	58.152	S 8°35'33.0" W	
54 - 55	9.000	2.743	N 80°26'58.5" W	
55 - 56	8.447	2.575	S 2°39'41.5" W	
56 - 57	8.000	2.438	S 80°37'45.6" E	
57 - 25	56.482	17.216	S 5°43'10.3" W	
25 - 24	212.184	64.674	N 8°49'7.8" E	
24 - 23	333.983	101.798	N 18°52'57.6" E	

	SQR FT	ACRES	SQR M	HECTARES
PDE Left	1388.404	0.032	128.987	0.013
FROM - TO	DISTANCE (FT/M)	BEARING	RADIUS (FT/M)	CURVE LENGTH (FT/M)
-L- Sta 90+00 - 58	1365.934	416.338	N 3°19'46.5" W	
58 - 20	93.448	28.483	S 71°32'14.9" E	
20 - 19	11.285	3.440	S 76°9'15.3" E	
19 - 18	23.014	7.015	N 14°51'45.3" E	
18 - 58	105.976	32.302	N 84°33'29.2" W	


THIS MAP IS NOT A CERTIFIED SURVEY AND HAS NOT BEEN REVIEWED BY A LOCAL GOVERNMENT AGENCY FOR COMPLIANCE WITH ANY APPLICABLE LAND DEVELOPMENT REGULATIONS. THE PROPERTY SHOWN ON THIS MAP WAS LOCATED FOR THE NORTH CAROLINA DEPARTMENT OF TRANSPORTATION FOR HIGHWAY DESIGN PURPOSES. SOME ERROR MAY EXIST BETWEEN THE GRAPHICAL AND ACTUAL GROUND LOCATIONS OF PROPERTY LINES. THIS MAP IS TO BE USED AS A GRAPHICAL REPRESENTATION OF THE NCDOT'S INTENT TO ACQUIRE PROPERTY FOR RIGHT OF WAY PURPOSES, AND IN NO WAY REPRESENTS AN ACTUAL BOUNDARY SURVEY OF THIS PROPERTY.

NORTH CAROLINA DEPARTMENT OF TRANSPORTATION	
RIGHT OF WAY BRANCH	
WESLEYAN EDUCATION CENTER	12-8-2021
PARCEL * 034	S:\CADD\U4758\DDRAFT\U4758_dee
DB 7200 PG 420	UNKNOWN SCALE

TYPE	COUNT	SQR FEET	ACRES
Parcel	1	631200.368	14.490
ROW Left	2	33063.441	0.759
DUE Left	1	77744.447	1.785
TCE Left	1	1838.209	0.042
PUE Left	4	8621.177	0.198
PDE Left	3	3456.600	0.079
TDE Left	1	5050.922	0.116
ROW Right	0	0.000	0.000
PDE Right	0	0.000	0.000
TDE Right	0	0.000	0.000
TCE Right	0	0.000	0.000
PUE Right	0	0.000	0.000
TSE Left	0	0.000	0.000
TSE Right	0	0.000	0.000
DUE Right	0	0.000	0.000
DTE Left	0	0.000	0.000
DTE Right	0	0.000	0.000
AUE_Left	0	0.000	0.000
AUE_Right	0	0.000	0.000
PCE Left	0	0.000	0.000
PCE Right	0	0.000	0.000
TUE Left	0	0.000	0.000
TUE Right	0	0.000	0.000
REM Left	0	0.000	0.000
REM Right	0	0.000	0.000
Other Left	0	0.000	0.000
Other Right	0	0.000	0.000
PE Left	0	0.000	0.000
PE Right	0	0.000	0.000

THIS MAP IS NOT A CERTIFIED SURVEY AND HAS NOT BEEN REVIEWED BY A LOCAL GOVERNMENT AGENCY FOR COMPLIANCE WITH ANY APPLICABLE LAND DEVELOPMENT REGULATIONS. THE PROPERTY SHOWN ON THIS MAP WAS LOCATED FOR THE NORTH CAROLINA DEPARTMENT OF TRANSPORTATION FOR HIGHWAY DESIGN PURPOSES. SOME ERROR MAY EXIST BETWEEN THE GRAPHICAL AND ACTUAL GROUND LOCATIONS OF PROPERTY LINES. THIS MAP IS TO BE USED AS A GRAPHICAL REPRESENTATION OF THE NCDOT'S INTENT TO ACQUIRE PROPERTY FOR RIGHT OF WAY PURPOSES, AND IN NO WAY REPRESENTS AN ACTUAL BOUNDARY SURVEY OF THIS PROPERTY.

NORTH CAROLINA DEPARTMENT OF TRANSPORTATION	
RIGHT OF WAY BRANCH	
WESLEYAN EDUCATION CENTER	12-8-2021
PARCEL * 034	S:\CADD\U4758\DDRAFT\U4758_dee
DB 7200 PG 420	UNKNOWN SCALE

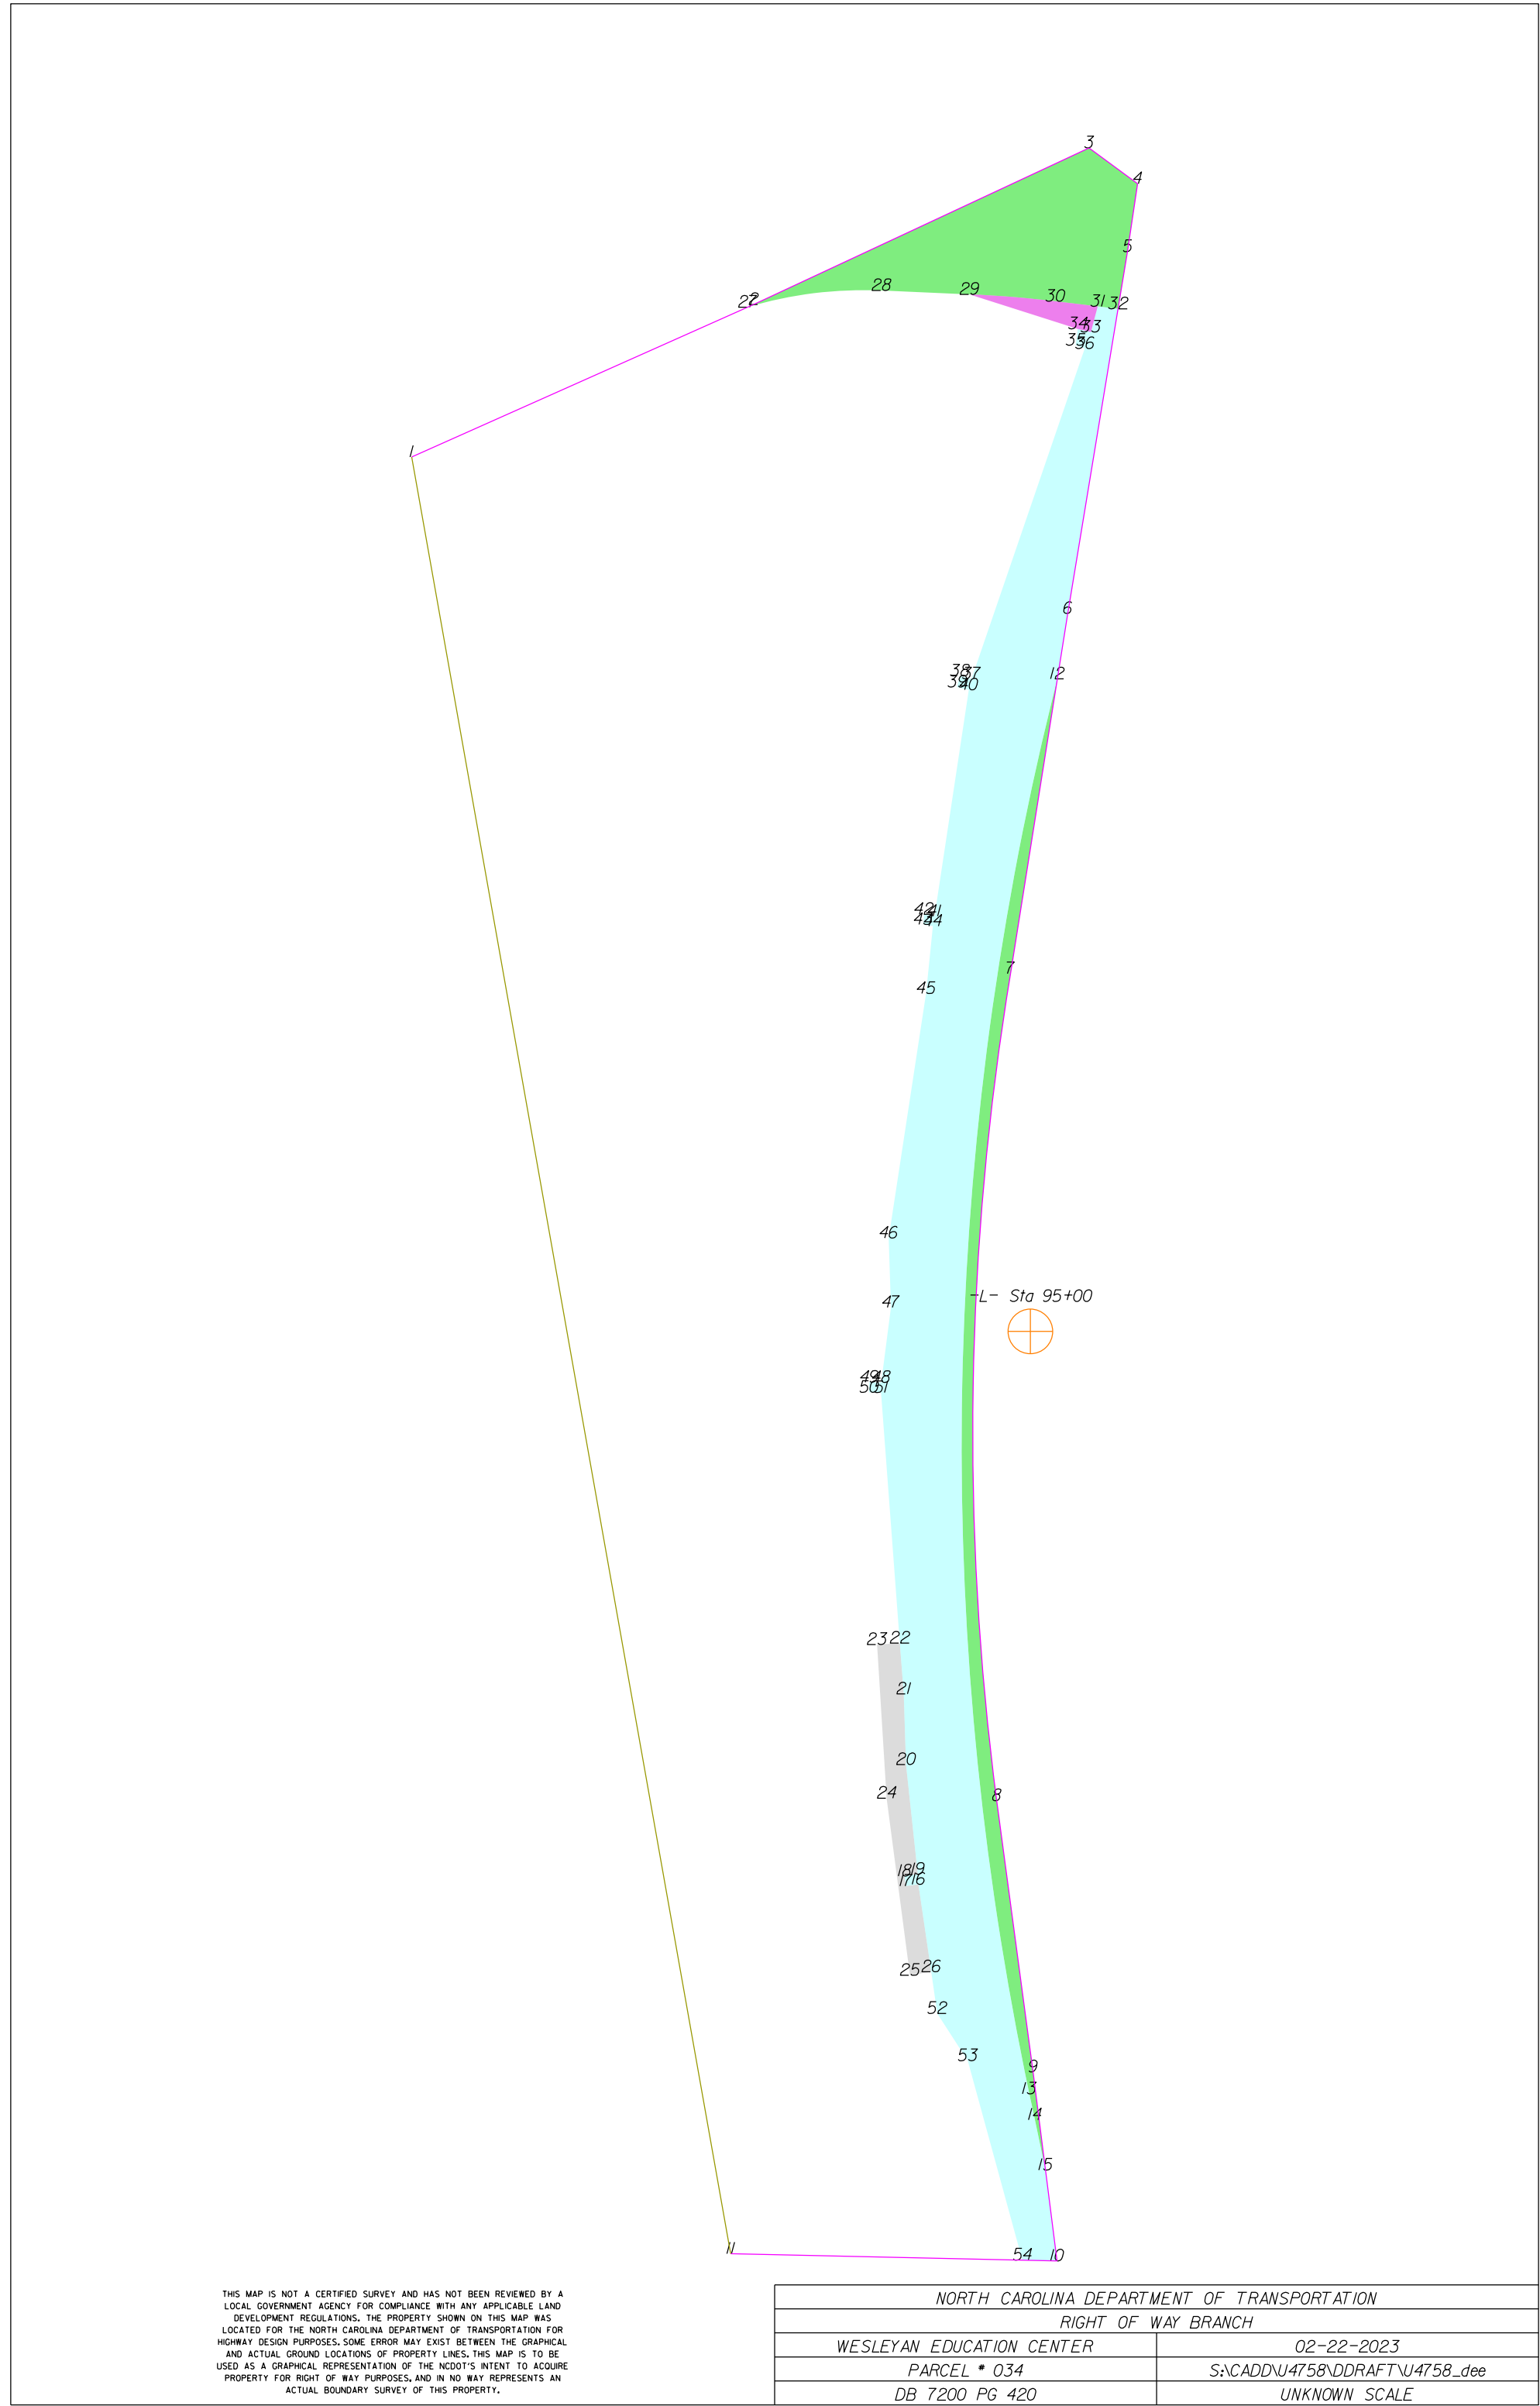

	SQR FT	ACRES	SQR M	HECTARES
ROW Left	11582.424	0.266	1076.047	0.108
FROM - TO	DISTANCE (FT/M)	BEARING	RADIUS (FT/M)	CURVE LENGTH (FT/M)
-L- Sta 95+00 - 8	392.127	119.521	S 4°5'27.4" W	
8 - 7	689.489	210.157	N 0°57'12.3" E	2348.460 715.812 691.990 210.919
7 - 12	248.736	75.815	N 9°1'20.3" E	
12 - 13	1179.700	359.573	S 1°8'1.7" W	2605.500 794.158 1190.017 362.718
13 - 14	22.077	6.729	S 11°57'2.2" E	
14 - 15	42.835	13.056	S 11°57'2.2" E	
15 - 9	82.495	25.145	N 7°14'16.6" W	
9 - 8	228.090	69.522	N 7°36'15.7" W	

	SQR FT	ACRES	SQR M	HECTARES
TDE Left	4963.093	0.114	461.088	0.046
FROM - TO	DISTANCE (FT/M)	BEARING	RADIUS (FT/M)	CURVE LENGTH (FT/M)
-L- Sta 95+00 - 16	470.156	143.304	S 11°26'18.2" W	
16 - 17	10.500	3.200	S 82°8'13.2" W	
17 - 18	8.398	2.560	N 7°46'23.2" W	
18 - 19	11.000	3.353	N 82°19'0.3" E	
19 - 20	91.987	28.038	N 6°4'18.6" W	
20 - 21	58.818	17.928	N 1°53'52.4" W	
21 - 22	42.559	12.972	N 4°17'43.8" W	
22 - 23	19.028	5.800	S 86°28'24.6" W	
23 - 24	128.362	39.125	S 3°33'29.8" E	
24 - 25	148.948	45.399	S 7°28'22.3" E	
25 - 26	17.968	5.477	N 80°33'10.6" E	
26 - 16	73.728	22.472	N 8°14'29.3" W	

	SQR FT	ACRES	SQR M	HECTARES
ROW Left	20139.424	0.462	1871.021	0.187
FROM - TO	DISTANCE (FT/M)	BEARING	RADIUS (FT/M)	CURVE LENGTH (FT/M)
-L- Sta 95+00 - 27	885.756	269.979	N 15°25'57.0" W	
27 - 28	112.497	34.289	N 82°56'1.5" E	340.000 103.632 113.017 34.448
28 - 29	73.305	22.344	S 87°32'37.1" E	
29 - 30	71.776	21.877	S 85°21'20.3" E	940.000 286.513 71.794 21.883
30 - 31	35.602	10.852	S 83°10'3.4" E	
31 - 32	17.165	5.232	S 83°10'3.4" E	
32 - 5	48.357	14.739	N 9°22'43.3" E	
5 - 4	57.240	17.447	N 8°27'46.3" E	
4 - 3	50.300	15.331	N 53°39'8.7" W	
3 - 2	308.500	94.031	S 64°58'37.3" W	
2 - 27	5.541	1.689	S 65°57'33.3" W	

	SQR FT	ACRES	SQR M	HECTARES
DUE Left	91117.884	2.092	8465.162	0.847
FROM - TO	DISTANCE (FT/M)	BEARING	RADIUS (FT/M)	CURVE LENGTH (FT/M)
-L- Sta 95+00 - 13	635.545	193.715	S 0°4'32.1" W	
13 - 12	1179.700	359.573	N 1°8'1.7" E	2605.500 794.158 1190.017 362.718
12 - 6	55.274	16.847	N 9°1'20.3" E	
6 - 32	257.353	78.441	N 9°22'43.3" E	
32 - 31	17.165	5.232	N 83°10'3.4" W	
31 - 33	22.167	6.757	S 14°51'45.3" W	
33 - 34	11.285	3.440	N 76°9'15.3" W	
34 - 35	13.776	4.199	S 6°45'3.8" W	
35 - 36	8.000	2.438	S 69°54'41.9" E	
36 - 37	291.110	88.730	S 18°55'51.0" W	
37 - 38	10.000	3.048	N 76°9'28.8" W	
38 - 39	9.476	2.888	S 13°44'27.2" W	
39 - 40	10.000	3.048	S 76°21'36.8" E	
40 - 41	190.786	58.152	S 8°35'33.0" W	
41 - 42	9.000	2.743	N 80°26'58.5" W	
42 - 43	8.447	2.575	S 2°39'41.5" W	
43 - 44	8.000	2.438	S 80°37'45.6" E	
44 - 45	56.482	17.216	S 5°43'10.3" W	
45 - 46	206.230	62.859	S 8°43'17.1" W	
46 - 47	57.889	17.644	S 1°53'52.4" E	
47 - 48	63.021	19.209	S 7°20'1.5" W	
48 - 49	10.000	3.048	N 88°51'10.6" W	
49 - 50	8.417	2.566	S 1°3'25.8" W	
50 - 51	10.000	3.048	S 89°1'57.7" E	
51 - 22	209.451	63.841	S 4°17'43.8" E	
22 - 21	42.559	12.972	S 4°17'43.8" E	
21 - 20	58.818	17.928	S 1°53'52.4" E	
20 - 19	91.987	28.038	S 6°4'18.6" E	
19 - 18	11.000	3.353	S 82°19'0.3" W	
18 - 17	8.398	2.560	S 7°46'23.2" E	
17 - 16	10.500	3.200	N 82°8'13.2" E	
16 - 26	73.728	22.472	S 8°14'29.3" E	
26 - 52	35.057	10.685	S 8°14'29.3" E	
52 - 53	46.979	14.319	S 32°56'42.6" E	
53 - 54	172.242	52.499	S 15°18'17.4" E	
54 - 10	28.852	8.794	S 88°39'33.7" E	
10 - 15	76.270	23.247	N 7°14'16.6" W	
15 - 14	42.835	13.056	N 11°57'2.2" W	
14 - 13	22.077	6.729	N 11°57'2.2" W	

THIS MAP IS NOT A CERTIFIED SURVEY AND HAS NOT BEEN REVIEWED BY A LOCAL GOVERNMENT AGENCY FOR COMPLIANCE WITH ANY APPLICABLE LAND DEVELOPMENT REGULATIONS. THE PROPERTY SHOWN ON THIS MAP WAS LOCATED FOR THE NORTH CAROLINA DEPARTMENT OF TRANSPORTATION FOR HIGHWAY DESIGN PURPOSES. SOME ERROR MAY EXIST BETWEEN THE GRAPHICAL AND ACTUAL GROUND LOCATIONS OF PROPERTY LINES. THIS MAP IS TO BE USED AS A GRAPHICAL REPRESENTATION OF THE NCDOT'S INTENT TO ACQUIRE PROPERTY FOR RIGHT OF WAY PURPOSES, AND IN NO WAY REPRESENTS AN ACTUAL BOUNDARY SURVEY OF THIS PROPERTY.


NORTH CAROLINA DEPARTMENT OF TRANSPORTATION	
RIGHT OF WAY BRANCH	
WESLEYAN EDUCATION CENTER	02-22-2023
PARCEL * 034	S:\CADD\U4758\DDRAFT\U4758_dee
DB 7200 PG 420	UNKNOWN SCALE

	SQR FT	ACRES		SQR M		HECTARES	
PDE Left	1290.997	0.030		119.938		0.012	
FROM - TO		DISTANCE (FT/M)		BEARING		RADIUS (FT/M)	
-L- Sta 95+00 - 30		858.955	261.810	N 1°22'55.8" E			
30 - 29		71.776	21.877	N 85°21'20.3" W		940.000	286.513
29 - 34		94.722	28.871	S 72°19'0.6" E			
34 - 33		11.285	3.440	S 76°9'15.3" E			
33 - 31		22.167	6.757	N 14°51'45.3" E			
31 - 30		35.602	10.852	N 83°10'3.4" W			

TYPE	COUNT	SQR FEET	ACRES
Parcel	1	631200.368	14.490
ROW Left	2	31721.848	0.728
TDE Left	1	4963.093	0.114
DUE Left	1	91117.884	2.092
PDE Left	1	1290.997	0.030
ROW Right	0	0.000	0.000
PDE Right	0	0.000	0.000
TDE Right	0	0.000	0.000
TCE Left	0	0.000	0.000
TCE Right	0	0.000	0.000
PUE Left	0	0.000	0.000
PUE Right	0	0.000	0.000
TSE Left	0	0.000	0.000
TSE Right	0	0.000	0.000
DUE Right	0	0.000	0.000
DTE Left	0	0.000	0.000
DTE Right	0	0.000	0.000
AUE_Left	0	0.000	0.000
AUE_Right	0	0.000	0.000
PCE Left	0	0.000	0.000
PCE Right	0	0.000	0.000
TUE Left	0	0.000	0.000
TUE Right	0	0.000	0.000
REM Left	0	0.000	0.000
REM Right	0	0.000	0.000
Other Left	0	0.000	0.000
Other Right	0	0.000	0.000
PE Left	0	0.000	0.000
PE Right	0	0.000	0.000

THIS MAP IS NOT A CERTIFIED SURVEY AND HAS NOT BEEN REVIEWED BY A LOCAL GOVERNMENT AGENCY FOR COMPLIANCE WITH ANY APPLICABLE LAND DEVELOPMENT REGULATIONS. THE PROPERTY SHOWN ON THIS MAP WAS LOCATED FOR THE NORTH CAROLINA DEPARTMENT OF TRANSPORTATION FOR HIGHWAY DESIGN PURPOSES. SOME ERROR MAY EXIST BETWEEN THE GRAPHICAL AND ACTUAL GROUND LOCATIONS OF PROPERTY LINES. THIS MAP IS TO BE USED AS A GRAPHICAL REPRESENTATION OF THE NCDOT'S INTENT TO ACQUIRE PROPERTY FOR RIGHT OF WAY PURPOSES, AND IN NO WAY REPRESENTS AN ACTUAL BOUNDARY SURVEY OF THIS PROPERTY.

NORTH CAROLINA DEPARTMENT OF TRANSPORTATION	
RIGHT OF WAY BRANCH	
WESLEYAN EDUCATION CENTER	02-22-2023
PARCEL * 034	S:\CADD\U4758\DDRAFT\U4758_dee
DB 7200 PG 420	UNKNOWN SCALE

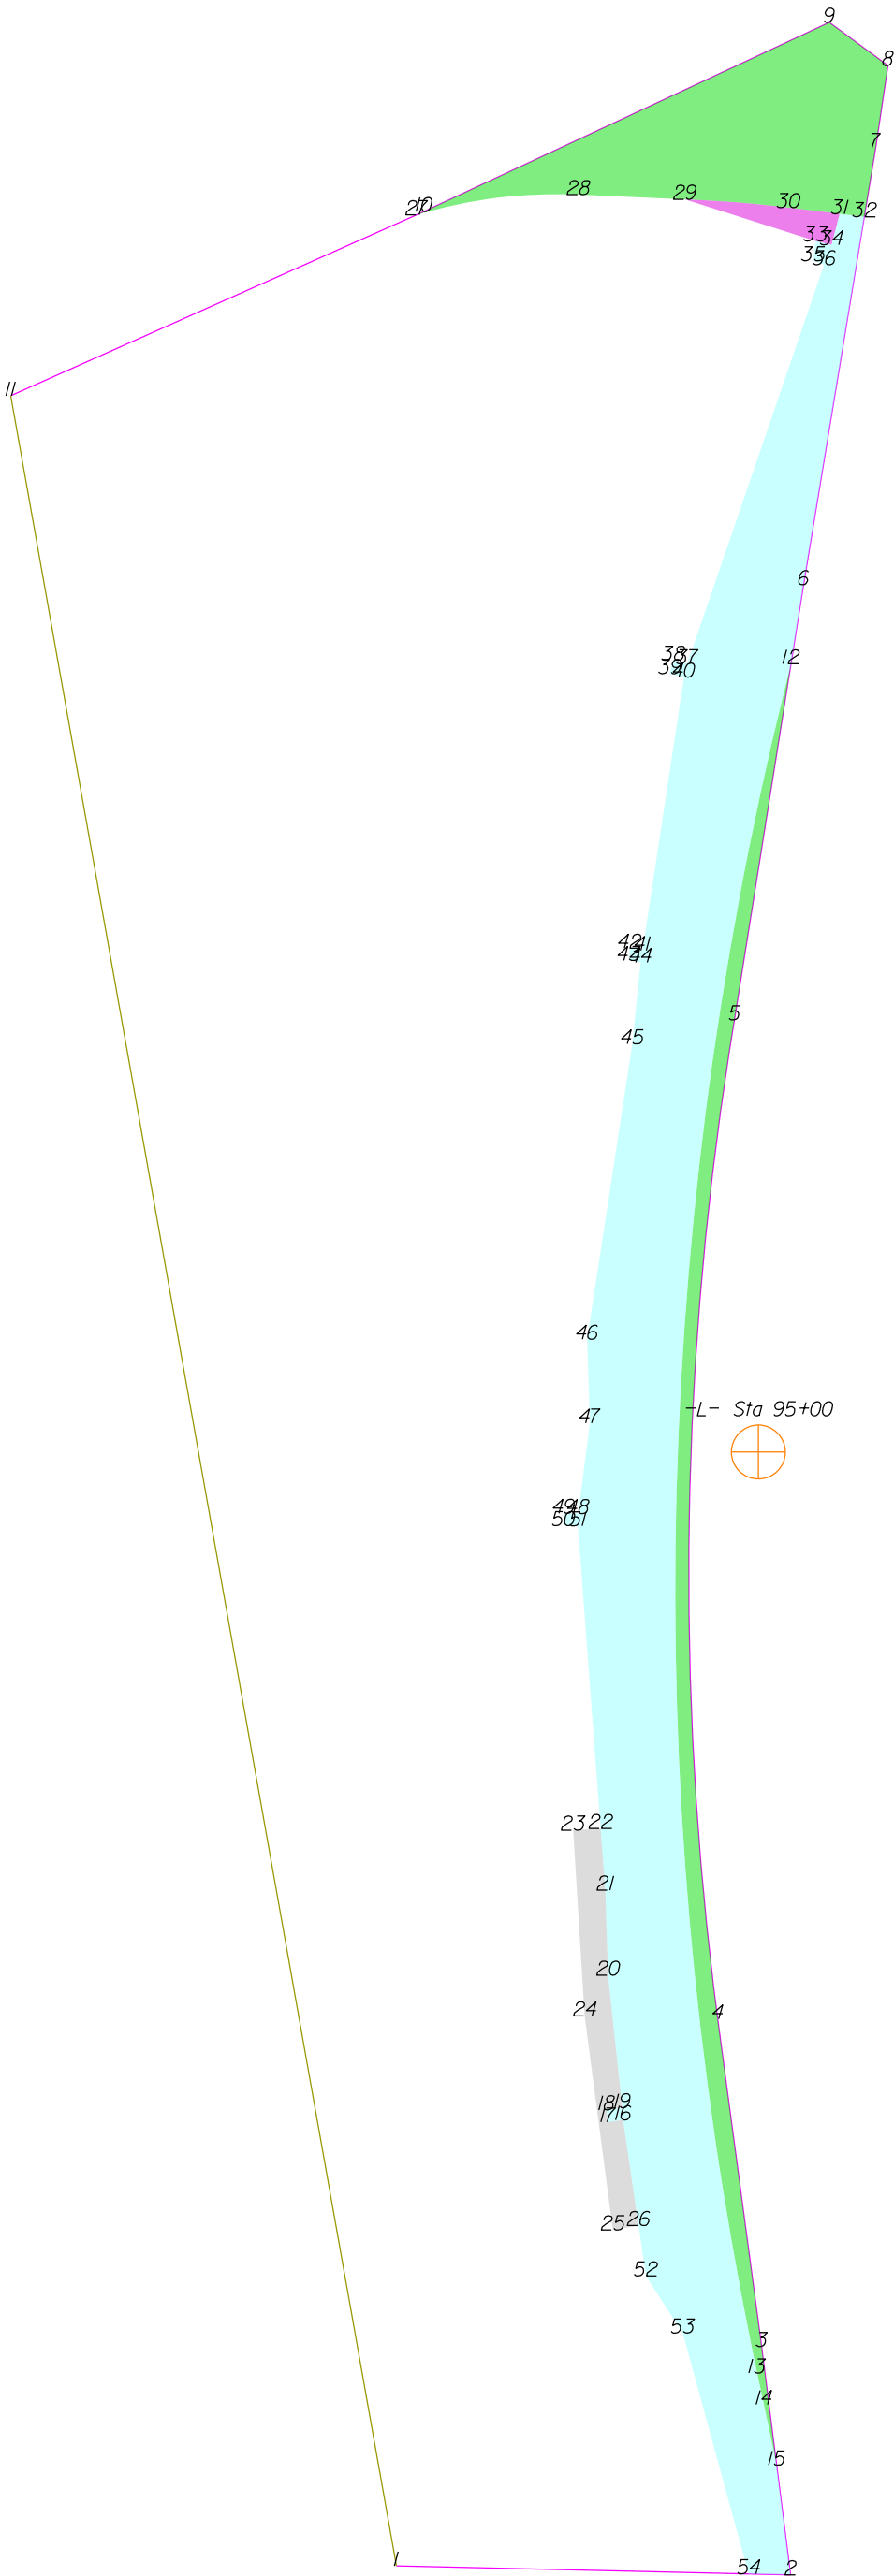

THIS MAP IS NOT A CERTIFIED SURVEY AND HAS NOT BEEN REVIEWED BY A LOCAL GOVERNMENT AGENCY FOR COMPLIANCE WITH ANY APPLICABLE LAND DEVELOPMENT REGULATIONS. THE PROPERTY SHOWN ON THIS MAP WAS LOCATED FOR THE NORTH CAROLINA DEPARTMENT OF TRANSPORTATION FOR HIGHWAY DESIGN PURPOSES. SOME ERROR MAY EXIST BETWEEN THE GRAPHICAL AND ACTUAL GROUND LOCATIONS OF PROPERTY LINES. THIS MAP IS TO BE USED AS A GRAPHICAL REPRESENTATION OF THE NCDOT'S INTENT TO ACQUIRE PROPERTY FOR RIGHT OF WAY PURPOSES, AND IN NO WAY REPRESENTS AN ACTUAL BOUNDARY SURVEY OF THIS PROPERTY.

NORTH CAROLINA DEPARTMENT OF TRANSPORTATION	
RIGHT OF WAY BRANCH	
WESLEYAN EDUCATION CENTER	03-28-2023
PARCEL * 034	S:\CADD\U4758\DDRAFT\U4758_dee
DB 7200 PG 420	UNKNOWN SCALE

	SQR FT	ACRES	SQR M	HECTARES
ROW Left	11582.424	0.266	1076.047	0.108
FROM - TO	DISTANCE (FT/M)	BEARING	RADIUS (FT/M)	CURVE LENGTH (FT/M)
-L- Sta 95+00 - 4	392.127	119.521	S 4°5'27.4" W	
4 - 5	689.489	210.157	N 0°57'12.3" E	2348.460
5 - 12	248.736	75.815	N 9°1'20.3" E	715.812
12 - 13	1179.700	359.573	S 1°8'1.7" W	2605.500
13 - 14	22.077	6.729	S 11°57'2.2" E	794.158
14 - 15	42.835	13.056	S 11°57'2.2" E	1190.017
15 - 3	82.495	25.145	N 7°14'16.6" W	362.718
3 - 4	228.090	69.522	N 7°36'15.7" W	

	SQR FT	ACRES	SQR M	HECTARES
TDE Left	4963.093	0.114	461.088	0.046
FROM - TO	DISTANCE (FT/M)	BEARING	RADIUS (FT/M)	CURVE LENGTH (FT/M)
-L- Sta 95+00 - 16	470.156	143.304	S 11°26'18.2" W	
16 - 17	10.500	3.200	S 82°8'13.2" W	
17 - 18	8.398	2.560	N 7°46'23.2" W	
18 - 19	11.000	3.353	N 82°19'0.3" E	
19 - 20	91.987	28.038	N 6°4'18.6" W	
20 - 21	58.818	17.928	N 1°53'52.4" W	
21 - 22	42.559	12.972	N 4°17'43.8" W	
22 - 23	19.028	5.800	S 86°28'24.6" W	
23 - 24	128.362	39.125	S 3°33'29.8" E	
24 - 25	148.948	45.399	S 7°28'22.3" E	
25 - 26	17.968	5.477	N 80°33'10.6" E	
26 - 16	73.728	22.472	N 8°14'29.3" W	

	SQR FT	ACRES	SQR M	HECTARES
ROW Left	20139.424	0.462	1871.021	0.187
FROM - TO	DISTANCE (FT/M)	BEARING	RADIUS (FT/M)	CURVE LENGTH (FT/M)
-L- Sta 95+00 - 27	885.756	269.979	N 15°25'57.0" W	
27 - 28	112.497	34.289	N 82°56'1.5" E	340.000
28 - 29	73.305	22.344	S 87°32'37.1" E	103.632
29 - 30	71.776	21.877	S 85°21'20.3" E	940.000
30 - 31	35.602	10.852	S 83°10'3.4" E	286.513
31 - 32	17.165	5.232	S 83°10'3.4" E	71.794
32 - 7	48.357	14.739	N 9°22'43.3" E	21.883
7 - 8	57.240	17.447	N 8°27'46.3" E	
8 - 9	50.300	15.331	N 53°39'8.7" W	
9 - 10	308.500	94.031	S 64°58'37.3" W	
10 - 27	5.541	1.689	S 65°57'33.3" W	

	SQR FT	ACRES	SQR M	HECTARES
PDE Left	1290.997	0.030	119.938	0.012
FROM - TO	DISTANCE (FT/M)	BEARING	RADIUS (FT/M)	CURVE LENGTH (FT/M)
-L- Sta 95+00 - 30	858.955	261.810	N 1°22'55.8" E	
30 - 29	71.776	21.877	N 85°21'20.3" W	940.000
29 - 33	94.722	28.871	S 72°19'0.6" E	286.513
33 - 34	11.285	3.440	S 76°9'15.3" E	71.794
34 - 31	22.167	6.757	N 14°51'45.3" E	21.883
31 - 30	35.602	10.852	N 83°10'3.4" W	

	SQR FT	ACRES	SQR M	HECTARES
DUE Left	91117.575	2.092	8465.134	0.847
FROM - TO	DISTANCE (FT/M)	BEARING	RADIUS (FT/M)	CURVE LENGTH (FT/M)
-L- Sta 95+00 - 13	635.545	193.715	S 0°4'32.1" W	
13 - 12	1179.700	359.573	N 1°8'1.7" E	2605.500
12 - 6	55.274	16.847	N 9°1'20.3" E	794.158
6 - 32	257.353	78.441	N 9°22'43.3" E	1190.017
32 - 31	17.165	5.232	N 83°10'3.4" W	362.718
31 - 34	22.167	6.757	S 14°51'45.3" W	
34 - 33	11.285	3.440	N 76°9'15.3" W	
33 - 35	13.776	4.199	S 6°45'3.8" W	
35 - 36	8.000	2.438	S 69°54'41.9" E	
36 - 37	291.110	88.730	S 18°55'51.0" W	
37 - 38	10.000	3.048	N 76°9'28.8" W	
38 - 39	9.476	2.888	S 13°44'27.2" W	
39 - 40	10.000	3.048	S 76°21'36.8" E	
40 - 41	190.786	58.152	S 8°35'33.0" W	
41 - 42	9.000	2.743	N 80°26'58.5" W	
42 - 43	8.447	2.575	S 2°39'41.5" W	
43 - 44	8.000	2.438	S 80°37'45.6" E	
44 - 45	56.482	17.216	S 5°43'10.3" W	
45 - 46	206.230	62.859	S 8°43'17.1" W	
46 - 47	57.889	17.644	S 1°53'52.4" E	
47 - 48	63.021	19.209	S 7°20'1.5" W	
48 - 49	10.000	3.048	N 88°51'10.6" W	
49 - 50	8.417	2.566	S 1°3'25.8" W	
50 - 51	10.000	3.048	S 89°1'57.7" E	
51 - 22	209.451	63.841	S 4°17'43.8" E	
22 - 21	42.559	12.972	S 4°17'43.8" E	
21 - 20	58.818	17.928	S 1°53'52.4" E	
20 - 19	91.987	28.038	S 6°4'18.6" E	
19 - 18	11.000	3.353	S 82°19'0.3" W	
18 - 17	8.398	2.560	S 7°46'23.2" E	

THIS MAP IS NOT A CERTIFIED SURVEY AND HAS NOT BEEN REVIEWED BY A LOCAL GOVERNMENT AGENCY FOR COMPLIANCE WITH ANY APPLICABLE LAND DEVELOPMENT REGULATIONS. THE PROPERTY SHOWN ON THIS MAP WAS LOCATED FOR THE NORTH CAROLINA DEPARTMENT OF TRANSPORTATION FOR HIGHWAY DESIGN PURPOSES. SOME ERROR MAY EXIST BETWEEN THE GRAPHICAL AND ACTUAL GROUND LOCATIONS OF PROPERTY LINES. THIS MAP IS TO BE USED AS A GRAPHICAL REPRESENTATION OF THE NCDOT'S INTENT TO ACQUIRE PROPERTY FOR RIGHT OF WAY PURPOSES, AND IN NO WAY REPRESENTS AN ACTUAL BOUNDARY SURVEY OF THIS PROPERTY.


NORTH CAROLINA DEPARTMENT OF TRANSPORTATION	
RIGHT OF WAY BRANCH	
WESLEYAN EDUCATION CENTER	03-28-2023
PARCEL * 034	S:\CADD\U4758\DDRAFT\U4758_dee
DB 7200 PG 420	UNKNOWN SCALE

17 - 16	10.500	3.200	N 82°8'13.2" E				
16 - 26	73.728	22.472	S 8°14'29.3" E				
26 - 52	35.057	10.685	S 8°14'29.3" E				
52 - 53	46.979	14.319	S 32°56'42.6" E				
53 - 54	172.242	52.499	S 15°18'17.4" E				
54 - 2	28.849	8.793	S 88°42'7.0" E				
2 - 15	76.248	23.240	N 7°14'16.6" W				
15 - 14	42.835	13.056	N 11°57'2.2" W				
14 - 13	22.077	6.729	N 11°57'2.2" W				

TYPE	COUNT	SQR FEET	ACRES
Parcel	1	631065.192	14.487
ROW Left	2	31721.848	0.728
TDE Left	1	4963.093	0.114
PDE Left	1	1290.997	0.030
DUE Left	1	91117.575	2.092
ROW Right	0	0.000	0.000
PDE Right	0	0.000	0.000
TDE Right	0	0.000	0.000
TCE Left	0	0.000	0.000
TCE Right	0	0.000	0.000
PUE Left	0	0.000	0.000
PUE Right	0	0.000	0.000
TSE Left	0	0.000	0.000
TSE Right	0	0.000	0.000
DUE Right	0	0.000	0.000
DTE Left	0	0.000	0.000
DTE Right	0	0.000	0.000
AUE_Left	0	0.000	0.000
AUE_Right	0	0.000	0.000
PCE Left	0	0.000	0.000
PCE Right	0	0.000	0.000
TUE Left	0	0.000	0.000
TUE Right	0	0.000	0.000
REM Left	0	0.000	0.000
REM Right	0	0.000	0.000
Other Left	0	0.000	0.000
Other Right	0	0.000	0.000
PE Left	0	0.000	0.000
PE Right	0	0.000	0.000

THIS MAP IS NOT A CERTIFIED SURVEY AND HAS NOT BEEN REVIEWED BY A LOCAL GOVERNMENT AGENCY FOR COMPLIANCE WITH ANY APPLICABLE LAND DEVELOPMENT REGULATIONS. THE PROPERTY SHOWN ON THIS MAP WAS LOCATED FOR THE NORTH CAROLINA DEPARTMENT OF TRANSPORTATION FOR HIGHWAY DESIGN PURPOSES. SOME ERROR MAY EXIST BETWEEN THE GRAPHICAL AND ACTUAL GROUND LOCATIONS OF PROPERTY LINES. THIS MAP IS TO BE USED AS A GRAPHICAL REPRESENTATION OF THE NCDOT'S INTENT TO ACQUIRE PROPERTY FOR RIGHT OF WAY PURPOSES, AND IN NO WAY REPRESENTS AN ACTUAL BOUNDARY SURVEY OF THIS PROPERTY.

NORTH CAROLINA DEPARTMENT OF TRANSPORTATION	
RIGHT OF WAY BRANCH	
WESLEYAN EDUCATION CENTER	03-28-2023
PARCEL * 034	S:\CADD\U4758\DDRAFT\U4758_dee
DB 7200 PG 420	UNKNOWN SCALE

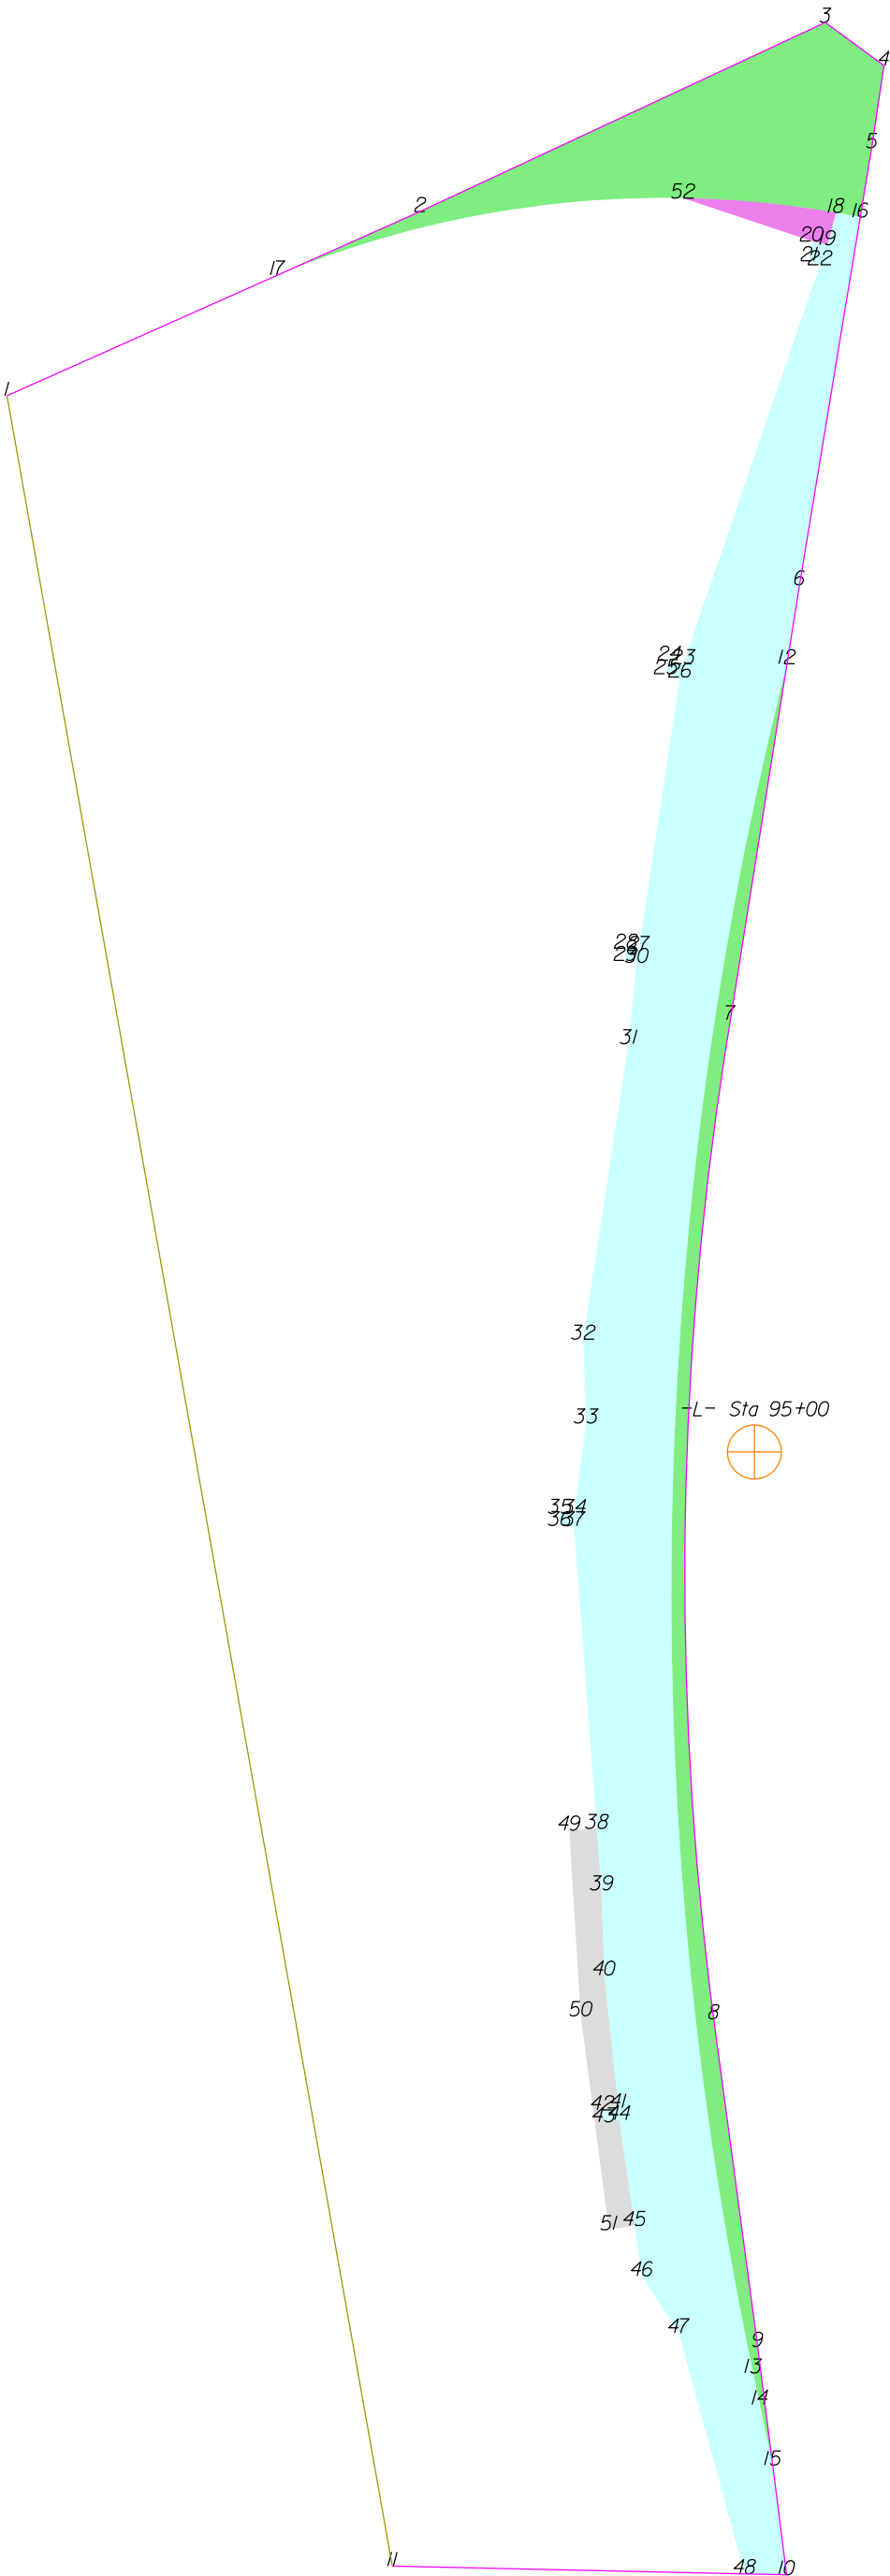

THIS MAP IS NOT A CERTIFIED SURVEY AND HAS NOT BEEN REVIEWED BY A LOCAL GOVERNMENT AGENCY FOR COMPLIANCE WITH ANY APPLICABLE LAND DEVELOPMENT REGULATIONS. THE PROPERTY SHOWN ON THIS MAP WAS LOCATED FOR THE NORTH CAROLINA DEPARTMENT OF TRANSPORTATION FOR HIGHWAY DESIGN PURPOSES. SOME ERROR MAY EXIST BETWEEN THE GRAPHICAL AND ACTUAL GROUND LOCATIONS OF PROPERTY LINES. THIS MAP IS TO BE USED AS A GRAPHICAL REPRESENTATION OF THE NCDOT'S INTENT TO ACQUIRE PROPERTY FOR RIGHT OF WAY PURPOSES, AND IN NO WAY REPRESENTS AN ACTUAL BOUNDARY SURVEY OF THIS PROPERTY.

NORTH CAROLINA DEPARTMENT OF TRANSPORTATION	
RIGHT OF WAY BRANCH	
WESLEYAN EDUCATION CENTER	09-6-2022
PARCEL * 034	S:\CADD\U4758\DDRAFT\U4758_dee
DB 7200 PG 420	UNKNOWN SCALE

	SQR FT	ACRES		SQR M		HECTARES	
ROW Left	11582.424	0.266		1076.047		0.108	
FROM - TO	DISTANCE (FT/M)		BEARING	RADIUS (FT/M)		CURVE LENGTH (FT/M)	
-L- Sta 95+00 - 8	392.127	119.521	S 4°5'27.4" W				
8 - 7	689.489	210.157	N 0°57'12.3" E	2348.460	715.812	691.990	210.919
7 - 12	248.736	75.815	N 9°1'20.3" E				
12 - 13	1179.700	359.573	S 1°8'1.7" W	2605.500	794.158	1190.017	362.718
13 - 14	22.077	6.729	S 11°57'2.2" E				
14 - 15	42.835	13.056	S 11°57'2.2" E				
15 - 9	82.495	25.145	N 7°14'16.6" W				
9 - 8	228.090	69.522	N 7°36'15.7" W				

	SQR FT	ACRES		SQR M		HECTARES	
ROW Left	21481.017	0.493		1995.660		0.200	
FROM - TO	DISTANCE (FT/M)		BEARING	RADIUS (FT/M)		CURVE LENGTH (FT/M)	
-L- Sta 95+00 - 16	855.299	260.696	N 4°54'2.8" E				
16 - 5	48.616	14.818	N 9°22'43.3" E				
5 - 4	57.240	17.447	N 8°27'46.3" E				
4 - 3	50.300	15.331	N 53°39'8.7" W				
3 - 2	308.500	94.031	S 64°58'37.3" W				
2 - 17	107.673	32.819	S 65°57'33.3" W				
17 - 16	404.025	123.147	N 84°19'26.3" E	695.000	211.836	409.942	124.950

	SQR FT	ACRES		SQR M		HECTARES	
DUE Left	91123.460	2.092		8465.680		0.847	
FROM - TO	DISTANCE (FT/M)		BEARING	RADIUS (FT/M)		CURVE LENGTH (FT/M)	
-L- Sta 95+00 - 13	635.545	193.715	S 0°4'32.1" W				
13 - 12	1179.700	359.573	N 1°8'1.7" E	2605.500	794.158	1190.017	362.718
12 - 6	55.274	16.847	N 9°1'20.3" E				
6 - 16	257.094	78.362	N 9°22'43.3" E				
16 - 18	17.070	5.203	N 79°28'54.8" W	695.000	211.836	17.071	5.203
18 - 19	23.014	7.015	S 14°51'45.3" W				
19 - 20	11.285	3.440	N 76°9'15.3" W				
20 - 21	13.776	4.199	S 6°45'3.8" W				
21 - 22	8.000	2.438	S 69°54'41.9" E				
22 - 23	291.110	88.730	S 18°55'51.0" W				
23 - 24	10.000	3.048	N 76°9'28.8" W				
24 - 25	9.476	2.888	S 13°44'27.2" W				
25 - 26	10.000	3.048	S 76°21'36.8" E				
26 - 27	190.786	58.152	S 8°35'33.0" W				
27 - 28	9.000	2.743	N 80°26'58.5" W				
28 - 29	8.447	2.575	S 2°39'41.5" W				
29 - 30	8.000	2.438	S 80°37'45.6" E				
30 - 31	56.482	17.216	S 5°43'10.3" W				
31 - 32	206.230	62.859	S 8°43'17.1" W				
32 - 33	57.889	17.644	S 1°53'52.4" E				
33 - 34	63.021	19.209	S 7°20'1.5" W				
34 - 35	10.000	3.048	N 88°51'10.6" W				
35 - 36	8.417	2.566	S 1°3'25.8" W				
36 - 37	10.000	3.048	S 89°1'57.7" E				
37 - 38	209.451	63.841	S 4°17'43.8" E				
38 - 39	42.559	12.972	S 4°17'43.8" E				
39 - 40	58.818	17.928	S 1°53'52.4" E				
40 - 41	91.987	28.038	S 6°4'18.6" E				
41 - 42	11.000	3.353	S 82°19'0.3" W				
42 - 43	8.398	2.560	S 7°46'23.2" E				
43 - 44	10.500	3.200	N 82°8'13.2" E				
44 - 45	73.728	22.472	S 8°14'29.3" E				
45 - 46	35.057	10.685	S 8°14'29.3" E				
46 - 47	46.979	14.319	S 32°56'42.6" E				
47 - 48	172.242	52.499	S 15°18'17.4" E				
48 - 10	28.852	8.794	S 88°39'33.7" E				
10 - 15	76.270	23.247	N 7°14'16.6" W				
15 - 14	42.835	13.056	N 11°57'2.2" W				
14 - 13	22.077	6.729	N 11°57'2.2" W				

	SQR FT	ACRES		SQR M		HECTARES	
TDE Left	4963.093	0.114		461.088		0.046	
FROM - TO	DISTANCE (FT/M)		BEARING	RADIUS (FT/M)		CURVE LENGTH (FT/M)	
-L- Sta 95+00 - 44	470.156	143.304	S 11°26'18.2" W				
44 - 43	10.500	3.200	S 82°8'13.2" W				
43 - 42	8.398	2.560	N 7°46'23.2" W				
42 - 41	11.000	3.353	N 82°19'0.3" E				
41 - 40	91.987	28.038	N 6°4'18.6" W				
40 - 39	58.818	17.928	N 1°53'52.4" W				
39 - 38	42.559	12.972	N 4°17'43.8" W				
38 - 49	19.028	5.800	S 86°28'24.6" W				
49 - 50	128.362	39.125	S 3°33'29.8" E				
50 - 51	148.948	45.399	S 7°28'22.3" E				
51 - 45	17.968	5.477	N 80°33'10.6" E				
45 - 44	73.728	22.472	N 8°14'29.3" W				

	SQR FT	ACRES		SQR M		HECTARES	
PDE Left	1388.404	0.032		128.987		0.013	
FROM - TO	DISTANCE (FT/M)		BEARING	RADIUS (FT/M)		CURVE LENGTH (FT/M)	
-L- Sta 95+00 - 52	866.737	264.182	N 3°15'18.0" W				

THIS MAP IS NOT A CERTIFIED SURVEY AND HAS NOT BEEN REVIEWED BY A LOCAL GOVERNMENT AGENCY FOR COMPLIANCE WITH ANY APPLICABLE LAND DEVELOPMENT REGULATIONS. THE PROPERTY SHOWN ON THIS MAP WAS LOCATED FOR THE NORTH CAROLINA DEPARTMENT OF TRANSPORTATION FOR HIGHWAY DESIGN PURPOSES. SOME ERROR MAY EXIST BETWEEN THE GRAPHICAL AND ACTUAL GROUND LOCATIONS OF PROPERTY LINES. THIS MAP IS TO BE USED AS A GRAPHICAL REPRESENTATION OF THE NCDOT'S INTENT TO ACQUIRE PROPERTY FOR RIGHT OF WAY PURPOSES, AND IN NO WAY REPRESENTS AN ACTUAL BOUNDARY SURVEY OF THIS PROPERTY.

NORTH CAROLINA DEPARTMENT OF TRANSPORTATION	
RIGHT OF WAY BRANCH	
WESLEYAN EDUCATION CENTER	09-6-2022
PARCEL * 034	S:\CADD\U4758\DDRAFT\U4758_dee
DB 7200 PG 420	UNKNOWN SCALE

52 - 20	93.448	28.483	S 71°32'14.9" E				
20 - 19	11.285	3.440	S 76°9'15.3" E				
19 - 18	23.014	7.015	N 14°51'45.3" E				
18 - 52	105.976	32.302	N 84°33'29.2" W	695.000	211.836	106.079	32.333

TYPE	COUNT	SQR FEET	ACRES
Parcel	1	631200.368	14.490
ROW Left	2	33063.441	0.759
DUE Left	1	91123.460	2.092
TDE Left	1	4963.093	0.114
PDE Left	1	1388.404	0.032
ROW Right	0	0.000	0.000
PDE Right	0	0.000	0.000
TDE Right	0	0.000	0.000
TCE Left	0	0.000	0.000
TCE Right	0	0.000	0.000
PUE Left	0	0.000	0.000
PUE Right	0	0.000	0.000
TSE Left	0	0.000	0.000
TSE Right	0	0.000	0.000
DUE Right	0	0.000	0.000
DTE Left	0	0.000	0.000
DTE Right	0	0.000	0.000
AUE_Left	0	0.000	0.000
AUE_Right	0	0.000	0.000
PCE Left	0	0.000	0.000
PCE Right	0	0.000	0.000
TUE Left	0	0.000	0.000
TUE Right	0	0.000	0.000
REM Left	0	0.000	0.000
REM Right	0	0.000	0.000
Other Left	0	0.000	0.000
Other Right	0	0.000	0.000
PE Left	0	0.000	0.000
PE Right	0	0.000	0.000

THIS MAP IS NOT A CERTIFIED SURVEY AND HAS NOT BEEN REVIEWED BY A LOCAL GOVERNMENT AGENCY FOR COMPLIANCE WITH ANY APPLICABLE LAND DEVELOPMENT REGULATIONS. THE PROPERTY SHOWN ON THIS MAP WAS LOCATED FOR THE NORTH CAROLINA DEPARTMENT OF TRANSPORTATION FOR HIGHWAY DESIGN PURPOSES. SOME ERROR MAY EXIST BETWEEN THE GRAPHICAL AND ACTUAL GROUND LOCATIONS OF PROPERTY LINES. THIS MAP IS TO BE USED AS A GRAPHICAL REPRESENTATION OF THE NCDOT'S INTENT TO ACQUIRE PROPERTY FOR RIGHT OF WAY PURPOSES, AND IN NO WAY REPRESENTS AN ACTUAL BOUNDARY SURVEY OF THIS PROPERTY.

NORTH CAROLINA DEPARTMENT OF TRANSPORTATION	
RIGHT OF WAY BRANCH	
WESLEYAN EDUCATION CENTER	09-6-2022
PARCEL * 034	S:\CADD\U4758\DDRAFT\U4758_dee
DB 7200 PG 420	UNKNOWN SCALE



-L- Sta 99+00



THIS MAP IS NOT A CERTIFIED SURVEY AND HAS NOT BEEN REVIEWED BY A LOCAL GOVERNMENT AGENCY FOR COMPLIANCE WITH ANY APPLICABLE LAND DEVELOPMENT REGULATIONS. THE PROPERTY SHOWN ON THIS MAP WAS LOCATED FOR THE NORTH CAROLINA DEPARTMENT OF TRANSPORTATION FOR HIGHWAY DESIGN PURPOSES. SOME ERROR MAY EXIST BETWEEN THE GRAPHICAL AND ACTUAL GROUND LOCATIONS OF PROPERTY LINES. THIS MAP IS TO BE USED AS A GRAPHICAL REPRESENTATION OF THE NCDOT'S INTENT TO ACQUIRE PROPERTY FOR RIGHT OF WAY PURPOSES, AND IN NO WAY REPRESENTS AN ACTUAL BOUNDARY SURVEY OF THIS PROPERTY.

NORTH CAROLINA DEPARTMENT OF TRANSPORTATION	
RIGHT OF WAY BRANCH	
RANDY L. SHIELDS	12-8-2021
PARCEL * 035	S:\CADD\U4758\DDRAFT\U4758_dee
DB 7807 PG 727	UNKNOWN SCALE


	SQR FT	ACRES		SQR M		HECTARES	
TCE Right	968.490	0.022		89.976		0.009	
FROM - TO	DISTANCE (FT/M)		BEARING	RADIUS (FT/M)		CURVE LENGTH (FT/M)	
-L- Sta 99+00 - 5	120.275	36.660	N 42°14'53.3" E				
5 - 4	10.535	3.211	N 87°47'42.9" W				
4 - 1	151.216	46.091	S 9°18'9.2" W				
1 - 6	3.946	1.203	S 87°49'30.9" E				
6 - 5	152.168	46.381	N 11°45'54.5" E	2490.000	758.954	152.192	46.388

TYPE	COUNT	SQR FEET	ACRES
Parcel	1	52312.233	1.201
TCE Right	1	968.490	0.022
ROW Left	0	0.000	0.000
ROW Right	0	0.000	0.000
PDE Left	0	0.000	0.000
PDE Right	0	0.000	0.000
TDE Left	0	0.000	0.000
TDE Right	0	0.000	0.000
TCE Left	0	0.000	0.000
PUE Left	0	0.000	0.000
PUE Right	0	0.000	0.000
TSE Left	0	0.000	0.000
TSE Right	0	0.000	0.000
DUE Left	0	0.000	0.000
DUE Right	0	0.000	0.000
DTE Left	0	0.000	0.000
DTE Right	0	0.000	0.000
AUE_Left	0	0.000	0.000
AUE_Right	0	0.000	0.000
PCE Left	0	0.000	0.000
PCE Right	0	0.000	0.000
TUE Left	0	0.000	0.000
TUE Right	0	0.000	0.000
REM Left	0	0.000	0.000
REM Right	0	0.000	0.000
Other Left	0	0.000	0.000
Other Right	0	0.000	0.000
PE Left	0	0.000	0.000
PE Right	0	0.000	0.000

THIS MAP IS NOT A CERTIFIED SURVEY AND HAS NOT BEEN REVIEWED BY A LOCAL GOVERNMENT AGENCY FOR COMPLIANCE WITH ANY APPLICABLE LAND DEVELOPMENT REGULATIONS. THE PROPERTY SHOWN ON THIS MAP WAS LOCATED FOR THE NORTH CAROLINA DEPARTMENT OF TRANSPORTATION FOR HIGHWAY DESIGN PURPOSES. SOME ERROR MAY EXIST BETWEEN THE GRAPHICAL AND ACTUAL GROUND LOCATIONS OF PROPERTY LINES. THIS MAP IS TO BE USED AS A GRAPHICAL REPRESENTATION OF THE NCDOT'S INTENT TO ACQUIRE PROPERTY FOR RIGHT OF WAY PURPOSES, AND IN NO WAY REPRESENTS AN ACTUAL BOUNDARY SURVEY OF THIS PROPERTY.

NORTH CAROLINA DEPARTMENT OF TRANSPORTATION	
RIGHT OF WAY BRANCH	
RANDY L. SHIELDS	12-8-2021
PARCEL * 035	S:\CADD\U4758\DDRAFT\U4758_dee
DB 7807 PG 727	UNKNOWN SCALE

-L- Sta 98+00

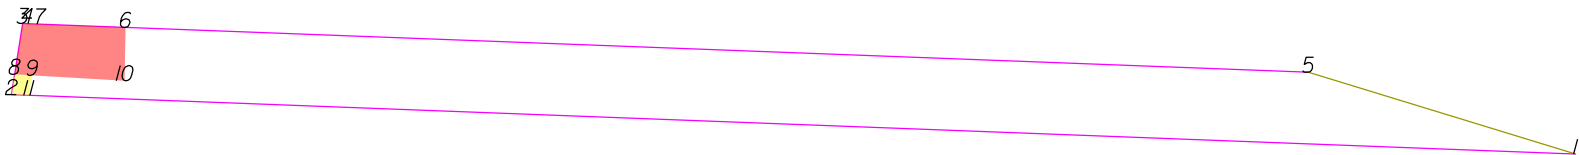

THIS MAP IS NOT A CERTIFIED SURVEY AND HAS NOT BEEN REVIEWED BY A LOCAL GOVERNMENT AGENCY FOR COMPLIANCE WITH ANY APPLICABLE LAND DEVELOPMENT REGULATIONS. THE PROPERTY SHOWN ON THIS MAP WAS LOCATED FOR THE NORTH CAROLINA DEPARTMENT OF TRANSPORTATION FOR HIGHWAY DESIGN PURPOSES. SOME ERROR MAY EXIST BETWEEN THE GRAPHICAL AND ACTUAL GROUND LOCATIONS OF PROPERTY LINES. THIS MAP IS TO BE USED AS A GRAPHICAL REPRESENTATION OF THE NCDOT'S INTENT TO ACQUIRE PROPERTY FOR RIGHT OF WAY PURPOSES, AND IN NO WAY REPRESENTS AN ACTUAL BOUNDARY SURVEY OF THIS PROPERTY.

NORTH CAROLINA DEPARTMENT OF TRANSPORTATION	
RIGHT OF WAY BRANCH	
RANDY L. SHIELDS	09-13-2022
PARCEL # 035A	S:\CADD\U4758\DDRAFT\U4758_dee
DB 8292 PG 2374	UNKNOWN SCALE

	SQR FT	ACRES	SQR M	HECTARES
PUE Right	434.354	0.010	40.353	0.004
FROM - TO	DISTANCE (FT/M)	BEARING	RADIUS (FT/M)	CURVE LENGTH (FT/M)
-L- Sta 98+00 - 6	98.350	29.977	N 67°30'11.8" E	
6 - 7	23.642	7.206	N 87°49'30.9" W	
7 - 4	3.946	1.203	N 87°49'30.9" W	
4 - 3	1.183	0.361	N 87°49'30.9" W	
3 - 8	14.379	4.383	S 9°5'13.1" W	
8 - 9	4.924	1.501	S 86°40'4.3" E	
9 - 10	25.840	7.876	S 86°40'4.3" E	
10 - 6	14.898	4.541	N 1°11'12.7" E	

	SQR FT	ACRES	SQR M	HECTARES
TCE Right	27.838	0.001	2.586	0.000
FROM - TO	DISTANCE (FT/M)	BEARING	RADIUS (FT/M)	CURVE LENGTH (FT/M)
-L- Sta 98+00 - 11	66.483	20.264	N 73°42'35.0" E	
11 - 9	5.670	1.728	N 9°36'54.6" E	2490.000 758.954 5.670 1.728
9 - 8	4.924	1.501	N 86°40'4.3" W	
8 - 2	5.763	1.757	S 9°5'13.1" W	
2 - 11	4.883	1.488	S 87°49'30.9" E	

TYPE	COUNT	SQR FEET	ACRES
Parcel	1	7964.667	0.183
PUE Right	1	434.354	0.010
TCE Right	1	27.838	0.001
ROW Left	0	0.000	0.000
ROW Right	0	0.000	0.000
PDE Left	0	0.000	0.000
PDE Right	0	0.000	0.000
TDE Left	0	0.000	0.000
TDE Right	0	0.000	0.000
TCE Left	0	0.000	0.000
PUE Left	0	0.000	0.000
TSE Left	0	0.000	0.000
TSE Right	0	0.000	0.000
DUE Left	0	0.000	0.000
DUE Right	0	0.000	0.000
DTE Left	0	0.000	0.000
DTE Right	0	0.000	0.000
AUE_Left	0	0.000	0.000
AUE_Right	0	0.000	0.000
PCE Left	0	0.000	0.000
PCE Right	0	0.000	0.000
TUE Left	0	0.000	0.000
TUE Right	0	0.000	0.000
REM Left	0	0.000	0.000
REM Right	0	0.000	0.000
Other Left	0	0.000	0.000
Other Right	0	0.000	0.000
PE Left	0	0.000	0.000
PE Right	0	0.000	0.000

THIS MAP IS NOT A CERTIFIED SURVEY AND HAS NOT BEEN REVIEWED BY A LOCAL GOVERNMENT AGENCY FOR COMPLIANCE WITH ANY APPLICABLE LAND DEVELOPMENT REGULATIONS. THE PROPERTY SHOWN ON THIS MAP WAS LOCATED FOR THE NORTH CAROLINA DEPARTMENT OF TRANSPORTATION FOR HIGHWAY DESIGN PURPOSES. SOME ERROR MAY EXIST BETWEEN THE GRAPHICAL AND ACTUAL GROUND LOCATIONS OF PROPERTY LINES. THIS MAP IS TO BE USED AS A GRAPHICAL REPRESENTATION OF THE NCDOT'S INTENT TO ACQUIRE PROPERTY FOR RIGHT OF WAY PURPOSES, AND IN NO WAY REPRESENTS AN ACTUAL BOUNDARY SURVEY OF THIS PROPERTY.

NORTH CAROLINA DEPARTMENT OF TRANSPORTATION	
RIGHT OF WAY BRANCH	
RANDY L.SHIELDS	09-13-2022
PARCEL # 035A	S:\CADD\U4758\DDRAFT\U4758_dee
DB 8292 PG 2374	UNKNOWN SCALE



-L- Sta 100+00



THIS MAP IS NOT A CERTIFIED SURVEY AND HAS NOT BEEN REVIEWED BY A LOCAL GOVERNMENT AGENCY FOR COMPLIANCE WITH ANY APPLICABLE LAND DEVELOPMENT REGULATIONS. THE PROPERTY SHOWN ON THIS MAP WAS LOCATED FOR THE NORTH CAROLINA DEPARTMENT OF TRANSPORTATION FOR HIGHWAY DESIGN PURPOSES. SOME ERROR MAY EXIST BETWEEN THE GRAPHICAL AND ACTUAL GROUND LOCATIONS OF PROPERTY LINES. THIS MAP IS TO BE USED AS A GRAPHICAL REPRESENTATION OF THE NCDOT'S INTENT TO ACQUIRE PROPERTY FOR RIGHT OF WAY PURPOSES, AND IN NO WAY REPRESENTS AN ACTUAL BOUNDARY SURVEY OF THIS PROPERTY.

NORTH CAROLINA DEPARTMENT OF TRANSPORTATION	
RIGHT OF WAY BRANCH	
CRAIG HOLLOWAY	12-8-2021
PARCEL * 036	S:\CADD\U4758\DDRAFT\U4758_dee
DB 8177 PG 909	UNKNOWN SCALE

	SQR FT	ACRES	SQR M	HECTARES
ROW Right	1042.871	0.024	96.886	0.010
FROM - TO	DISTANCE (FT/M)	BEARING	RADIUS (FT/M)	CURVE LENGTH (FT/M)
-L- Sta 100+00 - 5	166.382	50.713	N 32°29'39.3" E	
5 - 4	15.695	4.784	N 87°48'38.6" W	
4 - 6	148.873	45.376	S 9°21'56.8" W	
6 - 5	151.635	46.218	N 15°15'35.9" E	2500.500 762.154 151.658 46.226

	SQR FT	ACRES	SQR M	HECTARES
TCE Right	98.189	0.002	9.122	0.001
FROM - TO	DISTANCE (FT/M)	BEARING	RADIUS (FT/M)	CURVE LENGTH (FT/M)
-L- Sta 100+00 - 6	49.830	15.188	S 83°8'12.6" E	
6 - 1	2.349	0.716	S 9°21'56.8" W	
1 - 7	10.535	3.211	S 87°47'42.9" E	
7 - 8	8.303	2.531	N 13°36'42.0" E	2490.000 758.954 8.303 2.531
8 - 9	10.500	3.200	N 76°17'34.2" W	
9 - 6	8.062	2.457	S 13°36'53.3" W	2500.500 762.154 8.062 2.457

	SQR FT	ACRES	SQR M	HECTARES
PUE Right	1422.501	0.033	132.155	0.013
FROM - TO	DISTANCE (FT/M)	BEARING	RADIUS (FT/M)	CURVE LENGTH (FT/M)
-L- Sta 100+00 - 10	68.625	20.917	N 60°5'30.0" E	
10 - 9	33.340	10.162	S 14°5'20.9" W	2500.500 762.154 33.340 10.162
9 - 8	10.500	3.200	S 76°17'34.2" E	
8 - 11	34.000	10.363	S 76°17'34.2" E	
11 - 12	32.903	10.029	N 8°51'28.9" E	
12 - 13	31.000	9.449	N 75°31'44.0" W	
13 - 10	10.500	3.200	N 75°31'44.0" W	

	SQR FT	ACRES	SQR M	HECTARES
TCE Right	1169.835	0.027	108.682	0.011
FROM - TO	DISTANCE (FT/M)	BEARING	RADIUS (FT/M)	CURVE LENGTH (FT/M)
-L- Sta 100+00 - 14	172.119	52.462	N 35°37'3.3" E	
14 - 5	10.862	3.311	N 87°48'38.6" W	
5 - 10	110.247	33.603	S 15°44'3.5" W	2500.500 762.154 110.256 33.606
10 - 13	10.500	3.200	S 75°31'44.0" E	
13 - 14	112.560	34.308	N 15°45'58.5" E	2490.000 758.954 112.570 34.311

TYPE	COUNT	SQR FEET	ACRES
Parcel	1	49533.973	1.137
ROW Right	1	1042.871	0.024
TCE Right	2	1268.025	0.029
PUE Right	1	1422.501	0.033
ROW Left	0	0.000	0.000
PDE Left	0	0.000	0.000
PDE Right	0	0.000	0.000
TDE Left	0	0.000	0.000
TDE Right	0	0.000	0.000
TCE Left	0	0.000	0.000
PUE Left	0	0.000	0.000
TSE Left	0	0.000	0.000
TSE Right	0	0.000	0.000
DUE Left	0	0.000	0.000
DUE Right	0	0.000	0.000
DTE Left	0	0.000	0.000
DTE Right	0	0.000	0.000
AUE_Left	0	0.000	0.000
AUE_Right	0	0.000	0.000
PCE Left	0	0.000	0.000
PCE Right	0	0.000	0.000
TUE Left	0	0.000	0.000
TUE Right	0	0.000	0.000
REM Left	0	0.000	0.000
REM Right	0	0.000	0.000
Other Left	0	0.000	0.000
Other Right	0	0.000	0.000
PE Left	0	0.000	0.000
PE Right	0	0.000	0.000

THIS MAP IS NOT A CERTIFIED SURVEY AND HAS NOT BEEN REVIEWED BY A LOCAL GOVERNMENT AGENCY FOR COMPLIANCE WITH ANY APPLICABLE LAND DEVELOPMENT REGULATIONS. THE PROPERTY SHOWN ON THIS MAP WAS LOCATED FOR THE NORTH CAROLINA DEPARTMENT OF TRANSPORTATION FOR HIGHWAY DESIGN PURPOSES. SOME ERROR MAY EXIST BETWEEN THE GRAPHICAL AND ACTUAL GROUND LOCATIONS OF PROPERTY LINES. THIS MAP IS TO BE USED AS A GRAPHICAL REPRESENTATION OF THE NCDOT'S INTENT TO ACQUIRE PROPERTY FOR RIGHT OF WAY PURPOSES, AND IN NO WAY REPRESENTS AN ACTUAL BOUNDARY SURVEY OF THIS PROPERTY.

NORTH CAROLINA DEPARTMENT OF TRANSPORTATION	
RIGHT OF WAY BRANCH	
CRAIG HOLLOWAY	12-8-2021
PARCEL * 036	S:\CADD\U4758\DDRAFT\U4758_dee
DB 8177 PG 909	UNKNOWN SCALE

-L- Sta 101+00



THIS MAP IS NOT A CERTIFIED SURVEY AND HAS NOT BEEN REVIEWED BY A LOCAL GOVERNMENT AGENCY FOR COMPLIANCE WITH ANY APPLICABLE LAND DEVELOPMENT REGULATIONS. THE PROPERTY SHOWN ON THIS MAP WAS LOCATED FOR THE NORTH CAROLINA DEPARTMENT OF TRANSPORTATION FOR HIGHWAY DESIGN PURPOSES. SOME ERROR MAY EXIST BETWEEN THE GRAPHICAL AND ACTUAL GROUND LOCATIONS OF PROPERTY LINES. THIS MAP IS TO BE USED AS A GRAPHICAL REPRESENTATION OF THE NCDOT'S INTENT TO ACQUIRE PROPERTY FOR RIGHT OF WAY PURPOSES, AND IN NO WAY REPRESENTS AN ACTUAL BOUNDARY SURVEY OF THIS PROPERTY.

NORTH CAROLINA DEPARTMENT OF TRANSPORTATION	
RIGHT OF WAY BRANCH	
THAI VAN HOANG	09-6-2022
PARCEL * 036	S:\CADD\U4758\DDRAFT\U4758_dee
DB 8624 PG 1636	UNKNOWN SCALE

	SQR FT	ACRES	SQR M	HECTARES
ROW Right	1042.871	0.024	96.886	0.010
FROM - TO	DISTANCE (FT/M)	BEARING	RADIUS (FT/M)	CURVE LENGTH (FT/M)
-L- Sta 101+00 - 5	77.666	23.673	N 55°54'32.9" E	
5 - 4	15.695	4.784	N 87°48'38.6" W	
4 - 6	148.873	45.376	S 9°21'56.8" W	
6 - 5	151.635	46.218	N 15°15'35.9" E	2500.500 762.154 151.658 46.226

	SQR FT	ACRES	SQR M	HECTARES
TCE Right	98.189	0.002	9.122	0.001
FROM - TO	DISTANCE (FT/M)	BEARING	RADIUS (FT/M)	CURVE LENGTH (FT/M)
-L- Sta 101+00 - 6	105.615	32.192	S 13°21'45.3" E	
6 - 1	2.349	0.716	S 9°21'56.8" W	
1 - 7	10.535	3.211	S 87°47'42.9" E	
7 - 8	8.303	2.531	N 13°36'42.0" E	2490.000 758.954 8.303 2.531
8 - 9	10.500	3.200	N 76°17'34.2" W	
9 - 6	8.062	2.457	S 13°36'53.3" W	2500.500 762.154 8.062 2.457


	SQR FT	ACRES	SQR M	HECTARES
PUE Right	1422.501	0.033	132.155	0.013
FROM - TO	DISTANCE (FT/M)	BEARING	RADIUS (FT/M)	CURVE LENGTH (FT/M)
-L- Sta 101+00 - 10	71.426	21.771	S 28°48'42.8" E	
10 - 9	33.340	10.162	S 14°5'20.9" W	2500.500 762.154 33.340 10.162
9 - 8	10.500	3.200	S 76°17'34.2" E	
8 - 11	34.000	10.363	S 76°17'34.2" E	
11 - 12	32.903	10.029	N 8°51'28.9" E	
12 - 13	31.000	9.449	N 75°31'44.0" W	
13 - 10	10.500	3.200	N 75°31'44.0" W	

	SQR FT	ACRES	SQR M	HECTARES
TCE Right	702.908	0.016	65.303	0.007
FROM - TO	DISTANCE (FT/M)	BEARING	RADIUS (FT/M)	CURVE LENGTH (FT/M)
-L- Sta 101+00 - 5	77.666	23.673	N 55°54'32.9" E	
5 - 10	110.247	33.603	S 15°44'3.5" W	2500.500 762.154 110.256 33.606
10 - 14	5.500	1.676	S 75°31'44.0" E	
14 - 15	63.645	19.399	N 15°12'6.9" E	
15 - 16	48.800	14.874	N 20°27'27.4" E	
16 - 5	9.181	2.798	N 87°48'38.6" W	

TYPE	COUNT	SQR FEET	ACRES
Parcel	1	49533.973	1.137
ROW Right	1	1042.871	0.024
TCE Right	2	801.098	0.018
PUE Right	1	1422.501	0.033
ROW Left	0	0.000	0.000
PDE Left	0	0.000	0.000
PDE Right	0	0.000	0.000
TDE Left	0	0.000	0.000
TDE Right	0	0.000	0.000
TCE Left	0	0.000	0.000
PUE Left	0	0.000	0.000
TSE Left	0	0.000	0.000
TSE Right	0	0.000	0.000
DUE Left	0	0.000	0.000
DUE Right	0	0.000	0.000
DTE Left	0	0.000	0.000
DTE Right	0	0.000	0.000
AUE_Left	0	0.000	0.000
AUE_Right	0	0.000	0.000
PCE Left	0	0.000	0.000
PCE Right	0	0.000	0.000
TUE Left	0	0.000	0.000
TUE Right	0	0.000	0.000
REM Left	0	0.000	0.000
REM Right	0	0.000	0.000
Other Left	0	0.000	0.000
Other Right	0	0.000	0.000
PE Left	0	0.000	0.000
PE Right	0	0.000	0.000

THIS MAP IS NOT A CERTIFIED SURVEY AND HAS NOT BEEN REVIEWED BY A LOCAL GOVERNMENT AGENCY FOR COMPLIANCE WITH ANY APPLICABLE LAND DEVELOPMENT REGULATIONS. THE PROPERTY SHOWN ON THIS MAP WAS LOCATED FOR THE NORTH CAROLINA DEPARTMENT OF TRANSPORTATION FOR HIGHWAY DESIGN PURPOSES. SOME ERROR MAY EXIST BETWEEN THE GRAPHICAL AND ACTUAL GROUND LOCATIONS OF PROPERTY LINES. THIS MAP IS TO BE USED AS A GRAPHICAL REPRESENTATION OF THE NCDOT'S INTENT TO ACQUIRE PROPERTY FOR RIGHT OF WAY PURPOSES, AND IN NO WAY REPRESENTS AN ACTUAL BOUNDARY SURVEY OF THIS PROPERTY.

NORTH CAROLINA DEPARTMENT OF TRANSPORTATION	
RIGHT OF WAY BRANCH	
THAI VAN HOANG	09-6-2022
PARCEL * 036	S:\CADD\U4758\DDRAFT\U4758_dee
DB 8624 PG 1636	UNKNOWN SCALE

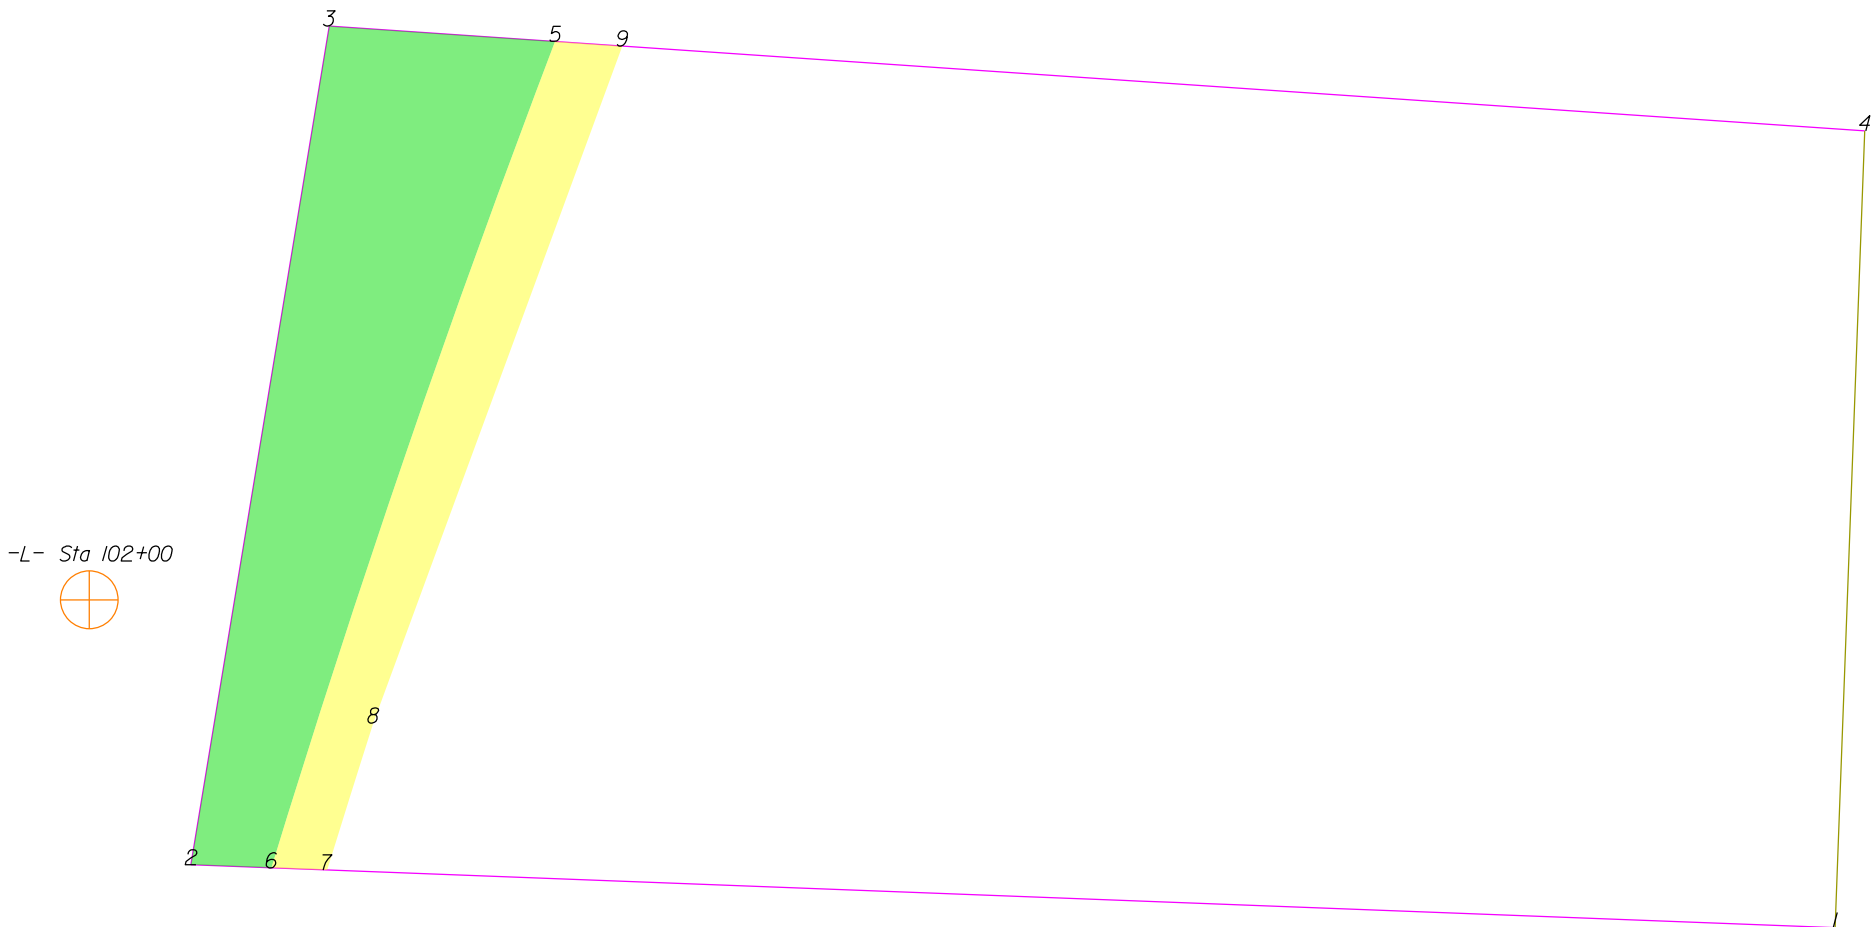

THIS MAP IS NOT A CERTIFIED SURVEY AND HAS NOT BEEN REVIEWED BY A LOCAL GOVERNMENT AGENCY FOR COMPLIANCE WITH ANY APPLICABLE LAND DEVELOPMENT REGULATIONS. THE PROPERTY SHOWN ON THIS MAP WAS LOCATED FOR THE NORTH CAROLINA DEPARTMENT OF TRANSPORTATION FOR HIGHWAY DESIGN PURPOSES. SOME ERROR MAY EXIST BETWEEN THE GRAPHICAL AND ACTUAL GROUND LOCATIONS OF PROPERTY LINES. THIS MAP IS TO BE USED AS A GRAPHICAL REPRESENTATION OF THE NCDOT'S INTENT TO ACQUIRE PROPERTY FOR RIGHT OF WAY PURPOSES, AND IN NO WAY REPRESENTS AN ACTUAL BOUNDARY SURVEY OF THIS PROPERTY.

NORTH CAROLINA DEPARTMENT OF TRANSPORTATION	
RIGHT OF WAY BRANCH	
DAVID MARSH LYALL	12-8-2021
PARCEL * 037	S:\CADD\U4758\DDRAFT\U4758_dee
DB 8044 PG 2149	UNKNOWN SCALE

	SQR FT	ACRES	SQR M	HECTARES
ROW Right	4753.110	0.109	441.580	0.044
FROM - TO	DISTANCE (FT/M)	BEARING	RADIUS (FT/M)	CURVE LENGTH (FT/M)
-L- Sta 102+00 - 5	141.676	43.183	N 39°50'6.5" E	
5 - 3	44.138	13.453	N 86°5'35.1" W	
3 - 2	165.615	50.479	S 9°21'20.1" W	
2 - 6	15.695	4.784	S 87°48'38.6" E	
6 - 5	170.228	51.886	N 18°56'53.4" E	2500.500 762.154 170.261 51.896


	SQR FT	ACRES	SQR M	HECTARES
TCE Right	2021.258	0.046	187.782	0.019
FROM - TO	DISTANCE (FT/M)	BEARING	RADIUS (FT/M)	CURVE LENGTH (FT/M)
-L- Sta 102+00 - 5	141.676	43.183	N 39°50'6.5" E	
5 - 6	170.228	51.886	S 18°56'53.4" W	2500.500 762.154 170.261 51.896
6 - 7	10.862	3.311	S 87°48'38.6" E	
7 - 8	29.995	9.142	N 17°24'23.4" E	2490.000 758.954 29.995 9.143
8 - 9	140.546	42.838	N 20°11'47.1" E	
9 - 5	13.105	3.994	N 86°5'35.1" W	

TYPE	COUNT	SQR FEET	ACRES
Parcel	1	49612.264	1.139
ROW Right	1	4753.110	0.109
TCE Right	1	2021.258	0.046
ROW Left	0	0.000	0.000
PDE Left	0	0.000	0.000
PDE Right	0	0.000	0.000
TDE Left	0	0.000	0.000
TDE Right	0	0.000	0.000
TCE Left	0	0.000	0.000
PUE Left	0	0.000	0.000
PUE Right	0	0.000	0.000
TSE Left	0	0.000	0.000
TSE Right	0	0.000	0.000
DUE Left	0	0.000	0.000
DUE Right	0	0.000	0.000
DTE Left	0	0.000	0.000
DTE Right	0	0.000	0.000
AUE_Left	0	0.000	0.000
AUE_Right	0	0.000	0.000
PCE Left	0	0.000	0.000
PCE Right	0	0.000	0.000
TUE Left	0	0.000	0.000
TUE Right	0	0.000	0.000
REM Left	0	0.000	0.000
REM Right	0	0.000	0.000
Other Left	0	0.000	0.000
Other Right	0	0.000	0.000
PE Left	0	0.000	0.000
PE Right	0	0.000	0.000

THIS MAP IS NOT A CERTIFIED SURVEY AND HAS NOT BEEN REVIEWED BY A LOCAL GOVERNMENT AGENCY FOR COMPLIANCE WITH ANY APPLICABLE LAND DEVELOPMENT REGULATIONS. THE PROPERTY SHOWN ON THIS MAP WAS LOCATED FOR THE NORTH CAROLINA DEPARTMENT OF TRANSPORTATION FOR HIGHWAY DESIGN PURPOSES. SOME ERROR MAY EXIST BETWEEN THE GRAPHICAL AND ACTUAL GROUND LOCATIONS OF PROPERTY LINES. THIS MAP IS TO BE USED AS A GRAPHICAL REPRESENTATION OF THE NCDOT'S INTENT TO ACQUIRE PROPERTY FOR RIGHT OF WAY PURPOSES, AND IN NO WAY REPRESENTS AN ACTUAL BOUNDARY SURVEY OF THIS PROPERTY.

NORTH CAROLINA DEPARTMENT OF TRANSPORTATION	
RIGHT OF WAY BRANCH	
DAVID MARSH LYALL	12-8-2021
PARCEL * 037	S:\CADD\U4758\DDRAFT\U4758_dee
DB 8044 PG 2149	UNKNOWN SCALE

-L- Sta 102+00

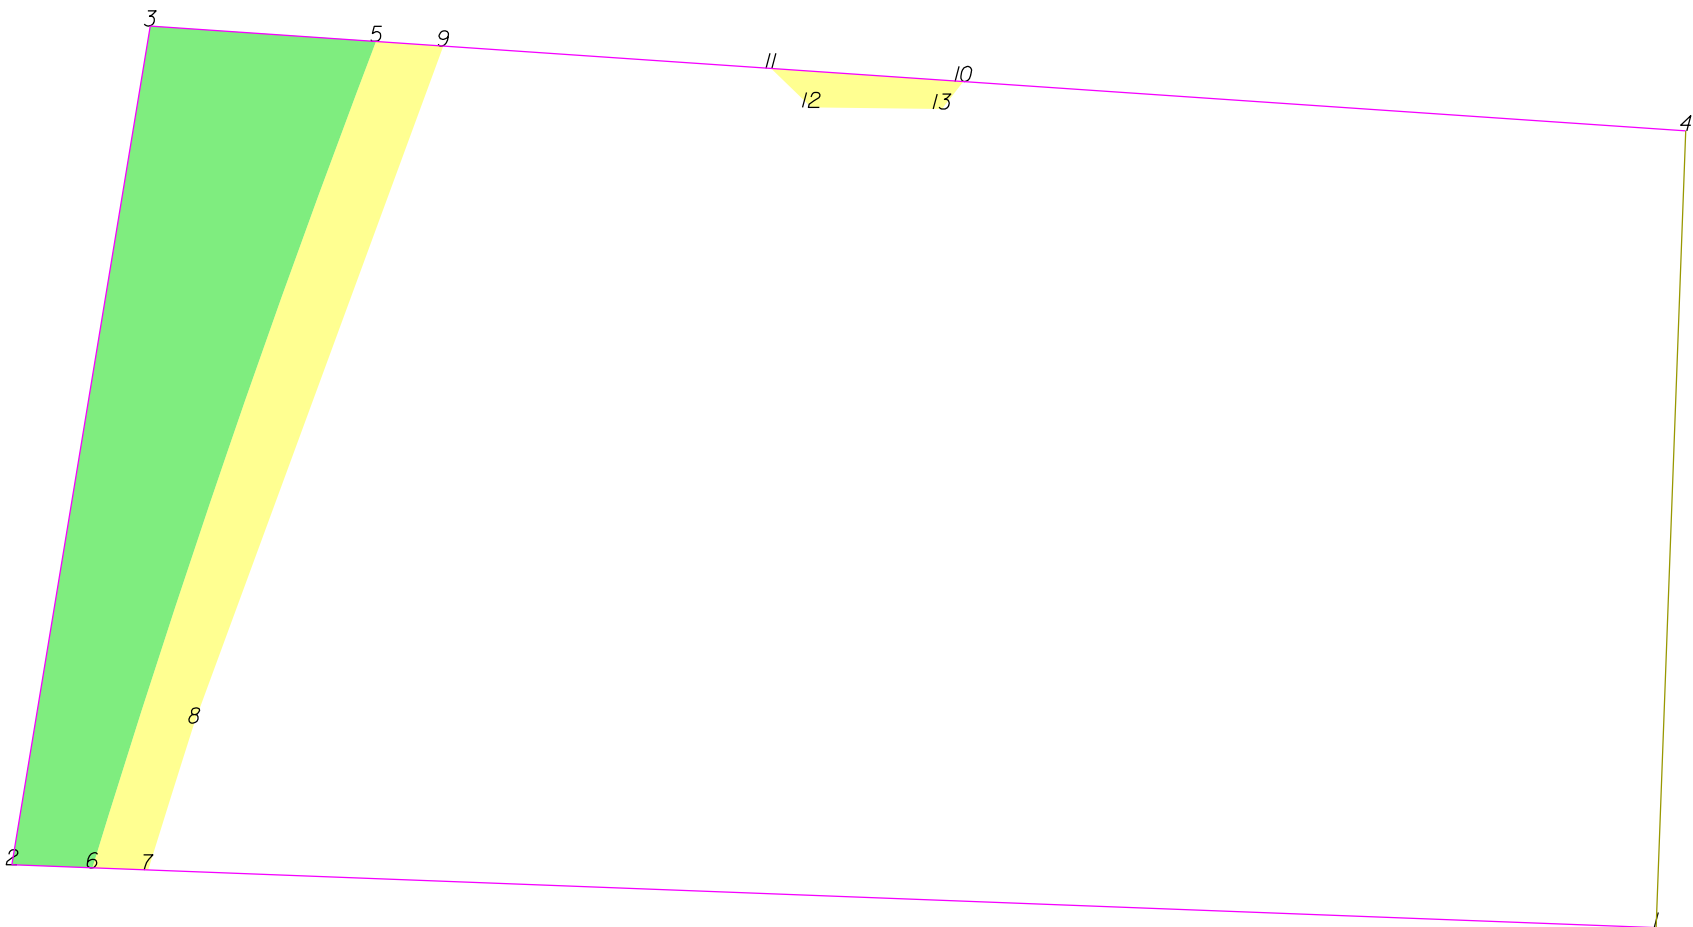

THIS MAP IS NOT A CERTIFIED SURVEY AND HAS NOT BEEN REVIEWED BY A LOCAL GOVERNMENT AGENCY FOR COMPLIANCE WITH ANY APPLICABLE LAND DEVELOPMENT REGULATIONS. THE PROPERTY SHOWN ON THIS MAP WAS LOCATED FOR THE NORTH CAROLINA DEPARTMENT OF TRANSPORTATION FOR HIGHWAY DESIGN PURPOSES. SOME ERROR MAY EXIST BETWEEN THE GRAPHICAL AND ACTUAL GROUND LOCATIONS OF PROPERTY LINES. THIS MAP IS TO BE USED AS A GRAPHICAL REPRESENTATION OF THE NCDOT'S INTENT TO ACQUIRE PROPERTY FOR RIGHT OF WAY PURPOSES, AND IN NO WAY REPRESENTS AN ACTUAL BOUNDARY SURVEY OF THIS PROPERTY.

NORTH CAROLINA DEPARTMENT OF TRANSPORTATION	
RIGHT OF WAY BRANCH	
NAINA ASSOCIATES LLC	09-6-2022
PARCEL * 037	S:\CADD\U4758\DDRAFT\U4758_dee
DB 8434 PG 2794	UNKNOWN SCALE

	SQR FT	ACRES	SQR M	HECTARES
ROW Right	4753.110	0.109	441.580	0.044
FROM - TO	DISTANCE (FT/M)	BEARING	RADIUS (FT/M)	CURVE LENGTH (FT/M)
-L- Sta 102+00 - 5	141.676	43.183	N 39°50'6.5" E	
5 - 3	44.138	13.453	N 86°5'35.1" W	
3 - 2	165.615	50.479	S 9°21'20.1" W	
2 - 6	15.695	4.784	S 87°48'38.6" E	
6 - 5	170.228	51.886	N 18°56'53.4" E	2500.500 762.154 170.261 51.896


	SQR FT	ACRES	SQR M	HECTARES
TCE Right	2021.258	0.046	187.782	0.019
FROM - TO	DISTANCE (FT/M)	BEARING	RADIUS (FT/M)	CURVE LENGTH (FT/M)
-L- Sta 102+00 - 5	141.676	43.183	N 39°50'6.5" E	
5 - 6	170.228	51.886	S 18°56'53.4" W	2500.500 762.154 170.261 51.896
6 - 7	10.862	3.311	S 87°48'38.6" E	
7 - 8	29.995	9.142	N 17°24'23.4" E	2490.000 758.954 29.995 9.143
8 - 9	140.546	42.838	N 20°11'47.1" E	
9 - 5	13.105	3.994	N 86°5'35.1" W	

	SQR FT	ACRES	SQR M	HECTARES
TCE Right	201.939	0.005	18.761	0.002
FROM - TO	DISTANCE (FT/M)	BEARING	RADIUS (FT/M)	CURVE LENGTH (FT/M)
-L- Sta 102+00 - 10	228.621	69.684	N 63°47'15.3" E	
10 - 11	37.544	11.443	N 86°5'35.1" W	
11 - 12	10.932	3.332	S 45°51'41.1" E	
12 - 13	25.495	7.771	S 89°14'48.5" E	
13 - 10	6.783	2.068	N 37°22'53.8" E	

TYPE	COUNT	SQR FEET	ACRES
Parcel	1	49612.264	1.139
ROW Right	1	4753.110	0.109
TCE Right	2	2223.197	0.051
ROW Left	0	0.000	0.000
PDE Left	0	0.000	0.000
PDE Right	0	0.000	0.000
TDE Left	0	0.000	0.000
TDE Right	0	0.000	0.000
TCE Left	0	0.000	0.000
PUE Left	0	0.000	0.000
PUE Right	0	0.000	0.000
TSE Left	0	0.000	0.000
TSE Right	0	0.000	0.000
DUE Left	0	0.000	0.000
DUE Right	0	0.000	0.000
DTE Left	0	0.000	0.000
DTE Right	0	0.000	0.000
AUE_Left	0	0.000	0.000
AUE_Right	0	0.000	0.000
PCE Left	0	0.000	0.000
PCE Right	0	0.000	0.000
TUE Left	0	0.000	0.000
TUE Right	0	0.000	0.000
REM Left	0	0.000	0.000
REM Right	0	0.000	0.000
Other Left	0	0.000	0.000
Other Right	0	0.000	0.000
PE Left	0	0.000	0.000
PE Right	0	0.000	0.000

THIS MAP IS NOT A CERTIFIED SURVEY AND HAS NOT BEEN REVIEWED BY A LOCAL GOVERNMENT AGENCY FOR COMPLIANCE WITH ANY APPLICABLE LAND DEVELOPMENT REGULATIONS. THE PROPERTY SHOWN ON THIS MAP WAS LOCATED FOR THE NORTH CAROLINA DEPARTMENT OF TRANSPORTATION FOR HIGHWAY DESIGN PURPOSES. SOME ERROR MAY EXIST BETWEEN THE GRAPHICAL AND ACTUAL GROUND LOCATIONS OF PROPERTY LINES. THIS MAP IS TO BE USED AS A GRAPHICAL REPRESENTATION OF THE NCDOT'S INTENT TO ACQUIRE PROPERTY FOR RIGHT OF WAY PURPOSES, AND IN NO WAY REPRESENTS AN ACTUAL BOUNDARY SURVEY OF THIS PROPERTY.

NORTH CAROLINA DEPARTMENT OF TRANSPORTATION	
RIGHT OF WAY BRANCH	
NAINA ASSOCIATES LLC	09-6-2022
PARCEL * 037	S:\CADD\U4758\DDRAFT\U4758_dee
DB 8434 PG 2794	UNKNOWN SCALE

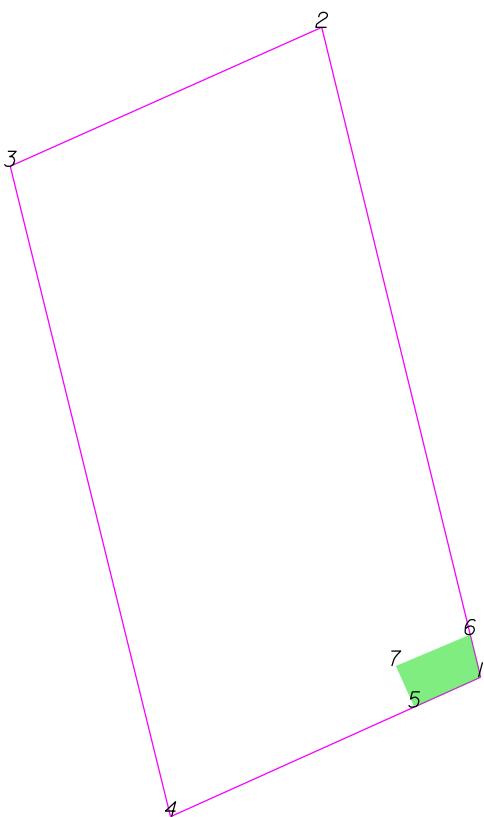

-L- Sta 102+00



THIS MAP IS NOT A CERTIFIED SURVEY AND HAS NOT BEEN REVIEWED BY A LOCAL GOVERNMENT AGENCY FOR COMPLIANCE WITH ANY APPLICABLE LAND DEVELOPMENT REGULATIONS. THE PROPERTY SHOWN ON THIS MAP WAS LOCATED FOR THE NORTH CAROLINA DEPARTMENT OF TRANSPORTATION FOR HIGHWAY DESIGN PURPOSES. SOME ERROR MAY EXIST BETWEEN THE GRAPHICAL AND ACTUAL GROUND LOCATIONS OF PROPERTY LINES. THIS MAP IS TO BE USED AS A GRAPHICAL REPRESENTATION OF THE NCDOT'S INTENT TO ACQUIRE PROPERTY FOR RIGHT OF WAY PURPOSES, AND IN NO WAY REPRESENTS AN ACTUAL BOUNDARY SURVEY OF THIS PROPERTY.


NORTH CAROLINA DEPARTMENT OF TRANSPORTATION	
RIGHT OF WAY BRANCH	
NORMA JEAN PIERCE	12-8-2021
PARCEL * 038	S:\CADD\U4758\DDRAFT\U4758_dee
DB 4434 PG 1794	UNKNOWN SCALE

	SQR FT	ACRES		SQR M		HECTARES	
ROW Left	655.898	0.015		60.935		0.006	
FROM - TO		DISTANCE (FT/M)		BEARING	RADIUS (FT/M)		CURVE LENGTH (FT/M)
-L- Sta 102+00 - 5		625.145	190.545	N 75°5'24.7" W			
5 - 1		32.042	9.767	N 65°46'57.8" E			
1 - 6		19.360	5.901	N 13°44'58.4" W			
6 - 7		35.540	10.832	S 66°55'50.8" W			
7 - 5		19.750	6.020	S 24°8'16.6" E			

TYPE	COUNT	SQR FEET	ACRES
Parcel	1	43507.735	0.999
ROW Left	1	655.898	0.015
ROW Right	0	0.000	0.000
PDE Left	0	0.000	0.000
PDE Right	0	0.000	0.000
TDE Left	0	0.000	0.000
TDE Right	0	0.000	0.000
TCE Left	0	0.000	0.000
TCE Right	0	0.000	0.000
PUE Left	0	0.000	0.000
PUE Right	0	0.000	0.000
TSE Left	0	0.000	0.000
TSE Right	0	0.000	0.000
DUE Left	0	0.000	0.000
DUE Right	0	0.000	0.000
DTE Left	0	0.000	0.000
DTE Right	0	0.000	0.000
AUE_Left	0	0.000	0.000
AUE_Right	0	0.000	0.000
PCE Left	0	0.000	0.000
PCE Right	0	0.000	0.000
TUE Left	0	0.000	0.000
TUE Right	0	0.000	0.000
REM Left	0	0.000	0.000
REM Right	0	0.000	0.000
Other Left	0	0.000	0.000
Other Right	0	0.000	0.000
PE Left	0	0.000	0.000
PE Right	0	0.000	0.000

THIS MAP IS NOT A CERTIFIED SURVEY AND HAS NOT BEEN REVIEWED BY A LOCAL GOVERNMENT AGENCY FOR COMPLIANCE WITH ANY APPLICABLE LAND DEVELOPMENT REGULATIONS. THE PROPERTY SHOWN ON THIS MAP WAS LOCATED FOR THE NORTH CAROLINA DEPARTMENT OF TRANSPORTATION FOR HIGHWAY DESIGN PURPOSES. SOME ERROR MAY EXIST BETWEEN THE GRAPHICAL AND ACTUAL GROUND LOCATIONS OF PROPERTY LINES. THIS MAP IS TO BE USED AS A GRAPHICAL REPRESENTATION OF THE NCDOT'S INTENT TO ACQUIRE PROPERTY FOR RIGHT OF WAY PURPOSES, AND IN NO WAY REPRESENTS AN ACTUAL BOUNDARY SURVEY OF THIS PROPERTY.

NORTH CAROLINA DEPARTMENT OF TRANSPORTATION	
RIGHT OF WAY BRANCH	
NORMA JEAN PIERCE	12-8-2021
PARCEL * 038	S:\CADD\U4758\DDRAFT\U4758_dee
DB 4434 PG 1794	UNKNOWN SCALE

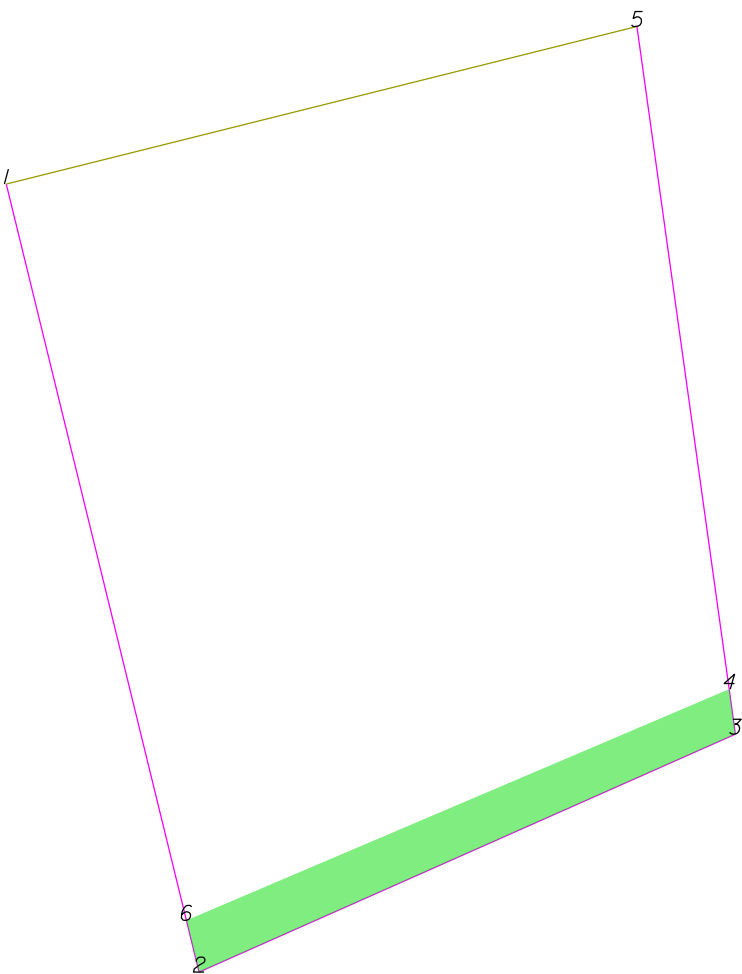

-L- Sta 102+00



THIS MAP IS NOT A CERTIFIED SURVEY AND HAS NOT BEEN REVIEWED BY A LOCAL GOVERNMENT AGENCY FOR COMPLIANCE WITH ANY APPLICABLE LAND DEVELOPMENT REGULATIONS. THE PROPERTY SHOWN ON THIS MAP WAS LOCATED FOR THE NORTH CAROLINA DEPARTMENT OF TRANSPORTATION FOR HIGHWAY DESIGN PURPOSES. SOME ERROR MAY EXIST BETWEEN THE GRAPHICAL AND ACTUAL GROUND LOCATIONS OF PROPERTY LINES. THIS MAP IS TO BE USED AS A GRAPHICAL REPRESENTATION OF THE NCDOT'S INTENT TO ACQUIRE PROPERTY FOR RIGHT OF WAY PURPOSES, AND IN NO WAY REPRESENTS AN ACTUAL BOUNDARY SURVEY OF THIS PROPERTY.

NORTH CAROLINA DEPARTMENT OF TRANSPORTATION	
RIGHT OF WAY BRANCH	
JAMES C. STAFFORD	12-8-2021
PARCEL * 039	S:\CADD\U4758\DDRAFT\U4758_dee
DB 4434 PG 1797	UNKNOWN SCALE

	SQR FT	ACRES	SQR M	HECTARES
ROW Left	3737.342	0.086	347.212	0.035
FROM - TO	DISTANCE (FT/M)	BEARING	RADIUS (FT/M)	CURVE LENGTH (FT/M)
-L- Sta 102+00 - 6	610.708	186.144	N 71°35'49.9" W	
6 - 2	19.360	5.901	S 13°44'58.4" E	
2 - 3	213.134	64.963	N 66°4'34.1" E	
3 - 4	16.510	5.032	N 7°46'12.4" W	
4 - 6	214.331	65.328	S 66°55'50.8" W	

TYPE	COUNT	SQR FEET	ACRES
Parcel	1	61388.870	1.409
ROW Left	1	3737.342	0.086
ROW Right	0	0.000	0.000
PDE Left	0	0.000	0.000
PDE Right	0	0.000	0.000
TDE Left	0	0.000	0.000
TDE Right	0	0.000	0.000
TCE Left	0	0.000	0.000
TCE Right	0	0.000	0.000
PUE Left	0	0.000	0.000
PUE Right	0	0.000	0.000
TSE Left	0	0.000	0.000
TSE Right	0	0.000	0.000
DUE Left	0	0.000	0.000
DUE Right	0	0.000	0.000
DTE Left	0	0.000	0.000
DTE Right	0	0.000	0.000
AUE_Left	0	0.000	0.000
AUE_Right	0	0.000	0.000
PCE Left	0	0.000	0.000
PCE Right	0	0.000	0.000
TUE Left	0	0.000	0.000
TUE Right	0	0.000	0.000
REM Left	0	0.000	0.000
REM Right	0	0.000	0.000
Other Left	0	0.000	0.000
Other Right	0	0.000	0.000
PE Left	0	0.000	0.000
PE Right	0	0.000	0.000

THIS MAP IS NOT A CERTIFIED SURVEY AND HAS NOT BEEN REVIEWED BY A LOCAL GOVERNMENT AGENCY FOR COMPLIANCE WITH ANY APPLICABLE LAND DEVELOPMENT REGULATIONS. THE PROPERTY SHOWN ON THIS MAP WAS LOCATED FOR THE NORTH CAROLINA DEPARTMENT OF TRANSPORTATION FOR HIGHWAY DESIGN PURPOSES. SOME ERROR MAY EXIST BETWEEN THE GRAPHICAL AND ACTUAL GROUND LOCATIONS OF PROPERTY LINES. THIS MAP IS TO BE USED AS A GRAPHICAL REPRESENTATION OF THE NCDOT'S INTENT TO ACQUIRE PROPERTY FOR RIGHT OF WAY PURPOSES, AND IN NO WAY REPRESENTS AN ACTUAL BOUNDARY SURVEY OF THIS PROPERTY.

NORTH CAROLINA DEPARTMENT OF TRANSPORTATION	
RIGHT OF WAY BRANCH	
JAMES C.STAFFORD	12-8-2021
PARCEL * 039	S:\CADD\U4758\DDRAFT\U4758_dee
DB 4434 PG 1797	UNKNOWN SCALE



-L- Sta 108+00

THIS MAP IS NOT A CERTIFIED SURVEY AND HAS NOT BEEN REVIEWED BY A LOCAL GOVERNMENT AGENCY FOR COMPLIANCE WITH ANY APPLICABLE LAND DEVELOPMENT REGULATIONS. THE PROPERTY SHOWN ON THIS MAP WAS LOCATED FOR THE NORTH CAROLINA DEPARTMENT OF TRANSPORTATION FOR HIGHWAY DESIGN PURPOSES. SOME ERROR MAY EXIST BETWEEN THE GRAPHICAL AND ACTUAL GROUND LOCATIONS OF PROPERTY LINES. THIS MAP IS TO BE USED AS A GRAPHICAL REPRESENTATION OF THE NCDOT'S INTENT TO ACQUIRE PROPERTY FOR RIGHT OF WAY PURPOSES, AND IN NO WAY REPRESENTS AN ACTUAL BOUNDARY SURVEY OF THIS PROPERTY.

NORTH CAROLINA DEPARTMENT OF TRANSPORTATION	
RIGHT OF WAY BRANCH	
WESTMORELAND PLACE, LLC THE LANDING AT WESTMOTT, LLC	12-8-2021
PARCEL * 043	S:\CADD\U4758\DDRAFT\U4758_dee
DB 7975 PG 1592	UNKNOWN SCALE

	SQR FT	ACRES	SQR M	HECTARES
ROW Right	18123.208	0.416	1683.708	0.168
FROM - TO	DISTANCE (FT/M)	BEARING	RADIUS (FT/M)	CURVE LENGTH (FT/M)
-L- Sta 108+00 - 5	164.450	50.124	N 49°44'10.5" E	
5 - 4	430.450	131.201	S 37°40'5.9" W	1540.750 469.622 431.862 131.632
4 - 3	56.530	17.230	S 31°11'30.1" E	
3 - 23	47.717	14.544	S 76°4'0.1" E	
23 - 24	31.528	9.610	N 31°11'57.2" W	
24 - 25	28.285	8.621	N 31°11'57.2" W	
25 - 26	418.689	127.617	N 34°45'54.0" E	1650.500 503.073 419.820 127.961
26 - 27	284.444	86.699	N 42°3'6.6" E	
27 - 5	294.585	89.790	S 45°41'52.9" W	

	SQR FT	ACRES	SQR M	HECTARES
ROW Right	49333.775	0.113	458.364	0.046
FROM - TO	DISTANCE (FT/M)	BEARING	RADIUS (FT/M)	CURVE LENGTH (FT/M)
-L- Sta 108+00 - 28	706.552	215.358	N 45°5'44.0" E	
28 - 29	155.037	47.255	S 39°15'32.3" W	1259.250 383.820 155.135 47.285
29 - 30	63.537	19.366	N 87°2'18.1" E	
30 - 31	80.000	24.384	N 34°52'31.0" E	
31 - 28	52.317	15.946	N 12°13'54.4" W	

	SQR FT	ACRES	SQR M	HECTARES
ROW Right	116495.300	2.674	10822.811	1.082
FROM - TO	DISTANCE (FT/M)	BEARING	RADIUS (FT/M)	CURVE LENGTH (FT/M)
-L- Sta 108+00 - 20	1650.212	502.985	N 77°0'34.5" E	
20 - 19	260.636	79.442	N 25°32'39.2" W	3000.000 914.402 260.718 79.467
19 - 18	202.440	61.704	N 26°51'36.1" W	
18 - 17	4.100	1.250	S 75°35'57.7" W	
17 - 16	360.463	109.869	N 26°45'33.7" W	
16 - 15	4.314	1.315	N 75°36'30.5" E	
15 - 14	104.988	32.000	N 25°17'38.8" W	3680.000 1121.666 104.991 32.001
14 - 13	68.915	21.005	N 22°1'24.7" W	805.000 245.364 68.936 21.012
13 - 12	113.074	34.465	N 16°25'25.3" W	1030.000 313.945 113.131 34.482
12 - 32	103.703	31.609	N 12°6'10.1" W	2530.000 771.146 103.710 31.611
32 - 33	82.741	25.220	S 41°17.0" E	290.000 88.392 83.024 25.306
33 - 34	177.948	54.239	S 17°24'57.2" E	1015.000 309.373 178.177 54.308
34 - 35	56.210	17.133	S 13°45'16.9" E	
35 - 36	29.609	9.025	S 25°33'8.4" E	
36 - 37	146.415	44.627	S 0°49'23.7" E	175.000 53.340 151.061 46.044
37 - 38	7.170	2.186	S 83°10'15.3" W	
38 - 39	213.388	65.041	N 62°32'41.6" W	1260.000 384.049 213.644 65.119
39 - 40	129.126	39.358	N 67°24'8.6" W	
40 - 41	55.395	16.884	N 50°48'36.0" W	
41 - 42	32.203	9.815	N 50°48'36.0" W	
42 - 43	174.560	53.206	N 22°35'51.4" E	
43 - 9	297.527	90.686	S 22°54'14.4" W	
9 - 8	8.100	2.469	S 67°26'14.1" E	
8 - 44	59.738	18.208	S 22°42'31.9" W	
44 - 45	4.178	1.273	N 70°38'25.6" E	
45 - 46	55.773	17.000	N 70°38'25.6" E	
46 - 47	162.122	49.415	S 68°19'16.3" E	
47 - 48	948.252	289.028	S 42°56'26.7" E	1145.000 348.997 977.683 297.998
48 - 49	49.461	15.076	S 48°0'42.1" E	
49 - 20	116.412	35.482	N 19°42'55.2" W	

	SQR FT	ACRES	SQR M	HECTARES
TDE Right	21735.986	0.499	2019.347	0.202
FROM - TO	DISTANCE (FT/M)	BEARING	RADIUS (FT/M)	CURVE LENGTH (FT/M)
-L- Sta 108+00 - 26	177.259	54.029	N 55°20'1.4" E	
26 - 25	418.689	127.617	S 34°45'54.0" W	1650.500 503.073 419.820 127.961
25 - 24	28.285	8.621	S 31°11'57.2" E	
24 - 50	81.282	24.775	N 28°19'26.2" E	
50 - 51	88.523	26.982	N 30°44'7.9" E	
51 - 52	143.152	43.633	N 34°51'39.1" E	
52 - 53	47.935	14.611	N 37°37'38.4" E	
53 - 54	68.566	20.899	N 41°42'21.3" E	
54 - 55	178.839	54.510	N 45°34'41.6" E	
55 - 56	28.377	8.649	S 33°40'1.4" E	
56 - 57	100.245	30.555	N 46°3'21.7" E	
57 - 58	44.418	13.539	N 16°45'47.5" W	
58 - 59	28.316	8.631	N 47°56'53.4" W	
59 - 27	10.763	3.280	S 45°41'52.9" W	
27 - 26	284.444	86.699	S 42°3'6.6" W	

	SQR FT	ACRES	SQR M	HECTARES
TCE Right	12415.120	0.285	1153.407	0.115
FROM - TO	DISTANCE (FT/M)	BEARING	RADIUS (FT/M)	CURVE LENGTH (FT/M)
-L- Sta 108+00 - 60	957.867	291.958	N 41°2'3.4" E	
60 - 28	257.988	78.635	S 29°51'0.4" W	1259.250 383.820 258.442 78.773
28 - 31	52.317	15.946	S 12°13'54.4" E	
31 - 30	80.000	24.384	S 34°52'31.0" W	
30 - 29	63.537	19.366	S 87°2'18.1" W	
29 - 6	63.943	19.490	S 44°14'35.4" W	1259.250 383.820 63.950 19.492
6 - 59	19.142	5.835	S 45°41'52.9" W	
59 - 58	28.316	8.631	S 47°56'53.4" E	

THIS MAP IS NOT A CERTIFIED SURVEY AND HAS NOT BEEN REVIEWED BY A LOCAL GOVERNMENT AGENCY FOR COMPLIANCE WITH ANY APPLICABLE LAND DEVELOPMENT REGULATIONS. THE PROPERTY SHOWN ON THIS MAP WAS LOCATED FOR THE NORTH CAROLINA DEPARTMENT OF TRANSPORTATION FOR HIGHWAY DESIGN PURPOSES. SOME ERROR MAY EXIST BETWEEN THE GRAPHICAL AND ACTUAL GROUND LOCATIONS OF PROPERTY LINES. THIS MAP IS TO BE USED AS A GRAPHICAL REPRESENTATION OF THE NCDOT'S INTENT TO ACQUIRE PROPERTY FOR RIGHT OF WAY PURPOSES, AND IN NO WAY REPRESENTS AN ACTUAL BOUNDARY SURVEY OF THIS PROPERTY.

NORTH CAROLINA DEPARTMENT OF TRANSPORTATION	
RIGHT OF WAY BRANCH	
WESTMORELAND PLACE,LLC THE LANDING AT WESTMOTT,LLC	12-8-2021
PARCEL * 043	S:\CADD\U4758\DDRAFT\U4758_dee
DB 7975 PG 1592	UNKNOWN SCALE

58 - 61	102.409	31.214	N 42°52'56.0" E				
61 - 62	33.450	10.196	S 77°58'59.7" E				
62 - 63	45.277	13.800	S 61°27'53.7" E				
63 - 64	87.000	26.518	N 34°52'31.0" E				
64 - 65	45.706	13.931	N 45°2'38.9" W				
65 - 66	33.423	10.187	N 18°15'46.8" W				
66 - 67	58.418	17.806	N 33°30'17.3" E				
67 - 68	159.969	48.759	N 27°46'47.7" E				
68 - 69	48.809	14.877	N 21°19'54.1" E				
69 - 60	10.794	3.290	N 66°1'45.9" W				

	SQR FT	ACRES	SQR M	HECTARES
PUE Right	16175.715	0.371	1502.779	0.150
FROM - TO	DISTANCE (FT/M)	BEARING	RADIUS (FT/M)	CURVE LENGTH (FT/M)
-L- Sta 108+00 - 7	984.320	300.021	N 40°32'37.3" E	
7 - 60	27.729	8.452	S 23°20'23.0" W	1259.250 383.820 27.730 8.452
60 - 69	10.794	3.290	S 66°1'45.9" E	
69 - 70	37.006	11.279	S 66°1'45.9" E	
70 - 71	256.105	78.061	N 22°12'38.9" E	
71 - 46	117.083	35.687	N 22°20'26.9" E	
46 - 45	55.773	17.000	S 70°38'25.6" W	
45 - 72	27.507	8.384	S 29°10'57.9" W	
72 - 7	279.689	85.249	S 22°42'31.9" W	

	SQR FT	ACRES	SQR M	HECTARES
PDE Right	38.044	0.001	3.534	0.000
FROM - TO	DISTANCE (FT/M)	BEARING	RADIUS (FT/M)	CURVE LENGTH (FT/M)
-L- Sta 108+00 - 44	1277.331	389.331	N 36°21'37.6" E	
44 - 72	24.533	7.478	S 22°42'31.9" W	
72 - 45	27.507	8.384	N 29°10'57.9" E	
45 - 44	4.178	1.273	S 70°38'25.6" W	

	SQR FT	ACRES	SQR M	HECTARES
TDE Right	3929.906	0.090	365.102	0.037
FROM - TO	DISTANCE (FT/M)	BEARING	RADIUS (FT/M)	CURVE LENGTH (FT/M)
-L- Sta 108+00 - 73	1686.243	513.968	N 42°4'53.4" E	
73 - 74	97.016	29.570	S 24°38'49.3" E	610.000 185.928 97.118 29.602
74 - 75	146.892	44.773	S 27°48.4" W	130.000 39.624 156.102 47.580
75 - 38	38.613	11.769	S 58°33'55.2" E	1260.000 384.049 38.615 11.770
38 - 37	7.170	2.186	N 83°10'15.3" E	
37 - 76	73.502	22.403	N 11°46'59.6" E	175.000 53.340 74.053 22.571
76 - 77	153.298	46.725	N 26°10'37.8" W	
77 - 73	50.042	15.253	N 26°39'5.2" W	

	SQR FT	ACRES	SQR M	HECTARES
TDE Right	5761.982	0.132	535.308	0.054
FROM - TO	DISTANCE (FT/M)	BEARING	RADIUS (FT/M)	CURVE LENGTH (FT/M)
-L- Sta 108+00 - 32	1852.418	564.618	N 37°6'32.0" E	
32 - 11	21.763	6.633	N 10°40'55.3" W	2530.000 771.146 21.763 6.633
11 - 78	84.073	25.625	N 10°26'8.1" W	
78 - 79	7.080	2.158	S 76°56'50.7" W	
79 - 80	126.185	38.461	S 0°43'0.6" E	
80 - 81	64.916	19.786	S 3°44'52.5" E	610.000 185.928 64.947 19.796
81 - 82	9.041	2.756	N 77°36'14.2" E	
82 - 83	9.646	2.940	S 21°36'24.1" E	
83 - 84	10.000	3.048	S 77°4'30.3" W	
84 - 34	172.683	52.634	S 26°28'54.2" E	
34 - 33	177.948	54.239	N 17°24'57.2" W	1015.000 309.373 178.177 54.308
33 - 32	82.741	25.220	N 41°17.0" W	290.000 88.392 83.024 25.306

	SQR FT	ACRES	SQR M	HECTARES
TDE Right	487.572	0.011	45.297	0.005
FROM - TO	DISTANCE (FT/M)	BEARING	RADIUS (FT/M)	CURVE LENGTH (FT/M)
-L- Sta 108+00 - 85	1992.580	607.340	N 32°52'2.7" E	
85 - 86	51.291	15.634	N 10°26'8.1" W	
86 - 87	20.067	6.116	S 22°25'55.2" W	
87 - 88	34.317	10.460	S 8°20'46.4" E	
88 - 85	12.142	3.701	N 80°13'56.2" E	

	SQR FT	ACRES	SQR M	HECTARES
PUE Right	30881.812	0.709	2869.026	0.287
FROM - TO	DISTANCE (FT/M)	BEARING	RADIUS (FT/M)	CURVE LENGTH (FT/M)
-L- Sta 108+00 - 76	1622.357	494.495	N 48°46'20.8" E	
76 - 36	76.389	23.283	N 12°56'45.2" W	175.000 53.340 77.009 23.472
36 - 35	29.609	9.025	N 25°33'8.4" W	
35 - 34	56.210	17.133	N 13°45'16.9" W	
34 - 84	172.683	52.634	N 26°28'54.2" W	
84 - 83	10.000	3.048	N 77°4'30.3" E	
83 - 82	9.646	2.940	N 21°36'24.1" W	
82 - 81	9.041	2.756	S 77°36'14.2" W	
81 - 89	1.959	0.597	S 77°36'14.2" W	
89 - 90	133.495	40.689	N 45°25'25.3" W	
90 - 91	27.060	8.248	N 51°18'41.6" W	
91 - 87	223.434	68.103	N 22°25'55.2" E	

THIS MAP IS NOT A CERTIFIED SURVEY AND HAS NOT BEEN REVIEWED BY A LOCAL GOVERNMENT AGENCY FOR COMPLIANCE WITH ANY APPLICABLE LAND DEVELOPMENT REGULATIONS. THE PROPERTY SHOWN ON THIS MAP WAS LOCATED FOR THE NORTH CAROLINA DEPARTMENT OF TRANSPORTATION FOR HIGHWAY DESIGN PURPOSES. SOME ERROR MAY EXIST BETWEEN THE GRAPHICAL AND ACTUAL GROUND LOCATIONS OF PROPERTY LINES. THIS MAP IS TO BE USED AS A GRAPHICAL REPRESENTATION OF THE NCDOT'S INTENT TO ACQUIRE PROPERTY FOR RIGHT OF WAY PURPOSES, AND IN NO WAY REPRESENTS AN ACTUAL BOUNDARY SURVEY OF THIS PROPERTY.


NORTH CAROLINA DEPARTMENT OF TRANSPORTATION	
RIGHT OF WAY BRANCH	
WESTMORELAND PLACE,LLC THE LANDING AT WESTMOTT,LLC	12-8-2021
PARCEL * 043	S:\CADD\U4758\DDRAFT\U4758_dee
DB 7975 PG 1592	UNKNOWN SCALE

87 - 86	20.067	6.116	N 22°25'55.2" E				
86 - 10	50.266	15.321	N 10°26'8.1" W				
10 - 43	447.891	136.517	S 22°54'14.4" W				
43 - 42	174.560	53.206	S 22°35'51.4" W				
42 - 41	32.203	9.815	S 50°48'36.0" E				
41 - 92	192.500	58.674	N 22°29'23.6" E				
92 - 93	9.434	2.875	N 54°36'10.8" E				
93 - 94	8.139	2.481	N 19°54'46.2" W				
94 - 95	109.001	33.224	N 22°51'37.6" E				
95 - 96	18.028	5.495	S 47°57'44.4" E				
96 - 97	131.097	39.959	S 44°37'19.2" E				
97 - 73	127.480	38.856	S 26°39'5.2" E				
73 - 77	50.042	15.253	S 26°39'5.2" E				
77 - 76	153.298	46.725	S 26°10'37.8" E				

TYPE	COUNT	SQR FEET	ACRES
Parcel	1	1430851.433	32.848
ROW Right	3	139552.282	3.204
TDE Right	4	31915.445	0.733
TCE Right	1	12415.120	0.285
PUE Right	2	47057.527	1.080
PDE Right	1	38.044	0.001
ROW Left	0	0.000	0.000
PDE Left	0	0.000	0.000
TDE Left	0	0.000	0.000
TCE Left	0	0.000	0.000
PUE Left	0	0.000	0.000
TSE Left	0	0.000	0.000
TSE Right	0	0.000	0.000
DUE Left	0	0.000	0.000
DUE Right	0	0.000	0.000
DTE Left	0	0.000	0.000
DTE Right	0	0.000	0.000
AUE_Left	0	0.000	0.000
AUE_Right	0	0.000	0.000
PCE Left	0	0.000	0.000
PCE Right	0	0.000	0.000
TUE Left	0	0.000	0.000
TUE Right	0	0.000	0.000
REM Left	0	0.000	0.000
REM Right	0	0.000	0.000
Other Left	0	0.000	0.000
Other Right	0	0.000	0.000
PE Left	0	0.000	0.000
PE Right	0	0.000	0.000

THIS MAP IS NOT A CERTIFIED SURVEY AND HAS NOT BEEN REVIEWED BY A LOCAL GOVERNMENT AGENCY FOR COMPLIANCE WITH ANY APPLICABLE LAND DEVELOPMENT REGULATIONS. THE PROPERTY SHOWN ON THIS MAP WAS LOCATED FOR THE NORTH CAROLINA DEPARTMENT OF TRANSPORTATION FOR HIGHWAY DESIGN PURPOSES. SOME ERROR MAY EXIST BETWEEN THE GRAPHICAL AND ACTUAL GROUND LOCATIONS OF PROPERTY LINES. THIS MAP IS TO BE USED AS A GRAPHICAL REPRESENTATION OF THE NCDOT'S INTENT TO ACQUIRE PROPERTY FOR RIGHT OF WAY PURPOSES, AND IN NO WAY REPRESENTS AN ACTUAL BOUNDARY SURVEY OF THIS PROPERTY.

NORTH CAROLINA DEPARTMENT OF TRANSPORTATION	
RIGHT OF WAY BRANCH	
WESTMORELAND PLACE,LLC THE LANDING AT WESTMOTT,LLC	12-8-2021
PARCEL * 043	S:\CADD\U4758\DDRAFT\U4758_dee
DB 7975 PG 1592	UNKNOWN SCALE

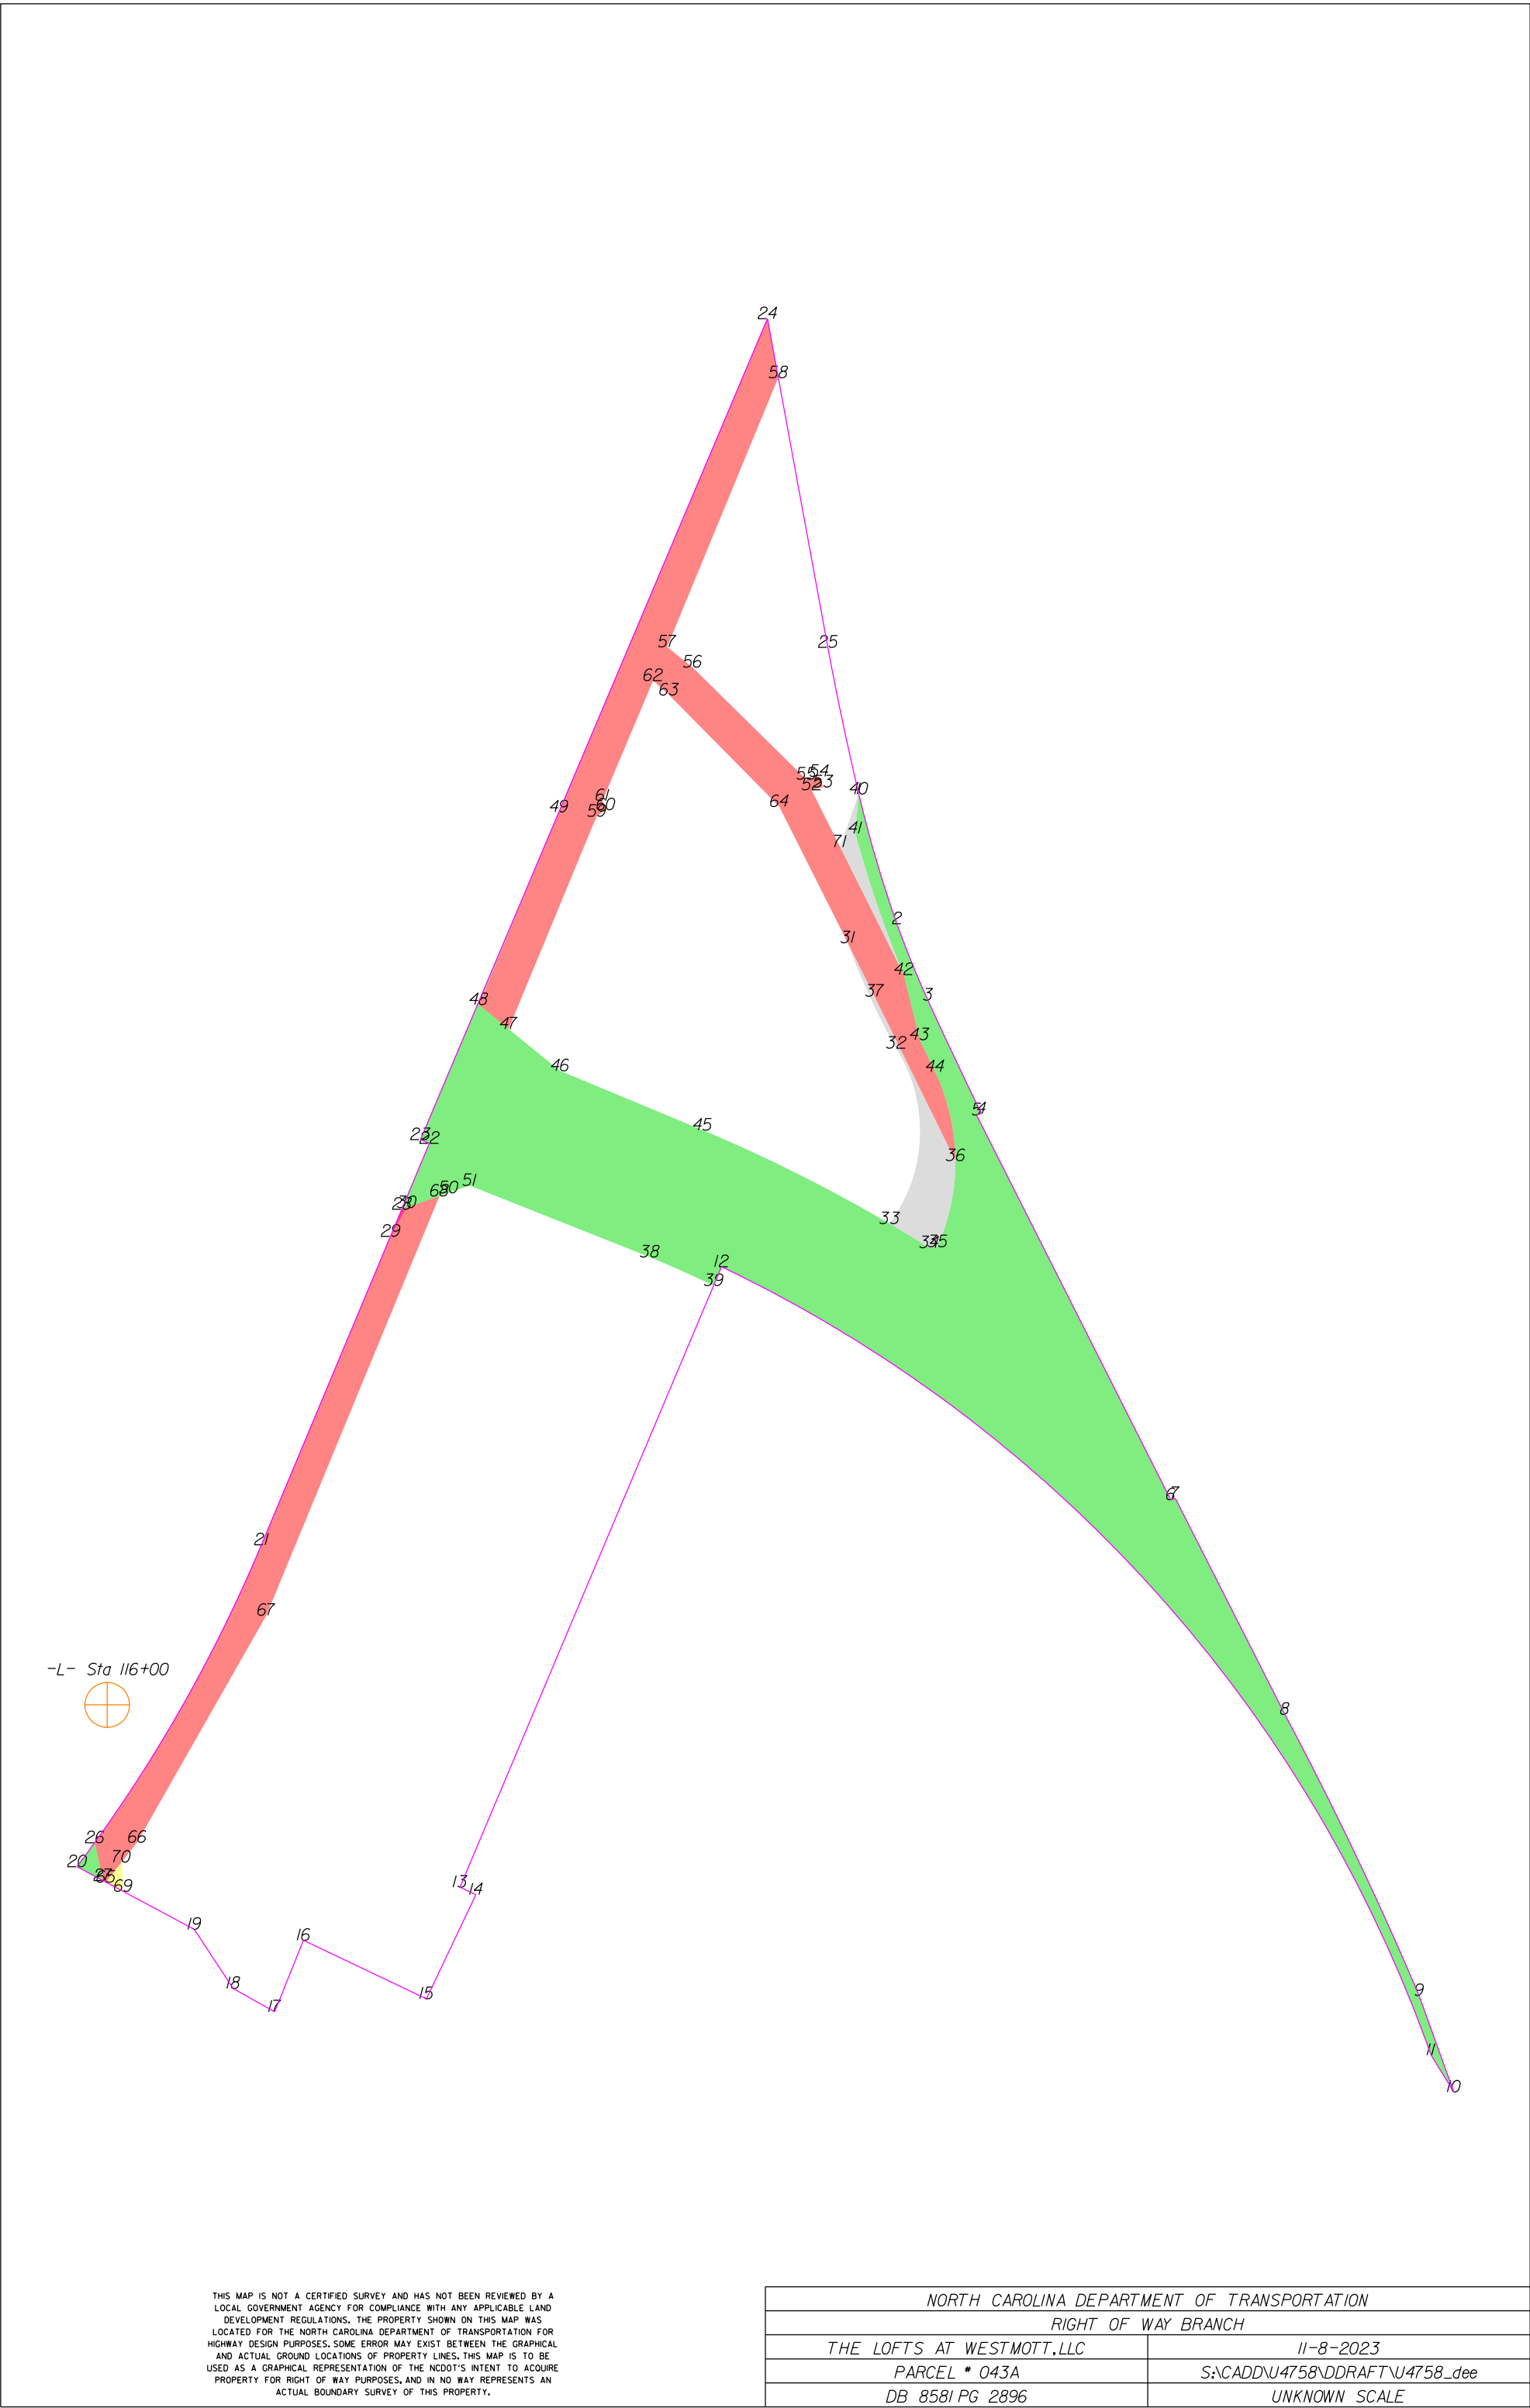

THIS MAP IS NOT A CERTIFIED SURVEY AND HAS NOT BEEN REVIEWED BY A LOCAL GOVERNMENT AGENCY FOR COMPLIANCE WITH ANY APPLICABLE LAND DEVELOPMENT REGULATIONS. THE PROPERTY SHOWN ON THIS MAP WAS LOCATED FOR THE NORTH CAROLINA DEPARTMENT OF TRANSPORTATION FOR HIGHWAY DESIGN PURPOSES. SOME ERROR MAY EXIST BETWEEN THE GRAPHICAL AND ACTUAL GROUND LOCATIONS OF PROPERTY LINES. THIS MAP IS TO BE USED AS A GRAPHICAL REPRESENTATION OF THE NCDOT'S INTENT TO ACQUIRE PROPERTY FOR RIGHT OF WAY PURPOSES, AND IN NO WAY REPRESENTS AN ACTUAL BOUNDARY SURVEY OF THIS PROPERTY.

NORTH CAROLINA DEPARTMENT OF TRANSPORTATION	
RIGHT OF WAY BRANCH	
THE LOFTS AT WESTMOTT, LLC	11-8-2023
PARCEL # 043A	S:\CADD\U4758\DDRAFT\U4758_dee
DB 8581 PG 2896	UNKNOWN SCALE

	SQR FT	ACRES	SQR M	HECTARES
ROW Right	300.940	0.007	27.958	0.003
FROM - TO	DISTANCE (FT/M)	BEARING	RADIUS (FT/M)	CURVE LENGTH (FT/M)
-L- Sta 116+00 - 26	115.755	35.282	S 5°12'10.6" W	
26 - 20	24.913	7.594	S 36°17'47.2" W	1259.250 383.820 24.913 7.594
20 - 27	24.491	7.465	S 61°53'24.1" E	
27 - 26	32.353	9.861	N 12°13'54.4" W	

	SQR FT	ACRES	SQR M	HECTARES
PDE Right	38.044	0.001	3.534	0.000
FROM - TO	DISTANCE (FT/M)	BEARING	RADIUS (FT/M)	CURVE LENGTH (FT/M)
-L- Sta 116+00 - 28	482.253	146.991	N 30°43'6.6" E	
28 - 29	24.533	7.478	S 22°42'31.9" W	
29 - 30	27.507	8.384	N 29°10'57.9" E	
30 - 28	4.178	1.273	S 70°38'25.6" W	

	SQR FT	ACRES	SQR M	HECTARES
TDE Right	3929.906	0.090	365.102	0.037
FROM - TO	DISTANCE (FT/M)	BEARING	RADIUS (FT/M)	CURVE LENGTH (FT/M)
-L- Sta 116+00 - 31	888.662	270.865	N 44°9'55.8" E	
31 - 32	97.016	29.570	S 24°38'49.3" E	610.000 185.928 97.118 29.602
32 - 33	146.892	44.773	S 2°7'48.4" W	130.000 39.624 156.102 47.580
33 - 34	38.613	11.769	S 58°33'55.2" E	1260.000 384.049 38.615 11.770
34 - 35	7.170	2.186	N 83°10'15.3" E	
35 - 36	73.502	22.403	N 11°46'59.6" E	175.000 53.340 74.053 22.571
36 - 37	153.298	46.725	N 26°10'37.8" W	
37 - 31	50.042	15.253	N 26°39'5.2" W	

	SQR FT	ACRES	SQR M	HECTARES
ROW Right	99667.623	2.288	9259.462	0.926
FROM - TO	DISTANCE (FT/M)	BEARING	RADIUS (FT/M)	CURVE LENGTH (FT/M)
-L- Sta 116+00 - 38	588.236	179.295	N 50°26'54.7" E	
38 - 39	58.478	17.824	S 65°56'20.8" E	1145.000 348.997 58.485 17.826
39 - 12	17.151	5.228	N 22°50'26.9" E	
12 - 11	887.070	270.379	S 41°58'48.1" E	1160.000 353.569 910.244 277.443
11 - 10	36.250	11.049	S 31°36'9.1" E	
10 - 9	85.685	26.117	N 19°42'55.2" W	
9 - 8	260.636	79.442	N 25°32'39.2" W	3000.000 914.402 260.718 79.467
8 - 7	202.440	61.704	N 26°51'36.1" W	
7 - 6	4.100	1.250	S 75°35'57.7" W	
6 - 5	360.463	109.869	N 26°45'33.7" W	
5 - 4	4.314	1.315	N 75°36'30.5" E	
4 - 3	104.988	32.000	N 25°17'38.8" W	3680.000 1121.666 104.991 32.001
3 - 2	68.915	21.005	N 22°1'24.7" W	805.000 245.364 68.936 21.012
2 - 1	113.074	34.465	N 16°25'25.3" W	1030.000 313.945 113.131 34.482
1 - 40	0.025	0.008	N 13°16'36.7" W	2530.000 771.146 0.025 0.008
40 - 41	32.967	10.048	S 5°4'28.7" W	
41 - 42	124.844	38.053	S 18°55'8.2" E	1015.000 309.373 124.923 38.077
42 - 43	56.210	17.133	S 13°45'16.9" E	
43 - 44	29.609	9.025	S 25°33'8.4" E	
44 - 35	146.415	44.627	S 0°49'23.7" E	175.000 53.340 151.061 46.044
35 - 34	7.170	2.186	S 83°10'15.3" W	
34 - 45	213.388	65.041	N 62°32'41.6" W	1260.000 384.049 213.644 65.119
45 - 46	129.126	39.358	N 67°24'8.6" W	
46 - 47	55.395	16.884	N 50°48'36.0" W	
47 - 48	32.203	9.815	N 50°48'36.0" W	
48 - 49	174.560	53.206	N 22°35'51.4" E	
49 - 23	297.527	90.686	S 22°54'14.4" W	
23 - 22	8.100	2.469	S 67°26'14.1" E	
22 - 28	59.738	18.208	S 22°42'31.9" W	
28 - 30	4.178	1.273	N 70°38'25.6" E	
30 - 50	37.240	11.351	N 70°38'25.6" E	
50 - 51	18.533	5.649	N 70°38'25.6" E	
51 - 38	162.122	49.415	S 68°19'16.3" E	

	SQR FT	ACRES	SQR M	HECTARES
PUE Right	30881.812	0.709	2869.026	0.287
FROM - TO	DISTANCE (FT/M)	BEARING	RADIUS (FT/M)	CURVE LENGTH (FT/M)
-L- Sta 116+00 - 36	842.727	256.864	N 57°18'32.1" E	
36 - 44	76.389	23.283	N 12°56'45.2" W	175.000 53.340 77.009 23.472
44 - 43	29.609	9.025	N 25°33'8.4" W	
43 - 42	56.210	17.133	N 13°45'16.9" W	
42 - 52	172.683	52.634	N 26°28'54.2" W	
52 - 53	10.000	3.048	N 77°4'30.3" E	
53 - 54	9.646	2.940	N 21°36'24.1" W	
54 - 55	11.000	3.353	S 77°36'14.2" W	
55 - 56	133.495	40.689	N 45°25'25.3" W	
56 - 57	27.060	8.248	N 51°18'41.6" W	
57 - 58	243.501	74.219	N 22°25'55.2" E	
58 - 24	50.266	15.321	N 10°26'8.1" W	
24 - 49	447.891	136.517	S 22°54'14.4" W	
49 - 48	174.560	53.206	S 22°35'51.4" W	
48 - 47	32.203	9.815	S 50°48'36.0" E	
47 - 59	192.500	58.674	N 22°29'23.6" E	
59 - 60	9.434	2.875	N 54°36'10.8" E	
60 - 61	8.139	2.481	N 19°54'46.2" W	

THIS MAP IS NOT A CERTIFIED SURVEY AND HAS NOT BEEN REVIEWED BY A LOCAL GOVERNMENT AGENCY FOR COMPLIANCE WITH ANY APPLICABLE LAND DEVELOPMENT REGULATIONS. THE PROPERTY SHOWN ON THIS MAP WAS LOCATED FOR THE NORTH CAROLINA DEPARTMENT OF TRANSPORTATION FOR HIGHWAY DESIGN PURPOSES. SOME ERROR MAY EXIST BETWEEN THE GRAPHICAL AND ACTUAL GROUND LOCATIONS OF PROPERTY LINES. THIS MAP IS TO BE USED AS A GRAPHICAL REPRESENTATION OF THE NCDOT'S INTENT TO ACQUIRE PROPERTY FOR RIGHT OF WAY PURPOSES, AND IN NO WAY REPRESENTS AN ACTUAL BOUNDARY SURVEY OF THIS PROPERTY.

NORTH CAROLINA DEPARTMENT OF TRANSPORTATION	
RIGHT OF WAY BRANCH	
THE LOFTS AT WESTMOTT,LLC	11-8-2023
PARCEL # 043A	S:\CADD\U4758\DDRAFT\U4758_dee
DB 8581 PG 2896	UNKNOWN SCALE

61 - 62	109.001	33.224	N 22°51'37.6" E				
62 - 63	18.028	5.495	S 47°57'44.4" E				
63 - 64	131.097	39.959	S 44°37'19.2" E				
64 - 31	127.480	38.856	S 26°39'5.2" E				
31 - 37	50.042	15.253	S 26°39'5.2" E				
37 - 36	153.298	46.725	S 26°10'37.8" E				

	SQR FT	ACRES	SQR M	HECTARES
PUE Right	15822.954	0.363	1470.006	0.147
FROM - TO	DISTANCE (FT/M)	BEARING	RADIUS (FT/M)	CURVE LENGTH (FT/M)
-L- Sta 116+00 - 21	185.891	56.660	N 43°54'11" E	
21 - 26	285.556	87.038	S 29°13'9.3" W	1259.250 383.820 286.171 87.225
26 - 27	32.353	9.861	S 12°13'54.4" E	
27 - 65	2.959	0.902	S 61°53'24.1" E	
65 - 66	42.355	12.910	N 38°2'32.4" E	
66 - 67	218.462	66.587	N 29°37'8.8" E	
67 - 68	379.372	115.633	N 22°26'2.0" E	
68 - 28	33.355	10.167	S 70°38'25.6" W	
28 - 21	304.222	92.727	S 22°42'31.9" W	


	SQR FT	ACRES	SQR M	HECTARES
TCE Right	169.884	0.004	15.783	0.002
FROM - TO	DISTANCE (FT/M)	BEARING	RADIUS (FT/M)	CURVE LENGTH (FT/M)
-L- Sta 116+00 - 65	148.294	45.200	S 0°23'56.6" W	
65 - 69	16.256	4.955	S 61°53'24.1" E	
69 - 70	24.403	7.438	N 2°57'51.8" W	
70 - 65	21.219	6.468	S 38°2'32.4" W	

	SQR FT	ACRES	SQR M	HECTARES
TDE Right	1010.986	0.023	93.924	0.009
FROM - TO	DISTANCE (FT/M)	BEARING	RADIUS (FT/M)	CURVE LENGTH (FT/M)
-L- Sta 116+00 - 42	903.749	275.463	N 47°28'9.0" E	
42 - 41	124.844	38.053	N 18°55'8.2" W	1015.000 309.373 124.923 38.077
41 - 40	32.967	10.048	N 5°4'28.7" E	
40 - 71	46.904	14.296	S 19°25'10.0" W	
71 - 42	119.210	36.335	S 26°28'54.2" E	

TYPE	COUNT	SQR FEET	ACRES
Parcel	1	421477.691	9.676
ROW Right	2	99968.563	2.295
PDE Right	1	38.044	0.001
TDE Right	2	4940.892	0.113
PUE Right	2	46704.765	1.072
TCE Right	1	169.884	0.004
ROW Left	0	0.000	0.000
PDE Left	0	0.000	0.000
TDE Left	0	0.000	0.000
TCE Left	0	0.000	0.000
PUE Left	0	0.000	0.000
TSE Left	0	0.000	0.000
TSE Right	0	0.000	0.000
DUE Left	0	0.000	0.000
DUE Right	0	0.000	0.000
DTE Left	0	0.000	0.000
DTE Right	0	0.000	0.000
AUE_Left	0	0.000	0.000
AUE_Right	0	0.000	0.000
PCE Left	0	0.000	0.000
PCE Right	0	0.000	0.000
TUE Left	0	0.000	0.000
TUE Right	0	0.000	0.000
REM Left	0	0.000	0.000
REM Right	0	0.000	0.000
Other Left	0	0.000	0.000
Other Right	0	0.000	0.000
PE Left	0	0.000	0.000
PE Right	0	0.000	0.000

THIS MAP IS NOT A CERTIFIED SURVEY AND HAS NOT BEEN REVIEWED BY A LOCAL GOVERNMENT AGENCY FOR COMPLIANCE WITH ANY APPLICABLE LAND DEVELOPMENT REGULATIONS. THE PROPERTY SHOWN ON THIS MAP WAS LOCATED FOR THE NORTH CAROLINA DEPARTMENT OF TRANSPORTATION FOR HIGHWAY DESIGN PURPOSES. SOME ERROR MAY EXIST BETWEEN THE GRAPHICAL AND ACTUAL GROUND LOCATIONS OF PROPERTY LINES. THIS MAP IS TO BE USED AS A GRAPHICAL REPRESENTATION OF THE NCDOT'S INTENT TO ACQUIRE PROPERTY FOR RIGHT OF WAY PURPOSES, AND IN NO WAY REPRESENTS AN ACTUAL BOUNDARY SURVEY OF THIS PROPERTY.

NORTH CAROLINA DEPARTMENT OF TRANSPORTATION	
RIGHT OF WAY BRANCH	
THE LOFTS AT WESTMOTT,LLC	11-8-2023
PARCEL # 043A	S:\CADD\U4758\DDRAFT\U4758_dee
DB 8581 PG 2896	UNKNOWN SCALE

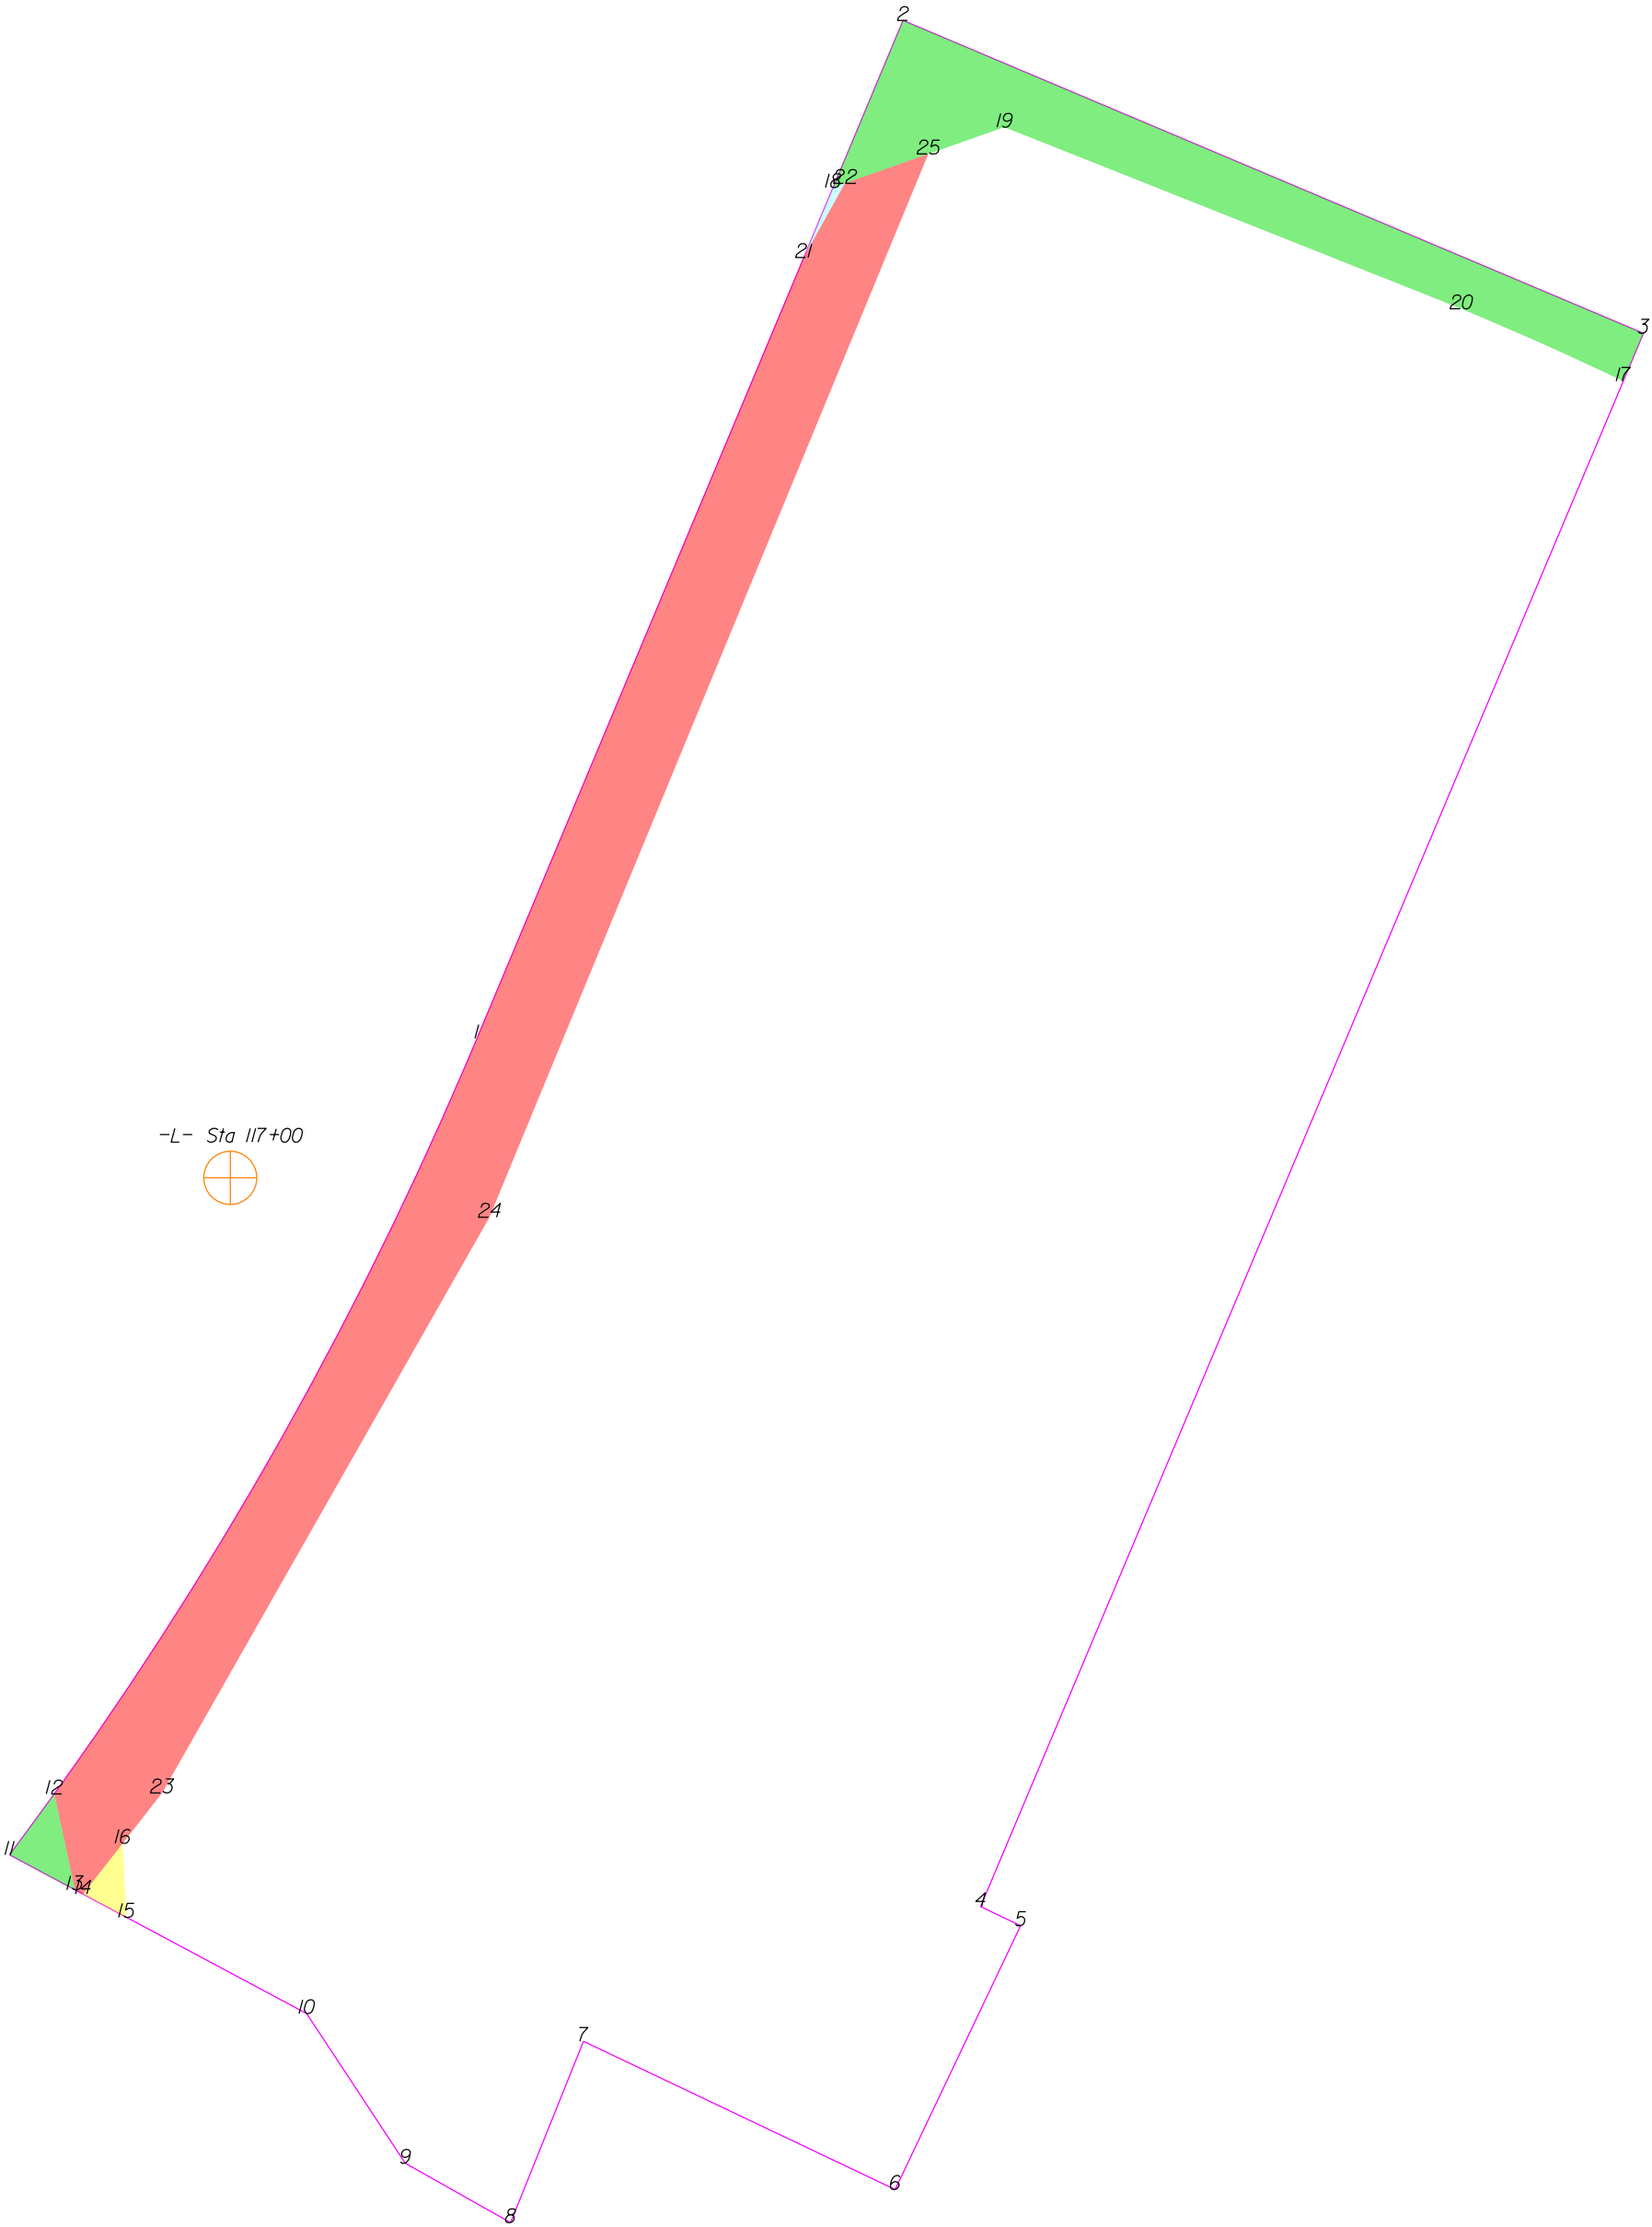

THIS MAP IS NOT A CERTIFIED SURVEY AND HAS NOT BEEN REVIEWED BY A LOCAL GOVERNMENT AGENCY FOR COMPLIANCE WITH ANY APPLICABLE LAND DEVELOPMENT REGULATIONS. THE PROPERTY SHOWN ON THIS MAP WAS LOCATED FOR THE NORTH CAROLINA DEPARTMENT OF TRANSPORTATION FOR HIGHWAY DESIGN PURPOSES. SOME ERROR MAY EXIST BETWEEN THE GRAPHICAL AND ACTUAL GROUND LOCATIONS OF PROPERTY LINES. THIS MAP IS TO BE USED AS A GRAPHICAL REPRESENTATION OF THE NCDOT'S INTENT TO ACQUIRE PROPERTY FOR RIGHT OF WAY PURPOSES, AND IN NO WAY REPRESENTS AN ACTUAL BOUNDARY SURVEY OF THIS PROPERTY.

NORTH CAROLINA DEPARTMENT OF TRANSPORTATION	
RIGHT OF WAY BRANCH	
THE LOFTS AT WESTMOTT, LLC	05-15-2024
PARCEL # 043A	Z:\CADD\U4758\DDRAFT\U4758_dee
DB 8581 PG 2896	UNKNOWN SCALE

	SQR FT	ACRES	SQR M	HECTARES
ROW Right	300.940	0.007	27.958	0.003
FROM - TO	DISTANCE (FT/M)	BEARING	RADIUS (FT/M)	CURVE LENGTH (FT/M)
-L- Sta 117+00 - 12	211.346	64.418	S 15°56'24.3" W	
12 - 11	24.913	7.594	S 36°17'47.2" W	1259.250 383.820 24.913 7.594
11 - 13	24.491	7.465	S 61°53'24.1" E	
13 - 12	32.353	9.861	N 12°13'54.4" W	

	SQR FT	ACRES	SQR M	HECTARES
TCE Right	169.884	0.004	15.783	0.002
FROM - TO	DISTANCE (FT/M)	BEARING	RADIUS (FT/M)	CURVE LENGTH (FT/M)
-L- Sta 117+00 - 14	241.175	73.510	S 11°37'12.5" W	
14 - 15	16.256	4.955	S 61°53'24.1" E	
15 - 16	24.403	7.438	N 2°57'51.8" W	
16 - 14	21.219	6.468	S 38°2'32.4" W	

	SQR FT	ACRES	SQR M	HECTARES
ROW Right	5583.453	0.128	518.722	0.052
FROM - TO	DISTANCE (FT/M)	BEARING	RADIUS (FT/M)	CURVE LENGTH (FT/M)
-L- Sta 117+00 - 17	529.262	161.319	N 60°13'48.2" E	
17 - 3	17.151	5.228	N 22°50'26.9" E	
3 - 2	265.103	80.804	N 67°6'0.1" W	
2 - 18	59.738	18.208	S 22°42'31.9" W	
18 - 19	59.951	18.273	N 70°38'25.6" E	
19 - 20	162.122	49.415	S 68°19'16.3" E	
20 - 17	58.478	17.824	S 65°56'20.8" E	1145.000 348.997 58.485 17.826


	SQR FT	ACRES	SQR M	HECTARES
DUE Right	38.768	0.001	3.602	0.000
FROM - TO	DISTANCE (FT/M)	BEARING	RADIUS (FT/M)	CURVE LENGTH (FT/M)
-L- Sta 117+00 - 18	382.385	116.551	N 31°19'30.4" E	
18 - 21	25.000	7.620	S 22°42'31.9" W	
21 - 22	27.972	8.526	N 29°4'29.3" E	
22 - 18	4.178	1.273	S 70°38'25.6" W	

	SQR FT	ACRES	SQR M	HECTARES
PUE Right	15784.186	0.362	1466.405	0.147
FROM - TO	DISTANCE (FT/M)	BEARING	RADIUS (FT/M)	CURVE LENGTH (FT/M)
-L- Sta 117+00 - 1	93.458	28.486	N 60°30'48.2" E	
1 - 12	285.556	87.038	S 29°13'9.3" W	1259.250 383.820 286.171 87.225
12 - 13	32.353	9.861	S 12°13'54.4" E	
13 - 14	2.959	0.902	S 61°53'24.1" E	
14 - 23	42.355	12.910	N 38°2'32.4" E	
23 - 24	218.462	66.587	N 29°37'8.8" E	
24 - 25	379.372	115.633	N 22°26'2.0" E	
25 - 22	29.177	8.893	S 70°38'25.6" W	
22 - 21	27.972	8.526	S 29°4'29.3" W	
21 - 1	279.222	85.107	S 22°42'31.9" W	

TYPE	COUNT	SQR FEET	ACRES
Parcel	1	184847.711	4.244
ROW Right	2	5884.393	0.135
TCE Right	1	169.884	0.004
DUE Right	1	38.768	0.001
PUE Right	1	15784.186	0.362
ROW Left	0	0.000	0.000
PDE Left	0	0.000	0.000
PDE Right	0	0.000	0.000
TDE Left	0	0.000	0.000
TDE Right	0	0.000	0.000
TCE Left	0	0.000	0.000
PUE Left	0	0.000	0.000
TSE Left	0	0.000	0.000
TSE Right	0	0.000	0.000
DUE Left	0	0.000	0.000
DTE Left	0	0.000	0.000
DTE Right	0	0.000	0.000
AUE_Left	0	0.000	0.000
AUE_Right	0	0.000	0.000
PCE Left	0	0.000	0.000
PCE Right	0	0.000	0.000
TUE Left	0	0.000	0.000
TUE Right	0	0.000	0.000
REM Left	0	0.000	0.000
REM Right	0	0.000	0.000
Other Left	0	0.000	0.000
Other Right	0	0.000	0.000
PE Left	0	0.000	0.000
PE Right	0	0.000	0.000

THIS MAP IS NOT A CERTIFIED SURVEY AND HAS NOT BEEN REVIEWED BY A LOCAL GOVERNMENT AGENCY FOR COMPLIANCE WITH ANY APPLICABLE LAND DEVELOPMENT REGULATIONS. THE PROPERTY SHOWN ON THIS MAP WAS LOCATED FOR THE NORTH CAROLINA DEPARTMENT OF TRANSPORTATION FOR HIGHWAY DESIGN PURPOSES. SOME ERROR MAY EXIST BETWEEN THE GRAPHICAL AND ACTUAL GROUND LOCATIONS OF PROPERTY LINES. THIS MAP IS TO BE USED AS A GRAPHICAL REPRESENTATION OF THE NCDOT'S INTENT TO ACQUIRE PROPERTY FOR RIGHT OF WAY PURPOSES, AND IN NO WAY REPRESENTS AN ACTUAL BOUNDARY SURVEY OF THIS PROPERTY.

NORTH CAROLINA DEPARTMENT OF TRANSPORTATION	
RIGHT OF WAY BRANCH	
THE LOFTS AT WESTMOTT,LLC	05-15-2024
PARCEL # 043A	Z:\CADD\U4758\DDRAFT\U4758_dee
DB 8581 PG 2896	UNKNOWN SCALE

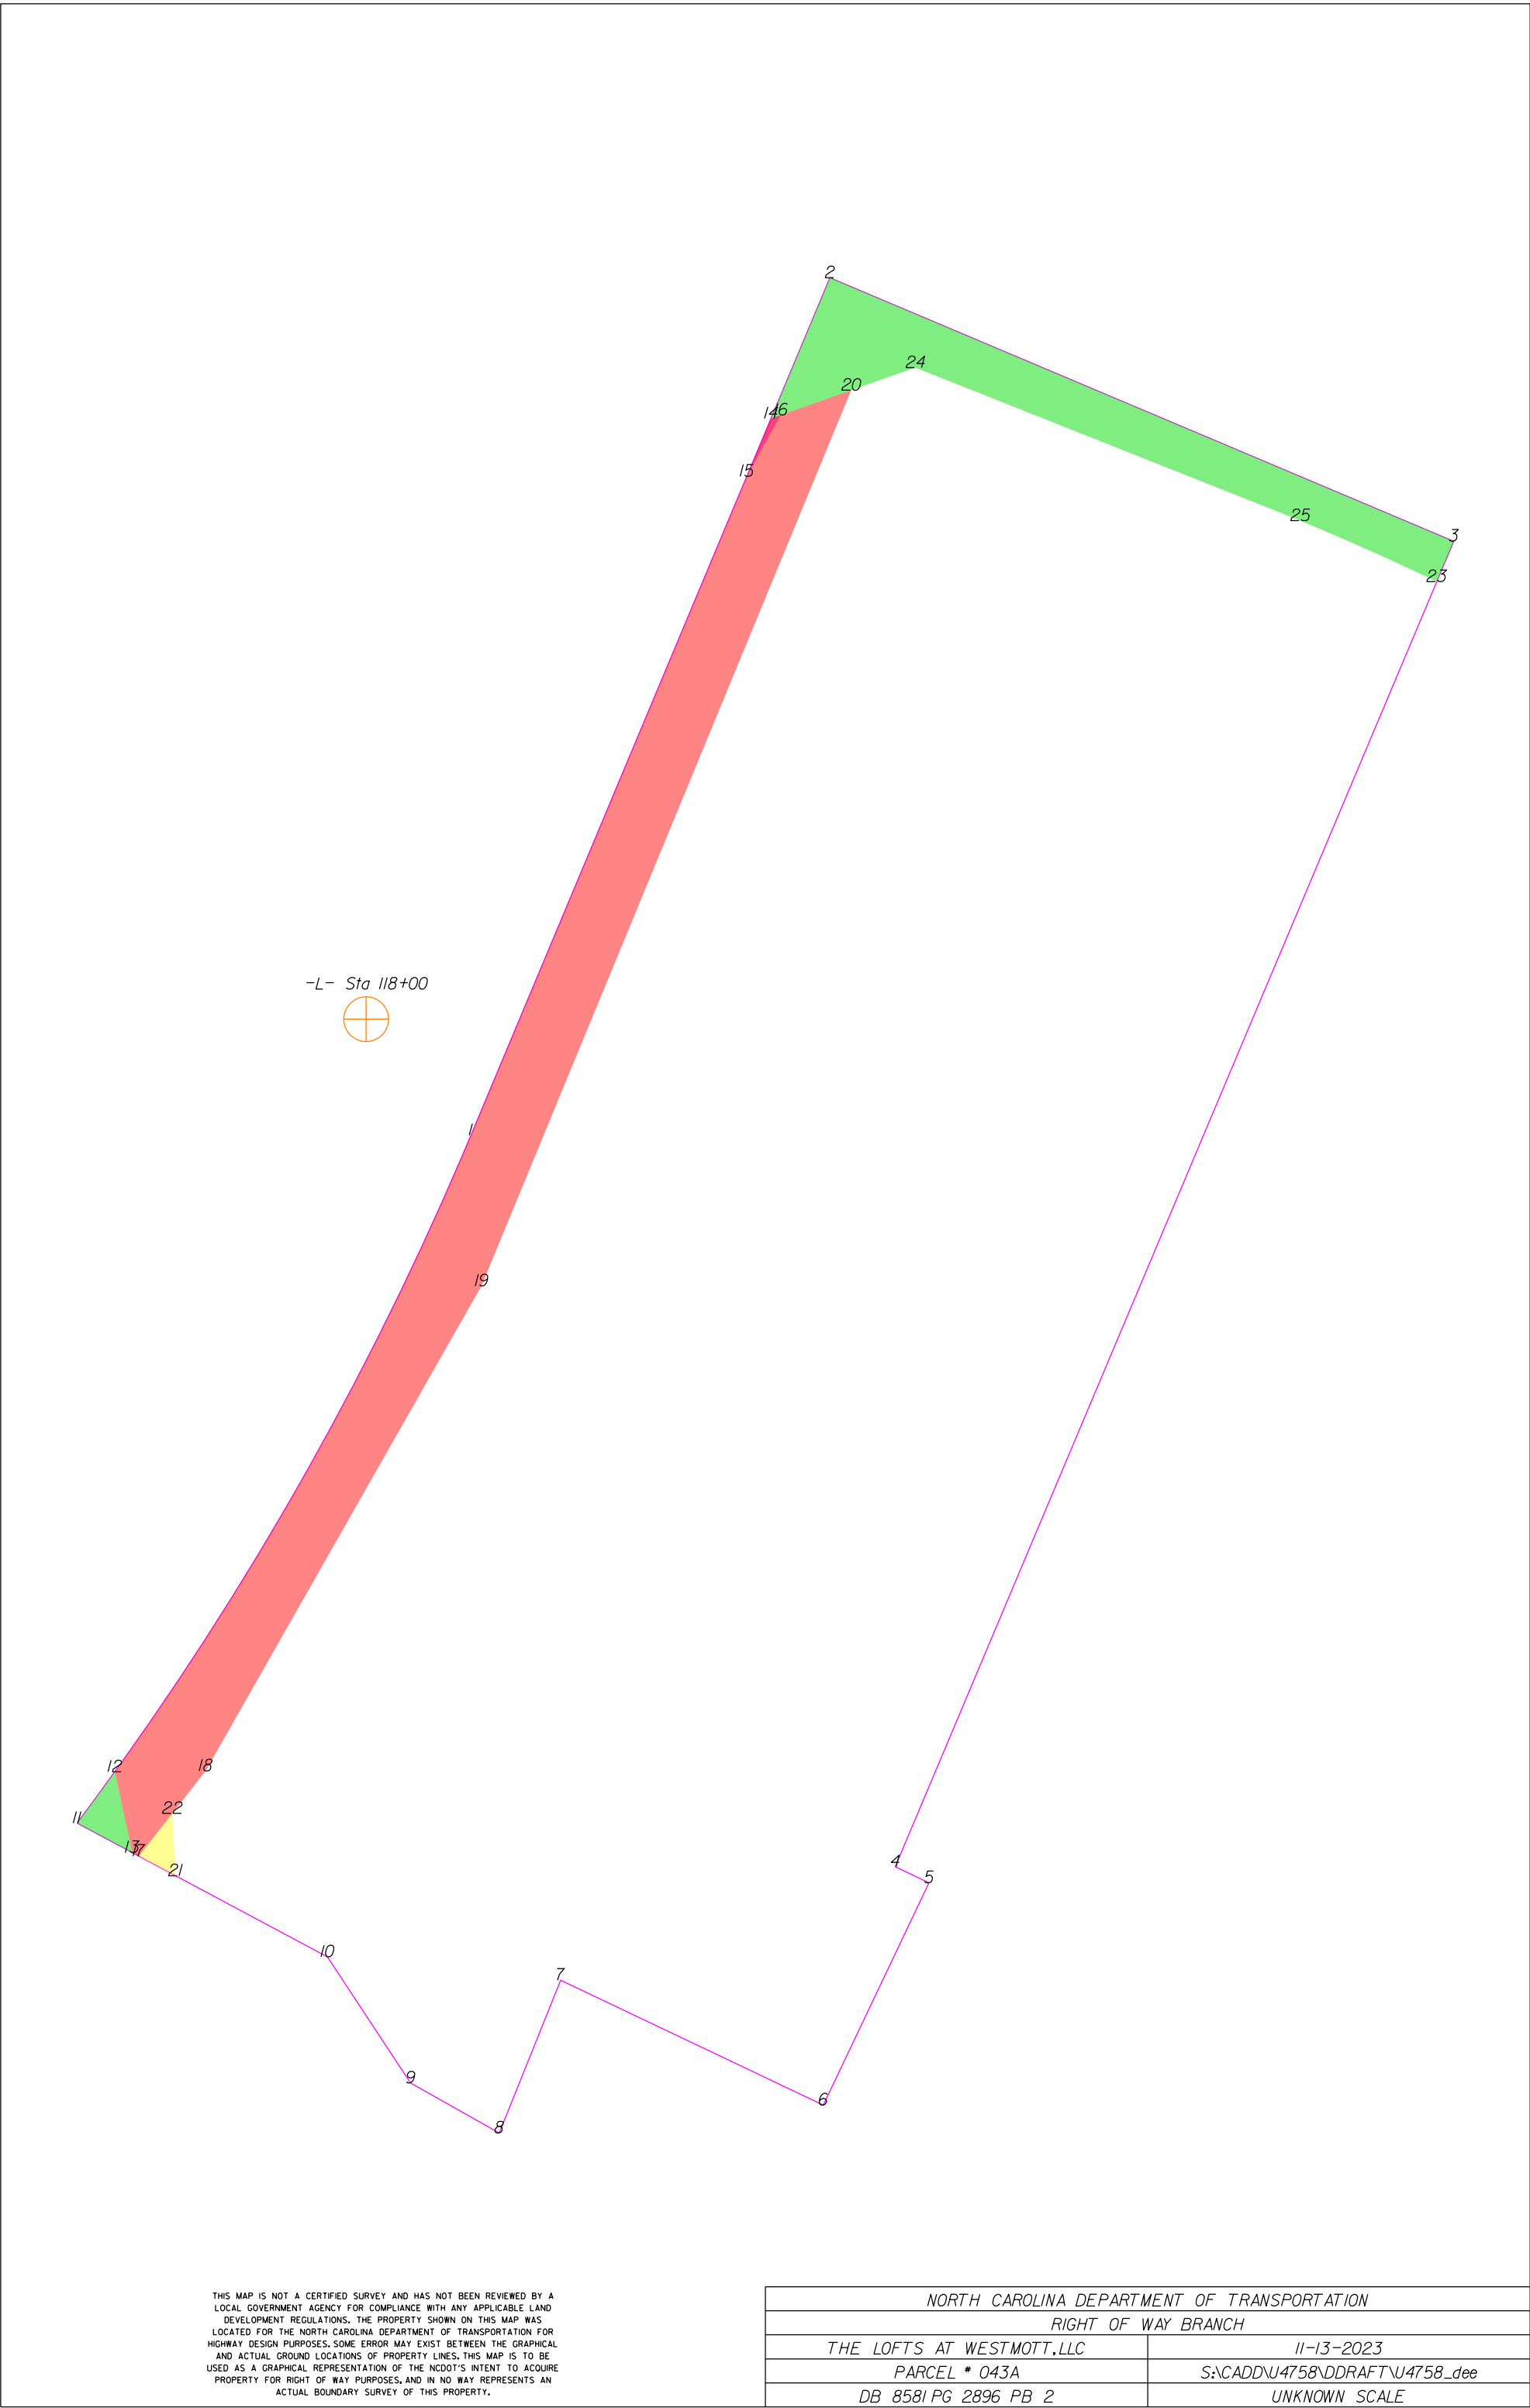

THIS MAP IS NOT A CERTIFIED SURVEY AND HAS NOT BEEN REVIEWED BY A LOCAL GOVERNMENT AGENCY FOR COMPLIANCE WITH ANY APPLICABLE LAND DEVELOPMENT REGULATIONS. THE PROPERTY SHOWN ON THIS MAP WAS LOCATED FOR THE NORTH CAROLINA DEPARTMENT OF TRANSPORTATION FOR HIGHWAY DESIGN PURPOSES. SOME ERROR MAY EXIST BETWEEN THE GRAPHICAL AND ACTUAL GROUND LOCATIONS OF PROPERTY LINES. THIS MAP IS TO BE USED AS A GRAPHICAL REPRESENTATION OF THE NCDOT'S INTENT TO ACQUIRE PROPERTY FOR RIGHT OF WAY PURPOSES, AND IN NO WAY REPRESENTS AN ACTUAL BOUNDARY SURVEY OF THIS PROPERTY.

NORTH CAROLINA DEPARTMENT OF TRANSPORTATION	
RIGHT OF WAY BRANCH	
THE LOFTS AT WESTMOTT, LLC	11-13-2023
PARCEL # 043A	S:\CADD\U4758\DDRAFT\U4758_dee
DB 8581 PG 2896 PB 2	UNKNOWN SCALE

	SQR FT	ACRES		SQR M		HECTARES	
ROW Right	300.940	0.007		27.958		0.003	
FROM - TO		DISTANCE (FT/M)		BEARING		RADIUS (FT/M)	
-L- Sta 118+00 - 12		310.685	94.697	S 18°28'4.2" W			
12 - 11		24.913	7.594	S 36°17'47.2" W		1259.250	383.820
11 - 13		24.491	7.465	S 61°53'24.1" E			
13 - 12		32.353	9.861	N 12°13'54.4" W			

	SQR FT	ACRES		SQR M		HECTARES	
PDE Right	38.044	0.001		3.534		0.000	
FROM - TO		DISTANCE (FT/M)		BEARING		RADIUS (FT/M)	
-L- Sta 118+00 - 14		283.563	86.430	N 33°57'56.3" E			
14 - 15		24.533	7.478	S 22°42'31.9" W			
15 - 16		27.507	8.384	N 29°10'57.9" E			
16 - 14		4.178	1.273	S 70°38'25.6" W			

	SQR FT	ACRES		SQR M		HECTARES	
PUE Right	15822.954	0.363		1470.006		0.147	
FROM - TO		DISTANCE (FT/M)		BEARING		RADIUS (FT/M)	
-L- Sta 118+00 - 1		61.206	18.656	S 42°1'47.6" E			
1 - 12		285.556	87.038	S 29°13'9.3" W		1259.250	383.820
12 - 13		32.353	9.861	S 12°13'54.4" E			
13 - 17		2.959	0.902	S 61°53'24.1" E			
17 - 18		42.355	12.910	N 38°2'32.4" E			
18 - 19		218.462	66.587	N 29°37'8.8" E			
19 - 20		379.372	115.633	N 22°26'2.0" E			
20 - 14		33.355	10.167	S 70°38'25.6" W			
14 - 1		304.222	92.727	S 22°42'31.9" W			


	SQR FT	ACRES		SQR M		HECTARES	
TCE Right	169.884	0.004		15.783		0.002	
FROM - TO		DISTANCE (FT/M)		BEARING		RADIUS (FT/M)	
-L- Sta 118+00 - 17		339.556	103.497	S 15°11'12.3" W			
17 - 21		16.256	4.955	S 61°53'24.1" E			
21 - 22		24.403	7.438	N 2°57'51.8" W			
22 - 17		21.219	6.468	S 38°2'32.4" W			

	SQR FT	ACRES		SQR M		HECTARES	
ROW Right	5583.453	0.128		518.722		0.052	
FROM - TO		DISTANCE (FT/M)		BEARING		RADIUS (FT/M)	
-L- Sta 118+00 - 23		452.709	137.986	N 67°45'46.7" E			
23 - 3		17.151	5.228	N 22°50'26.9" E			
3 - 2		265.103	80.804	N 67°6'0.1" W			
2 - 14		59.738	18.208	S 22°42'31.9" W			
14 - 24		59.951	18.273	N 70°38'25.6" E			
24 - 25		162.122	49.415	S 68°19'16.3" E			
25 - 23		58.478	17.824	S 65°56'20.8" E		1145.000	348.997

TYPE	COUNT	SQR FEET	ACRES
Parcel	1	184847.711	4.244
ROW Right	2	5884.393	0.135
PDE Right	1	38.044	0.001
PUE Right	1	15822.954	0.363
TCE Right	1	169.884	0.004
ROW Left	0	0.000	0.000
PDE Left	0	0.000	0.000
TDE Left	0	0.000	0.000
TDE Right	0	0.000	0.000
TCE Left	0	0.000	0.000
PUE Left	0	0.000	0.000
TSE Left	0	0.000	0.000
TSE Right	0	0.000	0.000
DUE Left	0	0.000	0.000
DUE Right	0	0.000	0.000
DTE Left	0	0.000	0.000
DTE Right	0	0.000	0.000
AUE_Left	0	0.000	0.000
AUE_Right	0	0.000	0.000
PCE Left	0	0.000	0.000
PCE Right	0	0.000	0.000
TUE Left	0	0.000	0.000
TUE Right	0	0.000	0.000
REM Left	0	0.000	0.000
REM Right	0	0.000	0.000
Other Left	0	0.000	0.000
Other Right	0	0.000	0.000
PE Left	0	0.000	0.000
PE Right	0	0.000	0.000

THIS MAP IS NOT A CERTIFIED SURVEY AND HAS NOT BEEN REVIEWED BY A LOCAL GOVERNMENT AGENCY FOR COMPLIANCE WITH ANY APPLICABLE LAND DEVELOPMENT REGULATIONS. THE PROPERTY SHOWN ON THIS MAP WAS LOCATED FOR THE NORTH CAROLINA DEPARTMENT OF TRANSPORTATION FOR HIGHWAY DESIGN PURPOSES. SOME ERROR MAY EXIST BETWEEN THE GRAPHICAL AND ACTUAL GROUND LOCATIONS OF PROPERTY LINES. THIS MAP IS TO BE USED AS A GRAPHICAL REPRESENTATION OF THE NCDOT'S INTENT TO ACQUIRE PROPERTY FOR RIGHT OF WAY PURPOSES, AND IN NO WAY REPRESENTS AN ACTUAL BOUNDARY SURVEY OF THIS PROPERTY.

NORTH CAROLINA DEPARTMENT OF TRANSPORTATION	
RIGHT OF WAY BRANCH	
THE LOFTS AT WESTMOTT,LLC	11-13-2023
PARCEL # 043A	S:\CADD\U4758\DDRAFT\U4758_dee
DB 8581 PG 2896 PB 2	UNKNOWN SCALE

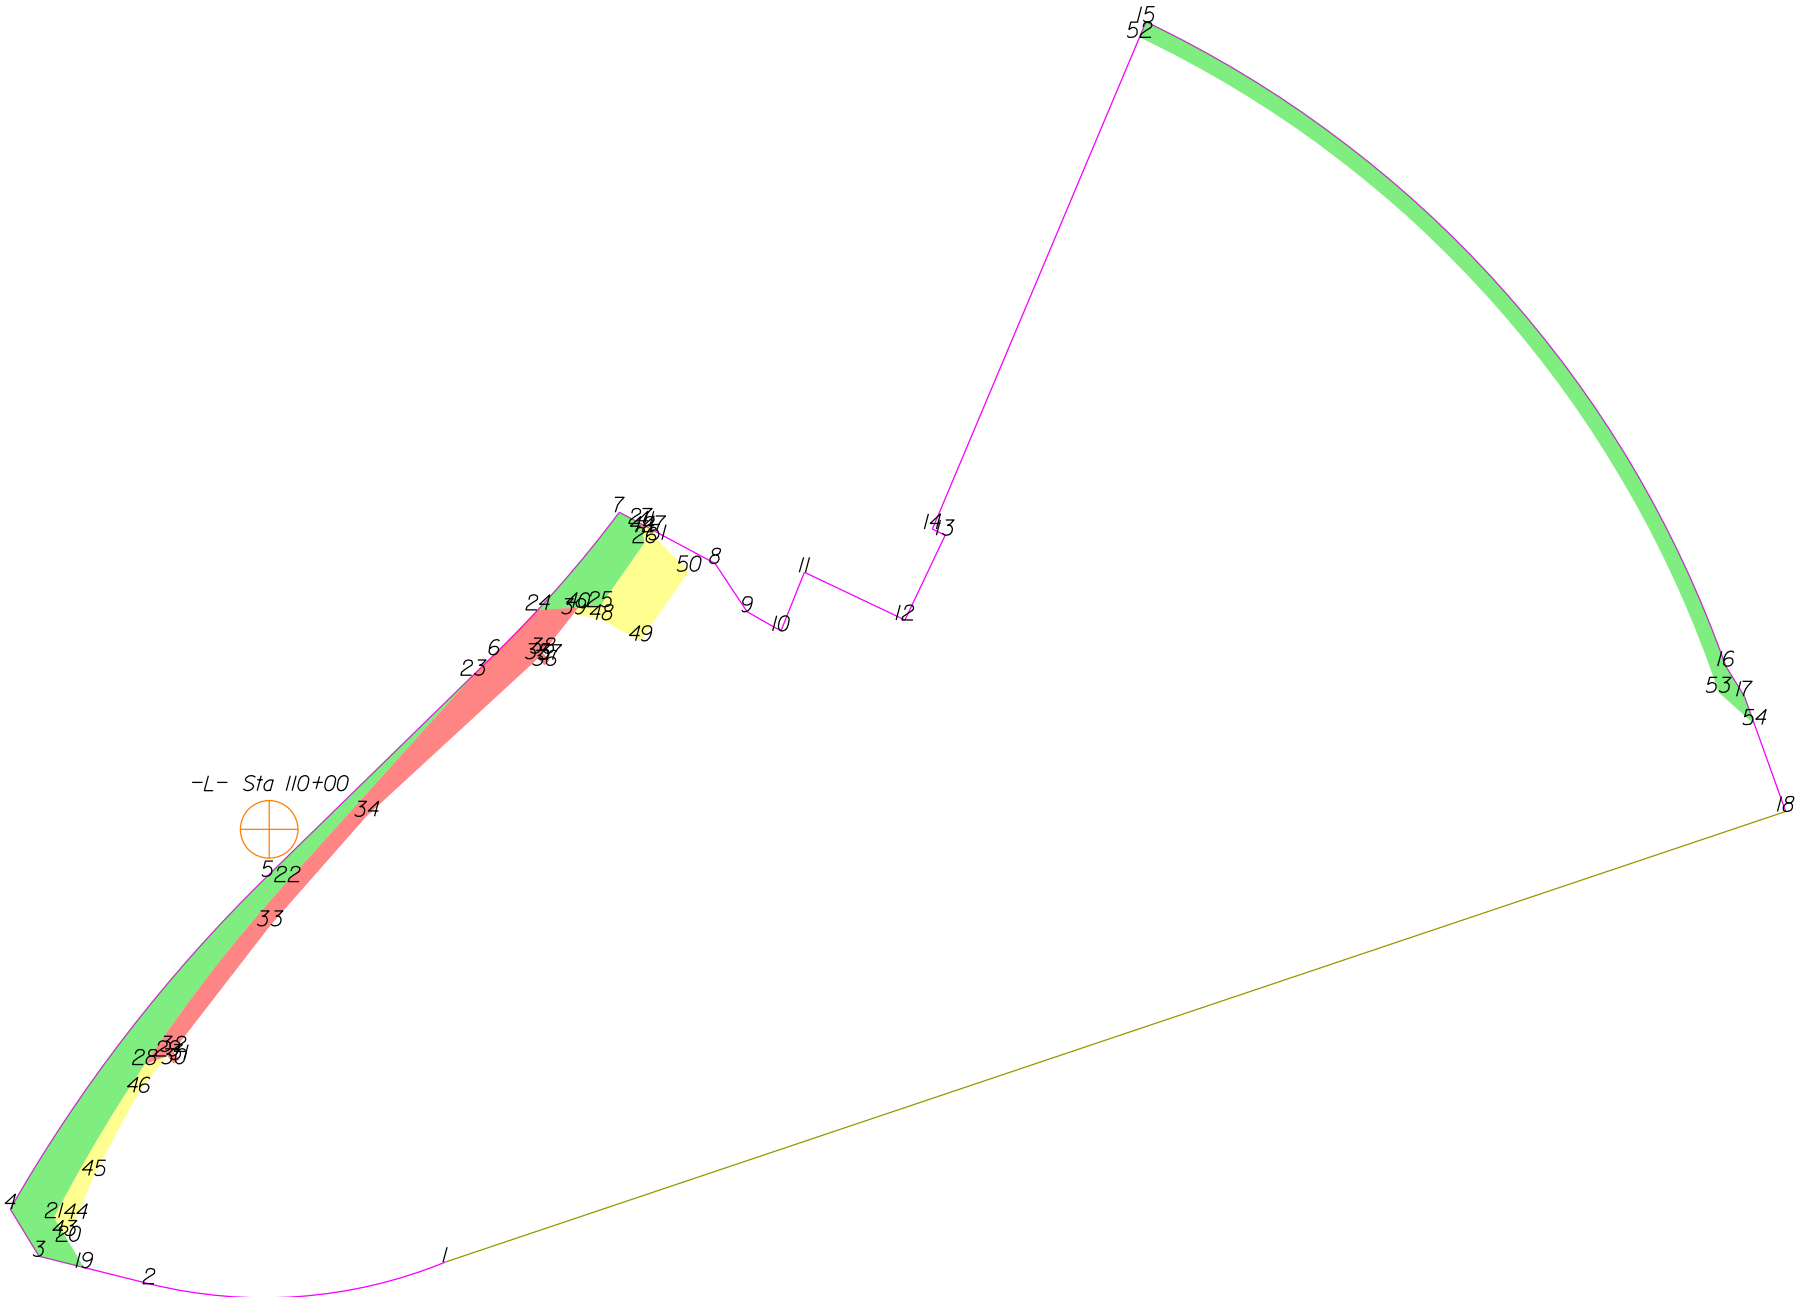

THIS MAP IS NOT A CERTIFIED SURVEY AND HAS NOT BEEN REVIEWED BY A LOCAL GOVERNMENT AGENCY FOR COMPLIANCE WITH ANY APPLICABLE LAND DEVELOPMENT REGULATIONS. THE PROPERTY SHOWN ON THIS MAP WAS LOCATED FOR THE NORTH CAROLINA DEPARTMENT OF TRANSPORTATION FOR HIGHWAY DESIGN PURPOSES. SOME ERROR MAY EXIST BETWEEN THE GRAPHICAL AND ACTUAL GROUND LOCATIONS OF PROPERTY LINES. THIS MAP IS TO BE USED AS A GRAPHICAL REPRESENTATION OF THE NCDOT'S INTENT TO ACQUIRE PROPERTY FOR RIGHT OF WAY PURPOSES, AND IN NO WAY REPRESENTS AN ACTUAL BOUNDARY SURVEY OF THIS PROPERTY.

NORTH CAROLINA DEPARTMENT OF TRANSPORTATION	
RIGHT OF WAY BRANCH	
THE LANDING AT WESTMOTT,LLC	04-3-2023
PARCEL * 043	S:\CADD\U4758\DDRAFT\U4758_dee
DB 8582 PG 2052 PB 2	UNKNOWN SCALE

	SQR FT	ACRES		SQR M		HECTARES	
ROW Right	18123.208	0.416		1683.708		0.168	
FROM - TO		DISTANCE (FT/M)		BEARING		RADIUS (FT/M)	
-L- Sta 110+00 - 5		47.913	14.604	S 2°6'5.3" W			
5 - 4		430.450	131.201	S 37°40'5.9" W	1540.750	469.622	431.862
4 - 3		56.530	17.230	S 31°11'30.1" E			
3 - 19		47.717	14.544	S 76°4'0.1" E			
19 - 20		31.528	9.610	N 31°11'57.2" W			
20 - 21		28.285	8.621	N 31°11'57.2" W			
21 - 22		418.689	127.617	N 34°45'54.0" E	1650.500	503.073	419.820
22 - 23		284.444	86.699	N 42°3'6.6" E			127.961
23 - 5		294.585	89.790	S 45°41'52.9" W			

	SQR FT	ACRES		SQR M		HECTARES	
ROW Right	4632.834	0.106		430.406		0.043	
FROM - TO		DISTANCE (FT/M)		BEARING		RADIUS (FT/M)	
-L- Sta 110+00 - 7		483.533	147.381	N 47°50'35.2" E			
7 - 24		130.164	39.674	S 39°49'32.7" W	1259.250	383.820	130.222
24 - 25		63.537	19.366	N 87°2'18.1" E			39.692
25 - 26		80.000	24.384	N 34°52'31.0" E			
26 - 27		19.964	6.085	N 12°13'54.4" W			
27 - 7		24.491	7.465	N 61°53'24.1" W			

	SQR FT	ACRES		SQR M		HECTARES	
PUE Right	13672.839	0.314		1270.253		0.127	
FROM - TO		DISTANCE (FT/M)		BEARING		RADIUS (FT/M)	
-L- Sta 110+00 - 24		355.106	108.237	N 50°46'24.8" E			
24 - 6		63.943	19.490	S 44°14'35.4" W	1259.250	383.820	63.950
6 - 23		29.905	9.115	S 45°41'52.9" W			19.492
23 - 22		284.444	86.699	S 42°3'6.6" W			
22 - 28		237.396	72.358	S 37°55'40.0" W	1650.500	503.073	237.601
28 - 29		24.898	7.589	N 69°20'1.9" E			72.421
29 - 30		10.361	3.158	S 39°9'51.1" E			
30 - 31		7.143	2.177	N 52°7'45.7" E			
31 - 32		10.529	3.209	N 37°51'11.3" W			
32 - 33		162.297	49.468	N 37°41'31.3" E			
33 - 34		149.448	45.552	N 41°26'45.4" E			
34 - 35		238.049	72.558	N 47°19'53.6" E			
35 - 36		9.831	2.997	S 46°7'6.3" E			
36 - 37		7.830	2.387	N 42°32'54.7" E			
37 - 38		9.902	3.018	N 47°23'20.4" W			
38 - 39		51.184	15.601	N 38°2'32.4" E			
39 - 40		7.719	2.353	N 38°2'32.4" E			
40 - 24		41.196	12.557	S 87°2'18.1" W			

	SQR FT	ACRES		SQR M		HECTARES	
PUE Right	19.716	0.000		1.832		0.000	
FROM - TO		DISTANCE (FT/M)		BEARING		RADIUS (FT/M)	
-L- Sta 110+00 - 41		494.707	150.787	N 51°10'54.1" E			
41 - 27		6.116	1.864	N 61°53'24.1" W			
27 - 42		8.458	2.578	S 12°13'54.4" E			
42 - 41		6.479	1.975	N 33°47'16.6" E			

	SQR FT	ACRES		SQR M		HECTARES	
TCE Right	2921.182	0.067		271.388		0.027	
FROM - TO		DISTANCE (FT/M)		BEARING		RADIUS (FT/M)	
-L- Sta 110+00 - 21		454.233	138.451	S 28°59'48.5" W			
21 - 43		21.499	6.553	S 31°11'57.2" E			
43 - 44		20.491	6.246	N 33°31'49.7" E			
44 - 45		48.273	14.714	N 22°41'58.2" E			
45 - 46		96.439	29.395	N 28°12'4.6" E			
46 - 29		47.505	14.480	N 38°19'32.1" E			
29 - 28		24.898	7.589	S 69°20'1.9" W			
28 - 21		182.126	55.512	S 30°38'27.3" W	1650.500	503.073	182.219

	SQR FT	ACRES		SQR M		HECTARES	
TCE Right	5435.828	0.125		505.007		0.051	
FROM - TO		DISTANCE (FT/M)		BEARING		RADIUS (FT/M)	
-L- Sta 110+00 - 47		498.819	152.040	N 52°15'59.3" E			
47 - 41		10.265	3.129	N 61°53'24.1" W			
41 - 42		6.479	1.975	S 33°47'16.6" W			
42 - 26		11.506	3.507	S 12°13'54.4" E			
26 - 25		80.000	24.384	S 34°52'31.0" W			
25 - 40		22.341	6.810	S 87°2'18.1" W			
40 - 39		7.719	2.353	S 38°2'32.4" W			
39 - 48		29.378	8.954	S 77°58'59.7" E			
48 - 49		45.277	13.800	S 61°27'53.7" E			
49 - 50		87.000	26.518	N 34°52'31.0" E			
50 - 51		45.706	13.931	N 45°2'38.9" W			
51 - 47		9.199	2.804	N 18°15'46.8" W			

	SQR FT	ACRES		SQR M		HECTARES	
ROW Right	15812.162	0.363		1469.004		0.147	
FROM - TO		DISTANCE (FT/M)		BEARING		RADIUS (FT/M)	

THIS MAP IS NOT A CERTIFIED SURVEY AND HAS NOT BEEN REVIEWED BY A LOCAL GOVERNMENT AGENCY FOR COMPLIANCE WITH ANY APPLICABLE LAND DEVELOPMENT REGULATIONS. THE PROPERTY SHOWN ON THIS MAP WAS LOCATED FOR THE NORTH CAROLINA DEPARTMENT OF TRANSPORTATION FOR HIGHWAY DESIGN PURPOSES. SOME ERROR MAY EXIST BETWEEN THE GRAPHICAL AND ACTUAL GROUND LOCATIONS OF PROPERTY LINES. THIS MAP IS TO BE USED AS A GRAPHICAL REPRESENTATION OF THE NCDOT'S INTENT TO ACQUIRE PROPERTY FOR RIGHT OF WAY PURPOSES, AND IN NO WAY REPRESENTS AN ACTUAL BOUNDARY SURVEY OF THIS PROPERTY.


NORTH CAROLINA DEPARTMENT OF TRANSPORTATION	
RIGHT OF WAY BRANCH	
THE LANDING AT WESTMOTT,LLC	04-3-2023
PARCEL * 043	S:\CADD\U4758\DDRAFT\U4758_dee
DB 8582 PG 2052 PB 2	UNKNOWN SCALE

-L- Sta 110+00 - 16	1499.969	457.191	N 83°36'28.5" E				
16 - 15	887.070	270.379	N 41°58'48.1" W	1160.000	353.569	910.244	277.443
15 - 52	17.151	5.228	S 22°50'26.9" W				
52 - 53	894.713	272.709	S 41°28'38.9" E	1145.000	348.997	919.199	280.172
53 - 54	49.461	15.076	S 48°0'42.1" E				
54 - 17	30.727	9.366	N 19°42'55.2" W				
17 - 16	36.250	11.049	N 31°36'9.1" W				

TYPE	COUNT	SQR FEET	ACRES
Parcel	1	1049207.071	24.086
ROW Right	3	38568.204	0.885
PUE Right	2	13692.555	0.314
TCE Right	2	8357.010	0.192
ROW Left	0	0.000	0.000
PDE Left	0	0.000	0.000
PDE Right	0	0.000	0.000
TDE Left	0	0.000	0.000
TDE Right	0	0.000	0.000
TCE Left	0	0.000	0.000
PUE Left	0	0.000	0.000
TSE Left	0	0.000	0.000
TSE Right	0	0.000	0.000
DUE Left	0	0.000	0.000
DUE Right	0	0.000	0.000
DTE Left	0	0.000	0.000
DTE Right	0	0.000	0.000
AUE_Left	0	0.000	0.000
AUE_Right	0	0.000	0.000
PCE Left	0	0.000	0.000
PCE Right	0	0.000	0.000
TUE Left	0	0.000	0.000
TUE Right	0	0.000	0.000
REM Left	0	0.000	0.000
REM Right	0	0.000	0.000
Other Left	0	0.000	0.000
Other Right	0	0.000	0.000
PE Left	0	0.000	0.000
PE Right	0	0.000	0.000

THIS MAP IS NOT A CERTIFIED SURVEY AND HAS NOT BEEN REVIEWED BY A LOCAL GOVERNMENT AGENCY FOR COMPLIANCE WITH ANY APPLICABLE LAND DEVELOPMENT REGULATIONS. THE PROPERTY SHOWN ON THIS MAP WAS LOCATED FOR THE NORTH CAROLINA DEPARTMENT OF TRANSPORTATION FOR HIGHWAY DESIGN PURPOSES. SOME ERROR MAY EXIST BETWEEN THE GRAPHICAL AND ACTUAL GROUND LOCATIONS OF PROPERTY LINES. THIS MAP IS TO BE USED AS A GRAPHICAL REPRESENTATION OF THE NCDOT'S INTENT TO ACQUIRE PROPERTY FOR RIGHT OF WAY PURPOSES, AND IN NO WAY REPRESENTS AN ACTUAL BOUNDARY SURVEY OF THIS PROPERTY.

NORTH CAROLINA DEPARTMENT OF TRANSPORTATION	
RIGHT OF WAY BRANCH	
THE LANDING AT WESTMOTT,LLC	04-3-2023
PARCEL * 043	S:\CADD\U4758\DDRAFT\U4758_dee
DB 8582 PG 2052 PB 2	UNKNOWN SCALE

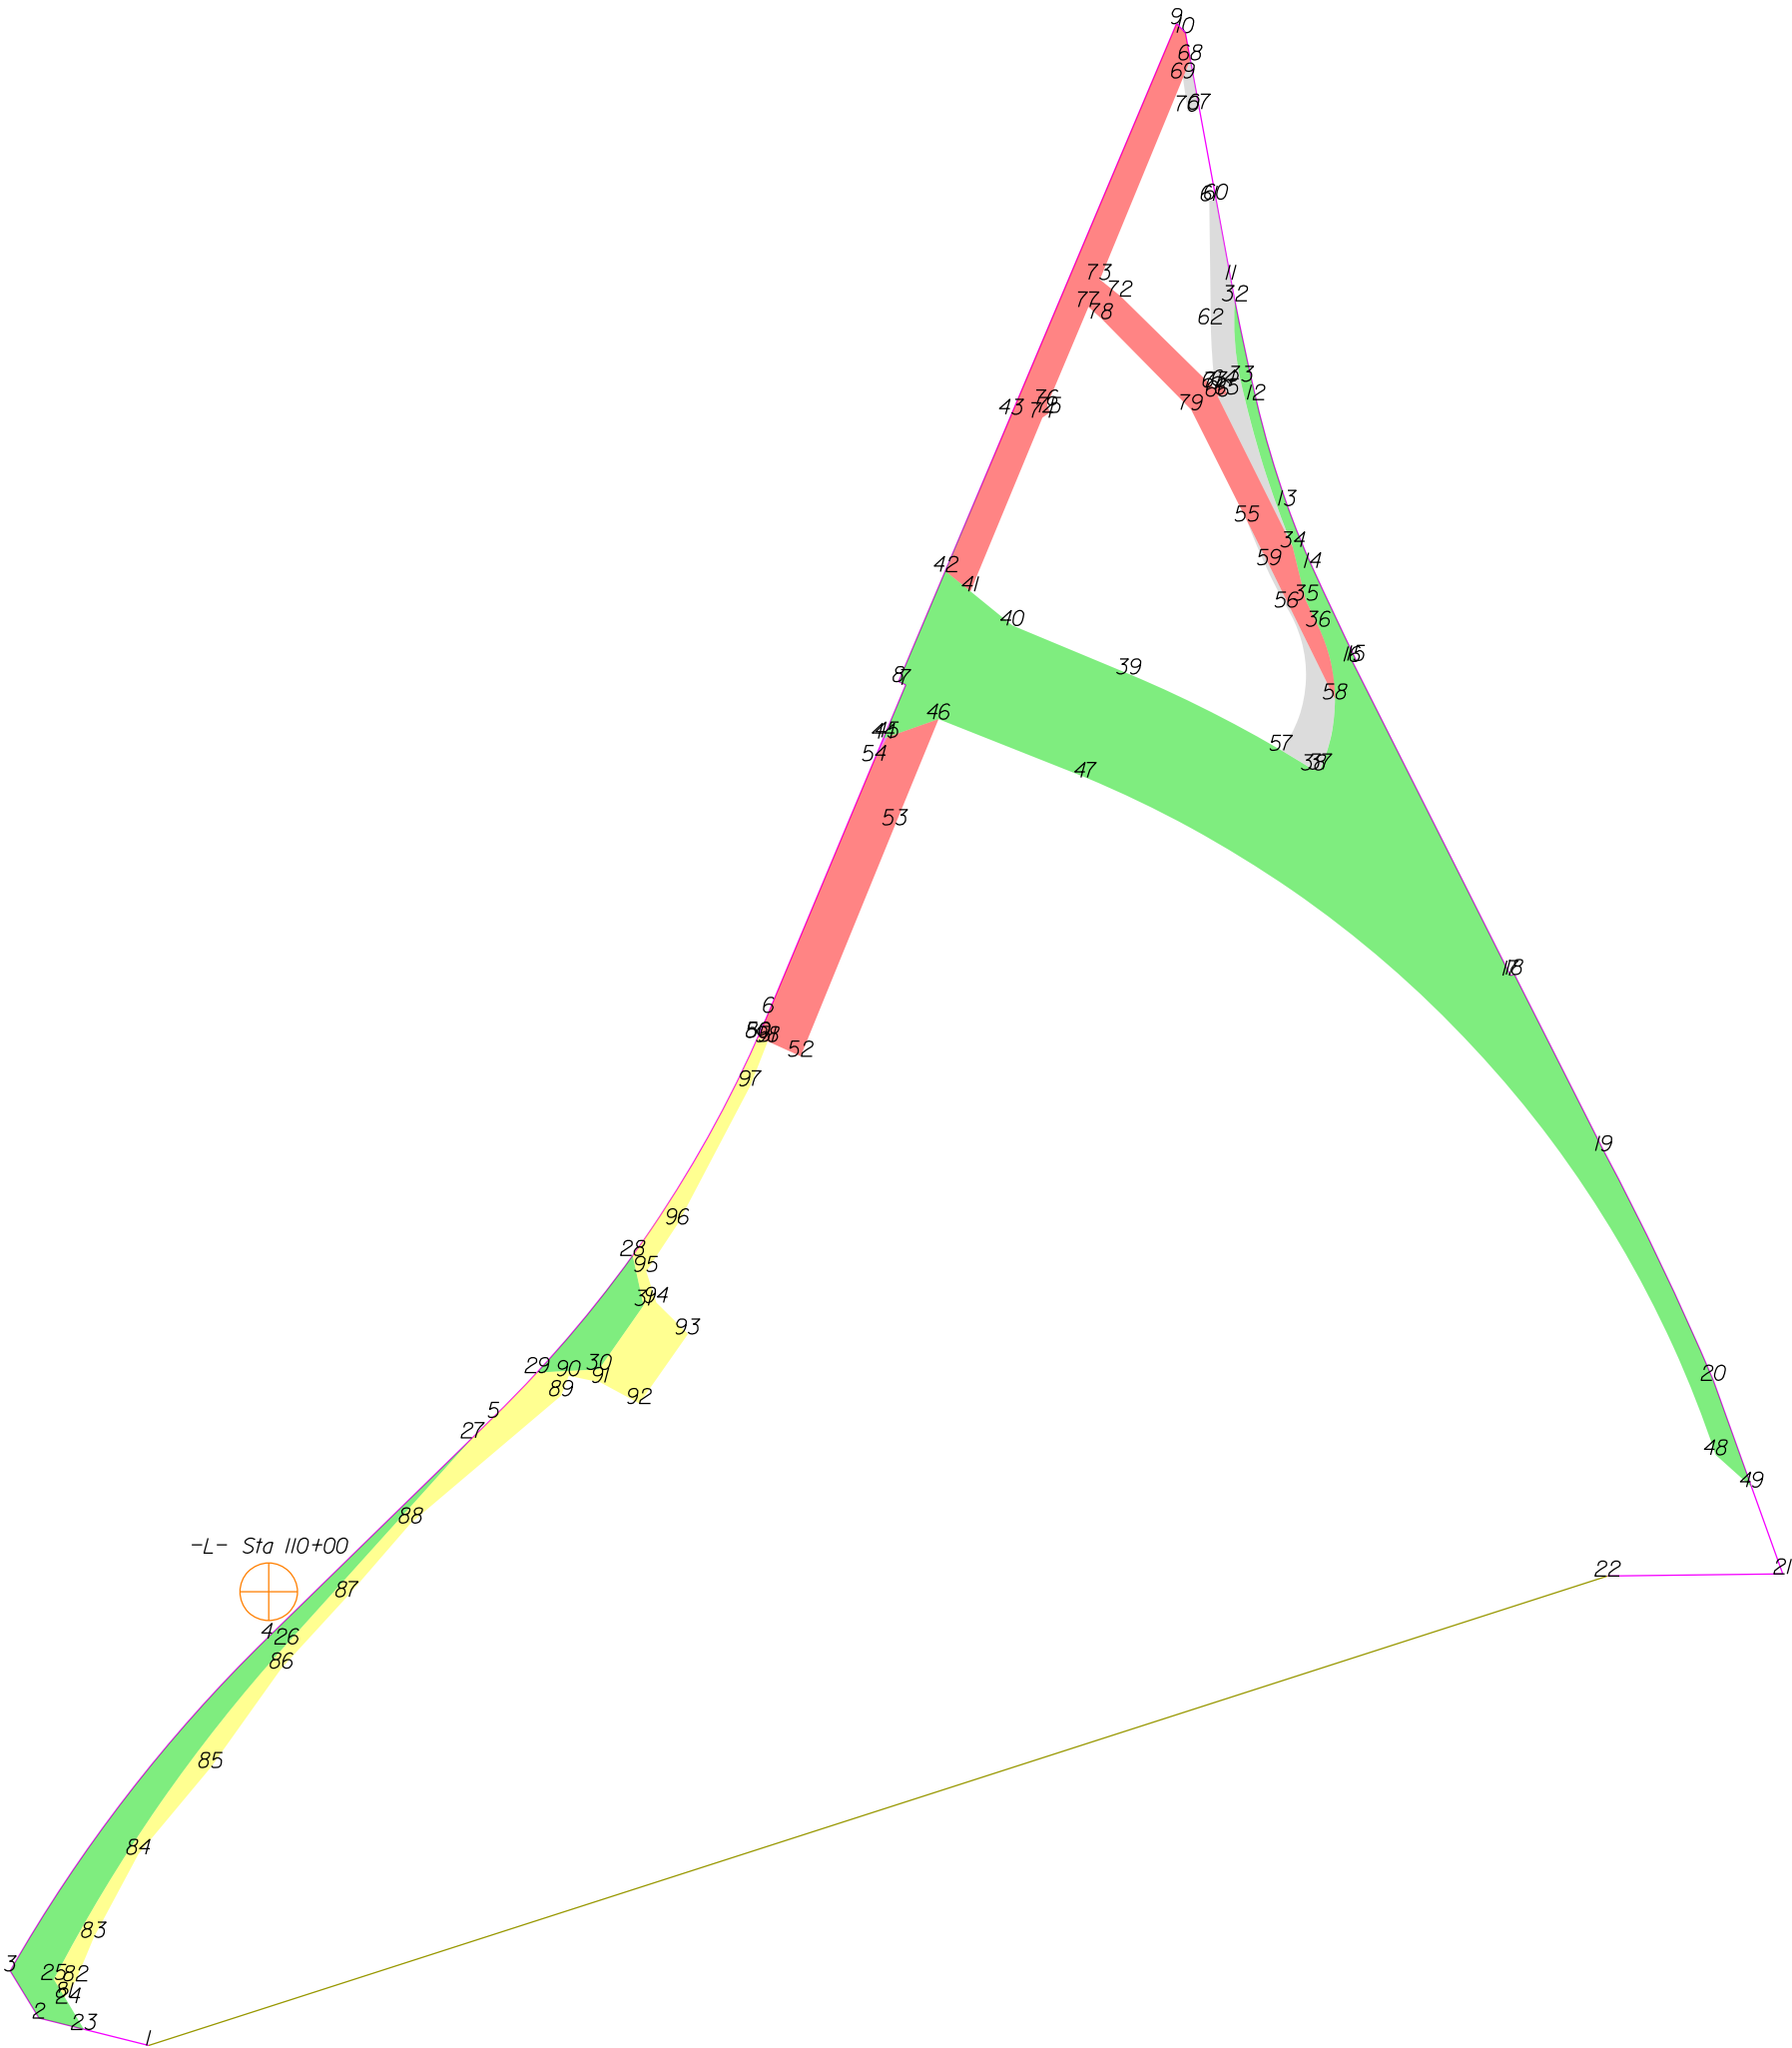

THIS MAP IS NOT A CERTIFIED SURVEY AND HAS NOT BEEN REVIEWED BY A LOCAL GOVERNMENT AGENCY FOR COMPLIANCE WITH ANY APPLICABLE LAND DEVELOPMENT REGULATIONS. THE PROPERTY SHOWN ON THIS MAP WAS LOCATED FOR THE NORTH CAROLINA DEPARTMENT OF TRANSPORTATION FOR HIGHWAY DESIGN PURPOSES. SOME ERROR MAY EXIST BETWEEN THE GRAPHICAL AND ACTUAL GROUND LOCATIONS OF PROPERTY LINES. THIS MAP IS TO BE USED AS A GRAPHICAL REPRESENTATION OF THE NCDOT'S INTENT TO ACQUIRE PROPERTY FOR RIGHT OF WAY PURPOSES, AND IN NO WAY REPRESENTS AN ACTUAL BOUNDARY SURVEY OF THIS PROPERTY.

NORTH CAROLINA DEPARTMENT OF TRANSPORTATION	
RIGHT OF WAY BRANCH	
WESTMORELAND PLACE, LLC	06-20-2022
PARCEL * 043	S:\CADD\U4758\DDRAFT\U4758_dee
DB 7975 PG 1592	UNKNOWN SCALE

	SQR FT	ACRES	SQR M	HECTARES
ROW Right	18123.208	0.416	1683.708	0.168
FROM - TO	DISTANCE (FT/M)	BEARING	RADIUS (FT/M)	CURVE LENGTH (FT/M)
-L- Sta 110+00 - 4	47.914	14.604	S 2°6'13.0" W	
4 - 3	430.447	131.201	S 37°40'5.8" W	1540.750
3 - 2	56.530	17.230	S 31°11'30.1" E	469.622
2 - 23	47.717	14.544	S 76°4'0.1" E	431.860
23 - 24	31.528	9.610	N 31°11'57.2" W	131.631
24 - 25	28.285	8.621	N 31°11'57.2" W	
25 - 26	418.689	127.617	N 34°45'54.0" E	1650.500
26 - 27	284.444	86.699	N 42°3'6.6" E	503.073
27 - 4	294.585	89.790	S 45°41'52.9" W	419.820
				127.961

	SQR FT	ACRES	SQR M	HECTARES
ROW Right	49333.775	0.113	458.364	0.046
FROM - TO	DISTANCE (FT/M)	BEARING	RADIUS (FT/M)	CURVE LENGTH (FT/M)
-L- Sta 110+00 - 28	507.967	154.829	N 47°16'50.3" E	
28 - 29	155.037	47.255	S 39°15'32.3" W	1259.250
29 - 30	63.537	19.366	N 87°2'18.1" E	383.820
30 - 31	80.000	24.384	N 34°52'31.0" E	155.135
31 - 28	52.317	15.946	N 12°13'54.4" W	47.285

	SQR FT	ACRES	SQR M	HECTARES
ROW Right	116495.300	2.674	10822.811	1.082
FROM - TO	DISTANCE (FT/M)	BEARING	RADIUS (FT/M)	CURVE LENGTH (FT/M)
-L- Sta 110+00 - 20	1496.519	456.140	N 81°40'15.4" E	
20 - 19	260.636	79.442	N 25°32'39.2" W	3000.000
19 - 18	202.440	61.704	N 26°51'36.1" W	914.402
18 - 17	4.100	1.250	S 75°35'57.7" W	260.718
17 - 16	360.463	109.869	N 26°45'33.7" W	79.467
16 - 15	4.314	1.315	N 75°36'30.5" E	
15 - 14	104.988	32.000	N 25°17'38.8" W	3680.000
14 - 13	68.915	21.005	N 22°1'24.7" W	1121.666
13 - 12	113.074	34.465	N 16°25'25.3" W	245.364
12 - 32	103.703	31.609	N 12°6'10.1" W	313.945
32 - 33	82.741	25.220	S 41°17.0" E	771.146
33 - 34	177.948	54.239	S 17°24'57.2" E	2530.000
34 - 35	56.210	17.133	S 13°45'16.9" E	88.392
35 - 36	29.609	9.025	S 25°33'8.4" E	309.373
36 - 37	146.415	44.627	S 0°49'23.7" E	175.000
37 - 38	7.170	2.186	S 83°10'15.3" W	53.340
38 - 39	213.388	65.041	N 62°32'41.6" W	1260.000
39 - 40	129.126	39.358	N 67°24'8.6" W	384.049
40 - 41	55.395	16.884	N 50°48'36.0" W	213.644
41 - 42	32.203	9.815	N 50°48'36.0" W	65.119
42 - 43	174.560	53.206	N 22°35'51.4" E	
43 - 8	297.527	90.686	S 22°54'14.4" W	
8 - 7	8.100	2.469	S 67°26'14.1" E	
7 - 44	59.738	18.208	S 22°42'31.9" W	
44 - 45	4.178	1.273	N 70°38'25.6" E	
45 - 46	55.773	17.000	N 70°38'25.6" E	
46 - 47	162.122	49.415	S 68°19'16.3" E	
47 - 48	948.252	289.028	S 42°56'26.7" E	1145.000
48 - 49	49.461	15.076	S 48°0'42.1" E	348.997
49 - 20	116.412	35.482	N 19°42'55.2" W	977.683
				297.998

	SQR FT	ACRES	SQR M	HECTARES
PUE Right	16175.715	0.371	1502.779	0.150
FROM - TO	DISTANCE (FT/M)	BEARING	RADIUS (FT/M)	CURVE LENGTH (FT/M)
-L- Sta 110+00 - 6	784.464	239.105	N 40°48'2.1" E	
6 - 50	27.729	8.452	S 23°20'23.0" W	1259.250
50 - 51	10.794	3.290	S 66°1'45.9" E	383.820
51 - 52	37.006	11.279	S 66°1'45.9" E	27.730
52 - 53	256.105	78.061	N 22°12'38.9" E	8.452
53 - 46	117.083	35.687	N 22°20'26.9" E	
46 - 45	55.773	17.000	S 70°38'25.6" W	
45 - 54	27.507	8.384	S 29°10'57.9" W	
54 - 6	279.689	85.249	S 22°42'31.9" W	

	SQR FT	ACRES	SQR M	HECTARES
PDE Right	38.044	0.001	3.534	0.000
FROM - TO	DISTANCE (FT/M)	BEARING	RADIUS (FT/M)	CURVE LENGTH (FT/M)
-L- Sta 110+00 - 44	1077.799	328.514	N 35°46'18.7" E	
44 - 54	24.533	7.478	S 22°42'31.9" W	
54 - 45	27.507	8.384	N 29°10'57.9" E	
45 - 44	4.178	1.273	S 70°38'25.6" W	

	SQR FT	ACRES	SQR M	HECTARES
TDE Right	3929.906	0.090	365.102	0.037
FROM - TO	DISTANCE (FT/M)	BEARING	RADIUS (FT/M)	CURVE LENGTH (FT/M)
-L- Sta 110+00 - 55	1486.571	453.108	N 42°25'25.5" E	
55 - 56	97.016	29.570	S 24°38'49.3" E	610.000
56 - 57	146.892	44.773	S 2°7'48.4" W	185.928
57 - 38	38.613	11.769	S 58°33'55.2" E	130.000
38 - 37	7.170	2.186	N 83°10'15.3" E	39.624
				156.102
				47.580
				11.770

THIS MAP IS NOT A CERTIFIED SURVEY AND HAS NOT BEEN REVIEWED BY A LOCAL GOVERNMENT AGENCY FOR COMPLIANCE WITH ANY APPLICABLE LAND DEVELOPMENT REGULATIONS. THE PROPERTY SHOWN ON THIS MAP WAS LOCATED FOR THE NORTH CAROLINA DEPARTMENT OF TRANSPORTATION FOR HIGHWAY DESIGN PURPOSES. SOME ERROR MAY EXIST BETWEEN THE GRAPHICAL AND ACTUAL GROUND LOCATIONS OF PROPERTY LINES. THIS MAP IS TO BE USED AS A GRAPHICAL REPRESENTATION OF THE NCDOT'S INTENT TO ACQUIRE PROPERTY FOR RIGHT OF WAY PURPOSES, AND IN NO WAY REPRESENTS AN ACTUAL BOUNDARY SURVEY OF THIS PROPERTY.

NORTH CAROLINA DEPARTMENT OF TRANSPORTATION	
RIGHT OF WAY BRANCH	
WESTMORELAND PLACE, LLC	06-20-2022
PARCEL * 043	S:\CADD\U4758\DDRAFT\U4758_dee
DB 7975 PG 1592	UNKNOWN SCALE

37 - 58	73.502	22.403	N 1°46'59.6" E	175.000	53.340	74.053	22.571
58 - 59	153.298	46.725	N 26°10'37.8" W				
59 - 55	50.042	15.253	N 26°39'5.2" W				

	SQR FT	ACRES	SQR M	HECTARES
TDE Right	5761.982	0.132	535.308	0.054
FROM - TO	DISTANCE (FT/M)	BEARING	RADIUS (FT/M)	CURVE LENGTH (FT/M)
-L- Sta 110+00 - 32	1652.724	503.751	N 36°48'55.7" E	
32 - 11	21.763	6.633	N 10°40'55.3" W	2530.000
11 - 60	84.073	25.625	N 10°26'8.1" W	771.146
60 - 61	7.080	2.158	S 76°56'50.7" W	
61 - 62	126.185	38.461	S 0°43'0.6" E	
62 - 63	64.916	19.786	S 3°44'52.5" E	610.000
63 - 64	9.041	2.756	N 77°36'14.2" E	185.928
64 - 65	9.646	2.940	S 21°36'24.1" E	64.947
65 - 66	10.000	3.048	S 77°4'30.3" W	19.796
66 - 34	172.683	52.634	S 26°28'54.2" E	
34 - 33	177.948	54.239	N 17°24'57.2" W	1015.000
33 - 32	82.741	25.220	N 4°11'7.0" W	309.373
			290.000	88.392
				178.177
				54.308
				83.024
				25.306

	SQR FT	ACRES	SQR M	HECTARES
TDE Right	487.572	0.011	45.297	0.005
FROM - TO	DISTANCE (FT/M)	BEARING	RADIUS (FT/M)	CURVE LENGTH (FT/M)
-L- Sta 110+00 - 67	1794.187	546.869	N 32°7'34.2" E	
67 - 68	51.291	15.634	N 10°26'8.1" W	
68 - 69	20.067	6.116	S 22°25'55.2" W	
69 - 70	34.317	10.460	S 8°20'46.4" E	
70 - 67	12.142	3.701	N 80°13'56.2" E	

	SQR FT	ACRES	SQR M	HECTARES
PUE Right	30802.033	0.707	2861.614	0.286
FROM - TO	DISTANCE (FT/M)	BEARING	RADIUS (FT/M)	CURVE LENGTH (FT/M)
-L- Sta 110+00 - 58	1425.415	434.467	N 50°3'44.3" E	
58 - 36	76.389	23.283	N 12°56'45.2" W	175.000
36 - 35	29.609	9.025	N 25°33'8.4" W	53.340
35 - 34	56.210	17.133	N 13°45'16.9" W	77.009
34 - 66	172.683	52.634	N 26°28'54.2" W	23.472
66 - 65	10.000	3.048	N 77°4'30.3" E	
65 - 64	9.646	2.940	N 21°36'24.1" W	
64 - 63	9.041	2.756	S 77°36'14.2" W	
63 - 71	1.959	0.597	S 77°36'14.2" W	
71 - 72	133.495	40.689	N 45°25'25.3" W	
72 - 73	27.060	8.248	N 51°18'41.6" W	
73 - 69	223.434	68.103	N 22°25'55.2" E	
69 - 68	20.067	6.116	N 22°25'55.2" E	
68 - 10	28.441	8.669	N 10°26'8.1" W	
10 - 9	12.969	3.953	N 44°44'59.3" W	
9 - 43	434.589	132.463	S 22°54'14.4" W	
43 - 42	174.560	53.206	S 22°35'51.4" W	
42 - 41	32.203	9.815	S 50°48'36.0" E	
41 - 74	192.500	58.674	N 22°29'23.6" E	
74 - 75	9.434	2.875	N 54°36'10.8" E	
75 - 76	8.139	2.481	N 19°54'46.2" W	
76 - 77	109.001	33.224	N 22°51'37.6" E	
77 - 78	18.028	5.495	S 47°57'44.4" E	
78 - 79	131.097	39.959	S 44°37'19.2" E	
79 - 55	127.480	38.856	S 26°39'5.2" E	
55 - 59	50.042	15.253	S 26°39'5.2" E	
59 - 58	153.298	46.725	S 26°10'37.8" E	

	SQR FT	ACRES	SQR M	HECTARES
TCE Right	24135.434	0.554	2242.264	0.224
FROM - TO	DISTANCE (FT/M)	BEARING	RADIUS (FT/M)	CURVE LENGTH (FT/M)
-L- Sta 110+00 - 80	757.895	231.007	N 41°25'59.9" E	
80 - 28	257.819	78.583	S 29°51'14.4" W	1259.250
28 - 31	52.317	15.946	S 12°13'54.4" E	383.820
31 - 30	80.000	24.384	S 34°52'31.0" W	258.271
30 - 29	63.537	19.366	S 87°2'18.1" W	78.721
29 - 5	63.943	19.490	S 44°14'35.4" W	
5 - 27	29.905	9.115	S 45°41'52.9" W	63.950
27 - 26	284.444	86.699	S 42°3'6.6" W	19.492
26 - 25	418.689	127.617	S 34°45'54.0" W	
25 - 81	21.499	6.553	S 31°11'57.2" E	1650.500
81 - 82	20.491	6.246	N 33°31'49.7" E	503.073
82 - 83	48.273	14.714	N 22°41'58.2" E	419.820
83 - 84	96.439	29.395	N 28°12'4.6" E	127.961
84 - 85	115.820	35.302	N 39°49'45.5" E	
85 - 86	125.178	38.154	N 35°25'50.4" E	
86 - 87	99.171	30.227	N 42°32'39.8" E	
87 - 88	100.020	30.486	N 40°54'21.9" E	
88 - 89	201.814	61.513	N 49°44'25.1" E	
89 - 90	21.917	6.680	N 20°35'54.5" E	
90 - 91	33.450	10.196	S 77°58'59.7" E	
91 - 92	45.277	13.800	S 61°27'53.7" E	
92 - 93	87.000	26.518	N 34°52'31.0" E	
93 - 94	45.706	13.931	N 45°2'38.9" W	

THIS MAP IS NOT A CERTIFIED SURVEY AND HAS NOT BEEN REVIEWED BY A LOCAL GOVERNMENT AGENCY FOR COMPLIANCE WITH ANY APPLICABLE LAND DEVELOPMENT REGULATIONS. THE PROPERTY SHOWN ON THIS MAP WAS LOCATED FOR THE NORTH CAROLINA DEPARTMENT OF TRANSPORTATION FOR HIGHWAY DESIGN PURPOSES. SOME ERROR MAY EXIST BETWEEN THE GRAPHICAL AND ACTUAL GROUND LOCATIONS OF PROPERTY LINES. THIS MAP IS TO BE USED AS A GRAPHICAL REPRESENTATION OF THE NCDOT'S INTENT TO ACQUIRE PROPERTY FOR RIGHT OF WAY PURPOSES, AND IN NO WAY REPRESENTS AN ACTUAL BOUNDARY SURVEY OF THIS PROPERTY.


NORTH CAROLINA DEPARTMENT OF TRANSPORTATION	
RIGHT OF WAY BRANCH	
WESTMORELAND PLACE, LLC	06-20-2022
PARCEL * 043	S:\CADD\U4758\DDRAFT\U4758_dee
DB 7975 PG 1592	UNKNOWN SCALE

94 - 95	33.423	10.187	N 18°15'46.8" W				
95 - 96	58.418	17.806	N 33°30'17.3" E				
96 - 97	159.969	48.759	N 27°46'47.7" E				
97 - 98	48.677	14.837	N 21°19'54.1" E				
98 - 80	10.800	3.292	N 66°14'1.4" W				

TYPE	COUNT	SQR FEET	ACRES
Parcel	1	1369337.498	31.436
ROW Right	3	139552.282	3.204
PUE Right	2	46977.748	1.078
PDE Right	1	38.044	0.001
TDE Right	3	10179.459	0.234
TCE Right	1	24135.434	0.554
ROW Left	0	0.000	0.000
PDE Left	0	0.000	0.000
TDE Left	0	0.000	0.000
TCE Left	0	0.000	0.000
PUE Left	0	0.000	0.000
TSE Left	0	0.000	0.000
TSE Right	0	0.000	0.000
DUE Left	0	0.000	0.000
DUE Right	0	0.000	0.000
DTE Left	0	0.000	0.000
DTE Right	0	0.000	0.000
AUE_Left	0	0.000	0.000
AUE_Right	0	0.000	0.000
PCE Left	0	0.000	0.000
PCE Right	0	0.000	0.000
TUE Left	0	0.000	0.000
TUE Right	0	0.000	0.000
REM Left	0	0.000	0.000
REM Right	0	0.000	0.000
Other Left	0	0.000	0.000
Other Right	0	0.000	0.000
PE Left	0	0.000	0.000
PE Right	0	0.000	0.000

THIS MAP IS NOT A CERTIFIED SURVEY AND HAS NOT BEEN REVIEWED BY A LOCAL GOVERNMENT AGENCY FOR COMPLIANCE WITH ANY APPLICABLE LAND DEVELOPMENT REGULATIONS. THE PROPERTY SHOWN ON THIS MAP WAS LOCATED FOR THE NORTH CAROLINA DEPARTMENT OF TRANSPORTATION FOR HIGHWAY DESIGN PURPOSES. SOME ERROR MAY EXIST BETWEEN THE GRAPHICAL AND ACTUAL GROUND LOCATIONS OF PROPERTY LINES. THIS MAP IS TO BE USED AS A GRAPHICAL REPRESENTATION OF THE NCDOT'S INTENT TO ACQUIRE PROPERTY FOR RIGHT OF WAY PURPOSES, AND IN NO WAY REPRESENTS AN ACTUAL BOUNDARY SURVEY OF THIS PROPERTY.

NORTH CAROLINA DEPARTMENT OF TRANSPORTATION	
RIGHT OF WAY BRANCH	
WESTMORELAND PLACE,LLC	06-20-2022
PARCEL * 043	S:\CADD\U4758\DDRAFT\U4758_dee
DB 7975 PG 1592	UNKNOWN SCALE

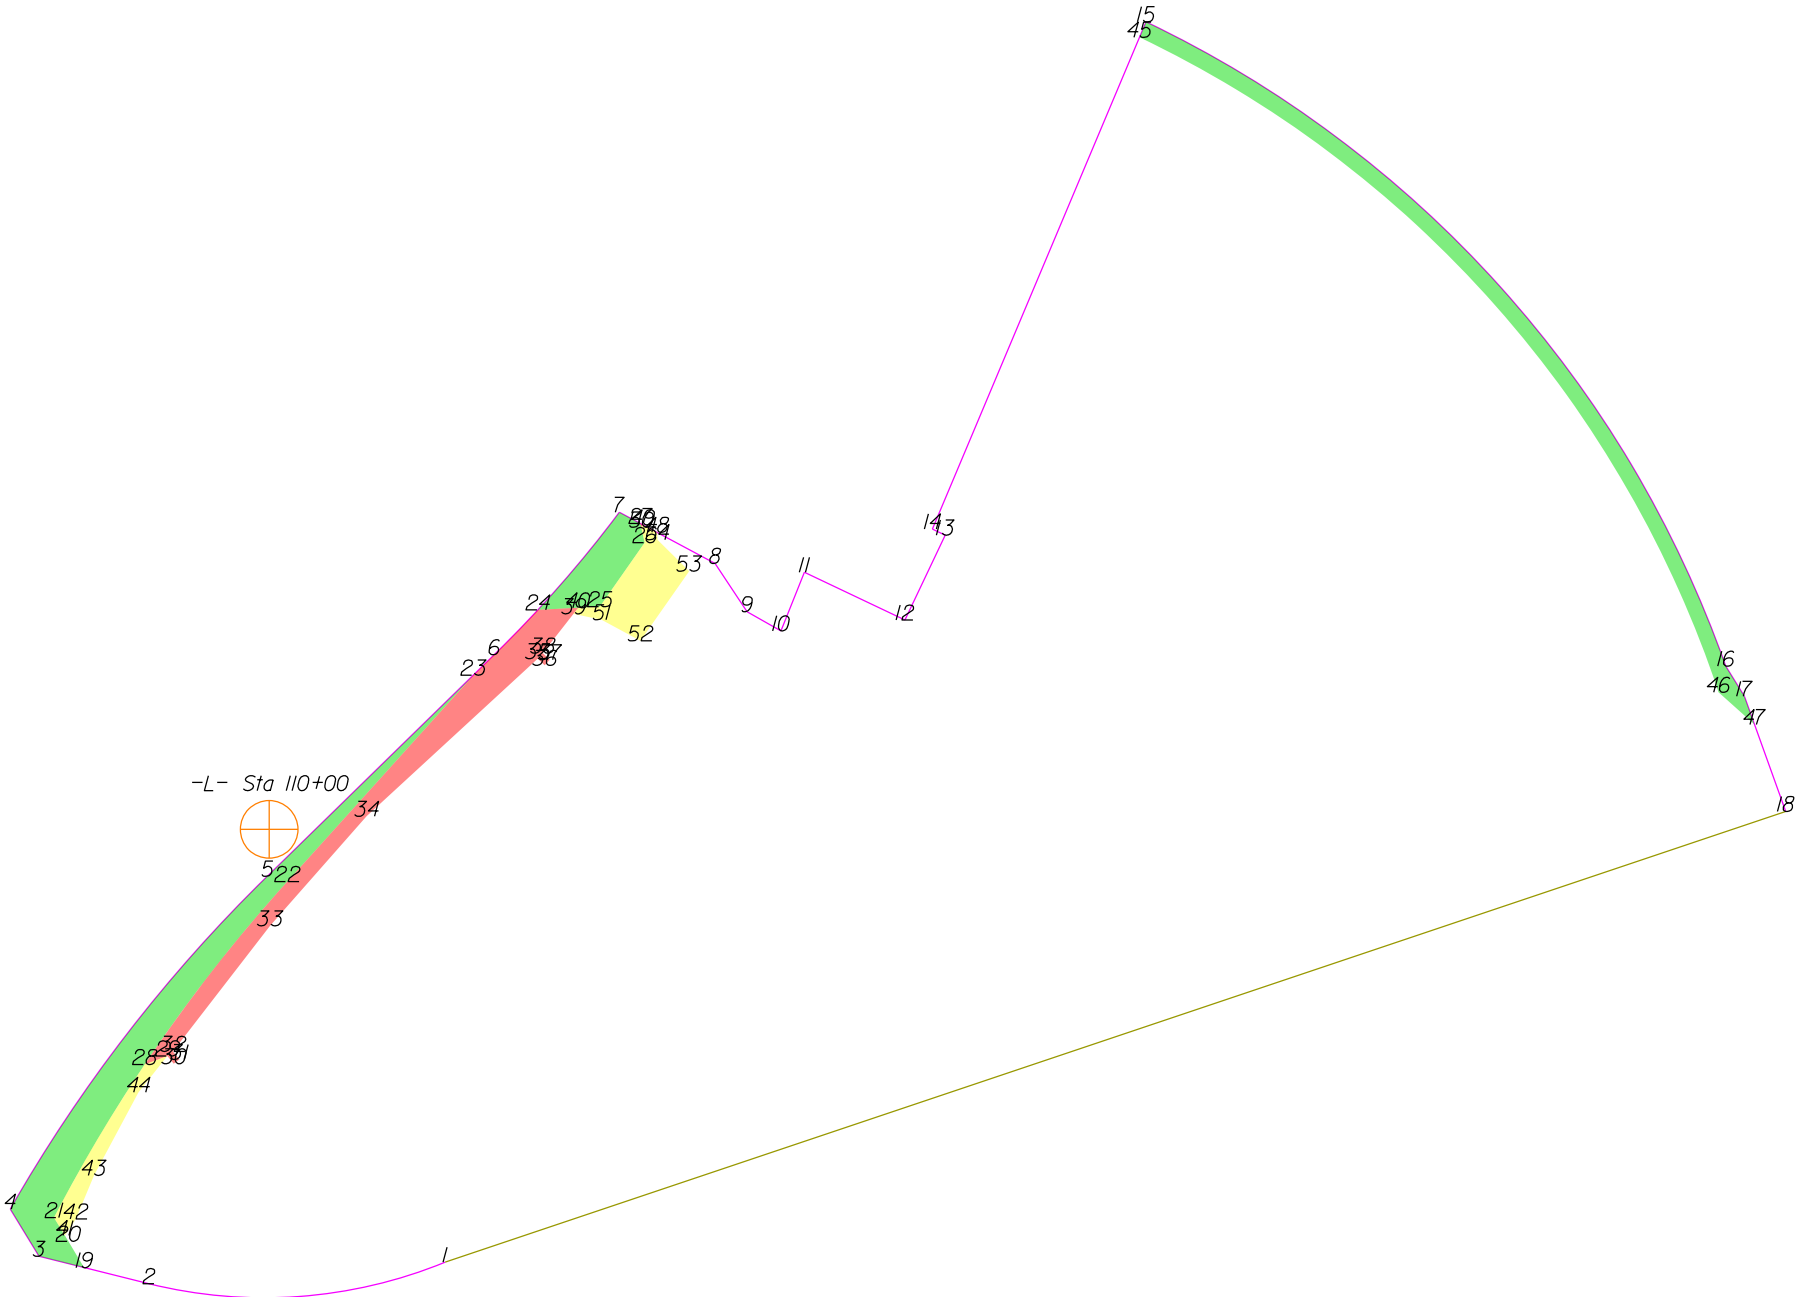

THIS MAP IS NOT A CERTIFIED SURVEY AND HAS NOT BEEN REVIEWED BY A LOCAL GOVERNMENT AGENCY FOR COMPLIANCE WITH ANY APPLICABLE LAND DEVELOPMENT REGULATIONS. THE PROPERTY SHOWN ON THIS MAP WAS LOCATED FOR THE NORTH CAROLINA DEPARTMENT OF TRANSPORTATION FOR HIGHWAY DESIGN PURPOSES. SOME ERROR MAY EXIST BETWEEN THE GRAPHICAL AND ACTUAL GROUND LOCATIONS OF PROPERTY LINES. THIS MAP IS TO BE USED AS A GRAPHICAL REPRESENTATION OF THE NCDOT'S INTENT TO ACQUIRE PROPERTY FOR RIGHT OF WAY PURPOSES, AND IN NO WAY REPRESENTS AN ACTUAL BOUNDARY SURVEY OF THIS PROPERTY.

NORTH CAROLINA DEPARTMENT OF TRANSPORTATION	
RIGHT OF WAY BRANCH	
WESTMORELAND PLACE, LLC	09-14-2023
PARCEL * 043	S:\CADD\U4758\DDRAFT\U4758_dee
DB 7975 PG 1592	UNKNOWN SCALE

	SQR FT	ACRES		SQR M		HECTARES	
ROW Right	18123.208	0.416		1683.708		0.168	
FROM - TO	DISTANCE (FT/M)		BEARING	RADIUS (FT/M)		CURVE LENGTH (FT/M)	
-L- Sta 110+00 - 5	47.913	14.604	S 2°6'5.3" W				
5 - 4	430.450	131.201	S 37°40'5.9" W	1540.750	469.622	431.862	131.632
4 - 3	56.530	17.230	S 31°11'30.1" E				
3 - 19	47.717	14.544	S 76°4'0.1" E				
19 - 20	31.528	9.610	N 31°11'57.2" W				
20 - 21	28.285	8.621	N 31°11'57.2" W				
21 - 22	418.689	127.617	N 34°45'54.0" E	1650.500	503.073	419.820	127.961
22 - 23	284.444	86.699	N 42°3'6.6" E				
23 - 5	294.585	89.790	S 45°41'52.9" W				

	SQR FT	ACRES		SQR M		HECTARES	
ROW Right	4632.834	0.106		430.406		0.043	
FROM - TO	DISTANCE (FT/M)		BEARING	RADIUS (FT/M)		CURVE LENGTH (FT/M)	
-L- Sta 110+00 - 7	483.533	147.381	N 47°50'35.2" E				
7 - 24	130.164	39.674	S 39°49'32.7" W	1259.250	383.820	130.222	39.692
24 - 25	63.537	19.366	N 87°2'18.1" E				
25 - 26	80.000	24.384	N 34°52'31.0" E				
26 - 27	19.964	6.085	N 12°13'54.4" W				
27 - 7	24.491	7.465	N 61°53'24.1" W				

	SQR FT	ACRES		SQR M		HECTARES	
PUE Right	13672.839	0.314		1270.253		0.127	
FROM - TO	DISTANCE (FT/M)		BEARING	RADIUS (FT/M)		CURVE LENGTH (FT/M)	
-L- Sta 110+00 - 24	355.106	108.237	N 50°46'24.8" E				
24 - 6	63.943	19.490	S 44°14'35.4" W	1259.250	383.820	63.950	19.492
6 - 23	29.905	9.115	S 45°41'52.9" W				
23 - 22	284.444	86.699	S 42°3'6.6" W				
22 - 28	237.396	72.358	S 37°55'40.0" W	1650.500	503.073	237.601	72.421
28 - 29	24.898	7.589	N 69°20'1.9" E				
29 - 30	10.361	3.158	S 39°9'51.1" E				
30 - 31	7.143	2.177	N 52°7'45.7" E				
31 - 32	10.529	3.209	N 37°51'11.3" W				
32 - 33	162.297	49.468	N 37°41'31.3" E				
33 - 34	149.448	45.552	N 41°26'45.4" E				
34 - 35	238.049	72.558	N 47°19'53.6" E				
35 - 36	9.831	2.997	S 46°7'6.3" E				
36 - 37	7.830	2.387	N 42°32'54.7" E				
37 - 38	9.902	3.018	N 47°23'20.4" W				
38 - 39	51.184	15.601	N 38°2'32.4" E				
39 - 40	7.719	2.353	N 38°2'32.4" E				
40 - 24	41.196	12.557	S 87°2'18.1" W				

	SQR FT	ACRES		SQR M		HECTARES	
TCE Right	2921.182	0.067		271.388		0.027	
FROM - TO	DISTANCE (FT/M)		BEARING	RADIUS (FT/M)		CURVE LENGTH (FT/M)	
-L- Sta 110+00 - 21	454.233	138.451	S 28°59'48.5" W				
21 - 41	21.499	6.553	S 31°11'57.2" E				
41 - 42	20.491	6.246	N 33°31'49.7" E				
42 - 43	48.273	14.714	N 22°41'58.2" E				
43 - 44	96.439	29.395	N 28°12'4.6" E				
44 - 29	47.505	14.480	N 38°19'32.1" E				
29 - 28	24.898	7.589	S 69°20'1.9" W				
28 - 21	182.126	55.512	S 30°38'27.3" W	1650.500	503.073	182.219	55.540

	SQR FT	ACRES		SQR M		HECTARES	
ROW Right	15812.162	0.363		1469.004		0.147	
FROM - TO	DISTANCE (FT/M)		BEARING	RADIUS (FT/M)		CURVE LENGTH (FT/M)	
-L- Sta 110+00 - 16	1499.969	457.191	N 83°36'28.5" E				
16 - 15	887.070	270.379	N 41°58'48.1" W	1160.000	353.569	910.244	277.443
15 - 45	17.151	5.228	S 22°50'26.9" W				
45 - 46	894.713	272.709	S 41°28'38.9" E	1145.000	348.997	919.199	280.172
46 - 47	49.461	15.076	S 48°0'42.1" E				
47 - 17	30.727	9.366	N 19°42'55.2" W				
17 - 16	36.250	11.049	N 31°36'9.1" W				

	SQR FT	ACRES		SQR M		HECTARES	
TCE Right	5460.263	0.125		507.277		0.051	
FROM - TO	DISTANCE (FT/M)		BEARING	RADIUS (FT/M)		CURVE LENGTH (FT/M)	
-L- Sta 110+00 - 48	499.985	152.396	N 52°33'45.9" E				
48 - 49	16.256	4.955	N 61°53'24.1" W				
49 - 50	2.932	0.894	S 38°2'32.4" W				
50 - 26	16.175	4.930	S 12°13'54.4" E				
26 - 25	80.000	24.384	S 34°52'31.0" W				
25 - 40	22.341	6.810	S 87°2'18.1" W				
40 - 39	7.719	2.353	S 38°2'32.4" W				
39 - 51	29.378	8.954	S 77°58'59.7" E				
51 - 52	45.277	13.800	S 61°27'53.7" E				
52 - 53	87.000	26.518	N 34°52'31.0" E				
53 - 54	45.706	13.931	N 45°2'38.9" W				
54 - 48	7.410	2.259	N 2°57'51.8" W				

THIS MAP IS NOT A CERTIFIED SURVEY AND HAS NOT BEEN REVIEWED BY A LOCAL GOVERNMENT AGENCY FOR COMPLIANCE WITH ANY APPLICABLE LAND DEVELOPMENT REGULATIONS. THE PROPERTY SHOWN ON THIS MAP WAS LOCATED FOR THE NORTH CAROLINA DEPARTMENT OF TRANSPORTATION FOR HIGHWAY DESIGN PURPOSES. SOME ERROR MAY EXIST BETWEEN THE GRAPHICAL AND ACTUAL GROUND LOCATIONS OF PROPERTY LINES. THIS MAP IS TO BE USED AS A GRAPHICAL REPRESENTATION OF THE NCDOT'S INTENT TO ACQUIRE PROPERTY FOR RIGHT OF WAY PURPOSES, AND IN NO WAY REPRESENTS AN ACTUAL BOUNDARY SURVEY OF THIS PROPERTY.


NORTH CAROLINA DEPARTMENT OF TRANSPORTATION	
RIGHT OF WAY BRANCH	
WESTMORELAND PLACE,LLC	09-14-2023
PARCEL * 043	S:\CADD\U4758\DDRAFT\U4758_dee
DB 7975 PG 1592	UNKNOWN SCALE

	SQR FT		ACRES		SQR M		HECTARES		
PUE Right	4.273		0.000		0.397		0.000		
FROM - TO			DISTANCE (FT/M)		BEARING	RADIUS (FT/M)		CURVE LENGTH (FT/M)	
-L- Sta 110+00 - 49			493.478	150.412	N 50°50'39.9" E				
49 - 27			2.959	0.902	N 61°53'24.1" W				
27 - 50			3.789	1.155	S 12°13'54.4" E				
50 - 49			2.932	0.894	N 38°2'32.4" E				

TYPE	COUNT	SQR FEET	ACRES
Parcel	1	1049207.071	24.086
ROW Right	3	38568.204	0.885
PUE Right	2	13677.112	0.314
TCE Right	2	8381.445	0.192
ROW Left	0	0.000	0.000
PDE Left	0	0.000	0.000
PDE Right	0	0.000	0.000
TDE Left	0	0.000	0.000
TDE Right	0	0.000	0.000
TCE Left	0	0.000	0.000
PUE Left	0	0.000	0.000
TSE Left	0	0.000	0.000
TSE Right	0	0.000	0.000
DUE Left	0	0.000	0.000
DUE Right	0	0.000	0.000
DTE Left	0	0.000	0.000
DTE Right	0	0.000	0.000
AUE_Left	0	0.000	0.000
AUE_Right	0	0.000	0.000
PCE Left	0	0.000	0.000
PCE Right	0	0.000	0.000
TUE Left	0	0.000	0.000
TUE Right	0	0.000	0.000
REM Left	0	0.000	0.000
REM Right	0	0.000	0.000
Other Left	0	0.000	0.000
Other Right	0	0.000	0.000
PE Left	0	0.000	0.000
PE Right	0	0.000	0.000

THIS MAP IS NOT A CERTIFIED SURVEY AND HAS NOT BEEN REVIEWED BY A LOCAL GOVERNMENT AGENCY FOR COMPLIANCE WITH ANY APPLICABLE LAND DEVELOPMENT REGULATIONS. THE PROPERTY SHOWN ON THIS MAP WAS LOCATED FOR THE NORTH CAROLINA DEPARTMENT OF TRANSPORTATION FOR HIGHWAY DESIGN PURPOSES. SOME ERROR MAY EXIST BETWEEN THE GRAPHICAL AND ACTUAL GROUND LOCATIONS OF PROPERTY LINES. THIS MAP IS TO BE USED AS A GRAPHICAL REPRESENTATION OF THE NCDOT'S INTENT TO ACQUIRE PROPERTY FOR RIGHT OF WAY PURPOSES, AND IN NO WAY REPRESENTS AN ACTUAL BOUNDARY SURVEY OF THIS PROPERTY.

NORTH CAROLINA DEPARTMENT OF TRANSPORTATION	
RIGHT OF WAY BRANCH	
WESTMORELAND PLACE,LLC	09-14-2023
PARCEL * 043	S:\CADD\U4758\DDRAFT\U4758_dee
DB 7975 PG 1592	UNKNOWN SCALE

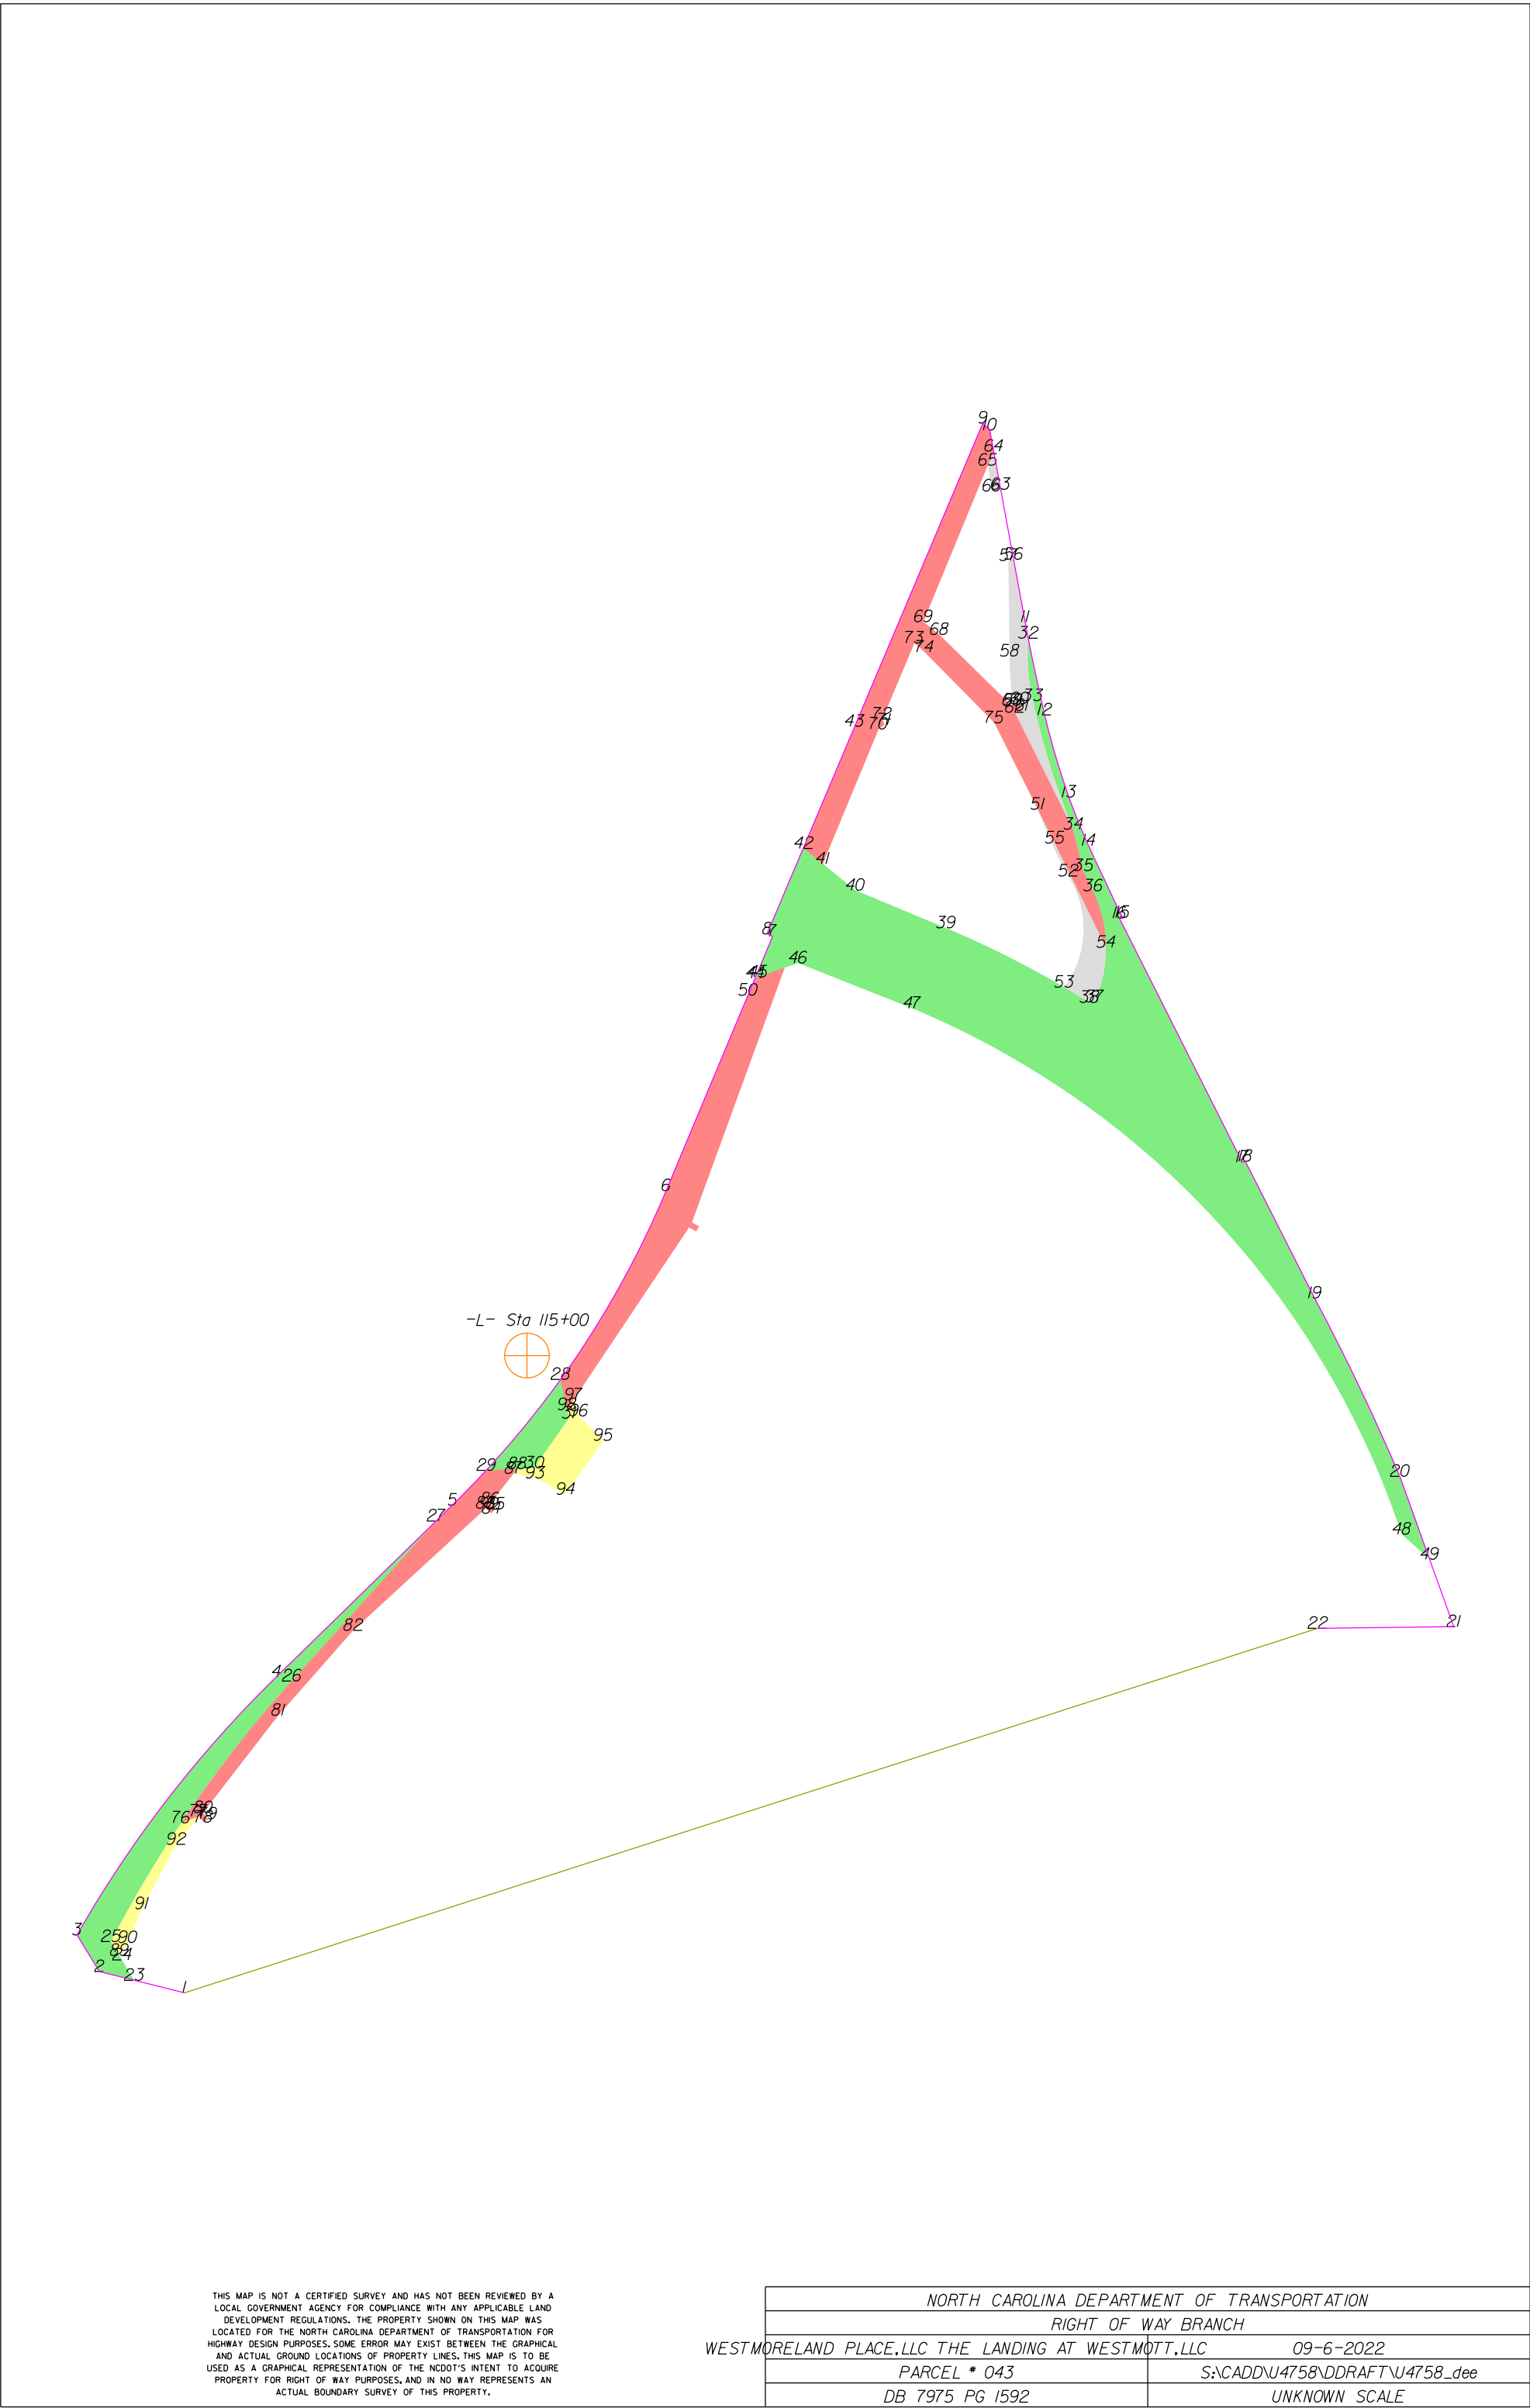

	SQR FT	ACRES	SQR M	HECTARES
ROW Right	18123.208	0.416	1683.708	0.168
FROM - TO	DISTANCE (FT/M)	BEARING	RADIUS (FT/M)	CURVE LENGTH (FT/M)
-L- Sta 115+00 - 4	537.819	163.927	S 37°57'3.5" W	
4 - 3	430.447	131.201	S 37°40'5.8" W	1540.750 469.622 431.860 131.631
3 - 2	56.530	17.230	S 31°11'30.1" E	
2 - 23	47.717	14.544	S 76°4'0.1" E	
23 - 24	31.528	9.610	N 31°11'57.2" W	
24 - 25	28.285	8.621	N 31°11'57.2" W	
25 - 26	418.689	127.617	N 34°45'54.0" E	1650.500 503.073 419.820 127.961
26 - 27	284.444	86.699	N 42°3'6.6" E	
27 - 4	294.585	89.790	S 45°41'52.9" W	

	SQR FT	ACRES	SQR M	HECTARES
ROW Right	4933.775	0.113	458.364	0.046
FROM - TO	DISTANCE (FT/M)	BEARING	RADIUS (FT/M)	CURVE LENGTH (FT/M)
-L- Sta 115+00 - 28	54.336	16.562	S 54°26'25.2" E	
28 - 29	155.037	47.255	S 39°15'32.3" W	1259.250 383.820 155.135 47.285
29 - 30	63.537	19.366	N 87°2'18.1" E	
30 - 31	80.000	24.384	N 34°52'31.0" E	
31 - 28	52.317	15.946	N 12°13'54.4" W	

	SQR FT	ACRES	SQR M	HECTARES
ROW Right	116495.300	2.674	10822.811	1.082
FROM - TO	DISTANCE (FT/M)	BEARING	RADIUS (FT/M)	CURVE LENGTH (FT/M)
-L- Sta 115+00 - 20	1162.723	354.399	S 82°7'8.8" E	
20 - 19	260.636	79.442	N 25°32'39.2" W	3000.000 914.402 260.718 79.467
19 - 18	202.440	61.704	N 26°51'36.1" W	
18 - 17	4.100	1.250	S 75°35'57.7" W	
17 - 16	360.463	109.869	N 26°45'33.7" W	
16 - 15	4.314	1.315	N 75°36'30.5" E	
15 - 14	104.988	32.000	N 25°17'38.8" W	3680.000 1121.666 104.991 32.001
14 - 13	68.915	21.005	N 22°1'24.7" W	805.000 245.364 68.936 21.012
13 - 12	113.074	34.465	N 16°25'25.3" W	1030.000 313.945 113.131 34.482
12 - 32	103.703	31.609	N 12°6'10.1" W	2530.000 771.146 103.710 31.611
32 - 33	82.741	25.220	S 4°11'7.0" E	290.000 88.392 83.024 25.306
33 - 34	177.948	54.239	S 17°24'57.2" E	1015.000 309.373 178.177 54.308
34 - 35	56.210	17.133	S 13°45'16.9" E	
35 - 36	29.609	9.025	S 25°33'8.4" E	
36 - 37	146.415	44.627	S 0°49'23.7" E	175.000 53.340 151.061 46.044
37 - 38	7.170	2.186	S 83°10'15.3" W	
38 - 39	213.388	65.041	N 62°32'41.6" W	1260.000 384.049 213.644 65.119
39 - 40	129.126	39.358	N 67°24'8.6" W	
40 - 41	55.395	16.884	N 50°48'36.0" W	
41 - 42	32.203	9.815	N 50°48'36.0" W	
42 - 43	174.560	53.206	N 22°35'51.4" E	
43 - 8	297.527	90.686	S 22°54'14.4" W	
8 - 7	8.100	2.469	S 67°26'14.1" E	
7 - 44	59.738	18.208	S 22°42'31.9" W	
44 - 45	4.178	1.273	N 70°38'25.6" E	
45 - 46	55.773	17.000	N 70°38'25.6" E	
46 - 47	162.122	49.415	S 68°19'16.3" E	
47 - 48	948.252	289.028	S 42°56'26.7" E	1145.000 348.997 977.683 297.998
48 - 49	49.461	15.076	S 48°0'42.1" E	
49 - 20	116.412	35.482	N 19°42'55.2" W	

	SQR FT	ACRES	SQR M	HECTARES
PDE Right	38.044	0.001	3.534	0.000
FROM - TO	DISTANCE (FT/M)	BEARING	RADIUS (FT/M)	CURVE LENGTH (FT/M)
-L- Sta 115+00 - 44	582.148	177.439	N 31°8'23.2" E	
44 - 50	24.533	7.478	S 22°42'31.9" W	
50 - 45	27.507	8.384	N 29°10'57.9" E	
45 - 44	4.178	1.273	S 70°38'25.6" W	

	SQR FT	ACRES	SQR M	HECTARES
TDE Right	3929.906	0.090	365.102	0.037
FROM - TO	DISTANCE (FT/M)	BEARING	RADIUS (FT/M)	CURVE LENGTH (FT/M)
-L- Sta 115+00 - 51	986.983	300.833	N 43°3'31.5" E	
51 - 52	97.016	29.570	S 24°38'49.3" E	610.000 185.928 97.118 29.602
52 - 53	146.892	44.773	S 27°48.4" W	130.000 39.624 156.102 47.580
53 - 38	38.613	11.769	S 58°33'55.2" E	1260.000 384.049 38.615 11.770
38 - 37	7.170	2.186	N 83°10'15.3" E	
37 - 54	73.502	22.403	N 11°46'59.6" E	175.000 53.340 74.053 22.571
54 - 55	153.298	46.725	N 26°10'37.8" W	
55 - 51	50.042	15.253	N 26°39'5.2" W	

	SQR FT	ACRES	SQR M	HECTARES
TDE Right	5761.982	0.132	535.308	0.054
FROM - TO	DISTANCE (FT/M)	BEARING	RADIUS (FT/M)	CURVE LENGTH (FT/M)
-L- Sta 115+00 - 32	1155.021	352.051	N 34°55'58.7" E	
32 - 11	21.763	6.633	N 10°40'55.3" W	2530.000 771.146 21.763 6.633
11 - 56	84.073	25.625	N 10°26'8.1" W	
56 - 57	7.080	2.158	S 76°56'50.7" W	
57 - 58	126.185	38.461	S 0°43'0.6" E	
58 - 59	64.916	19.786	S 3°44'52.5" E	610.000 185.928 64.947 19.796

THIS MAP IS NOT A CERTIFIED SURVEY AND HAS NOT BEEN REVIEWED BY A LOCAL GOVERNMENT AGENCY FOR COMPLIANCE WITH ANY APPLICABLE LAND DEVELOPMENT REGULATIONS. THE PROPERTY SHOWN ON THIS MAP WAS LOCATED FOR THE NORTH CAROLINA DEPARTMENT OF TRANSPORTATION FOR HIGHWAY DESIGN PURPOSES. SOME ERROR MAY EXIST BETWEEN THE GRAPHICAL AND ACTUAL GROUND LOCATIONS OF PROPERTY LINES. THIS MAP IS TO BE USED AS A GRAPHICAL REPRESENTATION OF THE NCDOT'S INTENT TO ACQUIRE PROPERTY FOR RIGHT OF WAY PURPOSES, AND IN NO WAY REPRESENTS AN ACTUAL BOUNDARY SURVEY OF THIS PROPERTY.

NORTH CAROLINA DEPARTMENT OF TRANSPORTATION	
RIGHT OF WAY BRANCH	
WESTMORELAND PLACE,LLC THE LANDING AT WESTMOTT,LLC	09-6-2022
PARCEL * 043	S:\CADD\U4758\DDRAFT\U4758_dee
DB 7975 PG 1592	UNKNOWN SCALE

59 - 60	9.041	2.756	N 77°36'14.2" E				
60 - 61	9.646	2.940	S 2°36'24.1" E				
61 - 62	10.000	3.048	S 77°4'30.3" W				
62 - 34	172.683	52.634	S 26°28'54.2" E				
34 - 33	177.948	54.239	N 17°24'57.2" W	1015.000	309.373	178.177	54.308
33 - 32	82.741	25.220	N 4°11'7.0" W	290.000	88.392	83.024	25.306

	SQR FT	ACRES	SQR M	HECTARES
TDE Right	487.572	0.011	45.297	0.005
FROM - TO	DISTANCE (FT/M)	BEARING	RADIUS (FT/M)	CURVE LENGTH (FT/M)
-L- Sta 115+00 - 63	1303.001	397.155	N 28°40'11.3" E	
63 - 64	51.291	15.634	N 10°26'8.1" W	
64 - 65	20.067	6.116	S 22°25'55.2" W	
65 - 66	34.317	10.460	S 8°20'46.4" E	
66 - 63	12.142	3.701	N 80°13'56.2" E	

	SQR FT	ACRES	SQR M	HECTARES
PUE Right	30802.033	0.707	2861.614	0.286
FROM - TO	DISTANCE (FT/M)	BEARING	RADIUS (FT/M)	CURVE LENGTH (FT/M)
-L- Sta 115+00 - 54	934.852	284.943	N 54°48'9.7" E	
54 - 36	76.389	23.283	N 12°56'45.2" W	175.000
36 - 35	29.609	9.025	N 25°33'8.4" W	53.340
35 - 34	56.210	17.133	N 13°45'16.9" W	
34 - 62	172.683	52.634	N 26°28'54.2" W	
62 - 61	10.000	3.048	N 77°4'30.3" E	
61 - 60	9.646	2.940	N 2°36'24.1" W	
60 - 59	9.041	2.756	S 77°36'14.2" W	
59 - 67	1.959	0.597	S 77°36'14.2" W	
67 - 68	133.495	40.689	N 45°25'25.3" W	
68 - 69	27.060	8.248	N 5°18'41.6" W	
69 - 65	223.434	68.103	N 22°25'55.2" E	
65 - 64	20.067	6.116	N 22°25'55.2" E	
64 - 10	28.441	8.669	N 10°26'8.1" W	
10 - 9	12.969	3.953	N 44°44'59.3" W	
9 - 43	434.589	132.463	S 22°54'14.4" W	
43 - 42	174.560	53.206	S 22°35'51.4" W	
42 - 41	32.203	9.815	S 50°48'36.0" E	
41 - 70	192.500	58.674	N 22°29'23.6" E	
70 - 71	9.434	2.875	N 54°36'10.8" E	
71 - 72	8.139	2.481	N 19°54'46.2" W	
72 - 73	109.001	33.224	N 22°51'37.6" E	
73 - 74	18.028	5.495	S 47°57'44.4" E	
74 - 75	131.097	39.959	S 44°37'19.2" E	
75 - 51	127.480	38.856	S 26°39'5.2" E	
51 - 55	50.042	15.253	S 26°39'5.2" E	
55 - 54	153.298	46.725	S 26°10'37.8" E	

	SQR FT	ACRES	SQR M	HECTARES
PUE Right	13672.839	0.314	1270.253	0.127
FROM - TO	DISTANCE (FT/M)	BEARING	RADIUS (FT/M)	CURVE LENGTH (FT/M)
-L- Sta 115+00 - 29	160.941	49.055	S 19°34'12.2" W	
29 - 5	63.943	19.490	S 44°14'35.4" W	1259.250
5 - 27	29.905	9.115	S 45°41'52.9" W	383.820
27 - 26	284.444	86.699	S 42°3'6.6" W	63.950
26 - 76	237.396	72.358	S 37°55'40.0" W	19.492
76 - 77	24.898	7.589	N 69°20'1.9" E	
77 - 78	10.361	3.158	S 39°9'51.1" E	
78 - 79	7.143	2.177	N 52°7'45.7" E	
79 - 80	10.529	3.209	N 37°51'11.3" W	
80 - 81	162.297	49.468	N 37°41'31.3" E	
81 - 82	149.448	45.552	N 41°26'45.4" E	
82 - 83	238.049	72.558	N 47°19'53.6" E	
83 - 84	9.831	2.997	S 46°7'6.3" E	
84 - 85	7.830	2.387	N 42°32'54.7" E	
85 - 86	9.902	3.018	N 47°23'20.4" W	
86 - 87	51.184	15.601	N 38°2'32.4" E	
87 - 88	7.719	2.353	N 38°2'32.4" E	
88 - 29	41.196	12.557	S 87°2'18.1" W	

	SQR FT	ACRES	SQR M	HECTARES
TCE Right	2921.182	0.067	271.388	0.027
FROM - TO	DISTANCE (FT/M)	BEARING	RADIUS (FT/M)	CURVE LENGTH (FT/M)
-L- Sta 115+00 - 25	948.636	289.145	S 35°22'29.3" W	
25 - 89	21.499	6.553	S 31°11'57.2" E	
89 - 90	20.491	6.246	N 33°31'49.7" E	
90 - 91	48.273	14.714	N 22°41'58.2" E	
91 - 92	96.439	29.395	N 28°12'4.6" E	
92 - 77	47.505	14.480	N 38°19'32.1" E	
77 - 76	24.898	7.589	S 69°20'1.9" W	
76 - 25	182.126	55.512	S 30°38'27.3" W	1650.500

	SQR FT	ACRES	SQR M	HECTARES
TCE Right	5481.695	0.126	509.268	0.051
FROM - TO	DISTANCE (FT/M)	BEARING	RADIUS (FT/M)	CURVE LENGTH (FT/M)
-L- Sta 115+00 - 31	99.502	30.328	S 33°45'16.8" E	

THIS MAP IS NOT A CERTIFIED SURVEY AND HAS NOT BEEN REVIEWED BY A LOCAL GOVERNMENT AGENCY FOR COMPLIANCE WITH ANY APPLICABLE LAND DEVELOPMENT REGULATIONS. THE PROPERTY SHOWN ON THIS MAP WAS LOCATED FOR THE NORTH CAROLINA DEPARTMENT OF TRANSPORTATION FOR HIGHWAY DESIGN PURPOSES. SOME ERROR MAY EXIST BETWEEN THE GRAPHICAL AND ACTUAL GROUND LOCATIONS OF PROPERTY LINES. THIS MAP IS TO BE USED AS A GRAPHICAL REPRESENTATION OF THE NCDOT'S INTENT TO ACQUIRE PROPERTY FOR RIGHT OF WAY PURPOSES, AND IN NO WAY REPRESENTS AN ACTUAL BOUNDARY SURVEY OF THIS PROPERTY.


NORTH CAROLINA DEPARTMENT OF TRANSPORTATION	
RIGHT OF WAY BRANCH	
WESTMORELAND PLACE,LLC THE LANDING AT WESTMOTT,LLC	09-6-2022
PARCEL * 043	S:\CADD\U4758\DDRAFT\U4758_dee
DB 7975 PG 1592	UNKNOWN SCALE

31 - 30	80.000	24.384	S 34°52'31.0" W				
30 - 88	22.341	6.810	S 87°2'18.1" W				
88 - 87	7.719	2.353	S 38°2'32.4" W				
87 - 93	29.378	8.954	S 77°58'59.7" E				
93 - 94	45.277	13.800	S 61°27'53.7" E				
94 - 95	87.000	26.518	N 34°52'31.0" E				
95 - 96	45.706	13.931	N 45°2'38.9" W				
96 - 97	22.151	6.752	N 18°15'46.8" W				
97 - 98	15.460	4.712	S 33°47'16.6" W				
98 - 31	11.506	3.507	S 12°13'54.4" E				

TYPE	COUNT	SQR FEET	ACRES
Parcel	1	1369337.498	31.436
ROW Right	3	139552.282	3.204
PDE Right	1	38.044	0.001
TDE Right	3	10179.459	0.234
PUE Right	3	67519.964	1.550
TCE Right	2	8402.877	0.193
ROW Left	0	0.000	0.000
PDE Left	0	0.000	0.000
TDE Left	0	0.000	0.000
TCE Left	0	0.000	0.000
PUE Left	0	0.000	0.000
TSE Left	0	0.000	0.000
TSE Right	0	0.000	0.000
DUE Left	0	0.000	0.000
DUE Right	0	0.000	0.000
DTE Left	0	0.000	0.000
DTE Right	0	0.000	0.000
AUE_Left	0	0.000	0.000
AUE_Right	0	0.000	0.000
PCE Left	0	0.000	0.000
PCE Right	0	0.000	0.000
TUE Left	0	0.000	0.000
TUE Right	0	0.000	0.000
REM Left	0	0.000	0.000
REM Right	0	0.000	0.000
Other Left	0	0.000	0.000
Other Right	0	0.000	0.000
PE Left	0	0.000	0.000
PE Right	0	0.000	0.000

THIS MAP IS NOT A CERTIFIED SURVEY AND HAS NOT BEEN REVIEWED BY A LOCAL GOVERNMENT AGENCY FOR COMPLIANCE WITH ANY APPLICABLE LAND DEVELOPMENT REGULATIONS. THE PROPERTY SHOWN ON THIS MAP WAS LOCATED FOR THE NORTH CAROLINA DEPARTMENT OF TRANSPORTATION FOR HIGHWAY DESIGN PURPOSES. SOME ERROR MAY EXIST BETWEEN THE GRAPHICAL AND ACTUAL GROUND LOCATIONS OF PROPERTY LINES. THIS MAP IS TO BE USED AS A GRAPHICAL REPRESENTATION OF THE NCDOT'S INTENT TO ACQUIRE PROPERTY FOR RIGHT OF WAY PURPOSES, AND IN NO WAY REPRESENTS AN ACTUAL BOUNDARY SURVEY OF THIS PROPERTY.

NORTH CAROLINA DEPARTMENT OF TRANSPORTATION	
RIGHT OF WAY BRANCH	
WESTMORELAND PLACE,LLC THE LANDING AT WESTMOTT,LLC	09-6-2022
PARCEL * 043	S:\CADD\U4758\DDRAFT\U4758_dee
DB 7975 PG 1592	UNKNOWN SCALE

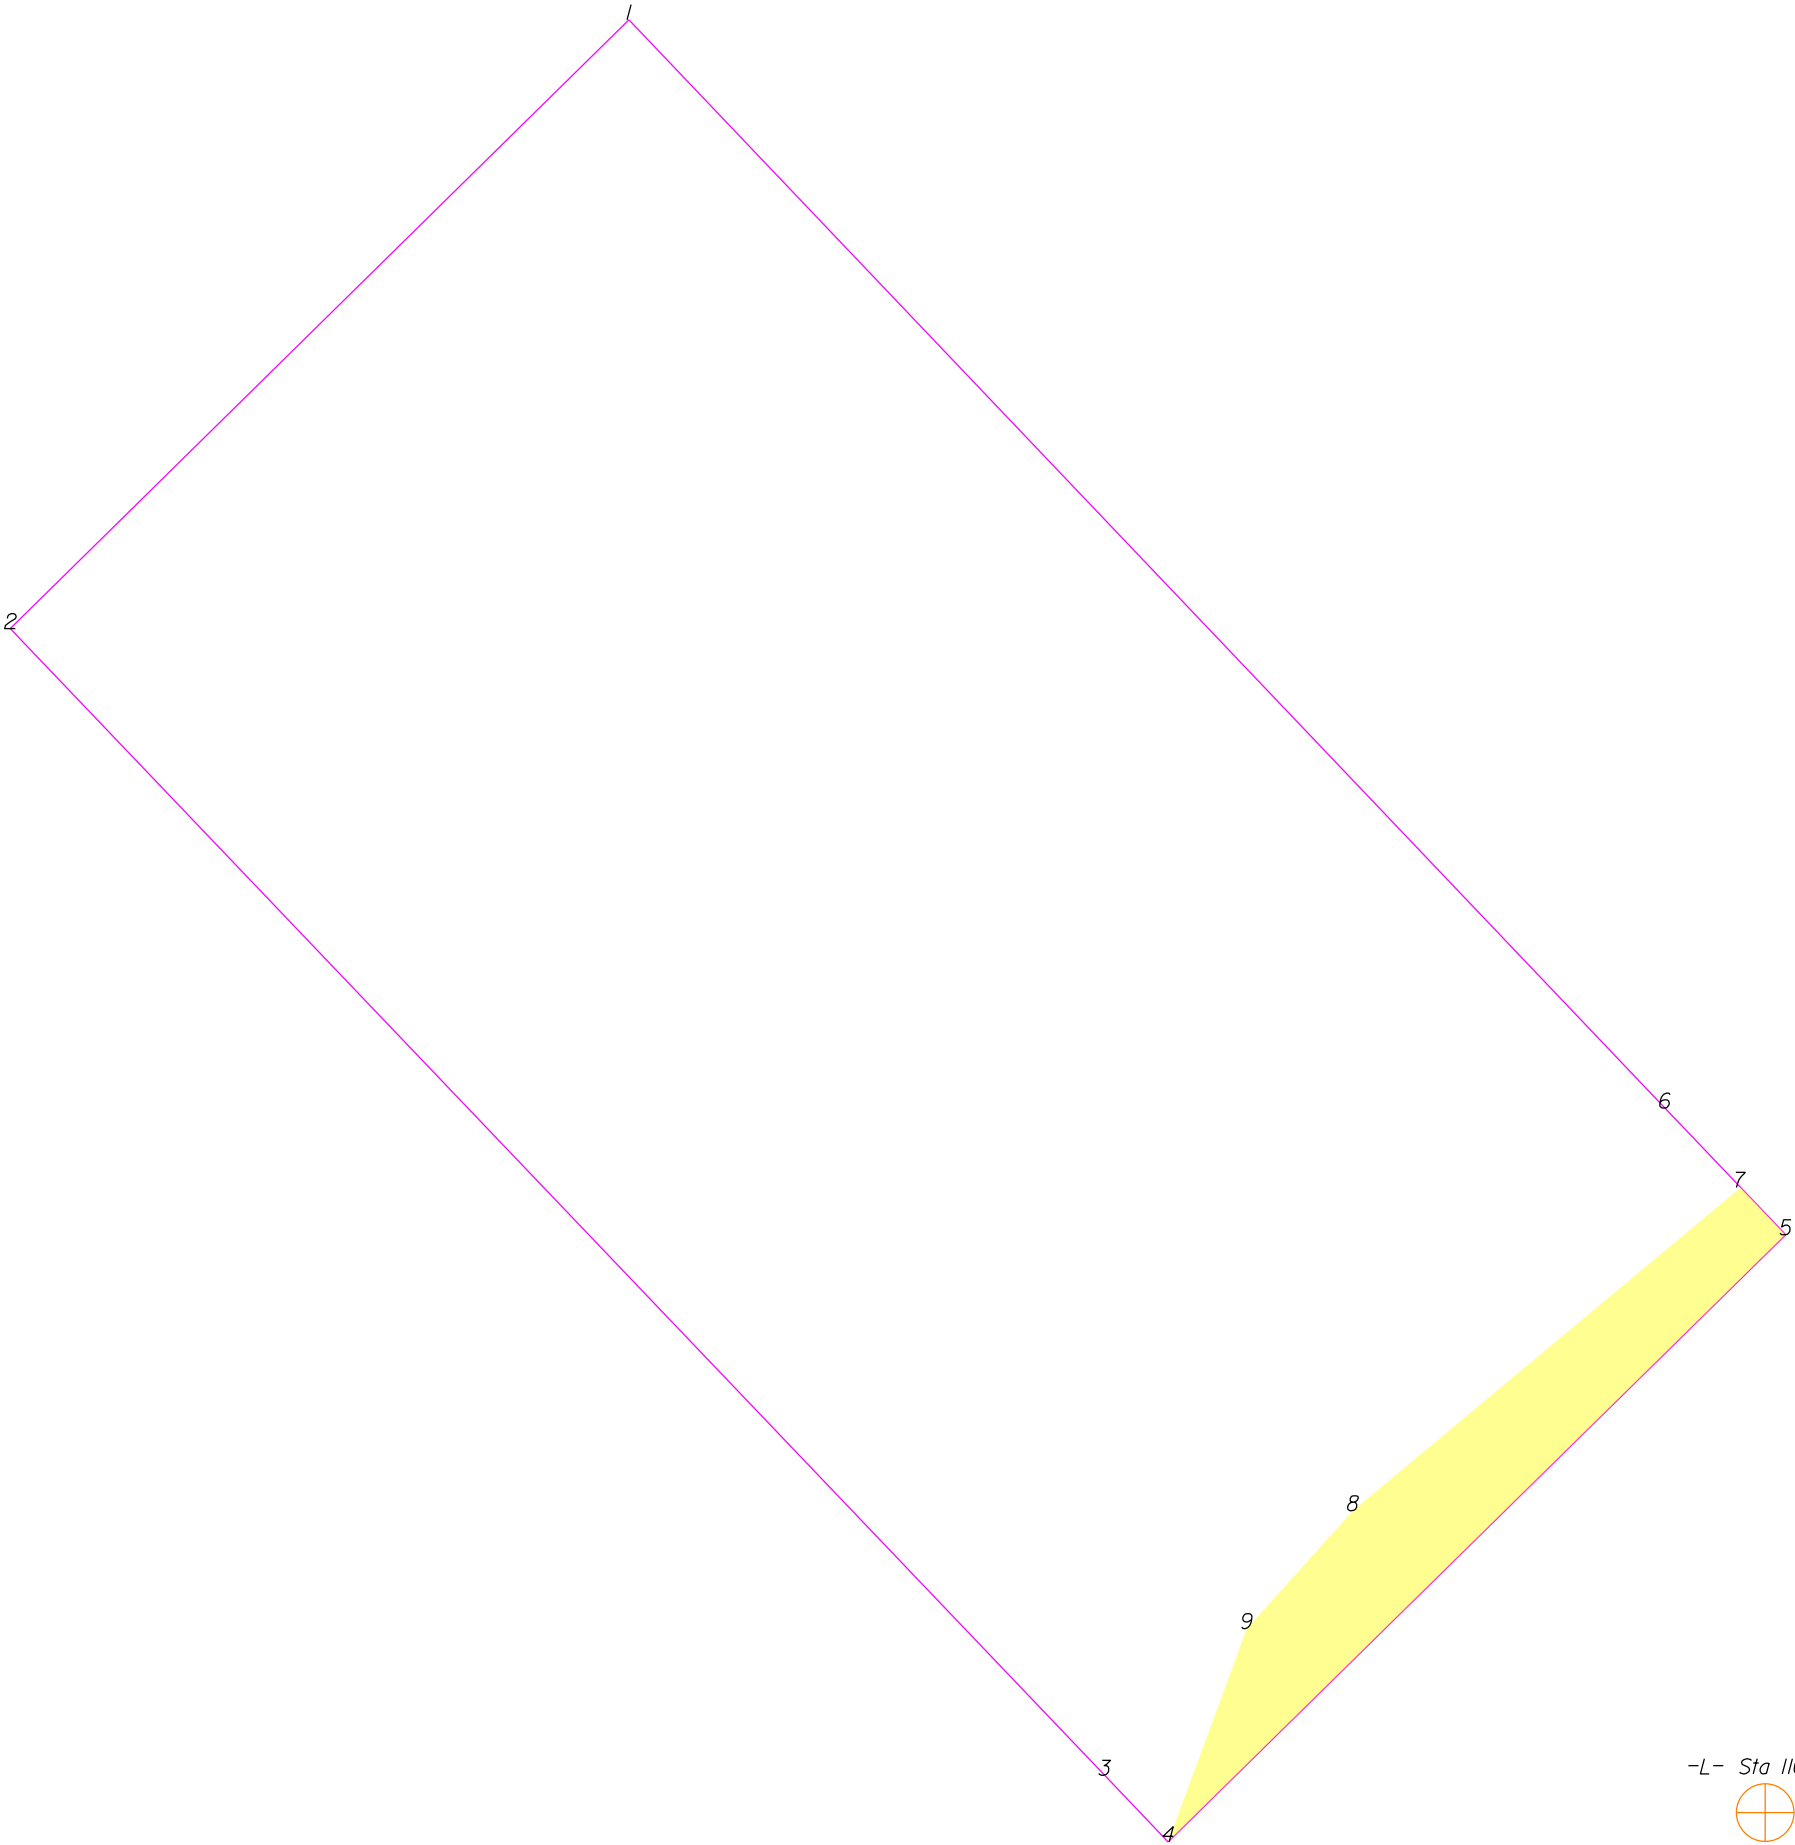

THIS MAP IS NOT A CERTIFIED SURVEY AND HAS NOT BEEN REVIEWED BY A LOCAL GOVERNMENT AGENCY FOR COMPLIANCE WITH ANY APPLICABLE LAND DEVELOPMENT REGULATIONS. THE PROPERTY SHOWN ON THIS MAP WAS LOCATED FOR THE NORTH CAROLINA DEPARTMENT OF TRANSPORTATION FOR HIGHWAY DESIGN PURPOSES. SOME ERROR MAY EXIST BETWEEN THE GRAPHICAL AND ACTUAL GROUND LOCATIONS OF PROPERTY LINES. THIS MAP IS TO BE USED AS A GRAPHICAL REPRESENTATION OF THE NCDOT'S INTENT TO ACQUIRE PROPERTY FOR RIGHT OF WAY PURPOSES, AND IN NO WAY REPRESENTS AN ACTUAL BOUNDARY SURVEY OF THIS PROPERTY.


NORTH CAROLINA DEPARTMENT OF TRANSPORTATION	
RIGHT OF WAY BRANCH	
JAMES C. STAFFORD	12-8-2021
PARCEL * 045	S:\CADD\U4758\DDRAFT\U4758_dee
DB 2217 PG 333	UNKNOWN SCALE

	SQR FT	ACRES		SQR M	HECTARES		
TCE Left	2076.033	0.048		192.871	0.019		
FROM - TO		DISTANCE (FT/M)		BEARING	RADIUS (FT/M)		CURVE LENGTH (FT/M)
-L- Sta 110+00 - 4		103.499	31.546	S 87°11'52.4" W			
4 - 5		149.907	45.692	N 45°29'38.6" E			
5 - 7		11.319	3.450	N 43°35'12.8" W			
7 - 8		87.376	26.632	S 50°10'24.1" W			
8 - 9		27.456	8.369	S 42°0'6.1" W			
9 - 4		39.352	11.995	S 20°15'57.7" W			

TYPE	COUNT	SQR FEET	ACRES
Parcel	1	43575.371	1.000
TCE Left	1	2076.033	0.048
ROW Left	0	0.000	0.000
ROW Right	0	0.000	0.000
PDE Left	0	0.000	0.000
PDE Right	0	0.000	0.000
TDE Left	0	0.000	0.000
TDE Right	0	0.000	0.000
TCE Right	0	0.000	0.000
PUE Left	0	0.000	0.000
PUE Right	0	0.000	0.000
TSE Left	0	0.000	0.000
TSE Right	0	0.000	0.000
DUE Left	0	0.000	0.000
DUE Right	0	0.000	0.000
DTE Left	0	0.000	0.000
DTE Right	0	0.000	0.000
AUE_Left	0	0.000	0.000
AUE_Right	0	0.000	0.000
PCE Left	0	0.000	0.000
PCE Right	0	0.000	0.000
TUE Left	0	0.000	0.000
TUE Right	0	0.000	0.000
REM Left	0	0.000	0.000
REM Right	0	0.000	0.000
Other Left	0	0.000	0.000
Other Right	0	0.000	0.000
PE Left	0	0.000	0.000
PE Right	0	0.000	0.000

THIS MAP IS NOT A CERTIFIED SURVEY AND HAS NOT BEEN REVIEWED BY A LOCAL GOVERNMENT AGENCY FOR COMPLIANCE WITH ANY APPLICABLE LAND DEVELOPMENT REGULATIONS. THE PROPERTY SHOWN ON THIS MAP WAS LOCATED FOR THE NORTH CAROLINA DEPARTMENT OF TRANSPORTATION FOR HIGHWAY DESIGN PURPOSES. SOME ERROR MAY EXIST BETWEEN THE GRAPHICAL AND ACTUAL GROUND LOCATIONS OF PROPERTY LINES. THIS MAP IS TO BE USED AS A GRAPHICAL REPRESENTATION OF THE NCDOT'S INTENT TO ACQUIRE PROPERTY FOR RIGHT OF WAY PURPOSES, AND IN NO WAY REPRESENTS AN ACTUAL BOUNDARY SURVEY OF THIS PROPERTY.

NORTH CAROLINA DEPARTMENT OF TRANSPORTATION	
RIGHT OF WAY BRANCH	
JAMES C.STAFFORD	12-8-2021
PARCEL * 045	S:\CADD\U4758\DDRAFT\U4758_dee
DB 2217 PG 333	UNKNOWN SCALE

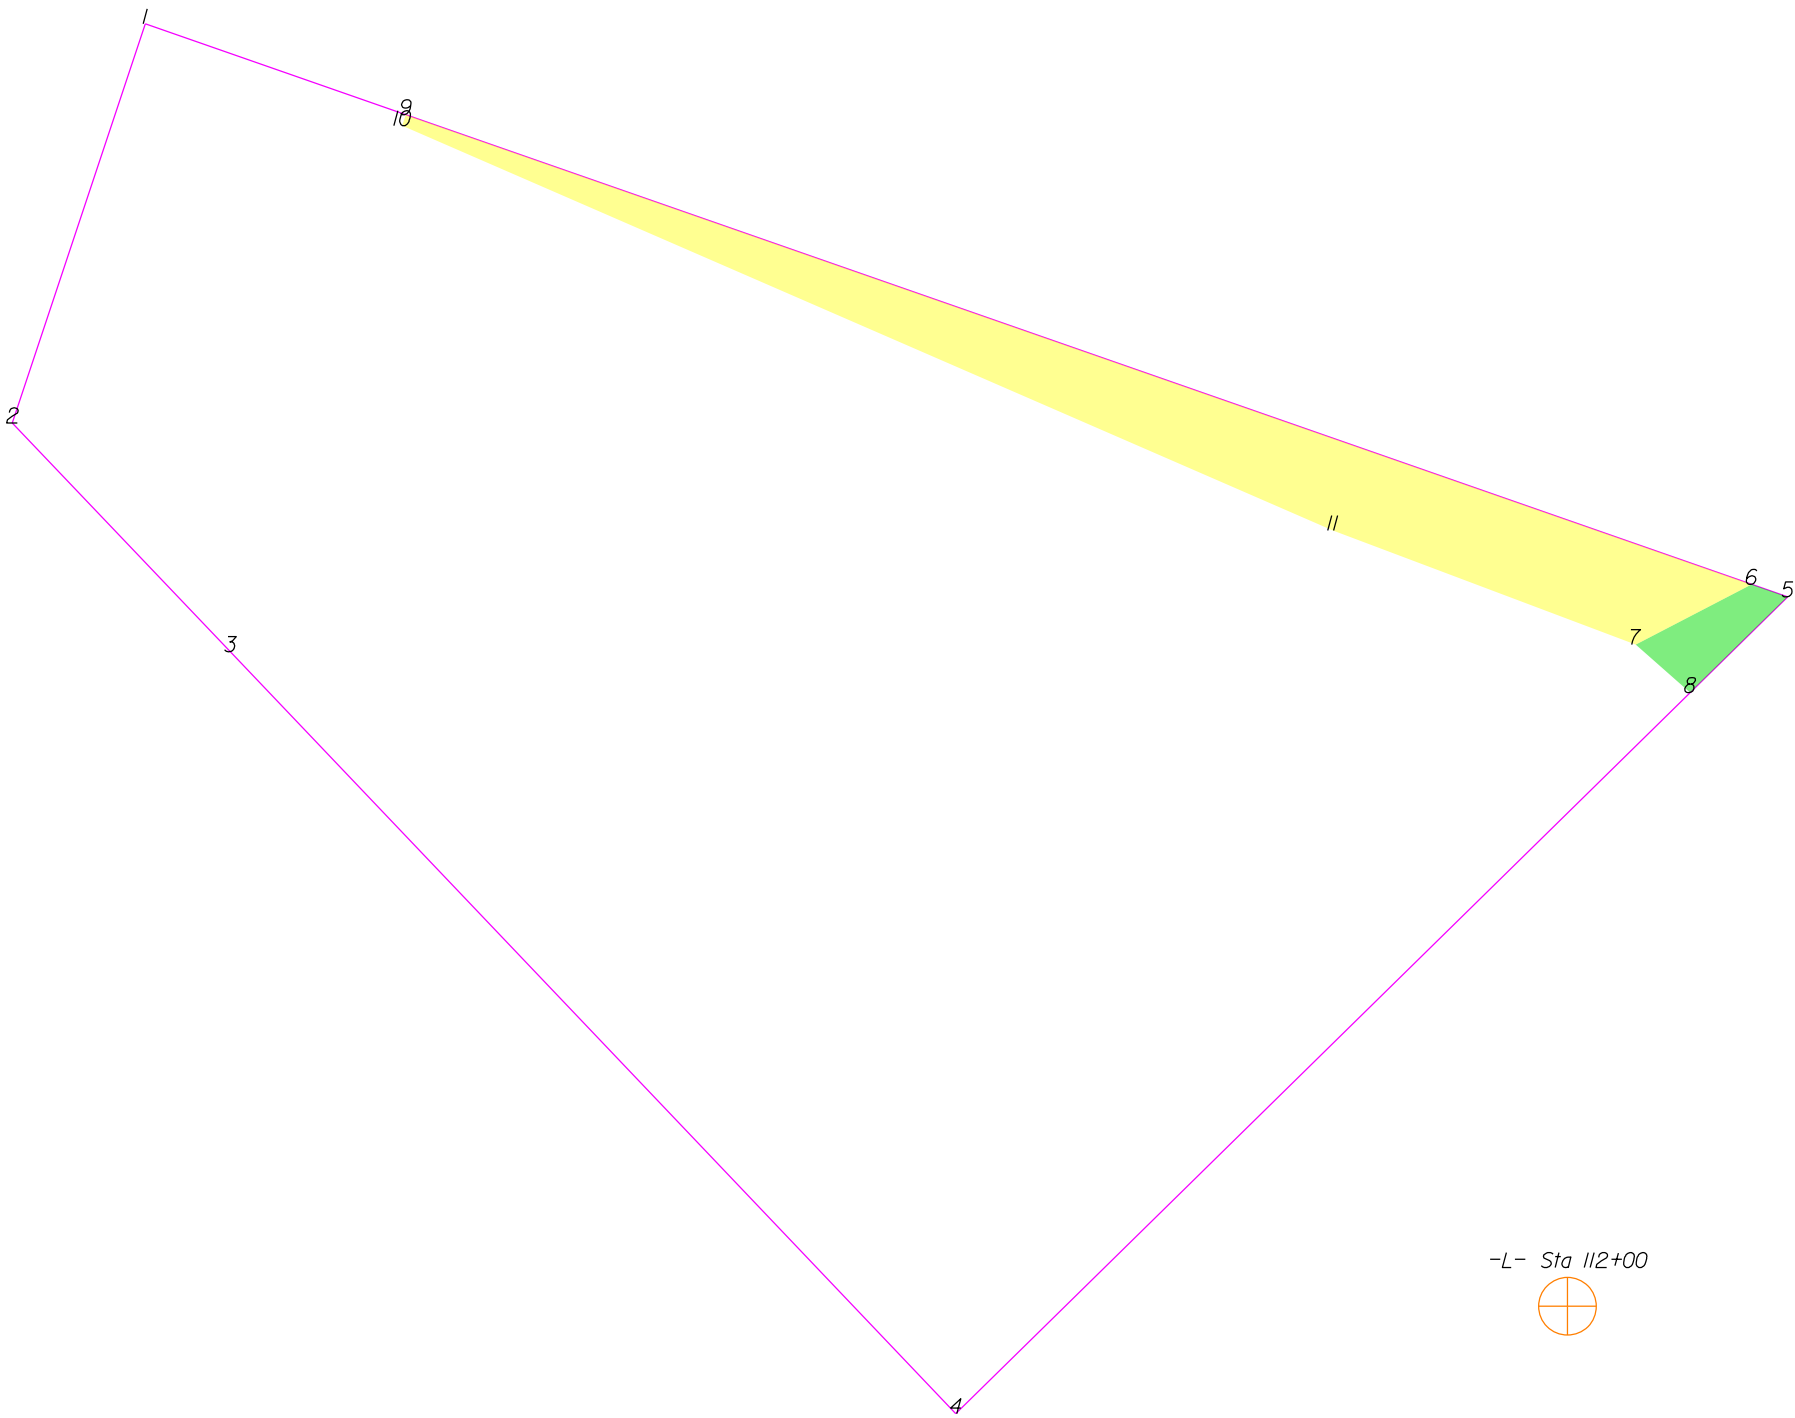

THIS MAP IS NOT A CERTIFIED SURVEY AND HAS NOT BEEN REVIEWED BY A LOCAL GOVERNMENT AGENCY FOR COMPLIANCE WITH ANY APPLICABLE LAND DEVELOPMENT REGULATIONS. THE PROPERTY SHOWN ON THIS MAP WAS LOCATED FOR THE NORTH CAROLINA DEPARTMENT OF TRANSPORTATION FOR HIGHWAY DESIGN PURPOSES. SOME ERROR MAY EXIST BETWEEN THE GRAPHICAL AND ACTUAL GROUND LOCATIONS OF PROPERTY LINES. THIS MAP IS TO BE USED AS A GRAPHICAL REPRESENTATION OF THE NCDOT'S INTENT TO ACQUIRE PROPERTY FOR RIGHT OF WAY PURPOSES, AND IN NO WAY REPRESENTS AN ACTUAL BOUNDARY SURVEY OF THIS PROPERTY.

NORTH CAROLINA DEPARTMENT OF TRANSPORTATION	
RIGHT OF WAY BRANCH	
PIEDMONT TRIAD AMBULANCE & RESCUE, INC.	12-8-2021
PARCEL * 046	S:\CADD\U4758\DDRAFT\U4758_dee
DB 6197 PG 805	UNKNOWN SCALE



	SQR FT	ACRES	SQR M	HECTARES
ROW Left	413.584	0.009	38.423	0.004
FROM - TO	DISTANCE (FT/M)	BEARING	RADIUS (FT/M)	CURVE LENGTH (FT/M)
-L- Sta 112+00 - 6	184.273	56.167	N 14°18'15.4" E	
6 - 7	32.316	9.850	S 62°30'54.4" W	
7 - 8	17.948	5.471	S 48°33'58.1" E	
8 - 5	33.805	10.304	N 45°31'30.8" E	
5 - 6	9.436	2.876	N 70°45'59.0" W	

	SQR FT	ACRES	SQR M	HECTARES
TCE Left	5119.746	0.118	475.642	0.048
FROM - TO	DISTANCE (FT/M)	BEARING	RADIUS (FT/M)	CURVE LENGTH (FT/M)
-L- Sta 112+00 - 9	411.545	125.439	N 44°16'20.7" W	
9 - 10	2.839	0.865	S 18°29'6.5" W	
10 - 11	250.966	76.495	S 66°29'8.9" E	
11 - 7	80.056	24.401	S 69°22'2.2" E	
7 - 6	32.316	9.850	N 62°30'54.4" E	
6 - 9	352.491	107.439	N 70°45'59.0" W	

TYPE	COUNT	SQR FEET	ACRES
Parcel	1	71133.060	1.633
ROW Left	1	413.584	0.009
TCE Left	1	5119.746	0.118
ROW Right	0	0.000	0.000
PDE Left	0	0.000	0.000
PDE Right	0	0.000	0.000
TDE Left	0	0.000	0.000
TDE Right	0	0.000	0.000
TCE Right	0	0.000	0.000
PUE Left	0	0.000	0.000
PUE Right	0	0.000	0.000
TSE Left	0	0.000	0.000
TSE Right	0	0.000	0.000
DUE Left	0	0.000	0.000
DUE Right	0	0.000	0.000
DTE Left	0	0.000	0.000
DTE Right	0	0.000	0.000
AUE_Left	0	0.000	0.000
AUE_Right	0	0.000	0.000
PCE Left	0	0.000	0.000
PCE Right	0	0.000	0.000
TUE Left	0	0.000	0.000
TUE Right	0	0.000	0.000
REM Left	0	0.000	0.000
REM Right	0	0.000	0.000
Other Left	0	0.000	0.000
Other Right	0	0.000	0.000
PE Left	0	0.000	0.000
PE Right	0	0.000	0.000

THIS MAP IS NOT A CERTIFIED SURVEY AND HAS NOT BEEN REVIEWED BY A LOCAL GOVERNMENT AGENCY FOR COMPLIANCE WITH ANY APPLICABLE LAND DEVELOPMENT REGULATIONS. THE PROPERTY SHOWN ON THIS MAP WAS LOCATED FOR THE NORTH CAROLINA DEPARTMENT OF TRANSPORTATION FOR HIGHWAY DESIGN PURPOSES. SOME ERROR MAY EXIST BETWEEN THE GRAPHICAL AND ACTUAL GROUND LOCATIONS OF PROPERTY LINES. THIS MAP IS TO BE USED AS A GRAPHICAL REPRESENTATION OF THE NCDOT'S INTENT TO ACQUIRE PROPERTY FOR RIGHT OF WAY PURPOSES, AND IN NO WAY REPRESENTS AN ACTUAL BOUNDARY SURVEY OF THIS PROPERTY.

NORTH CAROLINA DEPARTMENT OF TRANSPORTATION	
RIGHT OF WAY BRANCH	
PIEDMONT TRIAD AMBULANCE & RESCUE, INC.	12-8-2021
PARCEL * 046	S:\CADD\U4758\DDRAFT\U4758_dee
DB 6197 PG 805	UNKNOWN SCALE

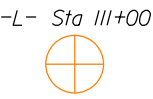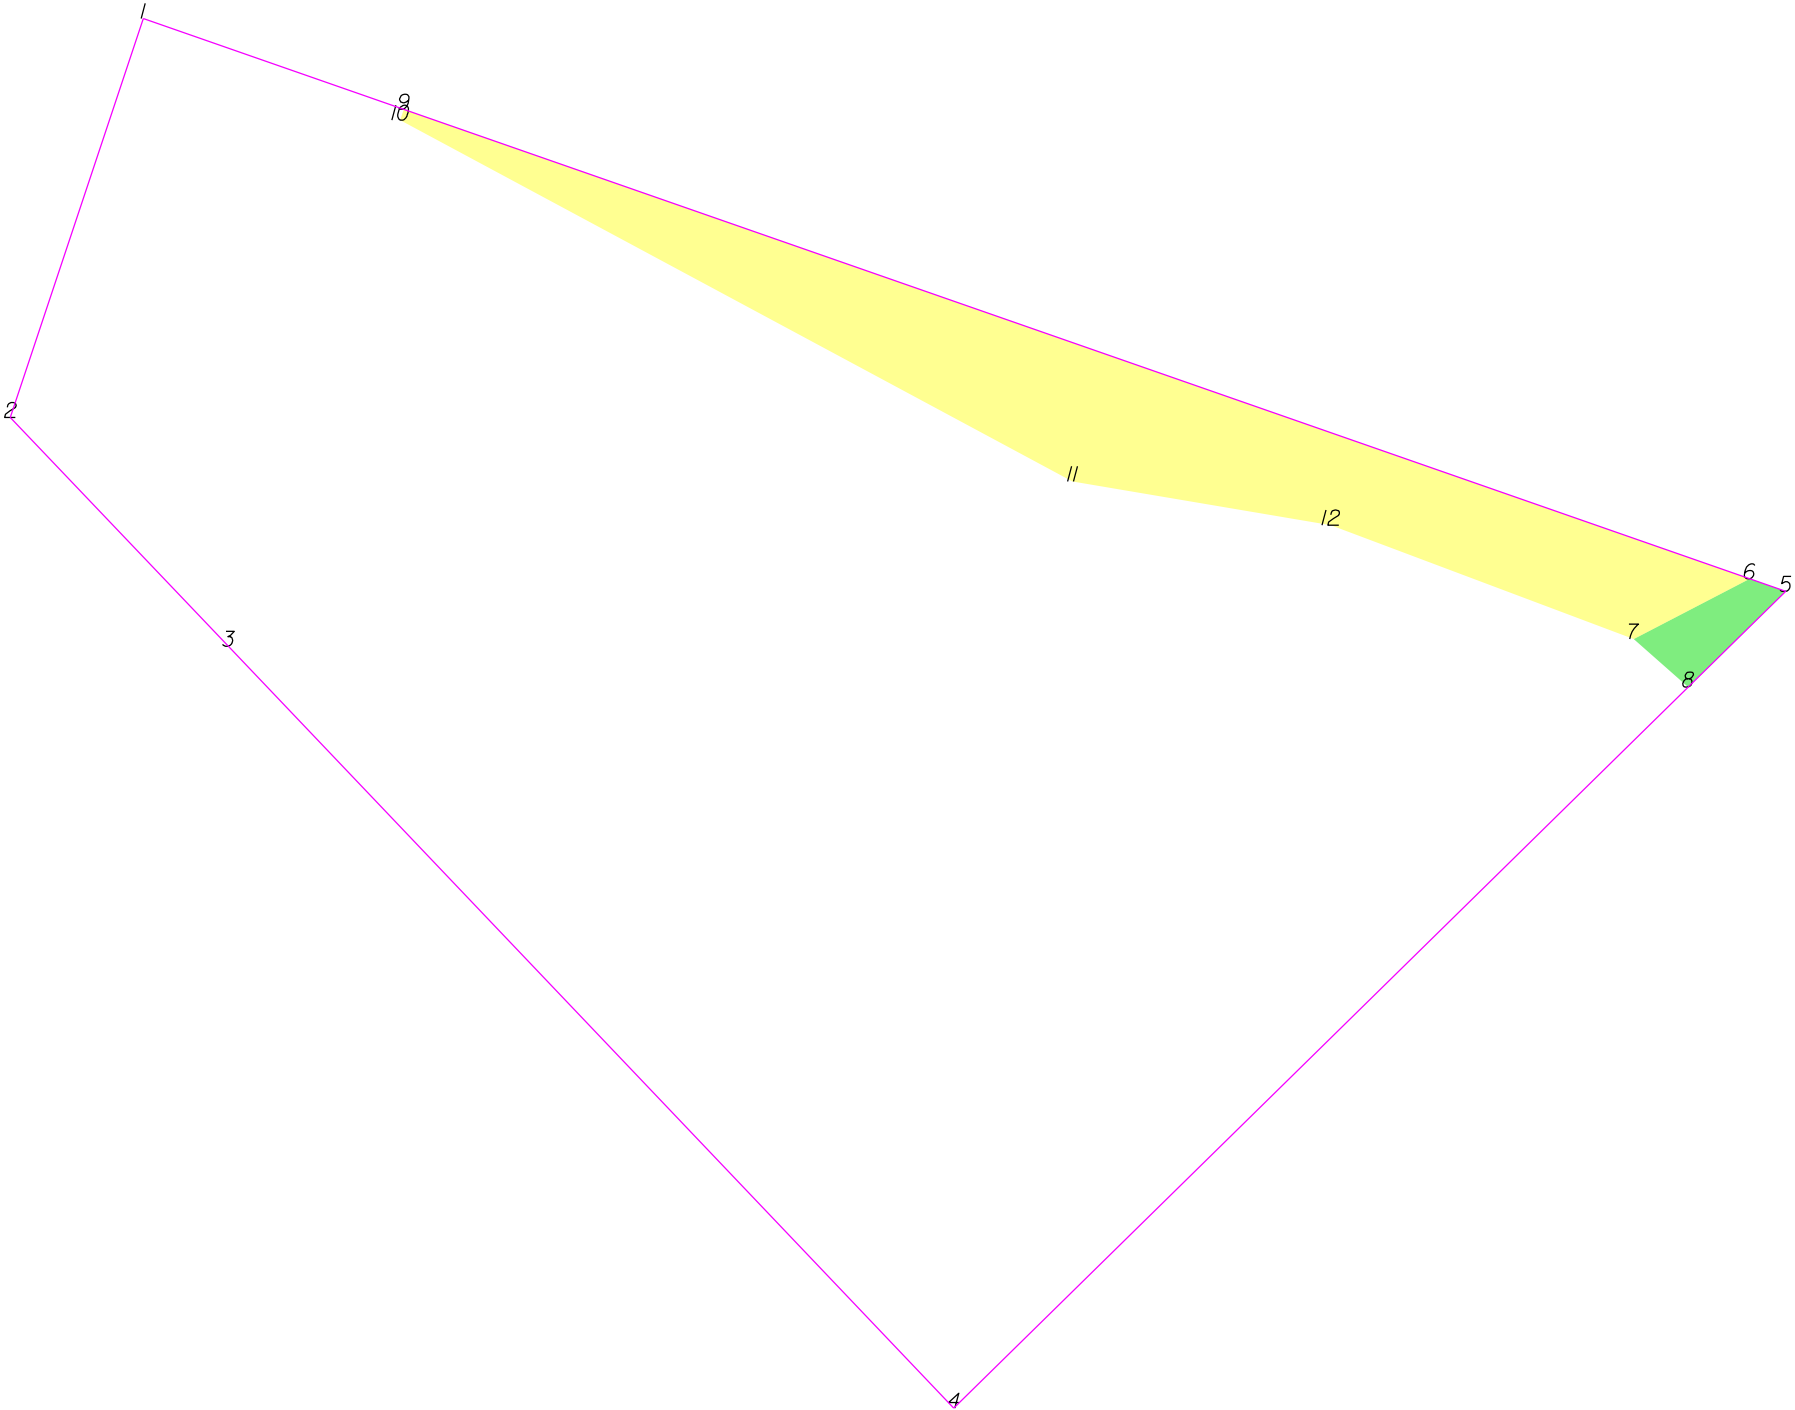

THIS MAP IS NOT A CERTIFIED SURVEY AND HAS NOT BEEN REVIEWED BY A LOCAL GOVERNMENT AGENCY FOR COMPLIANCE WITH ANY APPLICABLE LAND DEVELOPMENT REGULATIONS. THE PROPERTY SHOWN ON THIS MAP WAS LOCATED FOR THE NORTH CAROLINA DEPARTMENT OF TRANSPORTATION FOR HIGHWAY DESIGN PURPOSES. SOME ERROR MAY EXIST BETWEEN THE GRAPHICAL AND ACTUAL GROUND LOCATIONS OF PROPERTY LINES. THIS MAP IS TO BE USED AS A GRAPHICAL REPRESENTATION OF THE NCDOT'S INTENT TO ACQUIRE PROPERTY FOR RIGHT OF WAY PURPOSES, AND IN NO WAY REPRESENTS AN ACTUAL BOUNDARY SURVEY OF THIS PROPERTY.

NORTH CAROLINA DEPARTMENT OF TRANSPORTATION	
RIGHT OF WAY BRANCH	
PIEDMONT TRIAD AMBULANCE & RESCUE, INC.	09-6-2022
PARCEL * 046	S:\CADD\U4758\DDRAFT\U4758_dee
DB 6197 PG 805	UNKNOWN SCALE

	SQR FT	ACRES	SQR M	HECTARES
ROW Left	413.584	0.009	38.423	0.004
FROM - TO	DISTANCE (FT/M)	BEARING	RADIUS (FT/M)	CURVE LENGTH (FT/M)
-L- Sta III+00 - 6	276.719	84.344	N 23°59'25.1" E	
6 - 7	32.316	9.850	S 62°30'54.4" W	
7 - 8	17.948	5.471	S 48°33'58.1" E	
8 - 5	33.805	10.304	N 45°31'30.8" E	
5 - 6	9.436	2.876	N 70°45'59.0" W	

	SQR FT	ACRES	SQR M	HECTARES
TCE Left	707.3746	0.162	657.175	0.066
FROM - TO	DISTANCE (FT/M)	BEARING	RADIUS (FT/M)	CURVE LENGTH (FT/M)
-L- Sta III+00 - 9	429.704	130.974	N 30°50'36.5" W	
9 - 10	2.839	0.865	S 18°29'6.5" W	
10 - 11	188.733	57.526	S 61°45'11.1" E	
11 - 12	64.777	19.744	S 80°23'43.9" E	
12 - 7	80.056	24.401	S 69°22'2.2" E	
7 - 6	32.316	9.850	N 62°30'54.4" E	
6 - 9	352.491	107.439	N 70°45'59.0" W	

TYPE	COUNT	SQR FEET	ACRES
Parcel	1	71133.060	1.633
ROW Left	1	413.584	0.009
TCE Left	1	707.3746	0.162
ROW Right	0	0.000	0.000
PDE Left	0	0.000	0.000
PDE Right	0	0.000	0.000
TDE Left	0	0.000	0.000
TDE Right	0	0.000	0.000
TCE Right	0	0.000	0.000
PUE Left	0	0.000	0.000
PUE Right	0	0.000	0.000
TSE Left	0	0.000	0.000
TSE Right	0	0.000	0.000
DUE Left	0	0.000	0.000
DUE Right	0	0.000	0.000
DTE Left	0	0.000	0.000
DTE Right	0	0.000	0.000
AUE_Left	0	0.000	0.000
AUE_Right	0	0.000	0.000
PCE Left	0	0.000	0.000
PCE Right	0	0.000	0.000
TUE Left	0	0.000	0.000
TUE Right	0	0.000	0.000
REM Left	0	0.000	0.000
REM Right	0	0.000	0.000
Other Left	0	0.000	0.000
Other Right	0	0.000	0.000
PE Left	0	0.000	0.000
PE Right	0	0.000	0.000

THIS MAP IS NOT A CERTIFIED SURVEY AND HAS NOT BEEN REVIEWED BY A LOCAL GOVERNMENT AGENCY FOR COMPLIANCE WITH ANY APPLICABLE LAND DEVELOPMENT REGULATIONS. THE PROPERTY SHOWN ON THIS MAP WAS LOCATED FOR THE NORTH CAROLINA DEPARTMENT OF TRANSPORTATION FOR HIGHWAY DESIGN PURPOSES. SOME ERROR MAY EXIST BETWEEN THE GRAPHICAL AND ACTUAL GROUND LOCATIONS OF PROPERTY LINES. THIS MAP IS TO BE USED AS A GRAPHICAL REPRESENTATION OF THE NCDOT'S INTENT TO ACQUIRE PROPERTY FOR RIGHT OF WAY PURPOSES, AND IN NO WAY REPRESENTS AN ACTUAL BOUNDARY SURVEY OF THIS PROPERTY.

NORTH CAROLINA DEPARTMENT OF TRANSPORTATION	
RIGHT OF WAY BRANCH	
PIEDMONT TRIAD AMBULANCE & RESCUE, INC.	09-6-2022
PARCEL * 046	S:\CADD\U4758\DDRAFT\U4758_dee
DB 6/97 PG 805	UNKNOWN SCALE



THIS MAP IS NOT A CERTIFIED SURVEY AND HAS NOT BEEN REVIEWED BY A LOCAL GOVERNMENT AGENCY FOR COMPLIANCE WITH ANY APPLICABLE LAND DEVELOPMENT REGULATIONS. THE PROPERTY SHOWN ON THIS MAP WAS LOCATED FOR THE NORTH CAROLINA DEPARTMENT OF TRANSPORTATION FOR HIGHWAY DESIGN PURPOSES. SOME ERROR MAY EXIST BETWEEN THE GRAPHICAL AND ACTUAL GROUND LOCATIONS OF PROPERTY LINES. THIS MAP IS TO BE USED AS A GRAPHICAL REPRESENTATION OF THE NCDOT'S INTENT TO ACQUIRE PROPERTY FOR RIGHT OF WAY PURPOSES, AND IN NO WAY REPRESENTS AN ACTUAL BOUNDARY SURVEY OF THIS PROPERTY.

NORTH CAROLINA DEPARTMENT OF TRANSPORTATION	
RIGHT OF WAY BRANCH	
THE PRESBYTERIAN HOMES, INC.	12-8-2021
PARCEL * 048	S:\CADD\U4758\DDRAFT\U4758_dee
DB 4738 PG 406	UNKNOWN SCALE

	SQR FT	ACRES		SQR M		HECTARES	
ROW Left	36457.398	0.837		3387.017		0.339	
FROM - TO	DISTANCE (FT/M)		BEARING	RADIUS (FT/M)		CURVE LENGTH (FT/M)	
-L- Sta 120+00 - 3	607.477	185.159	S 32°44'11.5" W				
3 - 4	470.979	143.555	N 34'1°59.9" E	1220.000	371.857	473.954	144.461
4 - 5	438.596	133.684	N 22°54'14.4" E				
5 - 12	44.936	13.697	N 77°8'53.2" W				
12 - 13	36.622	11.162	S 22°35'51.4" W				
13 - 14	2.245	0.684	S 72°34'0.1" W				
14 - 15	12.774	3.893	S 72°34'0.1" W				
15 - 16	24.683	7.523	S 72°34'0.1" W				
16 - 17	16.641	5.072	S 23°28'59.5" W				
17 - 18	85.649	26.106	S 23°28'59.5" W				
18 - 19	52.938	16.135	S 14°34'4.6" E				
19 - 20	316.523	96.477	S 22°35'51.4" W				
20 - 21	313.716	95.621	S 30°28'30.1" W	1144.500	348.844	314.707	95.923
21 - 22	79.828	24.332	S 62°30'54.4" W				
22 - 2	9.436	2.876	S 70°45'59.0" E				
2 - 3	33.421	10.187	S 70°45'59.0" E				

	SQR FT	ACRES		SQR M		HECTARES	
ROW Left	38397.452	0.881		3567.254		0.357	
FROM - TO	DISTANCE (FT/M)		BEARING	RADIUS (FT/M)		CURVE LENGTH (FT/M)	
-L- Sta 120+00 - 23	991.723	302.278	N 19°28'6.5" E				
23 - 24	143.627	43.777	S 23°8'32.0" W	7555.500	2302.921	143.629	43.778
24 - 25	245.624	74.866	S 22°35'51.4" W				
25 - 26	31.000	9.449	S 22°35'51.4" W				
26 - 27	123.178	37.545	S 22°35'51.4" W				
27 - 8	45.763	13.949	S 77°8'53.2" E				
8 - 9	847.891	258.438	N 22°54'14.4" E				
9 - 28	41.767	12.731	N 85°59'23.3" W				
28 - 29	48.592	14.811	S 23°41'12.5" W				
29 - 30	50.156	15.288	S 27°6'57.3" W				
30 - 23	200.342	61.064	S 23°41'12.5" W				

	SQR FT	ACRES		SQR M		HECTARES	
TCE Left	41356.554	0.949		3842.165		0.384	
FROM - TO	DISTANCE (FT/M)		BEARING	RADIUS (FT/M)		CURVE LENGTH (FT/M)	
-L- Sta 120+00 - 21	548.200	167.092	S 32°56'53.7" W				
21 - 20	313.716	95.621	N 30°28'30.1" E	1144.500	348.844	314.707	95.923
20 - 19	316.523	96.477	N 22°35'51.4" E				
19 - 31	24.641	7.511	N 14°34'4.6" W				
31 - 32	156.996	47.852	S 30°8'32.7" W				
32 - 33	53.160	16.203	S 6°12'29.1" W				
33 - 34	50.359	15.349	S 29°26'25.4" W				
34 - 35	41.171	12.549	S 17°22'5.7" W				
35 - 36	42.901	13.076	S 17°22'5.7" W				
36 - 37	13.208	4.026	S 17°22'5.7" W				
37 - 38	48.221	14.698	S 39°4'47.7" W				
38 - 39	236.679	72.140	S 32°54'38.5" W				
39 - 40	12.796	3.900	S 87°59'1.1" W				
40 - 41	66.374	20.231	N 71°11'14.6" W				
41 - 42	26.926	8.207	S 86°41'1.4" W				
42 - 43	275.000	83.820	N 71°30'53.5" W				
43 - 44	55.161	16.813	S 18°29'6.5" W				
44 - 22	352.491	107.439	S 70°45'59.0" E				
22 - 21	79.828	24.332	N 62°30'54.4" E				

	SQR FT	ACRES		SQR M		HECTARES	
TDE Left	5856.248	0.134		544.065		0.054	
FROM - TO	DISTANCE (FT/M)		BEARING	RADIUS (FT/M)		CURVE LENGTH (FT/M)	
-L- Sta 120+00 - 35	205.482	62.631	S 44°58'51.3" W				
35 - 45	39.752	12.117	N 67°24'8.6" W				
45 - 46	112.482	34.285	S 72°8'51.0" W				
46 - 47	41.275	12.581	S 17°16'22.7" E				
47 - 48	97.430	29.697	N 73°2'59.6" E				
48 - 36	27.670	8.434	S 67°11'19.1" E				
36 - 35	42.901	13.076	N 17°22'5.7" E				

	SQR FT	ACRES		SQR M		HECTARES	
TCE Left	9145.574	0.210		849.655		0.085	
FROM - TO	DISTANCE (FT/M)		BEARING	RADIUS (FT/M)		CURVE LENGTH (FT/M)	
-L- Sta 120+00 - 17	232.386	70.831	N 0°50'8.9" E				
17 - 49	19.028	5.800	N 7°28'3.5" W	25.000	7.620	19.520	5.950
49 - 50	73.340	22.354	N 68°24'17.4" W				
50 - 51	34.713	10.581	S 82°20'41.1" W				
51 - 52	32.000	9.754	S 33°50'28.4" W				
52 - 53	31.623	9.639	S 21°27'49.1" E				
53 - 18	100.131	30.520	S 50°25'58.1" E				
18 - 17	85.649	26.106	N 23°28'59.5" E				

	SQR FT	ACRES		SQR M		HECTARES	
PUE Left	698.821	0.016		64.923		0.006	
FROM - TO	DISTANCE (FT/M)		BEARING	RADIUS (FT/M)		CURVE LENGTH (FT/M)	

THIS MAP IS NOT A CERTIFIED SURVEY AND HAS NOT BEEN REVIEWED BY A LOCAL GOVERNMENT AGENCY FOR COMPLIANCE WITH ANY APPLICABLE LAND DEVELOPMENT REGULATIONS. THE PROPERTY SHOWN ON THIS MAP WAS LOCATED FOR THE NORTH CAROLINA DEPARTMENT OF TRANSPORTATION FOR HIGHWAY DESIGN PURPOSES. SOME ERROR MAY EXIST BETWEEN THE GRAPHICAL AND ACTUAL GROUND LOCATIONS OF PROPERTY LINES. THIS MAP IS TO BE USED AS A GRAPHICAL REPRESENTATION OF THE NCDOT'S INTENT TO ACQUIRE PROPERTY FOR RIGHT OF WAY PURPOSES, AND IN NO WAY REPRESENTS AN ACTUAL BOUNDARY SURVEY OF THIS PROPERTY.

NORTH CAROLINA DEPARTMENT OF TRANSPORTATION	
RIGHT OF WAY BRANCH	
THE PRESBYTERIAN HOMES, INC.	12-8-2021
PARCEL * 048	S:\CADD\U4758\DDRAFT\U4758_dee
DB 4738 PG 406	UNKNOWN SCALE

-L- Sta 120+00 - 14	262.859	80.120	N 10°1'29.2" E				
14 - 17	49.964	15.229	S 57°59'22.8" W	25.000	7.620	76.642	23.361
17 - 16	16.641	5.072	N 23°28'59.5" E				
16 - 15	24.683	7.523	N 72°34'0.1" E				
15 - 14	12.774	3.893	N 72°34'0.1" E				

	SQR FT	ACRES	SQR M	HECTARES
TCE Left	448.338	0.010	41.652	0.004
FROM - TO	DISTANCE (FT/M)	BEARING	RADIUS (FT/M)	CURVE LENGTH (FT/M)
-L- Sta 120+00 - 54	269.055	82.008	N 8°2'37.5" E	
54 - 14	11.087	3.379	S 46°59'47.3" E	25.000
14 - 13	2.245	0.684	N 72°34'0.1" E	7.620
13 - 12	36.622	11.162	N 22°35'51.4" E	
12 - 55	13.879	4.230	N 77°8'53.2" W	
55 - 56	0.043	0.013	N 77°8'53.2" W	
56 - 54	31.884	9.718	S 19°42'11.3" W	

	SQR FT	ACRES	SQR M	HECTARES
TCE Left	2391.747	0.055	222.201	0.022
FROM - TO	DISTANCE (FT/M)	BEARING	RADIUS (FT/M)	CURVE LENGTH (FT/M)
-L- Sta 120+00 - 57	449.768	137.090	N 12°52'9.6" E	
57 - 27	20.800	6.340	S 77°8'53.2" E	
27 - 26	123.178	37.545	N 22°35'51.4" E	
26 - 58	17.500	5.334	N 67°24'8.6" W	
58 - 59	113.040	34.455	S 24°7'6.2" W	
59 - 57	13.699	4.176	S 22°35'51.4" W	

	SQR FT	ACRES	SQR M	HECTARES
PUE Left	790.500	0.018	73.440	0.007
FROM - TO	DISTANCE (FT/M)	BEARING	RADIUS (FT/M)	CURVE LENGTH (FT/M)
-L- Sta 120+00 - 26	572.696	174.558	N 17°2'10.9" E	
26 - 25	31.000	9.449	N 22°35'51.4" E	
25 - 60	16.500	5.029	N 67°24'8.6" W	
60 - 61	9.000	2.743	N 67°24'8.6" W	
61 - 62	31.000	9.449	S 22°35'51.4" W	
62 - 58	8.000	2.438	S 67°24'8.6" E	
58 - 26	17.500	5.334	S 67°24'8.6" E	

	SQR FT	ACRES	SQR M	HECTARES
TCE Left	16645.776	0.382	1546.449	0.155
FROM - TO	DISTANCE (FT/M)	BEARING	RADIUS (FT/M)	CURVE LENGTH (FT/M)
-L- Sta 120+00 - 24	848.442	258.606	N 18°50'49.2" E	
24 - 23	143.627	43.777	N 23°8'32.0" E	7555.500
23 - 30	200.342	61.064	N 23°41'12.5" E	2302.921
30 - 29	50.156	15.288	N 27°6'57.3" E	143.629
29 - 28	48.592	14.811	N 23°41'12.5" E	43.778
28 - 63	21.378	6.516	N 85°59'23.3" W	
63 - 64	27.833	8.483	S 19°15'50.6" W	
64 - 65	6.269	1.911	S 19°15'50.6" W	
65 - 66	57.271	17.456	S 48°27'43.0" W	
66 - 67	246.569	75.154	S 22°2'4.7" W	
67 - 68	53.914	16.433	S 10°19'14.6" W	
68 - 69	148.161	45.160	S 19°57'20.8" W	
69 - 60	148.554	45.279	S 24°8'26.0" W	
60 - 25	16.500	5.029	S 67°24'8.6" E	
25 - 24	245.624	74.866	N 22°35'51.4" E	

	SQR FT	ACRES	SQR M	HECTARES
TDE Left	104.293	0.002	9.689	0.001
FROM - TO	DISTANCE (FT/M)	BEARING	RADIUS (FT/M)	CURVE LENGTH (FT/M)
-L- Sta 120+00 - 63	1284.002	391.365	N 19°39'50.3" E	
63 - 70	28.265	8.615	S 34°38'22.1" W	
70 - 64	7.517	2.291	S 66°18'47.5" E	
64 - 63	27.833	8.483	N 19°15'50.6" E	

THIS MAP IS NOT A CERTIFIED SURVEY AND HAS NOT BEEN REVIEWED BY A LOCAL GOVERNMENT AGENCY FOR COMPLIANCE WITH ANY APPLICABLE LAND DEVELOPMENT REGULATIONS. THE PROPERTY SHOWN ON THIS MAP WAS LOCATED FOR THE NORTH CAROLINA DEPARTMENT OF TRANSPORTATION FOR HIGHWAY DESIGN PURPOSES. SOME ERROR MAY EXIST BETWEEN THE GRAPHICAL AND ACTUAL GROUND LOCATIONS OF PROPERTY LINES. THIS MAP IS TO BE USED AS A GRAPHICAL REPRESENTATION OF THE NCDOT'S INTENT TO ACQUIRE PROPERTY FOR RIGHT OF WAY PURPOSES, AND IN NO WAY REPRESENTS AN ACTUAL BOUNDARY SURVEY OF THIS PROPERTY.

NORTH CAROLINA DEPARTMENT OF TRANSPORTATION	
RIGHT OF WAY BRANCH	
THE PRESBYTERIAN HOMES, INC.	12-8-2021
PARCEL * 048	S:\CADD\U4758\DDRAFT\U4758_dee
DB 4738 PG 406	UNKNOWN SCALE

TYPE	COUNT	SQR FEET	ACRES
Parcel	1	733985.157	16.850
ROW Left	2	74854.850	1.718
TCE Left	5	69987.989	1.607
TDE Left	2	5960.541	0.137
PUE Left	2	1489.321	0.034
ROW Right	0	0.000	0.000
PDE Left	0	0.000	0.000
PDE Right	0	0.000	0.000
TDE Right	0	0.000	0.000
TCE Right	0	0.000	0.000
PUE Right	0	0.000	0.000
TSE Left	0	0.000	0.000
TSE Right	0	0.000	0.000
DUE Left	0	0.000	0.000
DUE Right	0	0.000	0.000
DTE Left	0	0.000	0.000
DTE Right	0	0.000	0.000
AUE_Left	0	0.000	0.000
AUE_Right	0	0.000	0.000
PCE Left	0	0.000	0.000
PCE Right	0	0.000	0.000
TUE Left	0	0.000	0.000
TUE Right	0	0.000	0.000
REM Left	0	0.000	0.000
REM Right	0	0.000	0.000
Other Left	0	0.000	0.000
Other Right	0	0.000	0.000
PE Left	0	0.000	0.000
PE Right	0	0.000	0.000

THIS MAP IS NOT A CERTIFIED SURVEY AND HAS NOT BEEN REVIEWED BY A LOCAL GOVERNMENT AGENCY FOR COMPLIANCE WITH ANY APPLICABLE LAND DEVELOPMENT REGULATIONS. THE PROPERTY SHOWN ON THIS MAP WAS LOCATED FOR THE NORTH CAROLINA DEPARTMENT OF TRANSPORTATION FOR HIGHWAY DESIGN PURPOSES. SOME ERROR MAY EXIST BETWEEN THE GRAPHICAL AND ACTUAL GROUND LOCATIONS OF PROPERTY LINES. THIS MAP IS TO BE USED AS A GRAPHICAL REPRESENTATION OF THE NCDOT'S INTENT TO ACQUIRE PROPERTY FOR RIGHT OF WAY PURPOSES, AND IN NO WAY REPRESENTS AN ACTUAL BOUNDARY SURVEY OF THIS PROPERTY.

NORTH CAROLINA DEPARTMENT OF TRANSPORTATION	
RIGHT OF WAY BRANCH	
THE PRESBYTERIAN HOMES, INC.	12-8-2021
PARCEL * 048	S:\CADD\U4758\DDRAFT\U4758_dee
DB 4738 PG 406	UNKNOWN SCALE



NORTH CAROLINA DEPARTMENT OF TRANSPORTATION
RIGHT OF WAY BRANCH

02-22-2023

S:\CADD\U4758\DDRAFT\U4758_dee

UNKNOWN SCALE

	SQR FT	ACRES	SQR M	HECTARES
PUE Left	790.500	0.018	73.440	0.007
FROM - TO	DISTANCE (FT/M)	BEARING	RADIUS (FT/M)	CURVE LENGTH (FT/M)
-L- Sta 125+00 - 7	89.332	27.229	N 15°48'42.4" W	
7 - 8	31.000	9.449	N 22°35'51.4" E	
8 - 9	16.500	5.029	N 67°24'8.6" W	
9 - 10	9.000	2.743	N 67°24'8.6" W	
10 - 11	31.000	9.449	S 22°35'51.4" W	
11 - 12	8.000	2.438	S 67°24'8.6" E	
12 - 7	17.500	5.334	S 67°24'8.6" E	

	SQR FT	ACRES	SQR M	HECTARES
TCE Left	1024.867	0.024	95.214	0.010
FROM - TO	DISTANCE (FT/M)	BEARING	RADIUS (FT/M)	CURVE LENGTH (FT/M)
-L- Sta 125+00 - 13	175.392	53.460	N 4°9'0.8" E	
13 - 14	14.734	4.491	N 65°27'48.4" W	
14 - 9	65.902	20.087	S 24°8'26.0" W	
9 - 8	16.500	5.029	S 67°24'8.6" E	
8 - 13	65.380	19.928	N 22°35'51.4" E	

	SQR FT	ACRES	SQR M	HECTARES
PUE Left	1608.943	0.037	149.476	0.015
FROM - TO	DISTANCE (FT/M)	BEARING	RADIUS (FT/M)	CURVE LENGTH (FT/M)
-L- Sta 125+00 - 15	164.301	50.079	S 87°40'27.2" W	
15 - 16	94.869	28.916	S 77°8'53.2" E	
16 - 17	9.178	2.798	N 22°35'51.4" E	
17 - 18	20.527	6.257	N 67°24'8.6" W	
18 - 19	72.973	22.242	N 67°24'8.6" W	
19 - 15	25.237	7.692	S 22°35'51.4" W	

	SQR FT	ACRES	SQR M	HECTARES
TCE Left	2167.513	0.050	201.369	0.020
FROM - TO	DISTANCE (FT/M)	BEARING	RADIUS (FT/M)	CURVE LENGTH (FT/M)
-L- Sta 125+00 - 17	70.825	21.588	S 74°11'25.8" W	
17 - 7	114.000	34.747	N 22°35'51.4" E	
7 - 12	17.500	5.334	N 67°24'8.6" W	
12 - 18	114.040	34.760	S 24°7'6.2" W	
18 - 17	20.527	6.257	S 67°24'8.6" E	

	SQR FT	ACRES	SQR M	HECTARES
ROW Left	8522.939	0.196	791.810	0.079
FROM - TO	DISTANCE (FT/M)	BEARING	RADIUS (FT/M)	CURVE LENGTH (FT/M)
-L- Sta 125+00 - 16	76.865	23.428	S 68°49'17.0" W	
16 - 1	45.763	13.949	S 77°8'53.2" E	
1 - 6	155.466	47.386	N 22°54'14.4" E	
6 - 5	12.119	3.694	N 66°11'37.8" W	
5 - 4	60.048	18.303	N 0°40'31.4" E	
4 - 13	11.406	3.476	N 65°27'48.4" W	
13 - 8	65.380	19.928	S 22°35'51.4" W	
8 - 7	31.000	9.449	S 22°35'51.4" W	
7 - 17	114.000	34.747	S 22°35'51.4" W	
17 - 16	9.178	2.798	S 22°35'51.4" W	

TYPE	COUNT	SQR FEET	ACRES
Parcel	1	43309.247	0.994
PUE Left	2	2399.443	0.055
TCE Left	2	3192.380	0.073
ROW Left	1	8522.939	0.196
ROW Right	0	0.000	0.000
PDE Left	0	0.000	0.000
PDE Right	0	0.000	0.000
TDE Left	0	0.000	0.000
TDE Right	0	0.000	0.000
TCE Right	0	0.000	0.000
PUE Right	0	0.000	0.000
TSE Left	0	0.000	0.000
TSE Right	0	0.000	0.000
DUE Left	0	0.000	0.000
DUE Right	0	0.000	0.000
DTE Left	0	0.000	0.000
DTE Right	0	0.000	0.000
AUE Left	0	0.000	0.000
AUE Right	0	0.000	0.000
PCE Left	0	0.000	0.000
PCE Right	0	0.000	0.000
TUE Left	0	0.000	0.000
TUE Right	0	0.000	0.000
REM Left	0	0.000	0.000
REM Right	0	0.000	0.000
Other Left	0	0.000	0.000
Other Right	0	0.000	0.000
PE Left	0	0.000	0.000
PE Right	0	0.000	0.000

THIS MAP IS NOT A CERTIFIED SURVEY AND HAS NOT BEEN REVIEWED BY A LOCAL GOVERNMENT AGENCY FOR COMPLIANCE WITH ANY APPLICABLE LAND DEVELOPMENT REGULATIONS. THE PROPERTY SHOWN ON THIS MAP WAS LOCATED FOR THE NORTH CAROLINA DEPARTMENT OF TRANSPORTATION FOR HIGHWAY DESIGN PURPOSES. SOME ERROR MAY EXIST BETWEEN THE GRAPHICAL AND ACTUAL GROUND LOCATIONS OF PROPERTY LINES. THIS MAP IS TO BE USED AS A GRAPHICAL REPRESENTATION OF THE NCDOT'S INTENT TO ACQUIRE PROPERTY FOR RIGHT OF WAY PURPOSES, AND IN NO WAY REPRESENTS AN ACTUAL BOUNDARY SURVEY OF THIS PROPERTY.

NORTH CAROLINA DEPARTMENT OF TRANSPORTATION	
RIGHT OF WAY BRANCH	
THE PRESBYTERIAN HOMES, INC.	02-22-2023
PARCEL # 048A	S:\CADD\U4758\DDRAFT\U4758_dee
DB 4815 PG 965	UNKNOWN SCALE



THIS MAP IS NOT A CERTIFIED SURVEY AND HAS NOT BEEN REVIEWED BY A LOCAL GOVERNMENT AGENCY FOR COMPLIANCE WITH ANY APPLICABLE LAND DEVELOPMENT REGULATIONS. THE PROPERTY SHOWN ON THIS MAP WAS LOCATED FOR THE NORTH CAROLINA DEPARTMENT OF TRANSPORTATION FOR HIGHWAY DESIGN PURPOSES. SOME ERROR MAY EXIST BETWEEN THE GRAPHICAL AND ACTUAL GROUND LOCATIONS OF PROPERTY LINES. THIS MAP IS TO BE USED AS A GRAPHICAL REPRESENTATION OF THE NCDOT'S INTENT TO ACQUIRE PROPERTY FOR RIGHT OF WAY PURPOSES, AND IN NO WAY REPRESENTS AN ACTUAL BOUNDARY SURVEY OF THIS PROPERTY.

NORTH CAROLINA DEPARTMENT OF TRANSPORTATION	
RIGHT OF WAY BRANCH	
THE PRESBYTERIAN HOMES, INC.	02-22-2023
PARCEL * 048	S:\CADD\U4758\DDRAFT\U4758_dee
DB 4738 PG 406	UNKNOWN SCALE

	SQR FT	ACRES		SQR M		HECTARES	
ROW Left	36457.398	0.837		3387.017		0.339	
FROM - TO		DISTANCE (FT/M)		BEARING		RADIUS (FT/M)	
-L- Sta 120+00 - 3		607.477	185.159	S 32°44'11.5" W			
3 - 4		470.979	143.555	N 34°1'59.9" E	1220.000	371.857	473.954
4 - 5		438.596	133.684	N 22°54'14.4" E			
5 - 15		44.936	13.697	N 77°8'53.2" W			
15 - 16		36.622	11.162	S 22°35'51.4" W			
16 - 17		2.245	0.684	S 72°34'0.1" W			
17 - 18		12.774	3.893	S 72°34'0.1" W			
18 - 19		24.683	7.523	S 72°34'0.1" W			
19 - 20		16.641	5.072	S 23°28'59.5" W			
20 - 21		85.649	26.106	S 23°28'59.5" W			
21 - 22		52.938	16.135	S 14°34'4.6" E			
22 - 23		316.523	96.477	S 22°35'51.4" W			
23 - 24		313.716	95.621	S 30°28'30.1" W	1144.500	348.844	314.707
24 - 25		79.828	24.332	S 62°30'54.4" W			
25 - 2		9.436	2.876	S 70°45'59.0" E			
2 - 3		33.421	10.187	S 70°45'59.0" E			

	SQR FT	ACRES		SQR M		HECTARES	
TDE Left	5856.248	0.134		544.065		0.054	
FROM - TO		DISTANCE (FT/M)		BEARING		RADIUS (FT/M)	
-L- Sta 120+00 - 26		205.482	62.631	S 44°58'51.3" W			
26 - 27		39.752	12.117	N 67°24'8.6" W			
27 - 28		112.482	34.285	S 72°8'51.0" W			
28 - 29		41.275	12.581	S 17°16'22.7" E			
29 - 30		97.430	29.697	N 73°2'59.6" E			
30 - 31		27.670	8.434	S 67°11'19.1" E			
31 - 26		42.901	13.076	N 17°22'5.7" E			

	SQR FT	ACRES		SQR M		HECTARES	
TCE Left	9145.574	0.210		849.655		0.085	
FROM - TO		DISTANCE (FT/M)		BEARING		RADIUS (FT/M)	
-L- Sta 120+00 - 20		232.386	70.831	N 0°50'8.9" E			
20 - 32		19.028	5.800	N 7°28'3.5" W	25.000	7.620	19.520
32 - 33		73.340	22.354	N 68°24'17.4" W			
33 - 34		34.713	10.581	S 82°20'41.1" W			
34 - 35		32.000	9.754	S 33°50'28.4" W			
35 - 36		31.623	9.639	S 21°27'49.1" E			
36 - 21		100.131	30.520	S 50°25'58.1" E			
21 - 20		85.649	26.106	N 23°28'59.5" E			

	SQR FT	ACRES		SQR M		HECTARES	
PUE Left	698.821	0.016		64.923		0.006	
FROM - TO		DISTANCE (FT/M)		BEARING		RADIUS (FT/M)	
-L- Sta 120+00 - 17		262.859	80.120	N 10°1'29.2" E			
17 - 20		49.964	15.229	S 57°59'22.8" W	25.000	7.620	76.642
20 - 19		16.641	5.072	N 23°28'59.5" E			
19 - 18		24.683	7.523	N 72°34'0.1" E			
18 - 17		12.774	3.893	N 72°34'0.1" E			

	SQR FT	ACRES		SQR M		HECTARES	
TCE Left	448.338	0.010		41.652		0.004	
FROM - TO		DISTANCE (FT/M)		BEARING		RADIUS (FT/M)	
-L- Sta 120+00 - 37		269.055	82.008	N 8°2'37.5" E			
37 - 17		11.087	3.379	S 46°59'47.3" E	25.000	7.620	11.180
17 - 16		2.245	0.684	N 72°34'0.1" E			
16 - 15		36.622	11.162	N 22°35'51.4" E			
15 - 38		13.879	4.230	N 77°8'53.2" W			
38 - 39		0.043	0.013	N 77°8'53.2" W			
39 - 37		31.884	9.718	S 19°42'11.3" W			

	SQR FT	ACRES		SQR M		HECTARES	
TCE Left	15620.909	0.359		1451.236		0.145	
FROM - TO		DISTANCE (FT/M)		BEARING		RADIUS (FT/M)	
-L- Sta 120+00 - 40		848.442	258.606	N 18°50'49.2" E			
40 - 41		143.627	43.777	N 23°8'32.0" E	7555.500	2302.921	143.629
41 - 42		200.342	61.064	N 23°41'12.5" E			
42 - 43		50.156	15.288	N 27°6'57.3" E			
43 - 44		48.592	14.811	N 23°41'12.5" E			
44 - 45		21.378	6.516	N 85°59'23.3" W			
45 - 46		27.833	8.483	S 19°15'50.6" W			
46 - 47		6.269	1.911	S 19°15'50.6" W			
47 - 48		57.271	17.456	S 48°27'43.0" W			
48 - 49		246.569	75.154	S 22°2'4.7" W			
49 - 50		53.914	16.433	S 10°19'14.6" W			
50 - 51		148.161	45.160	S 19°57'20.8" W			
51 - 52		82.652	25.192	S 24°8'26.0" W			
52 - 53		14.734	4.491	S 65°27'48.4" E			
53 - 40		180.245	54.939	N 22°35'51.4" E			

THIS MAP IS NOT A CERTIFIED SURVEY AND HAS NOT BEEN REVIEWED BY A LOCAL GOVERNMENT AGENCY FOR COMPLIANCE WITH ANY APPLICABLE LAND DEVELOPMENT REGULATIONS. THE PROPERTY SHOWN ON THIS MAP WAS LOCATED FOR THE NORTH CAROLINA DEPARTMENT OF TRANSPORTATION FOR HIGHWAY DESIGN PURPOSES. SOME ERROR MAY EXIST BETWEEN THE GRAPHICAL AND ACTUAL GROUND LOCATIONS OF PROPERTY LINES. THIS MAP IS TO BE USED AS A GRAPHICAL REPRESENTATION OF THE NCDOT'S INTENT TO ACQUIRE PROPERTY FOR RIGHT OF WAY PURPOSES, AND IN NO WAY REPRESENTS AN ACTUAL BOUNDARY SURVEY OF THIS PROPERTY.

NORTH CAROLINA DEPARTMENT OF TRANSPORTATION	
RIGHT OF WAY BRANCH	
THE PRESBYTERIAN HOMES, INC.	02-22-2023
PARCEL * 048	S:\CADD\U4758\DDRAFT\U4758_dee
DB 4738 PG 406	UNKNOWN SCALE

	SQR FT	ACRES	SQR M	HECTARES
TDE Left	104.293	0.002	9.689	0.001
FROM - TO	DISTANCE (FT/M)	BEARING	RADIUS (FT/M)	CURVE LENGTH (FT/M)
-L- Sta 120+00 - 45	1284.002	391.365	N 19°39'50.3" E	
45 - 54	28.265	8.615	S 34°38'22.1" W	
54 - 46	7.517	2.291	S 66°18'47.5" E	
46 - 45	27.833	8.483	N 19°15'50.6" E	


	SQR FT	ACRES	SQR M	HECTARES
TCE Left	38166.258	0.876	3545.776	0.355
FROM - TO	DISTANCE (FT/M)	BEARING	RADIUS (FT/M)	CURVE LENGTH (FT/M)
-L- Sta 120+00 - 24	548.200	167.092	S 32°56'53.7" W	
24 - 23	313.716	95.621	N 30°28'30.1" E	1144.500
23 - 22	316.523	96.477	N 22°35'51.4" E	348.844
22 - 55	24.641	7.511	N 14°34'4.6" W	314.707
55 - 56	156.996	47.852	S 30°8'32.7" W	95.923
56 - 57	53.160	16.203	S 6°12'29.1" W	
57 - 58	50.359	15.349	S 29°26'25.4" W	
58 - 26	41.171	12.549	S 17°22'5.7" W	
26 - 31	42.901	13.076	S 17°22'5.7" W	
31 - 59	13.208	4.026	S 17°22'5.7" W	
59 - 60	48.221	14.698	S 39°4'47.7" W	
60 - 61	95.850	29.215	S 26°32'2.9" W	
61 - 62	48.342	14.735	S 17°36'32.7" W	
62 - 63	80.025	24.392	S 35°12'5.7" W	
63 - 64	37.858	11.539	S 87°5'10.3" W	
64 - 65	66.374	20.231	N 71°11'14.6" W	
65 - 66	26.926	8.207	S 86°41'1.4" W	
66 - 67	275.000	83.820	N 71°30'53.5" W	
67 - 68	55.161	16.813	S 18°29'6.5" W	
68 - 25	352.491	107.439	S 70°45'59.0" E	
25 - 24	79.828	24.332	N 62°30'54.4" E	

	SQR FT	ACRES	SQR M	HECTARES
ROW Left	29874.513	0.686	2775.444	0.278
FROM - TO	DISTANCE (FT/M)	BEARING	RADIUS (FT/M)	CURVE LENGTH (FT/M)
-L- Sta 120+00 - 41	991.723	302.278	N 19°28'6.5" E	
41 - 40	143.627	43.777	S 23°8'32.0" W	7555.500
40 - 53	180.245	54.939	S 22°35'51.4" W	2302.921
53 - 9	11.406	3.476	S 65°27'48.4" E	143.629
9 - 10	60.048	18.303	S 0°40'31.4" W	43.778
10 - 11	12.119	3.694	S 66°11'37.8" E	
11 - 12	692.424	211.051	N 22°54'14.4" E	
12 - 44	41.767	12.731	N 85°59'23.3" W	
44 - 43	48.592	14.811	S 23°41'12.5" W	
43 - 42	50.156	15.288	S 27°6'57.3" W	
42 - 41	200.342	61.064	S 23°41'12.5" W	

TYPE	COUNT	SQR FEET	ACRES
Parcel	1	690675.910	15.856
ROW Left	2	66331.910	1.523
TDE Left	2	5960.541	0.137
TCE Left	4	63381.079	1.455
PUE Left	1	698.821	0.016
ROW Right	0	0.000	0.000
PDE Left	0	0.000	0.000
PDE Right	0	0.000	0.000
TDE Right	0	0.000	0.000
TCE Right	0	0.000	0.000
PUE Right	0	0.000	0.000
TSE Left	0	0.000	0.000
TSE Right	0	0.000	0.000
DUE Left	0	0.000	0.000
DUE Right	0	0.000	0.000
DTE Left	0	0.000	0.000
DTE Right	0	0.000	0.000
AUE_Left	0	0.000	0.000
AUE_Right	0	0.000	0.000
PCE Left	0	0.000	0.000
PCE Right	0	0.000	0.000
TUE Left	0	0.000	0.000
TUE Right	0	0.000	0.000
REM Left	0	0.000	0.000
REM Right	0	0.000	0.000
Other Left	0	0.000	0.000
Other Right	0	0.000	0.000
PE Left	0	0.000	0.000
PE Right	0	0.000	0.000

THIS MAP IS NOT A CERTIFIED SURVEY AND HAS NOT BEEN REVIEWED BY A LOCAL GOVERNMENT AGENCY FOR COMPLIANCE WITH ANY APPLICABLE LAND DEVELOPMENT REGULATIONS. THE PROPERTY SHOWN ON THIS MAP WAS LOCATED FOR THE NORTH CAROLINA DEPARTMENT OF TRANSPORTATION FOR HIGHWAY DESIGN PURPOSES. SOME ERROR MAY EXIST BETWEEN THE GRAPHICAL AND ACTUAL GROUND LOCATIONS OF PROPERTY LINES. THIS MAP IS TO BE USED AS A GRAPHICAL REPRESENTATION OF THE NCDOT'S INTENT TO ACQUIRE PROPERTY FOR RIGHT OF WAY PURPOSES, AND IN NO WAY REPRESENTS AN ACTUAL BOUNDARY SURVEY OF THIS PROPERTY.

NORTH CAROLINA DEPARTMENT OF TRANSPORTATION	
RIGHT OF WAY BRANCH	
THE PRESBYTERIAN HOMES, INC.	02-22-2023
PARCEL * 048	S:\CADD\U4758\DDRAFT\U4758_dee
DB 4738 PG 406	UNKNOWN SCALE

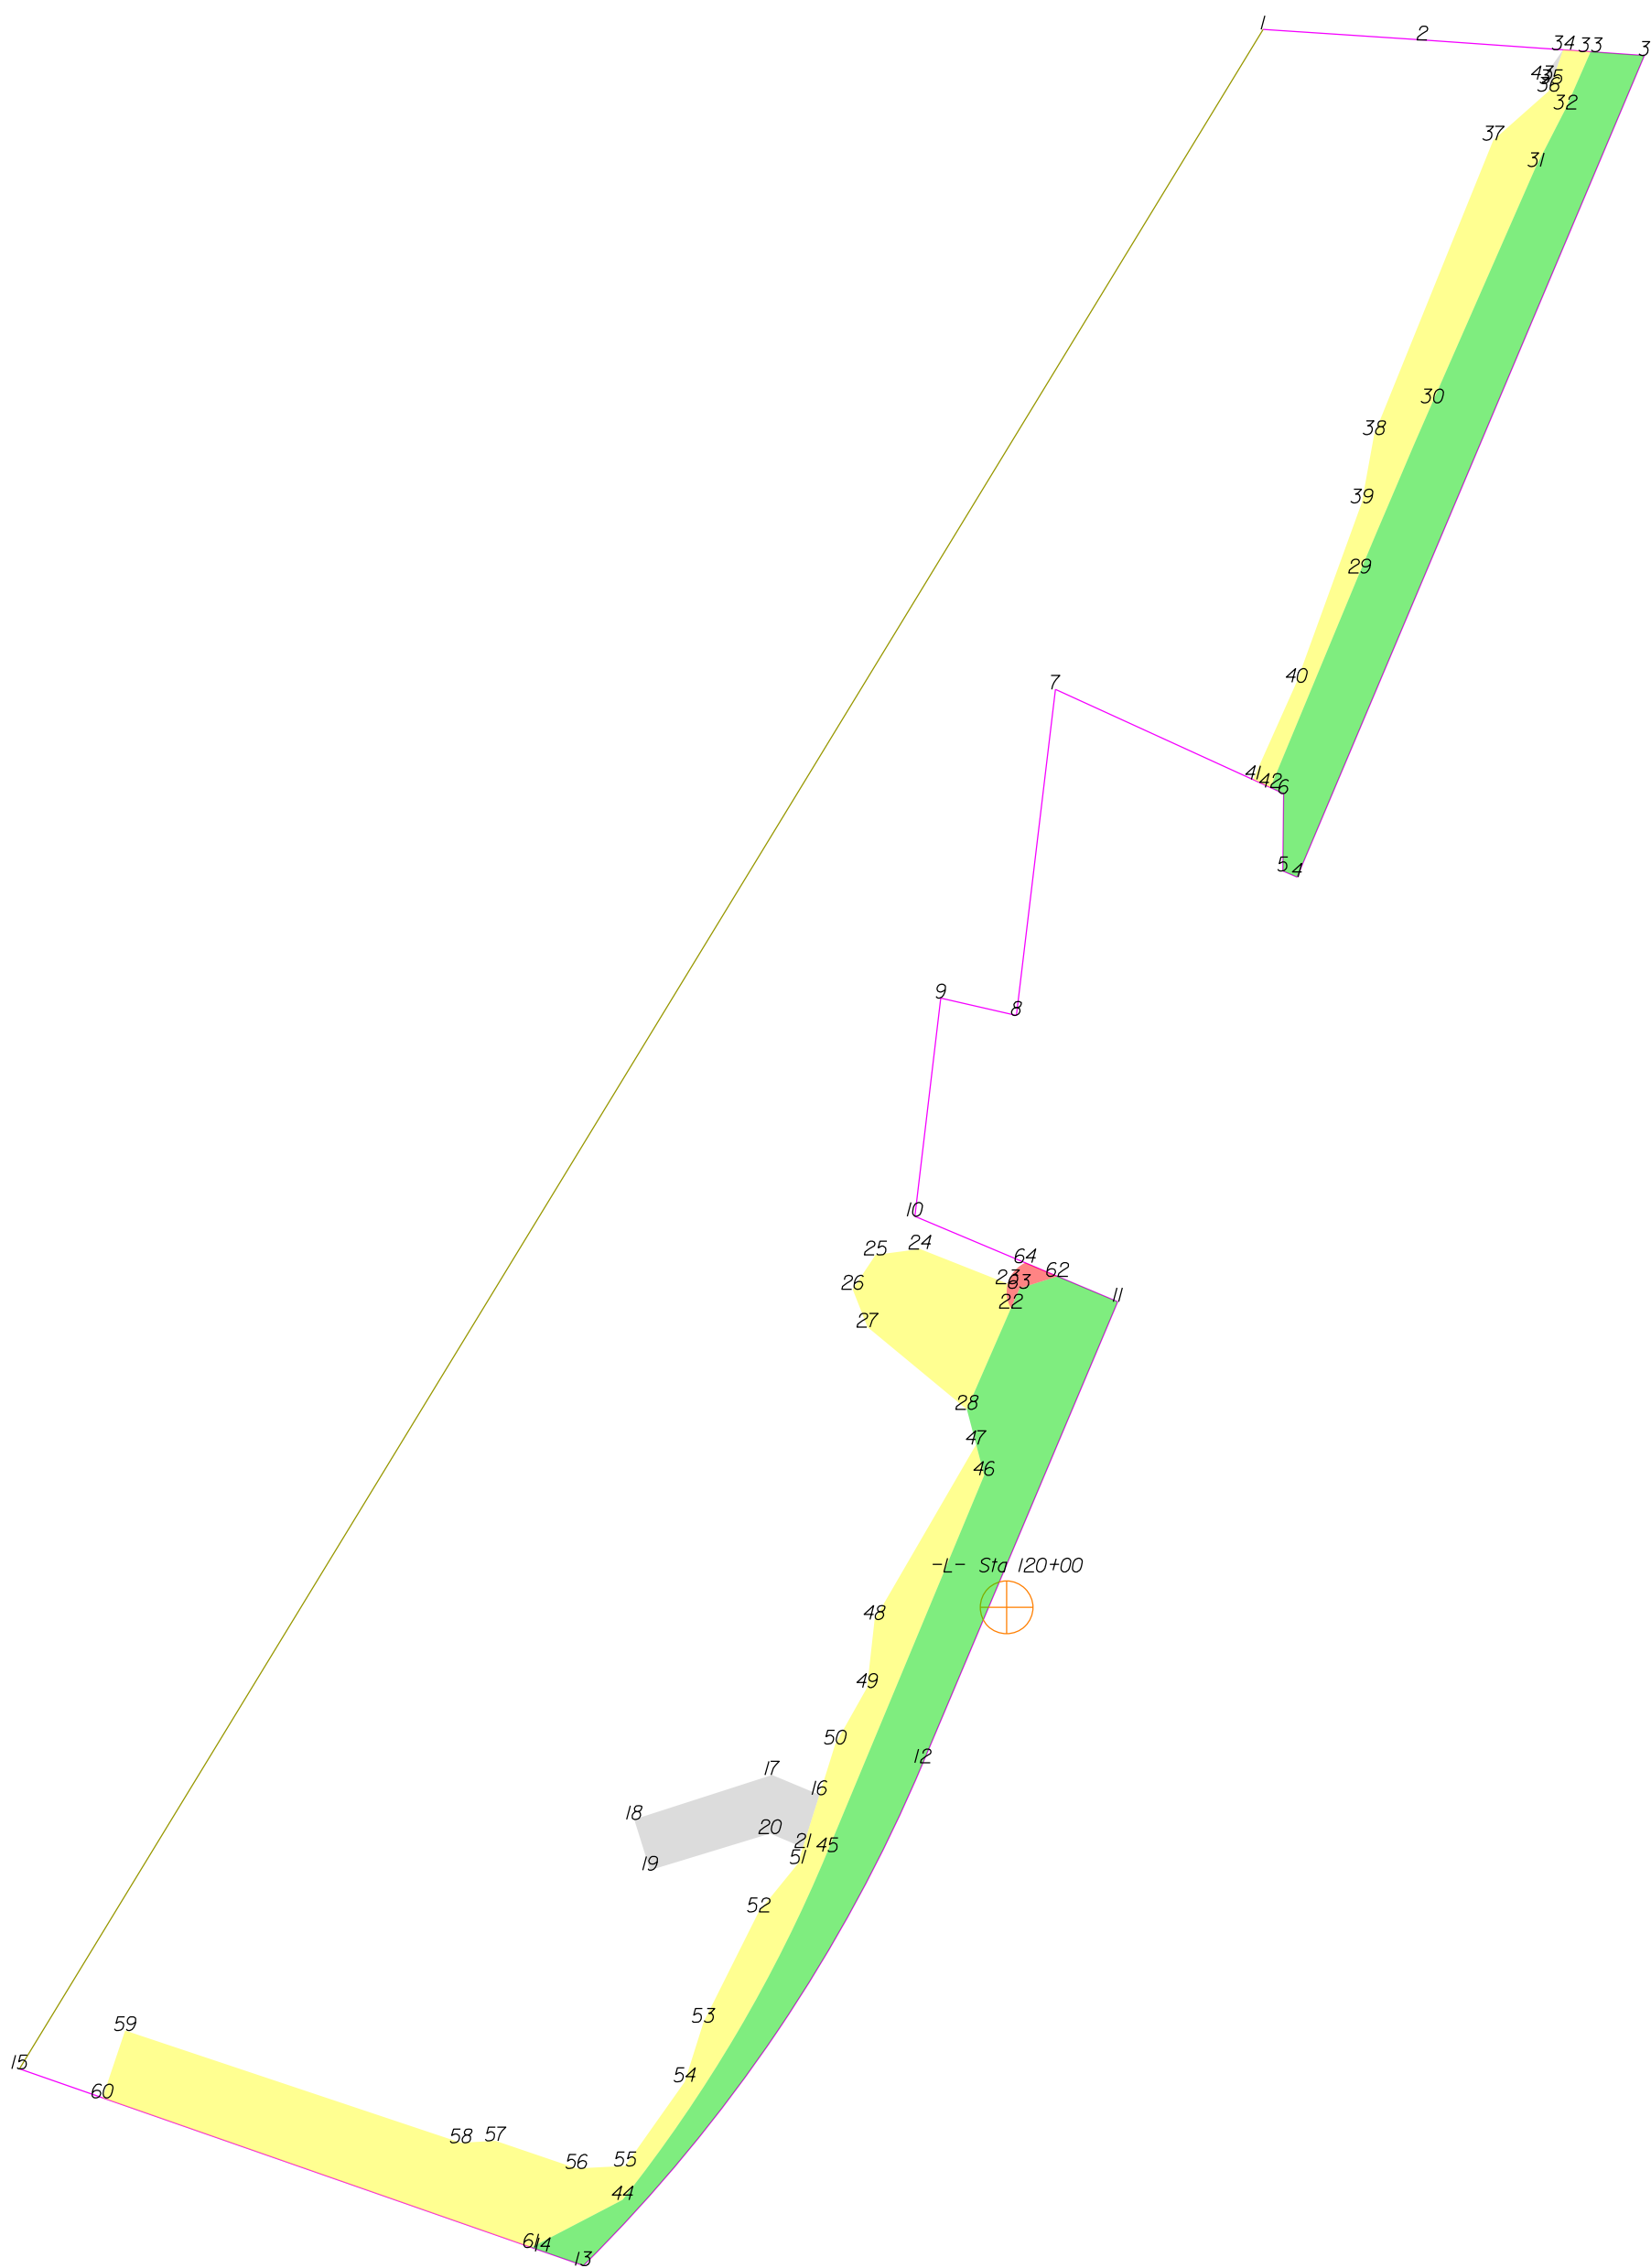

THIS MAP IS NOT A CERTIFIED SURVEY AND HAS NOT BEEN REVIEWED BY A LOCAL GOVERNMENT AGENCY FOR COMPLIANCE WITH ANY APPLICABLE LAND DEVELOPMENT REGULATIONS. THE PROPERTY SHOWN ON THIS MAP WAS LOCATED FOR THE NORTH CAROLINA DEPARTMENT OF TRANSPORTATION FOR HIGHWAY DESIGN PURPOSES. SOME ERROR MAY EXIST BETWEEN THE GRAPHICAL AND ACTUAL GROUND LOCATIONS OF PROPERTY LINES. THIS MAP IS TO BE USED AS A GRAPHICAL REPRESENTATION OF THE NCDOT'S INTENT TO ACQUIRE PROPERTY FOR RIGHT OF WAY PURPOSES, AND IN NO WAY REPRESENTS AN ACTUAL BOUNDARY SURVEY OF THIS PROPERTY.

NORTH CAROLINA DEPARTMENT OF TRANSPORTATION	
RIGHT OF WAY BRANCH	
THE PRESBYTERIAN HOMES, INC.	06-5-2023
PARCEL * 048	S:\CADD\U4758\DDRAFT\U4758_dee
DB 4738 PG 406	UNKNOWN SCALE

	SQR FT	ACRES	SQR M	HECTARES
TDE Left	5856.248	0.134	544.065	0.054
FROM - TO	DISTANCE (FT/M)	BEARING	RADIUS (FT/M)	CURVE LENGTH (FT/M)
-L- Sta 120+00 - 16	205.482	62.631	S 44°58'51.3" W	
16 - 17	39.752	12.117	N 67°24'8.6" W	
17 - 18	112.482	34.285	S 72°8'51.0" W	
18 - 19	41.275	12.581	S 17°16'22.7" E	
19 - 20	97.430	29.697	N 73°2'59.6" E	
20 - 21	27.670	8.434	S 67°11'19.1" E	
21 - 16	42.901	13.076	N 17°22'5.7" E	

	SQR FT	ACRES	SQR M	HECTARES
TCE Left	9145.574	0.210	849.655	0.085
FROM - TO	DISTANCE (FT/M)	BEARING	RADIUS (FT/M)	CURVE LENGTH (FT/M)
-L- Sta 120+00 - 22	232.386	70.831	N 0°50'8.9" E	
22 - 23	19.028	5.800	N 7°28'3.5" W	25.000
23 - 24	73.340	22.354	N 68°24'17.4" W	7.620
24 - 25	34.713	10.581	S 82°20'41.1" W	19.520
25 - 26	32.000	9.754	S 33°50'28.4" W	5.950
26 - 27	31.623	9.639	S 21°27'49.1" E	
27 - 28	100.131	30.520	S 50°25'58.1" E	
28 - 22	85.649	26.106	N 23°28'59.5" E	

	SQR FT	ACRES	SQR M	HECTARES
TCE Left	15620.909	0.359	1451.236	0.145
FROM - TO	DISTANCE (FT/M)	BEARING	RADIUS (FT/M)	CURVE LENGTH (FT/M)
-L- Sta 120+00 - 29	848.442	258.606	N 18°50'49.2" E	
29 - 30	143.627	43.777	N 23°8'32.0" E	7555.500
30 - 31	200.342	61.064	N 23°41'12.5" E	2302.921
31 - 32	50.156	15.288	N 27°6'57.3" E	143.629
32 - 33	48.592	14.811	N 23°41'12.5" E	43.778
33 - 34	21.378	6.516	N 85°59'23.3" W	
34 - 35	27.833	8.483	S 19°15'50.6" W	
35 - 36	6.269	1.911	S 19°15'50.6" W	
36 - 37	57.271	17.456	S 48°27'43.0" W	
37 - 38	246.569	75.154	S 22°2'4.7" W	
38 - 39	53.914	16.433	S 10°19'14.6" W	
39 - 40	148.161	45.160	S 19°57'20.8" W	
40 - 41	82.652	25.192	S 24°8'26.0" W	
41 - 42	14.734	4.491	S 65°27'48.4" E	
42 - 29	180.245	54.939	N 22°35'51.4" E	

	SQR FT	ACRES	SQR M	HECTARES
TDE Left	104.293	0.002	9.689	0.001
FROM - TO	DISTANCE (FT/M)	BEARING	RADIUS (FT/M)	CURVE LENGTH (FT/M)
-L- Sta 120+00 - 34	1284.002	391.365	N 19°39'50.3" E	
34 - 43	28.265	8.615	S 34°38'22.1" W	
43 - 35	7.517	2.291	S 66°18'47.5" E	
35 - 34	27.833	8.483	N 19°15'50.6" E	

	SQR FT	ACRES	SQR M	HECTARES
TCE Left	38166.258	0.876	3545.776	0.355
FROM - TO	DISTANCE (FT/M)	BEARING	RADIUS (FT/M)	CURVE LENGTH (FT/M)
-L- Sta 120+00 - 44	548.200	167.092	S 32°56'53.7" W	
44 - 45	313.716	95.621	N 30°28'30.1" E	1144.500
45 - 46	316.523	96.477	N 22°35'51.4" E	348.844
46 - 47	24.641	7.511	N 14°34'4.6" W	314.707
47 - 48	156.996	47.852	S 30°8'32.7" W	95.923
48 - 49	53.160	16.203	S 6°12'29.1" W	
49 - 50	50.359	15.349	S 29°26'25.4" W	
50 - 16	41.171	12.549	S 17°22'5.7" W	
16 - 21	42.901	13.076	S 17°22'5.7" W	
21 - 51	13.208	4.026	S 17°22'5.7" W	
51 - 52	48.221	14.698	S 39°4'47.7" W	
52 - 53	95.850	29.215	S 26°32'2.9" W	
53 - 54	48.342	14.735	S 17°36'32.7" W	
54 - 55	80.025	24.392	S 35°12'5.7" W	
55 - 56	37.858	11.539	S 87°5'10.3" W	
56 - 57	66.374	20.231	N 71°11'14.6" W	
57 - 58	26.926	8.207	S 86°41'1.4" W	
58 - 59	275.000	83.820	N 71°30'53.5" W	
59 - 60	55.161	16.813	S 18°29'6.5" W	
60 - 61	352.491	107.439	S 70°45'59.0" E	
61 - 44	79.828	24.332	N 62°30'54.4" E	

	SQR FT	ACRES	SQR M	HECTARES
ROW Left	29874.513	0.686	2775.444	0.278
FROM - TO	DISTANCE (FT/M)	BEARING	RADIUS (FT/M)	CURVE LENGTH (FT/M)
-L- Sta 120+00 - 30	991.723	302.278	N 19°28'6.5" E	
30 - 29	143.627	43.777	S 23°8'32.0" W	7555.500
29 - 42	180.245	54.939	S 22°35'51.4" W	2302.921
42 - 6	11.406	3.476	S 65°27'48.4" E	143.629
6 - 5	60.048	18.303	S 0°40'31.4" W	43.778
5 - 4	12.119	3.694	S 66°11'37.8" E	

THIS MAP IS NOT A CERTIFIED SURVEY AND HAS NOT BEEN REVIEWED BY A LOCAL GOVERNMENT AGENCY FOR COMPLIANCE WITH ANY APPLICABLE LAND DEVELOPMENT REGULATIONS. THE PROPERTY SHOWN ON THIS MAP WAS LOCATED FOR THE NORTH CAROLINA DEPARTMENT OF TRANSPORTATION FOR HIGHWAY DESIGN PURPOSES. SOME ERROR MAY EXIST BETWEEN THE GRAPHICAL AND ACTUAL GROUND LOCATIONS OF PROPERTY LINES. THIS MAP IS TO BE USED AS A GRAPHICAL REPRESENTATION OF THE NCDOT'S INTENT TO ACQUIRE PROPERTY FOR RIGHT OF WAY PURPOSES, AND IN NO WAY REPRESENTS AN ACTUAL BOUNDARY SURVEY OF THIS PROPERTY.

NORTH CAROLINA DEPARTMENT OF TRANSPORTATION	
RIGHT OF WAY BRANCH	
THE PRESBYTERIAN HOMES, INC.	06-5-2023
PARCEL * 048	S:\CADD\U4758\DDRAFT\U4758_dee
DB 4738 PG 406	UNKNOWN SCALE

4 - 3	692.424	211.051	N 22°54'14.4" E				
3 - 33	41.767	12.731	N 85°59'23.3" W				
33 - 32	48.592	14.811	S 23°41'12.5" W				
32 - 31	50.156	15.288	S 27°6'57.3" W				
31 - 30	200.342	61.064	S 23°41'12.5" W				

	SQR FT	ACRES	SQR M	HECTARES
ROW Left	34406.911	0.790	3196.519	0.320
FROM - TO	DISTANCE (FT/M)	BEARING	RADIUS (FT/M)	CURVE LENGTH (FT/M)
-L- Sta 120+00 - 13	607.477	185.159	S 32°44'11.5" W	
13 - 12	470.979	143.555	N 34°1'59.9" E	1220.000 371.857 473.954 144.461
12 - 11	388.670	118.467	N 22°54'14.4" E	
11 - 62	50.577	15.416	N 67°11'13.2" W	
62 - 63	31.140	9.492	S 72°34'0.1" W	
63 - 22	16.641	5.072	S 23°28'59.5" W	
22 - 28	85.649	26.106	S 23°28'59.5" W	
28 - 47	28.296	8.625	S 14°34'4.6" E	
47 - 46	24.641	7.511	S 14°34'4.6" E	
46 - 45	316.523	96.477	S 22°35'51.4" W	
45 - 44	313.716	95.621	S 30°28'30.1" W	1144.500 348.844 314.707 95.923
44 - 61	79.828	24.332	S 62°30'54.4" W	
61 - 14	9.436	2.876	S 70°45'59.0" E	
14 - 13	33.421	10.187	S 70°45'59.0" E	

	SQR FT	ACRES	SQR M	HECTARES
PUE Left	512.339	0.012	47.598	0.005
FROM - TO	DISTANCE (FT/M)	BEARING	RADIUS (FT/M)	CURVE LENGTH (FT/M)
-L- Sta 120+00 - 64	267.912	81.660	N 3°7'48.7" E	
64 - 22	36.904	11.248	S 17°43'54.5" W	25.000 7.620 41.511 12.652
22 - 63	16.641	5.072	N 23°28'59.5" E	
63 - 62	31.140	9.492	N 72°34'0.1" E	
62 - 64	27.232	8.300	N 67°11'13.2" W	

TYPE	COUNT	SQR FEET	ACRES
Parcel	1	675652.930	15.511
TDE Left	2	5960.541	0.137
TCE Left	3	62932.741	1.445
ROW Left	2	64281.424	1.476
PUE Left	1	512.339	0.012
ROW Right	0	0.000	0.000
PDE Left	0	0.000	0.000
PDE Right	0	0.000	0.000
TDE Right	0	0.000	0.000
TCE Right	0	0.000	0.000
PUE Right	0	0.000	0.000
TSE Left	0	0.000	0.000
TSE Right	0	0.000	0.000
DUE Left	0	0.000	0.000
DUE Right	0	0.000	0.000
DTE Left	0	0.000	0.000
DTE Right	0	0.000	0.000
AUE_Left	0	0.000	0.000
AUE_Right	0	0.000	0.000
PCE Left	0	0.000	0.000
PCE Right	0	0.000	0.000
TUE Left	0	0.000	0.000
TUE Right	0	0.000	0.000
REM Left	0	0.000	0.000
REM Right	0	0.000	0.000
Other Left	0	0.000	0.000
Other Right	0	0.000	0.000
PE Left	0	0.000	0.000
PE Right	0	0.000	0.000

THIS MAP IS NOT A CERTIFIED SURVEY AND HAS NOT BEEN REVIEWED BY A LOCAL GOVERNMENT AGENCY FOR COMPLIANCE WITH ANY APPLICABLE LAND DEVELOPMENT REGULATIONS. THE PROPERTY SHOWN ON THIS MAP WAS LOCATED FOR THE NORTH CAROLINA DEPARTMENT OF TRANSPORTATION FOR HIGHWAY DESIGN PURPOSES. SOME ERROR MAY EXIST BETWEEN THE GRAPHICAL AND ACTUAL GROUND LOCATIONS OF PROPERTY LINES. THIS MAP IS TO BE USED AS A GRAPHICAL REPRESENTATION OF THE NCDOT'S INTENT TO ACQUIRE PROPERTY FOR RIGHT OF WAY PURPOSES, AND IN NO WAY REPRESENTS AN ACTUAL BOUNDARY SURVEY OF THIS PROPERTY.

NORTH CAROLINA DEPARTMENT OF TRANSPORTATION	
RIGHT OF WAY BRANCH	
THE PRESBYTERIAN HOMES, INC.	06-5-2023
PARCEL * 048	S:\CADD\U4758\DDRAFT\U4758_dee
DB 4738 PG 406	UNKNOWN SCALE



THIS MAP IS NOT A CERTIFIED SURVEY AND HAS NOT BEEN REVIEWED BY A LOCAL GOVERNMENT AGENCY FOR COMPLIANCE WITH ANY APPLICABLE LAND DEVELOPMENT REGULATIONS. THE PROPERTY SHOWN ON THIS MAP WAS LOCATED FOR THE NORTH CAROLINA DEPARTMENT OF TRANSPORTATION FOR HIGHWAY DESIGN PURPOSES. SOME ERROR MAY EXIST BETWEEN THE GRAPHICAL AND ACTUAL GROUND LOCATIONS OF PROPERTY LINES. THIS MAP IS TO BE USED AS A GRAPHICAL REPRESENTATION OF THE NCDOT'S INTENT TO ACQUIRE PROPERTY FOR RIGHT OF WAY PURPOSES, AND IN NO WAY REPRESENTS AN ACTUAL BOUNDARY SURVEY OF THIS PROPERTY.

NORTH CAROLINA DEPARTMENT OF TRANSPORTATION	
RIGHT OF WAY BRANCH	
THE PRESBYTERIAN HOMES, INC.	09-20-2022
PARCEL * 048	S:\CADD\U4758\DDRAFT\U4758_dee
DB 4738 PG 406	UNKNOWN SCALE

	SQR FT	ACRES		SQR M		HECTARES	
ROW Left	36457.398	0.837		3387.017		0.339	
FROM - TO	DISTANCE (FT/M)		BEARING	RADIUS (FT/M)		CURVE LENGTH (FT/M)	
-L- Sta 120+00 - 3	607.477	185.159	S 32°44'11.5" W				
3 - 4	470.979	143.555	N 34'1°59.9" E	1220.000	371.857	473.954	144.461
4 - 5	438.596	133.684	N 22°54'14.4" E				
5 - 12	44.936	13.697	N 77°8'53.2" W				
12 - 13	36.622	11.162	S 22°35'51.4" W				
13 - 14	2.245	0.684	S 72°34'0.1" W				
14 - 15	12.774	3.893	S 72°34'0.1" W				
15 - 16	24.683	7.523	S 72°34'0.1" W				
16 - 17	16.641	5.072	S 23°28'59.5" W				
17 - 18	85.649	26.106	S 23°28'59.5" W				
18 - 19	52.938	16.135	S 14°34'4.6" E				
19 - 20	316.523	96.477	S 22°35'51.4" W				
20 - 21	313.716	95.621	S 30°28'30.1" W	1144.500	348.844	314.707	95.923
21 - 22	79.828	24.332	S 62°30'54.4" W				
22 - 2	9.436	2.876	S 70°45'59.0" E				
2 - 3	33.421	10.187	S 70°45'59.0" E				

	SQR FT	ACRES		SQR M		HECTARES	
ROW Left	38397.452	0.881		3567.254		0.357	
FROM - TO	DISTANCE (FT/M)		BEARING	RADIUS (FT/M)		CURVE LENGTH (FT/M)	
-L- Sta 120+00 - 23	991.723	302.278	N 19°28'6.5" E				
23 - 24	143.627	43.777	S 23°8'32.0" W	7555.500	2302.921	143.629	43.778
24 - 25	245.624	74.866	S 22°35'51.4" W				
25 - 26	31.000	9.449	S 22°35'51.4" W				
26 - 27	123.178	37.545	S 22°35'51.4" W				
27 - 8	45.763	13.949	S 77°8'53.2" E				
8 - 9	847.891	258.438	N 22°54'14.4" E				
9 - 28	41.767	12.731	N 85°59'23.3" W				
28 - 29	48.592	14.811	S 23°41'12.5" W				
29 - 30	50.156	15.288	S 27°6'57.3" W				
30 - 23	200.342	61.064	S 23°41'12.5" W				

	SQR FT	ACRES		SQR M		HECTARES	
TDE Left	5856.248	0.134		544.065		0.054	
FROM - TO	DISTANCE (FT/M)		BEARING	RADIUS (FT/M)		CURVE LENGTH (FT/M)	
-L- Sta 120+00 - 31	205.482	62.631	S 44°58'51.3" W				
31 - 32	39.752	12.117	N 67°24'8.6" W				
32 - 33	112.482	34.285	S 72°8'51.0" W				
33 - 34	41.275	12.581	S 17°16'22.7" E				
34 - 35	97.430	29.697	N 73°2'59.6" E				
35 - 36	27.670	8.434	S 67°11'19.1" E				
36 - 31	42.901	13.076	N 17°22'5.7" E				

	SQR FT	ACRES		SQR M		HECTARES	
TCE Left	9145.574	0.210		849.655		0.085	
FROM - TO	DISTANCE (FT/M)		BEARING	RADIUS (FT/M)		CURVE LENGTH (FT/M)	
-L- Sta 120+00 - 17	232.386	70.831	N 0°50'8.9" E				
17 - 37	19.028	5.800	N 7°28'3.5" W	25.000	7.620	19.520	5.950
37 - 38	73.340	22.354	N 68°24'17.4" W				
38 - 39	34.713	10.581	S 82°20'41.1" W				
39 - 40	32.000	9.754	S 33°50'28.4" W				
40 - 41	31.623	9.639	S 21°27'49.1" E				
41 - 18	100.131	30.520	S 50°25'58.1" E				
18 - 17	85.649	26.106	N 23°28'59.5" E				

	SQR FT	ACRES		SQR M		HECTARES	
PUE Left	698.821	0.016		64.923		0.006	
FROM - TO	DISTANCE (FT/M)		BEARING	RADIUS (FT/M)		CURVE LENGTH (FT/M)	
-L- Sta 120+00 - 14	262.859	80.120	N 101°29.2" E				
14 - 17	49.964	15.229	S 57°59'22.8" W	25.000	7.620	76.642	23.361
17 - 16	16.641	5.072	N 23°28'59.5" E				
16 - 15	24.683	7.523	N 72°34'0.1" E				
15 - 14	12.774	3.893	N 72°34'0.1" E				

	SQR FT	ACRES		SQR M		HECTARES	
TCE Left	448.338	0.010		41.652		0.004	
FROM - TO	DISTANCE (FT/M)		BEARING	RADIUS (FT/M)		CURVE LENGTH (FT/M)	
-L- Sta 120+00 - 42	269.055	82.008	N 8°2'37.5" E				
42 - 14	11.087	3.379	S 46°59'47.3" E	25.000	7.620	11.180	3.408
14 - 13	2.245	0.684	N 72°34'0.1" E				
13 - 12	36.622	11.162	N 22°35'51.4" E				
12 - 43	13.879	4.230	N 77°8'53.2" W				
43 - 44	0.043	0.013	N 77°8'53.2" W				
44 - 42	31.884	9.718	S 19°42'11.3" W				

	SQR FT	ACRES		SQR M		HECTARES	
PUE Left	790.500	0.018		73.440		0.007	
FROM - TO	DISTANCE (FT/M)		BEARING	RADIUS (FT/M)		CURVE LENGTH (FT/M)	
-L- Sta 120+00 - 26	572.696	174.558	N 17°2'10.9" E				
26 - 25	31.000	9.449	N 22°35'51.4" E				

THIS MAP IS NOT A CERTIFIED SURVEY AND HAS NOT BEEN REVIEWED BY A LOCAL GOVERNMENT AGENCY FOR COMPLIANCE WITH ANY APPLICABLE LAND DEVELOPMENT REGULATIONS. THE PROPERTY SHOWN ON THIS MAP WAS LOCATED FOR THE NORTH CAROLINA DEPARTMENT OF TRANSPORTATION FOR HIGHWAY DESIGN PURPOSES. SOME ERROR MAY EXIST BETWEEN THE GRAPHICAL AND ACTUAL GROUND LOCATIONS OF PROPERTY LINES. THIS MAP IS TO BE USED AS A GRAPHICAL REPRESENTATION OF THE NCDOT'S INTENT TO ACQUIRE PROPERTY FOR RIGHT OF WAY PURPOSES, AND IN NO WAY REPRESENTS AN ACTUAL BOUNDARY SURVEY OF THIS PROPERTY.

NORTH CAROLINA DEPARTMENT OF TRANSPORTATION	
RIGHT OF WAY BRANCH	
THE PRESBYTERIAN HOMES, INC.	09-20-2022
PARCEL * 048	S:\CADD\U4758\DDRAFT\U4758_dee
DB 4738 PG 406	UNKNOWN SCALE

25 - 45	16.500	5.029	N 67°24'8.6" W				
45 - 46	9.000	2.743	N 67°24'8.6" W				
46 - 47	31.000	9.449	S 22°35'51.4" W				
47 - 48	8.000	2.438	S 67°24'8.6" E				
48 - 26	17.500	5.334	S 67°24'8.6" E				

	SQR FT	ACRES	SQR M	HECTARES
TCE Left	16645.776	0.382	1546.449	0.155
FROM - TO	DISTANCE (FT/M)	BEARING	RADIUS (FT/M)	CURVE LENGTH (FT/M)
-L- Sta 120+00 - 24	848.442	258.606	N 18°50'49.2" E	
24 - 23	143.627	43.777	N 23°8'32.0" E	7555.500
23 - 30	200.342	61.064	N 23°41'12.5" E	2302.921
30 - 29	50.156	15.288	N 27°6'57.3" E	143.629
29 - 28	48.592	14.811	N 23°41'12.5" E	43.778
28 - 49	21.378	6.516	N 85°59'23.3" W	
49 - 50	27.833	8.483	S 19°15'50.6" W	
50 - 51	6.269	1.911	S 19°15'50.6" W	
51 - 52	57.271	17.456	S 48°27'43.0" W	
52 - 53	246.569	75.154	S 22°2'47" W	
53 - 54	53.914	16.433	S 10°19'14.6" W	
54 - 55	148.161	45.160	S 19°57'20.8" W	
55 - 45	148.554	45.279	S 24°8'26.0" W	
45 - 25	16.500	5.029	S 67°24'8.6" E	
25 - 24	245.624	74.866	N 22°35'51.4" E	

	SQR FT	ACRES	SQR M	HECTARES
TDE Left	104.293	0.002	9.689	0.001
FROM - TO	DISTANCE (FT/M)	BEARING	RADIUS (FT/M)	CURVE LENGTH (FT/M)
-L- Sta 120+00 - 49	1284.002	391.365	N 19°39'50.3" E	
49 - 56	28.265	8.615	S 34°38'22.1" W	
56 - 50	7.517	2.291	S 66°18'47.5" E	
50 - 49	27.833	8.483	N 19°15'50.6" E	

	SQR FT	ACRES	SQR M	HECTARES
TCE Left	38166.258	0.876	3545.776	0.355
FROM - TO	DISTANCE (FT/M)	BEARING	RADIUS (FT/M)	CURVE LENGTH (FT/M)
-L- Sta 120+00 - 21	548.200	167.092	S 32°56'53.7" W	
21 - 20	313.716	95.621	N 30°28'30.1" E	1144.500
20 - 19	316.523	96.477	N 22°35'51.4" E	348.844
19 - 57	24.641	7.511	N 14°34'4.6" W	314.707
57 - 58	156.996	47.852	S 30°8'32.7" W	95.923
58 - 59	53.160	16.203	S 6°12'29.1" W	
59 - 60	50.359	15.349	S 29°26'25.4" W	
60 - 31	41.171	12.549	S 17°22'5.7" W	
31 - 36	42.901	13.076	S 17°22'5.7" W	
36 - 61	13.208	4.026	S 17°22'5.7" W	
61 - 62	48.221	14.698	S 39°4'47.7" W	
62 - 63	95.850	29.215	S 26°32'2.9" W	
63 - 64	48.342	14.735	S 17°36'32.7" W	
64 - 65	80.025	24.392	S 35°12'5.7" W	
65 - 66	37.858	11.539	S 87°5'10.3" W	
66 - 67	66.374	20.231	N 71°11'14.6" W	
67 - 68	26.926	8.207	S 86°41'1.4" W	
68 - 69	275.000	83.820	N 71°30'53.5" W	
69 - 70	55.161	16.813	S 18°29'6.5" W	
70 - 22	352.491	107.439	S 70°45'59.0" E	
22 - 21	79.828	24.332	N 62°30'54.4" E	

	SQR FT	ACRES	SQR M	HECTARES
PUE Left	1608.943	0.037	149.476	0.015
FROM - TO	DISTANCE (FT/M)	BEARING	RADIUS (FT/M)	CURVE LENGTH (FT/M)
-L- Sta 120+00 - 71	455.804	138.929	N 3°31'1.9" E	
71 - 27	94.869	28.916	S 77°8'53.2" E	
27 - 72	9.178	2.798	N 22°35'51.4" E	
72 - 73	20.527	6.257	N 67°24'8.6" W	
73 - 74	72.973	22.242	N 67°24'8.6" W	
74 - 71	25.237	7.692	S 22°35'51.4" W	

	SQR FT	ACRES	SQR M	HECTARES
TCE Left	2167.513	0.050	201.369	0.020
FROM - TO	DISTANCE (FT/M)	BEARING	RADIUS (FT/M)	CURVE LENGTH (FT/M)
-L- Sta 120+00 - 72	459.365	140.015	N 15°39'29.7" E	
72 - 26	114.000	34.747	N 22°35'51.4" E	
26 - 48	17.500	5.334	N 67°24'8.6" W	
48 - 73	114.040	34.760	S 24°7'6.2" W	
73 - 72	20.527	6.257	S 67°24'8.6" E	


THIS MAP IS NOT A CERTIFIED SURVEY AND HAS NOT BEEN REVIEWED BY A LOCAL GOVERNMENT AGENCY FOR COMPLIANCE WITH ANY APPLICABLE LAND DEVELOPMENT REGULATIONS. THE PROPERTY SHOWN ON THIS MAP WAS LOCATED FOR THE NORTH CAROLINA DEPARTMENT OF TRANSPORTATION FOR HIGHWAY DESIGN PURPOSES. SOME ERROR MAY EXIST BETWEEN THE GRAPHICAL AND ACTUAL GROUND LOCATIONS OF PROPERTY LINES. THIS MAP IS TO BE USED AS A GRAPHICAL REPRESENTATION OF THE NCDOT'S INTENT TO ACQUIRE PROPERTY FOR RIGHT OF WAY PURPOSES, AND IN NO WAY REPRESENTS AN ACTUAL BOUNDARY SURVEY OF THIS PROPERTY.

NORTH CAROLINA DEPARTMENT OF TRANSPORTATION	
RIGHT OF WAY BRANCH	
THE PRESBYTERIAN HOMES, INC.	09-20-2022
PARCEL * 048	S:\CADD\U4758\DDRAFT\U4758_dee
DB 4738 PG 406	UNKNOWN SCALE

TYPE	COUNT	SQR FEET	ACRES
Parcel	1	733985.157	16.850
ROW Left	2	74854.850	1.718
TDE Left	2	5960.541	0.137
TCE Left	5	66573.459	1.528
PUE Left	3	3098.263	0.071
ROW Right	0	0.000	0.000
PDE Left	0	0.000	0.000
PDE Right	0	0.000	0.000
TDE Right	0	0.000	0.000
TCE Right	0	0.000	0.000
PUE Right	0	0.000	0.000
TSE Left	0	0.000	0.000
TSE Right	0	0.000	0.000
DUE Left	0	0.000	0.000
DUE Right	0	0.000	0.000
DTE Left	0	0.000	0.000
DTE Right	0	0.000	0.000
AUE_Left	0	0.000	0.000
AUE_Right	0	0.000	0.000
PCE Left	0	0.000	0.000
PCE Right	0	0.000	0.000
TUE Left	0	0.000	0.000
TUE Right	0	0.000	0.000
REM Left	0	0.000	0.000
REM Right	0	0.000	0.000
Other Left	0	0.000	0.000
Other Right	0	0.000	0.000
PE Left	0	0.000	0.000
PE Right	0	0.000	0.000

THIS MAP IS NOT A CERTIFIED SURVEY AND HAS NOT BEEN REVIEWED BY A LOCAL GOVERNMENT AGENCY FOR COMPLIANCE WITH ANY APPLICABLE LAND DEVELOPMENT REGULATIONS. THE PROPERTY SHOWN ON THIS MAP WAS LOCATED FOR THE NORTH CAROLINA DEPARTMENT OF TRANSPORTATION FOR HIGHWAY DESIGN PURPOSES. SOME ERROR MAY EXIST BETWEEN THE GRAPHICAL AND ACTUAL GROUND LOCATIONS OF PROPERTY LINES. THIS MAP IS TO BE USED AS A GRAPHICAL REPRESENTATION OF THE NCDOT'S INTENT TO ACQUIRE PROPERTY FOR RIGHT OF WAY PURPOSES, AND IN NO WAY REPRESENTS AN ACTUAL BOUNDARY SURVEY OF THIS PROPERTY.

NORTH CAROLINA DEPARTMENT OF TRANSPORTATION	
RIGHT OF WAY BRANCH	
THE PRESBYTERIAN HOMES, INC.	09-20-2022
PARCEL * 048	S:\CADD\U4758\DDRAFT\U4758_dee
DB 4738 PG 406	UNKNOWN SCALE

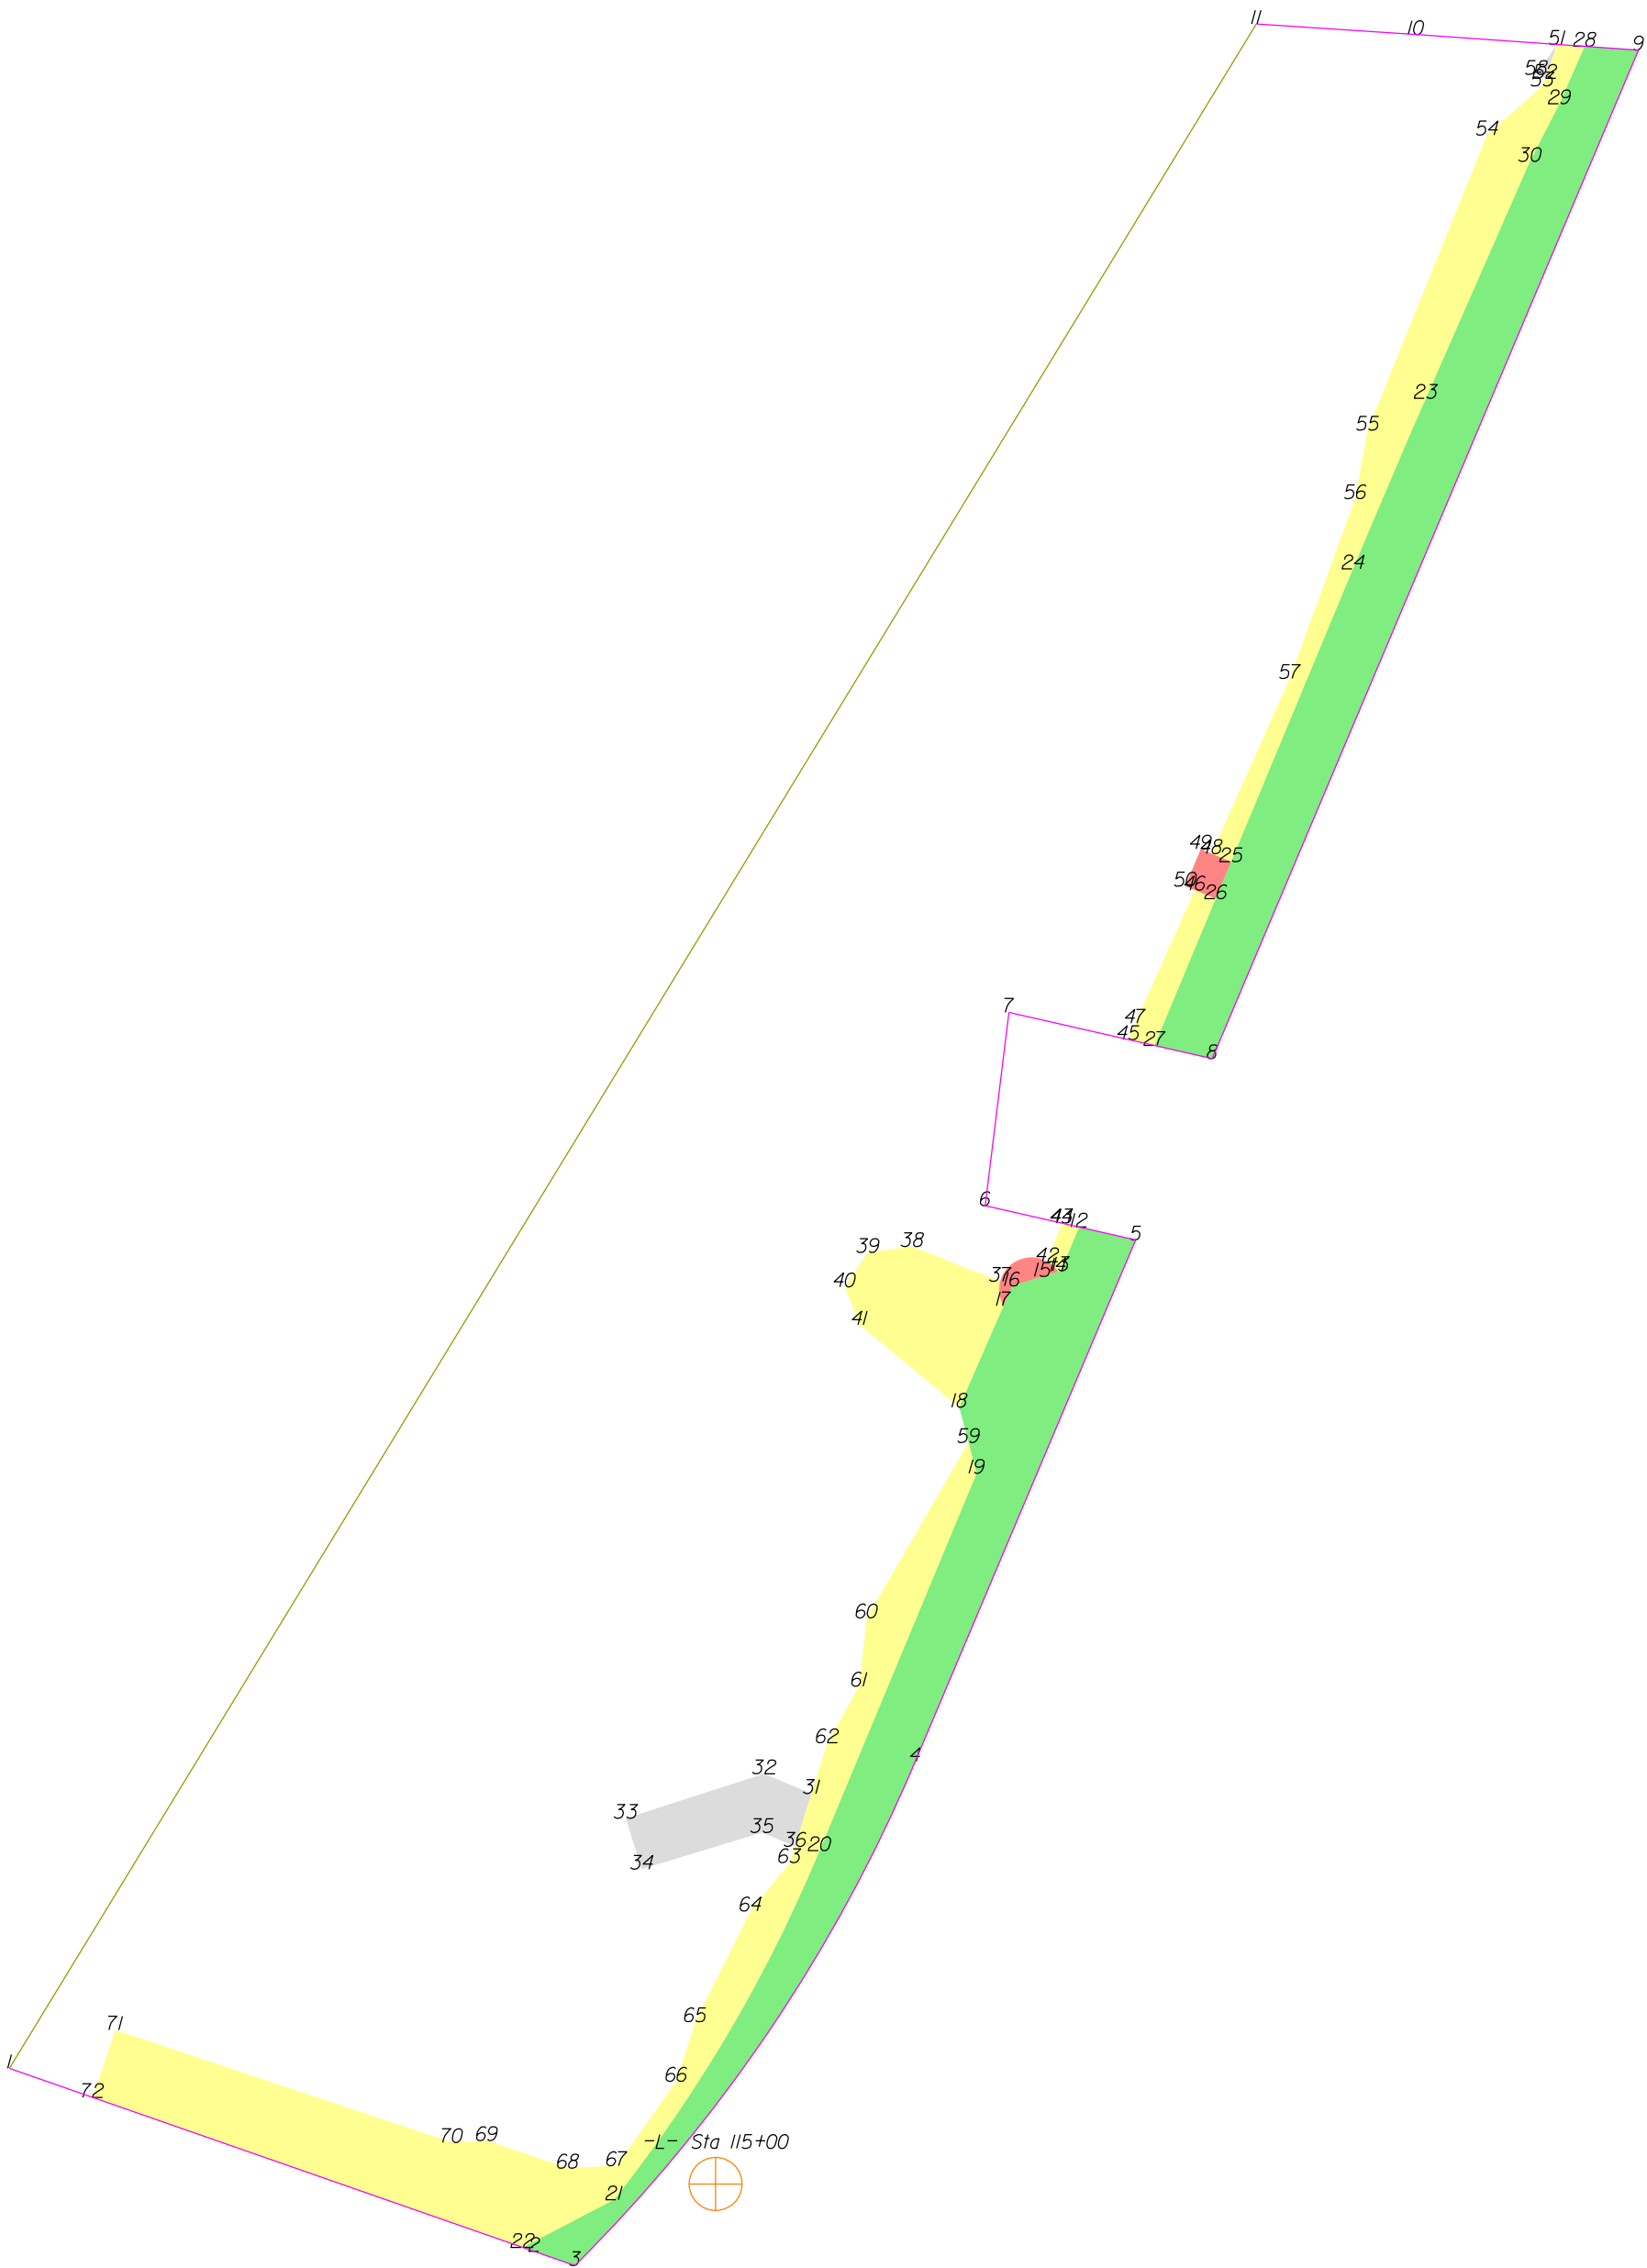

THIS MAP IS NOT A CERTIFIED SURVEY AND HAS NOT BEEN REVIEWED BY A LOCAL GOVERNMENT AGENCY FOR COMPLIANCE WITH ANY APPLICABLE LAND DEVELOPMENT REGULATIONS. THE PROPERTY SHOWN ON THIS MAP WAS LOCATED FOR THE NORTH CAROLINA DEPARTMENT OF TRANSPORTATION FOR HIGHWAY DESIGN PURPOSES. SOME ERROR MAY EXIST BETWEEN THE GRAPHICAL AND ACTUAL GROUND LOCATIONS OF PROPERTY LINES. THIS MAP IS TO BE USED AS A GRAPHICAL REPRESENTATION OF THE NCDOT'S INTENT TO ACQUIRE PROPERTY FOR RIGHT OF WAY PURPOSES, AND IN NO WAY REPRESENTS AN ACTUAL BOUNDARY SURVEY OF THIS PROPERTY.

NORTH CAROLINA DEPARTMENT OF TRANSPORTATION	
RIGHT OF WAY BRANCH	
THE PRESBYTERIAN HOMES, INC.	09-6-2022
PARCEL * 048	S:\CADD\U4758\DDRAFT\U4758_dee
DB 4738 PG 406	UNKNOWN SCALE

	SQR FT	ACRES	SQR M	HECTARES
ROW Left	36457.398	0.837	3387.017	0.339
FROM - TO	DISTANCE (FT/M)	BEARING	RADIUS (FT/M)	CURVE LENGTH (FT/M)
-L- Sta 115+00 - 3	126.059	38.423	S 59°52'48.7" W	
3 - 4	470.979	143.555	N 34'1°59.9" E	1220.000 371.857 473.954 144.461
4 - 5	438.596	133.684	N 22°54'14.4" E	
5 - 12	44.936	13.697	N 77°8'53.2" W	
12 - 13	36.622	11.162	S 22°35'51.4" W	
13 - 14	2.245	0.684	S 72°34'0.1" W	
14 - 15	12.774	3.893	S 72°34'0.1" W	
15 - 16	24.683	7.523	S 72°34'0.1" W	
16 - 17	16.641	5.072	S 23°28'59.5" W	
17 - 18	85.649	26.106	S 23°28'59.5" W	
18 - 19	52.938	16.135	S 14°34'4.6" E	
19 - 20	316.523	96.477	S 22°35'51.4" W	
20 - 21	313.716	95.621	S 30°28'30.1" W	1144.500 348.844 314.707 95.923
21 - 22	79.828	24.332	S 62°30'54.4" W	
22 - 2	9.436	2.876	S 70°45'59.0" E	
2 - 3	33.421	10.187	S 70°45'59.0" E	

	SQR FT	ACRES	SQR M	HECTARES
ROW Left	38397.452	0.881	3567.254	0.357
FROM - TO	DISTANCE (FT/M)	BEARING	RADIUS (FT/M)	CURVE LENGTH (FT/M)
-L- Sta 115+00 - 23	1488.121	453.580	N 21°41'26.0" E	
23 - 24	143.627	43.777	S 23°8'32.0" W	7555.500 2302.921 143.629 43.778
24 - 25	245.624	74.866	S 22°35'51.4" W	
25 - 26	31.000	9.449	S 22°35'51.4" W	
26 - 27	123.178	37.545	S 22°35'51.4" W	
27 - 8	45.763	13.949	S 77°8'53.2" E	
8 - 9	847.891	258.438	N 22°54'14.4" E	
9 - 28	41.767	12.731	N 85°59'23.3" W	
28 - 29	48.592	14.811	S 23°41'12.5" W	
29 - 30	50.156	15.288	S 27°6'57.3" W	
30 - 23	200.342	61.064	S 23°41'12.5" W	

	SQR FT	ACRES	SQR M	HECTARES
TDE Left	5856.248	0.134	544.065	0.054
FROM - TO	DISTANCE (FT/M)	BEARING	RADIUS (FT/M)	CURVE LENGTH (FT/M)
-L- Sta 115+00 - 31	311.361	94.903	N 13°47'27.1" E	
31 - 32	39.752	12.117	N 67°24'8.6" W	
32 - 33	112.482	34.285	S 72°8'51.0" W	
33 - 34	41.275	12.581	S 17°16'22.7" E	
34 - 35	97.430	29.697	N 73°2'59.6" E	
35 - 36	27.670	8.434	S 67°11'19.1" E	
36 - 31	42.901	13.076	N 17°22'5.7" E	

	SQR FT	ACRES	SQR M	HECTARES
TCE Left	9145.574	0.210	849.655	0.085
FROM - TO	DISTANCE (FT/M)	BEARING	RADIUS (FT/M)	CURVE LENGTH (FT/M)
-L- Sta 115+00 - 17	715.676	218.139	N 18°8'36.7" E	
17 - 37	19.028	5.800	N 7°28'3.5" W	25.000 7.620 19.520 5.950
37 - 38	73.340	22.354	N 68°24'17.4" W	
38 - 39	34.713	10.581	S 82°20'41.1" W	
39 - 40	32.000	9.754	S 33°50'28.4" W	
40 - 41	31.623	9.639	S 21°27'49.1" E	
41 - 18	100.131	30.520	S 50°25'58.1" E	
18 - 17	85.649	26.106	N 23°28'59.5" E	

	SQR FT	ACRES	SQR M	HECTARES
PUE Left	698.821	0.016	64.923	0.006
FROM - TO	DISTANCE (FT/M)	BEARING	RADIUS (FT/M)	CURVE LENGTH (FT/M)
-L- Sta 115+00 - 14	754.716	230.038	N 20°34'28.6" E	
14 - 17	49.964	15.229	S 57°59'22.8" W	25.000 7.620 76.642 23.361
17 - 16	16.641	5.072	N 23°28'59.5" E	
16 - 15	24.683	7.523	N 72°34'0.1" E	
15 - 14	12.774	3.893	N 72°34'0.1" E	

	SQR FT	ACRES	SQR M	HECTARES
TCE Left	448.338	0.010	41.652	0.004
FROM - TO	DISTANCE (FT/M)	BEARING	RADIUS (FT/M)	CURVE LENGTH (FT/M)
-L- Sta 115+00 - 42	759.016	231.348	N 19°48'3.5" E	
42 - 14	11.087	3.379	S 46°59'47.3" E	25.000 7.620 11.180 3.408
14 - 13	2.245	0.684	N 72°34'0.1" E	
13 - 12	36.622	11.162	N 22°35'51.4" E	
12 - 43	13.879	4.230	N 77°8'53.2" W	
43 - 44	0.043	0.013	N 77°8'53.2" W	
44 - 42	31.884	9.718	S 19°42'11.3" W	

	SQR FT	ACRES	SQR M	HECTARES
TCE Left	2391.747	0.055	222.201	0.022
FROM - TO	DISTANCE (FT/M)	BEARING	RADIUS (FT/M)	CURVE LENGTH (FT/M)
-L- Sta 115+00 - 45	942.086	287.149	N 19°50'2.5" E	
45 - 27	20.800	6.340	S 77°8'53.2" E	

THIS MAP IS NOT A CERTIFIED SURVEY AND HAS NOT BEEN REVIEWED BY A LOCAL GOVERNMENT AGENCY FOR COMPLIANCE WITH ANY APPLICABLE LAND DEVELOPMENT REGULATIONS. THE PROPERTY SHOWN ON THIS MAP WAS LOCATED FOR THE NORTH CAROLINA DEPARTMENT OF TRANSPORTATION FOR HIGHWAY DESIGN PURPOSES. SOME ERROR MAY EXIST BETWEEN THE GRAPHICAL AND ACTUAL GROUND LOCATIONS OF PROPERTY LINES. THIS MAP IS TO BE USED AS A GRAPHICAL REPRESENTATION OF THE NCDOT'S INTENT TO ACQUIRE PROPERTY FOR RIGHT OF WAY PURPOSES, AND IN NO WAY REPRESENTS AN ACTUAL BOUNDARY SURVEY OF THIS PROPERTY.

NORTH CAROLINA DEPARTMENT OF TRANSPORTATION	
RIGHT OF WAY BRANCH	
THE PRESBYTERIAN HOMES, INC.	09-6-2022
PARCEL * 048	S:\CADD\U4758\DDRAFT\U4758_dee
DB 4738 PG 406	UNKNOWN SCALE

27 - 26	123.178	37.545	N 22°35'51.4" E				
26 - 46	17.500	5.334	N 67°24'8.6" W				
46 - 47	113.040	34.455	S 24°7'6.2" W				
47 - 45	13.699	4.176	S 22°35'51.4" W				

	SQR FT	ACRES	SQR M	HECTARES
PUE Left	790.500	0.018	73.440	0.007
FROM - TO	DISTANCE (FT/M)	BEARING	RADIUS (FT/M)	CURVE LENGTH (FT/M)
-L- Sta 115+00 - 26	1067.981	325.521	N 21°15'37.6" E	
26 - 25	31.000	9.449	N 22°35'51.4" E	
25 - 48	16.500	5.029	N 67°24'8.6" W	
48 - 49	9.000	2.743	N 67°24'8.6" W	
49 - 50	31.000	9.449	S 22°35'51.4" W	
50 - 46	8.000	2.438	S 67°24'8.6" E	
46 - 26	17.500	5.334	S 67°24'8.6" E	

	SQR FT	ACRES	SQR M	HECTARES
TCE Left	16645.776	0.382	1546.449	0.155
FROM - TO	DISTANCE (FT/M)	BEARING	RADIUS (FT/M)	CURVE LENGTH (FT/M)
-L- Sta 115+00 - 24	1344.546	409.818	N 21°32'7.9" E	
24 - 23	143.627	43.777	N 23°8'32.0" E	7555.500 2302.921 143.629 43.778
23 - 30	200.342	61.064	N 23°41'12.5" E	
30 - 29	50.156	15.288	N 27°6'57.3" E	
29 - 28	48.592	14.811	N 23°41'12.5" E	
28 - 51	21.378	6.516	N 85°59'23.3" W	
51 - 52	27.833	8.483	S 19°15'50.6" W	
52 - 53	6.269	1.911	S 19°15'50.6" W	
53 - 54	57.271	17.456	S 48°27'43.0" W	
54 - 55	246.569	75.154	S 22°2'4.7" W	
55 - 56	53.914	16.433	S 10°19'14.6" W	
56 - 57	148.161	45.160	S 19°57'20.8" W	
57 - 48	148.554	45.279	S 24°8'26.0" W	
48 - 25	16.500	5.029	S 67°24'8.6" E	
25 - 24	245.624	74.866	N 22°35'51.4" E	

	SQR FT	ACRES	SQR M	HECTARES
TDE Left	104.293	0.002	9.689	0.001
FROM - TO	DISTANCE (FT/M)	BEARING	RADIUS (FT/M)	CURVE LENGTH (FT/M)
-L- Sta 115+00 - 51	1780.356	542.654	N 21°28'0.3" E	
51 - 58	28.265	8.615	S 34°38'22.1" W	
58 - 52	7.517	2.291	S 66°18'47.5" E	
52 - 51	27.833	8.483	N 19°15'50.6" E	

	SQR FT	ACRES	SQR M	HECTARES
TCE Left	38166.258	0.876	3545.776	0.355
FROM - TO	DISTANCE (FT/M)	BEARING	RADIUS (FT/M)	CURVE LENGTH (FT/M)
-L- Sta 115+00 - 21	79.640	24.274	S 81°7'1.1" W	
21 - 20	313.716	95.621	N 30°28'30.1" E	1144.500 348.844 314.707 95.923
20 - 19	316.523	96.477	N 22°35'51.4" E	
19 - 59	24.641	7.511	N 14°34'4.6" W	
59 - 60	156.996	47.852	S 30°8'32.7" W	
60 - 61	53.160	16.203	S 6°12'29.1" W	
61 - 62	50.359	15.349	S 29°26'25.4" W	
62 - 31	41.171	12.549	S 17°22'5.7" W	
31 - 36	42.901	13.076	S 17°22'5.7" W	
36 - 63	13.208	4.026	S 17°22'5.7" W	
63 - 64	48.221	14.698	S 39°4'47.7" W	
64 - 65	95.850	29.215	S 26°32'2.9" W	
65 - 66	48.342	14.735	S 17°36'32.7" W	
66 - 67	80.025	24.392	S 35°12'5.7" W	
67 - 68	37.858	11.539	S 87°5'10.3" W	
68 - 69	66.374	20.231	N 71°11'14.6" W	
69 - 70	26.926	8.207	S 86°41'1.4" W	
70 - 71	275.000	83.820	N 71°30'53.5" W	
71 - 72	55.161	16.813	S 18°29'6.5" W	
72 - 22	352.491	107.439	S 70°45'59.0" E	
22 - 21	79.828	24.332	N 62°30'54.4" E	


THIS MAP IS NOT A CERTIFIED SURVEY AND HAS NOT BEEN REVIEWED BY A LOCAL GOVERNMENT AGENCY FOR COMPLIANCE WITH ANY APPLICABLE LAND DEVELOPMENT REGULATIONS. THE PROPERTY SHOWN ON THIS MAP WAS LOCATED FOR THE NORTH CAROLINA DEPARTMENT OF TRANSPORTATION FOR HIGHWAY DESIGN PURPOSES. SOME ERROR MAY EXIST BETWEEN THE GRAPHICAL AND ACTUAL GROUND LOCATIONS OF PROPERTY LINES. THIS MAP IS TO BE USED AS A GRAPHICAL REPRESENTATION OF THE NCDOT'S INTENT TO ACQUIRE PROPERTY FOR RIGHT OF WAY PURPOSES, AND IN NO WAY REPRESENTS AN ACTUAL BOUNDARY SURVEY OF THIS PROPERTY.

NORTH CAROLINA DEPARTMENT OF TRANSPORTATION	
RIGHT OF WAY BRANCH	
THE PRESBYTERIAN HOMES, INC.	09-6-2022
PARCEL * 048	S:\CADD\U4758\DDRAFT\U4758_dee
DB 4738 PG 406	UNKNOWN SCALE

TYPE	COUNT	SQR FEET	ACRES
Parcel	1	733985.157	16.850
ROW Left	2	74854.850	1.718
TDE Left	2	5960.541	0.137
TCE Left	5	66797.694	1.533
PUE Left	2	1489.321	0.034
ROW Right	0	0.000	0.000
PDE Left	0	0.000	0.000
PDE Right	0	0.000	0.000
TDE Right	0	0.000	0.000
TCE Right	0	0.000	0.000
PUE Right	0	0.000	0.000
TSE Left	0	0.000	0.000
TSE Right	0	0.000	0.000
DUE Left	0	0.000	0.000
DUE Right	0	0.000	0.000
DTE Left	0	0.000	0.000
DTE Right	0	0.000	0.000
AUE_Left	0	0.000	0.000
AUE_Right	0	0.000	0.000
PCE Left	0	0.000	0.000
PCE Right	0	0.000	0.000
TUE Left	0	0.000	0.000
TUE Right	0	0.000	0.000
REM Left	0	0.000	0.000
REM Right	0	0.000	0.000
Other Left	0	0.000	0.000
Other Right	0	0.000	0.000
PE Left	0	0.000	0.000
PE Right	0	0.000	0.000

THIS MAP IS NOT A CERTIFIED SURVEY AND HAS NOT BEEN REVIEWED BY A LOCAL GOVERNMENT AGENCY FOR COMPLIANCE WITH ANY APPLICABLE LAND DEVELOPMENT REGULATIONS. THE PROPERTY SHOWN ON THIS MAP WAS LOCATED FOR THE NORTH CAROLINA DEPARTMENT OF TRANSPORTATION FOR HIGHWAY DESIGN PURPOSES. SOME ERROR MAY EXIST BETWEEN THE GRAPHICAL AND ACTUAL GROUND LOCATIONS OF PROPERTY LINES. THIS MAP IS TO BE USED AS A GRAPHICAL REPRESENTATION OF THE NCDOT'S INTENT TO ACQUIRE PROPERTY FOR RIGHT OF WAY PURPOSES, AND IN NO WAY REPRESENTS AN ACTUAL BOUNDARY SURVEY OF THIS PROPERTY.

NORTH CAROLINA DEPARTMENT OF TRANSPORTATION	
RIGHT OF WAY BRANCH	
THE PRESBYTERIAN HOMES, INC.	09-6-2022
PARCEL * 048	S:\CADD\U4758\DDRAFT\U4758_dee
DB 4738 PG 406	UNKNOWN SCALE

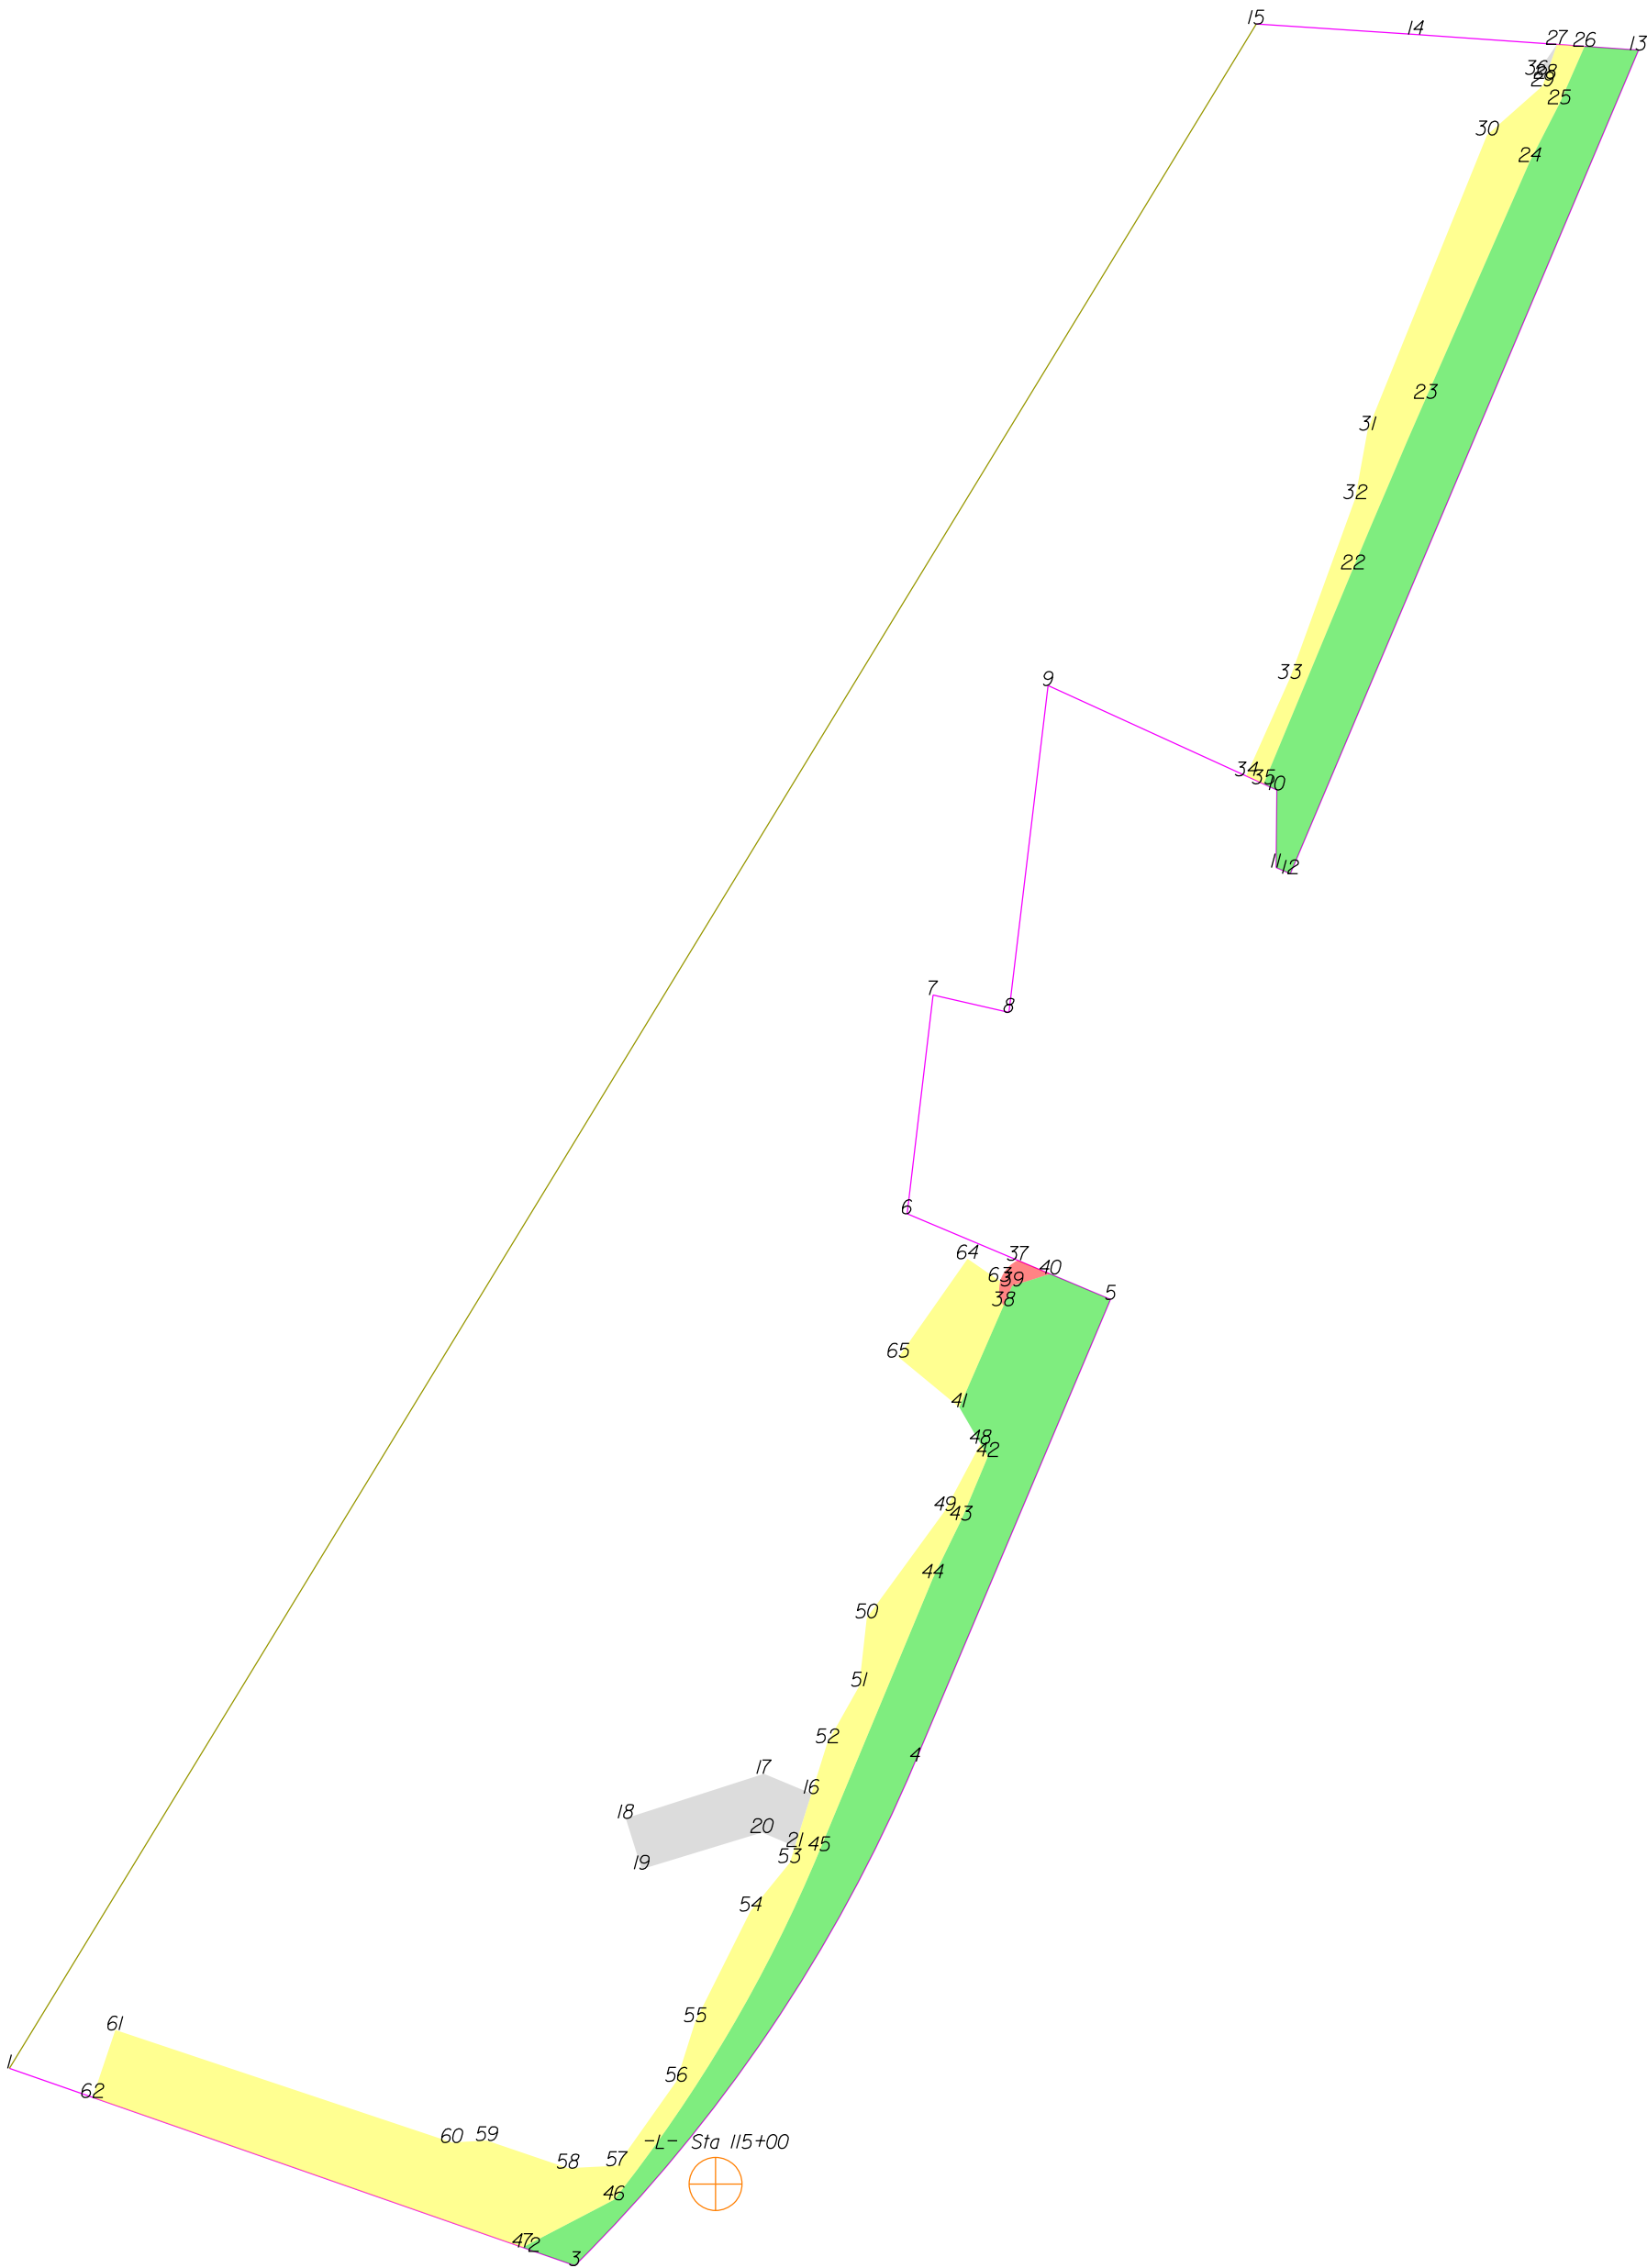

THIS MAP IS NOT A CERTIFIED SURVEY AND HAS NOT BEEN REVIEWED BY A LOCAL GOVERNMENT AGENCY FOR COMPLIANCE WITH ANY APPLICABLE LAND DEVELOPMENT REGULATIONS. THE PROPERTY SHOWN ON THIS MAP WAS LOCATED FOR THE NORTH CAROLINA DEPARTMENT OF TRANSPORTATION FOR HIGHWAY DESIGN PURPOSES. SOME ERROR MAY EXIST BETWEEN THE GRAPHICAL AND ACTUAL GROUND LOCATIONS OF PROPERTY LINES. THIS MAP IS TO BE USED AS A GRAPHICAL REPRESENTATION OF THE NCDOT'S INTENT TO ACQUIRE PROPERTY FOR RIGHT OF WAY PURPOSES, AND IN NO WAY REPRESENTS AN ACTUAL BOUNDARY SURVEY OF THIS PROPERTY.

NORTH CAROLINA DEPARTMENT OF TRANSPORTATION	
RIGHT OF WAY BRANCH	
THE PRESBYTERIAN HOMES, INC.	10-12-2023
PARCEL * 048	S:\CADD\U4758\DDRAFT\U4758_dee
DB 4738 PG 406	UNKNOWN SCALE

	SQR FT	ACRES	SQR M	HECTARES
TDE Left	5856.248	0.134	544.065	0.054
FROM - TO	DISTANCE (FT/M)	BEARING	RADIUS (FT/M)	CURVE LENGTH (FT/M)
-L- Sta 115+00 - 16	311.361	94.903	N 13°47'27.1" E	
16 - 17	39.752	12.117	N 67°24'8.6" W	
17 - 18	112.482	34.285	S 72°8'51.0" W	
18 - 19	41.275	12.581	S 17°16'22.7" E	
19 - 20	97.430	29.697	N 73°2'59.6" E	
20 - 21	27.670	8.434	S 67°11'19.1" E	
21 - 16	42.901	13.076	N 17°22'5.7" E	

	SQR FT	ACRES	SQR M	HECTARES
TCE Left	15620.909	0.359	1451.236	0.145
FROM - TO	DISTANCE (FT/M)	BEARING	RADIUS (FT/M)	CURVE LENGTH (FT/M)
-L- Sta 115+00 - 22	1344.546	409.818	N 21°32'7.9" E	
22 - 23	143.627	43.777	N 23°8'32.0" E	7555.500 2302.921 143.629 43.778
23 - 24	200.342	61.064	N 23°41'12.5" E	
24 - 25	50.156	15.288	N 27°6'57.3" E	
25 - 26	48.592	14.811	N 23°41'12.5" E	
26 - 27	21.378	6.516	N 85°59'23.3" W	
27 - 28	27.833	8.483	S 19°15'50.6" W	
28 - 29	6.269	1.911	S 19°15'50.6" W	
29 - 30	57.271	17.456	S 48°27'43.0" W	
30 - 31	246.569	75.154	S 22°2'4.7" W	
31 - 32	53.914	16.433	S 10°19'14.6" W	
32 - 33	148.161	45.160	S 19°57'20.8" W	
33 - 34	82.652	25.192	S 24°8'26.0" W	
34 - 35	14.734	4.491	S 65°27'48.4" E	
35 - 22	180.245	54.939	N 22°35'51.4" E	

	SQR FT	ACRES	SQR M	HECTARES
TDE Left	104.293	0.002	9.689	0.001
FROM - TO	DISTANCE (FT/M)	BEARING	RADIUS (FT/M)	CURVE LENGTH (FT/M)
-L- Sta 115+00 - 27	1780.356	542.654	N 21°28'0.3" E	
27 - 36	28.265	8.615	S 34°38'22.1" W	
36 - 28	7.517	2.291	S 66°18'47.5" E	
28 - 27	27.833	8.483	N 19°15'50.6" E	

	SQR FT	ACRES	SQR M	HECTARES
ROW Left	29874.513	0.686	2775.444	0.278
FROM - TO	DISTANCE (FT/M)	BEARING	RADIUS (FT/M)	CURVE LENGTH (FT/M)
-L- Sta 115+00 - 23	1488.121	453.580	N 21°41'26.0" E	
23 - 22	143.627	43.777	S 23°8'32.0" W	7555.500 2302.921 143.629 43.778
22 - 35	180.245	54.939	S 22°35'51.4" W	
35 - 10	11.406	3.476	S 65°27'48.4" E	
10 - 11	60.048	18.303	S 0°40'31.4" W	
11 - 12	12.119	3.694	S 66°11'37.8" E	
12 - 13	692.424	211.051	N 22°54'14.4" E	
13 - 26	41.767	12.731	N 85°59'23.3" W	
26 - 25	48.592	14.811	S 23°41'12.5" W	
25 - 24	50.156	15.288	S 27°6'57.3" W	
24 - 23	200.342	61.064	S 23°41'12.5" W	

	SQR FT	ACRES	SQR M	HECTARES
PUE Left	512.339	0.012	47.598	0.005
FROM - TO	DISTANCE (FT/M)	BEARING	RADIUS (FT/M)	CURVE LENGTH (FT/M)
-L- Sta 115+00 - 37	752.579	229.387	N 18°7'24.0" E	
37 - 38	36.904	11.248	S 17°43'54.5" W	25.000 7.620 41.511 12.652
38 - 39	16.641	5.072	N 23°28'59.5" E	
39 - 40	31.140	9.492	N 72°34'0.1" E	
40 - 37	27.232	8.300	N 67°11'13.2" W	

	SQR FT	ACRES	SQR M	HECTARES
ROW Left	33883.497	0.778	3147.892	0.315
FROM - TO	DISTANCE (FT/M)	BEARING	RADIUS (FT/M)	CURVE LENGTH (FT/M)
-L- Sta 115+00 - 3	126.059	38.423	S 59°52'48.7" W	
3 - 4	470.979	143.555	N 34°1'59.9" E	1220.000 371.857 473.954 144.461
4 - 5	388.670	118.467	N 22°54'14.4" E	
5 - 40	50.577	15.416	N 67°11'13.2" W	
40 - 39	31.140	9.492	S 72°34'0.1" W	
39 - 41	102.290	31.178	S 23°28'59.5" W	
41 - 42	43.996	13.410	S 30°3'56.5" E	
42 - 43	53.502	16.307	S 22°35'51.4" W	
43 - 44	50.090	15.267	S 26°1'52.5" W	
44 - 45	228.523	69.654	S 22°35'51.4" W	
45 - 46	313.716	95.621	S 30°28'30.1" W	1144.500 348.844 314.707 95.923
46 - 47	79.828	24.332	S 62°30'54.4" W	
47 - 2	9.436	2.876	S 70°45'59.0" E	
2 - 3	33.421	10.187	S 70°45'59.0" E	

	SQR FT	ACRES	SQR M	HECTARES
TCE Left	37475.919	0.860	3481.641	0.348
FROM - TO	DISTANCE (FT/M)	BEARING	RADIUS (FT/M)	CURVE LENGTH (FT/M)

THIS MAP IS NOT A CERTIFIED SURVEY AND HAS NOT BEEN REVIEWED BY A LOCAL GOVERNMENT AGENCY FOR COMPLIANCE WITH ANY APPLICABLE LAND DEVELOPMENT REGULATIONS. THE PROPERTY SHOWN ON THIS MAP WAS LOCATED FOR THE NORTH CAROLINA DEPARTMENT OF TRANSPORTATION FOR HIGHWAY DESIGN PURPOSES. SOME ERROR MAY EXIST BETWEEN THE GRAPHICAL AND ACTUAL GROUND LOCATIONS OF PROPERTY LINES. THIS MAP IS TO BE USED AS A GRAPHICAL REPRESENTATION OF THE NCDOT'S INTENT TO ACQUIRE PROPERTY FOR RIGHT OF WAY PURPOSES, AND IN NO WAY REPRESENTS AN ACTUAL BOUNDARY SURVEY OF THIS PROPERTY.

NORTH CAROLINA DEPARTMENT OF TRANSPORTATION	
RIGHT OF WAY BRANCH	
THE PRESBYTERIAN HOMES, INC.	10-12-2023
PARCEL * 048	S:\CADD\U4758\DDRAFT\U4758_dee
DB 4738 PG 406	UNKNOWN SCALE


-L- Sta 115+00 - 46	79.640	24.274	S 81°7'11" W				
46 - 45	313.716	95.621	N 30°28'30.1" E	1144.500	348.844	314.707	95.923
45 - 44	228.523	69.654	N 22°35'51.4" E				
44 - 43	50.090	15.267	N 26°1'52.5" E				
43 - 42	53.502	16.307	N 22°35'51.4" E				
42 - 48	11.261	3.432	N 30°3'56.5" W				
48 - 49	58.595	17.860	S 28°1'44.5" W				
49 - 50	102.840	31.346	S 36°5'36.1" W				
50 - 51	53.160	16.203	S 6°12'29.1" W				
51 - 52	50.359	15.349	S 29°26'25.4" W				
52 - 53	97.280	29.651	S 17°22'5.7" W				
53 - 54	48.221	14.698	S 39°4'47.7" W				
54 - 55	95.850	29.215	S 26°32'2.9" W				
55 - 56	48.342	14.735	S 17°36'32.7" W				
56 - 57	80.025	24.392	S 35°12'5.7" W				
57 - 58	37.858	11.539	S 87°5'10.3" W				
58 - 59	66.374	20.231	N 7°11'14.6" W				
59 - 60	26.926	8.207	S 86°41'1.4" W				
60 - 61	275.000	83.820	N 71°30'53.5" W				
61 - 62	55.161	16.813	S 18°29'6.5" W				
62 - 47	352.491	107.439	S 70°45'59.0" E				
47 - 46	79.828	24.332	N 62°30'54.4" E				

	SQR FT	ACRES	SQR M	HECTARES
TCE Left	4725.499	0.108	439.015	0.044
FROM - TO	DISTANCE (FT/M)	BEARING	RADIUS (FT/M)	CURVE LENGTH (FT/M)
-L- Sta 115+00 - 38	715.676	218.139	N 18°8'36.7" E	
38 - 63	19.028	5.800	N 7°28'3.5" W	25.000
63 - 64	30.675	9.350	N 55°19'47.8" W	7.620
64 - 65	93.022	28.353	S 35°4'23.5" W	19.520
65 - 41	60.927	18.571	S 50°30'59.4" E	5.950
41 - 38	85.649	26.106	N 23°28'59.5" E	

TYPE	COUNT	SQR FEET	ACRES
Parcel	1	675652.930	15.511
TDE Left	2	5960.541	0.137
TCE Left	3	57822.327	1.327
ROW Left	2	63758.009	1.464
PUE Left	1	512.339	0.012
ROW Right	0	0.000	0.000
PDE Left	0	0.000	0.000
PDE Right	0	0.000	0.000
TDE Right	0	0.000	0.000
TCE Right	0	0.000	0.000
PUE Right	0	0.000	0.000
TSE Left	0	0.000	0.000
TSE Right	0	0.000	0.000
DUE Left	0	0.000	0.000
DUE Right	0	0.000	0.000
DTE Left	0	0.000	0.000
DTE Right	0	0.000	0.000
AUE_Left	0	0.000	0.000
AUE_Right	0	0.000	0.000
PCE Left	0	0.000	0.000
PCE Right	0	0.000	0.000
TUE Left	0	0.000	0.000
TUE Right	0	0.000	0.000
REM Left	0	0.000	0.000
REM Right	0	0.000	0.000
Other Left	0	0.000	0.000
Other Right	0	0.000	0.000
PE Left	0	0.000	0.000
PE Right	0	0.000	0.000

THIS MAP IS NOT A CERTIFIED SURVEY AND HAS NOT BEEN REVIEWED BY A LOCAL GOVERNMENT AGENCY FOR COMPLIANCE WITH ANY APPLICABLE LAND DEVELOPMENT REGULATIONS. THE PROPERTY SHOWN ON THIS MAP WAS LOCATED FOR THE NORTH CAROLINA DEPARTMENT OF TRANSPORTATION FOR HIGHWAY DESIGN PURPOSES. SOME ERROR MAY EXIST BETWEEN THE GRAPHICAL AND ACTUAL GROUND LOCATIONS OF PROPERTY LINES. THIS MAP IS TO BE USED AS A GRAPHICAL REPRESENTATION OF THE NCDOT'S INTENT TO ACQUIRE PROPERTY FOR RIGHT OF WAY PURPOSES, AND IN NO WAY REPRESENTS AN ACTUAL BOUNDARY SURVEY OF THIS PROPERTY.

NORTH CAROLINA DEPARTMENT OF TRANSPORTATION	
RIGHT OF WAY BRANCH	
THE PRESBYTERIAN HOMES, INC.	10-12-2023
PARCEL * 048	S:\CADD\U4758\DDRAFT\U4758_dee
DB 4738 PG 406	UNKNOWN SCALE

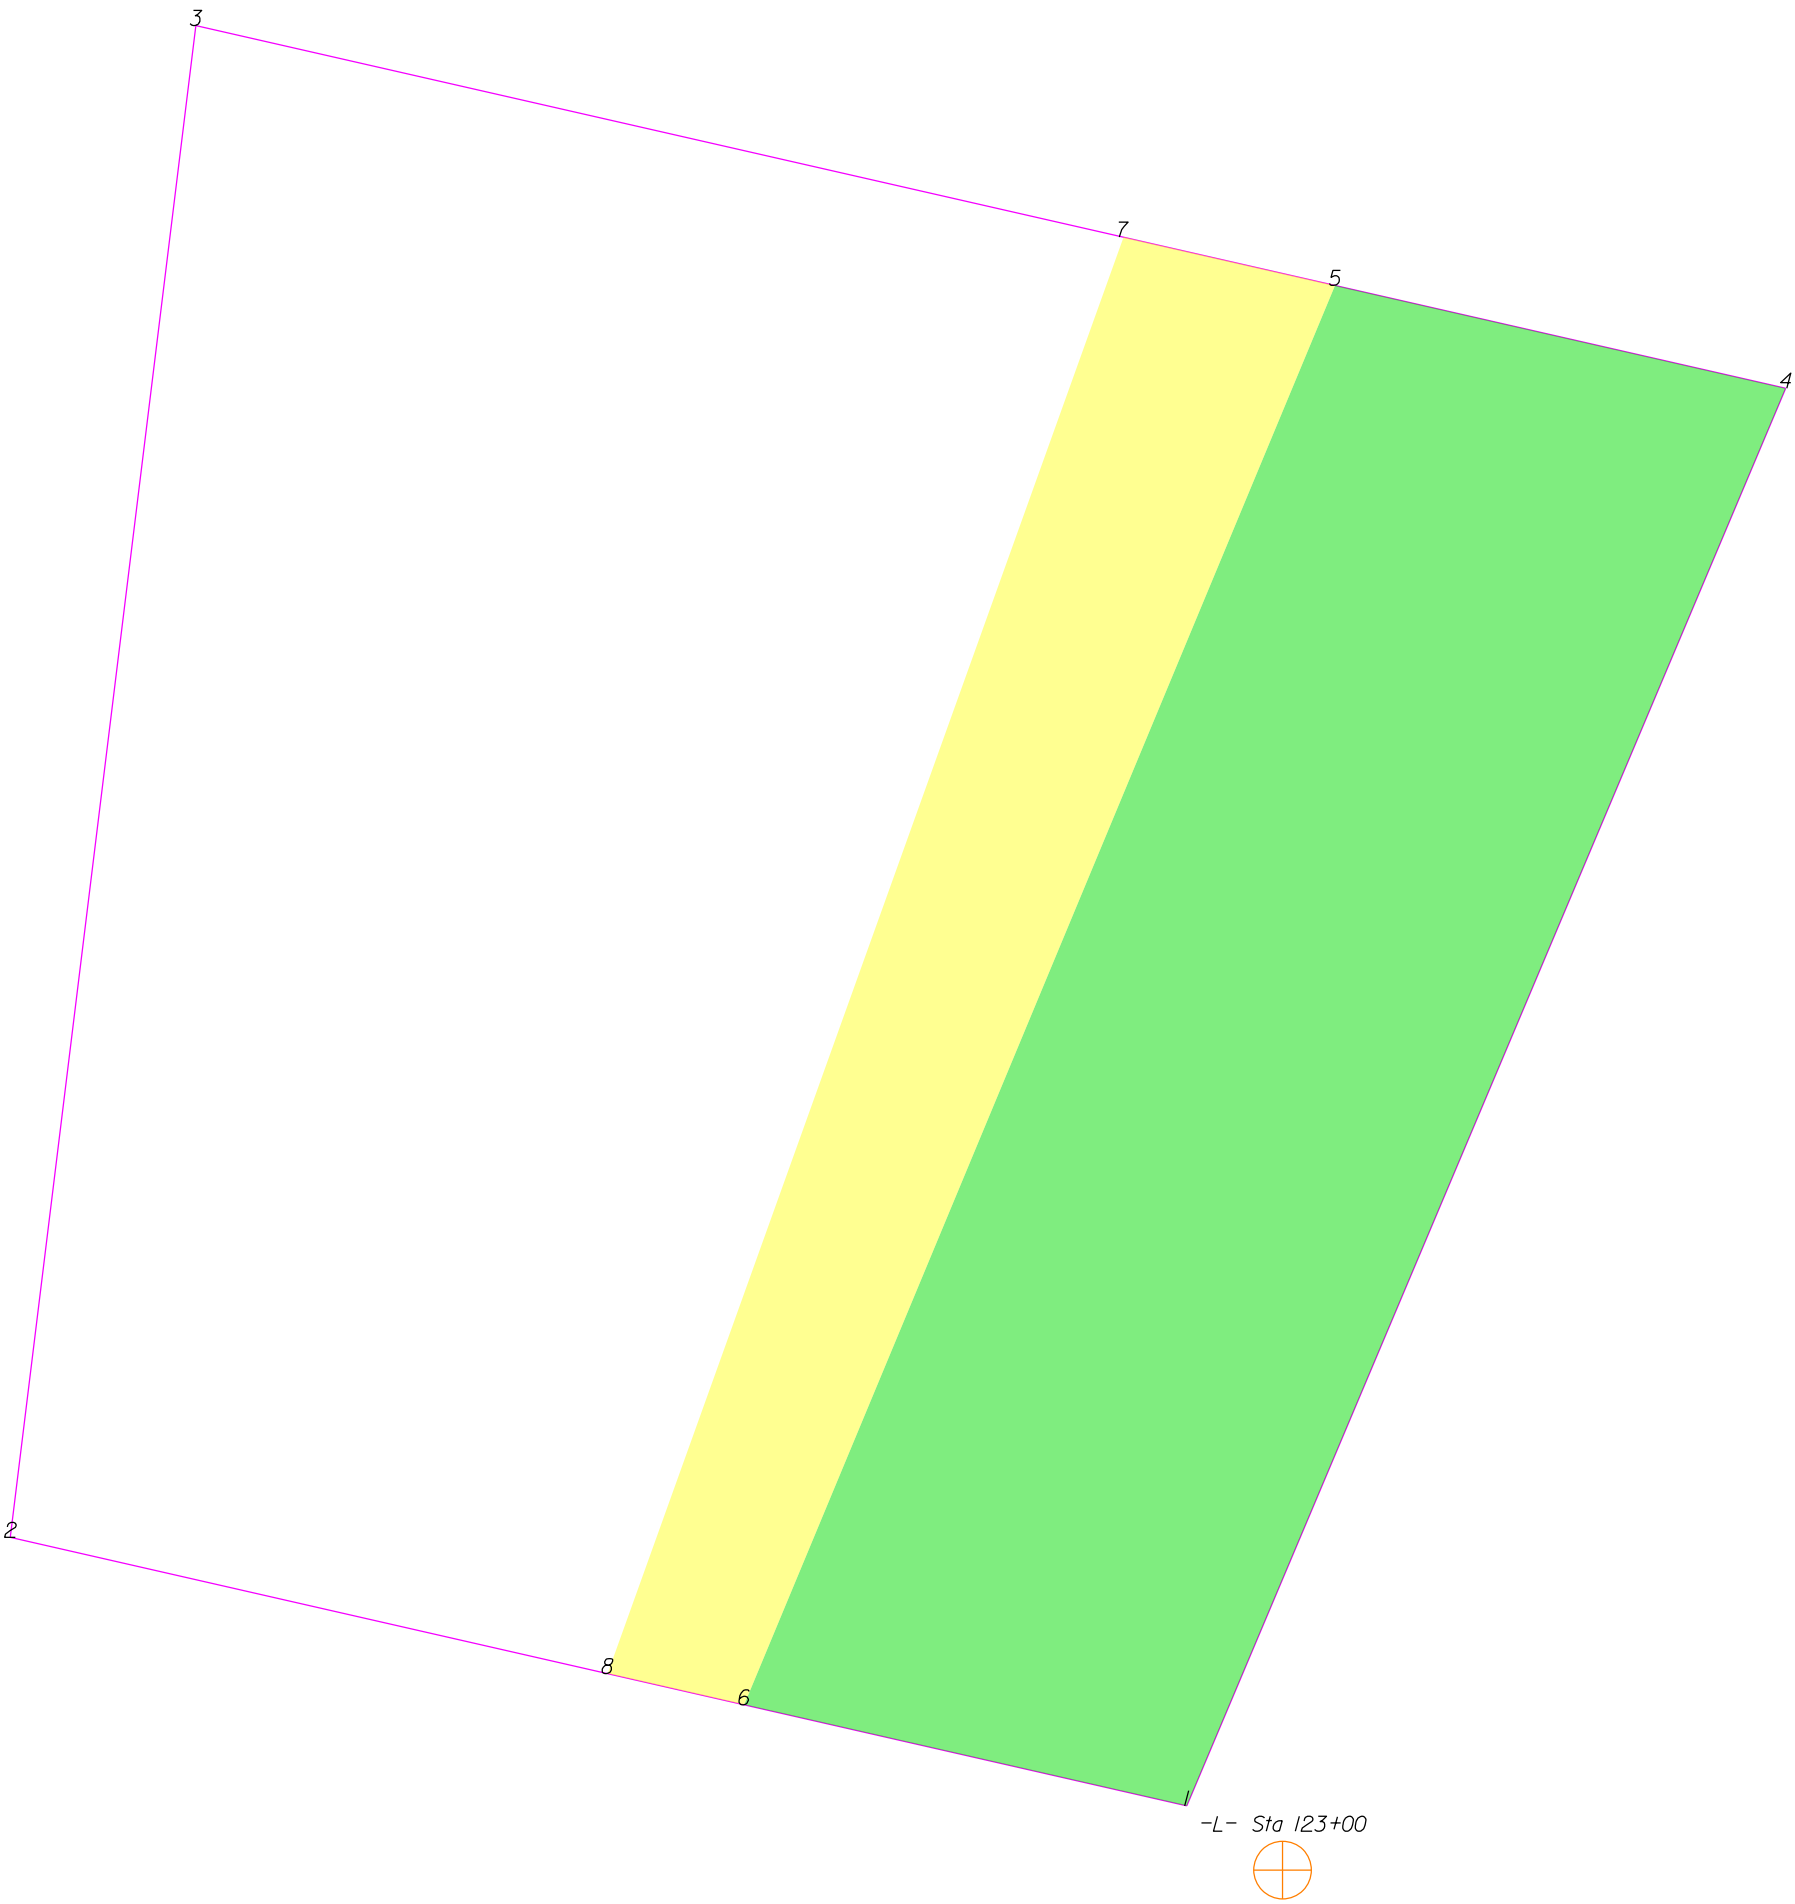

THIS MAP IS NOT A CERTIFIED SURVEY AND HAS NOT BEEN REVIEWED BY A LOCAL GOVERNMENT AGENCY FOR COMPLIANCE WITH ANY APPLICABLE LAND DEVELOPMENT REGULATIONS. THE PROPERTY SHOWN ON THIS MAP WAS LOCATED FOR THE NORTH CAROLINA DEPARTMENT OF TRANSPORTATION FOR HIGHWAY DESIGN PURPOSES. SOME ERROR MAY EXIST BETWEEN THE GRAPHICAL AND ACTUAL GROUND LOCATIONS OF PROPERTY LINES. THIS MAP IS TO BE USED AS A GRAPHICAL REPRESENTATION OF THE NCDOT'S INTENT TO ACQUIRE PROPERTY FOR RIGHT OF WAY PURPOSES, AND IN NO WAY REPRESENTS AN ACTUAL BOUNDARY SURVEY OF THIS PROPERTY.

NORTH CAROLINA DEPARTMENT OF TRANSPORTATION	
RIGHT OF WAY BRANCH	
NANCY W. SIPE	11-3-2021
PARCEL * 049	S:\CADD\U4758\DDRAFT\U4758_dee
DB 7849 PG 232	UNKNOWN SCALE


	SQR FT	ACRES	SQR M	HECTARES
ROW Left	6802.580	0.156	631.983	0.063
FROM - TO	DISTANCE (FT/M)	BEARING	RADIUS (FT/M)	CURVE LENGTH (FT/M)
-L- Sta 123+00 - 5	156.961	47.842	N 1°53'25.9" E	
5 - 6	152.200	46.391	S 22°35'51.4" W	
6 - 1	44.936	13.697	S 77°8'53.2" E	
1 - 4	152.342	46.434	N 22°54'14.4" E	
4 - 5	45.763	13.949	N 77°8'53.2" W	

	SQR FT	ACRES	SQR M	HECTARES
TCE Left	2651.372	0.061	246.321	0.025
FROM - TO	DISTANCE (FT/M)	BEARING	RADIUS (FT/M)	CURVE LENGTH (FT/M)
-L- Sta 123+00 - 5	156.961	47.842	N 1°53'25.9" E	
5 - 7	21.472	6.545	N 77°8'53.2" W	
7 - 8	151.100	46.055	S 19°45'31.5" W	
8 - 6	13.879	4.230	S 77°8'53.2" E	
6 - 5	152.200	46.391	N 22°35'51.4" E	

TYPE	COUNT	SQR FEET	ACRES
Parcel	1	21065.398	0.484
ROW Left	1	6802.580	0.156
TCE Left	1	2651.372	0.061
ROW Right	0	0.000	0.000
PDE Left	0	0.000	0.000
PDE Right	0	0.000	0.000
TDE Left	0	0.000	0.000
TDE Right	0	0.000	0.000
TCE Right	0	0.000	0.000
PUE Left	0	0.000	0.000
PUE Right	0	0.000	0.000
TSE Left	0	0.000	0.000
TSE Right	0	0.000	0.000
DUE Left	0	0.000	0.000
DUE Right	0	0.000	0.000
DTE Left	0	0.000	0.000
DTE Right	0	0.000	0.000
AUE_Left	0	0.000	0.000
AUE_Right	0	0.000	0.000
PCE Left	0	0.000	0.000
PCE Right	0	0.000	0.000
TUE Left	0	0.000	0.000
TUE Right	0	0.000	0.000
REM Left	0	0.000	0.000
REM Right	0	0.000	0.000
Other Left	0	0.000	0.000
Other Right	0	0.000	0.000
PE Left	0	0.000	0.000
PE Right	0	0.000	0.000

THIS MAP IS NOT A CERTIFIED SURVEY AND HAS NOT BEEN REVIEWED BY A LOCAL GOVERNMENT AGENCY FOR COMPLIANCE WITH ANY APPLICABLE LAND DEVELOPMENT REGULATIONS. THE PROPERTY SHOWN ON THIS MAP WAS LOCATED FOR THE NORTH CAROLINA DEPARTMENT OF TRANSPORTATION FOR HIGHWAY DESIGN PURPOSES. SOME ERROR MAY EXIST BETWEEN THE GRAPHICAL AND ACTUAL GROUND LOCATIONS OF PROPERTY LINES. THIS MAP IS TO BE USED AS A GRAPHICAL REPRESENTATION OF THE NCDOT'S INTENT TO ACQUIRE PROPERTY FOR RIGHT OF WAY PURPOSES, AND IN NO WAY REPRESENTS AN ACTUAL BOUNDARY SURVEY OF THIS PROPERTY.

NORTH CAROLINA DEPARTMENT OF TRANSPORTATION	
RIGHT OF WAY BRANCH	
NANCY W. SIPE	11-3-2021
PARCEL * 049	S:\CADD\U4758\DDRAFT\U4758_dee
DB 7849 PG 232	UNKNOWN SCALE

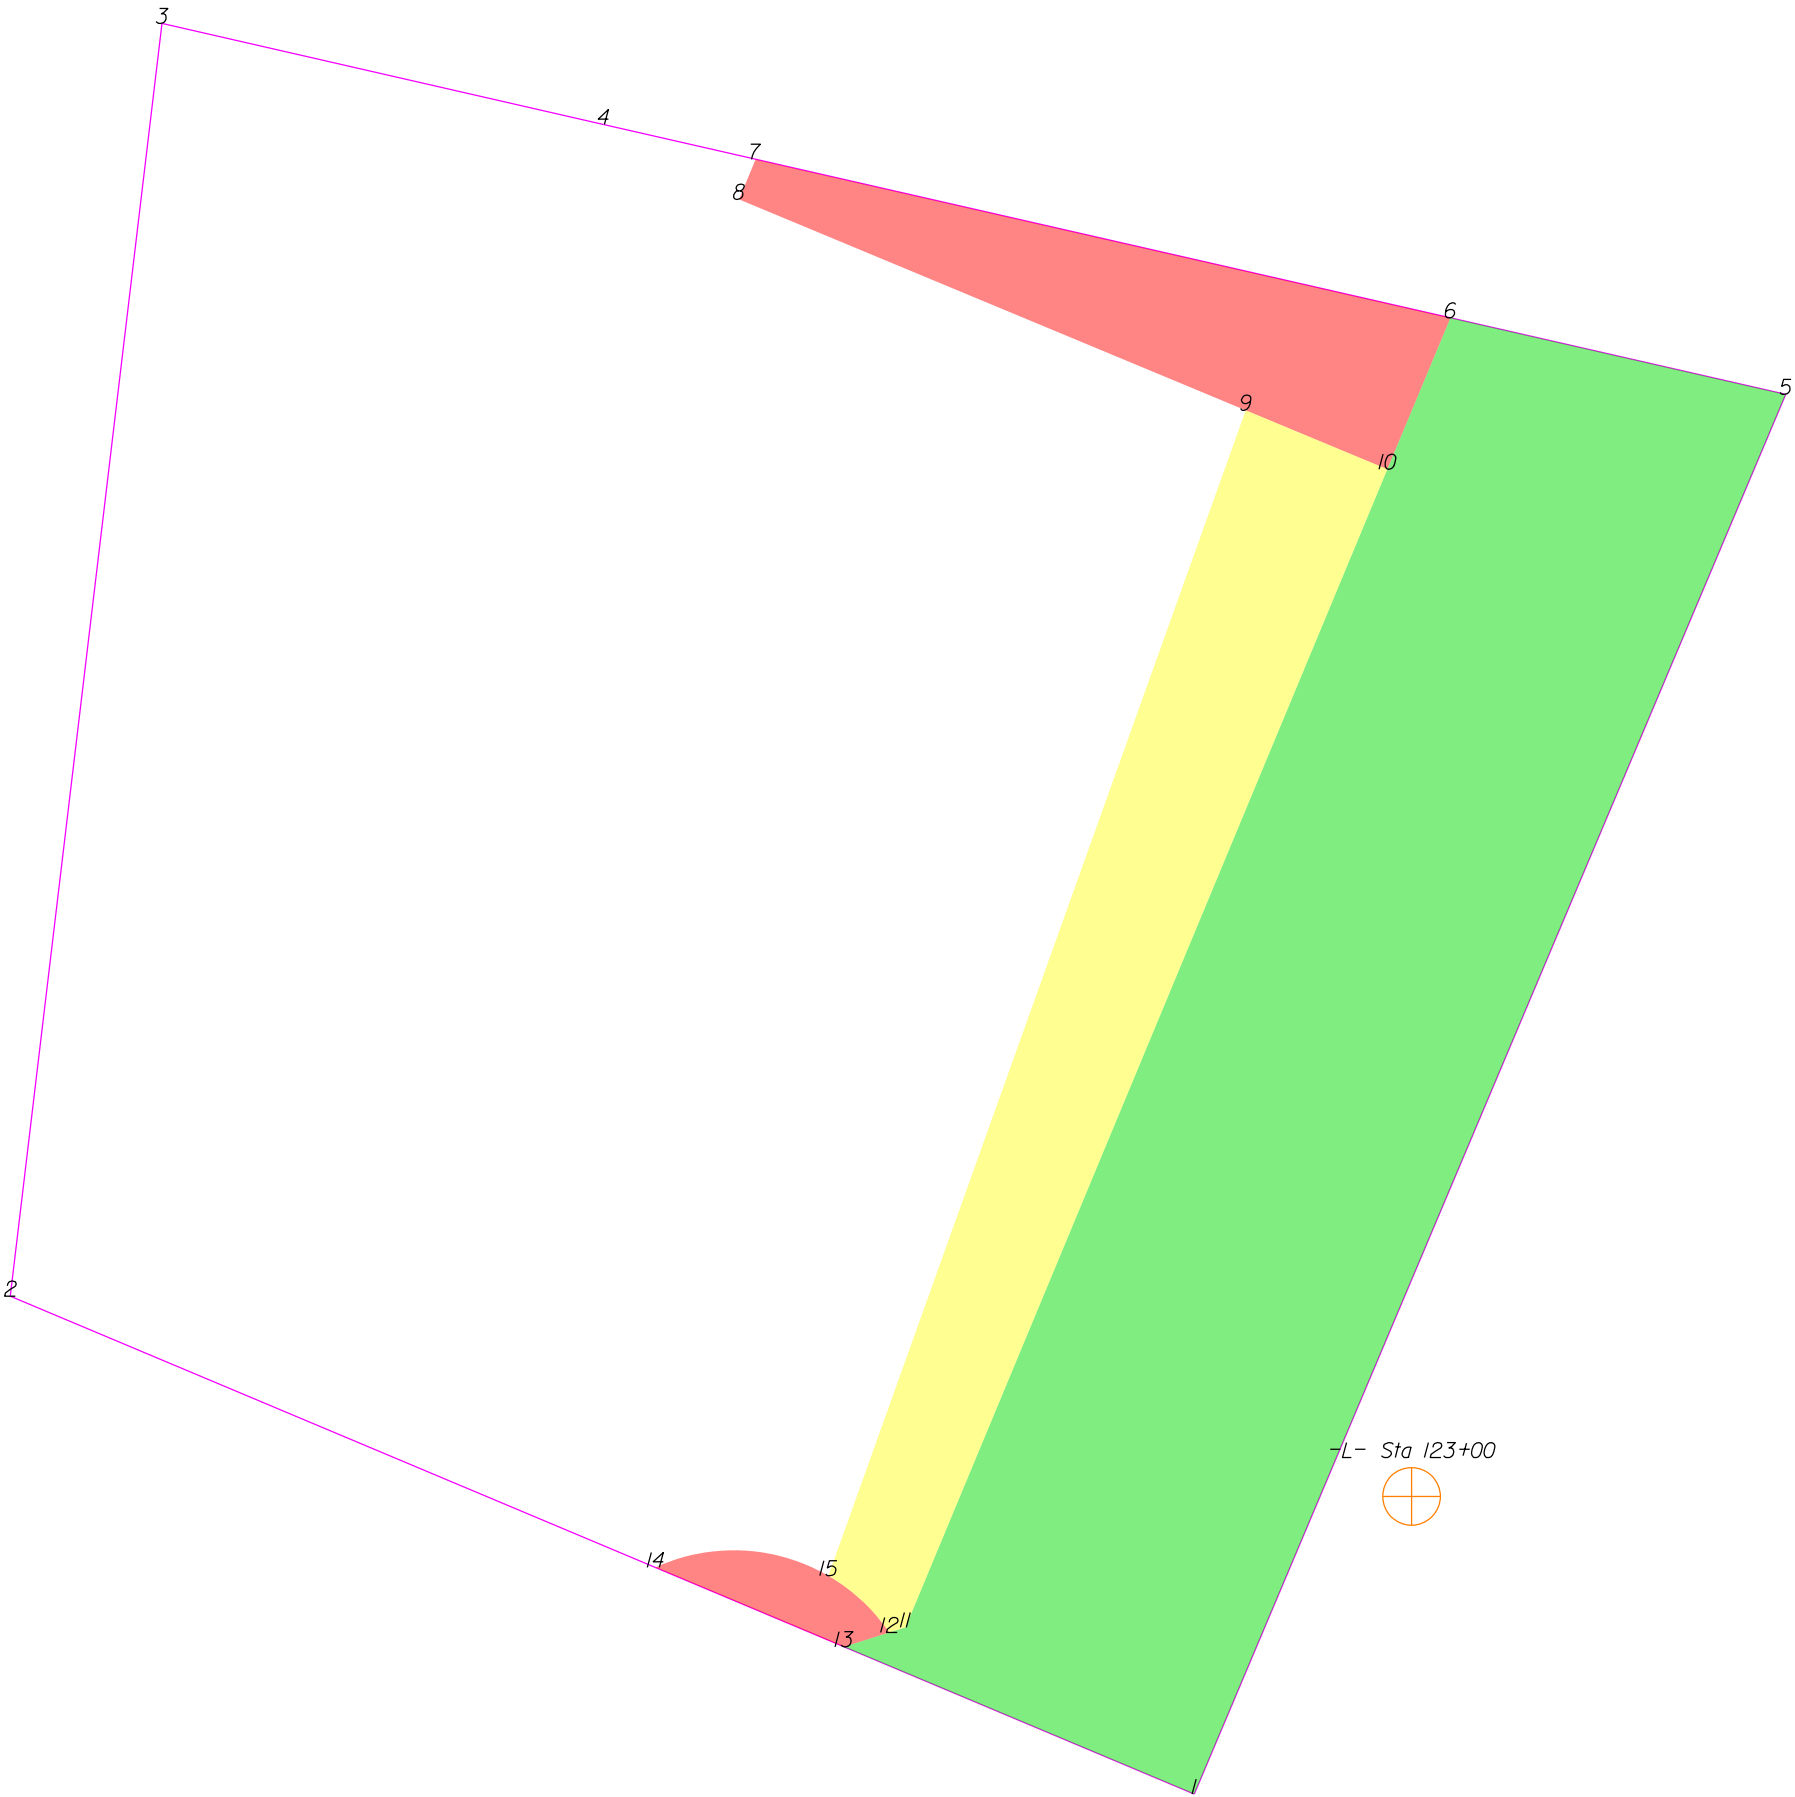

THIS MAP IS NOT A CERTIFIED SURVEY AND HAS NOT BEEN REVIEWED BY A LOCAL GOVERNMENT AGENCY FOR COMPLIANCE WITH ANY APPLICABLE LAND DEVELOPMENT REGULATIONS. THE PROPERTY SHOWN ON THIS MAP WAS LOCATED FOR THE NORTH CAROLINA DEPARTMENT OF TRANSPORTATION FOR HIGHWAY DESIGN PURPOSES. SOME ERROR MAY EXIST BETWEEN THE GRAPHICAL AND ACTUAL GROUND LOCATIONS OF PROPERTY LINES. THIS MAP IS TO BE USED AS A GRAPHICAL REPRESENTATION OF THE NCDOT'S INTENT TO ACQUIRE PROPERTY FOR RIGHT OF WAY PURPOSES, AND IN NO WAY REPRESENTS AN ACTUAL BOUNDARY SURVEY OF THIS PROPERTY.

NORTH CAROLINA DEPARTMENT OF TRANSPORTATION	
RIGHT OF WAY BRANCH	
NANCY W. SIPE	06-5-2023
PARCEL * 049	S:\CADD\U4758\DDRAFT\U4758_dee
DB 7849 PG 232	UNKNOWN SCALE

	SQR FT	ACRES		SQR M	HECTARES	
PUE Left	1289.557	0.030		119.804	0.012	
FROM - TO	DISTANCE (FT/M)		BEARING	RADIUS (FT/M)		CURVE LENGTH (FT/M)
-L- Sta 123+00 - 6	156.961	47.842	N 1°53'25.9° E			
6 - 7	94.869	28.916	N 77°8'53.2° W			
7 - 8	5.763	1.756	S 22°35'51.4° W			
8 - 9	73.068	22.271	S 67°24'8.6° E			
9 - 10	20.432	6.228	S 67°24'8.6° E			
10 - 6	21.822	6.651	N 22°35'51.4° E			

	SQR FT	ACRES		SQR M		HECTARES	
ROW Left	8853.067	0.203		822.480		0.082	
FROM - TO	DISTANCE (FT/M)		BEARING		RADIUS (FT/M)		CURVE LENGTH (FT/M)
-L- Sta 123+00 - 5	154.917	47.219	N 18°44'57.1" E				
5 - 6	45.763	13.949	N 77°8'53.2" W				
6 - 10	21.822	6.651	S 22°35'51.4" W				
10 - 11	167.000	50.902	S 22°35'51.4" W				
11 - 12	2.245	0.684	S 72°34'0.1" W				
12 - 13	6.316	1.925	S 72°34'0.1" W				
13 - 1	50.577	15.416	S 67°11'13.2" E				
1 - 5	202.268	61.651	N 22°54'14.4" E				


	SQR FT	ACRES		SQR M		HECTARES	
PUE Left	186.481	0.004		17.325		0.002	
FROM - TO	DISTANCE (FT/M)		BEARING	RADIUS (FT/M)		CURVE LENGTH (FT/M)	
-L- Sta 123+00 - 14	101.091	30.813	S 84°37'57.8" W				
14 - 13	27.232	8.300	S 67°11'13.2" E				
13 - 12	6.316	1.925	N 72°34'0.1" E				
12 - 14	32.311	9.849	N 74°26'34.0" W	25.000	7.620	35.132	10.708

	SQR FT	ACRES		SQR M		HECTARES	
TCE Left	2698.818	0.062		250.729		0.025	
FROM - TO	DISTANCE (FT/M)		BEARING	RADIUS (FT/M)		CURVE LENGTH (FT/M)	
-L- Sta 123+00 - 12	71.843	21.898	S 75°23'23.0" W				
12 - 11	2.245	0.684	N 72°34'0.1" E				
11 - 10	167.000	50.902	N 22°35'51.4" E				
10 - 9	20.432	6.228	N 67°24'8.6" W				
9 - 15	164.789	50.228	S 19°42'11.3" W				
15 - 12	11.087	3.379	S 46°59'47.3" E	25.000	7.620	11.180	3.408

TYPE	COUNT	SQR FEET	ACRES
Parcel	1	36088.378	0.828
PUE Left	2	1476.038	0.034
ROW Left	1	8853.067	0.203
TCE Left	1	2698.818	0.062
ROW Right	0	0.000	0.000
PDE Left	0	0.000	0.000
PDE Right	0	0.000	0.000
TDE Left	0	0.000	0.000
TDE Right	0	0.000	0.000
TCE Right	0	0.000	0.000
PUE Right	0	0.000	0.000
TSE Left	0	0.000	0.000
TSE Right	0	0.000	0.000
DUE Left	0	0.000	0.000
DUE Right	0	0.000	0.000
DTE Left	0	0.000	0.000
DTE Right	0	0.000	0.000
AUE_Left	0	0.000	0.000
AUE_Right	0	0.000	0.000
PCE Left	0	0.000	0.000
PCE Right	0	0.000	0.000
TUE Left	0	0.000	0.000
TUE Right	0	0.000	0.000
REM Left	0	0.000	0.000
REM Right	0	0.000	0.000
Other Left	0	0.000	0.000
Other Right	0	0.000	0.000
PE Left	0	0.000	0.000
PE Right	0	0.000	0.000

THIS MAP IS NOT A CERTIFIED SURVEY AND HAS NOT BEEN REVIEWED BY A LOCAL GOVERNMENT AGENCY FOR COMPLIANCE WITH ANY APPLICABLE LAND DEVELOPMENT REGULATIONS. THE PROPERTY SHOWN ON THIS MAP WAS LOCATED FOR THE NORTH CAROLINA DEPARTMENT OF TRANSPORTATION FOR HIGHWAY DESIGN PURPOSES. SOME ERROR MAY EXIST BETWEEN THE GRAPHICAL AND ACTUAL GROUND LOCATIONS OF PROPERTY LINES. THIS MAP IS TO BE USED AS A GRAPHICAL REPRESENTATION OF THE NCDOT'S INTENT TO ACQUIRE PROPERTY FOR RIGHT OF WAY PURPOSES, AND IN NO WAY REPRESENTS AN ACTUAL BOUNDARY SURVEY OF THIS PROPERTY.

NORTH CAROLINA DEPARTMENT OF TRANSPORTATION	
RIGHT OF WAY BRANCH	
NANCY W. SIPE	06-5-2023
PARCEL * 049	S:\CADD\U4758\DDRAFT\U4758_dee
DB 7849 PG 232	UNKNOWN SCALE

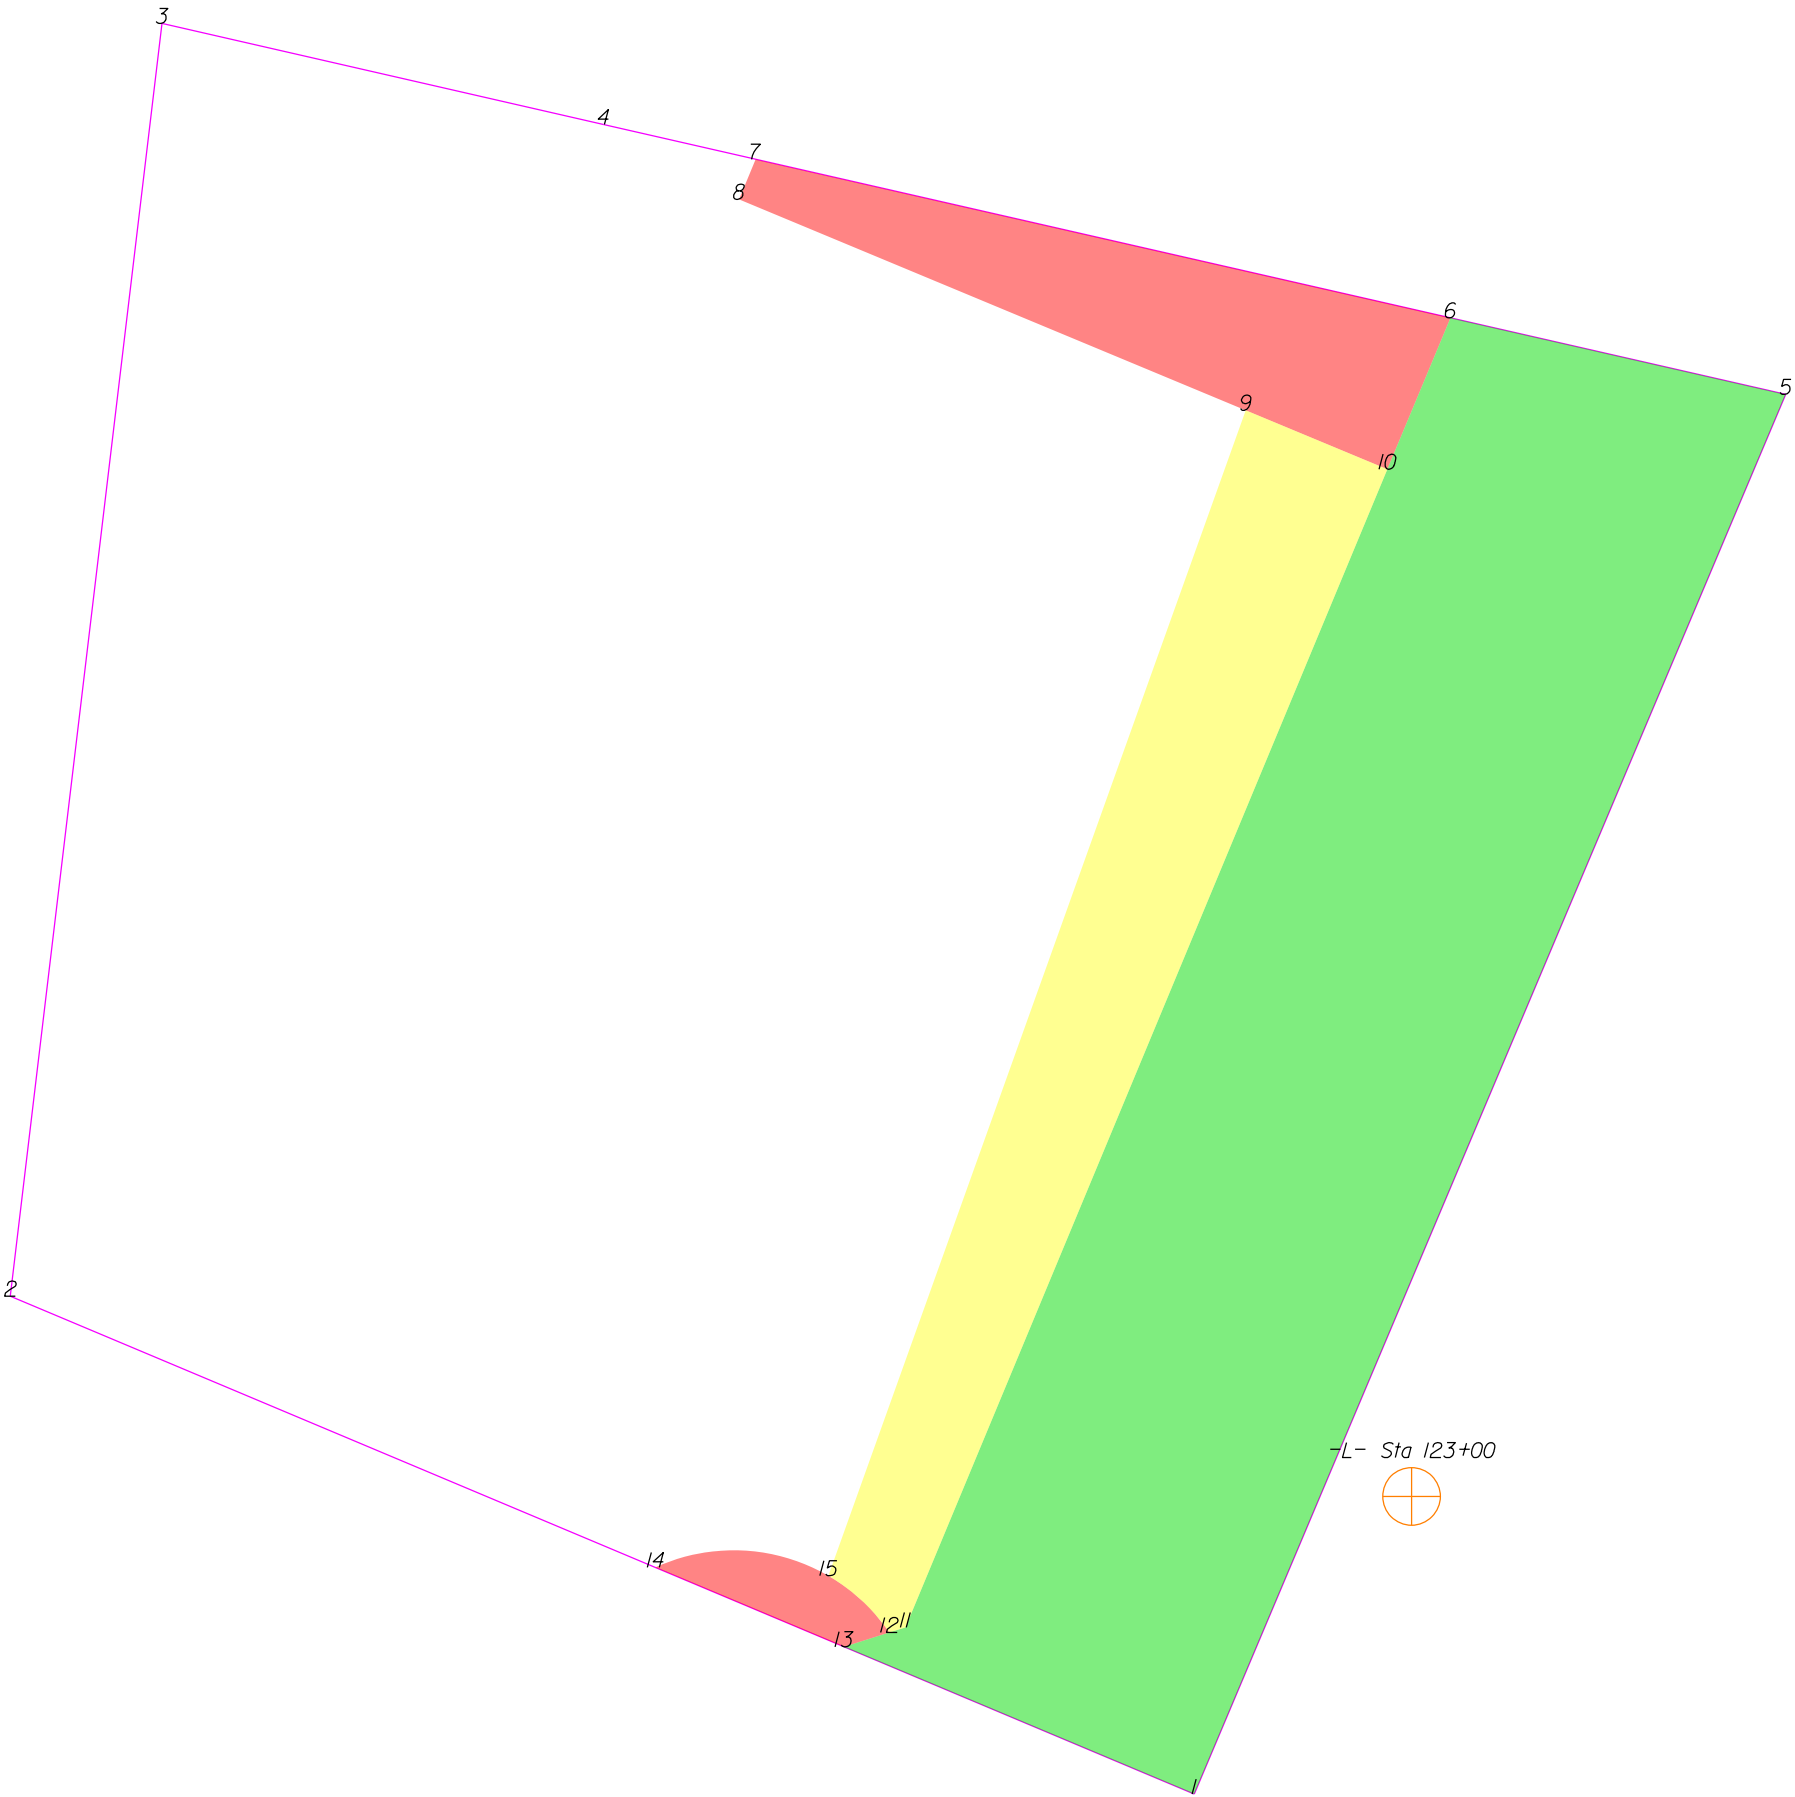

THIS MAP IS NOT A CERTIFIED SURVEY AND HAS NOT BEEN REVIEWED BY A LOCAL GOVERNMENT AGENCY FOR COMPLIANCE WITH ANY APPLICABLE LAND DEVELOPMENT REGULATIONS. THE PROPERTY SHOWN ON THIS MAP WAS LOCATED FOR THE NORTH CAROLINA DEPARTMENT OF TRANSPORTATION FOR HIGHWAY DESIGN PURPOSES. SOME ERROR MAY EXIST BETWEEN THE GRAPHICAL AND ACTUAL GROUND LOCATIONS OF PROPERTY LINES. THIS MAP IS TO BE USED AS A GRAPHICAL REPRESENTATION OF THE NCDOT'S INTENT TO ACQUIRE PROPERTY FOR RIGHT OF WAY PURPOSES, AND IN NO WAY REPRESENTS AN ACTUAL BOUNDARY SURVEY OF THIS PROPERTY.

NORTH CAROLINA DEPARTMENT OF TRANSPORTATION	
RIGHT OF WAY BRANCH	
NANCY W. SIPE	08-1-2023
PARCEL * 049	S:\CADD\U4758\DDRAFT\U4758_dee
DB 7849 PG 232	UNKNOWN SCALE

	SQR FT	ACRES		SQR M		HECTARES	
PUE Left	1289.557	0.030		119.804		0.012	
FROM - TO	DISTANCE (FT/M)		BEARING	RADIUS (FT/M)		CURVE LENGTH (FT/M)	
-L- Sta 123+00 - 6	156.961	47.842	N 1°53'25.9" E				
6 - 7	94.869	28.916	N 77°8'53.2" W				
7 - 8	5.763	1.756	S 22°35'51.4" W				
8 - 9	73.068	22.271	S 67°24'8.6" E				
9 - 10	20.432	6.228	S 67°24'8.6" E				
10 - 6	21.822	6.651	N 22°35'51.4" E				

	SQR FT	ACRES		SQR M		HECTARES	
ROW Left	8853.067	0.203		822.480		0.082	
FROM - TO	DISTANCE (FT/M)		BEARING	RADIUS (FT/M)		CURVE LENGTH (FT/M)	
-L- Sta 123+00 - 5	154.917	47.219	N 18°44'57.1" E				
5 - 6	45.763	13.949	N 77°8'53.2" W				
6 - 10	21.822	6.651	S 22°35'51.4" W				
10 - 11	167.000	50.902	S 22°35'51.4" W				
11 - 12	2.245	0.684	S 72°34'0.1" W				
12 - 13	6.316	1.925	S 72°34'0.1" W				
13 - 1	50.577	15.416	S 67°11'13.2" E				
1 - 5	202.268	61.651	N 22°54'14.4" E				


	SQR FT	ACRES		SQR M		HECTARES	
PUE Left	186.481	0.004		17.325		0.002	
FROM - TO	DISTANCE (FT/M)		BEARING	RADIUS (FT/M)		CURVE LENGTH (FT/M)	
-L- Sta 123+00 - 14	101.091	30.813	S 84°37'57.8" W				
14 - 13	27.232	8.300	S 67°11'13.2" E				
13 - 12	6.316	1.925	N 72°34'0.1" E				
12 - 14	32.311	9.849	N 74°26'34.0" W	25.000	7.620	35.132	10.708

	SQR FT	ACRES		SQR M		HECTARES	
TCE Left	2698.818	0.062		250.729		0.025	
FROM - TO	DISTANCE (FT/M)		BEARING	RADIUS (FT/M)		CURVE LENGTH (FT/M)	
-L- Sta 123+00 - 12	71.843	21.898	S 75°23'23.0" W				
12 - 11	2.245	0.684	N 72°34'0.1" E				
11 - 10	167.000	50.902	N 22°35'51.4" E				
10 - 9	20.432	6.228	N 67°24'8.6" W				
9 - 15	164.789	50.228	S 19°42'11.3" W				
15 - 12	11.087	3.379	S 46°59'47.3" E	25.000	7.620	11.180	3.408

TYPE	COUNT	SQR FEET	ACRES
Parcel	1	36088.378	0.828
PUE Left	2	1476.038	0.034
ROW Left	1	8853.067	0.203
TCE Left	1	2698.818	0.062
ROW Right	0	0.000	0.000
PDE Left	0	0.000	0.000
PDE Right	0	0.000	0.000
TDE Left	0	0.000	0.000
TDE Right	0	0.000	0.000
TCE Right	0	0.000	0.000
PUE Right	0	0.000	0.000
TSE Left	0	0.000	0.000
TSE Right	0	0.000	0.000
DUE Left	0	0.000	0.000
DUE Right	0	0.000	0.000
DTE Left	0	0.000	0.000
DTE Right	0	0.000	0.000
AUE_Left	0	0.000	0.000
AUE_Right	0	0.000	0.000
PCE Left	0	0.000	0.000
PCE Right	0	0.000	0.000
TUE Left	0	0.000	0.000
TUE Right	0	0.000	0.000
REM Left	0	0.000	0.000
REM Right	0	0.000	0.000
Other Left	0	0.000	0.000
Other Right	0	0.000	0.000
PE Left	0	0.000	0.000
PE Right	0	0.000	0.000

THIS MAP IS NOT A CERTIFIED SURVEY AND HAS NOT BEEN REVIEWED BY A LOCAL GOVERNMENT AGENCY FOR COMPLIANCE WITH ANY APPLICABLE LAND DEVELOPMENT REGULATIONS. THE PROPERTY SHOWN ON THIS MAP WAS LOCATED FOR THE NORTH CAROLINA DEPARTMENT OF TRANSPORTATION FOR HIGHWAY DESIGN PURPOSES. SOME ERROR MAY EXIST BETWEEN THE GRAPHICAL AND ACTUAL GROUND LOCATIONS OF PROPERTY LINES. THIS MAP IS TO BE USED AS A GRAPHICAL REPRESENTATION OF THE NCDOT'S INTENT TO ACQUIRE PROPERTY FOR RIGHT OF WAY PURPOSES, AND IN NO WAY REPRESENTS AN ACTUAL BOUNDARY SURVEY OF THIS PROPERTY.

NORTH CAROLINA DEPARTMENT OF TRANSPORTATION	
RIGHT OF WAY BRANCH	
NANCY W.SIPE	08-1-2023
PARCEL * 049	S:\CADD\U4758\DDRAFT\U4758_dee
DB 7849 PG 232	UNKNOWN SCALE

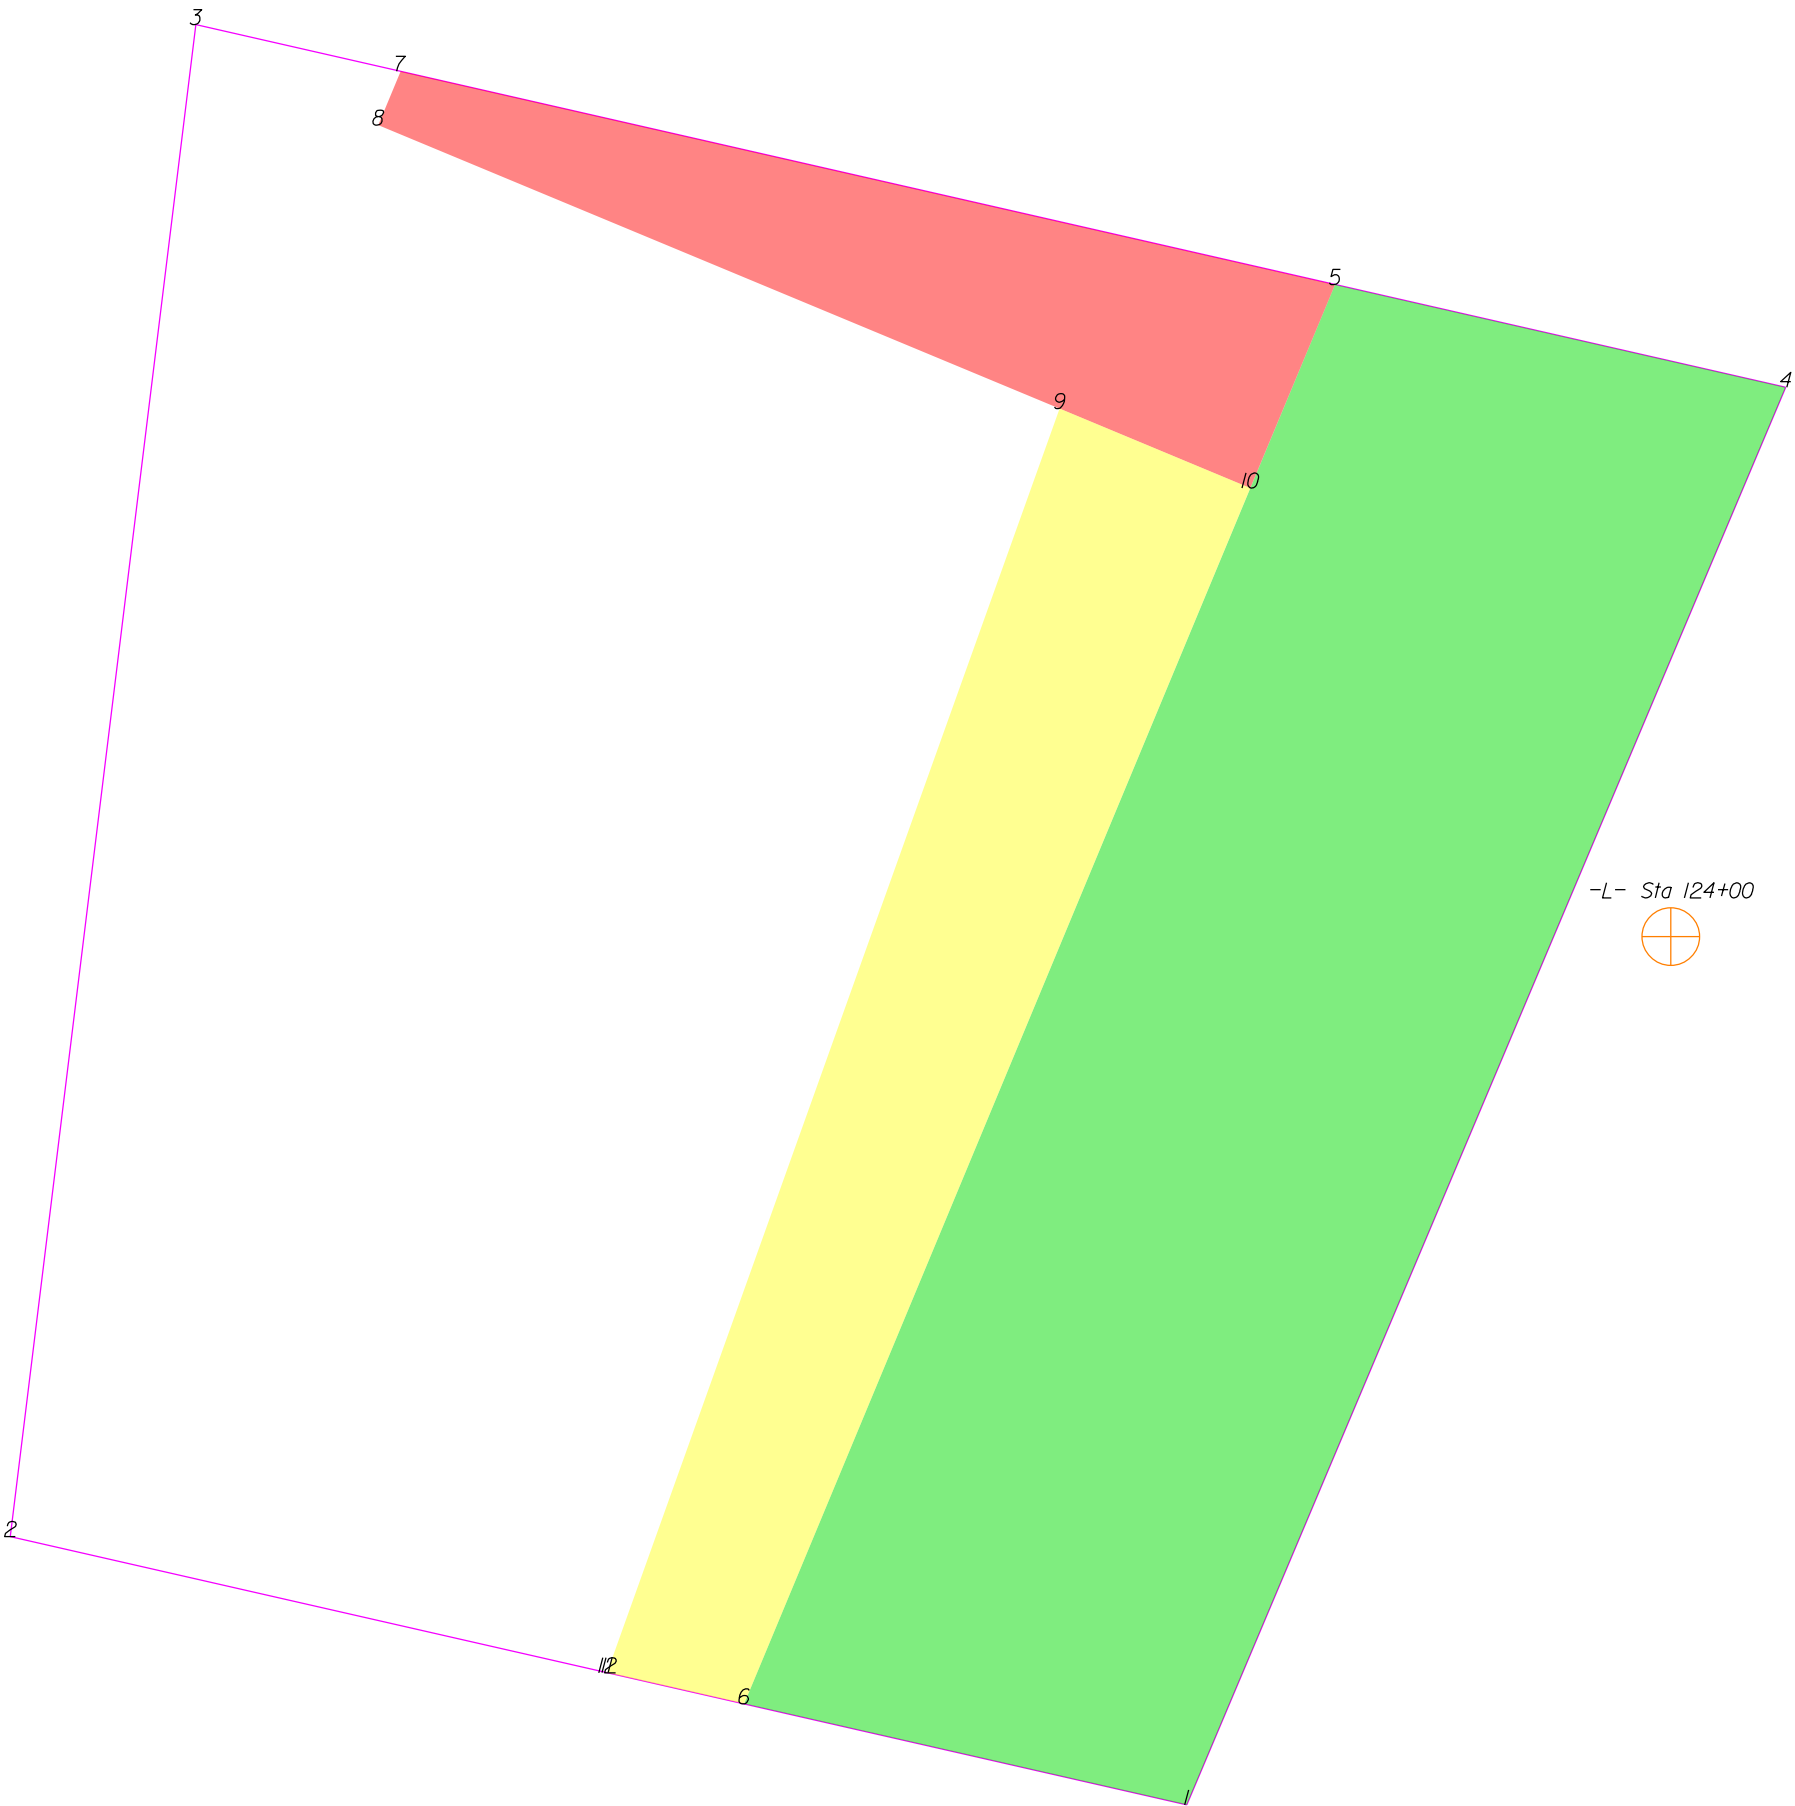

THIS MAP IS NOT A CERTIFIED SURVEY AND HAS NOT BEEN REVIEWED BY A LOCAL GOVERNMENT AGENCY FOR COMPLIANCE WITH ANY APPLICABLE LAND DEVELOPMENT REGULATIONS. THE PROPERTY SHOWN ON THIS MAP WAS LOCATED FOR THE NORTH CAROLINA DEPARTMENT OF TRANSPORTATION FOR HIGHWAY DESIGN PURPOSES. SOME ERROR MAY EXIST BETWEEN THE GRAPHICAL AND ACTUAL GROUND LOCATIONS OF PROPERTY LINES. THIS MAP IS TO BE USED AS A GRAPHICAL REPRESENTATION OF THE NCDOT'S INTENT TO ACQUIRE PROPERTY FOR RIGHT OF WAY PURPOSES, AND IN NO WAY REPRESENTS AN ACTUAL BOUNDARY SURVEY OF THIS PROPERTY.

NORTH CAROLINA DEPARTMENT OF TRANSPORTATION	
RIGHT OF WAY BRANCH	
NANCY W. SIPE	09-20-2022
PARCEL * 049	S:\CADD\U4758\DDRAFT\U4758_dee
DB 7849 PG 232	UNKNOWN SCALE

	SQR FT	ACRES	SQR M	HECTARES
ROW Left	6802.580	0.156	631.983	0.063
FROM - TO	DISTANCE (FT/M)	BEARING	RADIUS (FT/M)	CURVE LENGTH (FT/M)
-L- Sta 124+00 - 5	72.612	22.132	N 27°15'1.2" W	
5 - 6	152.200	46.391	S 22°35'51.4" W	
6 - 1	44.936	13.697	S 77°8'53.2" E	
1 - 4	152.342	46.434	N 22°54'14.4" E	
4 - 5	45.763	13.949	N 77°8'53.2" W	


	SQR FT	ACRES	SQR M	HECTARES
PUE Left	1289.557	0.030	119.804	0.012
FROM - TO	DISTANCE (FT/M)	BEARING	RADIUS (FT/M)	CURVE LENGTH (FT/M)
-L- Sta 124+00 - 5	72.612	22.132	N 27°15'1.2" W	
5 - 7	94.869	28.916	N 77°8'53.2" W	
7 - 8	5.763	1.756	S 22°35'51.4" W	
8 - 9	73.068	22.271	S 67°24'8.6" E	
9 - 10	20.432	6.228	S 67°24'8.6" E	
10 - 5	21.822	6.651	N 22°35'51.4" E	

	SQR FT	ACRES	SQR M	HECTARES
TCE Left	2250.480	0.052	209.077	0.021
FROM - TO	DISTANCE (FT/M)	BEARING	RADIUS (FT/M)	CURVE LENGTH (FT/M)
-L- Sta 124+00 - 11	128.056	39.032	S 55°19'8.0" W	
11 - 12	0.043	0.013	S 77°8'53.2" E	
12 - 6	13.879	4.230	S 77°8'53.2" E	
6 - 10	130.378	39.739	N 22°35'51.4" E	
10 - 9	20.432	6.228	N 67°24'8.6" W	
9 - 11	132.904	40.509	S 19°42'11.3" W	

TYPE	COUNT	SQR FEET	ACRES
Parcel	1	21065.398	0.484
ROW Left	1	6802.580	0.156
PUE Left	1	1289.557	0.030
TCE Left	1	2250.480	0.052
ROW Right	0	0.000	0.000
PDE Left	0	0.000	0.000
PDE Right	0	0.000	0.000
TDE Left	0	0.000	0.000
TDE Right	0	0.000	0.000
TCE Right	0	0.000	0.000
PUE Right	0	0.000	0.000
TSE Left	0	0.000	0.000
TSE Right	0	0.000	0.000
DUE Left	0	0.000	0.000
DUE Right	0	0.000	0.000
DTE Left	0	0.000	0.000
DTE Right	0	0.000	0.000
AUE_Left	0	0.000	0.000
AUE_Right	0	0.000	0.000
PCE Left	0	0.000	0.000
PCE Right	0	0.000	0.000
TUE Left	0	0.000	0.000
TUE Right	0	0.000	0.000
REM Left	0	0.000	0.000
REM Right	0	0.000	0.000
Other Left	0	0.000	0.000
Other Right	0	0.000	0.000
PE Left	0	0.000	0.000
PE Right	0	0.000	0.000

THIS MAP IS NOT A CERTIFIED SURVEY AND HAS NOT BEEN REVIEWED BY A LOCAL GOVERNMENT AGENCY FOR COMPLIANCE WITH ANY APPLICABLE LAND DEVELOPMENT REGULATIONS. THE PROPERTY SHOWN ON THIS MAP WAS LOCATED FOR THE NORTH CAROLINA DEPARTMENT OF TRANSPORTATION FOR HIGHWAY DESIGN PURPOSES. SOME ERROR MAY EXIST BETWEEN THE GRAPHICAL AND ACTUAL GROUND LOCATIONS OF PROPERTY LINES. THIS MAP IS TO BE USED AS A GRAPHICAL REPRESENTATION OF THE NCDOT'S INTENT TO ACQUIRE PROPERTY FOR RIGHT OF WAY PURPOSES, AND IN NO WAY REPRESENTS AN ACTUAL BOUNDARY SURVEY OF THIS PROPERTY.

NORTH CAROLINA DEPARTMENT OF TRANSPORTATION	
RIGHT OF WAY BRANCH	
NANCY W. SIPE	09-20-2022
PARCEL * 049	S:\CADD\U4758\DDRAFT\U4758_dee
DB 7849 PG 232	UNKNOWN SCALE

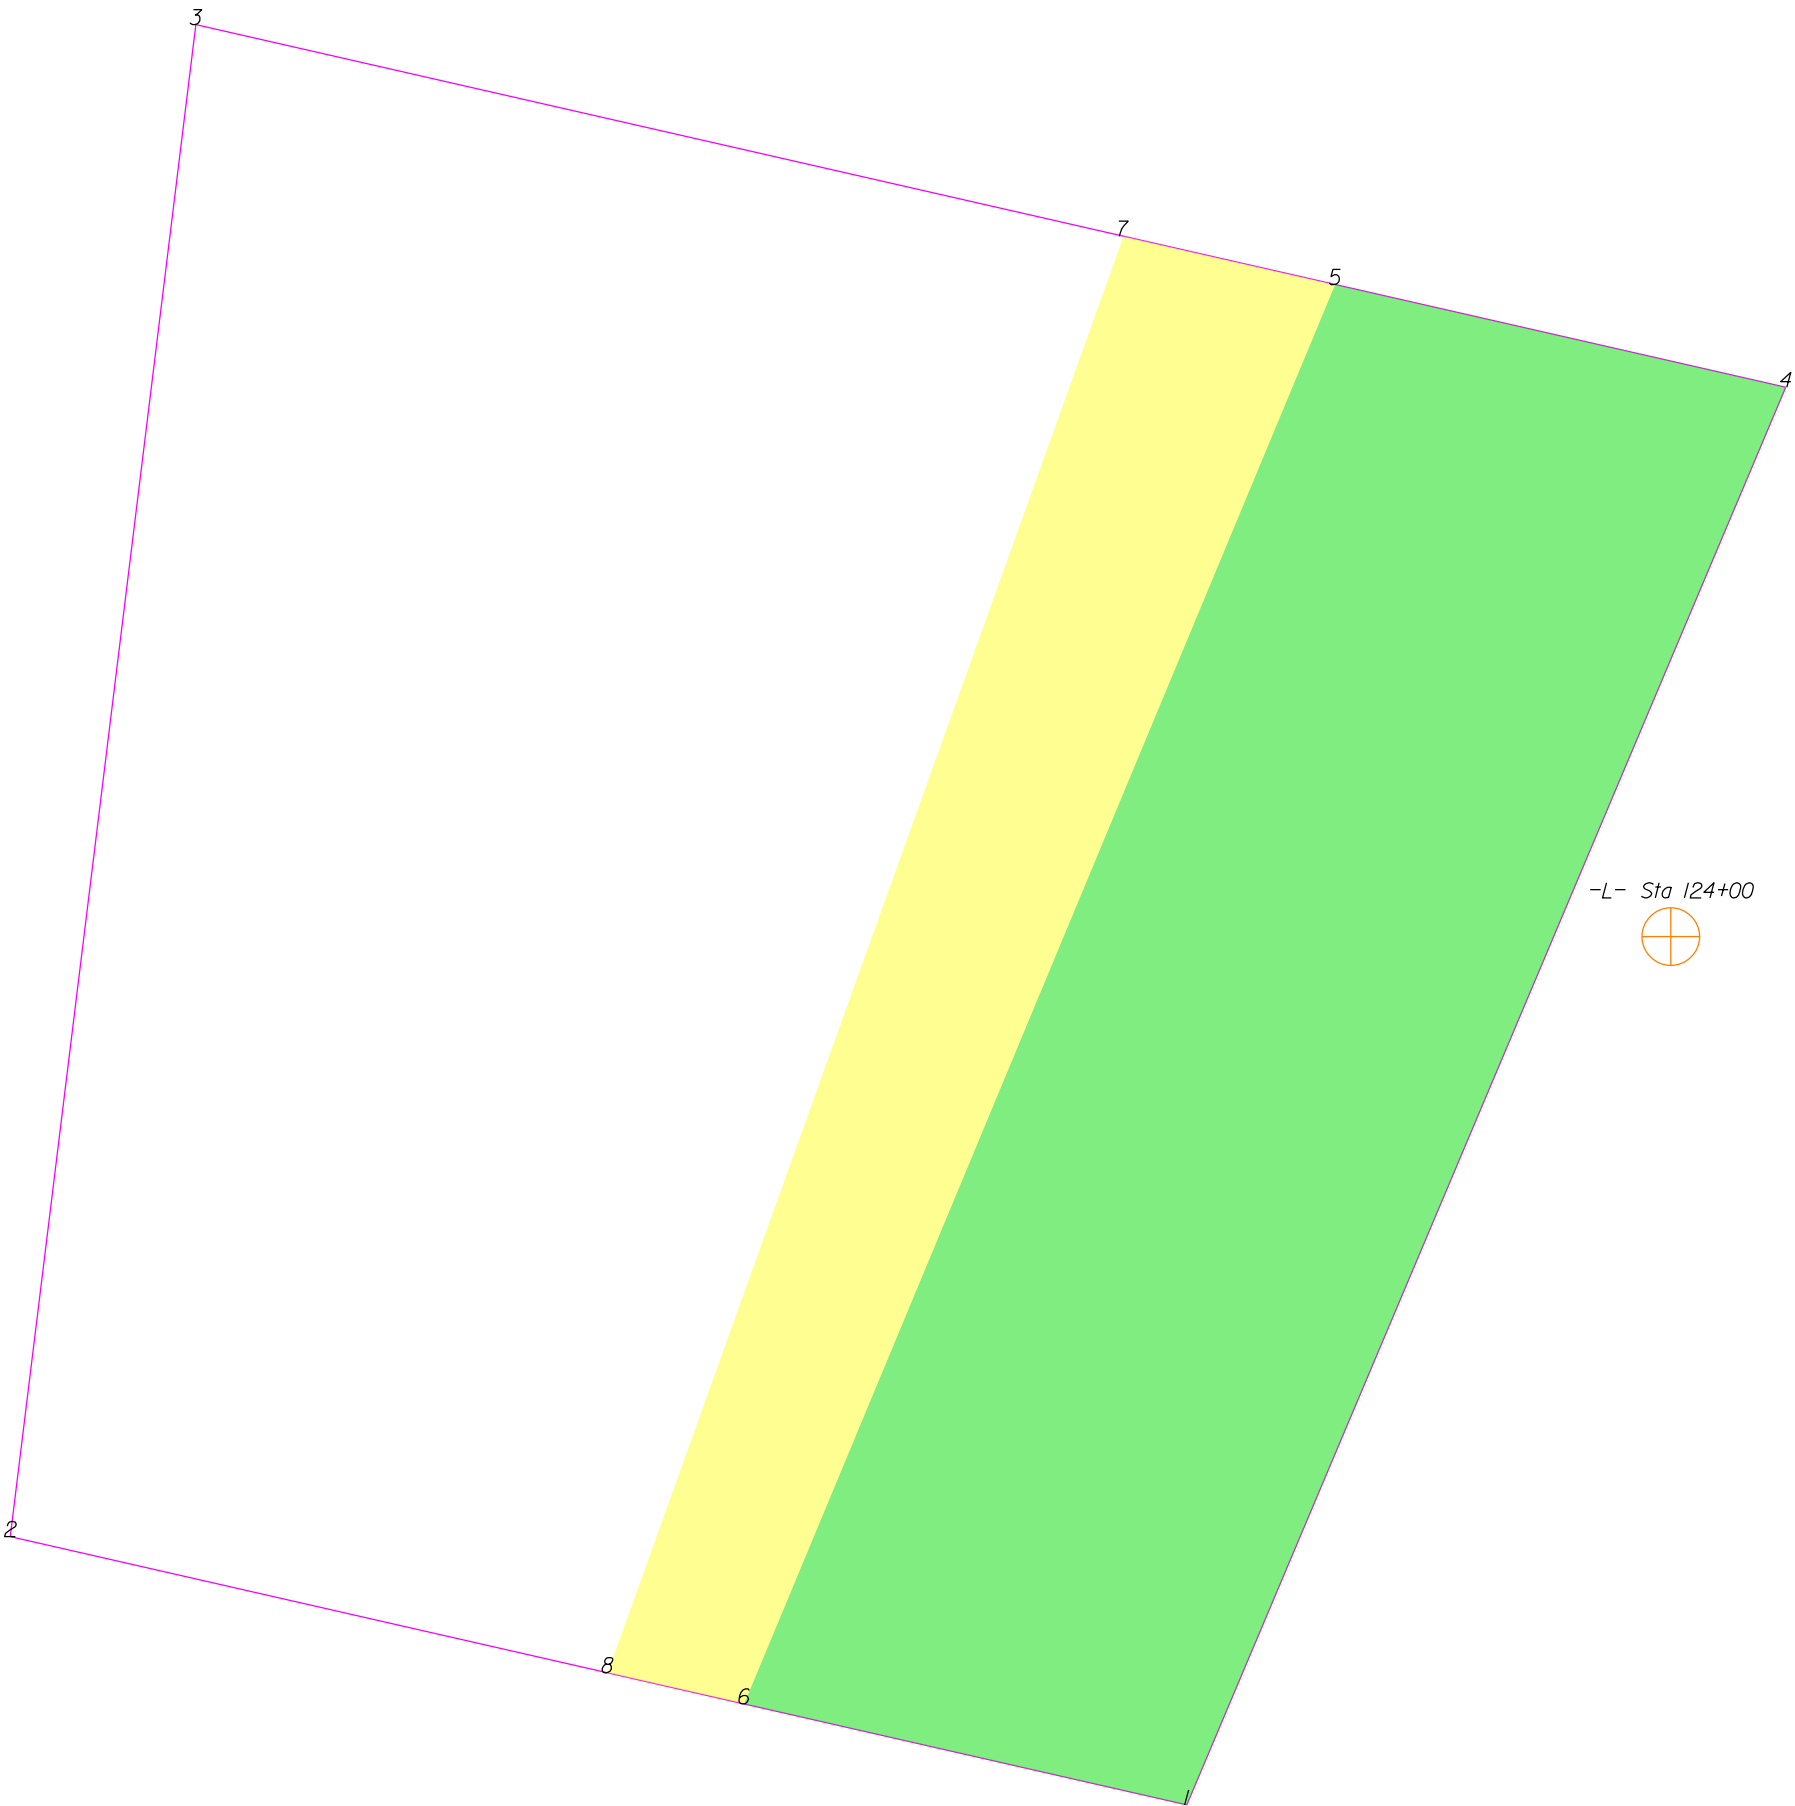

THIS MAP IS NOT A CERTIFIED SURVEY AND HAS NOT BEEN REVIEWED BY A LOCAL GOVERNMENT AGENCY FOR COMPLIANCE WITH ANY APPLICABLE LAND DEVELOPMENT REGULATIONS. THE PROPERTY SHOWN ON THIS MAP WAS LOCATED FOR THE NORTH CAROLINA DEPARTMENT OF TRANSPORTATION FOR HIGHWAY DESIGN PURPOSES. SOME ERROR MAY EXIST BETWEEN THE GRAPHICAL AND ACTUAL GROUND LOCATIONS OF PROPERTY LINES. THIS MAP IS TO BE USED AS A GRAPHICAL REPRESENTATION OF THE NCDOT'S INTENT TO ACQUIRE PROPERTY FOR RIGHT OF WAY PURPOSES, AND IN NO WAY REPRESENTS AN ACTUAL BOUNDARY SURVEY OF THIS PROPERTY.

NORTH CAROLINA DEPARTMENT OF TRANSPORTATION	
RIGHT OF WAY BRANCH	
JOSEPH M.SIPE	12-8-2021
PARCEL * 049	S:\CADD\U4758\DDRAFT\U4758_dee
DB 7849 PG 232	UNKNOWN SCALE


	SQR FT	ACRES	SQR M	HECTARES
ROW Left	6802.580	0.156	631.983	0.063
FROM - TO	DISTANCE (FT/M)		RADIUS (FT/M)	
-L- Sta 124+00 - 5	72.612	22.132	N 27°15'1.2" W	
5 - 6	152.200	46.391	S 22°35'51.4" W	
6 - 1	44.936	13.697	S 77°8'53.2" E	
1 - 4	152.342	46.434	N 22°54'14.4" E	
4 - 5	45.763	13.949	N 77°8'53.2" W	

	SQR FT	ACRES	SQR M	HECTARES
TCE Left	2651.372	0.061	246.321	0.025
FROM - TO	DISTANCE (FT/M)		RADIUS (FT/M)	
-L- Sta 124+00 - 5	72.612	22.132	N 27°15'1.2" W	
5 - 7	21.472	6.545	N 77°8'53.2" W	
7 - 8	151.100	46.055	S 19°45'31.5" W	
8 - 6	13.879	4.230	S 77°8'53.2" E	
6 - 5	152.200	46.391	N 22°35'51.4" E	

TYPE	COUNT	SQR FEET	ACRES
Parcel	1	21065.398	0.484
ROW Left	1	6802.580	0.156
TCE Left	1	2651.372	0.061
ROW Right	0	0.000	0.000
PDE Left	0	0.000	0.000
PDE Right	0	0.000	0.000
TDE Left	0	0.000	0.000
TDE Right	0	0.000	0.000
TCE Right	0	0.000	0.000
PUE Left	0	0.000	0.000
PUE Right	0	0.000	0.000
TSE Left	0	0.000	0.000
TSE Right	0	0.000	0.000
DUE Left	0	0.000	0.000
DUE Right	0	0.000	0.000
DTE Left	0	0.000	0.000
DTE Right	0	0.000	0.000
AUE_Left	0	0.000	0.000
AUE_Right	0	0.000	0.000
PCE Left	0	0.000	0.000
PCE Right	0	0.000	0.000
TUE Left	0	0.000	0.000
TUE Right	0	0.000	0.000
REM Left	0	0.000	0.000
REM Right	0	0.000	0.000
Other Left	0	0.000	0.000
Other Right	0	0.000	0.000
PE Left	0	0.000	0.000
PE Right	0	0.000	0.000

THIS MAP IS NOT A CERTIFIED SURVEY AND HAS NOT BEEN REVIEWED BY A LOCAL GOVERNMENT AGENCY FOR COMPLIANCE WITH ANY APPLICABLE LAND DEVELOPMENT REGULATIONS. THE PROPERTY SHOWN ON THIS MAP WAS LOCATED FOR THE NORTH CAROLINA DEPARTMENT OF TRANSPORTATION FOR HIGHWAY DESIGN PURPOSES. SOME ERROR MAY EXIST BETWEEN THE GRAPHICAL AND ACTUAL GROUND LOCATIONS OF PROPERTY LINES. THIS MAP IS TO BE USED AS A GRAPHICAL REPRESENTATION OF THE NCDOT'S INTENT TO ACQUIRE PROPERTY FOR RIGHT OF WAY PURPOSES, AND IN NO WAY REPRESENTS AN ACTUAL BOUNDARY SURVEY OF THIS PROPERTY.

NORTH CAROLINA DEPARTMENT OF TRANSPORTATION	
RIGHT OF WAY BRANCH	
JOSEPH M.SIPE	12-8-2021
PARCEL * 049	S:\CADD\U4758\DDRAFT\U4758_dee
DB 7849 PG 232	UNKNOWN SCALE

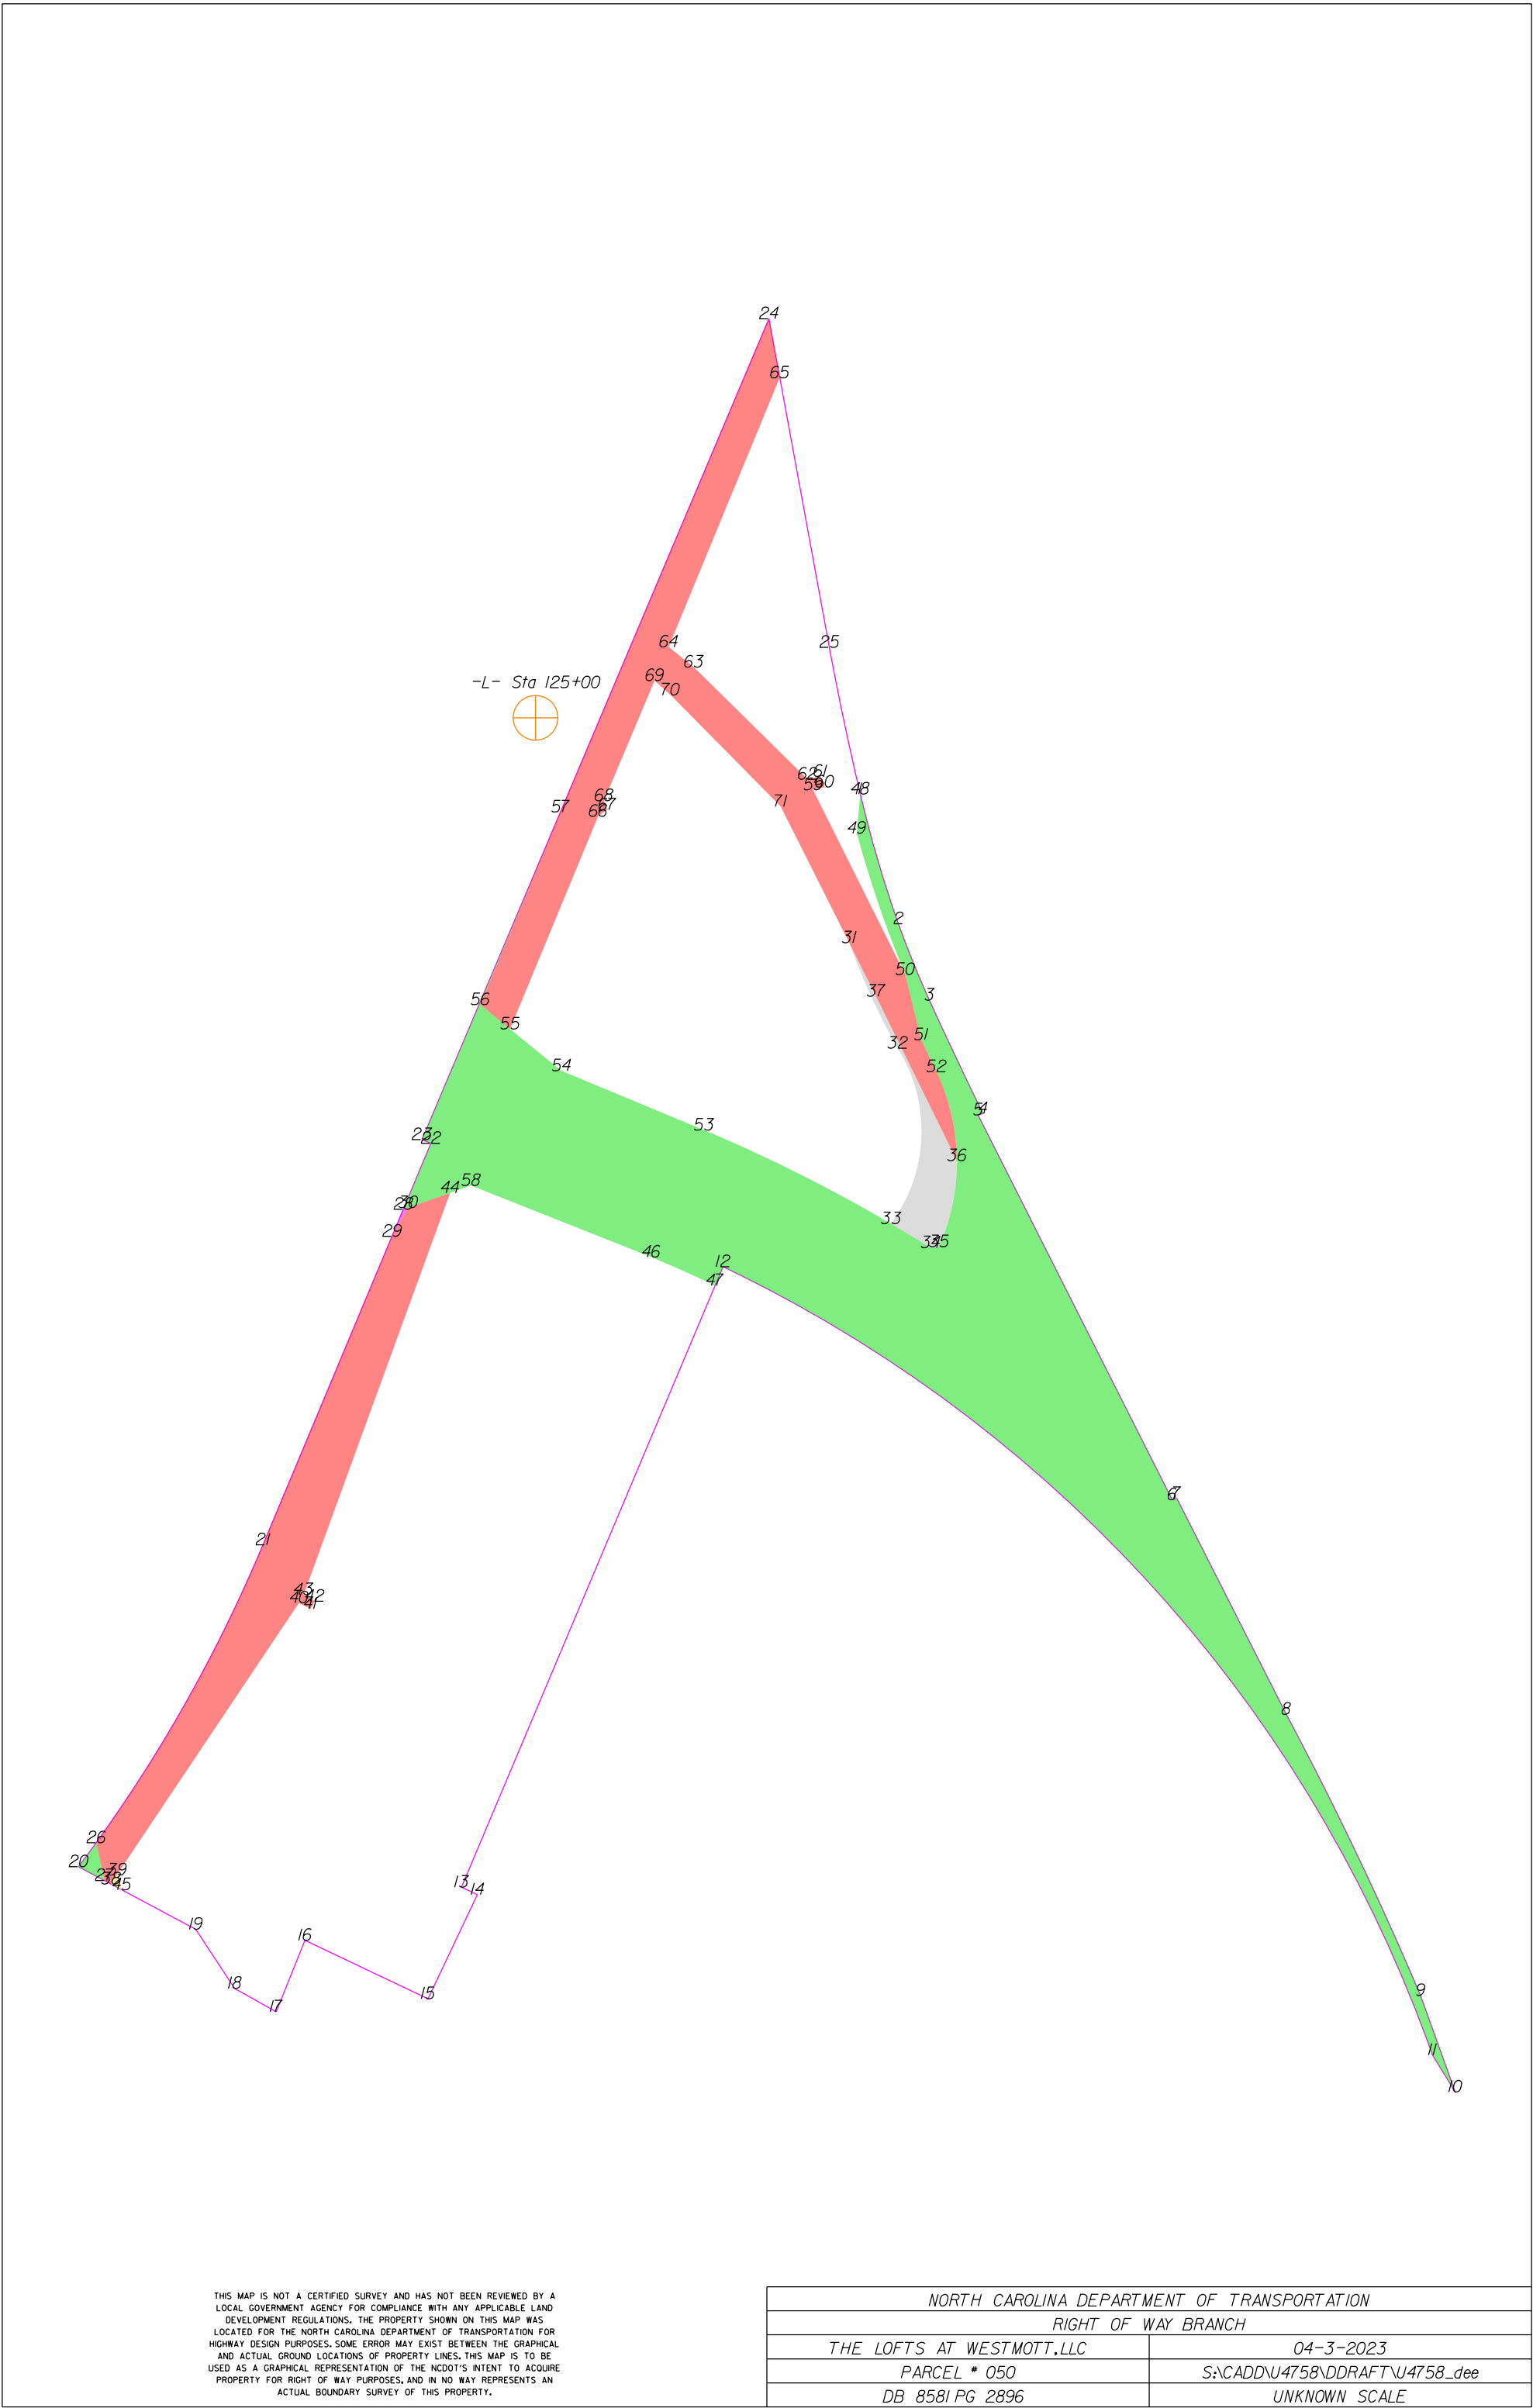

THIS MAP IS NOT A CERTIFIED SURVEY AND HAS NOT BEEN REVIEWED BY A LOCAL GOVERNMENT AGENCY FOR COMPLIANCE WITH ANY APPLICABLE LAND DEVELOPMENT REGULATIONS. THE PROPERTY SHOWN ON THIS MAP WAS LOCATED FOR THE NORTH CAROLINA DEPARTMENT OF TRANSPORTATION FOR HIGHWAY DESIGN PURPOSES. SOME ERROR MAY EXIST BETWEEN THE GRAPHICAL AND ACTUAL GROUND LOCATIONS OF PROPERTY LINES. THIS MAP IS TO BE USED AS A GRAPHICAL REPRESENTATION OF THE NCDOT'S INTENT TO ACQUIRE PROPERTY FOR RIGHT OF WAY PURPOSES, AND IN NO WAY REPRESENTS AN ACTUAL BOUNDARY SURVEY OF THIS PROPERTY.

NORTH CAROLINA DEPARTMENT OF TRANSPORTATION	
RIGHT OF WAY BRANCH	
THE LOFTS AT WESTMOTT, LLC	04-3-2023
PARCEL * 050	S:\CADD\U4758\DDRAFT\U4758_dee
DB 8581 PG 2896	UNKNOWN SCALE

	SQR FT	ACRES	SQR M	HECTARES
ROW Right	300.940	0.007	27.958	0.003
FROM - TO	DISTANCE (FT/M)	BEARING	RADIUS (FT/M)	CURVE LENGTH (FT/M)
-L- Sta 125+00 - 26	1010.126	307.887	S 21°19'42.3" W	
26 - 20	24.913	7.594	S 36°17'47.2" W	1259.250 383.820 24.913 7.594
20 - 27	24.491	7.465	S 61°53'24.1" E	
27 - 26	32.353	9.861	N 12°13'54.4" W	

	SQR FT	ACRES	SQR M	HECTARES
PDE Right	38.044	0.001	3.534	0.000
FROM - TO	DISTANCE (FT/M)	BEARING	RADIUS (FT/M)	CURVE LENGTH (FT/M)
-L- Sta 125+00 - 28	425.685	129.749	S 15°3'10.1" W	
28 - 29	24.533	7.478	S 22°42'31.9" W	
29 - 30	27.507	8.384	N 29°10'57.9" E	
30 - 28	4.178	1.273	S 70°38'25.6" W	

	SQR FT	ACRES	SQR M	HECTARES
TDE Right	3929.906	0.090	365.102	0.037
FROM - TO	DISTANCE (FT/M)	BEARING	RADIUS (FT/M)	CURVE LENGTH (FT/M)
-L- Sta 125+00 - 31	322.801	98.390	S 54°20'11.2" E	
31 - 32	97.016	29.570	S 24°38'49.3" E	610.000 185.928 97.118 29.602
32 - 33	146.892	44.773	S 2°7'48.4" W	130.000 39.624 156.102 47.580
33 - 34	38.613	11.769	S 58°33'55.2" E	1260.000 384.049 38.615 11.770
34 - 35	7.170	2.186	N 83°10'15.3" E	
35 - 36	73.502	22.403	N 11°46'59.6" E	175.000 53.340 74.053 22.571
36 - 37	153.298	46.725	N 26°10'37.8" W	
37 - 31	50.042	15.253	N 26°39'5.2" W	

	SQR FT	ACRES	SQR M	HECTARES
PUE Right	23025.376	0.529	2139.136	0.214
FROM - TO	DISTANCE (FT/M)	BEARING	RADIUS (FT/M)	CURVE LENGTH (FT/M)
-L- Sta 125+00 - 21	728.324	221.994	S 18°14'34.4" W	
21 - 26	285.562	87.039	S 29°13'8.9" W	1259.250 383.820 286.177 87.227
26 - 27	32.353	9.861	S 12°13'54.4" E	
27 - 38	6.116	1.864	S 61°53'24.1" E	
38 - 39	8.981	2.737	N 33°47'16.6" E	
39 - 40	273.933	83.495	N 33°47'16.6" E	
40 - 41	10.909	3.325	S 62°20'46.8" E	
41 - 42	7.267	2.215	N 28°27'29.7" E	
42 - 43	10.800	3.292	N 59°11'12.7" W	
43 - 44	357.729	109.036	N 20°1'22.1" E	
44 - 30	37.240	11.351	S 70°38'25.6" W	
30 - 29	27.507	8.384	S 29°10'57.9" W	
29 - 21	279.689	85.249	S 22°42'31.9" W	

	SQR FT	ACRES	SQR M	HECTARES
TCE Right	45.867	0.001	4.261	0.000
FROM - TO	DISTANCE (FT/M)	BEARING	RADIUS (FT/M)	CURVE LENGTH (FT/M)
-L- Sta 125+00 - 38	1038.084	316.409	S 20°0'21.4" W	
38 - 45	10.265	3.129	S 61°53'24.1" E	
45 - 39	12.953	3.948	N 18°15'46.8" W	
39 - 38	8.981	2.737	S 33°47'16.6" W	

	SQR FT	ACRES	SQR M	HECTARES
ROW Right	99667.623	2.288	9259.462	0.926
FROM - TO	DISTANCE (FT/M)	BEARING	RADIUS (FT/M)	CURVE LENGTH (FT/M)
-L- Sta 125+00 - 46	461.334	140.615	S 12°5'40.7" E	
46 - 47	58.478	17.824	S 65°56'20.8" E	1145.000 348.997 58.485 17.826
47 - 12	17.151	5.228	N 22°50'26.9" E	
12 - 11	887.070	270.379	S 41°58'48.1" E	1160.000 353.569 910.244 277.443
11 - 10	36.250	11.049	S 31°36'9.1" E	
10 - 9	85.685	26.117	N 19°42'55.2" W	
9 - 8	260.636	79.442	N 25°32'39.2" W	3000.000 914.402 260.718 79.467
8 - 7	202.440	61.704	N 26°51'36.1" W	
7 - 6	4.100	1.250	S 75°35'57.7" W	
6 - 5	360.463	109.869	N 26°45'33.7" W	
5 - 4	4.314	1.315	N 75°36'30.5" E	
4 - 3	104.988	32.000	N 25°17'38.8" W	3680.000 1121.666 104.991 32.001
3 - 2	68.915	21.005	N 22°1'24.7" W	805.000 245.364 68.936 21.012
2 - 1	113.074	34.465	N 16°25'25.3" W	1030.000 313.945 113.131 34.482
1 - 48	0.025	0.008	N 13°16'36.7" W	2530.000 771.146 0.025 0.008
48 - 49	32.967	10.048	S 5°4'28.7" W	
49 - 50	124.844	38.053	S 18°55'8.2" E	1015.000 309.373 124.923 38.077
50 - 51	56.210	17.133	S 13°45'16.9" E	
51 - 52	29.609	9.025	S 25°33'8.4" E	
52 - 35	146.415	44.627	S 0°49'23.7" E	175.000 53.340 151.061 46.044
35 - 34	7.170	2.186	S 83°10'15.3" W	
34 - 53	213.388	65.041	N 62°32'41.6" W	1260.000 384.049 213.644 65.119
53 - 54	129.126	39.358	N 67°24'8.6" W	
54 - 55	55.395	16.884	N 50°48'36.0" W	
55 - 56	32.203	9.815	N 50°48'36.0" W	
56 - 57	174.560	53.206	N 22°35'51.4" E	
57 - 23	297.527	90.686	S 22°54'14.4" W	
23 - 22	8.100	2.469	S 67°26'14.1" E	
22 - 28	59.738	18.208	S 22°42'31.9" W	

THIS MAP IS NOT A CERTIFIED SURVEY AND HAS NOT BEEN REVIEWED BY A LOCAL GOVERNMENT AGENCY FOR COMPLIANCE WITH ANY APPLICABLE LAND DEVELOPMENT REGULATIONS. THE PROPERTY SHOWN ON THIS MAP WAS LOCATED FOR THE NORTH CAROLINA DEPARTMENT OF TRANSPORTATION FOR HIGHWAY DESIGN PURPOSES. SOME ERROR MAY EXIST BETWEEN THE GRAPHICAL AND ACTUAL GROUND LOCATIONS OF PROPERTY LINES. THIS MAP IS TO BE USED AS A GRAPHICAL REPRESENTATION OF THE NCDOT'S INTENT TO ACQUIRE PROPERTY FOR RIGHT OF WAY PURPOSES, AND IN NO WAY REPRESENTS AN ACTUAL BOUNDARY SURVEY OF THIS PROPERTY.

NORTH CAROLINA DEPARTMENT OF TRANSPORTATION	
RIGHT OF WAY BRANCH	
THE LOFTS AT WESTMOTT,LLC	04-3-2023
PARCEL * 050	S:\CADD\U4758\DDRAFT\U4758_dee
DB 8581 PG 2896	UNKNOWN SCALE


28 - 30	4.178	1.273	N 70°38'25.6" E				
30 - 44	37.240	11.351	N 70°38'25.6" E				
44 - 58	18.533	5.649	N 70°38'25.6" E				
58 - 46	162.122	49.415	S 68°19'16.3" E				

	SQR FT	ACRES		SQR M		HECTARES	
PUE Right	30881.812	0.709		2869.026		0.287	
FROM - TO	DISTANCE (FT/M)		BEARING	RADIUS (FT/M)		CURVE LENGTH (FT/M)	
-L- Sta 125+00 - 36	511.284	155.840	S 43°33'37.5" E				
36 - 52	76.389	23.283	N 12°56'45.2" W	175.000	53.340	77.009	23.472
52 - 51	29.609	9.025	N 25°33'8.4" W				
51 - 50	56.210	17.133	N 13°45'16.9" W				
50 - 59	172.683	52.634	N 26°28'54.2" W				
59 - 60	10.000	3.048	N 77°4'30.3" E				
60 - 61	9.646	2.940	N 21°36'24.1" W				
61 - 62	11.000	3.353	S 77°36'14.2" W				
62 - 63	133.495	40.689	N 45°25'25.3" W				
63 - 64	27.060	8.248	N 51°18'41.6" W				
64 - 65	243.501	74.219	N 22°25'55.2" E				
65 - 24	50.266	15.321	N 10°26'8.1" W				
24 - 57	447.891	136.517	S 22°54'14.4" W				
57 - 56	174.560	53.206	S 22°35'51.4" W				
56 - 55	32.203	9.815	S 50°48'36.0" E				
55 - 66	192.500	58.674	N 22°29'23.6" E				
66 - 67	9.434	2.875	N 54°36'10.8" E				
67 - 68	8.139	2.481	N 19°54'46.2" W				
68 - 69	109.001	33.224	N 22°51'37.6" E				
69 - 70	18.028	5.495	S 47°57'44.4" E				
70 - 71	131.097	39.959	S 44°37'19.2" E				
71 - 31	127.480	38.856	S 26°39'5.2" E				
31 - 37	50.042	15.253	S 26°39'5.2" E				
37 - 36	153.298	46.725	S 26°10'37.8" E				

TYPE	COUNT	SQR FEET	ACRES
Parcel	1	421477.691	9.676
ROW Right	2	99968.563	2.295
PDE Right	1	38.044	0.001
TDE Right	1	3929.906	0.090
PUE Right	2	53907.188	1.238
TCE Right	1	45.867	0.001
ROW Left	0	0.000	0.000
PDE Left	0	0.000	0.000
TDE Left	0	0.000	0.000
TCE Left	0	0.000	0.000
PUE Left	0	0.000	0.000
TSE Left	0	0.000	0.000
TSE Right	0	0.000	0.000
DUE Left	0	0.000	0.000
DUE Right	0	0.000	0.000
DTE Left	0	0.000	0.000
DTE Right	0	0.000	0.000
AUE_Left	0	0.000	0.000
AUE_Right	0	0.000	0.000
PCE Left	0	0.000	0.000
PCE Right	0	0.000	0.000
TUE Left	0	0.000	0.000
TUE Right	0	0.000	0.000
REM Left	0	0.000	0.000
REM Right	0	0.000	0.000
Other Left	0	0.000	0.000
Other Right	0	0.000	0.000
PE Left	0	0.000	0.000
PE Right	0	0.000	0.000

THIS MAP IS NOT A CERTIFIED SURVEY AND HAS NOT BEEN REVIEWED BY A LOCAL GOVERNMENT AGENCY FOR COMPLIANCE WITH ANY APPLICABLE LAND DEVELOPMENT REGULATIONS. THE PROPERTY SHOWN ON THIS MAP WAS LOCATED FOR THE NORTH CAROLINA DEPARTMENT OF TRANSPORTATION FOR HIGHWAY DESIGN PURPOSES. SOME ERROR MAY EXIST BETWEEN THE GRAPHICAL AND ACTUAL GROUND LOCATIONS OF PROPERTY LINES. THIS MAP IS TO BE USED AS A GRAPHICAL REPRESENTATION OF THE NCDOT'S INTENT TO ACQUIRE PROPERTY FOR RIGHT OF WAY PURPOSES, AND IN NO WAY REPRESENTS AN ACTUAL BOUNDARY SURVEY OF THIS PROPERTY.

NORTH CAROLINA DEPARTMENT OF TRANSPORTATION	
RIGHT OF WAY BRANCH	
THE LOFTS AT WESTMOTT,LLC	04-3-2023
PARCEL * 050	S:\CADD\U4758\DDRAFT\U4758_dee
DB 8581 PG 2896	UNKNOWN SCALE

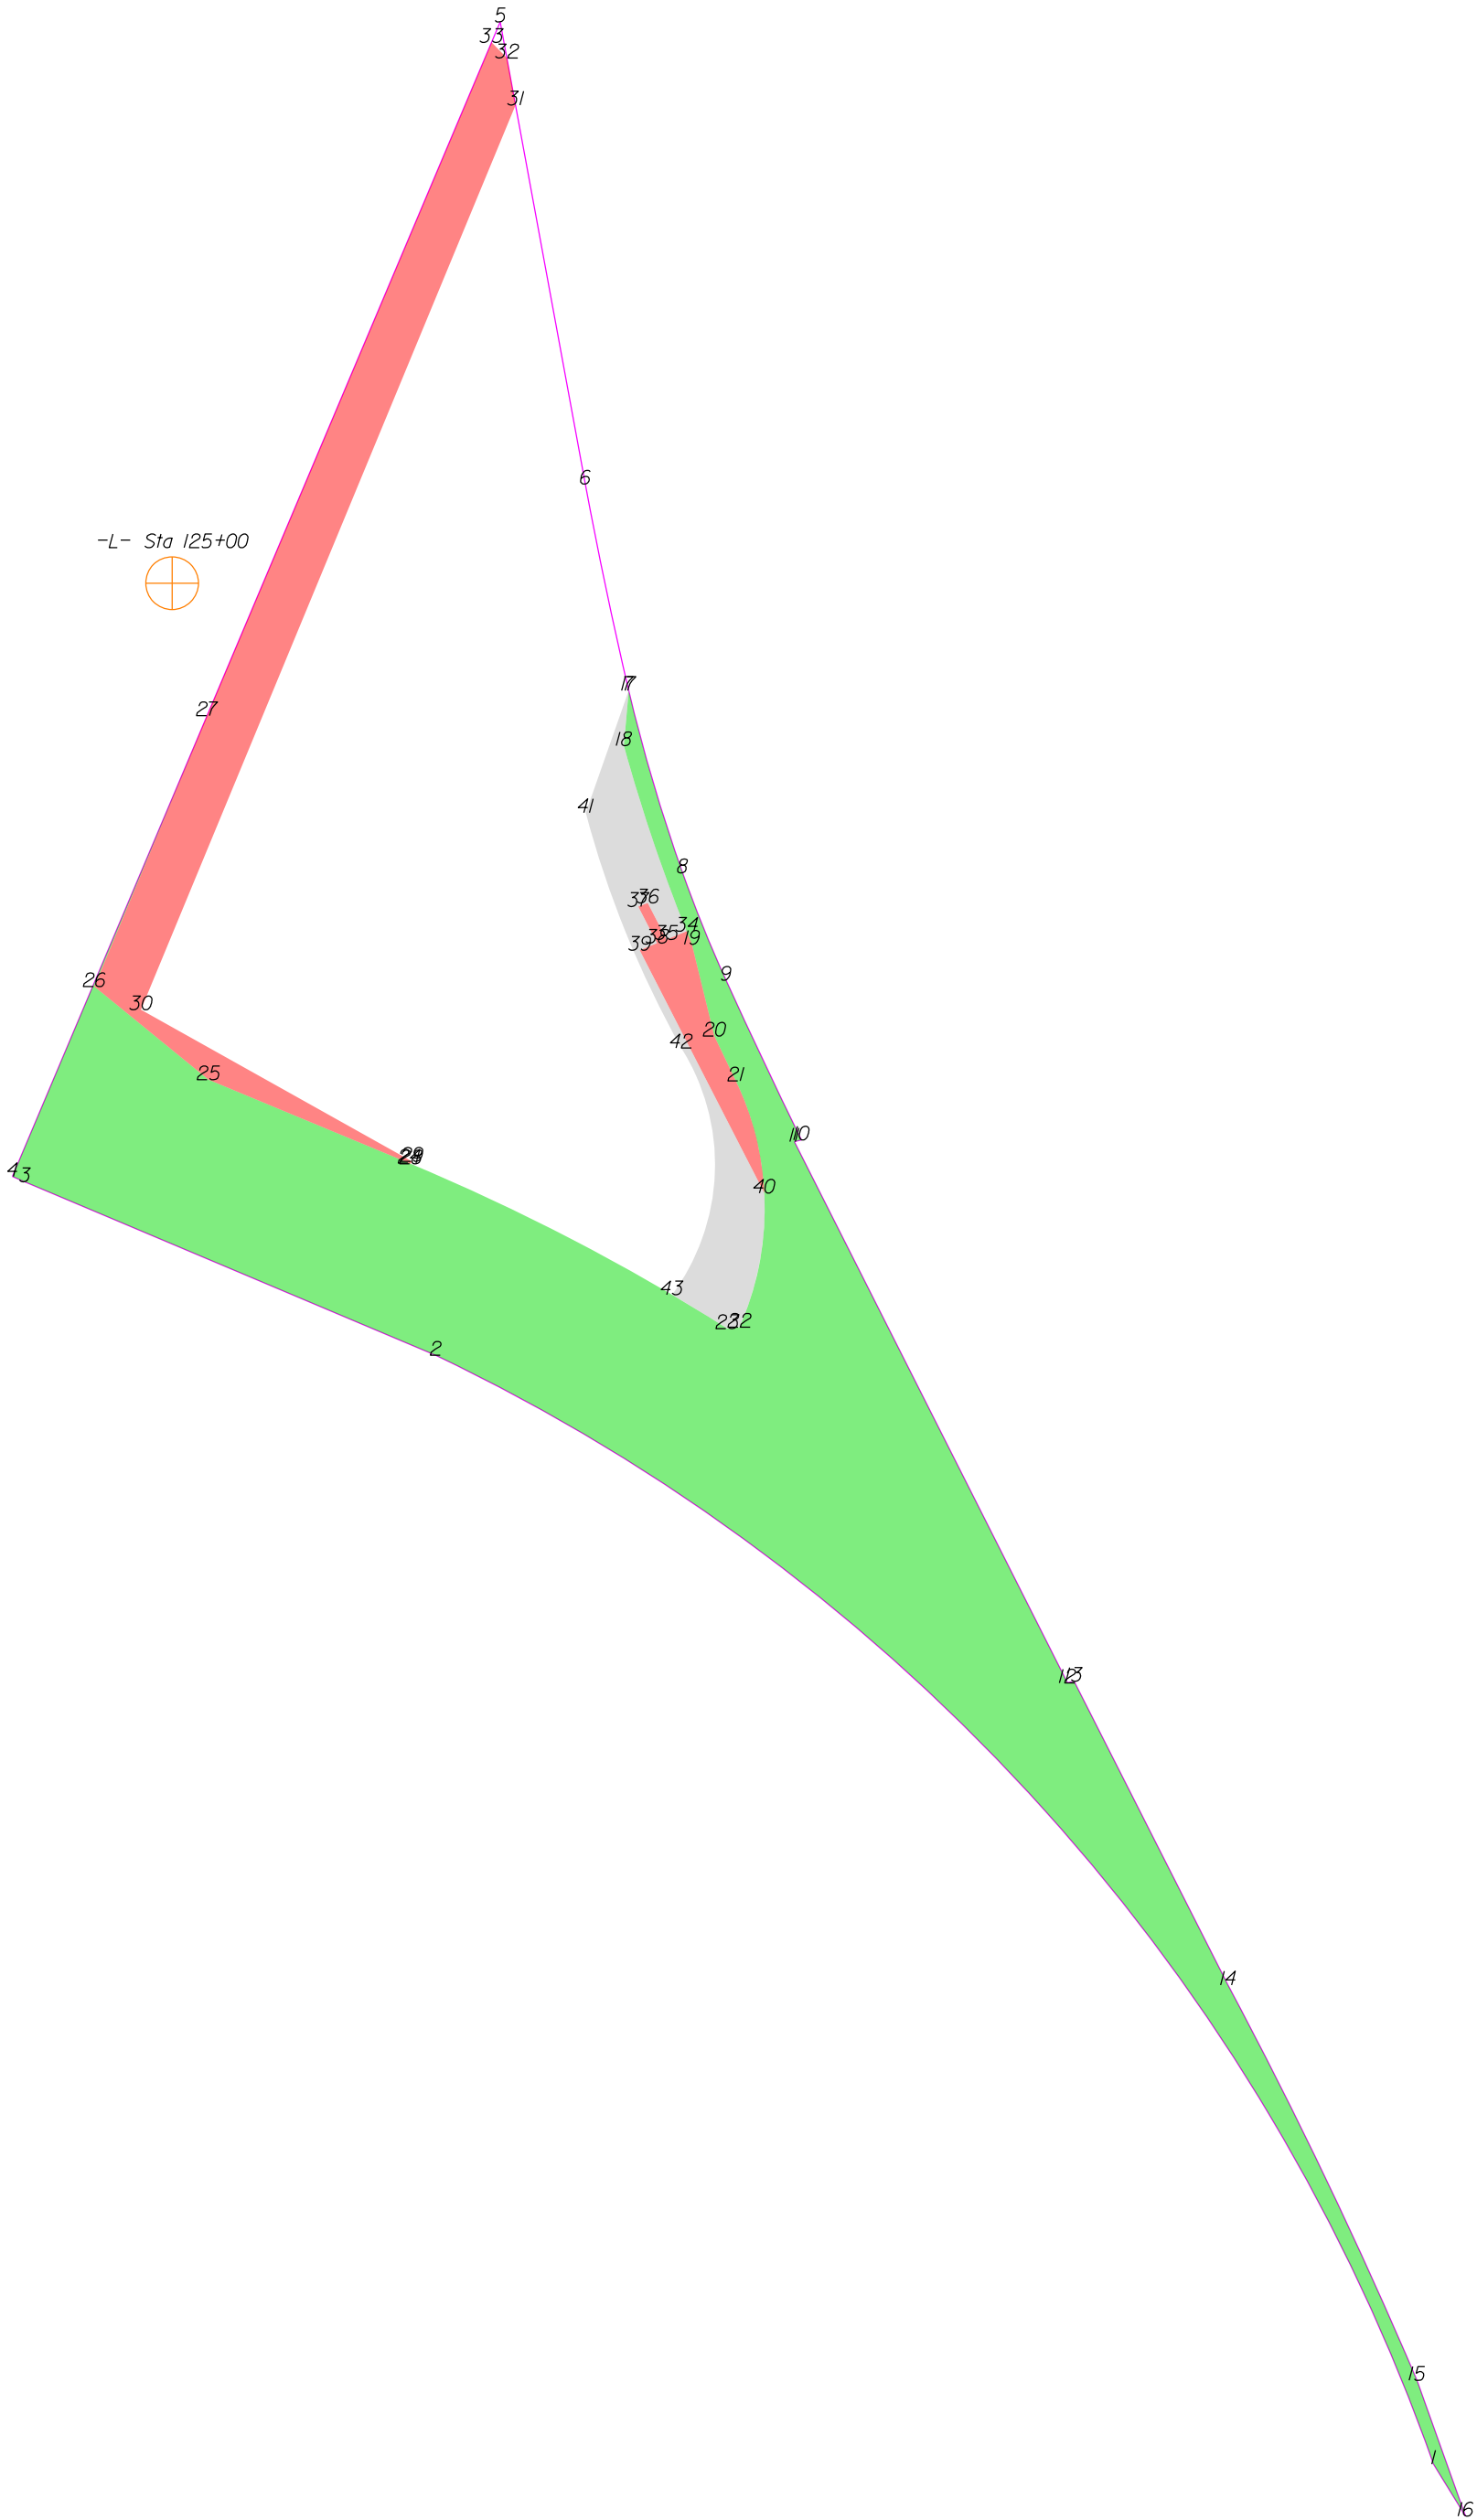

THIS MAP IS NOT A CERTIFIED SURVEY AND HAS NOT BEEN REVIEWED BY A LOCAL GOVERNMENT AGENCY FOR COMPLIANCE WITH ANY APPLICABLE LAND DEVELOPMENT REGULATIONS. THE PROPERTY SHOWN ON THIS MAP WAS LOCATED FOR THE NORTH CAROLINA DEPARTMENT OF TRANSPORTATION FOR HIGHWAY DESIGN PURPOSES. SOME ERROR MAY EXIST BETWEEN THE GRAPHICAL AND ACTUAL GROUND LOCATIONS OF PROPERTY LINES. THIS MAP IS TO BE USED AS A GRAPHICAL REPRESENTATION OF THE NCDOT'S INTENT TO ACQUIRE PROPERTY FOR RIGHT OF WAY PURPOSES, AND IN NO WAY REPRESENTS AN ACTUAL BOUNDARY SURVEY OF THIS PROPERTY.

NORTH CAROLINA DEPARTMENT OF TRANSPORTATION	
RIGHT OF WAY BRANCH	
WWRC PARTNERS LLC	06-3-2024
PARCEL * 050	Z:\CADD\U4758\DDRAFT\U4758_dee
DB 8670 PG 2499	UNKNOWN SCALE

	SQR FT	ACRES	SQR M	HECTARES
ROW Right	94084.170	2.160	8740.740	0.874
FROM - TO	DISTANCE (FT/M)	BEARING	RADIUS (FT/M)	CURVE LENGTH (FT/M)
-L- Sta 125+00 - 15	1300.031	396.250	S 34°42'11.9" E	
15 - 14	260.636	79.442	N 25°32'39.2" W	3000.000
14 - 13	202.440	61.704	N 26°51'36.1" W	914.402
13 - 12	4.100	1.250	S 75°35'57.7" W	260.718
12 - 11	360.463	109.869	N 26°45'33.7" W	79.467
11 - 10	4.314	1.315	N 75°36'30.5" E	
10 - 9	104.988	32.000	N 25°17'38.8" W	
9 - 8	68.915	21.005	N 22°1'24.7" W	3680.000
8 - 7	113.074	34.465	N 16°25'25.3" W	1121.666
7 - 17	0.025	0.008	N 13°16'36.7" W	104.991
17 - 18	32.967	10.048	S 5°4'28.7" W	68.936
18 - 19	124.844	38.053	S 18°55'8.2" E	21.012
19 - 20	56.210	17.133	S 13°45'16.9" E	113.131
20 - 21	29.609	9.025	S 25°33'8.4" E	34.482
21 - 22	146.415	44.627	S 0°49'23.7" E	0.025
22 - 23	7.170	2.186	S 83°10'15.3" W	0.008
23 - 24	213.388	65.041	N 62°32'41.6" W	
24 - 25	129.126	39.358	N 67°24'8.6" W	2530.000
25 - 26	87.598	26.700	N 50°48'36.0" W	771.146
26 - 27	174.560	53.206	N 22°35'51.4" E	
27 - 4	297.527	90.686	S 22°54'14.4" W	
4 - 3	8.100	2.469	S 67°26'14.1" E	
3 - 2	265.103	80.804	S 67°6'0.1" E	
2 - 1	887.070	270.379	S 41°58'48.1" E	
1 - 16	36.250	11.049	S 31°36'9.1" E	1160.000
16 - 15	85.685	26.117	N 19°42'55.2" W	353.569
				910.244
				277.443

	SQR FT	ACRES	SQR M	HECTARES
PUE Right	19635.455	0.451	1824.201	0.182
FROM - TO	DISTANCE (FT/M)	BEARING	RADIUS (FT/M)	CURVE LENGTH (FT/M)
-L- Sta 125+00 - 24	372.573	113.561	S 22°12'46.7" E	
24 - 28	1.115	0.340	S 67°22'37.3" E	1260.000
28 - 29	1.670	0.509	N 23°41'21.5" E	384.049
29 - 30	184.604	56.268	N 60°47'7.7" W	1.115
30 - 31	582.378	177.509	N 22°29'38.7" E	0.340
31 - 32	28.441	8.669	N 10°26'8.1" W	
32 - 33	12.969	3.953	N 44°44'59.3" W	
33 - 27	434.589	132.463	S 22°54'14.4" W	
27 - 26	174.560	53.206	S 22°35'51.4" W	
26 - 25	87.598	26.700	S 50°48'36.0" E	
25 - 24	129.126	39.358	S 67°24'8.6" E	

	SQR FT	ACRES	SQR M	HECTARES
PUE Right	2823.434	0.065	262.307	0.026
FROM - TO	DISTANCE (FT/M)	BEARING	RADIUS (FT/M)	CURVE LENGTH (FT/M)
-L- Sta 125+00 - 21	447.238	136.318	S 48°33'1.5" E	
21 - 20	29.609	9.025	N 25°33'8.4" W	
20 - 19	56.210	17.133	N 13°45'16.9" W	
19 - 34	8.328	2.538	N 22°12'35.2" W	1015.000
34 - 35	12.900	3.932	S 68°1'31.0" W	309.373
35 - 36	24.406	7.439	N 27°11'19.9" W	8.328
36 - 37	6.040	1.841	S 69°22'36.7" W	2.538
37 - 38	24.549	7.482	S 27°11'19.9" E	
38 - 39	11.253	3.430	S 68°1'31.0" W	
39 - 40	162.310	49.472	S 27°11'19.9" E	
40 - 21	68.755	20.956	N 14°13'24.1" W	175.000
				53.340
				69.205
				21.094

	SQR FT	ACRES	SQR M	HECTARES
TDE Right	7786.770	0.179	723.417	0.072
FROM - TO	DISTANCE (FT/M)	BEARING	RADIUS (FT/M)	CURVE LENGTH (FT/M)
-L- Sta 125+00 - 41	281.235	85.721	S 60°58'25.1" E	
41 - 42	151.013	46.029	S 22°5'51.8" E	610.000
42 - 43	146.892	44.773	S 27°48.4" W	185.928
43 - 23	38.613	11.769	S 58°33'55.2" E	130.000
23 - 22	7.170	2.186	N 83°10'15.3" E	1260.000
22 - 40	81.112	24.723	N 10°30'20.6" E	384.049
40 - 39	162.310	49.472	N 27°11'19.9" W	38.615
39 - 38	11.253	3.430	N 68°1'31.0" E	11.770
38 - 37	24.549	7.482	N 27°11'19.9" W	
37 - 36	6.040	1.841	N 69°22'36.7" E	
36 - 35	24.406	7.439	S 27°11'19.9" E	
35 - 34	12.900	3.932	N 68°1'31.0" E	
34 - 18	116.531	35.519	N 18°41'2.0" W	1015.000
18 - 17	32.967	10.048	N 5°4'28.7" E	309.373
17 - 41	77.036	23.481	S 19°25'10.0" W	116.595
				35.538


THIS MAP IS NOT A CERTIFIED SURVEY AND HAS NOT BEEN REVIEWED BY A LOCAL GOVERNMENT AGENCY FOR COMPLIANCE WITH ANY APPLICABLE LAND DEVELOPMENT REGULATIONS. THE PROPERTY SHOWN ON THIS MAP WAS LOCATED FOR THE NORTH CAROLINA DEPARTMENT OF TRANSPORTATION FOR HIGHWAY DESIGN PURPOSES. SOME ERROR MAY EXIST BETWEEN THE GRAPHICAL AND ACTUAL GROUND LOCATIONS OF PROPERTY LINES. THIS MAP IS TO BE USED AS A GRAPHICAL REPRESENTATION OF THE NCDOT'S INTENT TO ACQUIRE PROPERTY FOR RIGHT OF WAY PURPOSES, AND IN NO WAY REPRESENTS AN ACTUAL BOUNDARY SURVEY OF THIS PROPERTY.

NORTH CAROLINA DEPARTMENT OF TRANSPORTATION	
RIGHT OF WAY BRANCH	
WWRC PARTNERS LLC	06-3-2024
PARCEL * 050	Z:\CADD\U4758\DDRAFT\U4758_dee
DB 8670 PG 2499	UNKNOWN SCALE

TYPE	COUNT	SQR FEET	ACRES
Parcel	1	236629.980	5.432
ROW Right	1	94084.170	2.160
PUE Right	2	22458.889	0.516
TDE Right	1	7786.770	0.179
ROW Left	0	0.000	0.000
PDE Left	0	0.000	0.000
PDE Right	0	0.000	0.000
TDE Left	0	0.000	0.000
TCE Left	0	0.000	0.000
TCE Right	0	0.000	0.000
PUE Left	0	0.000	0.000
TSE Left	0	0.000	0.000
TSE Right	0	0.000	0.000
DUE Left	0	0.000	0.000
DUE Right	0	0.000	0.000
DTE Left	0	0.000	0.000
DTE Right	0	0.000	0.000
AUE_Left	0	0.000	0.000
AUE_Right	0	0.000	0.000
PCE Left	0	0.000	0.000
PCE Right	0	0.000	0.000
TUE Left	0	0.000	0.000
TUE Right	0	0.000	0.000
REM Left	0	0.000	0.000
REM Right	0	0.000	0.000
Other Left	0	0.000	0.000
Other Right	0	0.000	0.000
PE Left	0	0.000	0.000
PE Right	0	0.000	0.000

THIS MAP IS NOT A CERTIFIED SURVEY AND HAS NOT BEEN REVIEWED BY A LOCAL GOVERNMENT AGENCY FOR COMPLIANCE WITH ANY APPLICABLE LAND DEVELOPMENT REGULATIONS. THE PROPERTY SHOWN ON THIS MAP WAS LOCATED FOR THE NORTH CAROLINA DEPARTMENT OF TRANSPORTATION FOR HIGHWAY DESIGN PURPOSES. SOME ERROR MAY EXIST BETWEEN THE GRAPHICAL AND ACTUAL GROUND LOCATIONS OF PROPERTY LINES. THIS MAP IS TO BE USED AS A GRAPHICAL REPRESENTATION OF THE NCDOT'S INTENT TO ACQUIRE PROPERTY FOR RIGHT OF WAY PURPOSES, AND IN NO WAY REPRESENTS AN ACTUAL BOUNDARY SURVEY OF THIS PROPERTY.

NORTH CAROLINA DEPARTMENT OF TRANSPORTATION	
RIGHT OF WAY BRANCH	
WWRC PARTNERS LLC	06-3-2024
PARCEL * 050	Z:\CADD\U4758\DDRAFT\U4758_dee
DB 8670 PG 2499	UNKNOWN SCALE

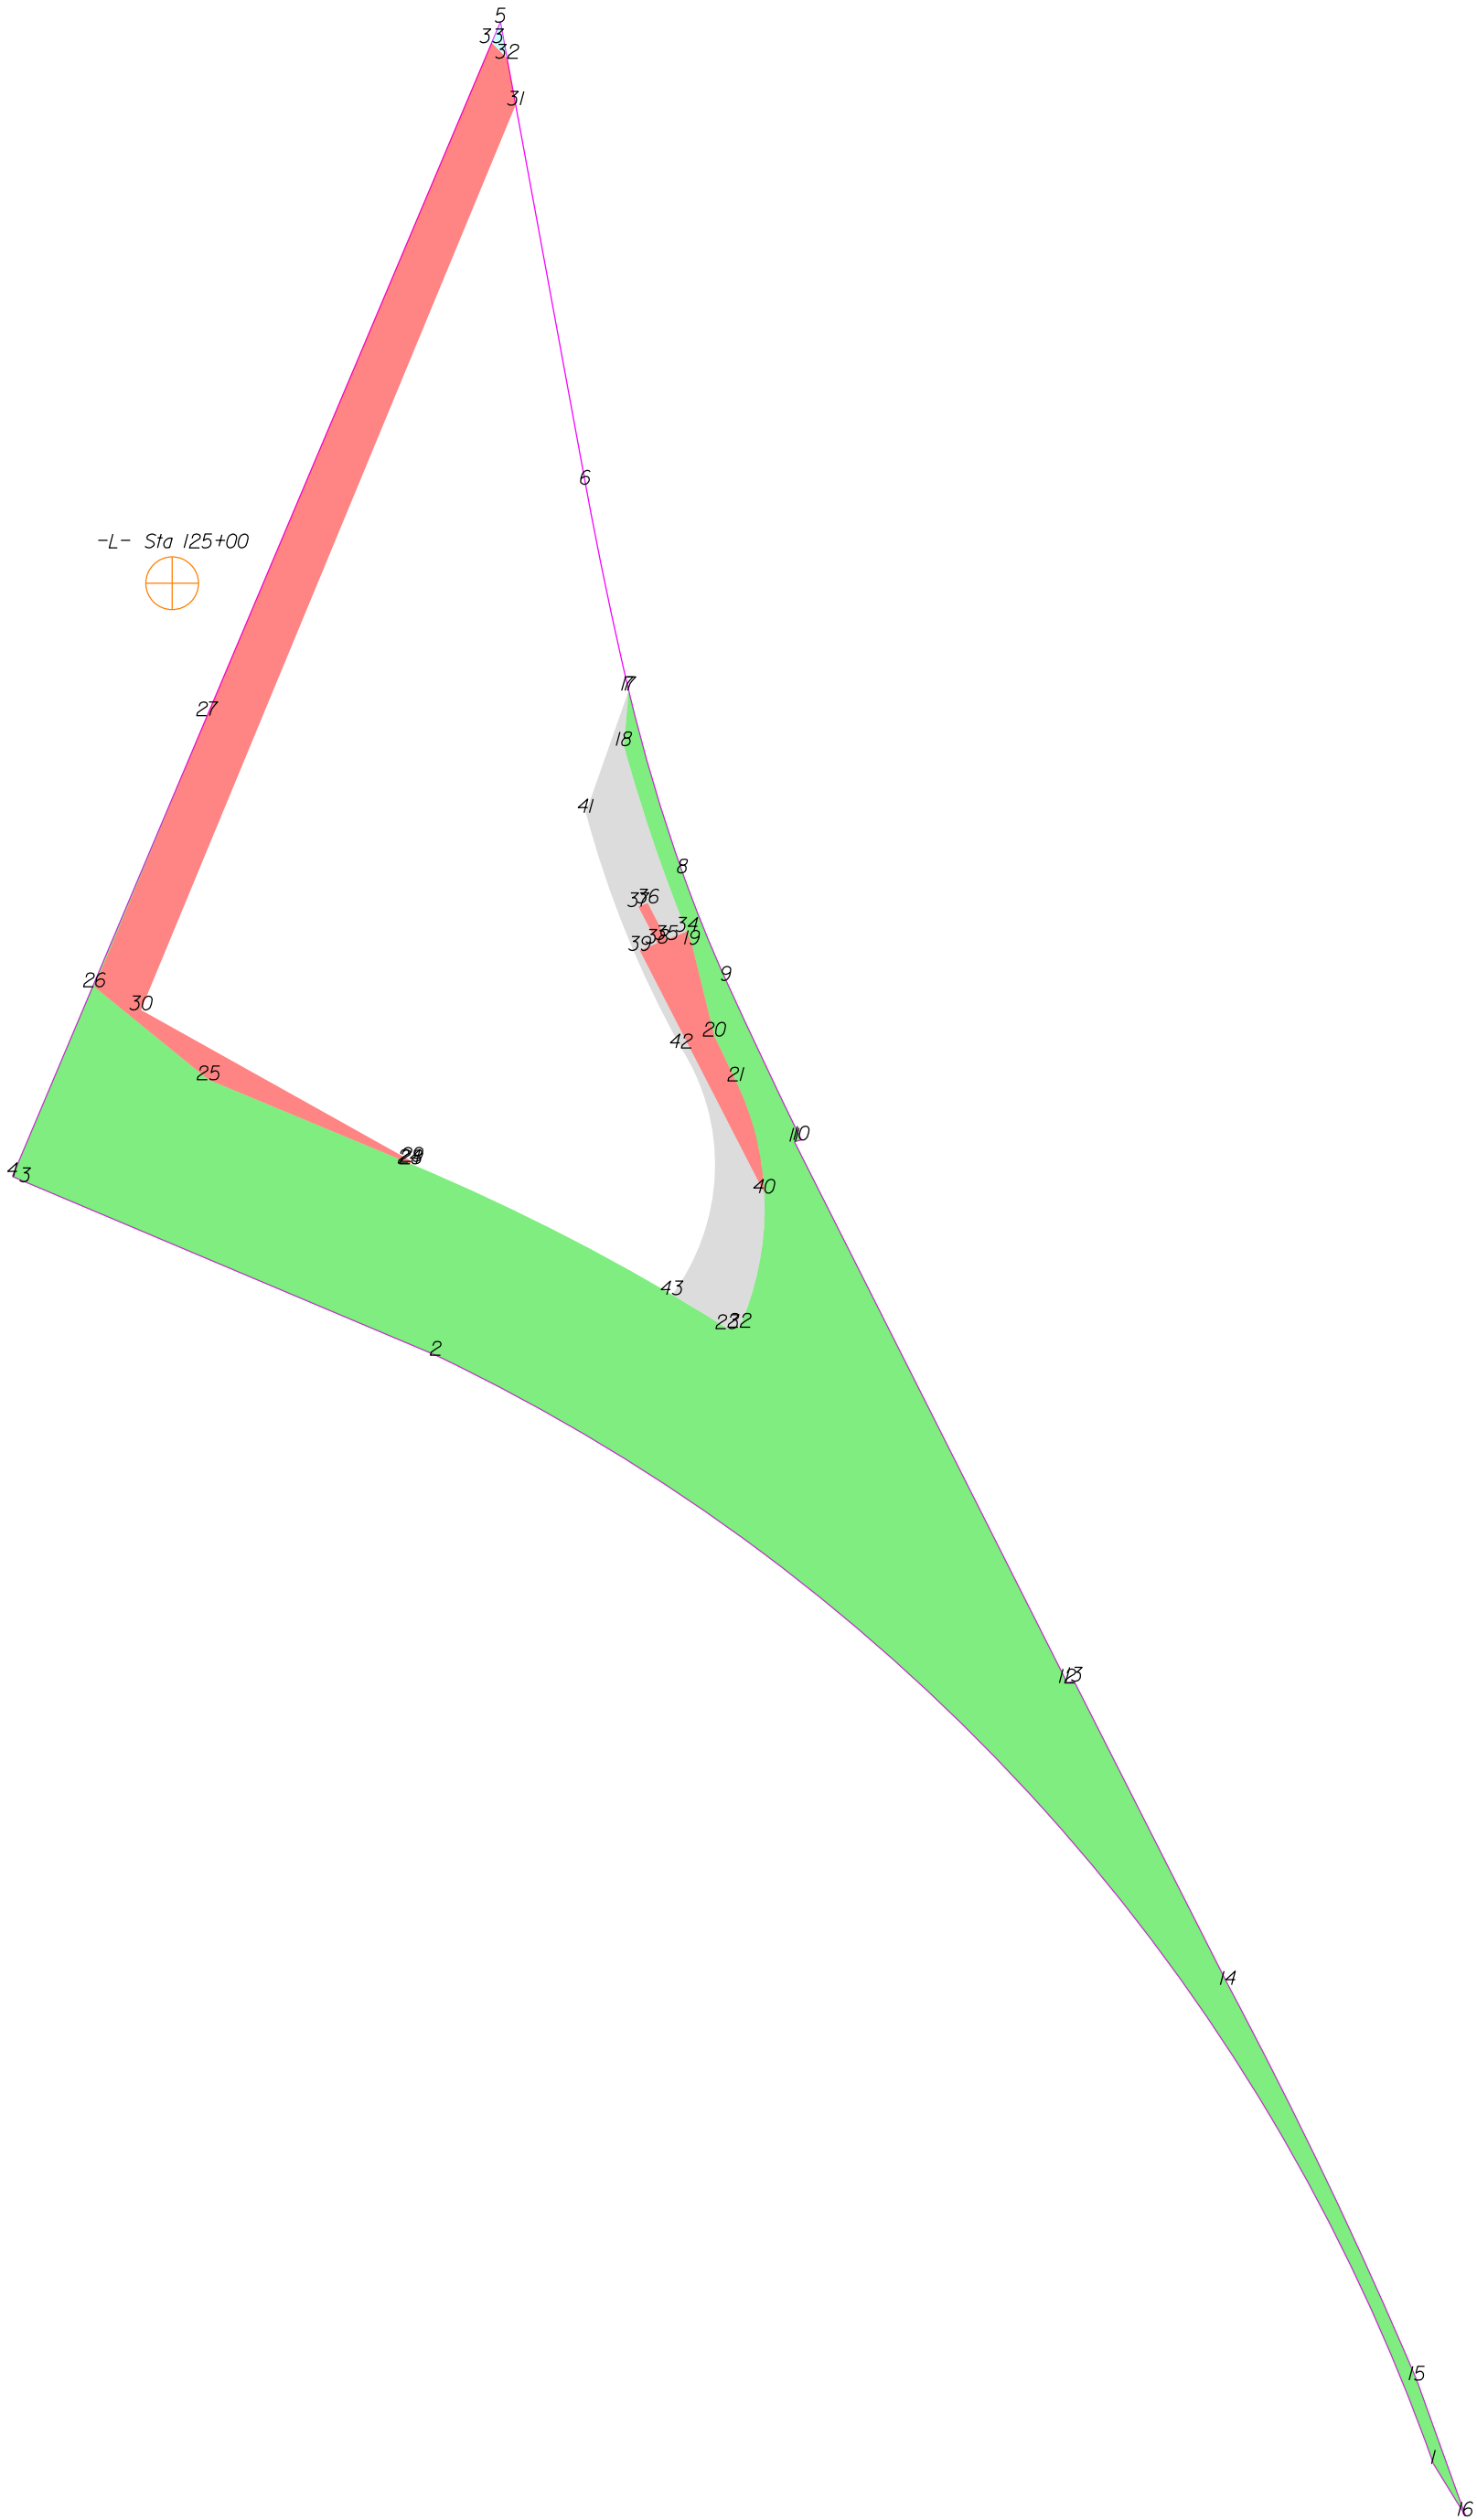

THIS MAP IS NOT A CERTIFIED SURVEY AND HAS NOT BEEN REVIEWED BY A LOCAL GOVERNMENT AGENCY FOR COMPLIANCE WITH ANY APPLICABLE LAND DEVELOPMENT REGULATIONS. THE PROPERTY SHOWN ON THIS MAP WAS LOCATED FOR THE NORTH CAROLINA DEPARTMENT OF TRANSPORTATION FOR HIGHWAY DESIGN PURPOSES. SOME ERROR MAY EXIST BETWEEN THE GRAPHICAL AND ACTUAL GROUND LOCATIONS OF PROPERTY LINES. THIS MAP IS TO BE USED AS A GRAPHICAL REPRESENTATION OF THE NCDOT'S INTENT TO ACQUIRE PROPERTY FOR RIGHT OF WAY PURPOSES, AND IN NO WAY REPRESENTS AN ACTUAL BOUNDARY SURVEY OF THIS PROPERTY.

NORTH CAROLINA DEPARTMENT OF TRANSPORTATION	
RIGHT OF WAY BRANCH	
WWRC PARTNERS LLC	07-11-2024
PARCEL * 050	Z:\CADD\U4758\DDRAFT\U4758_dee
DB 8670 PG 2499	UNKNOWN SCALE

	SQR FT	ACRES		SQR M		HECTARES	
ROW Right	94084.170	2.160		8740.740		0.874	
FROM - TO	DISTANCE (FT/M)		BEARING	RADIUS (FT/M)		CURVE LENGTH (FT/M)	
-L- Sta 125+00 - 15	1300.031	396.250	S 34°42'11.9" E				
15 - 14	260.636	79.442	N 25°32'39.2" W	3000.000	914.402	260.718	79.467
14 - 13	202.440	61.704	N 26°51'36.1" W				
13 - 12	4.100	1.250	S 75°35'57.7" W				
12 - 11	360.463	109.869	N 26°45'33.7" W				
11 - 10	4.314	1.315	N 75°36'30.5" E				
10 - 9	104.988	32.000	N 25°17'38.8" W	3680.000	1121.666	104.991	32.001
9 - 8	68.915	21.005	N 22°1'24.7" W	805.000	245.364	68.936	21.012
8 - 7	113.074	34.465	N 16°25'25.3" W	1030.000	313.945	113.131	34.482
7 - 17	0.025	0.008	N 13°16'36.7" W	2530.000	771.146	0.025	0.008
17 - 18	32.967	10.048	S 5°4'28.7" W				
18 - 19	124.844	38.053	S 18°55'8.2" E	1015.000	309.373	124.923	38.077
19 - 20	56.210	17.133	S 13°45'16.9" E				
20 - 21	29.609	9.025	S 25°33'8.4" E				
21 - 22	146.415	44.627	S 0°49'23.7" E	175.000	53.340	151.061	46.044
22 - 23	7.170	2.186	S 83°10'15.3" W				
23 - 24	213.388	65.041	N 62°32'41.6" W	1260.000	384.049	213.644	65.119
24 - 25	129.126	39.358	N 67°24'8.6" W				
25 - 26	87.598	26.700	N 50°48'36.0" W				
26 - 27	174.560	53.206	N 22°35'51.4" E				
27 - 4	297.527	90.686	S 22°54'14.4" W				
4 - 3	8.100	2.469	S 67°26'14.1" E				
3 - 2	265.103	80.804	S 67°6'0.1" E				
2 - 1	887.070	270.379	S 41°58'48.1" E	1160.000	353.569	910.244	277.443
1 - 16	36.250	11.049	S 31°36'9.1" E				
16 - 15	85.685	26.117	N 19°42'55.2" W				

	SQR FT	ACRES		SQR M		HECTARES	
PUE Right	19635.455	0.451		1824.201		0.182	
FROM - TO	DISTANCE (FT/M)		BEARING	RADIUS (FT/M)		CURVE LENGTH (FT/M)	
-L- Sta 125+00 - 24	372.573	113.561	S 22°12'46.7" E				
24 - 28	1.115	0.340	S 67°22'37.3" E	1260.000	384.049	1.115	0.340
28 - 29	1.670	0.509	N 23°41'21.5" E				
29 - 30	184.604	56.268	N 60°47'7.7" W				
30 - 31	582.378	177.509	N 22°29'38.7" E				
31 - 32	28.441	8.669	N 10°26'8.1" W				
32 - 33	12.969	3.953	N 44°44'59.3" W				
33 - 27	434.589	132.463	S 22°54'14.4" W				
27 - 26	174.560	53.206	S 22°35'51.4" W				
26 - 25	87.598	26.700	S 50°48'36.0" E				
25 - 24	129.126	39.358	S 67°24'8.6" E				

	SQR FT	ACRES		SQR M		HECTARES	
PUE Right	2823.434	0.065		262.307		0.026	
FROM - TO	DISTANCE (FT/M)		BEARING	RADIUS (FT/M)		CURVE LENGTH (FT/M)	
-L- Sta 125+00 - 21	447.238	136.318	S 48°33'1.5" E				
21 - 20	29.609	9.025	N 25°33'8.4" W				
20 - 19	56.210	17.133	N 13°45'16.9" W				
19 - 34	8.328	2.538	N 22°12'35.2" W	1015.000	309.373	8.328	2.538
34 - 35	12.900	3.932	S 68°1'31.0" W				
35 - 36	24.406	7.439	N 27°11'19.9" W				
36 - 37	6.040	1.841	S 69°22'36.7" W				
37 - 38	24.549	7.482	S 27°11'19.9" E				
38 - 39	11.253	3.430	S 68°1'31.0" W				
39 - 40	162.310	49.472	S 27°11'19.9" E				
40 - 21	68.755	20.956	N 14°13'24.1" W	175.000	53.340	69.205	21.094

	SQR FT	ACRES		SQR M		HECTARES	
TDE Right	7786.770	0.179		723.417		0.072	
FROM - TO	DISTANCE (FT/M)		BEARING	RADIUS (FT/M)		CURVE LENGTH (FT/M)	
-L- Sta 125+00 - 41	281.235	85.721	S 60°58'25.1" E				
41 - 42	151.013	46.029	S 22°5'51.8" E	610.000	185.928	151.401	46.147
42 - 43	146.892	44.773	S 27°48.4" W	130.000	39.624	156.102	47.580
43 - 23	38.613	11.769	S 58°33'55.2" E	1260.000	384.049	38.615	11.770
23 - 22	7.170	2.186	N 83°10'15.3" E				
22 - 40	8.112	24.723	N 10°30'20.6" E	175.000	53.340	81.857	24.950
40 - 39	162.310	49.472	N 27°11'19.9" W				
39 - 38	11.253	3.430	N 68°1'31.0" E				
38 - 37	24.549	7.482	N 27°11'19.9" W				
37 - 36	6.040	1.841	N 69°22'36.7" E				
36 - 35	24.406	7.439	S 27°11'19.9" E				
35 - 34	12.900	3.932	N 68°1'31.0" E				
34 - 18	116.531	35.519	N 18°41'2.0" W	1015.000	309.373	116.595	35.538
18 - 17	32.967	10.048	N 5°4'28.7" E				
17 - 41	77.036	23.481	S 19°25'10.0" W				

	SQR FT	ACRES		SQR M		HECTARES	
DUE Right	79.779	0.002		7.412		0.001	
FROM - TO	DISTANCE (FT/M)		BEARING	RADIUS (FT/M)		CURVE LENGTH (FT/M)	
-L- Sta 125+00 - 32	370.379	112.892	N 32°30'55.4" E				
32 - 5	21.825	6.652	N 10°26'8.1" W				
5 - 33	13.302	4.055	S 22°54'14.4" W				
33 - 32	12.969	3.953	S 44°44'59.3" E				


THIS MAP IS NOT A CERTIFIED SURVEY AND HAS NOT BEEN REVIEWED BY A LOCAL GOVERNMENT AGENCY FOR COMPLIANCE WITH ANY APPLICABLE LAND DEVELOPMENT REGULATIONS. THE PROPERTY SHOWN ON THIS MAP WAS LOCATED FOR THE NORTH CAROLINA DEPARTMENT OF TRANSPORTATION FOR HIGHWAY DESIGN PURPOSES. SOME ERROR MAY EXIST BETWEEN THE GRAPHICAL AND ACTUAL GROUND LOCATIONS OF PROPERTY LINES. THIS MAP IS TO BE USED AS A GRAPHICAL REPRESENTATION OF THE NCDOT'S INTENT TO ACQUIRE PROPERTY FOR RIGHT OF WAY PURPOSES, AND IN NO WAY REPRESENTS AN ACTUAL BOUNDARY SURVEY OF THIS PROPERTY.

NORTH CAROLINA DEPARTMENT OF TRANSPORTATION	
RIGHT OF WAY BRANCH	
WWRC PARTNERS LLC	07-11-2024
PARCEL * 050	Z:\CADD\U4758\DDRAFT\U4758_dee
DB 8670 PG 2499	UNKNOWN SCALE

TYPE	COUNT	SQR FEET	ACRES
Parcel	1	236629.980	5.432
ROW Right	1	94084.170	2.160
PUE Right	2	22458.889	0.516
TDE Right	1	7786.770	0.179
DUE Right	1	79.779	0.002
ROW Left	0	0.000	0.000
PDE Left	0	0.000	0.000
PDE Right	0	0.000	0.000
TDE Left	0	0.000	0.000
TCE Left	0	0.000	0.000
TCE Right	0	0.000	0.000
PUE Left	0	0.000	0.000
TSE Left	0	0.000	0.000
TSE Right	0	0.000	0.000
DUE Left	0	0.000	0.000
DTE Left	0	0.000	0.000
DTE Right	0	0.000	0.000
AUE_Left	0	0.000	0.000
AUE_Right	0	0.000	0.000
PCE Left	0	0.000	0.000
PCE Right	0	0.000	0.000
TUE Left	0	0.000	0.000
TUE Right	0	0.000	0.000
REM Left	0	0.000	0.000
REM Right	0	0.000	0.000
Other Left	0	0.000	0.000
Other Right	0	0.000	0.000
PE Left	0	0.000	0.000
PE Right	0	0.000	0.000

THIS MAP IS NOT A CERTIFIED SURVEY AND HAS NOT BEEN REVIEWED BY A LOCAL GOVERNMENT AGENCY FOR COMPLIANCE WITH ANY APPLICABLE LAND DEVELOPMENT REGULATIONS. THE PROPERTY SHOWN ON THIS MAP WAS LOCATED FOR THE NORTH CAROLINA DEPARTMENT OF TRANSPORTATION FOR HIGHWAY DESIGN PURPOSES. SOME ERROR MAY EXIST BETWEEN THE GRAPHICAL AND ACTUAL GROUND LOCATIONS OF PROPERTY LINES. THIS MAP IS TO BE USED AS A GRAPHICAL REPRESENTATION OF THE NCDOT'S INTENT TO ACQUIRE PROPERTY FOR RIGHT OF WAY PURPOSES, AND IN NO WAY REPRESENTS AN ACTUAL BOUNDARY SURVEY OF THIS PROPERTY.

NORTH CAROLINA DEPARTMENT OF TRANSPORTATION	
RIGHT OF WAY BRANCH	
WWRC PARTNERS LLC	07-11-2024
PARCEL * 050	Z:\CADD\U4758\DDRAFT\U4758_dee
DB 8670 PG 2499	UNKNOWN SCALE

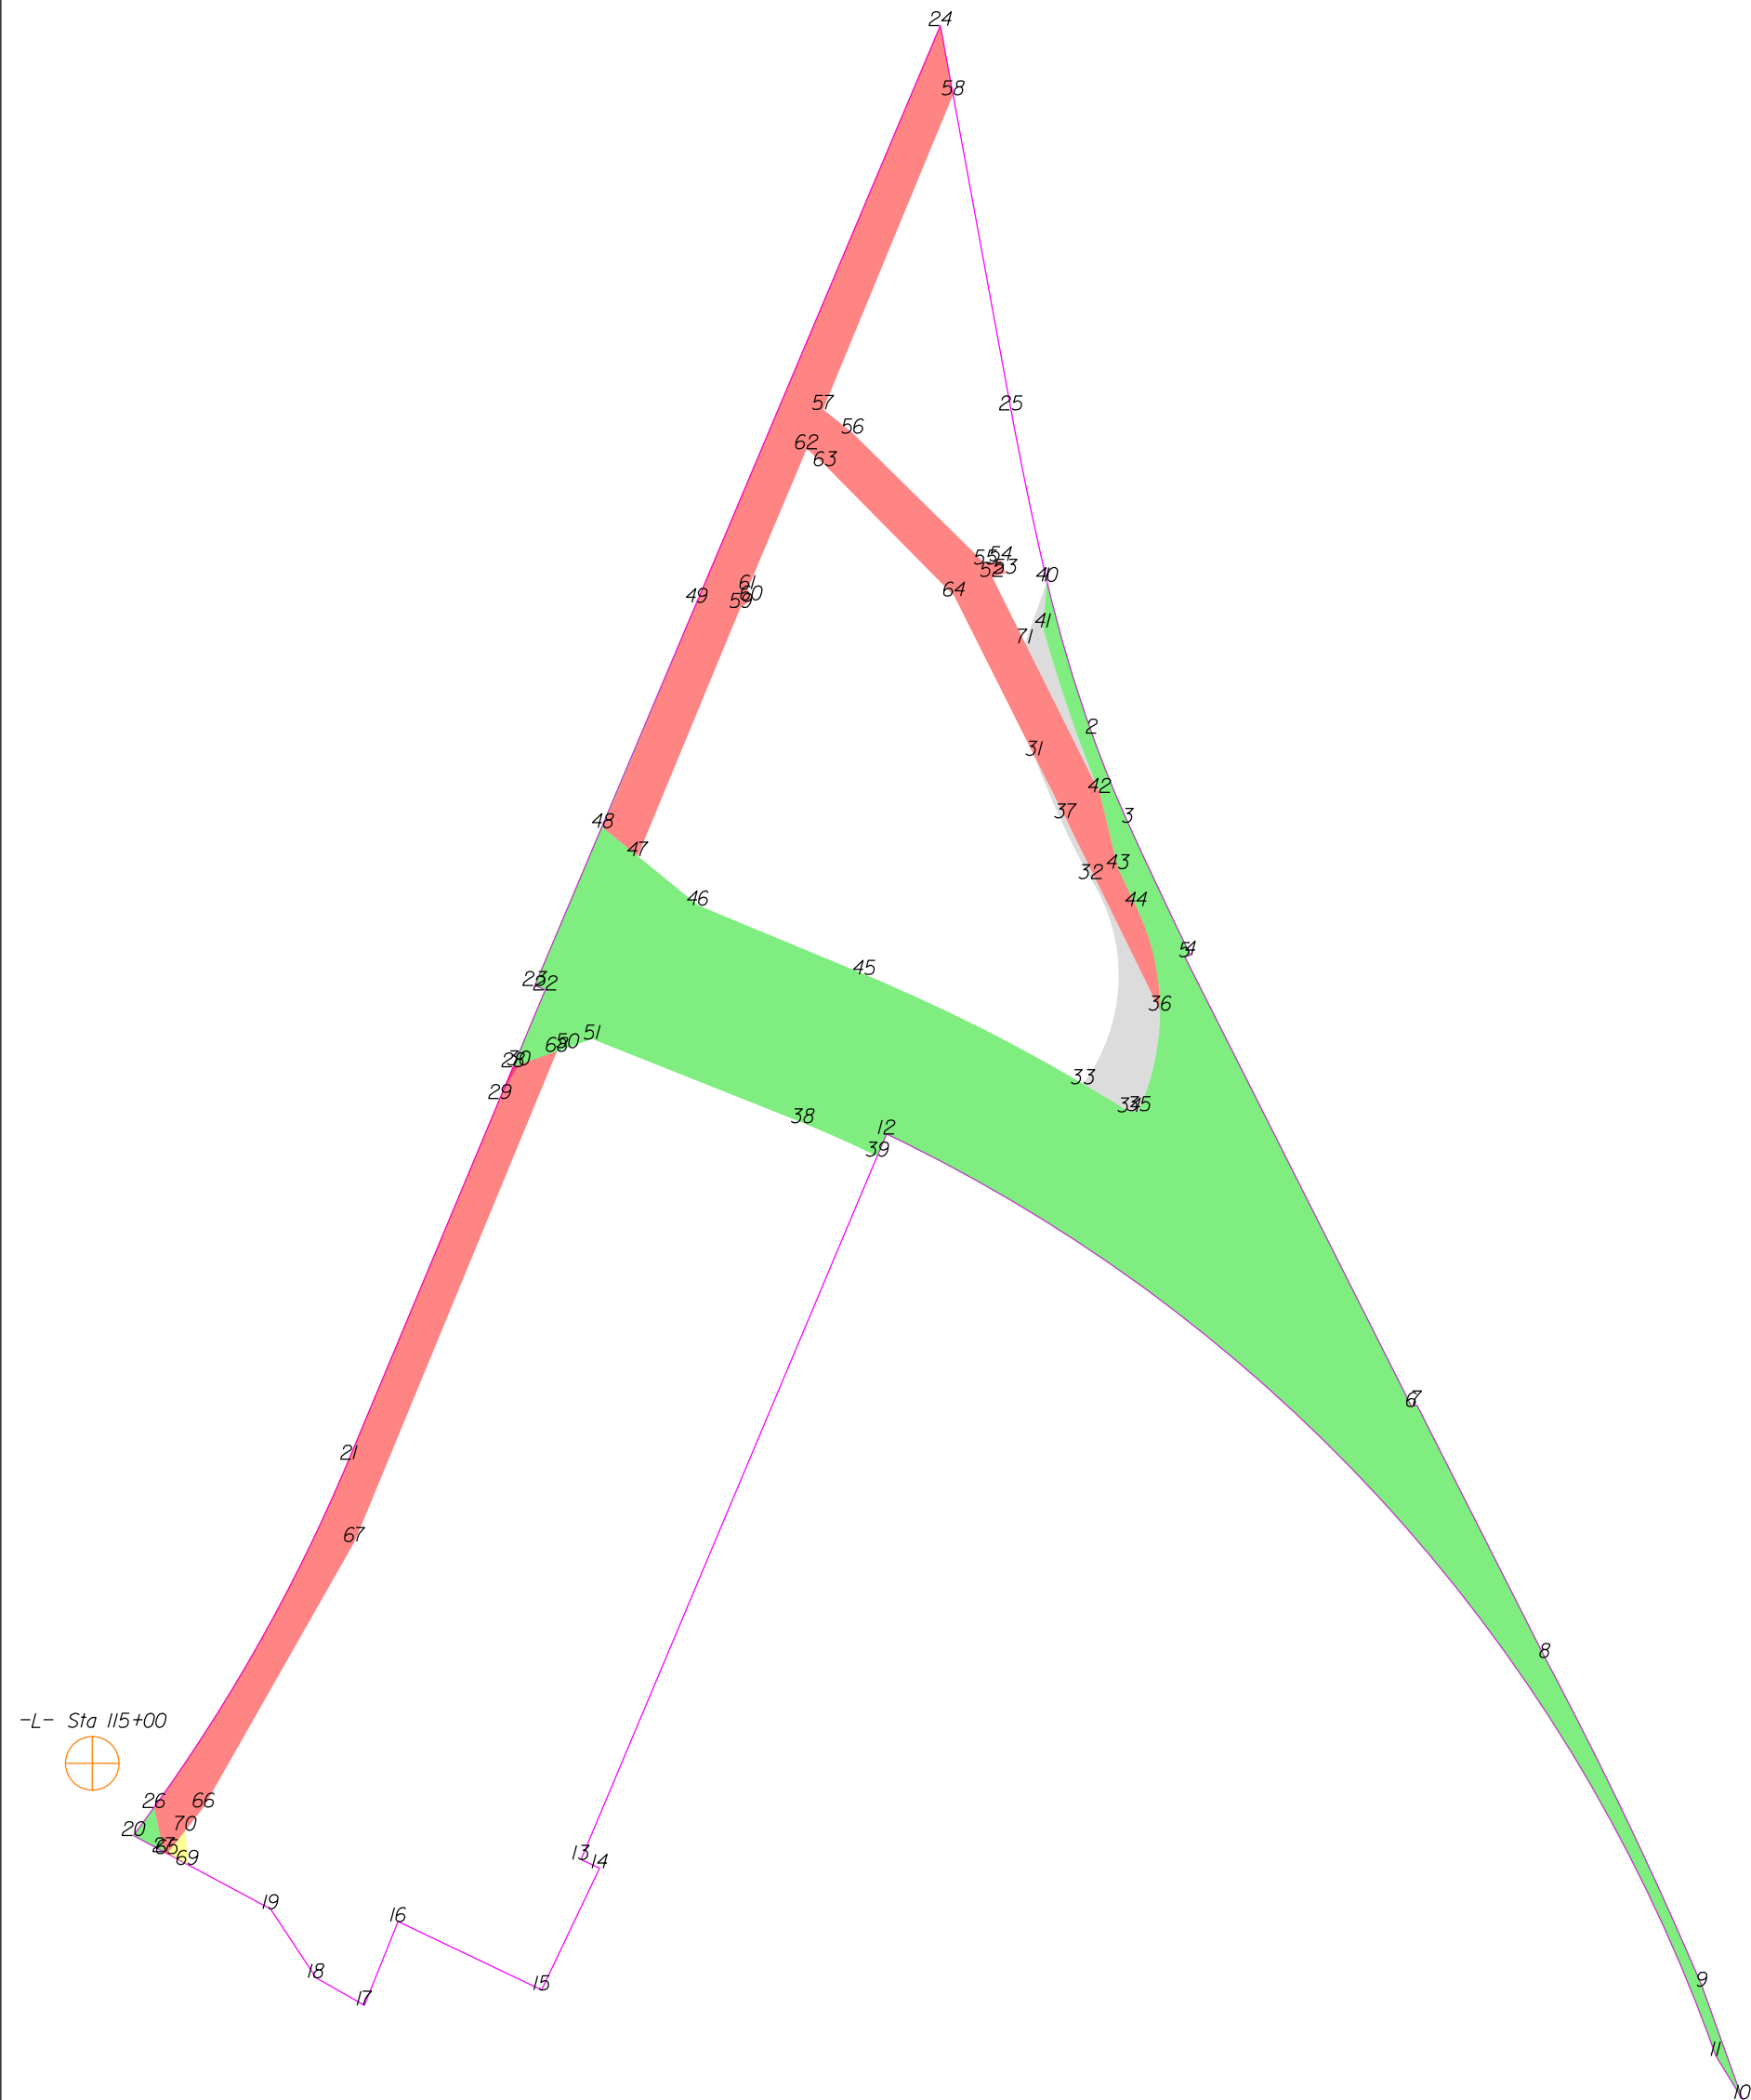

THIS MAP IS NOT A CERTIFIED SURVEY AND HAS NOT BEEN REVIEWED BY A LOCAL GOVERNMENT AGENCY FOR COMPLIANCE WITH ANY APPLICABLE LAND DEVELOPMENT REGULATIONS. THE PROPERTY SHOWN ON THIS MAP WAS LOCATED FOR THE NORTH CAROLINA DEPARTMENT OF TRANSPORTATION FOR HIGHWAY DESIGN PURPOSES. SOME ERROR MAY EXIST BETWEEN THE GRAPHICAL AND ACTUAL GROUND LOCATIONS OF PROPERTY LINES. THIS MAP IS TO BE USED AS A GRAPHICAL REPRESENTATION OF THE NCDOT'S INTENT TO ACQUIRE PROPERTY FOR RIGHT OF WAY PURPOSES, AND IN NO WAY REPRESENTS AN ACTUAL BOUNDARY SURVEY OF THIS PROPERTY.

NORTH CAROLINA DEPARTMENT OF TRANSPORTATION	
RIGHT OF WAY BRANCH	
THE LOFTS AT WESTMOTT, LLC	09-14-2023
PARCEL * 050	S:\CADD\U4758\DDRAFT\U4758_dee
DB 8581 PG 2896	UNKNOWN SCALE

	SQR FT	ACRES		SQR M		HECTARES	
ROW Right	300.940	0.007		27.958		0.003	
FROM - TO		DISTANCE (FT/M)		BEARING		RADIUS (FT/M)	
-L- Sta 115+00 - 26		54.336	16.562	S 54°26'25.2" E			
26 - 20		24.913	7.594	S 36°17'47.2" W	1259.250	383.820	24.913
20 - 27		24.491	7.465	S 61°53'24.1" E			
27 - 26		32.353	9.861	N 12°13'54.4" W			

	SQR FT	ACRES		SQR M		HECTARES	
PDE Right	38.044	0.001		3.534		0.000	
FROM - TO		DISTANCE (FT/M)		BEARING		RADIUS (FT/M)	
-L- Sta 115+00 - 28		582.148	177.439	N 31°8'23.2" E			
28 - 29		24.533	7.478	S 22°42'31.9" W			
29 - 30		27.507	8.384	N 29°10'57.9" E			
30 - 28		4.178	1.273	S 70°38'25.6" W			

	SQR FT	ACRES		SQR M		HECTARES	
TDE Right	3929.906	0.090		365.102		0.037	
FROM - TO		DISTANCE (FT/M)		BEARING		RADIUS (FT/M)	
-L- Sta 115+00 - 31		986.983	300.833	N 43°3'31.5" E			
31 - 32		97.016	29.570	S 24°38'49.3" E	610.000	185.928	97.118
32 - 33		146.892	44.773	S 2°7'48.4" W	130.000	39.624	156.102
33 - 34		38.613	11.769	S 58°33'55.2" E	1260.000	384.049	38.615
34 - 35		7.170	2.186	N 83°10'15.3" E			
35 - 36		73.502	22.403	N 11°46'59.6" E	175.000	53.340	74.053
36 - 37		153.298	46.725	N 26°10'37.8" W			
37 - 31		50.042	15.253	N 26°39'5.2" W			

	SQR FT	ACRES		SQR M		HECTARES	
ROW Right	99667.623	2.288		9259.462		0.926	
FROM - TO		DISTANCE (FT/M)		BEARING		RADIUS (FT/M)	
-L- Sta 115+00 - 38		684.341	208.588	N 47°57'43.4" E			
38 - 39		58.478	17.824	S 65°56'20.8" E	1145.000	348.997	58.485
39 - 12		17.151	5.228	N 22°50'26.9" E			
12 - 11		887.070	270.379	S 41°58'48.1" E	1160.000	353.569	910.244
11 - 10		36.250	11.049	S 31°36'9.1" E			
10 - 9		85.685	26.117	N 19°42'55.2" W			
9 - 8		260.636	79.442	N 25°32'39.2" W	3000.000	914.402	260.718
8 - 7		202.440	61.704	N 26°51'36.1" W			
7 - 6		4.100	1.250	S 75°35'57.7" W			
6 - 5		360.463	109.869	N 26°45'33.7" W			
5 - 4		4.314	1.315	N 75°36'30.5" E			
4 - 3		104.988	32.000	N 25°17'38.8" W	3680.000	1121.666	104.991
3 - 2		68.915	21.005	N 22°1'24.7" W	805.000	245.364	68.936
2 - 1		113.074	34.465	N 16°25'25.3" W	1030.000	313.945	113.131
1 - 40		0.025	0.008	N 13°16'36.7" W	2530.000	771.146	0.025
40 - 41		32.967	10.048	S 5°4'28.7" W			
41 - 42		124.844	38.053	S 18°55'8.2" E	1015.000	309.373	124.923
42 - 43		56.210	17.133	S 13°45'16.9" E			
43 - 44		29.609	9.025	S 25°33'8.4" E			
44 - 35		146.415	44.627	S 0°49'23.7" E	175.000	53.340	151.061
35 - 34		7.170	2.186	S 83°10'15.3" W			
34 - 45		213.388	65.041	N 62°32'41.6" W	1260.000	384.049	213.644
45 - 46		129.126	39.358	N 67°24'8.6" W			
46 - 47		55.395	16.884	N 50°48'36.0" W			
47 - 48		32.203	9.815	N 50°48'36.0" W			
48 - 49		174.560	53.206	N 22°35'51.4" E			
49 - 23		297.527	90.686	S 22°54'14.4" W			
23 - 22		8.100	2.469	S 67°26'14.1" E			
22 - 28		59.738	18.208	S 22°42'31.9" W			
28 - 30		4.178	1.273	N 70°38'25.6" E			
30 - 50		37.240	11.351	N 70°38'25.6" E			
50 - 51		18.533	5.649	N 70°38'25.6" E			
51 - 38		162.122	49.415	S 68°19'16.3" E			

	SQR FT	ACRES		SQR M		HECTARES	
PUE Right	30881.812	0.709		2869.026		0.287	
FROM - TO		DISTANCE (FT/M)		BEARING		RADIUS (FT/M)	
-L- Sta 115+00 - 36		934.852	284.943	N 54°48'9.7" E			
36 - 44		76.389	23.283	N 12°56'45.2" W	175.000	53.340	77.009
44 - 43		29.609	9.025	N 25°33'8.4" W			
43 - 42		56.210	17.133	N 13°45'16.9" W			
42 - 52		172.683	52.634	N 26°28'54.2" W			
52 - 53		10.000	3.048	N 77°4'30.3" E			
53 - 54		9.646	2.940	N 21°36'24.1" W			
54 - 55		11.000	3.353	S 77°36'14.2" W			
55 - 56		133.495	40.689	N 45°25'25.3" W			
56 - 57		27.060	8.248	N 51°18'41.6" W			
57 - 58		243.501	74.219	N 22°25'55.2" E			
58 - 24		50.266	15.321	N 10°26'8.1" W			
24 - 49		447.891	136.517	S 22°54'14.4" W			
49 - 48		174.560	53.206	S 22°35'51.4" W			
48 - 47		32.203	9.815	S 50°48'36.0" E			
47 - 59		192.500	58.674	N 22°29'23.6" E			
59 - 60		9.434	2.875	N 54°36'10.8" E			
60 - 61		8.139	2.481	N 19°54'46.2" W			

THIS MAP IS NOT A CERTIFIED SURVEY AND HAS NOT BEEN REVIEWED BY A LOCAL GOVERNMENT AGENCY FOR COMPLIANCE WITH ANY APPLICABLE LAND DEVELOPMENT REGULATIONS. THE PROPERTY SHOWN ON THIS MAP WAS LOCATED FOR THE NORTH CAROLINA DEPARTMENT OF TRANSPORTATION FOR HIGHWAY DESIGN PURPOSES. SOME ERROR MAY EXIST BETWEEN THE GRAPHICAL AND ACTUAL GROUND LOCATIONS OF PROPERTY LINES. THIS MAP IS TO BE USED AS A GRAPHICAL REPRESENTATION OF THE NCDOT'S INTENT TO ACQUIRE PROPERTY FOR RIGHT OF WAY PURPOSES, AND IN NO WAY REPRESENTS AN ACTUAL BOUNDARY SURVEY OF THIS PROPERTY.

NORTH CAROLINA DEPARTMENT OF TRANSPORTATION	
RIGHT OF WAY BRANCH	
THE LOFTS AT WESTMOTT,LLC	09-14-2023
PARCEL * 050	S:\CADD\U4758\DDRAFT\U4758_dee
DB 8581 PG 2896	UNKNOWN SCALE

61 - 62	109.001	33.224	N 22°51'37.6" E				
62 - 63	18.028	5.495	S 47°57'44.4" E				
63 - 64	131.097	39.959	S 44°37'19.2" E				
64 - 31	127.480	38.856	S 26°39'5.2" E				
31 - 37	50.042	15.253	S 26°39'5.2" E				
37 - 36	153.298	46.725	S 26°10'37.8" E				

	SQR FT	ACRES	SQR M	HECTARES
PUE Right	15822.954	0.363	1470.006	0.147
FROM - TO	DISTANCE (FT/M)	BEARING	RADIUS (FT/M)	CURVE LENGTH (FT/M)
-L- Sta 115+00 - 21	284.724	86.784	N 40°9'10.2" E	
21 - 26	285.556	87.038	S 29°13'9.3" W	1259.250 383.820 286.171 87.225
26 - 27	32.353	9.861	S 12°13'54.4" E	
27 - 65	2.959	0.902	S 61°53'24.1" E	
65 - 66	42.355	12.910	N 38°2'32.4" E	
66 - 67	218.462	66.587	N 29°37'8.8" E	
67 - 68	379.372	115.633	N 22°26'2.0" E	
68 - 28	33.355	10.167	S 70°38'25.6" W	
28 - 21	304.222	92.727	S 22°42'31.9" W	


	SQR FT	ACRES	SQR M	HECTARES
TCE Right	169.884	0.004	15.783	0.002
FROM - TO	DISTANCE (FT/M)	BEARING	RADIUS (FT/M)	CURVE LENGTH (FT/M)
-L- Sta 115+00 - 65	83.993	25.601	S 39°42'48.5" E	
65 - 69	16.256	4.955	S 61°53'24.1" E	
69 - 70	24.403	7.438	N 2°57'51.8" W	
70 - 65	21.219	6.468	S 38°2'32.4" W	

	SQR FT	ACRES	SQR M	HECTARES
TDE Right	1010.986	0.023	93.924	0.009
FROM - TO	DISTANCE (FT/M)	BEARING	RADIUS (FT/M)	CURVE LENGTH (FT/M)
-L- Sta 115+00 - 42	1000.928	305.084	N 46°3'21.1" E	
42 - 41	124.844	38.053	N 18°55'8.2" W	1015.000 309.373 124.923 38.077
41 - 40	32.967	10.048	N 5°4'28.7" E	
40 - 71	46.904	14.296	S 19°25'10.0" W	
71 - 42	119.210	36.335	S 26°28'54.2" E	

TYPE	COUNT	SQR FEET	ACRES
Parcel	1	421477.691	9.676
ROW Right	2	99968.563	2.295
PDE Right	1	38.044	0.001
TDE Right	2	4940.892	0.113
PUE Right	2	46704.765	1.072
TCE Right	1	169.884	0.004
ROW Left	0	0.000	0.000
PDE Left	0	0.000	0.000
TDE Left	0	0.000	0.000
TCE Left	0	0.000	0.000
PUE Left	0	0.000	0.000
TSE Left	0	0.000	0.000
TSE Right	0	0.000	0.000
DUE Left	0	0.000	0.000
DUE Right	0	0.000	0.000
DTE Left	0	0.000	0.000
DTE Right	0	0.000	0.000
AUE_Left	0	0.000	0.000
AUE_Right	0	0.000	0.000
PCE Left	0	0.000	0.000
PCE Right	0	0.000	0.000
TUE Left	0	0.000	0.000
TUE Right	0	0.000	0.000
REM Left	0	0.000	0.000
REM Right	0	0.000	0.000
Other Left	0	0.000	0.000
Other Right	0	0.000	0.000
PE Left	0	0.000	0.000
PE Right	0	0.000	0.000

THIS MAP IS NOT A CERTIFIED SURVEY AND HAS NOT BEEN REVIEWED BY A LOCAL GOVERNMENT AGENCY FOR COMPLIANCE WITH ANY APPLICABLE LAND DEVELOPMENT REGULATIONS. THE PROPERTY SHOWN ON THIS MAP WAS LOCATED FOR THE NORTH CAROLINA DEPARTMENT OF TRANSPORTATION FOR HIGHWAY DESIGN PURPOSES. SOME ERROR MAY EXIST BETWEEN THE GRAPHICAL AND ACTUAL GROUND LOCATIONS OF PROPERTY LINES. THIS MAP IS TO BE USED AS A GRAPHICAL REPRESENTATION OF THE NCDOT'S INTENT TO ACQUIRE PROPERTY FOR RIGHT OF WAY PURPOSES, AND IN NO WAY REPRESENTS AN ACTUAL BOUNDARY SURVEY OF THIS PROPERTY.

NORTH CAROLINA DEPARTMENT OF TRANSPORTATION	
RIGHT OF WAY BRANCH	
THE LOFTS AT WESTMOTT,LLC	09-14-2023
PARCEL * 050	S:\CADD\U4758\DDRAFT\U4758_dee
DB 8581 PG 2896	UNKNOWN SCALE

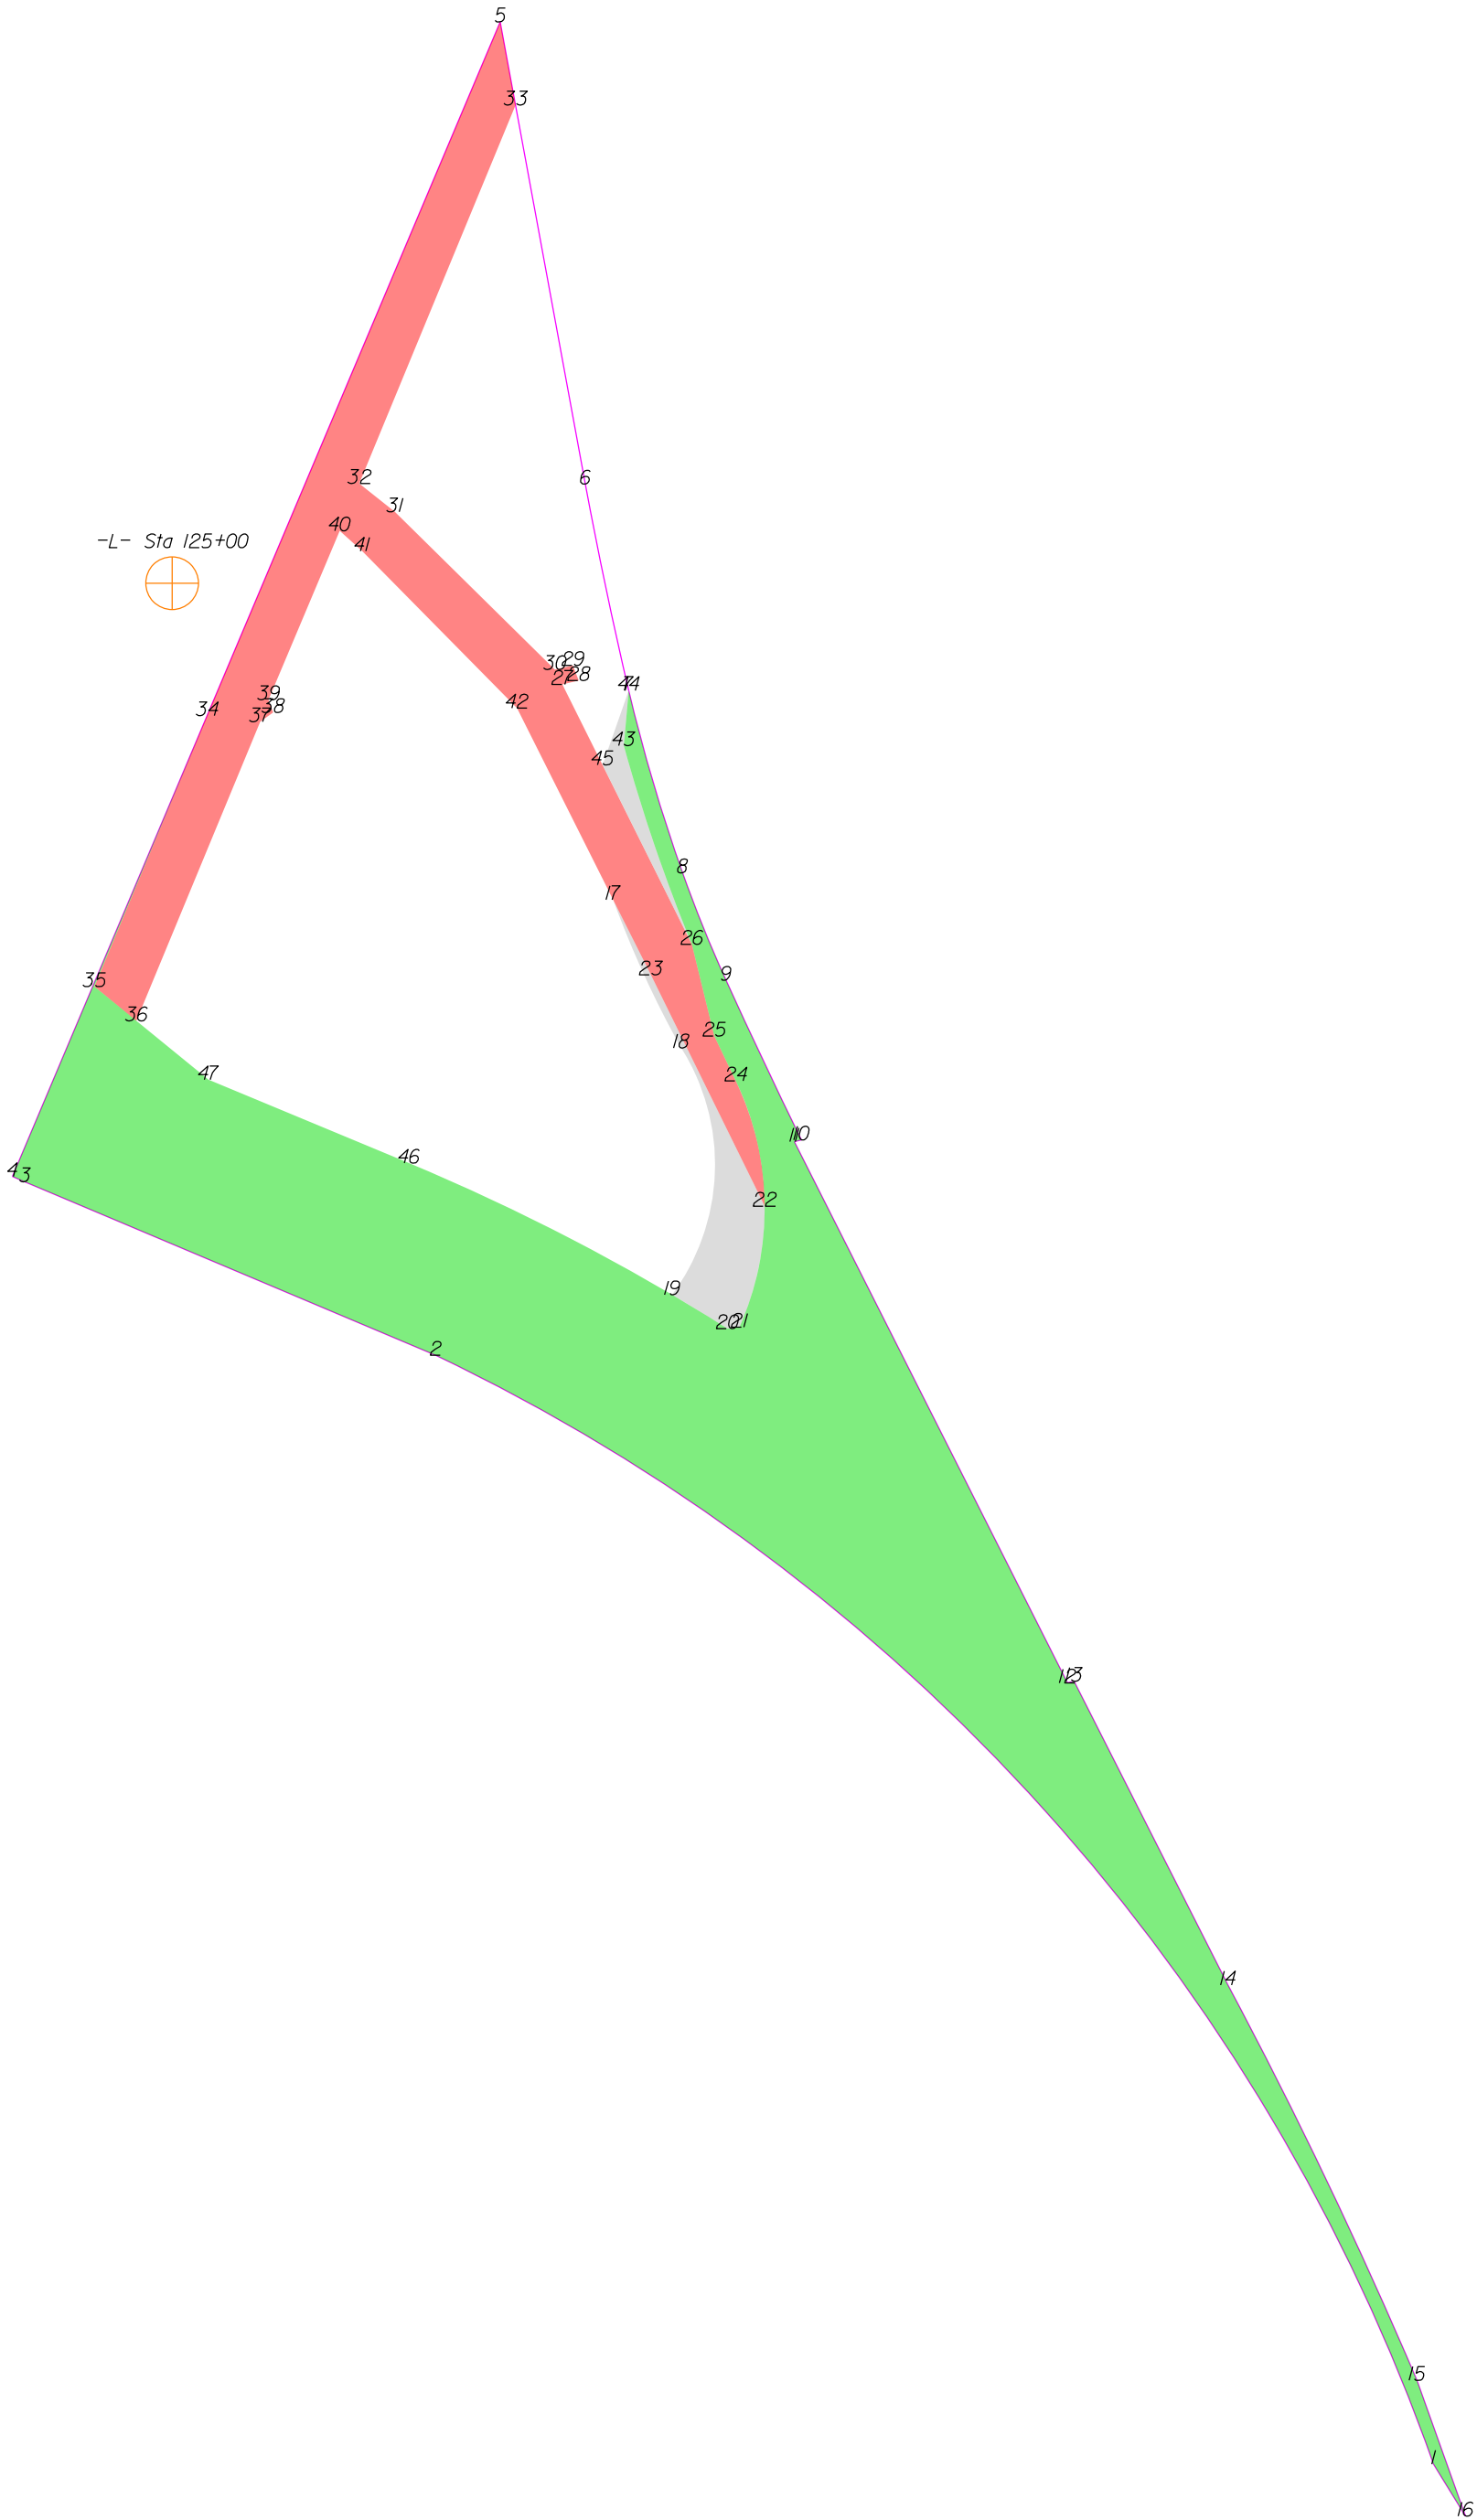

THIS MAP IS NOT A CERTIFIED SURVEY AND HAS NOT BEEN REVIEWED BY A LOCAL GOVERNMENT AGENCY FOR COMPLIANCE WITH ANY APPLICABLE LAND DEVELOPMENT REGULATIONS. THE PROPERTY SHOWN ON THIS MAP WAS LOCATED FOR THE NORTH CAROLINA DEPARTMENT OF TRANSPORTATION FOR HIGHWAY DESIGN PURPOSES. SOME ERROR MAY EXIST BETWEEN THE GRAPHICAL AND ACTUAL GROUND LOCATIONS OF PROPERTY LINES. THIS MAP IS TO BE USED AS A GRAPHICAL REPRESENTATION OF THE NCDOT'S INTENT TO ACQUIRE PROPERTY FOR RIGHT OF WAY PURPOSES, AND IN NO WAY REPRESENTS AN ACTUAL BOUNDARY SURVEY OF THIS PROPERTY.

NORTH CAROLINA DEPARTMENT OF TRANSPORTATION	
RIGHT OF WAY BRANCH	
WWRC PARTNERS LLC	11-13-2023
PARCEL * 050	S:\CADD\U4758\DDRAFT\U4758_dee
DB 8670 PG 2499	UNKNOWN SCALE

	SQR FT	ACRES		SQR M		HECTARES	
TDE Right	3929.906	0.090		365.102		0.037	
FROM - TO	DISTANCE (FT/M)		BEARING	RADIUS (FT/M)		CURVE LENGTH (FT/M)	
-L- Sta 125+00 - 17	322.801	98.390	S 54°20'11.2" E				
17 - 18	97.016	29.570	S 24°38'49.3" E	610.000	185.928	97.118	29.602
18 - 19	146.892	44.773	S 2°7'48.4" W	130.000	39.624	156.102	47.580
19 - 20	38.613	11.769	S 58°33'55.2" E	1260.000	384.049	38.615	11.770
20 - 21	7.170	2.186	N 83°10'15.3" E				
21 - 22	73.502	22.403	N 11°46'59.6" E	175.000	53.340	74.053	22.571
22 - 23	153.298	46.725	N 26°10'37.8" W				
23 - 17	50.042	15.253	N 26°39'5.2" W				

	SQR FT	ACRES		SQR M		HECTARES	
PUE Right	30881.812	0.709		2869.026		0.287	
FROM - TO	DISTANCE (FT/M)		BEARING	RADIUS (FT/M)		CURVE LENGTH (FT/M)	
-L- Sta 125+00 - 22	511.284	155.840	S 43°33'37.5" E				
22 - 24	76.389	23.283	N 12°56'45.2" W	175.000	53.340	77.009	23.472
24 - 25	29.609	9.025	N 25°33'8.4" W				
25 - 26	56.210	17.133	N 13°45'16.9" W				
26 - 27	172.683	52.634	N 26°28'54.2" W				
27 - 28	10.000	3.048	N 77°4'30.3" E				
28 - 29	9.646	2.940	N 21°36'24.1" W				
29 - 30	11.000	3.353	S 77°36'14.2" W				
30 - 31	133.495	40.689	N 45°25'25.3" W				
31 - 32	27.060	8.248	N 51°18'41.6" W				
32 - 33	243.501	74.219	N 22°25'55.2" E				
33 - 5	50.266	15.321	N 10°26'8.1" W				
5 - 34	447.891	136.517	S 22°54'14.4" W				
34 - 35	174.560	53.206	S 22°35'51.4" W				
35 - 36	32.203	9.815	S 50°48'36.0" E				
36 - 37	192.500	58.674	N 22°29'23.6" E				
37 - 38	9.434	2.875	N 54°36'10.8" E				
38 - 39	8.139	2.481	N 19°54'46.2" W				
39 - 40	109.001	33.224	N 22°51'37.6" E				
40 - 41	18.028	5.495	S 47°57'44.4" E				
41 - 42	131.097	39.959	S 44°37'19.2" E				
42 - 17	127.480	38.856	S 26°39'5.2" E				
17 - 23	50.042	15.253	S 26°39'5.2" E				
23 - 22	153.298	46.725	S 26°10'37.8" E				

	SQR FT	ACRES		SQR M		HECTARES	
TDE Right	1010.986	0.023		93.924		0.009	
FROM - TO	DISTANCE (FT/M)		BEARING	RADIUS (FT/M)		CURVE LENGTH (FT/M)	
-L- Sta 125+00 - 26	376.362	114.716	S 55°12'34.8" E				
26 - 43	124.844	38.053	N 18°55'8.2" W	1015.000	309.373	124.923	38.077
43 - 44	32.967	10.048	N 5°4'28.7" E				
44 - 45	46.904	14.296	S 19°25'10.0" W				
45 - 26	119.210	36.335	S 26°28'54.2" E				

	SQR FT	ACRES		SQR M		HECTARES	
ROW Right	94084.170	2.160		8740.740		0.874	
FROM - TO	DISTANCE (FT/M)		BEARING	RADIUS (FT/M)		CURVE LENGTH (FT/M)	
-L- Sta 125+00 - 15	1300.031	396.250	S 34°42'11.9" E				
15 - 14	260.636	79.442	N 25°32'39.2" W	3000.000	914.402	260.718	79.467
14 - 13	202.440	61.704	N 26°51'36.1" W				
13 - 12	4.100	1.250	S 75°35'57.7" W				
12 - 11	360.463	109.869	N 26°45'33.7" W				
11 - 10	4.314	1.315	N 75°36'30.5" E				
10 - 9	104.988	32.000	N 25°17'38.8" W	3680.000	1121.666	104.991	32.001
9 - 8	68.915	21.005	N 22°1'24.7" W	805.000	245.364	68.936	21.012
8 - 7	113.074	34.465	N 16°25'25.3" W	1030.000	313.945	113.131	34.482
7 - 44	0.025	0.008	N 13°16'36.7" W	2530.000	771.146	0.025	0.008
44 - 43	32.967	10.048	S 5°4'28.7" W				
43 - 26	124.844	38.053	S 18°55'8.2" E	1015.000	309.373	124.923	38.077
26 - 25	56.210	17.133	S 13°45'16.9" E				
25 - 24	29.609	9.025	S 25°33'8.4" E				
24 - 21	146.415	44.627	S 0°49'23.7" E	175.000	53.340	151.061	46.044
21 - 20	7.170	2.186	S 83°10'15.3" W				
20 - 46	213.388	65.041	N 62°32'41.6" W	1260.000	384.049	213.644	65.119
46 - 47	129.126	39.358	N 67°24'8.6" W				
47 - 35	87.598	26.700	N 50°48'36.0" W				
35 - 34	174.560	53.206	N 22°35'51.4" E				
34 - 4	297.527	90.686	S 22°54'14.4" W				
4 - 3	8.100	2.469	S 67°26'14.1" E				
3 - 2	265.103	80.804	S 67°6'0.1" E				
2 - 1	887.070	270.379	S 41°58'48.1" E	1160.000	353.569	910.244	277.443
1 - 16	36.250	11.049	S 31°36'9.1" E				
16 - 15	85.685	26.117	N 19°42'55.2" W				


THIS MAP IS NOT A CERTIFIED SURVEY AND HAS NOT BEEN REVIEWED BY A LOCAL GOVERNMENT AGENCY FOR COMPLIANCE WITH ANY APPLICABLE LAND DEVELOPMENT REGULATIONS. THE PROPERTY SHOWN ON THIS MAP WAS LOCATED FOR THE NORTH CAROLINA DEPARTMENT OF TRANSPORTATION FOR HIGHWAY DESIGN PURPOSES. SOME ERROR MAY EXIST BETWEEN THE GRAPHICAL AND ACTUAL GROUND LOCATIONS OF PROPERTY LINES. THIS MAP IS TO BE USED AS A GRAPHICAL REPRESENTATION OF THE NCDOT'S INTENT TO ACQUIRE PROPERTY FOR RIGHT OF WAY PURPOSES, AND IN NO WAY REPRESENTS AN ACTUAL BOUNDARY SURVEY OF THIS PROPERTY.

NORTH CAROLINA DEPARTMENT OF TRANSPORTATION	
RIGHT OF WAY BRANCH	
WWRC PARTNERS LLC	11-13-2023
PARCEL * 050	S:\CADD\U4758\DDRAFT\U4758_dee
DB 8670 PG 2499	UNKNOWN SCALE

TYPE	COUNT	SQR FEET	ACRES
Parcel	1	236629.980	5.432
TDE Right	2	4940.892	0.113
PUE Right	1	30881.812	0.709
ROW Right	1	94084.170	2.160
ROW Left	0	0.000	0.000
PDE Left	0	0.000	0.000
PDE Right	0	0.000	0.000
TDE Left	0	0.000	0.000
TCE Left	0	0.000	0.000
TCE Right	0	0.000	0.000
PUE Left	0	0.000	0.000
TSE Left	0	0.000	0.000
TSE Right	0	0.000	0.000
DUE Left	0	0.000	0.000
DUE Right	0	0.000	0.000
DTE Left	0	0.000	0.000
DTE Right	0	0.000	0.000
AUE_Left	0	0.000	0.000
AUE_Right	0	0.000	0.000
PCE Left	0	0.000	0.000
PCE Right	0	0.000	0.000
TUE Left	0	0.000	0.000
TUE Right	0	0.000	0.000
REM Left	0	0.000	0.000
REM Right	0	0.000	0.000
Other Left	0	0.000	0.000
Other Right	0	0.000	0.000
PE Left	0	0.000	0.000
PE Right	0	0.000	0.000

THIS MAP IS NOT A CERTIFIED SURVEY AND HAS NOT BEEN REVIEWED BY A LOCAL GOVERNMENT AGENCY FOR COMPLIANCE WITH ANY APPLICABLE LAND DEVELOPMENT REGULATIONS. THE PROPERTY SHOWN ON THIS MAP WAS LOCATED FOR THE NORTH CAROLINA DEPARTMENT OF TRANSPORTATION FOR HIGHWAY DESIGN PURPOSES. SOME ERROR MAY EXIST BETWEEN THE GRAPHICAL AND ACTUAL GROUND LOCATIONS OF PROPERTY LINES. THIS MAP IS TO BE USED AS A GRAPHICAL REPRESENTATION OF THE NCDOT'S INTENT TO ACQUIRE PROPERTY FOR RIGHT OF WAY PURPOSES, AND IN NO WAY REPRESENTS AN ACTUAL BOUNDARY SURVEY OF THIS PROPERTY.

NORTH CAROLINA DEPARTMENT OF TRANSPORTATION	
RIGHT OF WAY BRANCH	
WWRC PARTNERS LLC	11-13-2023
PARCEL * 050	S:\CADD\U4758\DDRAFT\U4758_dee
DB 8670 PG 2499	UNKNOWN SCALE

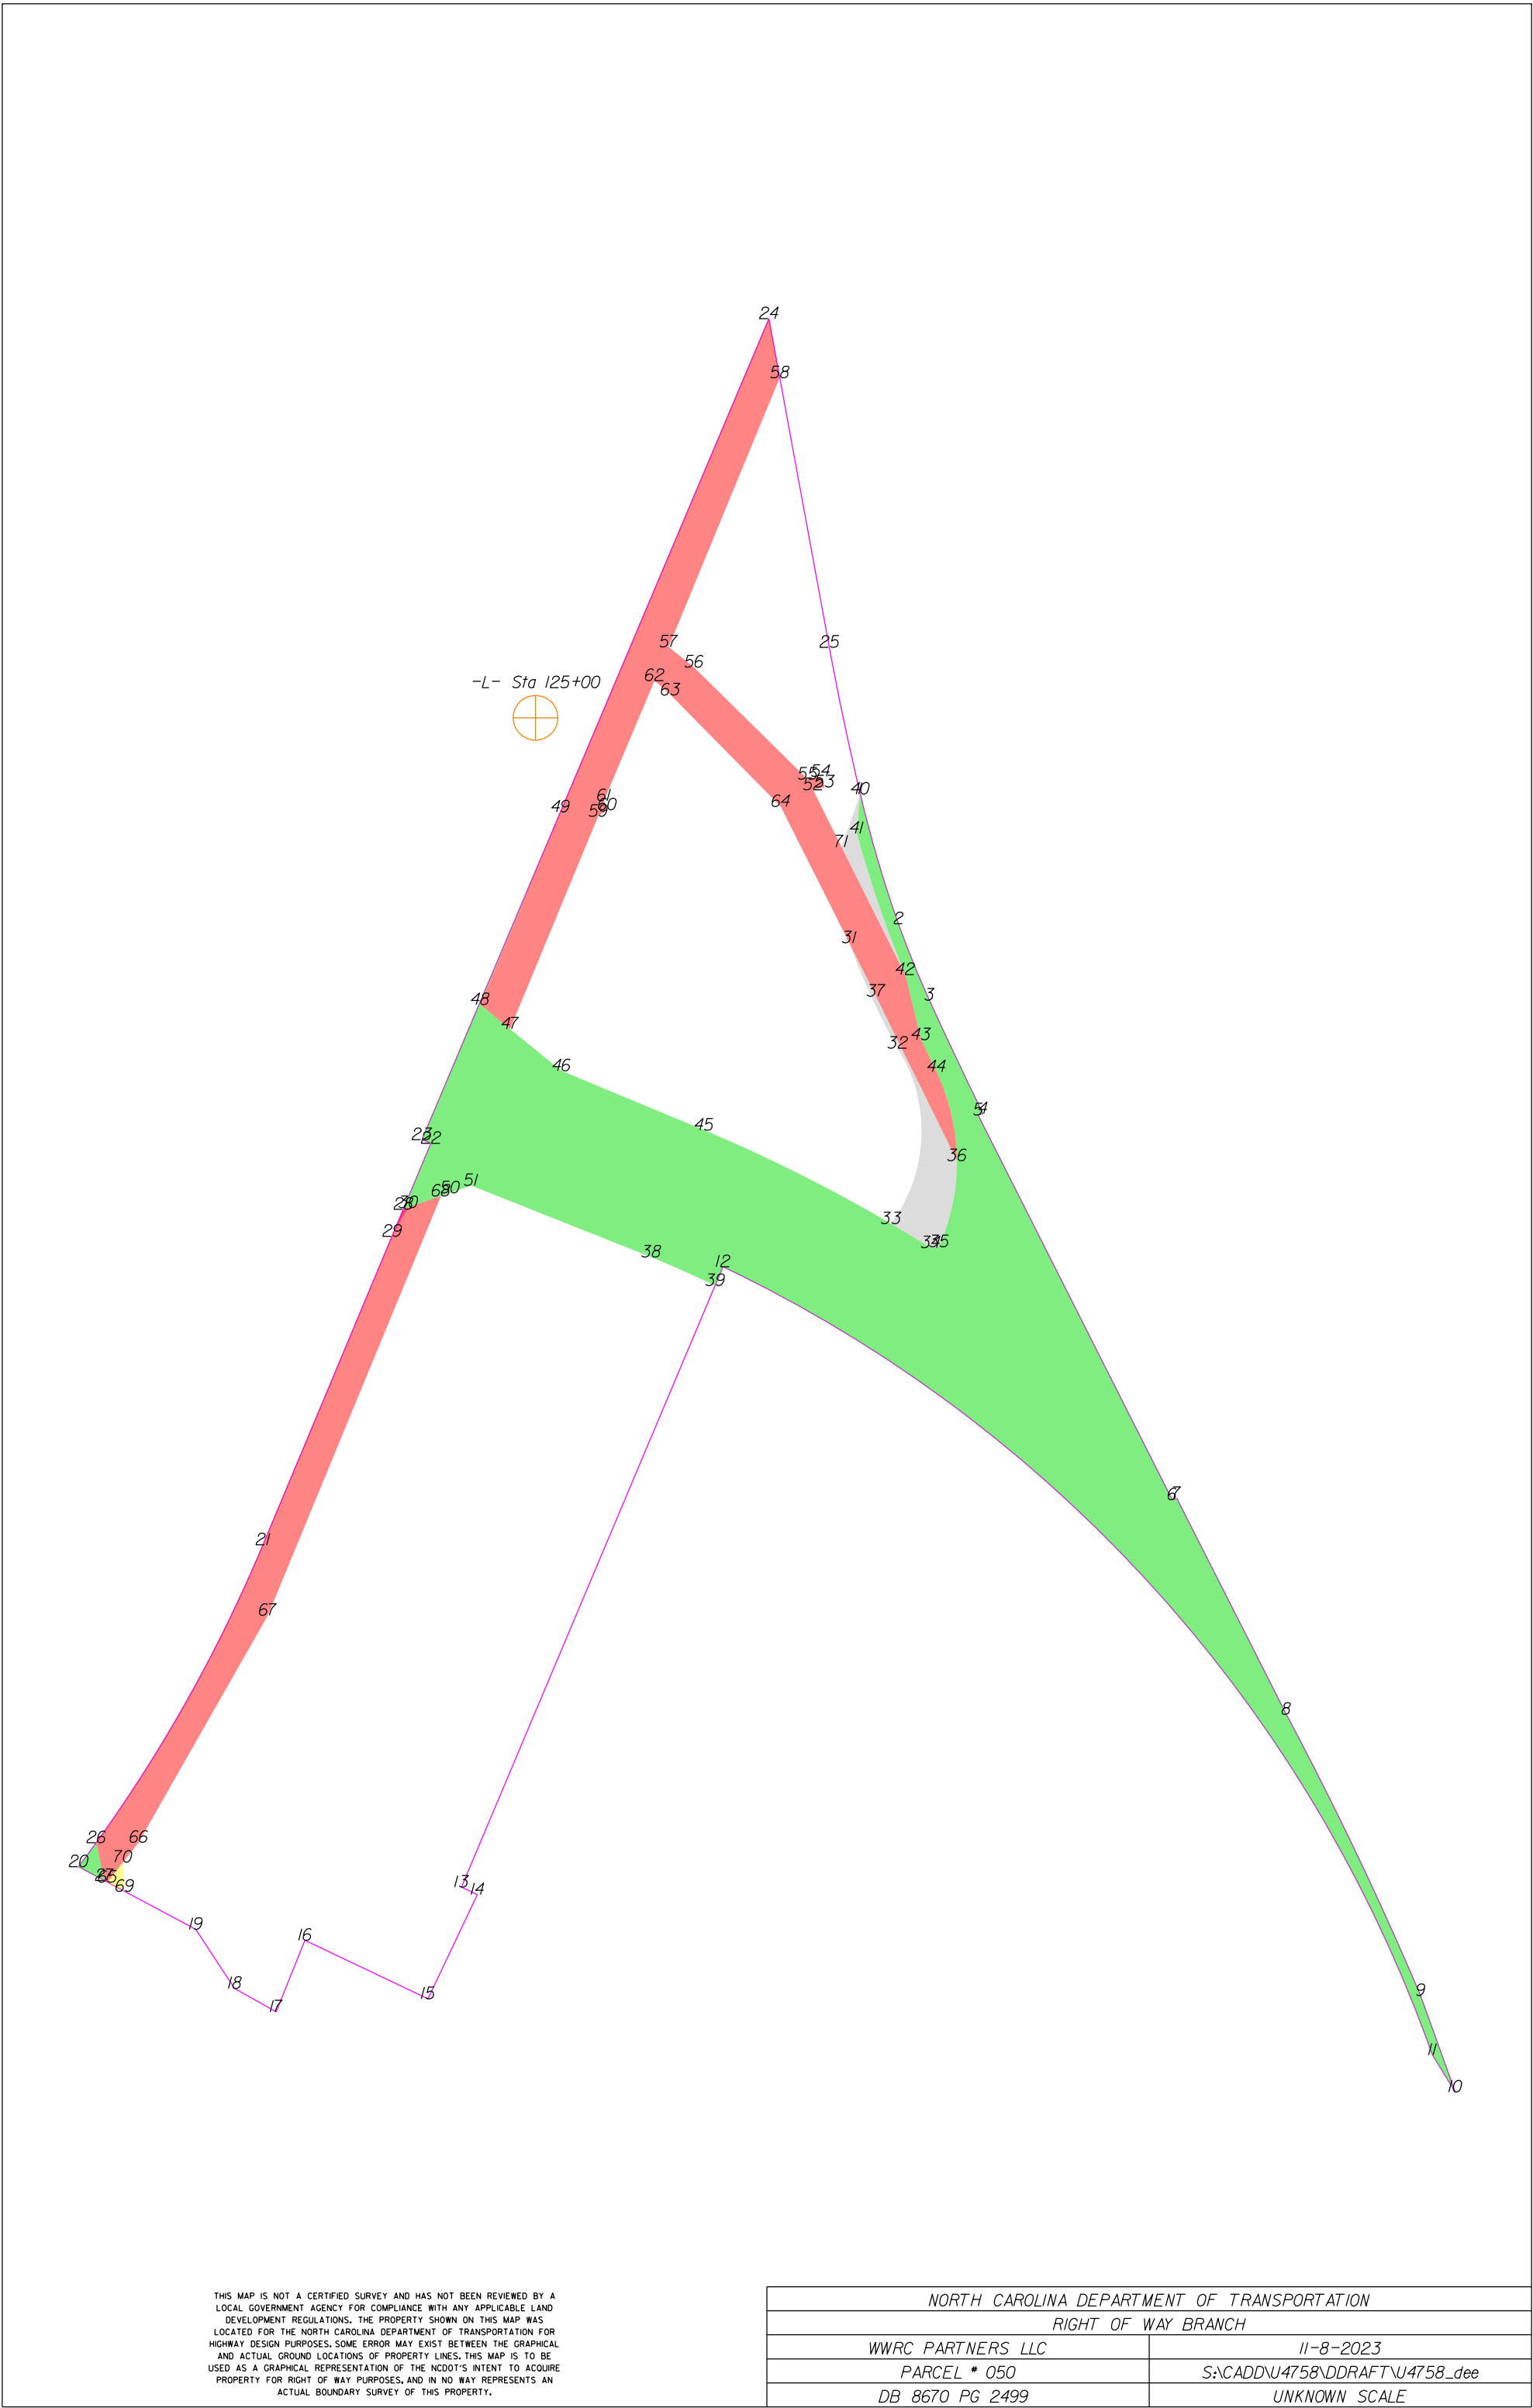

THIS MAP IS NOT A CERTIFIED SURVEY AND HAS NOT BEEN REVIEWED BY A LOCAL GOVERNMENT AGENCY FOR COMPLIANCE WITH ANY APPLICABLE LAND DEVELOPMENT REGULATIONS. THE PROPERTY SHOWN ON THIS MAP WAS LOCATED FOR THE NORTH CAROLINA DEPARTMENT OF TRANSPORTATION FOR HIGHWAY DESIGN PURPOSES. SOME ERROR MAY EXIST BETWEEN THE GRAPHICAL AND ACTUAL GROUND LOCATIONS OF PROPERTY LINES. THIS MAP IS TO BE USED AS A GRAPHICAL REPRESENTATION OF THE NCDOT'S INTENT TO ACQUIRE PROPERTY FOR RIGHT OF WAY PURPOSES, AND IN NO WAY REPRESENTS AN ACTUAL BOUNDARY SURVEY OF THIS PROPERTY.

NORTH CAROLINA DEPARTMENT OF TRANSPORTATION	
RIGHT OF WAY BRANCH	
WWRC PARTNERS LLC	11-8-2023
PARCEL * 050	S:\CADD\U4758\DDRAFT\U4758_dee
DB 8670 PG 2499	UNKNOWN SCALE

	SQR FT	ACRES	SQR M	HECTARES
ROW Right	300.940	0.007	27.958	0.003
FROM - TO	DISTANCE (FT/M)	BEARING	RADIUS (FT/M)	CURVE LENGTH (FT/M)
-L- Sta 125+00 - 26	1010.126	307.887	S 21°19'42.3" W	
26 - 20	24.913	7.594	S 36°17'47.2" W	1259.250 383.820 24.913 7.594
20 - 27	24.491	7.465	S 61°53'24.1" E	
27 - 26	32.353	9.861	N 12°13'54.4" W	

	SQR FT	ACRES	SQR M	HECTARES
PDE Right	38.044	0.001	3.534	0.000
FROM - TO	DISTANCE (FT/M)	BEARING	RADIUS (FT/M)	CURVE LENGTH (FT/M)
-L- Sta 125+00 - 28	425.685	129.749	S 15°3'10.1" W	
28 - 29	24.533	7.478	S 22°42'31.9" W	
29 - 30	27.507	8.384	N 29°10'57.9" E	
30 - 28	4.178	1.273	S 70°38'25.6" W	

	SQR FT	ACRES	SQR M	HECTARES
TDE Right	3929.906	0.090	365.102	0.037
FROM - TO	DISTANCE (FT/M)	BEARING	RADIUS (FT/M)	CURVE LENGTH (FT/M)
-L- Sta 125+00 - 31	322.801	98.390	S 54°20'11.2" E	
31 - 32	97.016	29.570	S 24°38'49.3" E	610.000 185.928 97.118 29.602
32 - 33	146.892	44.773	S 2°7'48.4" W	130.000 39.624 156.102 47.580
33 - 34	38.613	11.769	S 58°33'55.2" E	1260.000 384.049 38.615 11.770
34 - 35	7.170	2.186	N 83°10'15.3" E	
35 - 36	73.502	22.403	N 11°46'59.6" E	175.000 53.340 74.053 22.571
36 - 37	153.298	46.725	N 26°10'37.8" W	
37 - 31	50.042	15.253	N 26°39'5.2" W	

	SQR FT	ACRES	SQR M	HECTARES
ROW Right	99667.623	2.288	9259.462	0.926
FROM - TO	DISTANCE (FT/M)	BEARING	RADIUS (FT/M)	CURVE LENGTH (FT/M)
-L- Sta 125+00 - 38	461.334	140.615	S 12°5'40.7" E	
38 - 39	58.478	17.824	S 65°56'20.8" E	1145.000 348.997 58.485 17.826
39 - 12	17.151	5.228	N 22°50'26.9" E	
12 - 11	887.070	270.379	S 41°58'48.1" E	1160.000 353.569 910.244 277.443
11 - 10	36.250	11.049	S 31°36'9.1" E	
10 - 9	85.685	26.117	N 19°42'55.2" W	
9 - 8	260.636	79.442	N 25°32'39.2" W	3000.000 914.402 260.718 79.467
8 - 7	202.440	61.704	N 26°51'36.1" W	
7 - 6	4.100	1.250	S 75°35'57.7" W	
6 - 5	360.463	109.869	N 26°45'33.7" W	
5 - 4	4.314	1.315	N 75°36'30.5" E	
4 - 3	104.988	32.000	N 25°17'38.8" W	3680.000 1121.666 104.991 32.001
3 - 2	68.915	21.005	N 22°1'24.7" W	805.000 245.364 68.936 21.012
2 - 1	113.074	34.465	N 16°25'25.3" W	1030.000 313.945 113.131 34.482
1 - 40	0.025	0.008	N 13°16'36.7" W	2530.000 771.146 0.025 0.008
40 - 41	32.967	10.048	S 5°4'28.7" W	
41 - 42	124.844	38.053	S 18°55'8.2" E	1015.000 309.373 124.923 38.077
42 - 43	56.210	17.133	S 13°45'16.9" E	
43 - 44	29.609	9.025	S 25°33'8.4" E	
44 - 35	146.415	44.627	S 0°49'23.7" E	175.000 53.340 151.061 46.044
35 - 34	7.170	2.186	S 83°10'15.3" W	
34 - 45	213.388	65.041	N 62°32'41.6" W	1260.000 384.049 213.644 65.119
45 - 46	129.126	39.358	N 67°24'8.6" W	
46 - 47	55.395	16.884	N 50°48'36.0" W	
47 - 48	32.203	9.815	N 50°48'36.0" W	
48 - 49	174.560	53.206	N 22°35'51.4" E	
49 - 23	297.527	90.686	S 22°54'14.4" W	
23 - 22	8.100	2.469	S 67°26'14.1" E	
22 - 28	59.738	18.208	S 22°42'31.9" W	
28 - 30	4.178	1.273	N 70°38'25.6" E	
30 - 50	37.240	11.351	N 70°38'25.6" E	
50 - 51	18.533	5.649	N 70°38'25.6" E	
51 - 38	162.122	49.415	S 68°19'16.3" E	

	SQR FT	ACRES	SQR M	HECTARES
PUE Right	30881.812	0.709	2869.026	0.287
FROM - TO	DISTANCE (FT/M)	BEARING	RADIUS (FT/M)	CURVE LENGTH (FT/M)
-L- Sta 125+00 - 36	511.284	155.840	S 43°33'37.5" E	
36 - 44	76.389	23.283	N 12°56'45.2" W	175.000 53.340 77.009 23.472
44 - 43	29.609	9.025	N 25°33'8.4" W	
43 - 42	56.210	17.133	N 13°45'16.9" W	
42 - 52	172.683	52.634	N 26°28'54.2" W	
52 - 53	10.000	3.048	N 77°4'30.3" E	
53 - 54	9.646	2.940	N 21°36'24.1" W	
54 - 55	11.000	3.353	S 77°36'14.2" W	
55 - 56	133.495	40.689	N 45°25'25.3" W	
56 - 57	27.060	8.248	N 51°18'41.6" W	
57 - 58	243.501	74.219	N 22°25'55.2" E	
58 - 24	50.266	15.321	N 10°26'8.1" W	
24 - 49	447.891	136.517	S 22°54'14.4" W	
49 - 48	174.560	53.206	S 22°35'51.4" W	
48 - 47	32.203	9.815	S 50°48'36.0" E	
47 - 59	192.500	58.674	N 22°29'23.6" E	
59 - 60	9.434	2.875	N 54°36'10.8" E	
60 - 61	8.139	2.481	N 19°54'46.2" W	

THIS MAP IS NOT A CERTIFIED SURVEY AND HAS NOT BEEN REVIEWED BY A LOCAL GOVERNMENT AGENCY FOR COMPLIANCE WITH ANY APPLICABLE LAND DEVELOPMENT REGULATIONS. THE PROPERTY SHOWN ON THIS MAP WAS LOCATED FOR THE NORTH CAROLINA DEPARTMENT OF TRANSPORTATION FOR HIGHWAY DESIGN PURPOSES. SOME ERROR MAY EXIST BETWEEN THE GRAPHICAL AND ACTUAL GROUND LOCATIONS OF PROPERTY LINES. THIS MAP IS TO BE USED AS A GRAPHICAL REPRESENTATION OF THE NCDOT'S INTENT TO ACQUIRE PROPERTY FOR RIGHT OF WAY PURPOSES, AND IN NO WAY REPRESENTS AN ACTUAL BOUNDARY SURVEY OF THIS PROPERTY.

NORTH CAROLINA DEPARTMENT OF TRANSPORTATION	
RIGHT OF WAY BRANCH	
WWRC PARTNERS LLC	11-8-2023
PARCEL * 050	S:\CADD\U4758\DDRAFT\U4758_dee
DB 8670 PG 2499	UNKNOWN SCALE

61 - 62	109.001	33.224	N 22°51'37.6" E				
62 - 63	18.028	5.495	S 47°57'44.4" E				
63 - 64	131.097	39.959	S 44°37'19.2" E				
64 - 31	127.480	38.856	S 26°39'5.2" E				
31 - 37	50.042	15.253	S 26°39'5.2" E				
37 - 36	153.298	46.725	S 26°10'37.8" E				

	SQR FT	ACRES	SQR M	HECTARES
PUE Right	15822.954	0.363	1470.006	0.147
FROM - TO	DISTANCE (FT/M)	BEARING	RADIUS (FT/M)	CURVE LENGTH (FT/M)
-L- Sta 125+00 - 21	728.330	221.995	S 18°14'34.6" W	
21 - 26	285.556	87.038	S 29°13'9.3" W	1259.250 383.820 286.171 87.225
26 - 27	32.353	9.861	S 12°13'54.4" E	
27 - 65	2.959	0.902	S 61°53'24.1" E	
65 - 66	42.355	12.910	N 38°2'32.4" E	
66 - 67	218.462	66.587	N 29°37'8.8" E	
67 - 68	379.372	115.633	N 22°26'2.0" E	
68 - 28	33.355	10.167	S 70°38'25.6" W	
28 - 21	304.222	92.727	S 22°42'31.9" W	


	SQR FT	ACRES	SQR M	HECTARES
TCE Right	169.884	0.004	15.783	0.002
FROM - TO	DISTANCE (FT/M)	BEARING	RADIUS (FT/M)	CURVE LENGTH (FT/M)
-L- Sta 125+00 - 65	1037.644	316.275	S 20°10'42.8" W	
65 - 69	16.256	4.955	S 61°53'24.1" E	
69 - 70	24.403	7.438	N 2°57'51.8" W	
70 - 65	21.219	6.468	S 38°2'32.4" W	

	SQR FT	ACRES	SQR M	HECTARES
TDE Right	1010.986	0.023	93.924	0.009
FROM - TO	DISTANCE (FT/M)	BEARING	RADIUS (FT/M)	CURVE LENGTH (FT/M)
-L- Sta 125+00 - 42	376.362	114.716	S 55°12'34.8" E	
42 - 41	124.844	38.053	N 18°55'8.2" W	1015.000 309.373 124.923 38.077
41 - 40	32.967	10.048	N 5°4'28.7" E	
40 - 71	46.904	14.296	S 19°25'10.0" W	
71 - 42	119.210	36.335	S 26°28'54.2" E	

TYPE	COUNT	SQR FEET	ACRES
Parcel	1	421477.691	9.676
ROW Right	2	99968.563	2.295
PDE Right	1	38.044	0.001
TDE Right	2	4940.892	0.113
PUE Right	2	46704.765	1.072
TCE Right	1	169.884	0.004
ROW Left	0	0.000	0.000
PDE Left	0	0.000	0.000
TDE Left	0	0.000	0.000
TCE Left	0	0.000	0.000
PUE Left	0	0.000	0.000
TSE Left	0	0.000	0.000
TSE Right	0	0.000	0.000
DUE Left	0	0.000	0.000
DUE Right	0	0.000	0.000
DTE Left	0	0.000	0.000
DTE Right	0	0.000	0.000
AUE_Left	0	0.000	0.000
AUE_Right	0	0.000	0.000
PCE Left	0	0.000	0.000
PCE Right	0	0.000	0.000
TUE Left	0	0.000	0.000
TUE Right	0	0.000	0.000
REM Left	0	0.000	0.000
REM Right	0	0.000	0.000
Other Left	0	0.000	0.000
Other Right	0	0.000	0.000
PE Left	0	0.000	0.000
PE Right	0	0.000	0.000

THIS MAP IS NOT A CERTIFIED SURVEY AND HAS NOT BEEN REVIEWED BY A LOCAL GOVERNMENT AGENCY FOR COMPLIANCE WITH ANY APPLICABLE LAND DEVELOPMENT REGULATIONS. THE PROPERTY SHOWN ON THIS MAP WAS LOCATED FOR THE NORTH CAROLINA DEPARTMENT OF TRANSPORTATION FOR HIGHWAY DESIGN PURPOSES. SOME ERROR MAY EXIST BETWEEN THE GRAPHICAL AND ACTUAL GROUND LOCATIONS OF PROPERTY LINES. THIS MAP IS TO BE USED AS A GRAPHICAL REPRESENTATION OF THE NCDOT'S INTENT TO ACQUIRE PROPERTY FOR RIGHT OF WAY PURPOSES, AND IN NO WAY REPRESENTS AN ACTUAL BOUNDARY SURVEY OF THIS PROPERTY.

NORTH CAROLINA DEPARTMENT OF TRANSPORTATION	
RIGHT OF WAY BRANCH	
WWRC PARTNERS LLC	11-8-2023
PARCEL * 050	S:\CADD\U4758\DDRAFT\U4758_dee
DB 8670 PG 2499	UNKNOWN SCALE

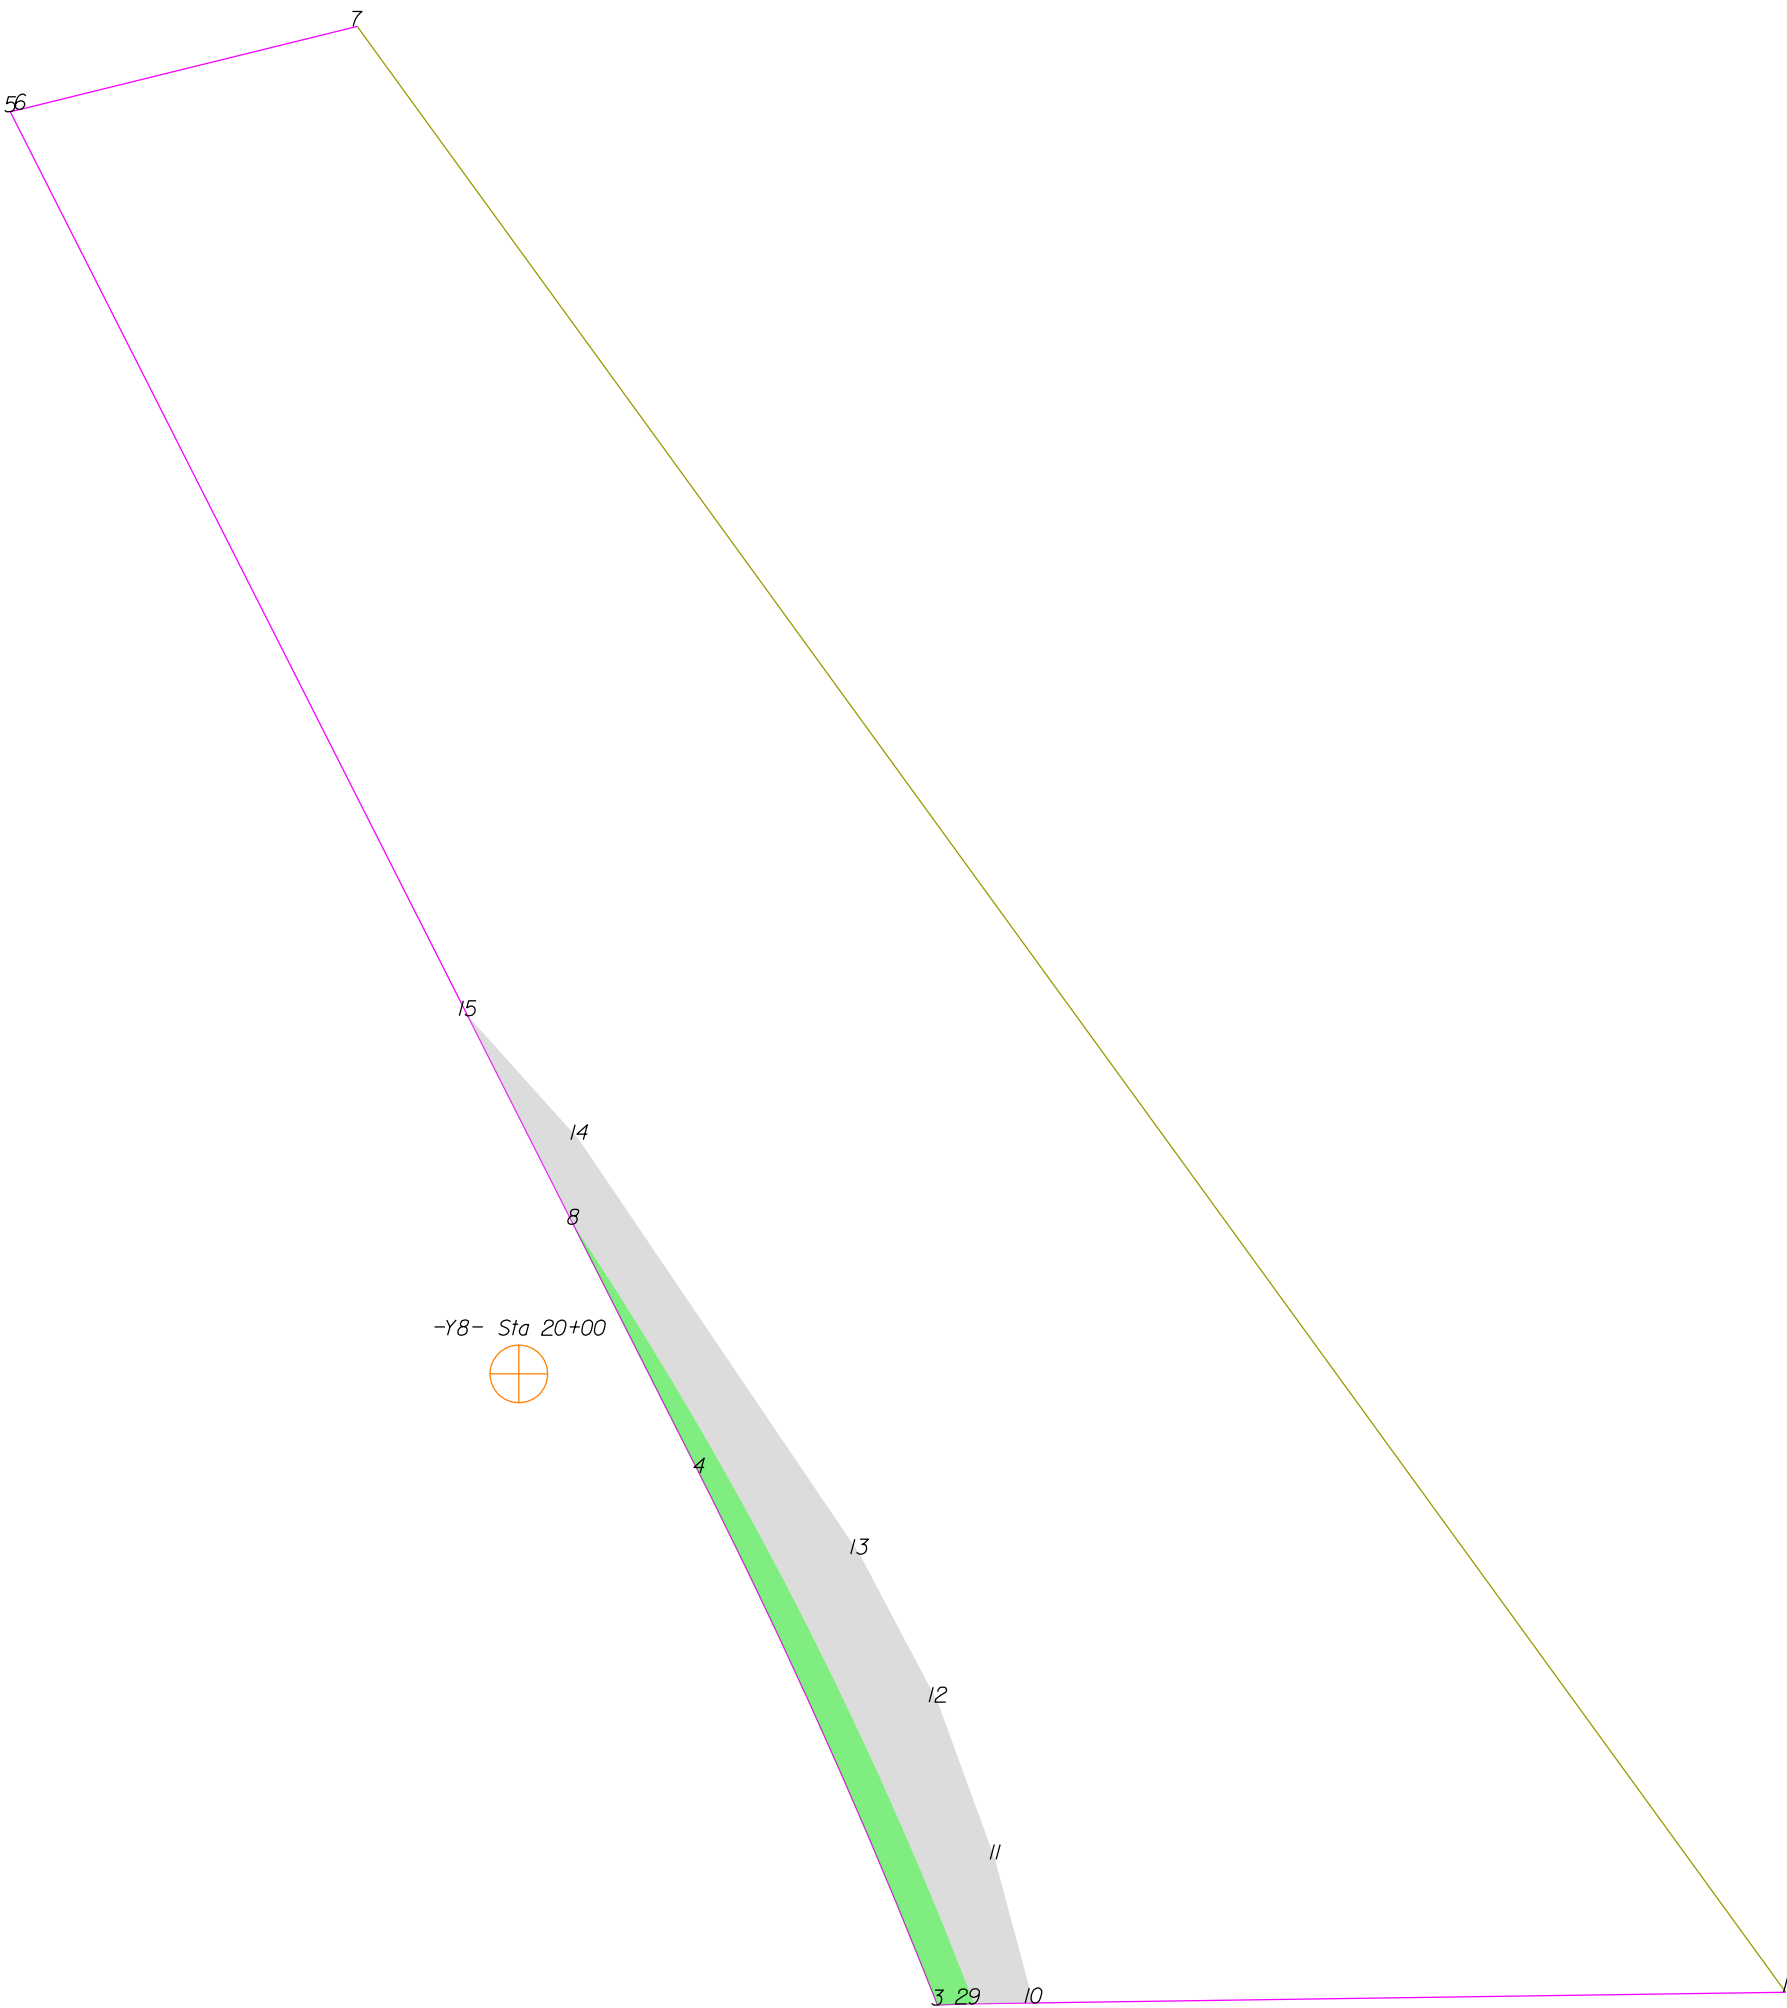

THIS MAP IS NOT A CERTIFIED SURVEY AND HAS NOT BEEN REVIEWED BY A LOCAL GOVERNMENT AGENCY FOR COMPLIANCE WITH ANY APPLICABLE LAND DEVELOPMENT REGULATIONS. THE PROPERTY SHOWN ON THIS MAP WAS LOCATED FOR THE NORTH CAROLINA DEPARTMENT OF TRANSPORTATION FOR HIGHWAY DESIGN PURPOSES. SOME ERROR MAY EXIST BETWEEN THE GRAPHICAL AND ACTUAL GROUND LOCATIONS OF PROPERTY LINES. THIS MAP IS TO BE USED AS A GRAPHICAL REPRESENTATION OF THE NCDOT'S INTENT TO ACQUIRE PROPERTY FOR RIGHT OF WAY PURPOSES, AND IN NO WAY REPRESENTS AN ACTUAL BOUNDARY SURVEY OF THIS PROPERTY.

NORTH CAROLINA DEPARTMENT OF TRANSPORTATION	
RIGHT OF WAY BRANCH	
L.C.BAME, JR.	12-8-2021
PARCEL * 052	S:\CADD\U4758\DDRAFT\U4758_dee
DB 3314 PG 965	UNKNOWN SCALE


	SQR FT	ACRES		SQR M		HECTARES	
ROW Left	2220.910	0.051		206.330		0.021	
FROM - TO	DISTANCE (FT/M)		BEARING	RADIUS (FT/M)		CURVE LENGTH (FT/M)	
-Y8- Sta 20+00 - 8	50158		15.288	N 19°58'51.7" E			
8 - 4	87.875		26.784	S 26°50'11.8" E			
4 - 3	183.783		56.017	S 24°8'33.1" E	1955.000	595.885	183.851
3 - 2	7.524		2.293	N 87°18'31.4" E			
2 - 9	4.018		1.225	N 89°10'51.3" E			
9 - 8	276.302		84.217	N 27°13'3.9" W	1240.000	377.953	276.877

	SQR FT	ACRES		SQR M		HECTARES	
TDE Left	6806.590	0.156		632.355		0.063	
FROM - TO	DISTANCE (FT/M)		BEARING	RADIUS (FT/M)		CURVE LENGTH (FT/M)	
-Y8- Sta 20+00 - 8	50158		15.288	N 19°58'51.7" E			
8 - 9	276.302		84.217	S 27°13'3.9" E	1240.000	377.953	276.877
9 - 10	18.685		5.695	N 89°10'51.3" E			
10 - 11	46.810		14.268	N 14°55'52.3" W			
11 - 12	52.810		16.097	N 20°2'17.3" W			
12 - 13	52.757		16.080	N 27°51'13.0" W			
13 - 14	157.719		48.073	N 34°4'57.6" W			
14 - 15	52.538		16.014	N 41°57'37.9" W			
15 - 8	73.678		22.457	S 26°50'11.8" E			

TYPE	COUNT	SQR FEET	ACRES
Parcel	1	117908.063	2.707
ROW Left	1	2220.910	0.051
TDE Left	1	6806.590	0.156
ROW Right	0	0.000	0.000
PDE Left	0	0.000	0.000
PDE Right	0	0.000	0.000
TDE Right	0	0.000	0.000
TCE Left	0	0.000	0.000
TCE Right	0	0.000	0.000
PUE Left	0	0.000	0.000
PUE Right	0	0.000	0.000
TSE Left	0	0.000	0.000
TSE Right	0	0.000	0.000
DUE Left	0	0.000	0.000
DUE Right	0	0.000	0.000
DTE Left	0	0.000	0.000
DTE Right	0	0.000	0.000
AUE_Left	0	0.000	0.000
AUE_Right	0	0.000	0.000
PCE Left	0	0.000	0.000
PCE Right	0	0.000	0.000
TUE Left	0	0.000	0.000
TUE Right	0	0.000	0.000
REM Left	0	0.000	0.000
REM Right	0	0.000	0.000
Other Left	0	0.000	0.000
Other Right	0	0.000	0.000
PE Left	0	0.000	0.000
PE Right	0	0.000	0.000

THIS MAP IS NOT A CERTIFIED SURVEY AND HAS NOT BEEN REVIEWED BY A LOCAL GOVERNMENT AGENCY FOR COMPLIANCE WITH ANY APPLICABLE LAND DEVELOPMENT REGULATIONS. THE PROPERTY SHOWN ON THIS MAP WAS LOCATED FOR THE NORTH CAROLINA DEPARTMENT OF TRANSPORTATION FOR HIGHWAY DESIGN PURPOSES. SOME ERROR MAY EXIST BETWEEN THE GRAPHICAL AND ACTUAL GROUND LOCATIONS OF PROPERTY LINES. THIS MAP IS TO BE USED AS A GRAPHICAL REPRESENTATION OF THE NCDOT'S INTENT TO ACQUIRE PROPERTY FOR RIGHT OF WAY PURPOSES, AND IN NO WAY REPRESENTS AN ACTUAL BOUNDARY SURVEY OF THIS PROPERTY.

NORTH CAROLINA DEPARTMENT OF TRANSPORTATION	
RIGHT OF WAY BRANCH	
L.C.BAME, JR.	12-8-2021
PARCEL * 052	S:\CADD\U4758\DDRAFT\U4758_dee
DB 3314 PG 965	UNKNOWN SCALE

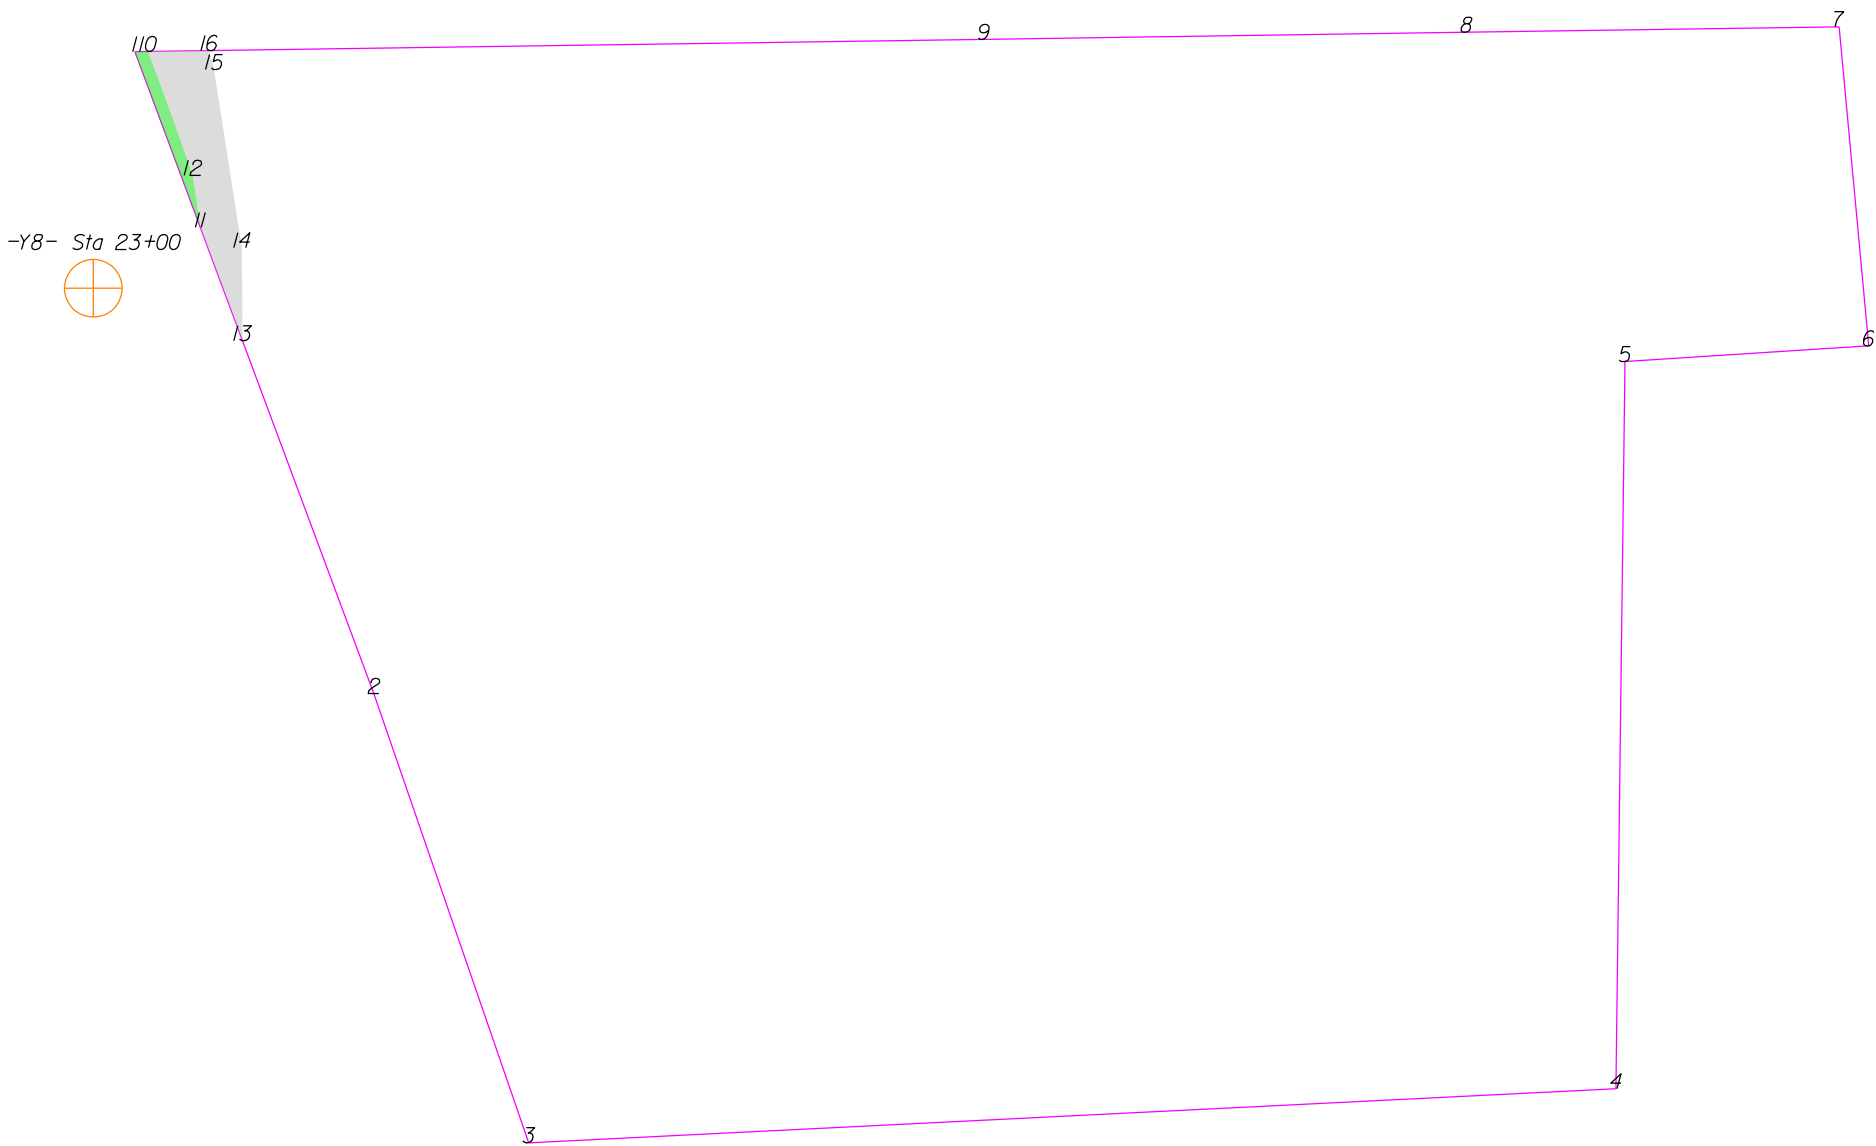

THIS MAP IS NOT A CERTIFIED SURVEY AND HAS NOT BEEN REVIEWED BY A LOCAL GOVERNMENT AGENCY FOR COMPLIANCE WITH ANY APPLICABLE LAND DEVELOPMENT REGULATIONS. THE PROPERTY SHOWN ON THIS MAP WAS LOCATED FOR THE NORTH CAROLINA DEPARTMENT OF TRANSPORTATION FOR HIGHWAY DESIGN PURPOSES. SOME ERROR MAY EXIST BETWEEN THE GRAPHICAL AND ACTUAL GROUND LOCATIONS OF PROPERTY LINES. THIS MAP IS TO BE USED AS A GRAPHICAL REPRESENTATION OF THE NCDOT'S INTENT TO ACQUIRE PROPERTY FOR RIGHT OF WAY PURPOSES, AND IN NO WAY REPRESENTS AN ACTUAL BOUNDARY SURVEY OF THIS PROPERTY.

NORTH CAROLINA DEPARTMENT OF TRANSPORTATION	
RIGHT OF WAY BRANCH	
VIRGINIA I.KNUCKLES	12-8-2021
PARCEL * 055	S:\CADD\U4758\DDRAFT\U4758_dee
DB 2527 PG 268	UNKNOWN SCALE


	SQR FT	ACRES		SQR M		HECTARES	
ROW Left	178.873	0.004		16.618		0.002	
FROM - TO		DISTANCE (FT/M)		BEARING	RADIUS (FT/M)		CURVE LENGTH (FT/M)
-Y8- Sta 23+00 - 10		74.378	22.670	N 12°58'44.1" E			
10 - 1		4.018	1.225	S 89°10'51.3" W			
1 - 11		57.449	17.510	S 20°25'25.7" E			
11 - 12		16.142	4.920	N 8°13'59.5" W			
12 - 10		40.325	12.291	N 19°53'21.7" W	1240.000	377.953	40.327 12.292

	SQR FT	ACRES		SQR M		HECTARES	
TDE Left	984.929	0.023		91.503		0.009	
FROM - TO		DISTANCE (FT/M)		BEARING	RADIUS (FT/M)		CURVE LENGTH (FT/M)
-Y8- Sta 23+00 - 10		74.378	22.670	N 12°58'44.1" E			
10 - 12		40.325	12.291	S 19°53'21.7" E	1240.000	377.953	40.327 12.292
12 - 11		16.142	4.920	S 8°13'59.5" E			
11 - 13		36.952	11.263	S 20°25'25.7" E			
13 - 14		28.479	8.680	N 0°24'41.5" W			
14 - 15		55.145	16.808	N 8°51'3.1" W			
15 - 16		6.028	1.837	N 14°55'52.3" W			
16 - 10		18.685	5.695	S 89°10'51.3" W			

TYPE	COUNT	SQR FEET	ACRES
Parcel	1	137129.773	3.148
ROW Left	1	178.873	0.004
TDE Left	1	984.929	0.023
ROW Right	0	0.000	0.000
PDE Left	0	0.000	0.000
PDE Right	0	0.000	0.000
TDE Right	0	0.000	0.000
TCE Left	0	0.000	0.000
TCE Right	0	0.000	0.000
PUE Left	0	0.000	0.000
PUE Right	0	0.000	0.000
TSE Left	0	0.000	0.000
TSE Right	0	0.000	0.000
DUE Left	0	0.000	0.000
DUE Right	0	0.000	0.000
DTE Left	0	0.000	0.000
DTE Right	0	0.000	0.000
AUE_Left	0	0.000	0.000
AUE_Right	0	0.000	0.000
PCE Left	0	0.000	0.000
PCE Right	0	0.000	0.000
TUE Left	0	0.000	0.000
TUE Right	0	0.000	0.000
REM Left	0	0.000	0.000
REM Right	0	0.000	0.000
Other Left	0	0.000	0.000
Other Right	0	0.000	0.000
PE Left	0	0.000	0.000
PE Right	0	0.000	0.000

THIS MAP IS NOT A CERTIFIED SURVEY AND HAS NOT BEEN REVIEWED BY A LOCAL GOVERNMENT AGENCY FOR COMPLIANCE WITH ANY APPLICABLE LAND DEVELOPMENT REGULATIONS. THE PROPERTY SHOWN ON THIS MAP WAS LOCATED FOR THE NORTH CAROLINA DEPARTMENT OF TRANSPORTATION FOR HIGHWAY DESIGN PURPOSES. SOME ERROR MAY EXIST BETWEEN THE GRAPHICAL AND ACTUAL GROUND LOCATIONS OF PROPERTY LINES. THIS MAP IS TO BE USED AS A GRAPHICAL REPRESENTATION OF THE NCDOT'S INTENT TO ACQUIRE PROPERTY FOR RIGHT OF WAY PURPOSES, AND IN NO WAY REPRESENTS AN ACTUAL BOUNDARY SURVEY OF THIS PROPERTY.

NORTH CAROLINA DEPARTMENT OF TRANSPORTATION	
RIGHT OF WAY BRANCH	
VIRGINIA I.KNUCKLES	12-8-2021
PARCEL * 055	S:\CADD\U4758\DDRAFT\U4758_dee
DB 2527 PG 268	UNKNOWN SCALE

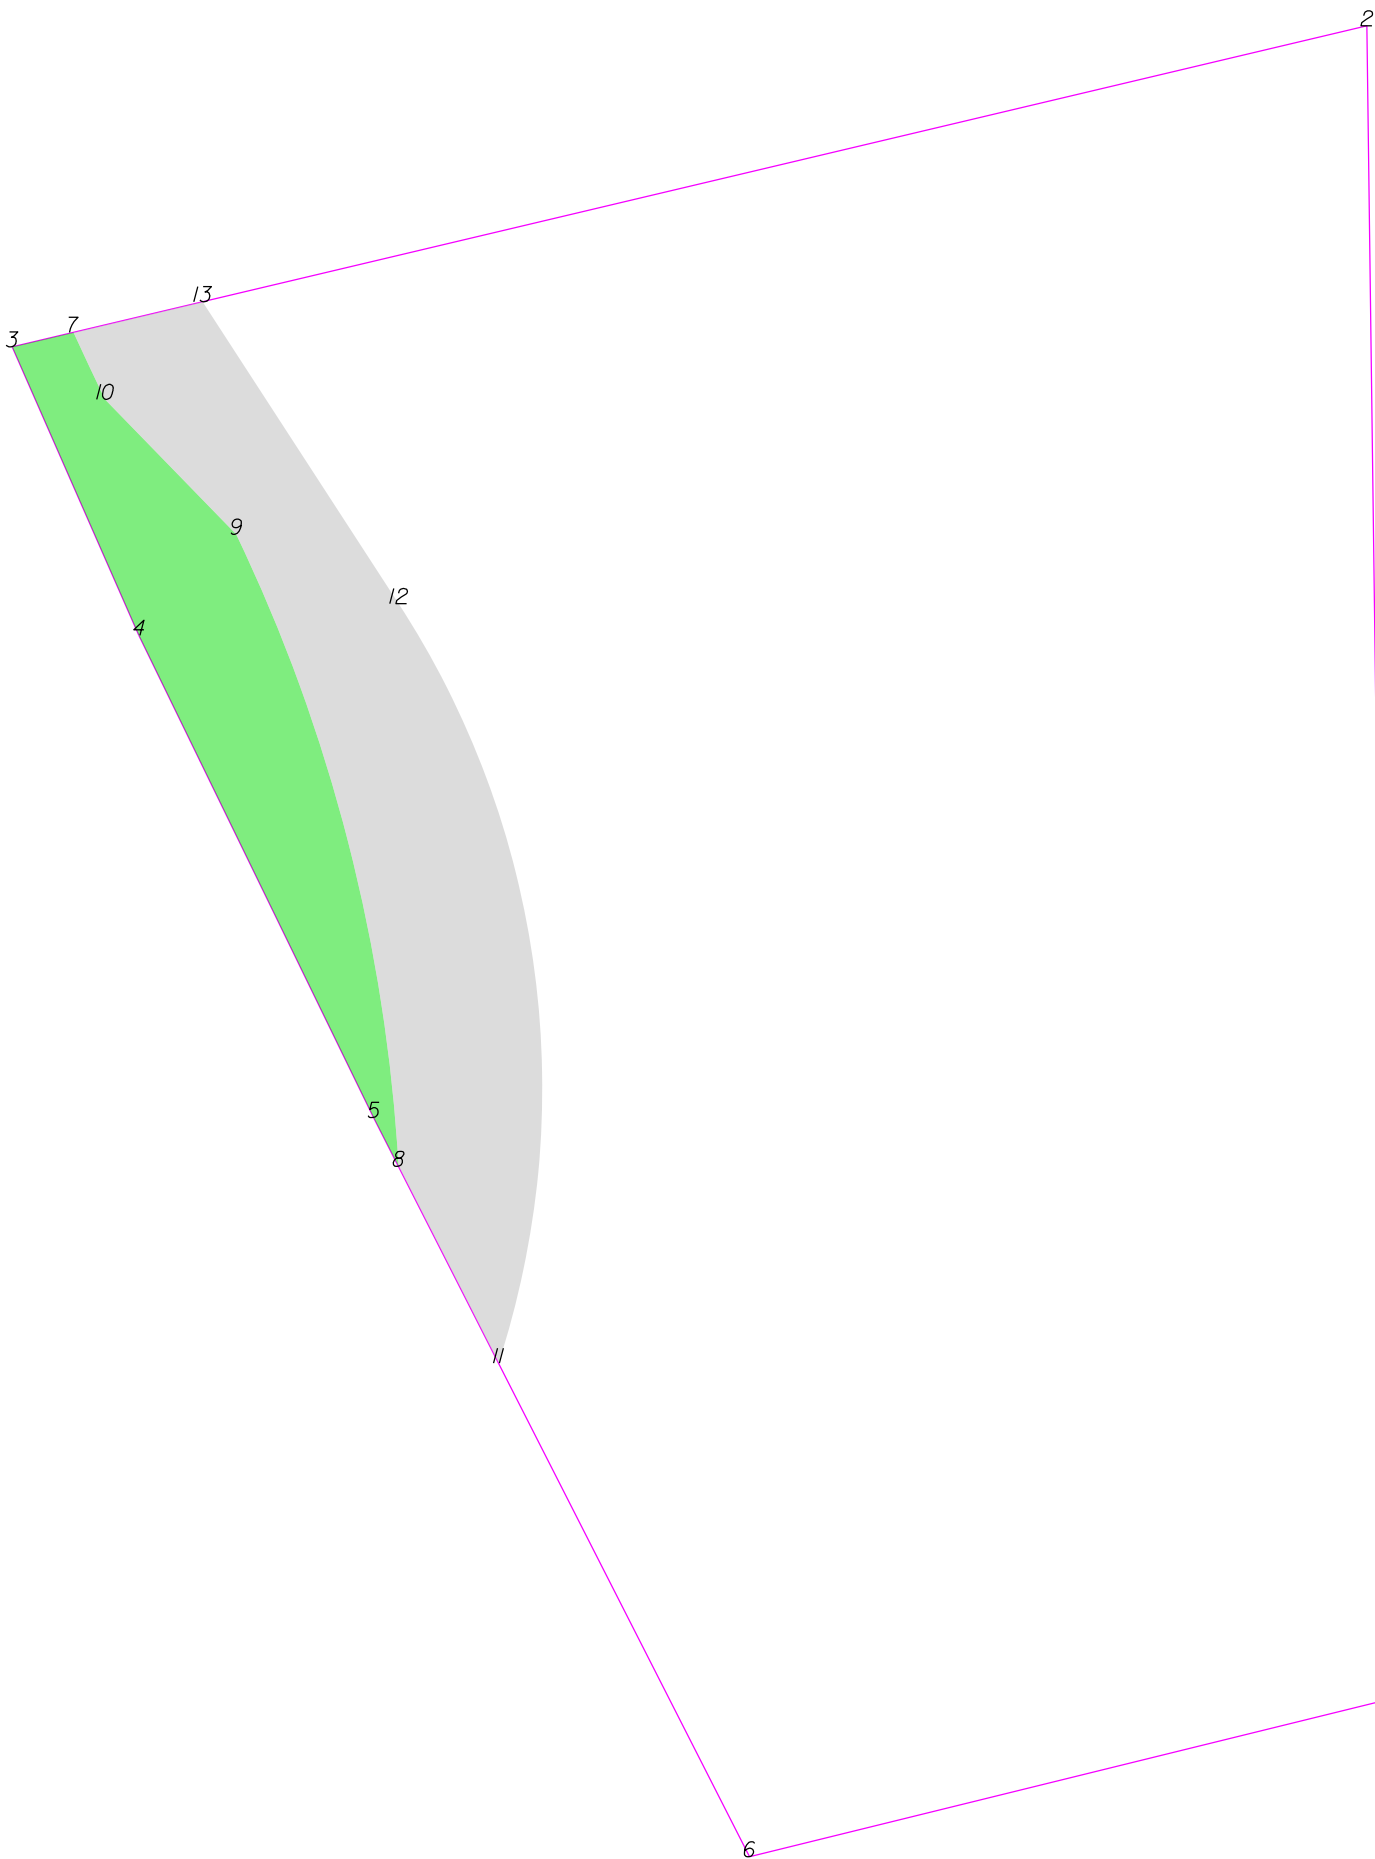

-Y8- Sta 15+00



THIS MAP IS NOT A CERTIFIED SURVEY AND HAS NOT BEEN REVIEWED BY A LOCAL GOVERNMENT AGENCY FOR COMPLIANCE WITH ANY APPLICABLE LAND DEVELOPMENT REGULATIONS. THE PROPERTY SHOWN ON THIS MAP WAS LOCATED FOR THE NORTH CAROLINA DEPARTMENT OF TRANSPORTATION FOR HIGHWAY DESIGN PURPOSES. SOME ERROR MAY EXIST BETWEEN THE GRAPHICAL AND ACTUAL GROUND LOCATIONS OF PROPERTY LINES. THIS MAP IS TO BE USED AS A GRAPHICAL REPRESENTATION OF THE NCDOT'S INTENT TO ACQUIRE PROPERTY FOR RIGHT OF WAY PURPOSES, AND IN NO WAY REPRESENTS AN ACTUAL BOUNDARY SURVEY OF THIS PROPERTY.

NORTH CAROLINA DEPARTMENT OF TRANSPORTATION	
RIGHT OF WAY BRANCH	
ROBIN D.MINNICH	12-8-2021
PARCEL * 056	S:\CADD\U4758\DDRAFT\U4758_dee
DB 7298 PG 2528	UNKNOWN SCALE


	SQR FT	ACRES		SQR M		HECTARES	
ROW Left	2167.404	0.050		201.359		0.020	
FROM - TO		DISTANCE (FT/M)		BEARING		RADIUS (FT/M)	
-Y8- Sta 15+00 - 7		305.035	92.975	N 14°29'53.0" E			
7 - 3		10.472	3.192	S 76°40'10.2" W			
3 - 4		52.300	15.941	S 23°43'49.4" E			
4 - 5		88.990	27.124	S 25°57'49.4" E			
5 - 8		9.133	2.784	S 26°56'48.0" E			
8 - 9		108.326	33.018	N 14°23'55.4" W	280.000	85.344	109.014
9 - 10		31.252	9.526	N 44°12'50.7" W			
10 - 7		12.286	3.745	N 25°10'26.0" W	930.000	283.465	12.286

	SQR FT	ACRES		SQR M		HECTARES	
TDE Left	3864.807	0.089		359.054		0.036	
FROM - TO		DISTANCE (FT/M)		BEARING		RADIUS (FT/M)	
-Y8- Sta 15+00 - 7		305.035	92.975	N 14°29'53.0" E			
7 - 10		12.286	3.745	S 25°10'26.0" E	930.000	283.465	12.286
10 - 9		31.252	9.526	S 44°12'50.7" E			
9 - 8		108.326	33.018	S 14°23'55.4" E	280.000	85.344	109.014
8 - 11		36.616	11.161	S 26°56'48.0" E			
11 - 12		127.150	38.755	N 7°29'40.6" W	147.387	44.924	131.464
12 - 13		59.728	18.205	N 32°58'54.5" W			
13 - 7		22.045	6.719	S 76°40'10.2" W			

TYPE	COUNT	SQR FEET	ACRES
Parcel	1	46611.374	1.070
ROW Left	1	2167.404	0.050
TDE Left	1	3864.807	0.089
ROW Right	0	0.000	0.000
PDE Left	0	0.000	0.000
PDE Right	0	0.000	0.000
TDE Right	0	0.000	0.000
TCE Left	0	0.000	0.000
TCE Right	0	0.000	0.000
PUE Left	0	0.000	0.000
PUE Right	0	0.000	0.000
TSE Left	0	0.000	0.000
TSE Right	0	0.000	0.000
DUE Left	0	0.000	0.000
DUE Right	0	0.000	0.000
DTE Left	0	0.000	0.000
DTE Right	0	0.000	0.000
AUE_Left	0	0.000	0.000
AUE_Right	0	0.000	0.000
PCE Left	0	0.000	0.000
PCE Right	0	0.000	0.000
TUE Left	0	0.000	0.000
TUE Right	0	0.000	0.000
REM Left	0	0.000	0.000
REM Right	0	0.000	0.000
Other Left	0	0.000	0.000
Other Right	0	0.000	0.000
PE Left	0	0.000	0.000
PE Right	0	0.000	0.000

THIS MAP IS NOT A CERTIFIED SURVEY AND HAS NOT BEEN REVIEWED BY A LOCAL GOVERNMENT AGENCY FOR COMPLIANCE WITH ANY APPLICABLE LAND DEVELOPMENT REGULATIONS. THE PROPERTY SHOWN ON THIS MAP WAS LOCATED FOR THE NORTH CAROLINA DEPARTMENT OF TRANSPORTATION FOR HIGHWAY DESIGN PURPOSES. SOME ERROR MAY EXIST BETWEEN THE GRAPHICAL AND ACTUAL GROUND LOCATIONS OF PROPERTY LINES. THIS MAP IS TO BE USED AS A GRAPHICAL REPRESENTATION OF THE NCDOT'S INTENT TO ACQUIRE PROPERTY FOR RIGHT OF WAY PURPOSES, AND IN NO WAY REPRESENTS AN ACTUAL BOUNDARY SURVEY OF THIS PROPERTY.

NORTH CAROLINA DEPARTMENT OF TRANSPORTATION	
RIGHT OF WAY BRANCH	
ROBIN D.MINNICH	12-8-2021
PARCEL * 056	S:\CADD\U4758\DDRAFT\U4758_dee
DB 7298 PG 2528	UNKNOWN SCALE

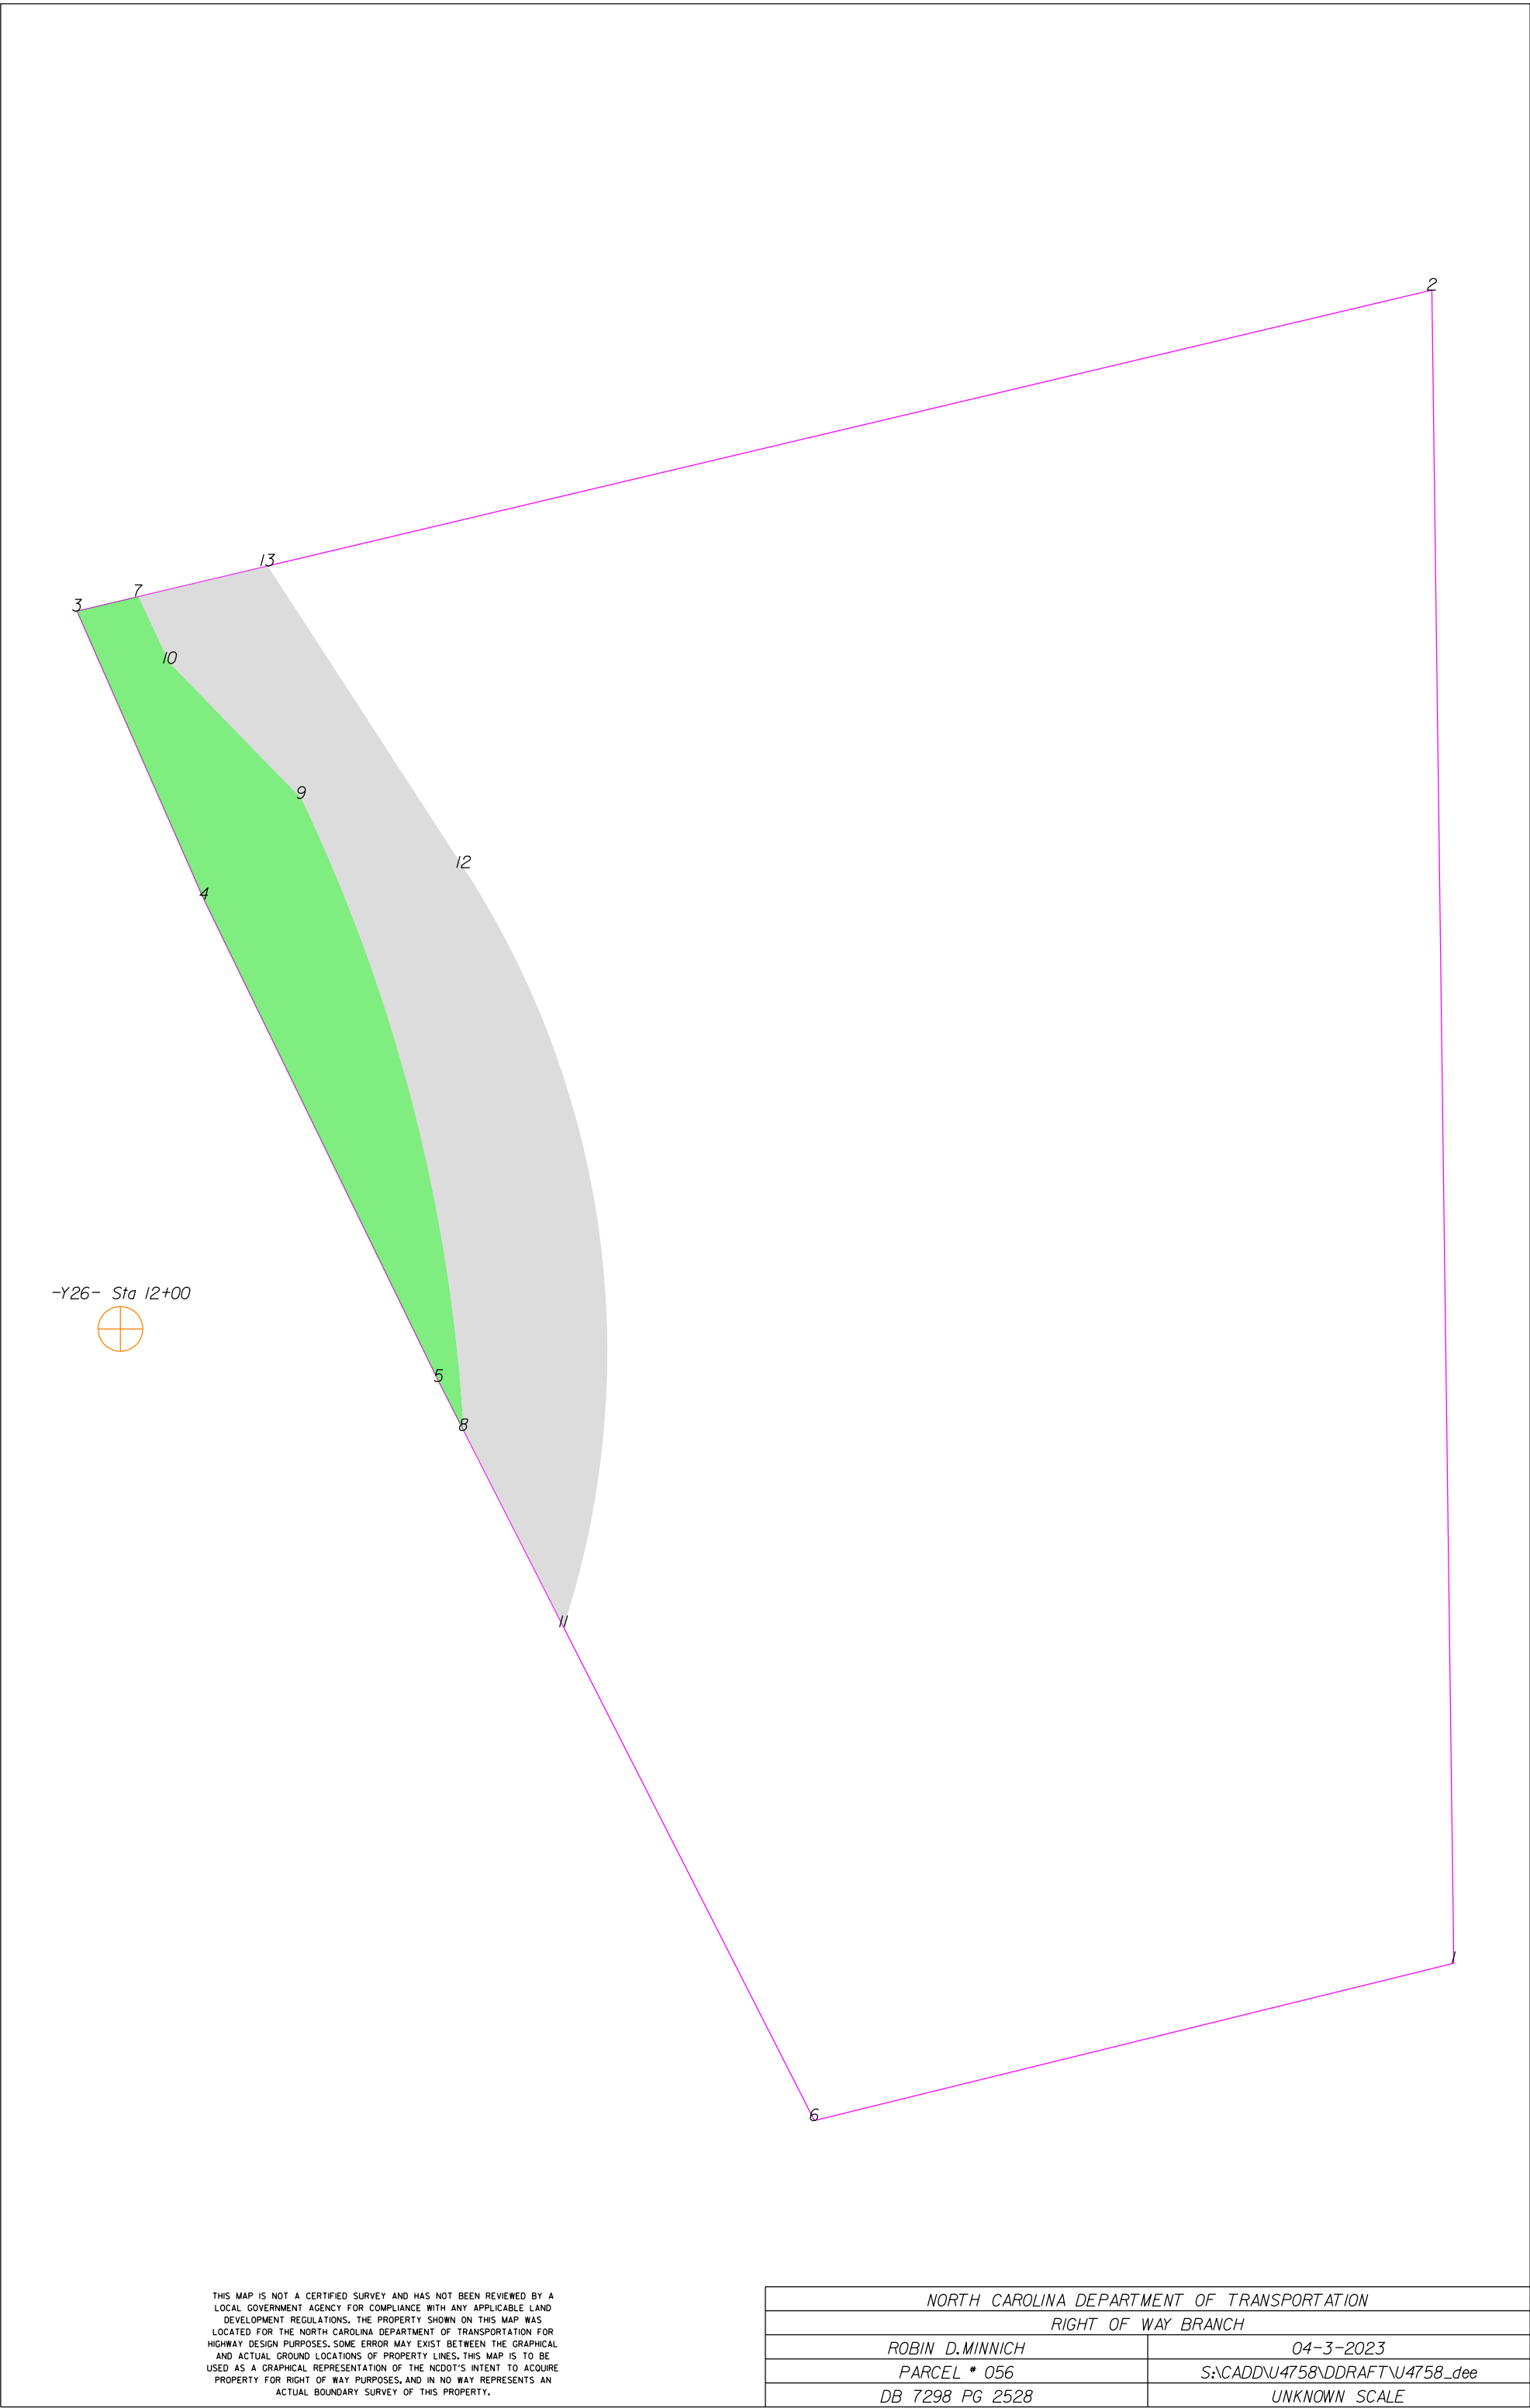

-Y26- Sta 12+00



THIS MAP IS NOT A CERTIFIED SURVEY AND HAS NOT BEEN REVIEWED BY A LOCAL GOVERNMENT AGENCY FOR COMPLIANCE WITH ANY APPLICABLE LAND DEVELOPMENT REGULATIONS. THE PROPERTY SHOWN ON THIS MAP WAS LOCATED FOR THE NORTH CAROLINA DEPARTMENT OF TRANSPORTATION FOR HIGHWAY DESIGN PURPOSES. SOME ERROR MAY EXIST BETWEEN THE GRAPHICAL AND ACTUAL GROUND LOCATIONS OF PROPERTY LINES. THIS MAP IS TO BE USED AS A GRAPHICAL REPRESENTATION OF THE NCDOT'S INTENT TO ACQUIRE PROPERTY FOR RIGHT OF WAY PURPOSES, AND IN NO WAY REPRESENTS AN ACTUAL BOUNDARY SURVEY OF THIS PROPERTY.

NORTH CAROLINA DEPARTMENT OF TRANSPORTATION	
RIGHT OF WAY BRANCH	
ROBIN D.MINNICH	04-3-2023
PARCEL * 056	S:\CADD\U4758\DDRAFT\U4758_dee
DB 7298 PG 2528	UNKNOWN SCALE


	SQR FT	ACRES		SQR M		HECTARES	
ROW Left	2167.404	0.050		201.359		0.020	
FROM - TO		DISTANCE (FT/M)		BEARING		RADIUS (FT/M)	
-Y26- Sta 12+00 - 7		121.612	37.068	N 1°24'24.7" E			
7 - 3		10.472	3.192	S 76°40'10.2" W			
3 - 4		52.300	15.941	S 23°43'49.4" E			
4 - 5		88.990	27.124	S 25°57'49.4" E			
5 - 8		9.133	2.784	S 26°56'48.0" E			
8 - 9		108.326	33.018	N 14°23'55.4" W	280.000	85.344	109.014
9 - 10		31.252	9.526	N 44°12'50.7" W			
10 - 7		12.286	3.745	N 25°10'26.0" W	930.000	283.465	12.286

	SQR FT	ACRES		SQR M		HECTARES	
TDE Left	3864.807	0.089		359.054		0.036	
FROM - TO		DISTANCE (FT/M)		BEARING		RADIUS (FT/M)	
-Y26- Sta 12+00 - 7		121.612	37.068	N 1°24'24.7" E			
7 - 10		12.286	3.745	S 25°10'26.0" E	930.000	283.465	12.286
10 - 9		31.252	9.526	S 44°12'50.7" E			
9 - 8		108.326	33.018	S 14°23'55.4" E	280.000	85.344	109.014
8 - 11		36.616	11.161	S 26°56'48.0" E			
11 - 12		127.150	38.755	N 7°29'40.6" W	147.387	44.924	131.464
12 - 13		59.728	18.205	N 32°58'54.5" W			
13 - 7		22.045	6.719	S 76°40'10.2" W			

TYPE	COUNT	SQR FEET	ACRES
Parcel	1	46611.374	1.070
ROW Left	1	2167.404	0.050
TDE Left	1	3864.807	0.089
ROW Right	0	0.000	0.000
PDE Left	0	0.000	0.000
PDE Right	0	0.000	0.000
TDE Right	0	0.000	0.000
TCE Left	0	0.000	0.000
TCE Right	0	0.000	0.000
PUE Left	0	0.000	0.000
PUE Right	0	0.000	0.000
TSE Left	0	0.000	0.000
TSE Right	0	0.000	0.000
DUE Left	0	0.000	0.000
DUE Right	0	0.000	0.000
DTE Left	0	0.000	0.000
DTE Right	0	0.000	0.000
AUE_Left	0	0.000	0.000
AUE_Right	0	0.000	0.000
PCE Left	0	0.000	0.000
PCE Right	0	0.000	0.000
TUE Left	0	0.000	0.000
TUE Right	0	0.000	0.000
REM Left	0	0.000	0.000
REM Right	0	0.000	0.000
Other Left	0	0.000	0.000
Other Right	0	0.000	0.000
PE Left	0	0.000	0.000
PE Right	0	0.000	0.000

THIS MAP IS NOT A CERTIFIED SURVEY AND HAS NOT BEEN REVIEWED BY A LOCAL GOVERNMENT AGENCY FOR COMPLIANCE WITH ANY APPLICABLE LAND DEVELOPMENT REGULATIONS. THE PROPERTY SHOWN ON THIS MAP WAS LOCATED FOR THE NORTH CAROLINA DEPARTMENT OF TRANSPORTATION FOR HIGHWAY DESIGN PURPOSES. SOME ERROR MAY EXIST BETWEEN THE GRAPHICAL AND ACTUAL GROUND LOCATIONS OF PROPERTY LINES. THIS MAP IS TO BE USED AS A GRAPHICAL REPRESENTATION OF THE NCDOT'S INTENT TO ACQUIRE PROPERTY FOR RIGHT OF WAY PURPOSES, AND IN NO WAY REPRESENTS AN ACTUAL BOUNDARY SURVEY OF THIS PROPERTY.

NORTH CAROLINA DEPARTMENT OF TRANSPORTATION	
RIGHT OF WAY BRANCH	
ROBIN D.MINNICH	04-3-2023
PARCEL * 056	S:\CADD\U4758\DDRAFT\U4758_dee
DB 7298 PG 2528	UNKNOWN SCALE

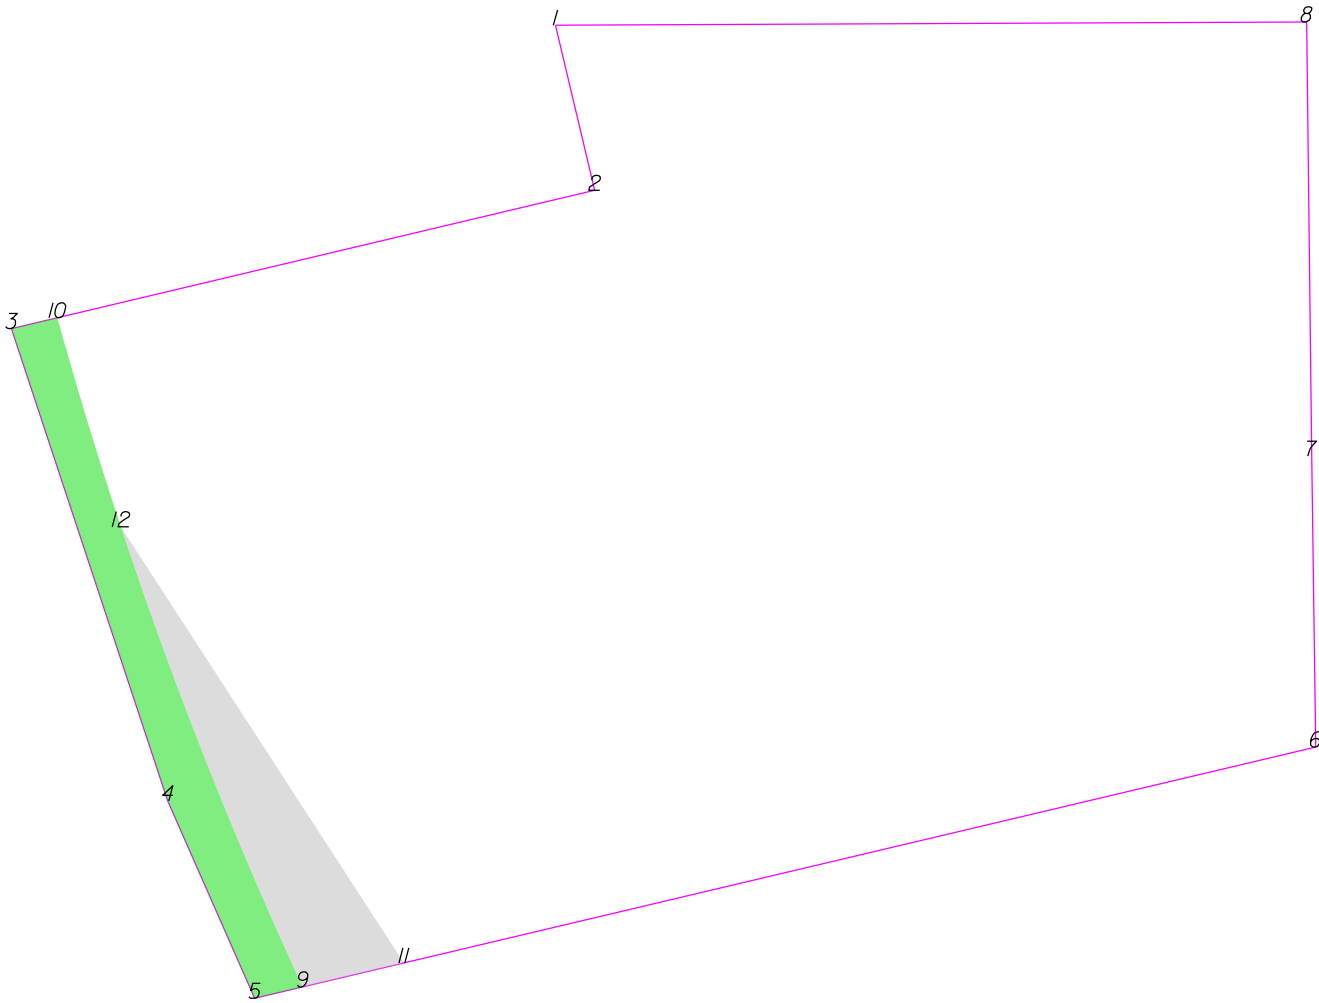

-Y8- Sta 14+00



THIS MAP IS NOT A CERTIFIED SURVEY AND HAS NOT BEEN REVIEWED BY A LOCAL GOVERNMENT AGENCY FOR COMPLIANCE WITH ANY APPLICABLE LAND DEVELOPMENT REGULATIONS. THE PROPERTY SHOWN ON THIS MAP WAS LOCATED FOR THE NORTH CAROLINA DEPARTMENT OF TRANSPORTATION FOR HIGHWAY DESIGN PURPOSES. SOME ERROR MAY EXIST BETWEEN THE GRAPHICAL AND ACTUAL GROUND LOCATIONS OF PROPERTY LINES. THIS MAP IS TO BE USED AS A GRAPHICAL REPRESENTATION OF THE NCDOT'S INTENT TO ACQUIRE PROPERTY FOR RIGHT OF WAY PURPOSES, AND IN NO WAY REPRESENTS AN ACTUAL BOUNDARY SURVEY OF THIS PROPERTY.

NORTH CAROLINA DEPARTMENT OF TRANSPORTATION	
RIGHT OF WAY BRANCH	
LADONNA M.DEAN	12-8-2021
PARCEL * 057	S:\CADD\U4758\DDRAFT\U4758_dee
DB 2950 PG 534	UNKNOWN SCALE

	SQR FT	ACRES		SQR M		HECTARES	
ROW Left	1451.728	0.033		134.870		0.013	
FROM - TO	DISTANCE (FT/M)		BEARING	RADIUS (FT/M)		CURVE LENGTH (FT/M)	
-Y8- Sta 14+00 - 9	291.822	88.947	N 33°36'59.4" E				
9 - 10	151.065	46.045	N 20°8'12.7" W	930.000	283.465	151.232	46.096
10 - 3	9.977	3.041	S 76°40'10.6" W				
3 - 4	105.420	32.132	S 18°18'42.4" E				
4 - 5	45.730	13.939	S 23°43'49.4" E				
5 - 9	10.472	3.192	N 76°40'10.2" E				


	SQR FT	ACRES		SQR M		HECTARES	
TDE Left	1247.419	0.029		115.890		0.012	
FROM - TO	DISTANCE (FT/M)		BEARING	RADIUS (FT/M)		CURVE LENGTH (FT/M)	
-Y8- Sta 14+00 - 9	291.822	88.947	N 33°36'59.4" E				
9 - 11	22.045	6.719	N 76°40'10.2" E				
11 - 12	110.206	33.591	N 32°58'54.5" W				
12 - 9	104.868	31.964	S 21°33'48.1" E	930.000	283.465	104.923	31.981

TYPE	COUNT	SQR FEET	ACRES
Parcel	1	41498.314	0.953
ROW Left	1	1451.728	0.033
TDE Left	1	1247.419	0.029
ROW Right	0	0.000	0.000
PDE Left	0	0.000	0.000
PDE Right	0	0.000	0.000
TDE Right	0	0.000	0.000
TCE Left	0	0.000	0.000
TCE Right	0	0.000	0.000
PUE Left	0	0.000	0.000
PUE Right	0	0.000	0.000
TSE Left	0	0.000	0.000
TSE Right	0	0.000	0.000
DUE Left	0	0.000	0.000
DUE Right	0	0.000	0.000
DTE Left	0	0.000	0.000
DTE Right	0	0.000	0.000
AUE_Left	0	0.000	0.000
AUE_Right	0	0.000	0.000
PCE Left	0	0.000	0.000
PCE Right	0	0.000	0.000
TUE Left	0	0.000	0.000
TUE Right	0	0.000	0.000
REM Left	0	0.000	0.000
REM Right	0	0.000	0.000
Other Left	0	0.000	0.000
Other Right	0	0.000	0.000
PE Left	0	0.000	0.000
PE Right	0	0.000	0.000

THIS MAP IS NOT A CERTIFIED SURVEY AND HAS NOT BEEN REVIEWED BY A LOCAL GOVERNMENT AGENCY FOR COMPLIANCE WITH ANY APPLICABLE LAND DEVELOPMENT REGULATIONS. THE PROPERTY SHOWN ON THIS MAP WAS LOCATED FOR THE NORTH CAROLINA DEPARTMENT OF TRANSPORTATION FOR HIGHWAY DESIGN PURPOSES. SOME ERROR MAY EXIST BETWEEN THE GRAPHICAL AND ACTUAL GROUND LOCATIONS OF PROPERTY LINES. THIS MAP IS TO BE USED AS A GRAPHICAL REPRESENTATION OF THE NCDOT'S INTENT TO ACQUIRE PROPERTY FOR RIGHT OF WAY PURPOSES, AND IN NO WAY REPRESENTS AN ACTUAL BOUNDARY SURVEY OF THIS PROPERTY.

NORTH CAROLINA DEPARTMENT OF TRANSPORTATION	
RIGHT OF WAY BRANCH	
LADONNA M.DEAN	12-8-2021
PARCEL * 057	S:\CADD\U4758\DDRAFT\U4758_dee
DB 2950 PG 534	UNKNOWN SCALE

-Y26- Sta 14+00

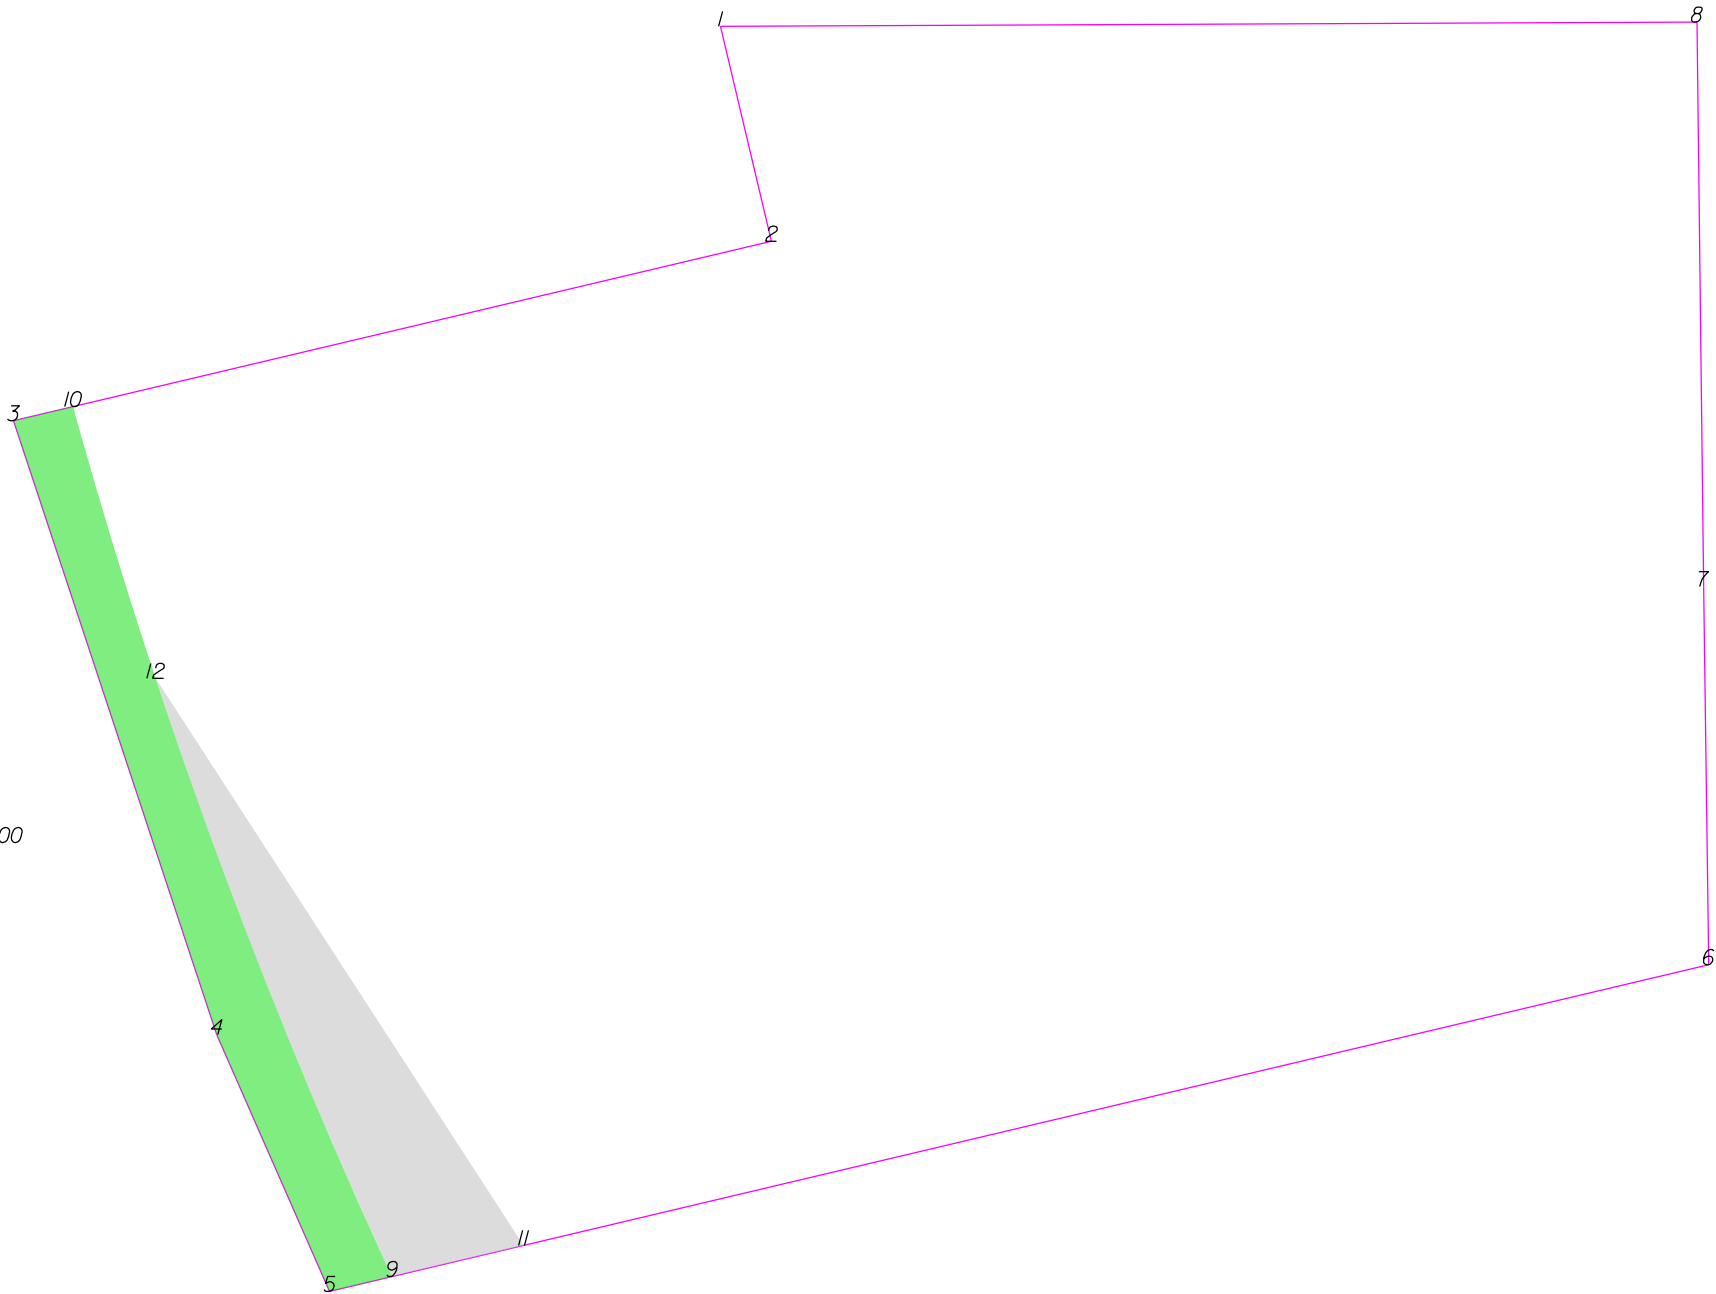

THIS MAP IS NOT A CERTIFIED SURVEY AND HAS NOT BEEN REVIEWED BY A LOCAL GOVERNMENT AGENCY FOR COMPLIANCE WITH ANY APPLICABLE LAND DEVELOPMENT REGULATIONS. THE PROPERTY SHOWN ON THIS MAP WAS LOCATED FOR THE NORTH CAROLINA DEPARTMENT OF TRANSPORTATION FOR HIGHWAY DESIGN PURPOSES. SOME ERROR MAY EXIST BETWEEN THE GRAPHICAL AND ACTUAL GROUND LOCATIONS OF PROPERTY LINES. THIS MAP IS TO BE USED AS A GRAPHICAL REPRESENTATION OF THE NCDOT'S INTENT TO ACQUIRE PROPERTY FOR RIGHT OF WAY PURPOSES, AND IN NO WAY REPRESENTS AN ACTUAL BOUNDARY SURVEY OF THIS PROPERTY.

NORTH CAROLINA DEPARTMENT OF TRANSPORTATION	
RIGHT OF WAY BRANCH	
LADONNA M.DEAN	04-3-2023
PARCEL * 057	S:\CADD\U4758\DDRAFT\U4758_dee
DB 2950 PG 534	UNKNOWN SCALE

	SQR FT	ACRES		SQR M		HECTARES	
ROW Left	1451.728	0.033		134.870		0.013	
FROM - TO	DISTANCE (FT/M)		BEARING	RADIUS (FT/M)		CURVE LENGTH (FT/M)	
-Y26- Sta 14+00 - 9	98.720	30.090	S 49°14'18.1" E				
9 - 10	151.065	46.045	N 20°8'12.7" W	930.000	283.465	151.232	46.096
10 - 3	9.977	3.041	S 76°40'10.6" W				
3 - 4	105.420	32.132	S 18°18'42.4" E				
4 - 5	45.730	13.939	S 23°43'49.4" E				
5 - 9	10.472	3.192	N 76°40'10.2" E				

	SQR FT	ACRES		SQR M		HECTARES	
TDE Left	1247.419	0.029		115.890		0.012	
FROM - TO	DISTANCE (FT/M)		BEARING	RADIUS (FT/M)		CURVE LENGTH (FT/M)	
-Y26- Sta 14+00 - 9	98.720	30.090	S 49°14'18.1" E				
9 - 11	22.045	6.719	N 76°40'10.2" E				
11 - 12	110.206	33.591	N 32°58'54.5" W				
12 - 9	104.868	31.964	S 21°33'48.1" E	930.000	283.465	104.923	31.981


TYPE	COUNT	SQR FEET	ACRES
Parcel	1	41498.314	0.953
ROW Left	1	1451.728	0.033
TDE Left	1	1247.419	0.029
ROW Right	0	0.000	0.000
PDE Left	0	0.000	0.000
PDE Right	0	0.000	0.000
TDE Right	0	0.000	0.000
TCE Left	0	0.000	0.000
TCE Right	0	0.000	0.000
PUE Left	0	0.000	0.000
PUE Right	0	0.000	0.000
TSE Left	0	0.000	0.000
TSE Right	0	0.000	0.000
DUE Left	0	0.000	0.000
DUE Right	0	0.000	0.000
DTE Left	0	0.000	0.000
DTE Right	0	0.000	0.000
AUE_Left	0	0.000	0.000
AUE_Right	0	0.000	0.000
PCE Left	0	0.000	0.000
PCE Right	0	0.000	0.000
TUE Left	0	0.000	0.000
TUE Right	0	0.000	0.000
REM Left	0	0.000	0.000
REM Right	0	0.000	0.000
Other Left	0	0.000	0.000
Other Right	0	0.000	0.000
PE Left	0	0.000	0.000
PE Right	0	0.000	0.000

THIS MAP IS NOT A CERTIFIED SURVEY AND HAS NOT BEEN REVIEWED BY A LOCAL GOVERNMENT AGENCY FOR COMPLIANCE WITH ANY APPLICABLE LAND DEVELOPMENT REGULATIONS. THE PROPERTY SHOWN ON THIS MAP WAS LOCATED FOR THE NORTH CAROLINA DEPARTMENT OF TRANSPORTATION FOR HIGHWAY DESIGN PURPOSES. SOME ERROR MAY EXIST BETWEEN THE GRAPHICAL AND ACTUAL GROUND LOCATIONS OF PROPERTY LINES. THIS MAP IS TO BE USED AS A GRAPHICAL REPRESENTATION OF THE NCDOT'S INTENT TO ACQUIRE PROPERTY FOR RIGHT OF WAY PURPOSES, AND IN NO WAY REPRESENTS AN ACTUAL BOUNDARY SURVEY OF THIS PROPERTY.

NORTH CAROLINA DEPARTMENT OF TRANSPORTATION	
RIGHT OF WAY BRANCH	
LADONNA M.DEAN	04-3-2023
PARCEL * 057	S:\CADD\U4758\DDRAFT\U4758_dee
DB 2950 PG 534	UNKNOWN SCALE



-L- Sta 127+00

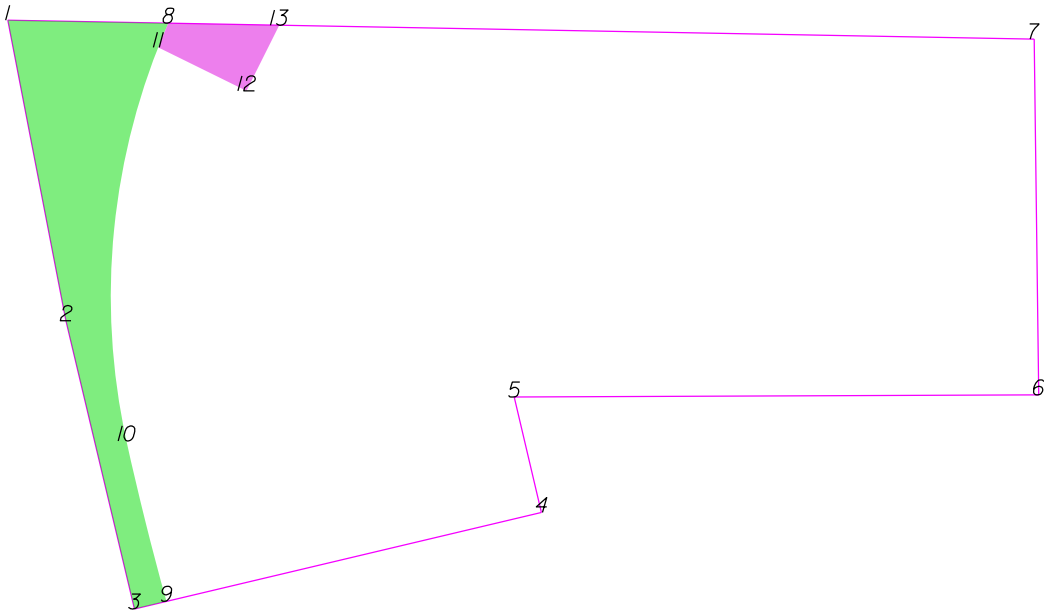

THIS MAP IS NOT A CERTIFIED SURVEY AND HAS NOT BEEN REVIEWED BY A LOCAL GOVERNMENT AGENCY FOR COMPLIANCE WITH ANY APPLICABLE LAND DEVELOPMENT REGULATIONS. THE PROPERTY SHOWN ON THIS MAP WAS LOCATED FOR THE NORTH CAROLINA DEPARTMENT OF TRANSPORTATION FOR HIGHWAY DESIGN PURPOSES. SOME ERROR MAY EXIST BETWEEN THE GRAPHICAL AND ACTUAL GROUND LOCATIONS OF PROPERTY LINES. THIS MAP IS TO BE USED AS A GRAPHICAL REPRESENTATION OF THE NCDOT'S INTENT TO ACQUIRE PROPERTY FOR RIGHT OF WAY PURPOSES, AND IN NO WAY REPRESENTS AN ACTUAL BOUNDARY SURVEY OF THIS PROPERTY.

NORTH CAROLINA DEPARTMENT OF TRANSPORTATION	
RIGHT OF WAY BRANCH	
LADONNA M.DEAN	12-8-2021
PARCEL * 058	S:\CADD\U4758\DDRAFT\U4758_dee
DB 2950 PG 534	UNKNOWN SCALE


	SQR FT	ACRES		SQR M		HECTARES	
ROW Right	3408.580	0.078		316.669		0.032	
FROM - TO	DISTANCE (FT/M)		BEARING	RADIUS (FT/M)		CURVE LENGTH (FT/M)	
-L- Sta 127+00 - 8	287.423		87.607	S 72°53'33.1" E			
8 - 1	48.773		14.866	N 88°56'52.9" W			
1 - 2	92.909		28.319	S 10°58'42.7" E			
2 - 3	89.920		27.408	S 13°19'49.4" E			
3 - 9	9.977		3.041	N 76°40'10.6" E			
9 - 10	50.172		15.292	N 13°55'57.4" W	930.000	283.465	50.178
10 - 8	127.450		38.847	N 5°43'25.4" E	205.000	62.484	129.597

	SQR FT	ACRES		SQR M		HECTARES	
PDE Right	457.218	0.010		42.477		0.004	
FROM - TO	DISTANCE (FT/M)		BEARING	RADIUS (FT/M)		CURVE LENGTH (FT/M)	
-L- Sta 127+00 - 8	287.423		87.607	S 72°53'33.1" E			
8 - 11	7.954		2.424	S 22°43'22.0" W	205.000	62.484	7.954
11 - 12	29.868		9.104	S 63°40'51.5" E			
12 - 13	22.284		6.792	N 26°23'25.5" E			
13 - 8	33.610		10.244	N 88°56'52.9" W			

TYPE	COUNT	SQR FEET	ACRES
Parcel	1	39970.865	0.918
ROW Right	1	3408.580	0.078
PDE Right	1	457.218	0.010
ROW Left	0	0.000	0.000
PDE Left	0	0.000	0.000
TDE Left	0	0.000	0.000
TDE Right	0	0.000	0.000
TCE Left	0	0.000	0.000
TCE Right	0	0.000	0.000
PUE Left	0	0.000	0.000
PUE Right	0	0.000	0.000
TSE Left	0	0.000	0.000
TSE Right	0	0.000	0.000
DUE Left	0	0.000	0.000
DUE Right	0	0.000	0.000
DTE Left	0	0.000	0.000
DTE Right	0	0.000	0.000
AUE_Left	0	0.000	0.000
AUE_Right	0	0.000	0.000
PCE Left	0	0.000	0.000
PCE Right	0	0.000	0.000
TUE Left	0	0.000	0.000
TUE Right	0	0.000	0.000
REM Left	0	0.000	0.000
REM Right	0	0.000	0.000
Other Left	0	0.000	0.000
Other Right	0	0.000	0.000
PE Left	0	0.000	0.000
PE Right	0	0.000	0.000

THIS MAP IS NOT A CERTIFIED SURVEY AND HAS NOT BEEN REVIEWED BY A LOCAL GOVERNMENT AGENCY FOR COMPLIANCE WITH ANY APPLICABLE LAND DEVELOPMENT REGULATIONS. THE PROPERTY SHOWN ON THIS MAP WAS LOCATED FOR THE NORTH CAROLINA DEPARTMENT OF TRANSPORTATION FOR HIGHWAY DESIGN PURPOSES. SOME ERROR MAY EXIST BETWEEN THE GRAPHICAL AND ACTUAL GROUND LOCATIONS OF PROPERTY LINES. THIS MAP IS TO BE USED AS A GRAPHICAL REPRESENTATION OF THE NCDOT'S INTENT TO ACQUIRE PROPERTY FOR RIGHT OF WAY PURPOSES, AND IN NO WAY REPRESENTS AN ACTUAL BOUNDARY SURVEY OF THIS PROPERTY.

NORTH CAROLINA DEPARTMENT OF TRANSPORTATION	
RIGHT OF WAY BRANCH	
LADONNA M.DEAN	12-8-2021
PARCEL * 058	S:\CADD\U4758\DDRAFT\U4758_dee
DB 2950 PG 534	UNKNOWN SCALE

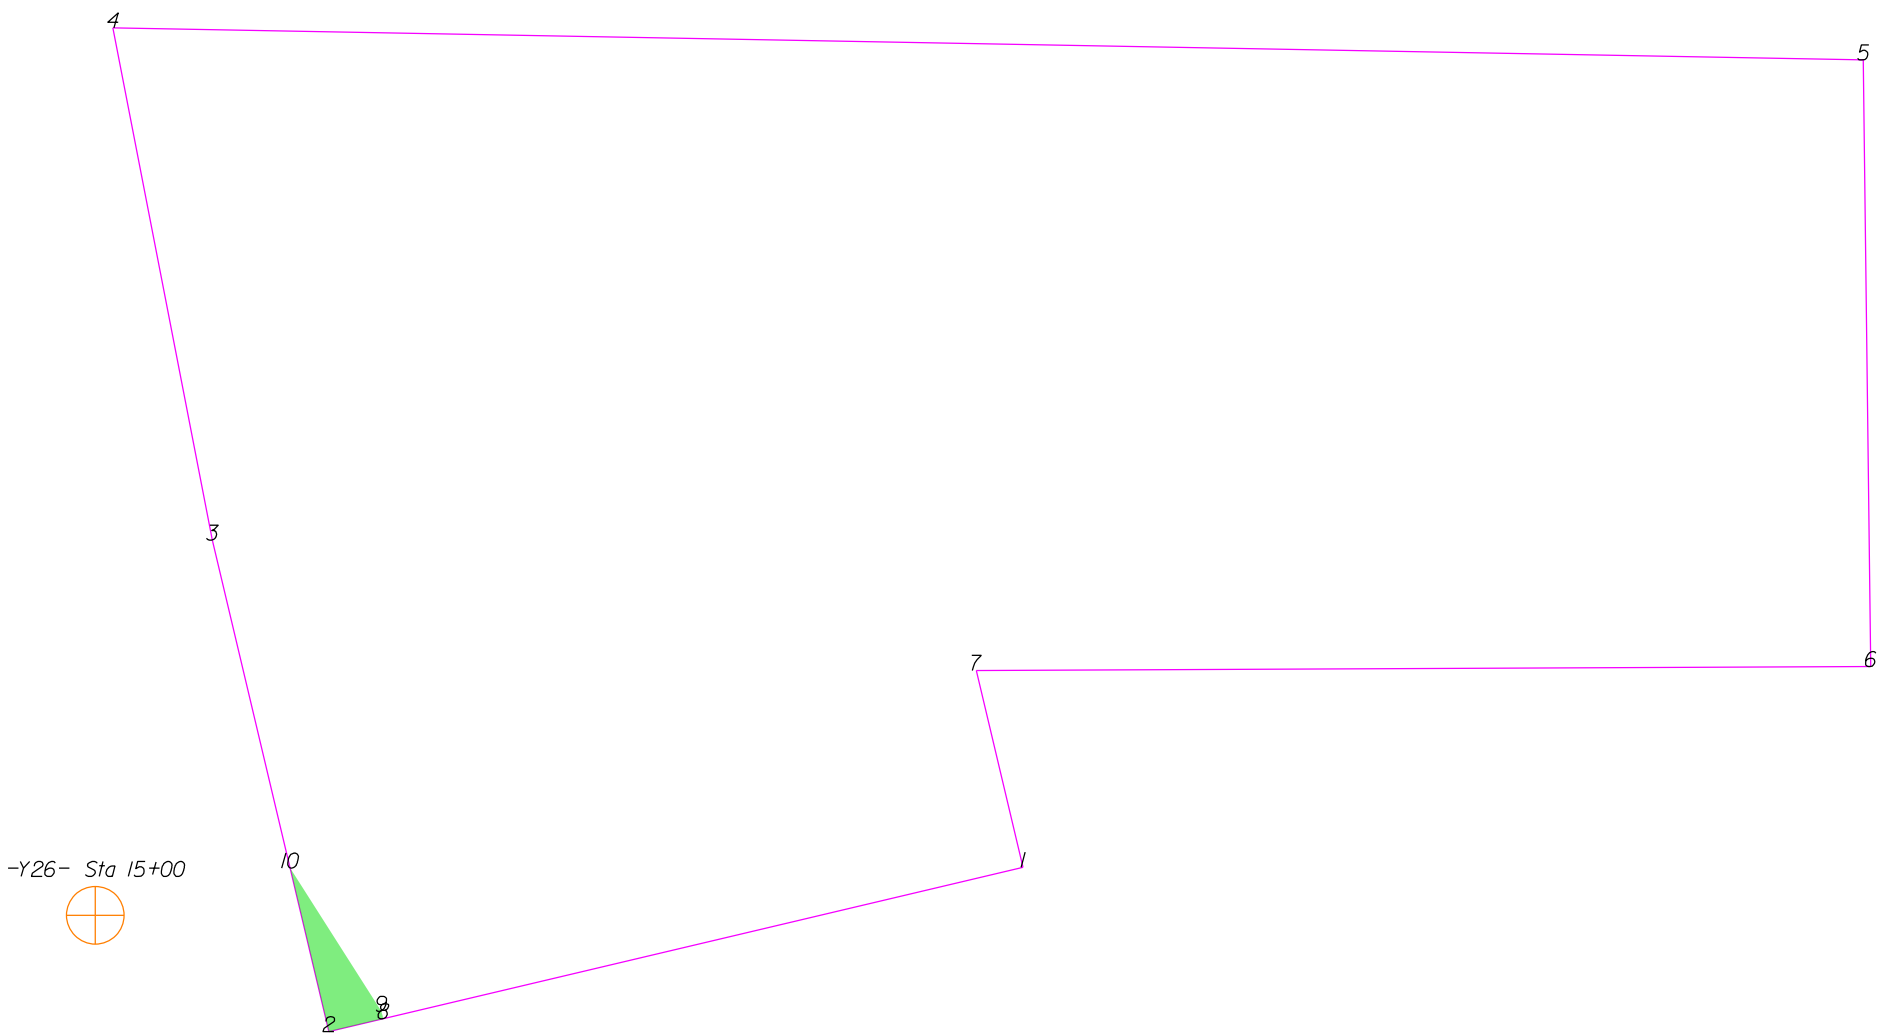

THIS MAP IS NOT A CERTIFIED SURVEY AND HAS NOT BEEN REVIEWED BY A LOCAL GOVERNMENT AGENCY FOR COMPLIANCE WITH ANY APPLICABLE LAND DEVELOPMENT REGULATIONS. THE PROPERTY SHOWN ON THIS MAP WAS LOCATED FOR THE NORTH CAROLINA DEPARTMENT OF TRANSPORTATION FOR HIGHWAY DESIGN PURPOSES. SOME ERROR MAY EXIST BETWEEN THE GRAPHICAL AND ACTUAL GROUND LOCATIONS OF PROPERTY LINES. THIS MAP IS TO BE USED AS A GRAPHICAL REPRESENTATION OF THE NCDOT'S INTENT TO ACQUIRE PROPERTY FOR RIGHT OF WAY PURPOSES, AND IN NO WAY REPRESENTS AN ACTUAL BOUNDARY SURVEY OF THIS PROPERTY.

NORTH CAROLINA DEPARTMENT OF TRANSPORTATION	
RIGHT OF WAY BRANCH	
LADONNA M.DEAN	03-28-2023
PARCEL * 058	S:\CADD\U4758\DDRAFT\U4758_dee
DB 2950 PG 534	UNKNOWN SCALE

	SQR FT	ACRES	SQR M	HECTARES
ROW Right	155.499	0.004	14.446	0.001
FROM - TO	DISTANCE (FT/M)		RADIUS (FT/M)	
-Y26- Sta 15+00 - 8	54.483	16.606	S 70°13'39.5" E	
8 - 9	1.384	0.422	N 15°26'8.4" W	930.000 283.465
9 - 10	30.235	9.216	N 32°29'44.0" W	
10 - 2	29.942	9.126	S 13°19'49.4" E	
2 - 8	9.977	3.041	N 76°40'10.6" E	


TYPE	COUNT	SQR FEET	ACRES
Parcel	1	39970.865	0.918
ROW Right	1	155.499	0.004
ROW Left	0	0.000	0.000
PDE Left	0	0.000	0.000
PDE Right	0	0.000	0.000
TDE Left	0	0.000	0.000
TDE Right	0	0.000	0.000
TCE Left	0	0.000	0.000
TCE Right	0	0.000	0.000
PUE Left	0	0.000	0.000
PUE Right	0	0.000	0.000
TSE Left	0	0.000	0.000
TSE Right	0	0.000	0.000
DUE Left	0	0.000	0.000
DUE Right	0	0.000	0.000
DTE Left	0	0.000	0.000
DTE Right	0	0.000	0.000
AUE_Left	0	0.000	0.000
AUE_Right	0	0.000	0.000
PCE Left	0	0.000	0.000
PCE Right	0	0.000	0.000
TUE Left	0	0.000	0.000
TUE Right	0	0.000	0.000
REM Left	0	0.000	0.000
REM Right	0	0.000	0.000
Other Left	0	0.000	0.000
Other Right	0	0.000	0.000
PE Left	0	0.000	0.000
PE Right	0	0.000	0.000

THIS MAP IS NOT A CERTIFIED SURVEY AND HAS NOT BEEN REVIEWED BY A LOCAL GOVERNMENT AGENCY FOR COMPLIANCE WITH ANY APPLICABLE LAND DEVELOPMENT REGULATIONS. THE PROPERTY SHOWN ON THIS MAP WAS LOCATED FOR THE NORTH CAROLINA DEPARTMENT OF TRANSPORTATION FOR HIGHWAY DESIGN PURPOSES. SOME ERROR MAY EXIST BETWEEN THE GRAPHICAL AND ACTUAL GROUND LOCATIONS OF PROPERTY LINES. THIS MAP IS TO BE USED AS A GRAPHICAL REPRESENTATION OF THE NCDOT'S INTENT TO ACQUIRE PROPERTY FOR RIGHT OF WAY PURPOSES, AND IN NO WAY REPRESENTS AN ACTUAL BOUNDARY SURVEY OF THIS PROPERTY.

NORTH CAROLINA DEPARTMENT OF TRANSPORTATION	
RIGHT OF WAY BRANCH	
LADONNA M.DEAN	03-28-2023
PARCEL * 058	S:\CADD\U4758\DDRAFT\U4758_dee
DB 2950 PG 534	UNKNOWN SCALE



-L- Sta 128+00

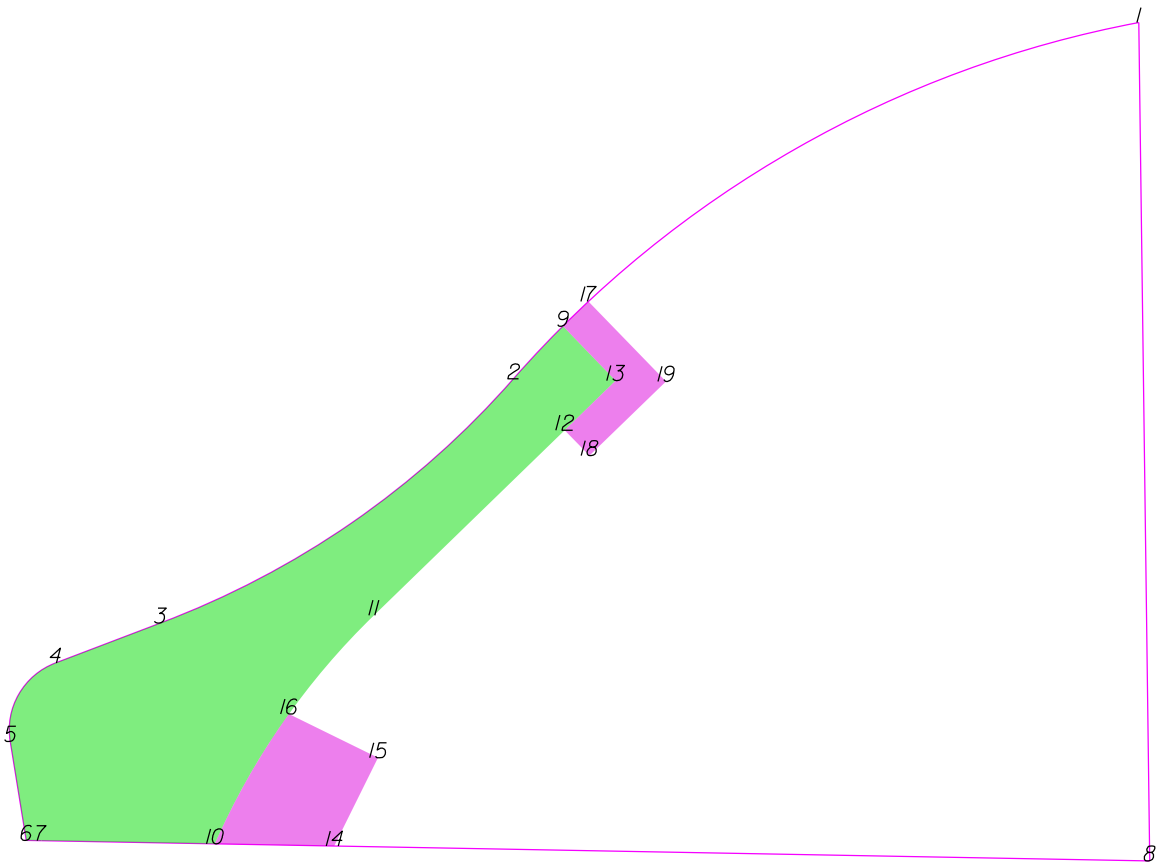

THIS MAP IS NOT A CERTIFIED SURVEY AND HAS NOT BEEN REVIEWED BY A LOCAL GOVERNMENT AGENCY FOR COMPLIANCE WITH ANY APPLICABLE LAND DEVELOPMENT REGULATIONS. THE PROPERTY SHOWN ON THIS MAP WAS LOCATED FOR THE NORTH CAROLINA DEPARTMENT OF TRANSPORTATION FOR HIGHWAY DESIGN PURPOSES. SOME ERROR MAY EXIST BETWEEN THE GRAPHICAL AND ACTUAL GROUND LOCATIONS OF PROPERTY LINES. THIS MAP IS TO BE USED AS A GRAPHICAL REPRESENTATION OF THE NCDOT'S INTENT TO ACQUIRE PROPERTY FOR RIGHT OF WAY PURPOSES, AND IN NO WAY REPRESENTS AN ACTUAL BOUNDARY SURVEY OF THIS PROPERTY.

NORTH CAROLINA DEPARTMENT OF TRANSPORTATION	
RIGHT OF WAY BRANCH	
KATHY S.FLYNT	12-8-2021
PARCEL * 059	S:\CADD\U4758\DDRAFT\U4758_dee
DB 2367 PG 285	UNKNOWN SCALE

	SQR FT	ACRES		SQR M		HECTARES	
ROW Right	6849.808	0.157		636.371		0.064	
FROM - TO	DISTANCE (FT/M)		BEARING	RADIUS (FT/M)		CURVE LENGTH (FT/M)	
-L- Sta 128+00 - 9	335.622	102.298	S 84°38'19.6" E				
9 - 2	20.289	6.184	S 43°8'46.3" W	310.000	94.488	20.293	6.185
2 - 3	120.729	36.798	S 55°20'19.1" W	250.000	76.200	121.934	37.166
3 - 4	31.589	9.628	S 69°11'52.1" W				
4 - 5	25.413	7.746	S 29°53'28.6" W	20.000	6.096	27.537	8.393
5 - 6	28.186	8.591	S 9°11'15.7" E				
6 - 7	4.234	1.291	S 88°56'52.9" E				
7 - 10	48.773	14.866	S 88°56'52.9" E				
10 - 11	78.305	23.868	N 34°50'41.5" E	205.000	62.484	78.789	24.015
11 - 12	74.715	22.773	N 45°51'19.3" E				
12 - 13	20.000	6.096	N 45°51'19.3" E				
13 - 9	21.296	6.491	N 44°8'40.7" W				

	SQR FT	ACRES		SQR M		HECTARES	
PDE Right	1036.225	0.024		96.269		0.010	
FROM - TO	DISTANCE (FT/M)		BEARING	RADIUS (FT/M)		CURVE LENGTH (FT/M)	
-L- Sta 128+00 - 10	295.148	89.961	S 53°10'57.2" E				
10 - 14	33.610	10.244	S 88°56'52.9" E				
14 - 15	27.686	8.439	N 26°23'25.5" E				
15 - 16	27.944	8.517	N 63°54'49.4" W				
16 - 10	41.992	12.799	S 29°42'46.3" W	205.000	62.484	42.066	12.822

	SQR FT	ACRES		SQR M		HECTARES	
PDE Right	513.154	0.012		47.674		0.005	
FROM - TO	DISTANCE (FT/M)		BEARING	RADIUS (FT/M)		CURVE LENGTH (FT/M)	
-L- Sta 128+00 - 17	342.212	104.306	S 85°54'37.5" E				
17 - 9	10.000	3.048	S 45°56'44.4" W	310.000	94.488	10.000	3.048
9 - 13	21.296	6.491	S 44°8'40.7" E				
13 - 12	20.000	6.096	S 45°51'19.3" W				
12 - 18	10.000	3.048	S 44°8'40.7" E				
18 - 19	30.000	9.144	N 45°51'19.3" E				
19 - 17	31.281	9.534	N 44°8'40.7" W				


TYPE	COUNT	SQR FEET	ACRES
Parcel	1	46193.064	1.060
ROW Right	1	6849.808	0.157
PDE Right	2	1549.379	0.036
ROW Left	0	0.000	0.000
PDE Left	0	0.000	0.000
TDE Left	0	0.000	0.000
TDE Right	0	0.000	0.000
TCE Left	0	0.000	0.000
TCE Right	0	0.000	0.000
PUE Left	0	0.000	0.000
PUE Right	0	0.000	0.000
TSE Left	0	0.000	0.000
TSE Right	0	0.000	0.000
DUE Left	0	0.000	0.000
DUE Right	0	0.000	0.000
DTE Left	0	0.000	0.000
DTE Right	0	0.000	0.000
AUE_Left	0	0.000	0.000
AUE_Right	0	0.000	0.000
PCE Left	0	0.000	0.000
PCE Right	0	0.000	0.000
TUE Left	0	0.000	0.000
TUE Right	0	0.000	0.000
REM Left	0	0.000	0.000
REM Right	0	0.000	0.000
Other Left	0	0.000	0.000
Other Right	0	0.000	0.000
PE Left	0	0.000	0.000
PE Right	0	0.000	0.000

THIS MAP IS NOT A CERTIFIED SURVEY AND HAS NOT BEEN REVIEWED BY A LOCAL GOVERNMENT AGENCY FOR COMPLIANCE WITH ANY APPLICABLE LAND DEVELOPMENT REGULATIONS. THE PROPERTY SHOWN ON THIS MAP WAS LOCATED FOR THE NORTH CAROLINA DEPARTMENT OF TRANSPORTATION FOR HIGHWAY DESIGN PURPOSES. SOME ERROR MAY EXIST BETWEEN THE GRAPHICAL AND ACTUAL GROUND LOCATIONS OF PROPERTY LINES. THIS MAP IS TO BE USED AS A GRAPHICAL REPRESENTATION OF THE NCDOT'S INTENT TO ACQUIRE PROPERTY FOR RIGHT OF WAY PURPOSES, AND IN NO WAY REPRESENTS AN ACTUAL BOUNDARY SURVEY OF THIS PROPERTY.

NORTH CAROLINA DEPARTMENT OF TRANSPORTATION	
RIGHT OF WAY BRANCH	
KATHY S.FLYNT	12-8-2021
PARCEL * 059	S:\CADD\U4758\DDRAFT\U4758_dee
DB 2367 PG 285	UNKNOWN SCALE



-L- Sta 129+00

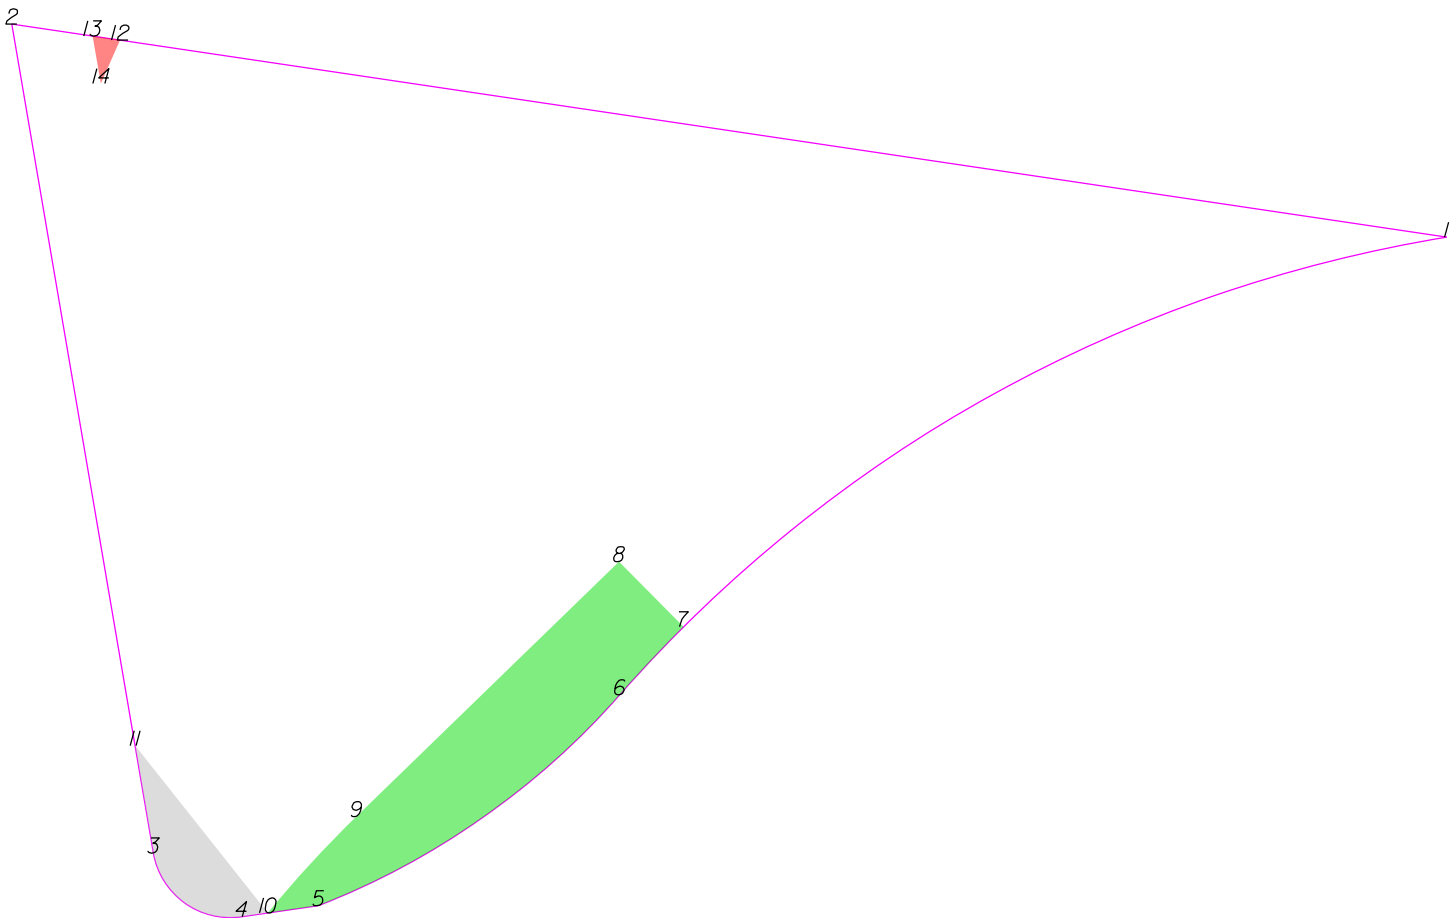

THIS MAP IS NOT A CERTIFIED SURVEY AND HAS NOT BEEN REVIEWED BY A LOCAL GOVERNMENT AGENCY FOR COMPLIANCE WITH ANY APPLICABLE LAND DEVELOPMENT REGULATIONS. THE PROPERTY SHOWN ON THIS MAP WAS LOCATED FOR THE NORTH CAROLINA DEPARTMENT OF TRANSPORTATION FOR HIGHWAY DESIGN PURPOSES. SOME ERROR MAY EXIST BETWEEN THE GRAPHICAL AND ACTUAL GROUND LOCATIONS OF PROPERTY LINES. THIS MAP IS TO BE USED AS A GRAPHICAL REPRESENTATION OF THE NCDOT'S INTENT TO ACQUIRE PROPERTY FOR RIGHT OF WAY PURPOSES, AND IN NO WAY REPRESENTS AN ACTUAL BOUNDARY SURVEY OF THIS PROPERTY.

NORTH CAROLINA DEPARTMENT OF TRANSPORTATION	
RIGHT OF WAY BRANCH	
ROGER C. ALVAREZ MONSALVE	12-8-2021
PARCEL * 060	S:\CADD\U4758\DDRAFT\U4758_dee
DB 7734 PG 2225	UNKNOWN SCALE

	SQR FT	ACRES		SQR M		HECTARES	
ROW Right	2575.561	0.059		239.278		0.024	
FROM - TO	DISTANCE (FT/M)		BEARING	RADIUS (FT/M)		CURVE LENGTH (FT/M)	
-L- Sta 129+00 - 6	265.806	81.018	S 66°39'50.8" E				
6 - 7	23.995	7.314	N 43°12'55.8" E	360.000	109.728	23.999	7.315
7 - 8	23.595	7.192	N 44°52'29.0" W				
8 - 9	94.192	28.710	S 45°51'19.3" W				
9 - 10	33.655	10.258	S 42°38'23.5" W	300.000	91.440	33.673	10.263
10 - 5	13.161	4.012	N 81°48'27.8" E				
5 - 6	94.680	28.859	N 55°1'18.8" E	200.000	60.960	95.587	29.135

	SQR FT	ACRES		SQR M		HECTARES	
TDE Right	544.987	0.013		50.631		0.005	
FROM - TO	DISTANCE (FT/M)		BEARING	RADIUS (FT/M)		CURVE LENGTH (FT/M)	
-L- Sta 129+00 - 3	191.618	58.405	S 40°21'3.8" E				
3 - 4	27.904	8.505	S 54°1'24.1" E	20.000	6.096	30.882	9.413
4 - 10	6.879	2.097	N 81°48'27.8" E				
10 - 11	54.895	16.732	N 38°24'51.5" W				
11 - 3	28.000	8.534	S 9°42'2.7" E				


	SQR FT	ACRES		SQR M		HECTARES	
PUE Right	42.140	0.001		3.915		0.000	
FROM - TO	DISTANCE (FT/M)		BEARING	RADIUS (FT/M)		CURVE LENGTH (FT/M)	
-L- Sta 129+00 - 12	131.635	40.122	N 61°19'28.6" E				
12 - 13	7.151	2.180	N 81°32'46.0" W				
13 - 14	12.402	3.780	S 9°42'2.7" E				
14 - 12	12.235	3.729	N 24°2'20.9" E				

TYPE	COUNT	SQR FEET	ACRES
Parcel	1	40004.444	0.918
ROW Right	1	2575.561	0.059
TDE Right	1	544.987	0.013
PUE Right	1	42.140	0.001
ROW Left	0	0.000	0.000
PDE Left	0	0.000	0.000
PDE Right	0	0.000	0.000
TDE Left	0	0.000	0.000
TCE Left	0	0.000	0.000
TCE Right	0	0.000	0.000
PUE Left	0	0.000	0.000
TSE Left	0	0.000	0.000
TSE Right	0	0.000	0.000
DUE Left	0	0.000	0.000
DUE Right	0	0.000	0.000
DTE Left	0	0.000	0.000
DTE Right	0	0.000	0.000
AUE_Left	0	0.000	0.000
AUE_Right	0	0.000	0.000
PCE Left	0	0.000	0.000
PCE Right	0	0.000	0.000
TUE Left	0	0.000	0.000
TUE Right	0	0.000	0.000
REM Left	0	0.000	0.000
REM Right	0	0.000	0.000
Other Left	0	0.000	0.000
Other Right	0	0.000	0.000
PE Left	0	0.000	0.000
PE Right	0	0.000	0.000

THIS MAP IS NOT A CERTIFIED SURVEY AND HAS NOT BEEN REVIEWED BY A LOCAL GOVERNMENT AGENCY FOR COMPLIANCE WITH ANY APPLICABLE LAND DEVELOPMENT REGULATIONS. THE PROPERTY SHOWN ON THIS MAP WAS LOCATED FOR THE NORTH CAROLINA DEPARTMENT OF TRANSPORTATION FOR HIGHWAY DESIGN PURPOSES. SOME ERROR MAY EXIST BETWEEN THE GRAPHICAL AND ACTUAL GROUND LOCATIONS OF PROPERTY LINES. THIS MAP IS TO BE USED AS A GRAPHICAL REPRESENTATION OF THE NCDOT'S INTENT TO ACQUIRE PROPERTY FOR RIGHT OF WAY PURPOSES, AND IN NO WAY REPRESENTS AN ACTUAL BOUNDARY SURVEY OF THIS PROPERTY.

NORTH CAROLINA DEPARTMENT OF TRANSPORTATION	
RIGHT OF WAY BRANCH	
ROGER C.ALVAREZ MONSALVE	12-8-2021
PARCEL * 060	S:\CADD\U4758\DDRAFT\U4758_dee
DB 7734 PG 2225	UNKNOWN SCALE

-L- Sta 129+00

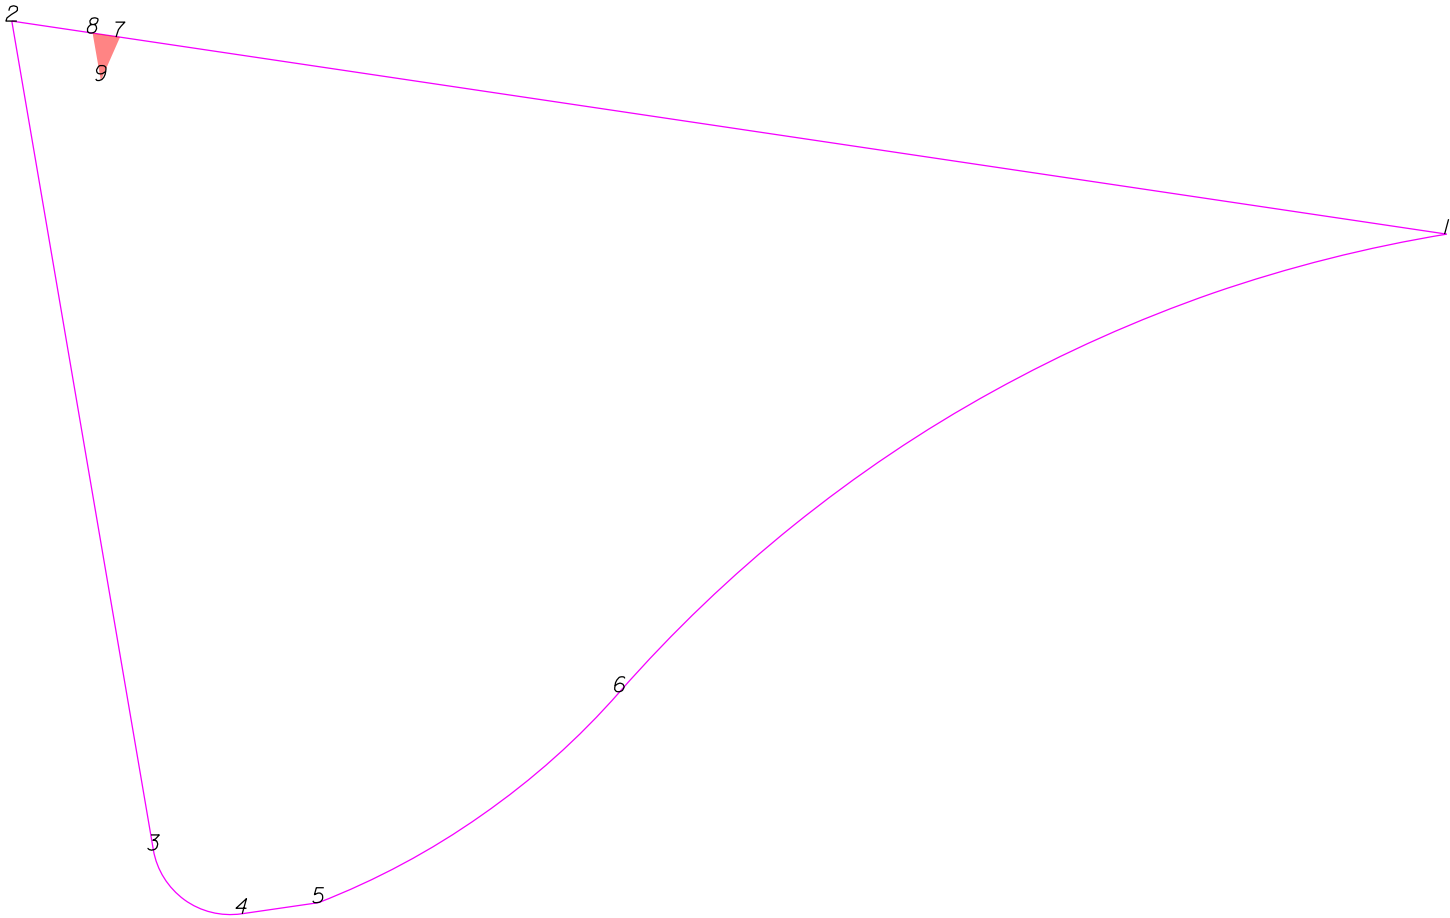

THIS MAP IS NOT A CERTIFIED SURVEY AND HAS NOT BEEN REVIEWED BY A LOCAL GOVERNMENT AGENCY FOR COMPLIANCE WITH ANY APPLICABLE LAND DEVELOPMENT REGULATIONS. THE PROPERTY SHOWN ON THIS MAP WAS LOCATED FOR THE NORTH CAROLINA DEPARTMENT OF TRANSPORTATION FOR HIGHWAY DESIGN PURPOSES. SOME ERROR MAY EXIST BETWEEN THE GRAPHICAL AND ACTUAL GROUND LOCATIONS OF PROPERTY LINES. THIS MAP IS TO BE USED AS A GRAPHICAL REPRESENTATION OF THE NCDOT'S INTENT TO ACQUIRE PROPERTY FOR RIGHT OF WAY PURPOSES, AND IN NO WAY REPRESENTS AN ACTUAL BOUNDARY SURVEY OF THIS PROPERTY.

NORTH CAROLINA DEPARTMENT OF TRANSPORTATION	
RIGHT OF WAY BRANCH	
ROGER C. ALVAREZ MONSALVE	03-28-2023
PARCEL * 060	S:\CADD\U4758\DDRAFT\U4758_dee
DB 7734 PG 2225	UNKNOWN SCALE

	SQR FT		ACRES		SQR M		HECTARES		
PUE Right	42.140		0.001		3.915		0.000		
FROM - TO			DISTANCE (FT/M)		BEARING	RADIUS (FT/M)		CURVE LENGTH (FT/M)	
-L- Sta 129+00 - 7			131.635	40.122	N 61°19'28.6" E				
7 - 8			7.151	2.180	N 81°32'46.0" W				
8 - 9			12.402	3.780	S 9°42'2.7" E				
9 - 7			12.235	3.729	N 24°2'20.9" E				


TYPE	COUNT	SQR FEET	ACRES
Parcel	1	40004.444	0.918
PUE Right	1	42.140	0.001
ROW Left	0	0.000	0.000
ROW Right	0	0.000	0.000
PDE Left	0	0.000	0.000
PDE Right	0	0.000	0.000
TDE Left	0	0.000	0.000
TDE Right	0	0.000	0.000
TCE Left	0	0.000	0.000
TCE Right	0	0.000	0.000
PUE Left	0	0.000	0.000
TSE Left	0	0.000	0.000
TSE Right	0	0.000	0.000
DUE Left	0	0.000	0.000
DUE Right	0	0.000	0.000
DTE Left	0	0.000	0.000
DTE Right	0	0.000	0.000
AUE_Left	0	0.000	0.000
AUE_Right	0	0.000	0.000
PCE Left	0	0.000	0.000
PCE Right	0	0.000	0.000
TUE Left	0	0.000	0.000
TUE Right	0	0.000	0.000
REM Left	0	0.000	0.000
REM Right	0	0.000	0.000
Other Left	0	0.000	0.000
Other Right	0	0.000	0.000
PE Left	0	0.000	0.000
PE Right	0	0.000	0.000

THIS MAP IS NOT A CERTIFIED SURVEY AND HAS NOT BEEN REVIEWED BY A LOCAL GOVERNMENT AGENCY FOR COMPLIANCE WITH ANY APPLICABLE LAND DEVELOPMENT REGULATIONS. THE PROPERTY SHOWN ON THIS MAP WAS LOCATED FOR THE NORTH CAROLINA DEPARTMENT OF TRANSPORTATION FOR HIGHWAY DESIGN PURPOSES. SOME ERROR MAY EXIST BETWEEN THE GRAPHICAL AND ACTUAL GROUND LOCATIONS OF PROPERTY LINES. THIS MAP IS TO BE USED AS A GRAPHICAL REPRESENTATION OF THE NCDOT'S INTENT TO ACQUIRE PROPERTY FOR RIGHT OF WAY PURPOSES, AND IN NO WAY REPRESENTS AN ACTUAL BOUNDARY SURVEY OF THIS PROPERTY.

NORTH CAROLINA DEPARTMENT OF TRANSPORTATION	
RIGHT OF WAY BRANCH	
ROGER C. ALVAREZ MONSALVE	03-28-2023
PARCEL * 060	S:\CADD\U4758\DDRAFT\U4758_dee
DB 7734 PG 2225	UNKNOWN SCALE



-L- Sta 130+00

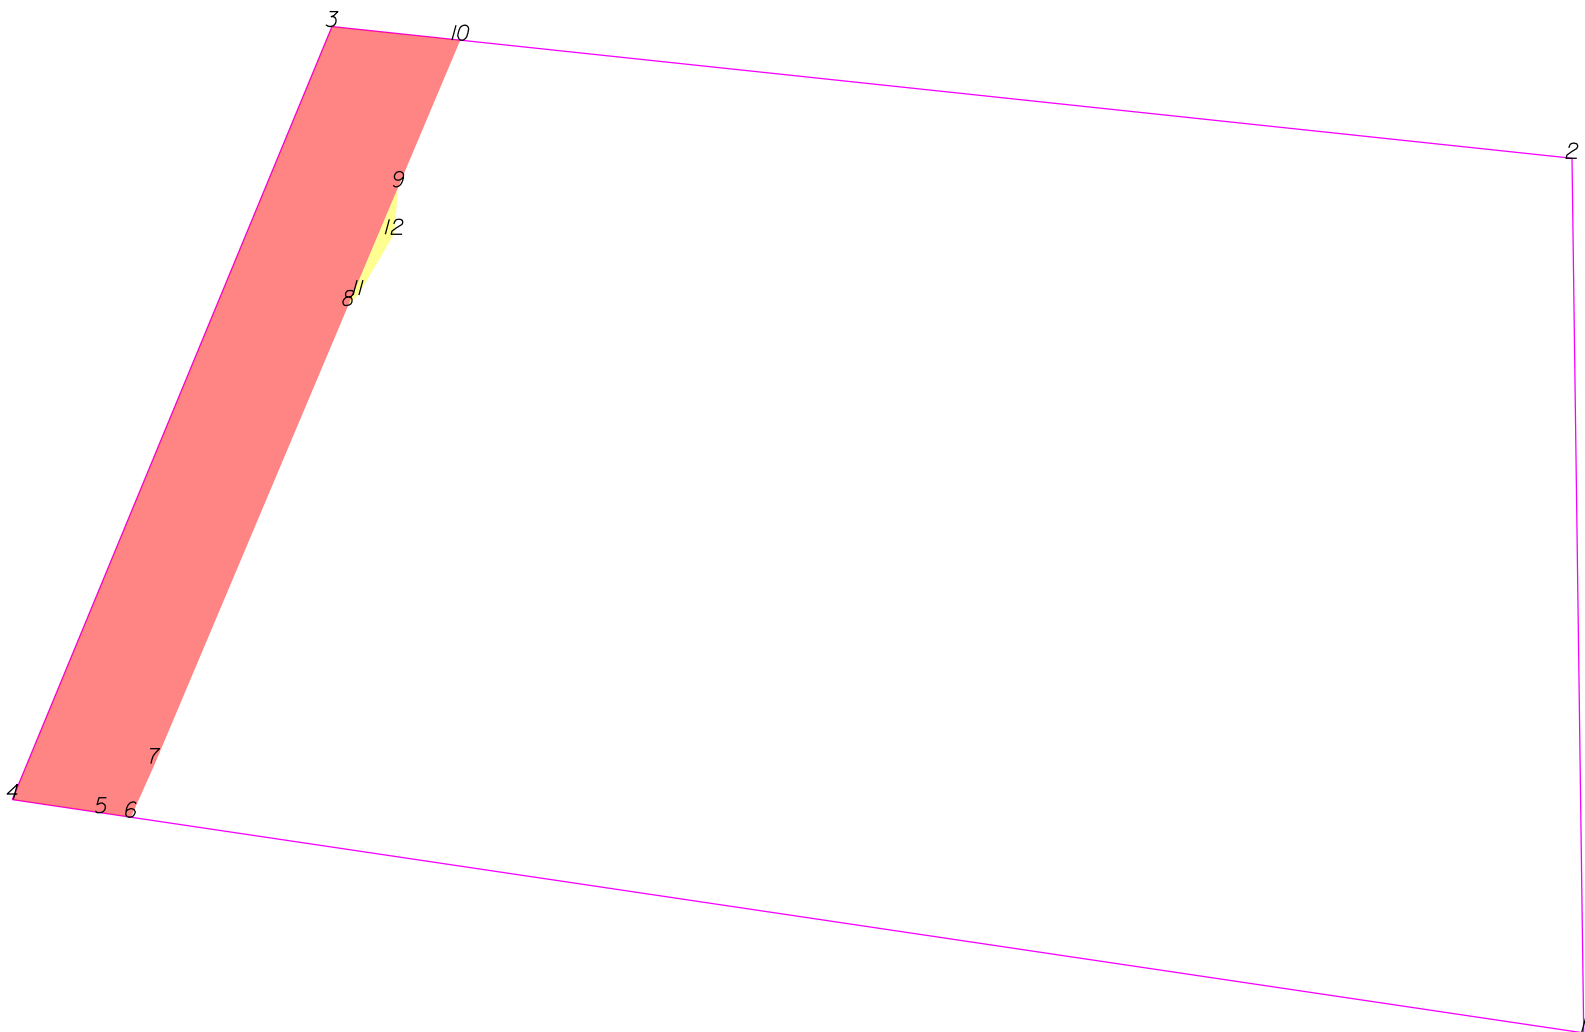

THIS MAP IS NOT A CERTIFIED SURVEY AND HAS NOT BEEN REVIEWED BY A LOCAL GOVERNMENT AGENCY FOR COMPLIANCE WITH ANY APPLICABLE LAND DEVELOPMENT REGULATIONS. THE PROPERTY SHOWN ON THIS MAP WAS LOCATED FOR THE NORTH CAROLINA DEPARTMENT OF TRANSPORTATION FOR HIGHWAY DESIGN PURPOSES. SOME ERROR MAY EXIST BETWEEN THE GRAPHICAL AND ACTUAL GROUND LOCATIONS OF PROPERTY LINES. THIS MAP IS TO BE USED AS A GRAPHICAL REPRESENTATION OF THE NCDOT'S INTENT TO ACQUIRE PROPERTY FOR RIGHT OF WAY PURPOSES, AND IN NO WAY REPRESENTS AN ACTUAL BOUNDARY SURVEY OF THIS PROPERTY.

NORTH CAROLINA DEPARTMENT OF TRANSPORTATION	
RIGHT OF WAY BRANCH	
JEFFERSON W.CARTER	12-8-2021
PARCEL # 061	S:\CADD\U4758\DDRAFT\U4758_dee
DB 7605 PG 991	UNKNOWN SCALE


	SQR FT	ACRES		SQR M		HECTARES	
PUE Right	5592.177	0.128		519.532		0.052	
FROM - TO		DISTANCE (FT/M)		BEARING		RADIUS (FT/M)	
-L- Sta 130+00 - 5		74.053	22.571	S 68°8'29.9" E			
5 - 6		7.151	2.180	S 81°32'46.0" E			
6 - 7		13.758	4.194	N 24°2'20.9" E			
7 - 8		116.844	35.614	N 22°53'27.9" E			
8 - 9		30.301	9.236	N 22°53'27.9" E			
9 - 10		37.398	11.399	N 22°53'27.9" E			
10 - 3		30.338	9.247	N 83°56'14.7" W			
3 - 4		196.551	59.909	S 22°28'2.0" W			
4 - 5		21.048	6.415	S 81°32'46.0" E			

	SQR FT	ACRES		SQR M		HECTARES	
TCE Right	57.538	0.001		5.345		0.001	
FROM - TO		DISTANCE (FT/M)		BEARING		RADIUS (FT/M)	
-L- Sta 130+00 - 8		156.463	47.690	N 54°10'21.3" E			
8 - 11		3.361	1.024	N 43°12'9.6" E			
11 - 12		16.621	5.066	N 30°35'52.9" E			
12 - 9		11.205	3.415	N 5°15'6.7" E			
9 - 8		30.301	9.236	S 22°53'27.9" W			

TYPE	COUNT	SQR FEET	ACRES
Parcel	1	65496.774	1.504
PUE Right	1	5592.177	0.128
TCE Right	1	57.538	0.001
ROW Left	0	0.000	0.000
ROW Right	0	0.000	0.000
PDE Left	0	0.000	0.000
PDE Right	0	0.000	0.000
TDE Left	0	0.000	0.000
TDE Right	0	0.000	0.000
TCE Left	0	0.000	0.000
PUE Left	0	0.000	0.000
TSE Left	0	0.000	0.000
TSE Right	0	0.000	0.000
DUE Left	0	0.000	0.000
DUE Right	0	0.000	0.000
DTE Left	0	0.000	0.000
DTE Right	0	0.000	0.000
AUE_Left	0	0.000	0.000
AUE_Right	0	0.000	0.000
PCE Left	0	0.000	0.000
PCE Right	0	0.000	0.000
TUE Left	0	0.000	0.000
TUE Right	0	0.000	0.000
REM Left	0	0.000	0.000
REM Right	0	0.000	0.000
Other Left	0	0.000	0.000
Other Right	0	0.000	0.000
PE Left	0	0.000	0.000
PE Right	0	0.000	0.000

THIS MAP IS NOT A CERTIFIED SURVEY AND HAS NOT BEEN REVIEWED BY A LOCAL GOVERNMENT AGENCY FOR COMPLIANCE WITH ANY APPLICABLE LAND DEVELOPMENT REGULATIONS. THE PROPERTY SHOWN ON THIS MAP WAS LOCATED FOR THE NORTH CAROLINA DEPARTMENT OF TRANSPORTATION FOR HIGHWAY DESIGN PURPOSES. SOME ERROR MAY EXIST BETWEEN THE GRAPHICAL AND ACTUAL GROUND LOCATIONS OF PROPERTY LINES. THIS MAP IS TO BE USED AS A GRAPHICAL REPRESENTATION OF THE NCDOT'S INTENT TO ACQUIRE PROPERTY FOR RIGHT OF WAY PURPOSES, AND IN NO WAY REPRESENTS AN ACTUAL BOUNDARY SURVEY OF THIS PROPERTY.

NORTH CAROLINA DEPARTMENT OF TRANSPORTATION	
RIGHT OF WAY BRANCH	
JEFFERSON W.CARTER	12-8-2021
PARCEL * 061	S:\CADD\U4758\DDRAFT\U4758_dee
DB 7605 PG 991	UNKNOWN SCALE

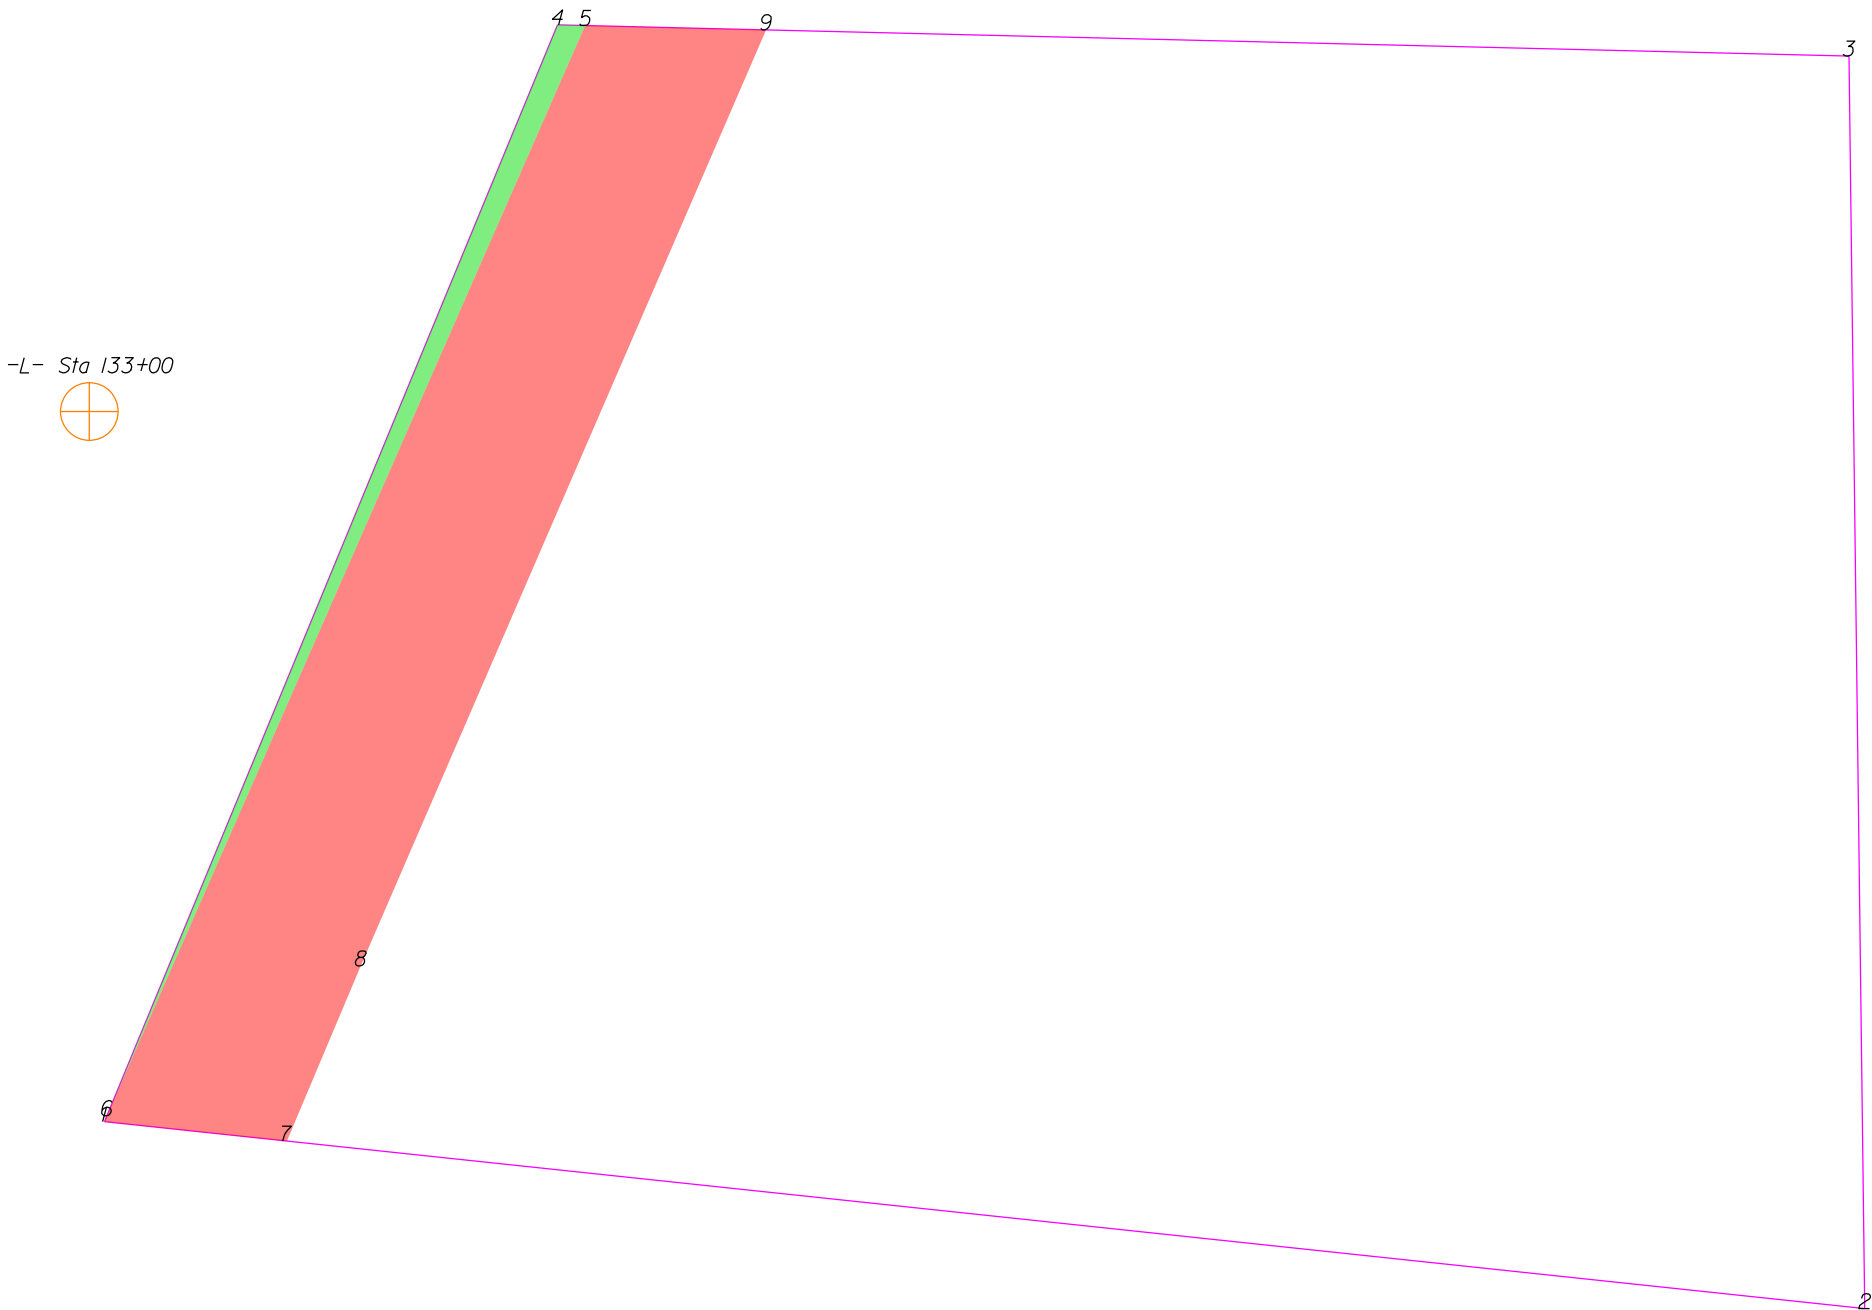

THIS MAP IS NOT A CERTIFIED SURVEY AND HAS NOT BEEN REVIEWED BY A LOCAL GOVERNMENT AGENCY FOR COMPLIANCE WITH ANY APPLICABLE LAND DEVELOPMENT REGULATIONS. THE PROPERTY SHOWN ON THIS MAP WAS LOCATED FOR THE NORTH CAROLINA DEPARTMENT OF TRANSPORTATION FOR HIGHWAY DESIGN PURPOSES. SOME ERROR MAY EXIST BETWEEN THE GRAPHICAL AND ACTUAL GROUND LOCATIONS OF PROPERTY LINES. THIS MAP IS TO BE USED AS A GRAPHICAL REPRESENTATION OF THE NCDOT'S INTENT TO ACQUIRE PROPERTY FOR RIGHT OF WAY PURPOSES, AND IN NO WAY REPRESENTS AN ACTUAL BOUNDARY SURVEY OF THIS PROPERTY.

NORTH CAROLINA DEPARTMENT OF TRANSPORTATION	
RIGHT OF WAY BRANCH	
DIANA DE JESUS GARCIA JASSO	12-8-2021
PARCEL * 062	S:\CADD\U4758\DDRAFT\U4758_dee
DB 7805 PG 2721	UNKNOWN SCALE


	SQR FT	ACRES	SQR M	HECTARES
ROW Right	419.908	0.010	39.011	0.004
FROM - TO	DISTANCE (FT/M)	BEARING	RADIUS (FT/M)	CURVE LENGTH (FT/M)
-L- Sta 133+00 - 5	104.021	31.706	N 52°6'8.8" E	
5 - 4	4.606	1.404	N 88°36'55.3" W	
4 - 6	195.372	59.549	S 22°26'13.1" W	
6 - 5	197.073	60.068	N 23°41'12.5" E	

	SQR FT	ACRES	SQR M	HECTARES
PUE Right	5622.605	0.129	522.359	0.052
FROM - TO	DISTANCE (FT/M)	BEARING	RADIUS (FT/M)	CURVE LENGTH (FT/M)
-L- Sta 133+00 - 6	116.612	35.543	S 1°25'52.7" E	
6 - 1	1.077	0.328	S 22°26'13.1" W	
1 - 7	30.338	9.247	S 83°56'14.7" E	
7 - 8	31.479	9.595	N 22°53'27.9" E	
8 - 9	168.844	51.464	N 23°24'31.2" E	
9 - 5	29.918	9.119	N 88°36'55.3" W	
5 - 6	197.073	60.068	S 23°41'12.5" W	

TYPE	COUNT	SQR FEET	ACRES
Parcel	1	49771.380	1.143
ROW Right	1	419.908	0.010
PUE Right	1	5622.605	0.129
ROW Left	0	0.000	0.000
PDE Left	0	0.000	0.000
PDE Right	0	0.000	0.000
TDE Left	0	0.000	0.000
TDE Right	0	0.000	0.000
TCE Left	0	0.000	0.000
TCE Right	0	0.000	0.000
PUE Left	0	0.000	0.000
TSE Left	0	0.000	0.000
TSE Right	0	0.000	0.000
DUE Left	0	0.000	0.000
DUE Right	0	0.000	0.000
DTE Left	0	0.000	0.000
DTE Right	0	0.000	0.000
AUE_Left	0	0.000	0.000
AUE_Right	0	0.000	0.000
PCE Left	0	0.000	0.000
PCE Right	0	0.000	0.000
TUE Left	0	0.000	0.000
TUE Right	0	0.000	0.000
REM Left	0	0.000	0.000
REM Right	0	0.000	0.000
Other Left	0	0.000	0.000
Other Right	0	0.000	0.000
PE Left	0	0.000	0.000
PE Right	0	0.000	0.000

THIS MAP IS NOT A CERTIFIED SURVEY AND HAS NOT BEEN REVIEWED BY A LOCAL GOVERNMENT AGENCY FOR COMPLIANCE WITH ANY APPLICABLE LAND DEVELOPMENT REGULATIONS. THE PROPERTY SHOWN ON THIS MAP WAS LOCATED FOR THE NORTH CAROLINA DEPARTMENT OF TRANSPORTATION FOR HIGHWAY DESIGN PURPOSES. SOME ERROR MAY EXIST BETWEEN THE GRAPHICAL AND ACTUAL GROUND LOCATIONS OF PROPERTY LINES. THIS MAP IS TO BE USED AS A GRAPHICAL REPRESENTATION OF THE NCDOT'S INTENT TO ACQUIRE PROPERTY FOR RIGHT OF WAY PURPOSES, AND IN NO WAY REPRESENTS AN ACTUAL BOUNDARY SURVEY OF THIS PROPERTY.

NORTH CAROLINA DEPARTMENT OF TRANSPORTATION	
RIGHT OF WAY BRANCH	
DIANA DE JESUS GARCIA JASSO	12-8-2021
PARCEL * 062	S:\CADD\U4758\DDRAFT\U4758_dee
DB 7805 PG 2721	UNKNOWN SCALE

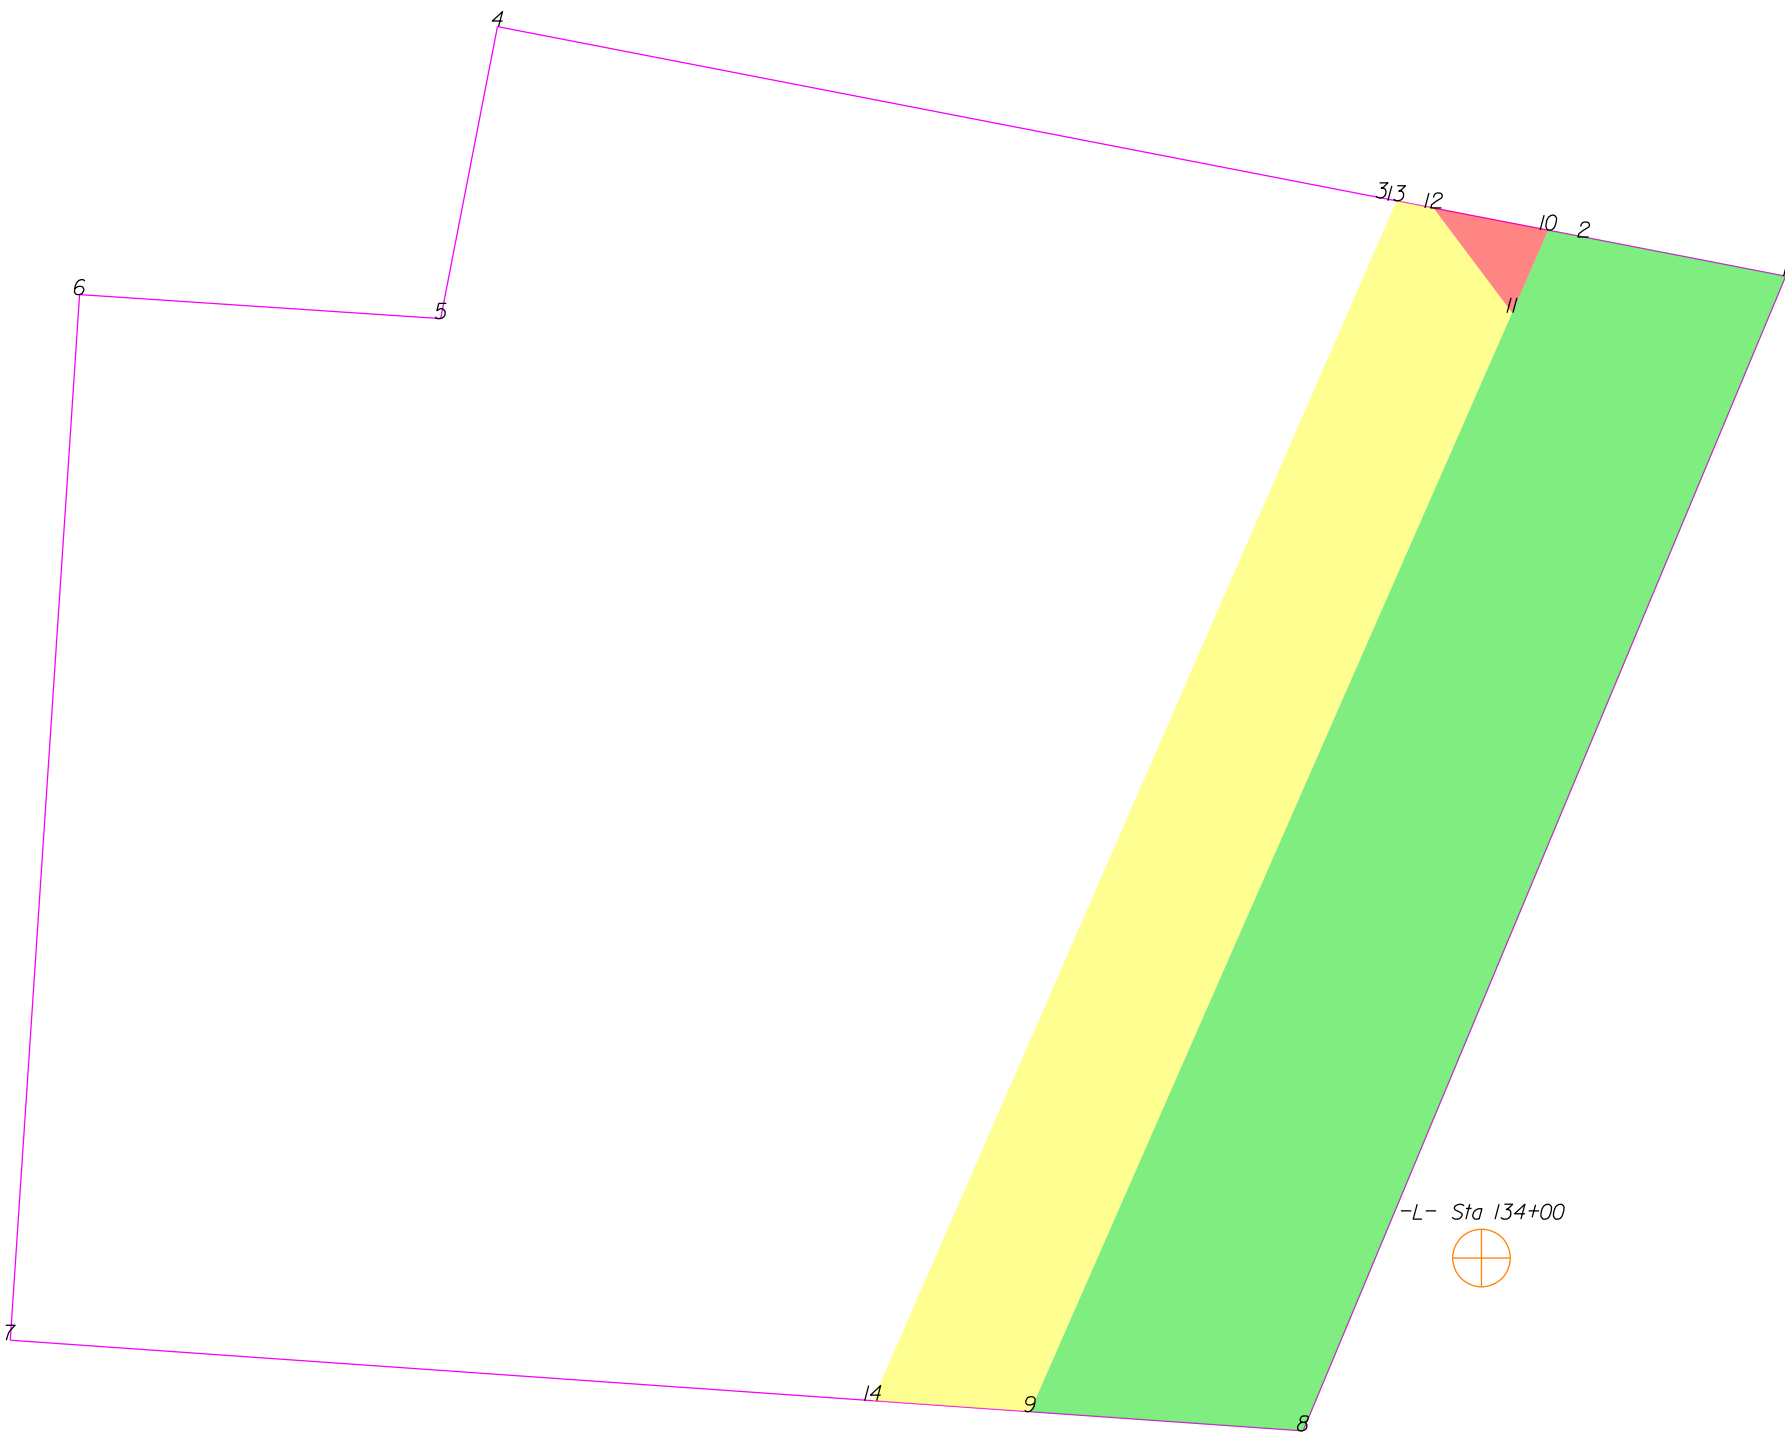

THIS MAP IS NOT A CERTIFIED SURVEY AND HAS NOT BEEN REVIEWED BY A LOCAL GOVERNMENT AGENCY FOR COMPLIANCE WITH ANY APPLICABLE LAND DEVELOPMENT REGULATIONS. THE PROPERTY SHOWN ON THIS MAP WAS LOCATED FOR THE NORTH CAROLINA DEPARTMENT OF TRANSPORTATION FOR HIGHWAY DESIGN PURPOSES. SOME ERROR MAY EXIST BETWEEN THE GRAPHICAL AND ACTUAL GROUND LOCATIONS OF PROPERTY LINES. THIS MAP IS TO BE USED AS A GRAPHICAL REPRESENTATION OF THE NCDOT'S INTENT TO ACQUIRE PROPERTY FOR RIGHT OF WAY PURPOSES, AND IN NO WAY REPRESENTS AN ACTUAL BOUNDARY SURVEY OF THIS PROPERTY.

NORTH CAROLINA DEPARTMENT OF TRANSPORTATION	
RIGHT OF WAY BRANCH	
THE PRESBYTERIAN HOMES, INC.	12-8-2021
PARCEL * 063	S:\CADD\U4758\DDRAFT\U4758_dee
DB 5466 PG 1693	UNKNOWN SCALE

	SQR FT	ACRES	SQR M	HECTARES
ROW Left	7001.704	0.161	650.482	0.065
FROM - TO	DISTANCE (FT/M)	BEARING	RADIUS (FT/M)	CURVE LENGTH (FT/M)
-L- Sta 134+00 - 9	71.190	21.699	S 71°12'8.9" W	
9 - 8	40.847	12.450	S 85°59'23.3" E	
8 - 1	186.774	56.929	N 22°41'0.0" E	
1 - 2	30.699	9.357	N 79°2'30.8" W	
2 - 10	5.378	1.639	N 79°2'30.8" W	
10 - 11	13.469	4.105	S 23°41'12.5" W	
11 - 9	179.081	54.584	S 23°41'12.5" W	


	SQR FT	ACRES	SQR M	HECTARES
TCE Left	4215.700	0.097	391.653	0.039
FROM - TO	DISTANCE (FT/M)	BEARING	RADIUS (FT/M)	CURVE LENGTH (FT/M)
-L- Sta 134+00 - 9	71.190	21.699	S 71°12'8.9" W	
9 - 11	179.081	54.584	N 23°41'12.5" E	
11 - 12	19.550	5.959	N 36°49'5.7" W	
12 - 13	5.614	1.711	N 79°2'30.8" W	
13 - 14	195.389	59.555	S 23°35'6.3" W	
14 - 9	23.519	7.169	S 85°59'23.3" E	

	SQR FT	ACRES	SQR M	HECTARES
PUE Left	114.597	0.003	10.646	0.001
FROM - TO	DISTANCE (FT/M)	BEARING	RADIUS (FT/M)	CURVE LENGTH (FT/M)
-L- Sta 134+00 - 10	153.713	46.852	N 3°42'56.4" E	
10 - 12	17.445	5.317	N 79°2'30.8" W	
12 - 11	19.550	5.959	S 36°49'5.7" E	
11 - 10	13.469	4.105	N 23°41'12.5" E	

TYPE	COUNT	SQR FEET	ACRES
Parcel	1	40773.013	0.936
ROW Left	1	7001.704	0.161
TCE Left	1	4215.700	0.097
PUE Left	1	114.597	0.003
ROW Right	0	0.000	0.000
PDE Left	0	0.000	0.000
PDE Right	0	0.000	0.000
TDE Left	0	0.000	0.000
TDE Right	0	0.000	0.000
TCE Right	0	0.000	0.000
PUE Right	0	0.000	0.000
TSE Left	0	0.000	0.000
TSE Right	0	0.000	0.000
DUE Left	0	0.000	0.000
DUE Right	0	0.000	0.000
DTE Left	0	0.000	0.000
DTE Right	0	0.000	0.000
AUE_Left	0	0.000	0.000
AUE_Right	0	0.000	0.000
PCE Left	0	0.000	0.000
PCE Right	0	0.000	0.000
TUE Left	0	0.000	0.000
TUE Right	0	0.000	0.000
REM Left	0	0.000	0.000
REM Right	0	0.000	0.000
Other Left	0	0.000	0.000
Other Right	0	0.000	0.000
PE Left	0	0.000	0.000
PE Right	0	0.000	0.000

THIS MAP IS NOT A CERTIFIED SURVEY AND HAS NOT BEEN REVIEWED BY A LOCAL GOVERNMENT AGENCY FOR COMPLIANCE WITH ANY APPLICABLE LAND DEVELOPMENT REGULATIONS. THE PROPERTY SHOWN ON THIS MAP WAS LOCATED FOR THE NORTH CAROLINA DEPARTMENT OF TRANSPORTATION FOR HIGHWAY DESIGN PURPOSES. SOME ERROR MAY EXIST BETWEEN THE GRAPHICAL AND ACTUAL GROUND LOCATIONS OF PROPERTY LINES. THIS MAP IS TO BE USED AS A GRAPHICAL REPRESENTATION OF THE NCDOT'S INTENT TO ACQUIRE PROPERTY FOR RIGHT OF WAY PURPOSES, AND IN NO WAY REPRESENTS AN ACTUAL BOUNDARY SURVEY OF THIS PROPERTY.

NORTH CAROLINA DEPARTMENT OF TRANSPORTATION	
RIGHT OF WAY BRANCH	
THE PRESBYTERIAN HOMES, INC.	12-8-2021
PARCEL * 063	S:\CADD\U4758\DDRAFT\U4758_dee
DB 5466 PG 1693	UNKNOWN SCALE

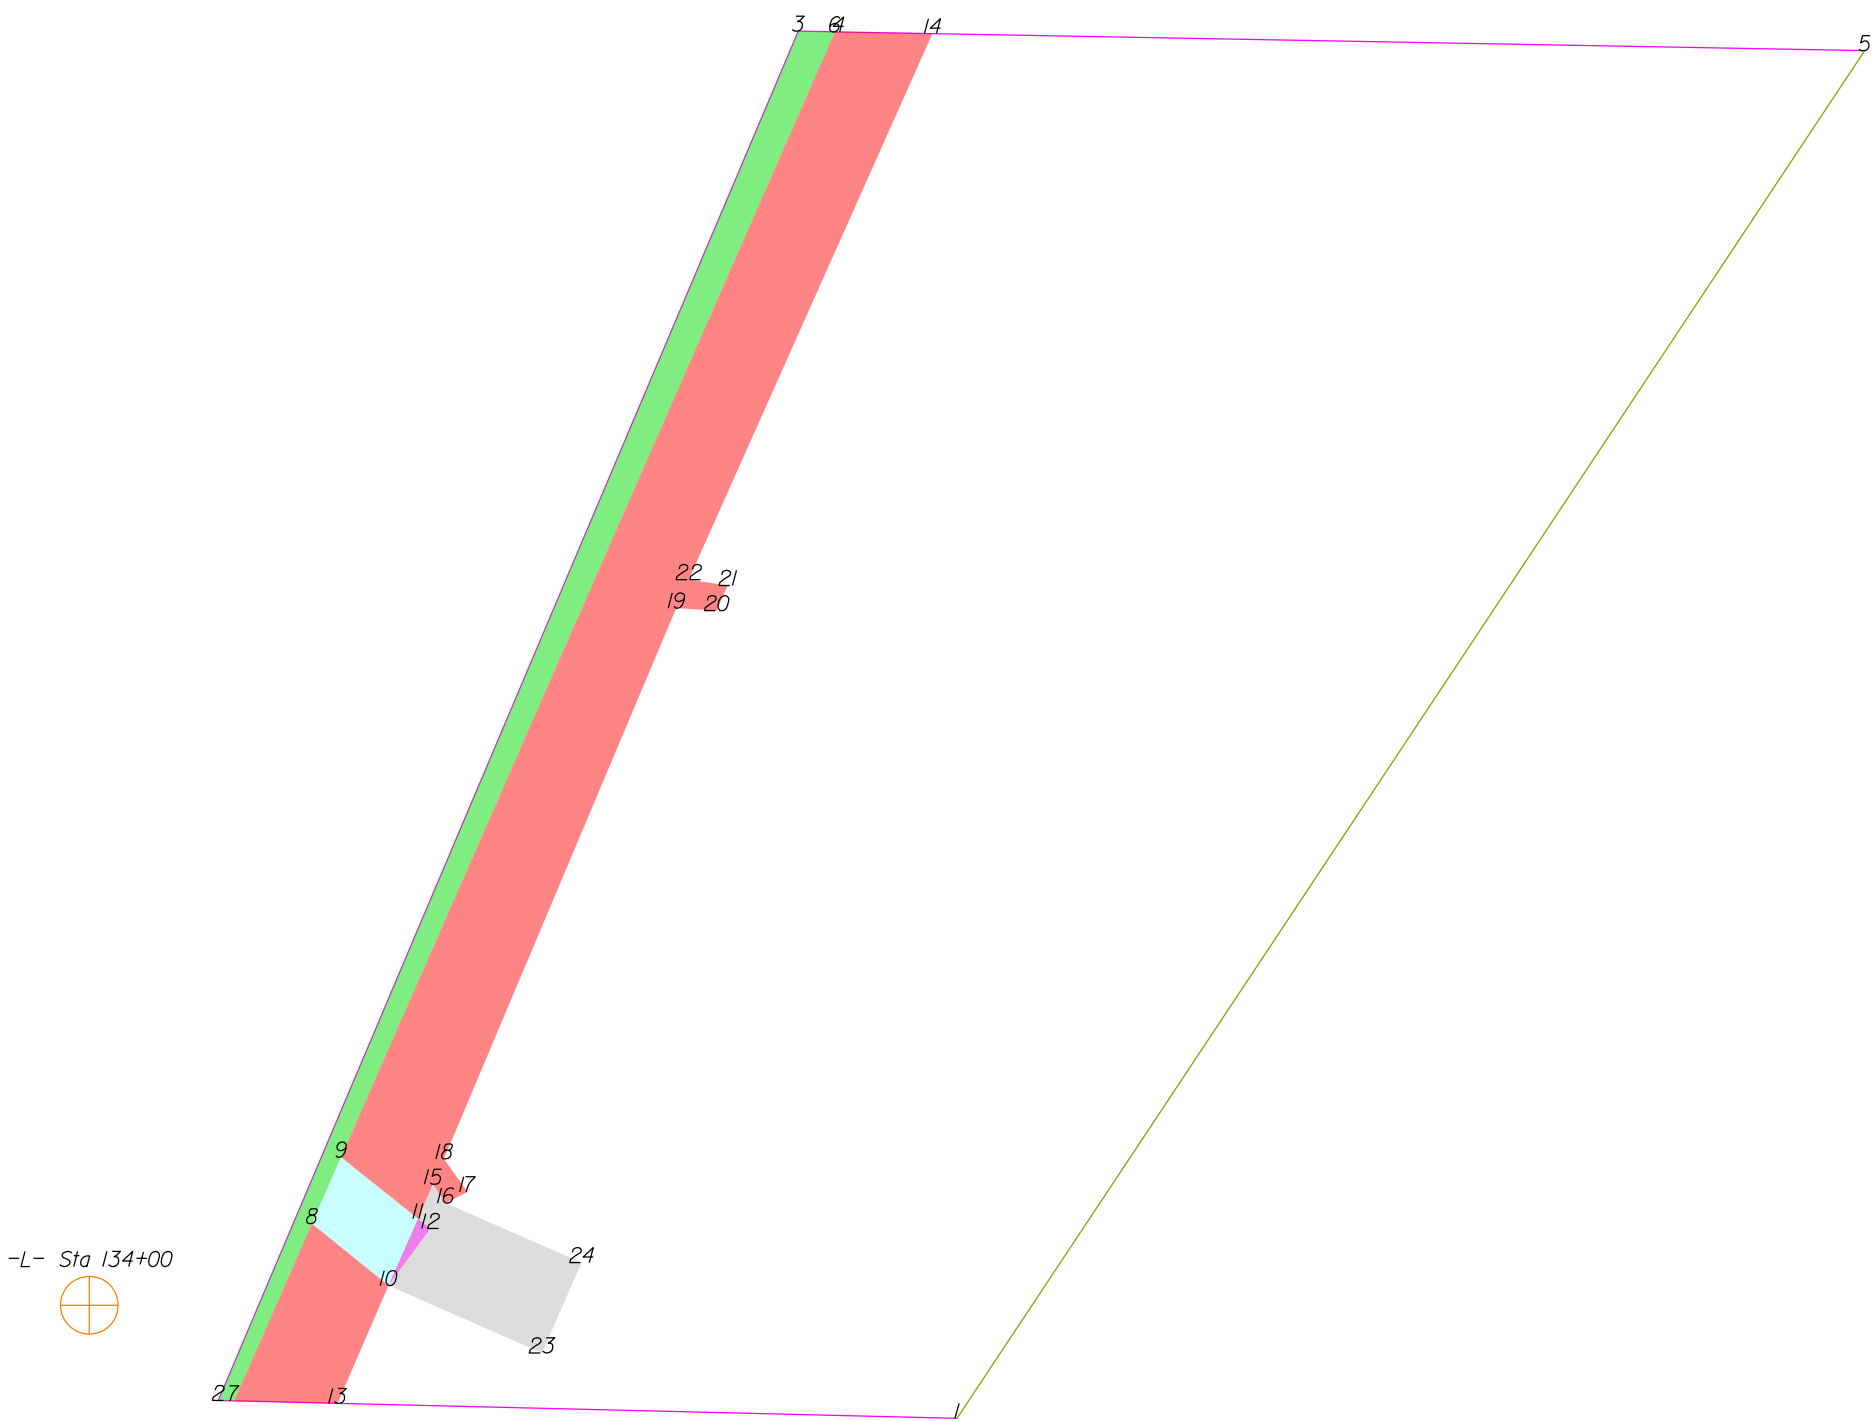

THIS MAP IS NOT A CERTIFIED SURVEY AND HAS NOT BEEN REVIEWED BY A LOCAL GOVERNMENT AGENCY FOR COMPLIANCE WITH ANY APPLICABLE LAND DEVELOPMENT REGULATIONS. THE PROPERTY SHOWN ON THIS MAP WAS LOCATED FOR THE NORTH CAROLINA DEPARTMENT OF TRANSPORTATION FOR HIGHWAY DESIGN PURPOSES. SOME ERROR MAY EXIST BETWEEN THE GRAPHICAL AND ACTUAL GROUND LOCATIONS OF PROPERTY LINES. THIS MAP IS TO BE USED AS A GRAPHICAL REPRESENTATION OF THE NCDOT'S INTENT TO ACQUIRE PROPERTY FOR RIGHT OF WAY PURPOSES, AND IN NO WAY REPRESENTS AN ACTUAL BOUNDARY SURVEY OF THIS PROPERTY.

NORTH CAROLINA DEPARTMENT OF TRANSPORTATION	
RIGHT OF WAY BRANCH	
CYNTHIA M. BOLEJACK	12-8-2021
PARCEL * 064	S:\CADD\U4758\DDRAFT\U4758_dee
DB 4783 PG 1138	UNKNOWN SCALE

	SQR FT	ACRES		SQR M		HECTARES	
ROW Right	3029.145	0.070		281.418		0.028	
FROM - TO	DISTANCE (FT/M)		BEARING	RADIUS (FT/M)		CURVE LENGTH (FT/M)	
-L- Sta 134+00 - 6	427.023	130.157	N 30°20'36.3" E				
6 - 3	10.555	3.217	N 88°57'3.7" W				
3 - 2	430.376	131.179	S 22°57'25.9" W				
2 - 7	4.606	1.404	S 88°36'55.3" E				
7 - 8	56.011	17.072	N 23°41'12.5" E				
8 - 9	21.000	6.401	N 23°41'12.5" E				
9 - 6	355.644	108.401	N 23°41'12.5" E				

	SQR FT	ACRES		SQR M		HECTARES	
DUE Right	580.186	0.013		53.901		0.005	
FROM - TO	DISTANCE (FT/M)		BEARING	RADIUS (FT/M)		CURVE LENGTH (FT/M)	
-L- Sta 134+00 - 8	68.604	20.911	N 69°52'4.8" E				
8 - 10	28.504	8.688	S 51°3'29.1" E				
10 - 11	21.195	6.460	N 23°41'12.5" E				
11 - 9	28.454	8.673	N 51°26'15.1" W				
9 - 8	21.000	6.401	S 23°41'12.5" W				

	SQR FT	ACRES		SQR M		HECTARES	
PDE Right	47.689	0.001		4.431		0.000	
FROM - TO	DISTANCE (FT/M)		BEARING	RADIUS (FT/M)		CURVE LENGTH (FT/M)	
-L- Sta 134+00 - 10	86.770	26.447	N 86°14'8.9" E				
10 - 12	20.500	6.248	N 36°22'1.9" E				
12 - 11	4.656	1.419	N 51°26'15.1" W				
11 - 10	21.195	6.460	S 23°41'12.5" W				

	SQR FT	ACRES		SQR M		HECTARES	
PUE Right	1285.449	0.030		119.423		0.012	
FROM - TO	DISTANCE (FT/M)		BEARING	RADIUS (FT/M)		CURVE LENGTH (FT/M)	
-L- Sta 134+00 - 7	50.226	15.309	S 56°33'24.3" E				
7 - 13	29.918	9.119	S 88°36'55.3" E				
13 - 10	37.158	11.326	N 23°24'31.2" E				
10 - 8	28.504	8.688	N 51°3'29.1" W				
8 - 7	56.011	17.072	S 23°41'12.5" W				

	SQR FT	ACRES		SQR M		HECTARES	
PUE Right	9617.459	0.221		893.495		0.089	
FROM - TO	DISTANCE (FT/M)		BEARING	RADIUS (FT/M)		CURVE LENGTH (FT/M)	
-L- Sta 134+00 - 14	441.543	134.583	N 33°32'39.0" E				
14 - 4	27.192	8.288	N 88°57'3.7" W				
4 - 6	1.077	0.328	N 88°57'3.7" W				
6 - 9	355.644	108.401	S 23°41'12.5" W				
9 - 11	28.454	8.673	S 51°26'15.1" E				
11 - 15	10.805	3.293	N 23°41'12.5" E				
15 - 16	6.519	1.987	S 33°50'31.2" E				
16 - 17	7.106	2.166	N 62°58'34.3" E				
17 - 18	11.662	3.555	N 35°20'58.0" W				
18 - 19	173.018	52.736	N 22°51'32.0" E				
19 - 20	11.705	3.568	S 86°17'46.7" E				
20 - 21	8.000	2.438	N 23°41'12.5" E				
21 - 22	11.402	3.475	N 81°34'5.9" W				
22 - 14	173.028	52.739	N 24°2'52.5" E				

	SQR FT	ACRES		SQR M		HECTARES	
TDE Right	1344.186	0.031		124.879		0.012	
FROM - TO	DISTANCE (FT/M)		BEARING	RADIUS (FT/M)		CURVE LENGTH (FT/M)	
-L- Sta 134+00 - 11	98.356	29.979	N 75°12'39.9" E				
11 - 12	4.656	1.419	S 51°26'15.1" E				
12 - 10	20.500	6.248	S 36°22'1.9" W				
10 - 23	48.500	14.783	S 66°18'47.5" E				
23 - 24	28.500	8.687	N 23°41'12.5" E				
24 - 16	43.000	13.106	N 66°18'47.5" W				
16 - 15	6.519	1.987	N 33°50'31.2" W				
15 - 11	10.805	3.293	S 23°41'12.5" W				


THIS MAP IS NOT A CERTIFIED SURVEY AND HAS NOT BEEN REVIEWED BY A LOCAL GOVERNMENT AGENCY FOR COMPLIANCE WITH ANY APPLICABLE LAND DEVELOPMENT REGULATIONS. THE PROPERTY SHOWN ON THIS MAP WAS LOCATED FOR THE NORTH CAROLINA DEPARTMENT OF TRANSPORTATION FOR HIGHWAY DESIGN PURPOSES. SOME ERROR MAY EXIST BETWEEN THE GRAPHICAL AND ACTUAL GROUND LOCATIONS OF PROPERTY LINES. THIS MAP IS TO BE USED AS A GRAPHICAL REPRESENTATION OF THE NCDOT'S INTENT TO ACQUIRE PROPERTY FOR RIGHT OF WAY PURPOSES, AND IN NO WAY REPRESENTS AN ACTUAL BOUNDARY SURVEY OF THIS PROPERTY.

NORTH CAROLINA DEPARTMENT OF TRANSPORTATION	
RIGHT OF WAY BRANCH	
CYNTHIA M. BOLEJACK	12-8-2021
PARCEL * 064	S:\CADD\U4758\DDRAFT\U4758_dee
DB 4783 PG 1138	UNKNOWN SCALE

TYPE	COUNT	SQR FEET	ACRES
Parcel	1	104613.556	2.402
ROW Right	1	3029.145	0.070
DUE Right	1	580.186	0.013
PDE Right	1	47.689	0.001
PUE Right	2	10902.908	0.250
TDE Right	1	1344.186	0.031
ROW Left	0	0.000	0.000
PDE Left	0	0.000	0.000
TDE Left	0	0.000	0.000
TCE Left	0	0.000	0.000
TCE Right	0	0.000	0.000
PUE Left	0	0.000	0.000
TSE Left	0	0.000	0.000
TSE Right	0	0.000	0.000
DUE Left	0	0.000	0.000
DTE Left	0	0.000	0.000
DTE Right	0	0.000	0.000
AUE_Left	0	0.000	0.000
AUE_Right	0	0.000	0.000
PCE Left	0	0.000	0.000
PCE Right	0	0.000	0.000
TUE Left	0	0.000	0.000
TUE Right	0	0.000	0.000
REM Left	0	0.000	0.000
REM Right	0	0.000	0.000
Other Left	0	0.000	0.000
Other Right	0	0.000	0.000
PE Left	0	0.000	0.000
PE Right	0	0.000	0.000

THIS MAP IS NOT A CERTIFIED SURVEY AND HAS NOT BEEN REVIEWED BY A LOCAL GOVERNMENT AGENCY FOR COMPLIANCE WITH ANY APPLICABLE LAND DEVELOPMENT REGULATIONS. THE PROPERTY SHOWN ON THIS MAP WAS LOCATED FOR THE NORTH CAROLINA DEPARTMENT OF TRANSPORTATION FOR HIGHWAY DESIGN PURPOSES. SOME ERROR MAY EXIST BETWEEN THE GRAPHICAL AND ACTUAL GROUND LOCATIONS OF PROPERTY LINES. THIS MAP IS TO BE USED AS A GRAPHICAL REPRESENTATION OF THE NCDOT'S INTENT TO ACQUIRE PROPERTY FOR RIGHT OF WAY PURPOSES, AND IN NO WAY REPRESENTS AN ACTUAL BOUNDARY SURVEY OF THIS PROPERTY.

NORTH CAROLINA DEPARTMENT OF TRANSPORTATION	
RIGHT OF WAY BRANCH	
CYNTHIA M. BOLEJACK	12-8-2021
PARCEL * 064	S:\CADD\U4758\DDRAFT\U4758_dee
DB 4783 PG 1138	UNKNOWN SCALE

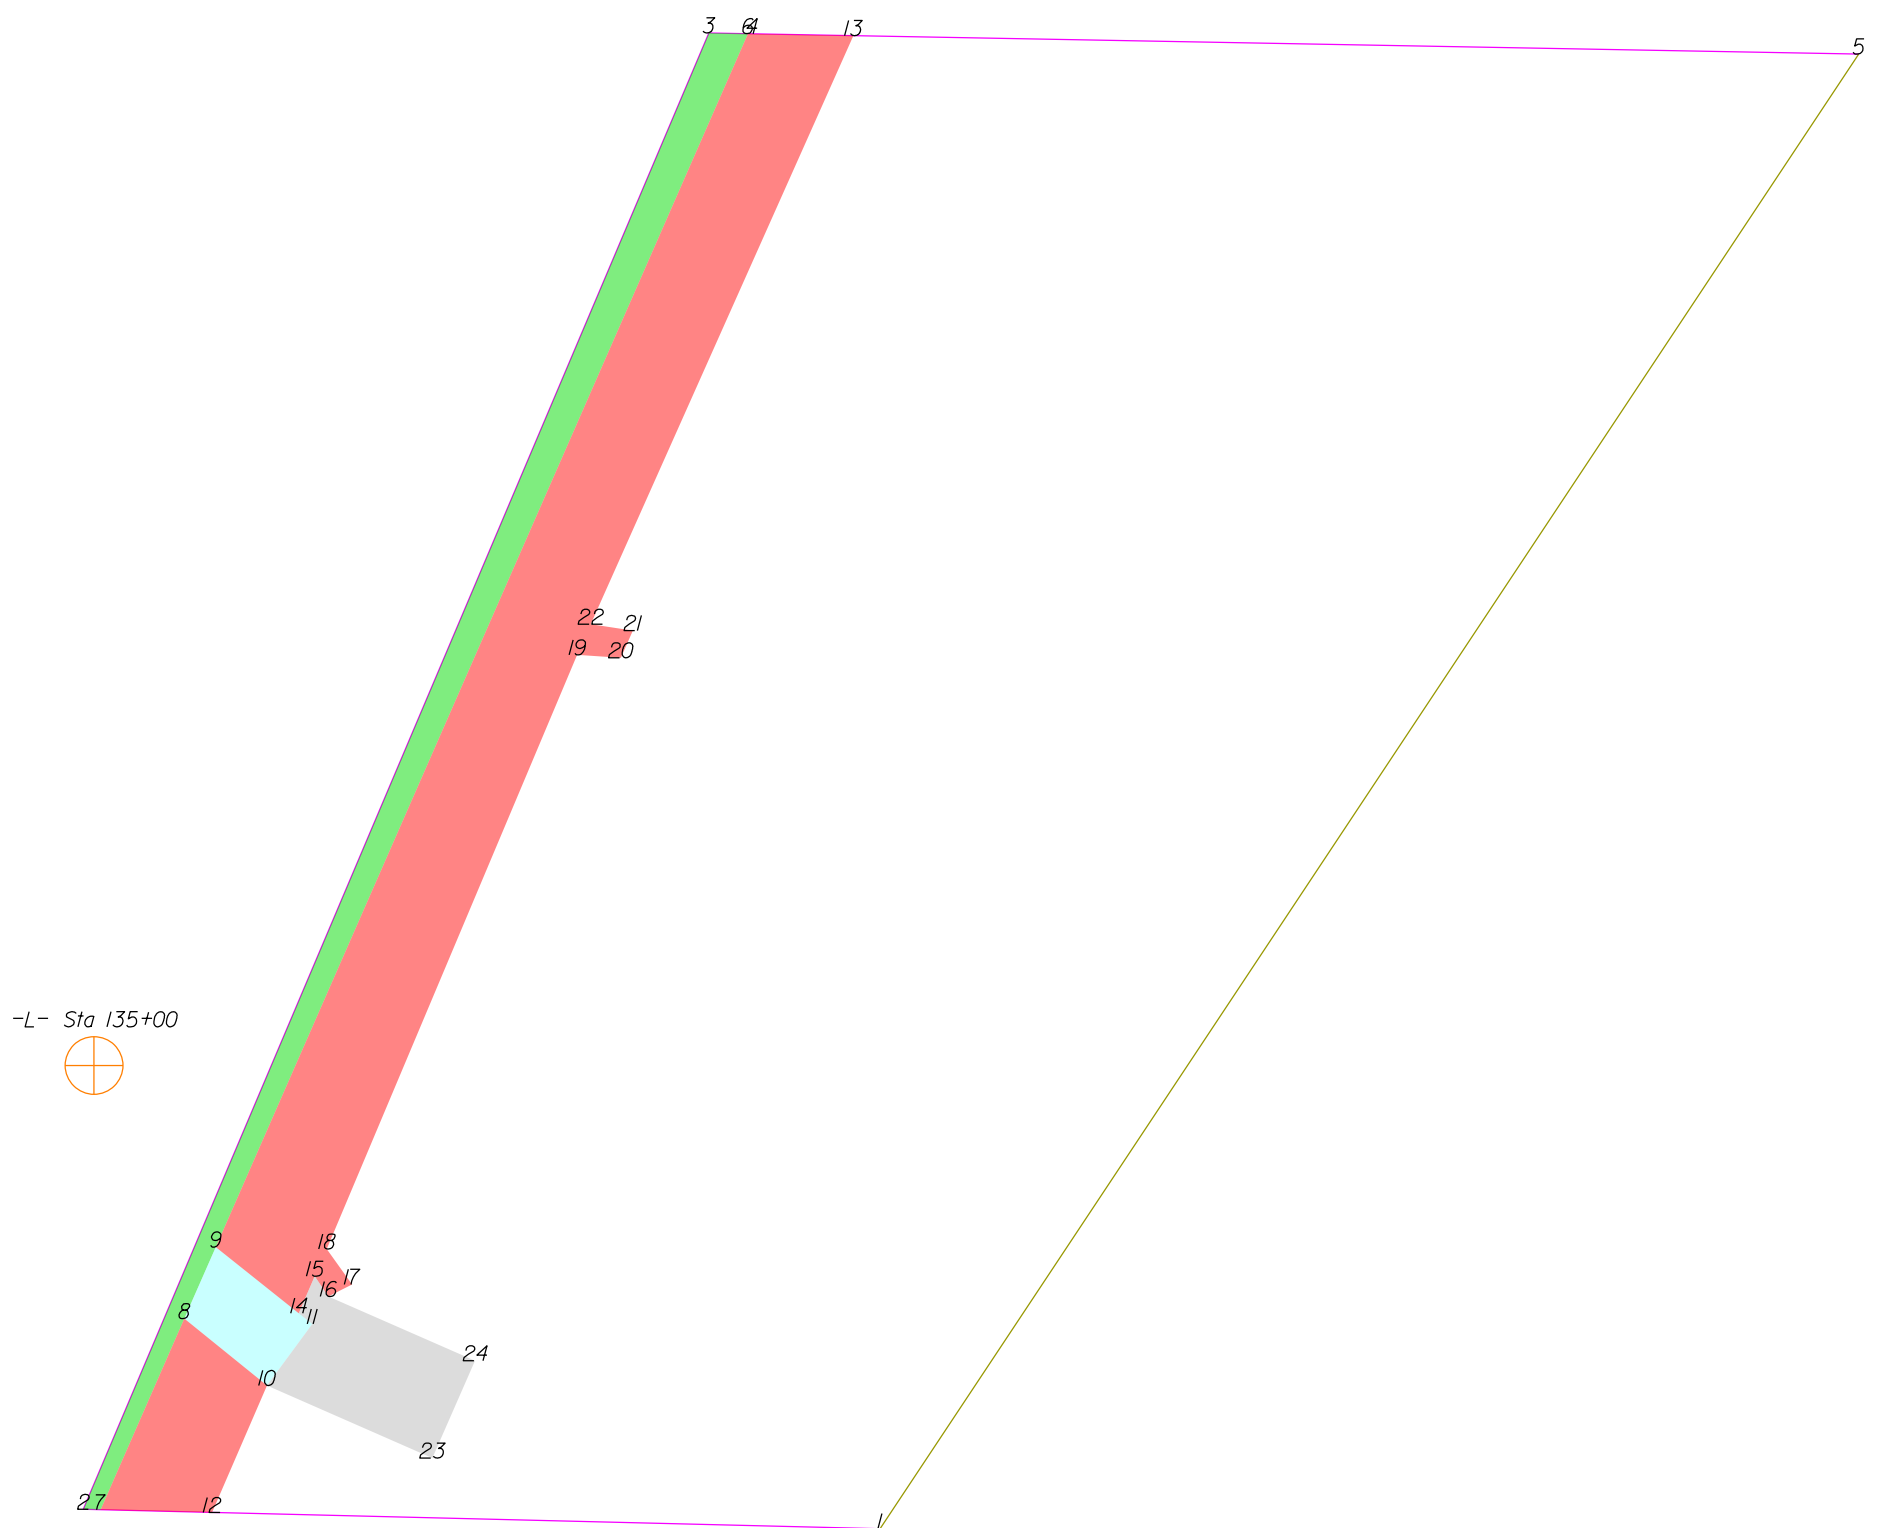

THIS MAP IS NOT A CERTIFIED SURVEY AND HAS NOT BEEN REVIEWED BY A LOCAL GOVERNMENT AGENCY FOR COMPLIANCE WITH ANY APPLICABLE LAND DEVELOPMENT REGULATIONS. THE PROPERTY SHOWN ON THIS MAP WAS LOCATED FOR THE NORTH CAROLINA DEPARTMENT OF TRANSPORTATION FOR HIGHWAY DESIGN PURPOSES. SOME ERROR MAY EXIST BETWEEN THE GRAPHICAL AND ACTUAL GROUND LOCATIONS OF PROPERTY LINES. THIS MAP IS TO BE USED AS A GRAPHICAL REPRESENTATION OF THE NCDOT'S INTENT TO ACQUIRE PROPERTY FOR RIGHT OF WAY PURPOSES, AND IN NO WAY REPRESENTS AN ACTUAL BOUNDARY SURVEY OF THIS PROPERTY.

	SQR FT	ACRES		SQR M		HECTARES	
ROW Right	3029.145	0.070		281.418		0.028	
FROM - TO	DISTANCE (FT/M)		BEARING	RADIUS (FT/M)		CURVE LENGTH (FT/M)	
-L- Sta 135+00 - 6	327.902	99.945	N 32°22'9.7" E				
6 - 3	10.555	3.217	N 88°57'3.7" W				
3 - 2	430.376	131.179	S 22°57'25.9" W				
2 - 7	4.606	1.404	S 88°36'55.3" E				
7 - 8	56.011	17.072	N 23°41'12.5" E				
8 - 9	21.000	6.401	N 23°41'12.5" E				
9 - 6	355.644	108.401	N 23°41'12.5" E				

	SQR FT	ACRES		SQR M		HECTARES	
DUE Right	627.875	0.014		58.332		0.006	
FROM - TO	DISTANCE (FT/M)		BEARING	RADIUS (FT/M)		CURVE LENGTH (FT/M)	
-L- Sta 135+00 - 8	72.156	21.993	S 19°37'42.7" E				
8 - 10	28.504	8.688	S 51°3'29.1" E				
10 - 11	20.500	6.248	N 36°22'1.9" E				
11 - 9	33.110	10.092	N 51°26'15.1" W				
9 - 8	21.000	6.401	S 23°41'12.5" W				

	SQR FT	ACRES		SQR M		HECTARES	
PUE Right	1285.449	0.030		119.423		0.012	
FROM - TO	DISTANCE (FT/M)		BEARING	RADIUS (FT/M)		CURVE LENGTH (FT/M)	
-L- Sta 135+00 - 7	119.268	36.353	S 0°50'3.9" E				
7 - 12	29.918	9.119	S 88°36'55.3" E				
12 - 10	37.158	11.326	N 23°24'31.2" E				
10 - 8	28.504	8.688	N 51°3'29.1" W				
8 - 7	56.011	17.072	S 23°41'12.5" W				

	SQR FT	ACRES		SQR M		HECTARES	
PUE Right	9617.459	0.221		893.495		0.089	
FROM - TO	DISTANCE (FT/M)		BEARING	RADIUS (FT/M)		CURVE LENGTH (FT/M)	
-L- Sta 135+00 - 13	343.447	104.683	N 36°24'4.9" E				
13 - 4	27.192	8.288	N 88°57'3.7" W				
4 - 6	1.077	0.328	N 88°57'3.7" W				
6 - 9	355.644	108.401	S 23°41'12.5" W				
9 - 14	28.454	8.673	S 51°26'15.1" E				
14 - 15	10.805	3.293	N 23°41'12.5" E				
15 - 16	6.519	1.987	S 33°50'31.2" E				
16 - 17	7.106	2.166	N 62°58'34.3" E				
17 - 18	11.662	3.555	N 35°20'58.0" W				
18 - 19	173.018	52.736	N 22°51'32.0" E				
19 - 20	11.705	3.568	S 86°17'46.7" E				
20 - 21	8.000	2.438	N 23°41'12.5" E				
21 - 22	11.402	3.475	N 81°34'5.9" W				
22 - 13	173.028	52.739	N 24°2'52.5" E				

	SQR FT	ACRES		SQR M		HECTARES	
TDE Right	1344.186	0.031		124.879		0.012	
FROM - TO	DISTANCE (FT/M)		BEARING	RADIUS (FT/M)		CURVE LENGTH (FT/M)	
-L- Sta 135+00 - 14	86.225	26.282	S 39°34'1.4" E				
14 - 11	4.656	1.419	S 51°26'15.1" E				
11 - 10	20.500	6.248	S 36°22'1.9" W				
10 - 23	48.500	14.783	S 66°18'47.5" E				
23 - 24	28.500	8.687	N 23°41'12.5" E				
24 - 16	43.000	13.106	N 66°18'47.5" W				
16 - 15	6.519	1.987	N 33°50'31.2" W				
15 - 14	10.805	3.293	S 23°41'12.5" W				


THIS MAP IS NOT A CERTIFIED SURVEY AND HAS NOT BEEN REVIEWED BY A LOCAL GOVERNMENT AGENCY FOR COMPLIANCE WITH ANY APPLICABLE LAND DEVELOPMENT REGULATIONS. THE PROPERTY SHOWN ON THIS MAP WAS LOCATED FOR THE NORTH CAROLINA DEPARTMENT OF TRANSPORTATION FOR HIGHWAY DESIGN PURPOSES. SOME ERROR MAY EXIST BETWEEN THE GRAPHICAL AND ACTUAL GROUND LOCATIONS OF PROPERTY LINES. THIS MAP IS TO BE USED AS A GRAPHICAL REPRESENTATION OF THE NCDOT'S INTENT TO ACQUIRE PROPERTY FOR RIGHT OF WAY PURPOSES, AND IN NO WAY REPRESENTS AN ACTUAL BOUNDARY SURVEY OF THIS PROPERTY.

NORTH CAROLINA DEPARTMENT OF TRANSPORTATION	
RIGHT OF WAY BRANCH	
CYNTHIA M. BOLEJACK	11-8-2023
PARCEL * 064	S:\CADD\U4758\DDRAFT\U4758_dee
DB 4783 PG 1138	UNKNOWN SCALE

TYPE	COUNT	SQR FEET	ACRES
Parcel	1	104613.556	2.402
ROW Right	1	3029.145	0.070
DUE Right	1	627.875	0.014
PUE Right	2	10902.908	0.250
TDE Right	1	1344.186	0.031
ROW Left	0	0.000	0.000
PDE Left	0	0.000	0.000
PDE Right	0	0.000	0.000
TDE Left	0	0.000	0.000
TCE Left	0	0.000	0.000
TCE Right	0	0.000	0.000
PUE Left	0	0.000	0.000
TSE Left	0	0.000	0.000
TSE Right	0	0.000	0.000
DUE Left	0	0.000	0.000
DTE Left	0	0.000	0.000
DTE Right	0	0.000	0.000
AUE_Left	0	0.000	0.000
AUE_Right	0	0.000	0.000
PCE Left	0	0.000	0.000
PCE Right	0	0.000	0.000
TUE Left	0	0.000	0.000
TUE Right	0	0.000	0.000
REM Left	0	0.000	0.000
REM Right	0	0.000	0.000
Other Left	0	0.000	0.000
Other Right	0	0.000	0.000
PE Left	0	0.000	0.000
PE Right	0	0.000	0.000

THIS MAP IS NOT A CERTIFIED SURVEY AND HAS NOT BEEN REVIEWED BY A LOCAL GOVERNMENT AGENCY FOR COMPLIANCE WITH ANY APPLICABLE LAND DEVELOPMENT REGULATIONS. THE PROPERTY SHOWN ON THIS MAP WAS LOCATED FOR THE NORTH CAROLINA DEPARTMENT OF TRANSPORTATION FOR HIGHWAY DESIGN PURPOSES. SOME ERROR MAY EXIST BETWEEN THE GRAPHICAL AND ACTUAL GROUND LOCATIONS OF PROPERTY LINES. THIS MAP IS TO BE USED AS A GRAPHICAL REPRESENTATION OF THE NCDOT'S INTENT TO ACQUIRE PROPERTY FOR RIGHT OF WAY PURPOSES, AND IN NO WAY REPRESENTS AN ACTUAL BOUNDARY SURVEY OF THIS PROPERTY.

NORTH CAROLINA DEPARTMENT OF TRANSPORTATION	
RIGHT OF WAY BRANCH	
CYNTHIA M. BOLEJACK	11-8-2023
PARCEL * 064	S:\CADD\U4758\DDRAFT\U4758_dee
DB 4783 PG 1138	UNKNOWN SCALE

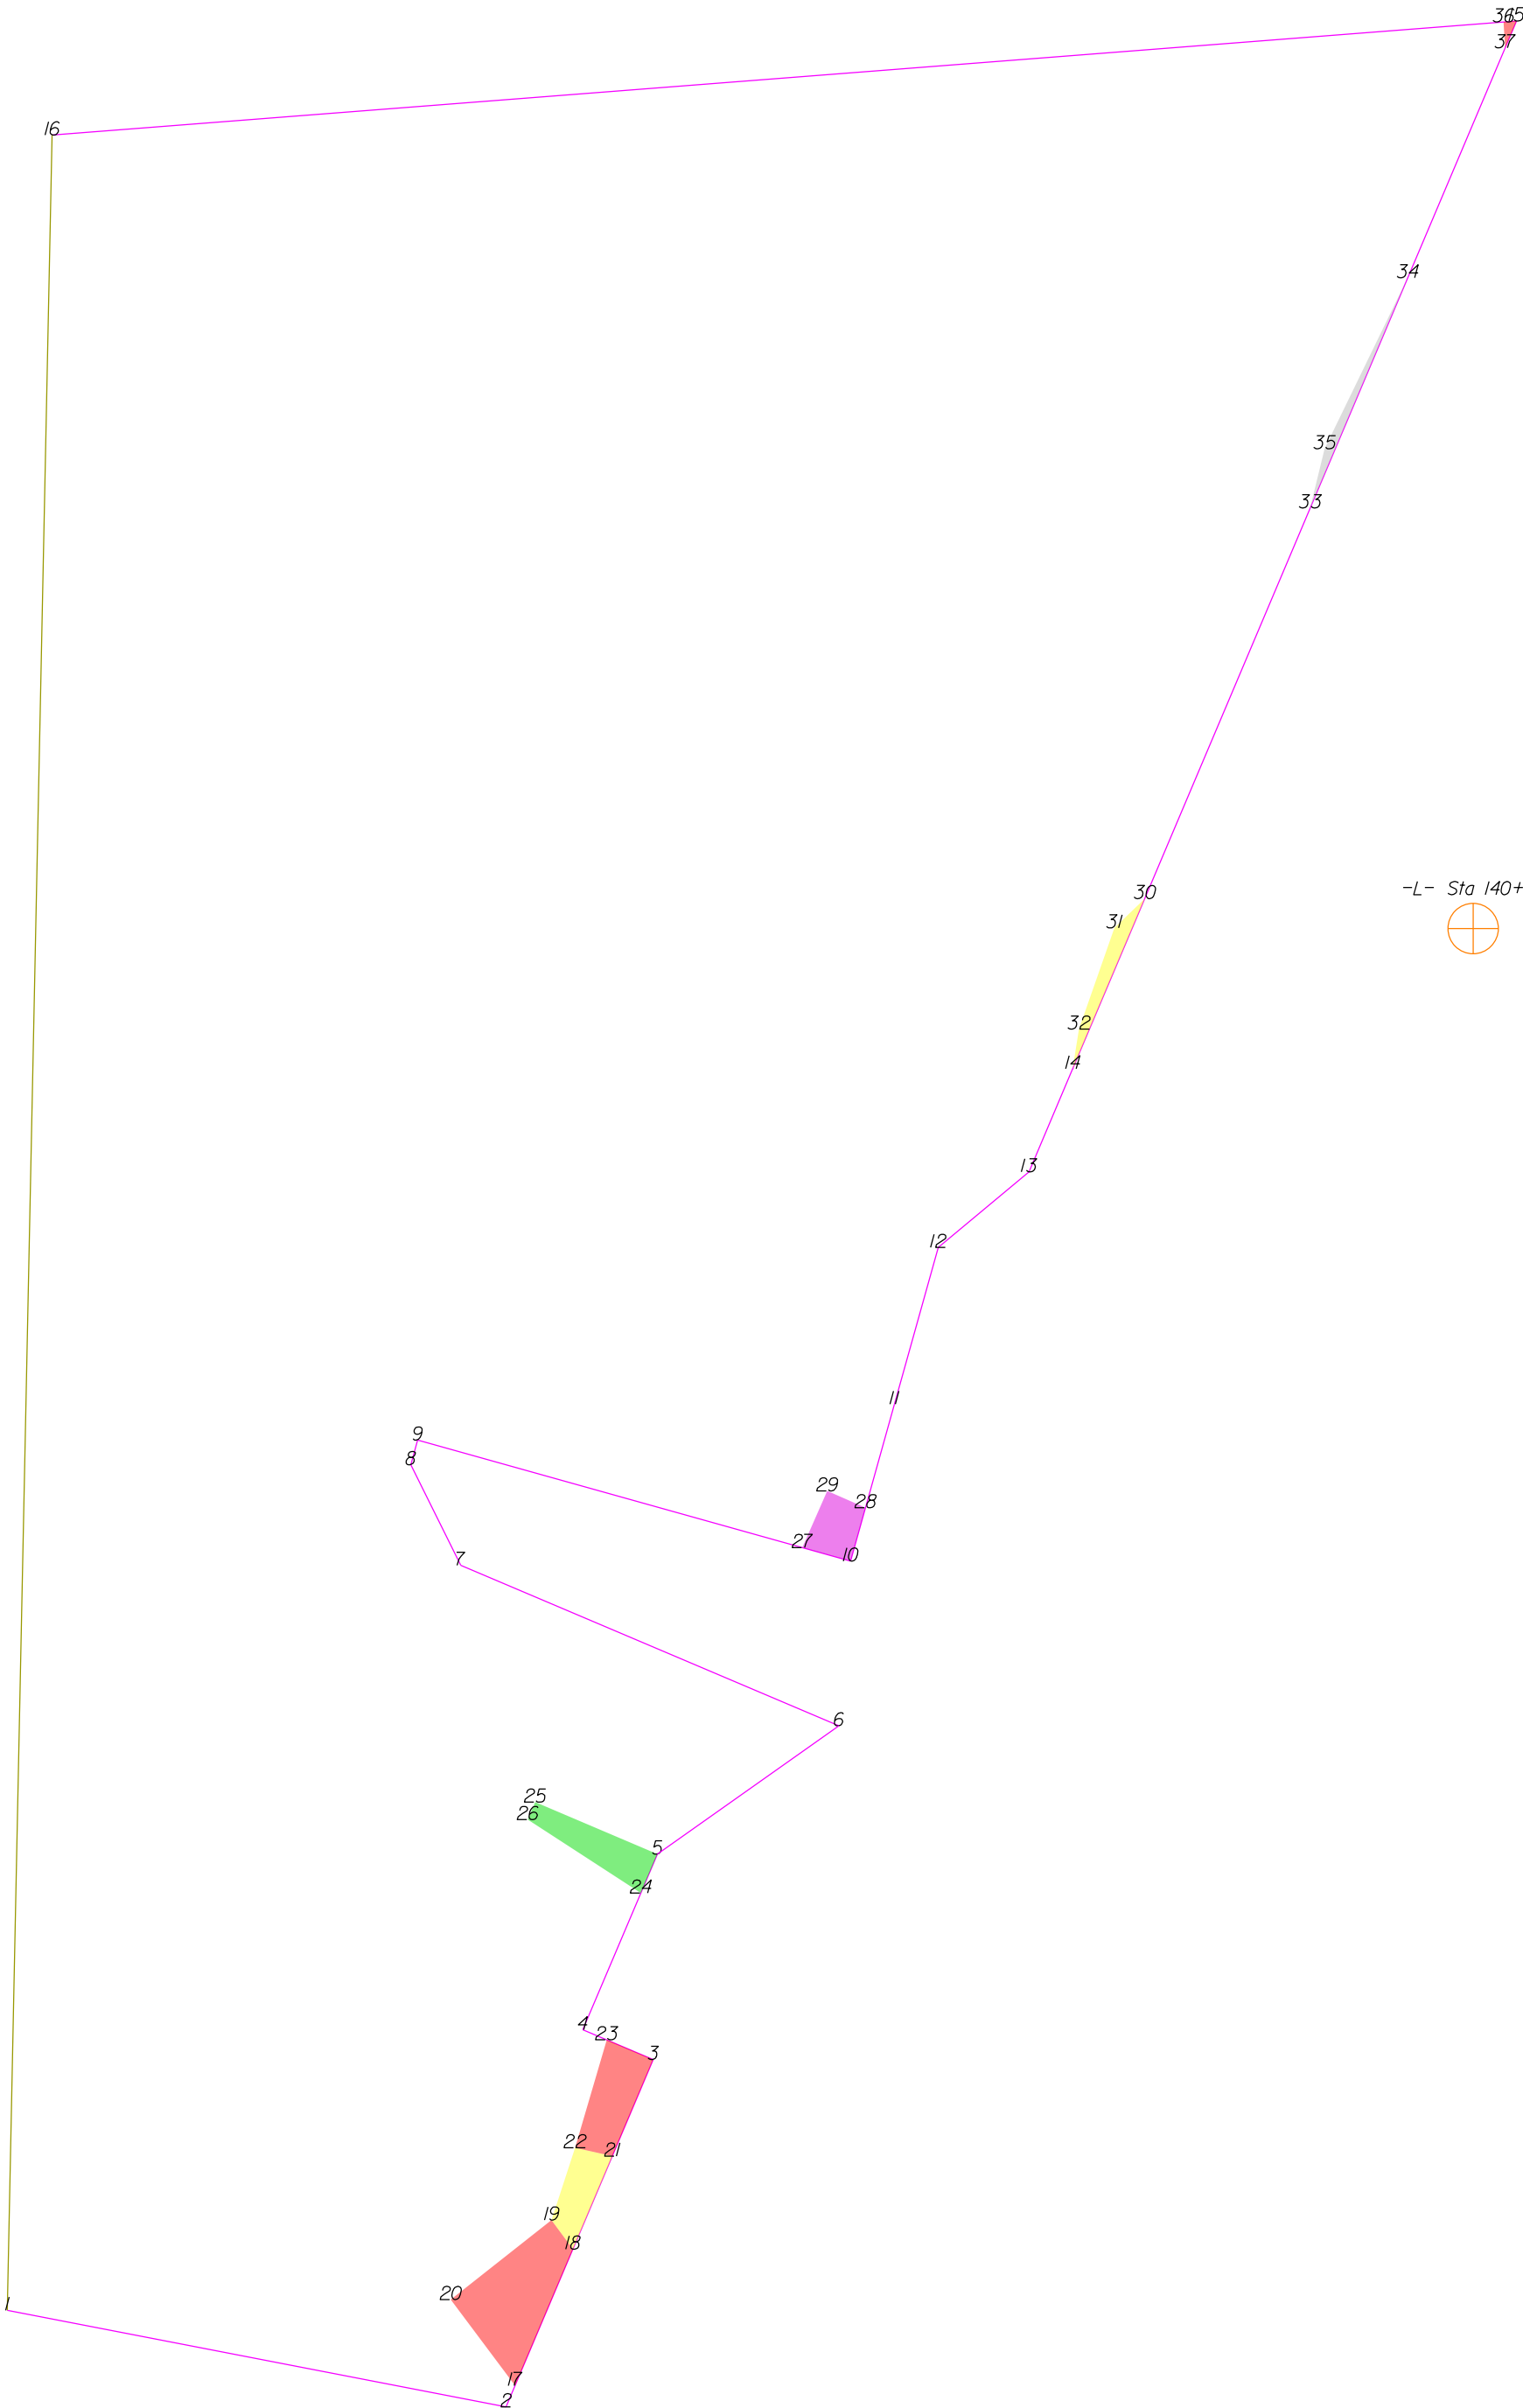

THIS MAP IS NOT A CERTIFIED SURVEY AND HAS NOT BEEN REVIEWED BY A LOCAL GOVERNMENT AGENCY FOR COMPLIANCE WITH ANY APPLICABLE LAND DEVELOPMENT REGULATIONS. THE PROPERTY SHOWN ON THIS MAP WAS LOCATED FOR THE NORTH CAROLINA DEPARTMENT OF TRANSPORTATION FOR HIGHWAY DESIGN PURPOSES. SOME ERROR MAY EXIST BETWEEN THE GRAPHICAL AND ACTUAL GROUND LOCATIONS OF PROPERTY LINES. THIS MAP IS TO BE USED AS A GRAPHICAL REPRESENTATION OF THE NCDOT'S INTENT TO ACQUIRE PROPERTY FOR RIGHT OF WAY PURPOSES, AND IN NO WAY REPRESENTS AN ACTUAL BOUNDARY SURVEY OF THIS PROPERTY.

NORTH CAROLINA DEPARTMENT OF TRANSPORTATION	
RIGHT OF WAY BRANCH	
SADDLE BROOK FLATS HOA, INC.	11-14-2022
PARCEL * 065	S:\CADD\U4758\DDRAFT\U4758_dee
DB 7373 PG 1409	UNKNOWN SCALE

	SQR FT	ACRES	SQR M	HECTARES
PUE Left	643.725	0.015	59.804	0.006
FROM - TO	DISTANCE (FT/M)	BEARING	RADIUS (FT/M)	CURVE LENGTH (FT/M)
-L- Sta 140+00 - 17	461.512	140.669	S 33°19'20.7" W	
17 - 18	39.203	11.949	N 22°57'3.7" E	
18 - 19	9.543	2.909	N 36°6'35.9" W	
19 - 20	34.000	10.363	S 5°45'33.4" W	
20 - 17	28.437	8.668	S 36°49'5.7" E	

	SQR FT	ACRES	SQR M	HECTARES
TCE Left	210.504	0.005	19.557	0.002
FROM - TO	DISTANCE (FT/M)	BEARING	RADIUS (FT/M)	CURVE LENGTH (FT/M)
-L- Sta 140+00 - 18	423.008	128.933	S 34°16'42.3" W	
18 - 21	26.756	8.155	N 22°57'3.7" E	
21 - 22	10.095	3.077	N 77°28'4.3" W	
22 - 19	20.100	6.126	S 17°58'34.3" W	
19 - 18	9.543	2.909	S 36°6'35.9" E	

	SQR FT	ACRES	SQR M	HECTARES
PUE Left	335.406	0.008	31.160	0.003
FROM - TO	DISTANCE (FT/M)	BEARING	RADIUS (FT/M)	CURVE LENGTH (FT/M)
-L- Sta 140+00 - 21	396.808	120.947	S 35°2'14.2" W	
21 - 3	27.757	8.460	N 22°57'3.7" E	
3 - 23	13.360	4.072	N 67°2'56.3" W	
23 - 22	29.781	9.077	S 16°20'3.9" W	
22 - 21	10.095	3.077	S 77°28'4.3" E	

	SQR FT	ACRES	SQR M	HECTARES
ROW Left	285.552	0.007	26.529	0.003
FROM - TO	DISTANCE (FT/M)	BEARING	RADIUS (FT/M)	CURVE LENGTH (FT/M)
-L- Sta 140+00 - 24	337.202	102.779	S 40°47'17.7" W	
24 - 5	11.247	3.428	N 22°59'17.7" E	
5 - 25	35.150	10.714	N 67°0'42.3" W	
25 - 26	5.000	1.524	S 22°59'17.7" W	
26 - 24	35.701	10.882	S 56°56'0.5" E	

	SQR FT	ACRES	SQR M	HECTARES
PDE Left	187.658	0.004	17.434	0.002
FROM - TO	DISTANCE (FT/M)	BEARING	RADIUS (FT/M)	CURVE LENGTH (FT/M)
-L- Sta 140+00 - 27	241.566	73.629	S 47°17'49.1" W	
27 - 10	13.273	4.045	S 74°23'26.0" E	
10 - 28	14.625	4.458	N 15°36'40.7" E	
28 - 29	11.086	3.379	N 66°18'47.5" W	
29 - 27	16.345	4.982	S 23°41'12.5" W	

	SQR FT	ACRES	SQR M	HECTARES
TCE Left	134.054	0.003	12.454	0.001
FROM - TO	DISTANCE (FT/M)	BEARING	RADIUS (FT/M)	CURVE LENGTH (FT/M)
-L- Sta 140+00 - 30	87.248	26.593	N 84°47'11.2" W	
30 - 31	11.192	3.411	S 45°59'34.8" W	
31 - 32	28.369	8.647	S 19°16'42.5" W	
32 - 14	10.612	3.235	S 8°58'21.7" W	
14 - 30	48.908	14.907	N 22°57'3.7" E	

	SQR FT	ACRES	SQR M	HECTARES
TDE Left	86.046	0.002	7.994	0.001
FROM - TO	DISTANCE (FT/M)	BEARING	RADIUS (FT/M)	CURVE LENGTH (FT/M)
-L- Sta 140+00 - 33	119.374	36.385	N 21°9'58.9" W	
33 - 34	66.137	20.158	N 22°57'3.7" E	
34 - 35	50.296	15.330	S 25°54'59.7" W	
35 - 33	16.120	4.913	S 13°39'41.4" W	

	SQR FT	ACRES	SQR M	HECTARES
PUE Left	11.819	0.000	1.098	0.000
FROM - TO	DISTANCE (FT/M)	BEARING	RADIUS (FT/M)	CURVE LENGTH (FT/M)
-L- Sta 140+00 - 36	240.094	73.181	N 1°55'24.5" E	
36 - 37	6.882	2.098	S 3°21'9.0" E	
37 - 15	7.751	2.362	N 22°57'3.7" E	
15 - 36	3.435	1.047	S 85°32'40.7" W	


THIS MAP IS NOT A CERTIFIED SURVEY AND HAS NOT BEEN REVIEWED BY A LOCAL GOVERNMENT AGENCY FOR COMPLIANCE WITH ANY APPLICABLE LAND DEVELOPMENT REGULATIONS. THE PROPERTY SHOWN ON THIS MAP WAS LOCATED FOR THE NORTH CAROLINA DEPARTMENT OF TRANSPORTATION FOR HIGHWAY DESIGN PURPOSES. SOME ERROR MAY EXIST BETWEEN THE GRAPHICAL AND ACTUAL GROUND LOCATIONS OF PROPERTY LINES. THIS MAP IS TO BE USED AS A GRAPHICAL REPRESENTATION OF THE NCDOT'S INTENT TO ACQUIRE PROPERTY FOR RIGHT OF WAY PURPOSES, AND IN NO WAY REPRESENTS AN ACTUAL BOUNDARY SURVEY OF THIS PROPERTY.

NORTH CAROLINA DEPARTMENT OF TRANSPORTATION	
RIGHT OF WAY BRANCH	
SADDLE BROOK FLATS HOA, INC.	11-14-2022
PARCEL * 065	S:\CADD\U4758\DDRAFT\U4758_dee
DB 7373 PG 1409	UNKNOWN SCALE

TYPE	COUNT	SQR FEET	ACRES
Parcel	1	150380.332	3.452
PUE Left	3	990.950	0.023
TCE Left	2	344.558	0.008
ROW Left	1	285.552	0.007
PDE Left	1	187.658	0.004
TDE Left	1	86.046	0.002
ROW Right	0	0.000	0.000
PDE Right	0	0.000	0.000
TDE Right	0	0.000	0.000
TCE Right	0	0.000	0.000
PUE Right	0	0.000	0.000
TSE Left	0	0.000	0.000
TSE Right	0	0.000	0.000
DUE Left	0	0.000	0.000
DUE Right	0	0.000	0.000
DTE Left	0	0.000	0.000
DTE Right	0	0.000	0.000
AUE_Left	0	0.000	0.000
AUE_Right	0	0.000	0.000
PCE Left	0	0.000	0.000
PCE Right	0	0.000	0.000
TUE Left	0	0.000	0.000
TUE Right	0	0.000	0.000
REM Left	0	0.000	0.000
REM Right	0	0.000	0.000
Other Left	0	0.000	0.000
Other Right	0	0.000	0.000
PE Left	0	0.000	0.000
PE Right	0	0.000	0.000

THIS MAP IS NOT A CERTIFIED SURVEY AND HAS NOT BEEN REVIEWED BY A LOCAL GOVERNMENT AGENCY FOR COMPLIANCE WITH ANY APPLICABLE LAND DEVELOPMENT REGULATIONS. THE PROPERTY SHOWN ON THIS MAP WAS LOCATED FOR THE NORTH CAROLINA DEPARTMENT OF TRANSPORTATION FOR HIGHWAY DESIGN PURPOSES. SOME ERROR MAY EXIST BETWEEN THE GRAPHICAL AND ACTUAL GROUND LOCATIONS OF PROPERTY LINES. THIS MAP IS TO BE USED AS A GRAPHICAL REPRESENTATION OF THE NCDOT'S INTENT TO ACQUIRE PROPERTY FOR RIGHT OF WAY PURPOSES, AND IN NO WAY REPRESENTS AN ACTUAL BOUNDARY SURVEY OF THIS PROPERTY.

NORTH CAROLINA DEPARTMENT OF TRANSPORTATION	
RIGHT OF WAY BRANCH	
SADDLE BROOK FLATS HOA, INC.	11-14-2022
PARCEL * 065	S:\CADD\U4758\DDRAFT\U4758_dee
DB 7373 PG 1409	UNKNOWN SCALE

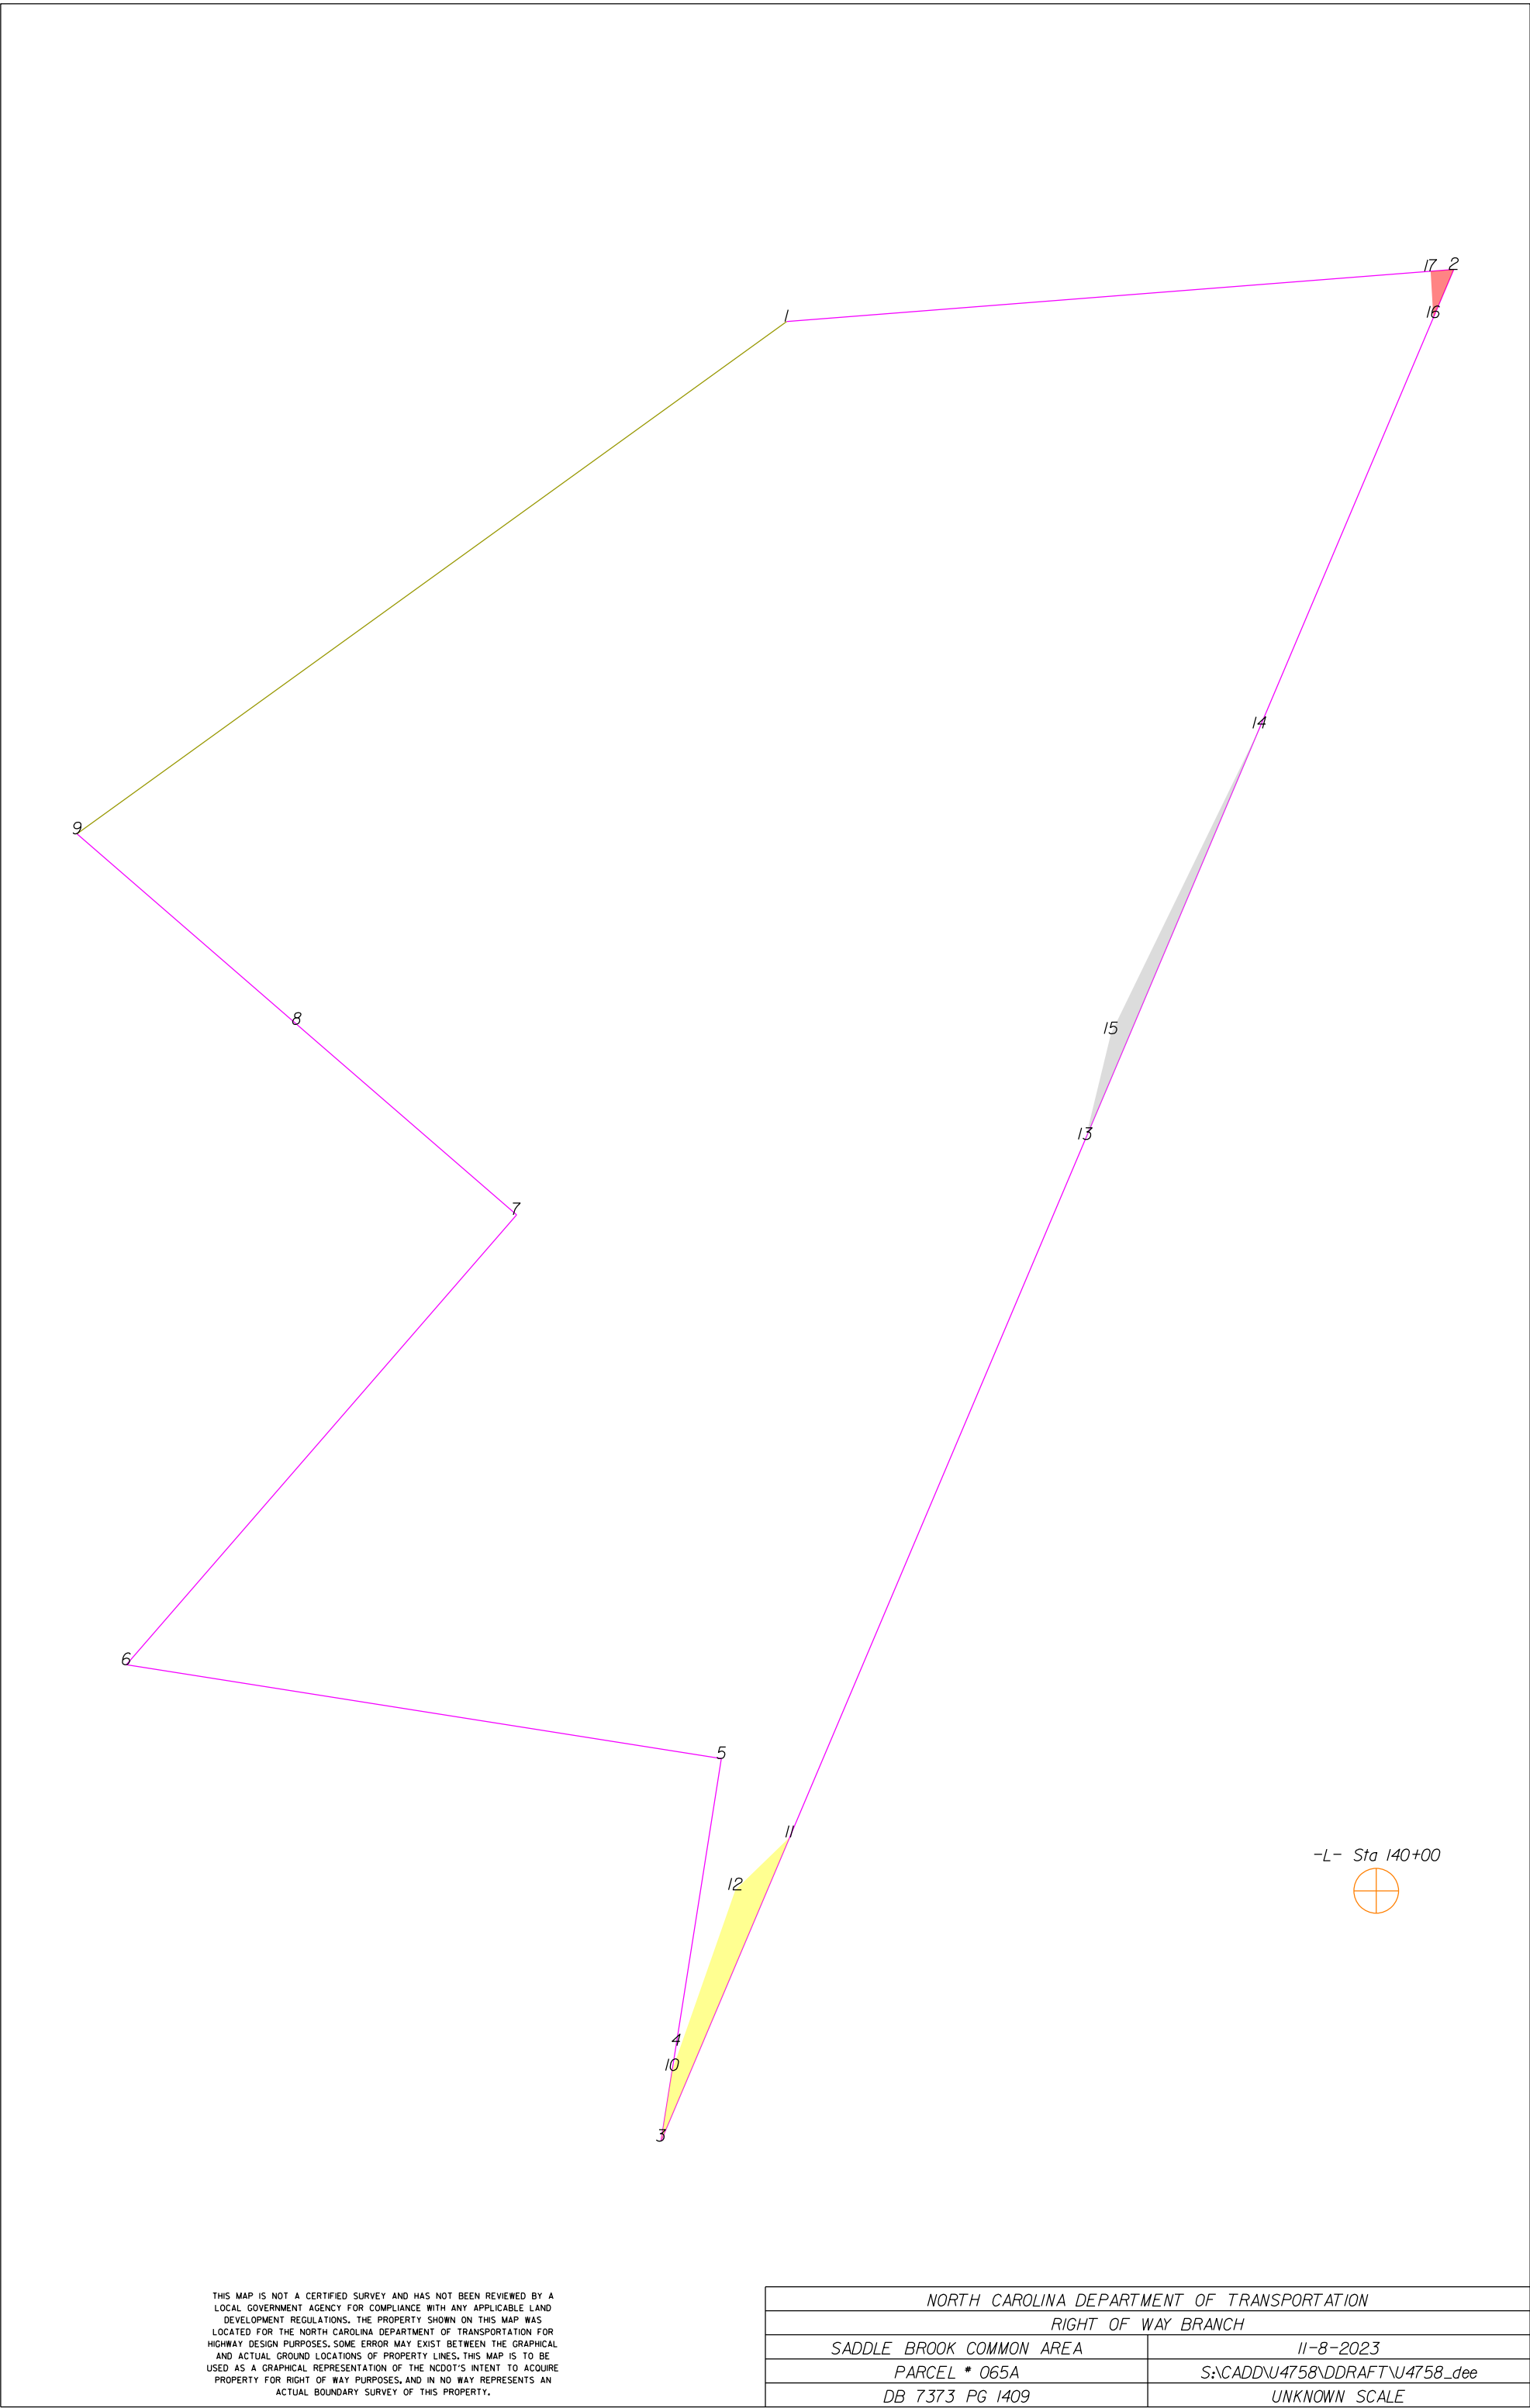

	SQR FT	ACRES	SQR M	HECTARES
TCE Left	134.054	0.003	12.454	0.001
FROM - TO	DISTANCE (FT/M)	BEARING	RADIUS (FT/M)	CURVE LENGTH (FT/M)
-L- Sta 140+00 - 10	107.648	32.811	S 75°40'46.9" W	
10 - 3	10.612	3.235	S 8°58'21.7" W	
3 - 11	48.908	14.907	N 22°57'3.7" E	
11 - 12	11.192	3.411	S 45°59'34.8" W	
12 - 10	28.369	8.647	S 19°16'42.5" W	


	SQR FT	ACRES	SQR M	HECTARES
TDE Left	86.046	0.002	7.994	0.001
FROM - TO	DISTANCE (FT/M)	BEARING	RADIUS (FT/M)	CURVE LENGTH (FT/M)
-L- Sta 140+00 - 13	119.374	36.385	N 21°9'58.9" W	
13 - 14	66.137	20.158	N 22°57'3.7" E	
14 - 15	50.296	15.330	S 25°54'59.7" W	
15 - 13	16.120	4.913	S 13°39'41.4" W	

	SQR FT	ACRES	SQR M	HECTARES
PUE Left	11.819	0.000	1.098	0.000
FROM - TO	DISTANCE (FT/M)	BEARING	RADIUS (FT/M)	CURVE LENGTH (FT/M)
-L- Sta 140+00 - 16	233.242	71.092	N 2°4'44.1" E	
16 - 2	7.751	2.362	N 22°57'3.7" E	
2 - 17	3.435	1.047	S 85°32'40.7" W	
17 - 16	6.882	2.098	S 3°21'9.0" E	

TYPE	COUNT	SQR FEET	ACRES
Parcel	1	24968.074	0.573
TCE Left	1	134.054	0.003
TDE Left	1	86.046	0.002
PUE Left	1	11.819	0.000
ROW Left	0	0.000	0.000
ROW Right	0	0.000	0.000
PDE Left	0	0.000	0.000
PDE Right	0	0.000	0.000
TDE Right	0	0.000	0.000
TCE Right	0	0.000	0.000
PUE Right	0	0.000	0.000
TSE Left	0	0.000	0.000
TSE Right	0	0.000	0.000
DUE Left	0	0.000	0.000
DUE Right	0	0.000	0.000
DTE Left	0	0.000	0.000
DTE Right	0	0.000	0.000
AUE_Left	0	0.000	0.000
AUE_Right	0	0.000	0.000
PCE Left	0	0.000	0.000
PCE Right	0	0.000	0.000
TUE Left	0	0.000	0.000
TUE Right	0	0.000	0.000
REM Left	0	0.000	0.000
REM Right	0	0.000	0.000
Other Left	0	0.000	0.000
Other Right	0	0.000	0.000
PE Left	0	0.000	0.000
PE Right	0	0.000	0.000

THIS MAP IS NOT A CERTIFIED SURVEY AND HAS NOT BEEN REVIEWED BY A LOCAL GOVERNMENT AGENCY FOR COMPLIANCE WITH ANY APPLICABLE LAND DEVELOPMENT REGULATIONS. THE PROPERTY SHOWN ON THIS MAP WAS LOCATED FOR THE NORTH CAROLINA DEPARTMENT OF TRANSPORTATION FOR HIGHWAY DESIGN PURPOSES. SOME ERROR MAY EXIST BETWEEN THE GRAPHICAL AND ACTUAL GROUND LOCATIONS OF PROPERTY LINES. THIS MAP IS TO BE USED AS A GRAPHICAL REPRESENTATION OF THE NCDOT'S INTENT TO ACQUIRE PROPERTY FOR RIGHT OF WAY PURPOSES, AND IN NO WAY REPRESENTS AN ACTUAL BOUNDARY SURVEY OF THIS PROPERTY.

NORTH CAROLINA DEPARTMENT OF TRANSPORTATION	
RIGHT OF WAY BRANCH	
SADDLE BROOK COMMON AREA	11-8-2023
PARCEL # 065A	S:\CADD\U4758\DDRAFT\U4758_dee
DB 7373 PG 1409	UNKNOWN SCALE

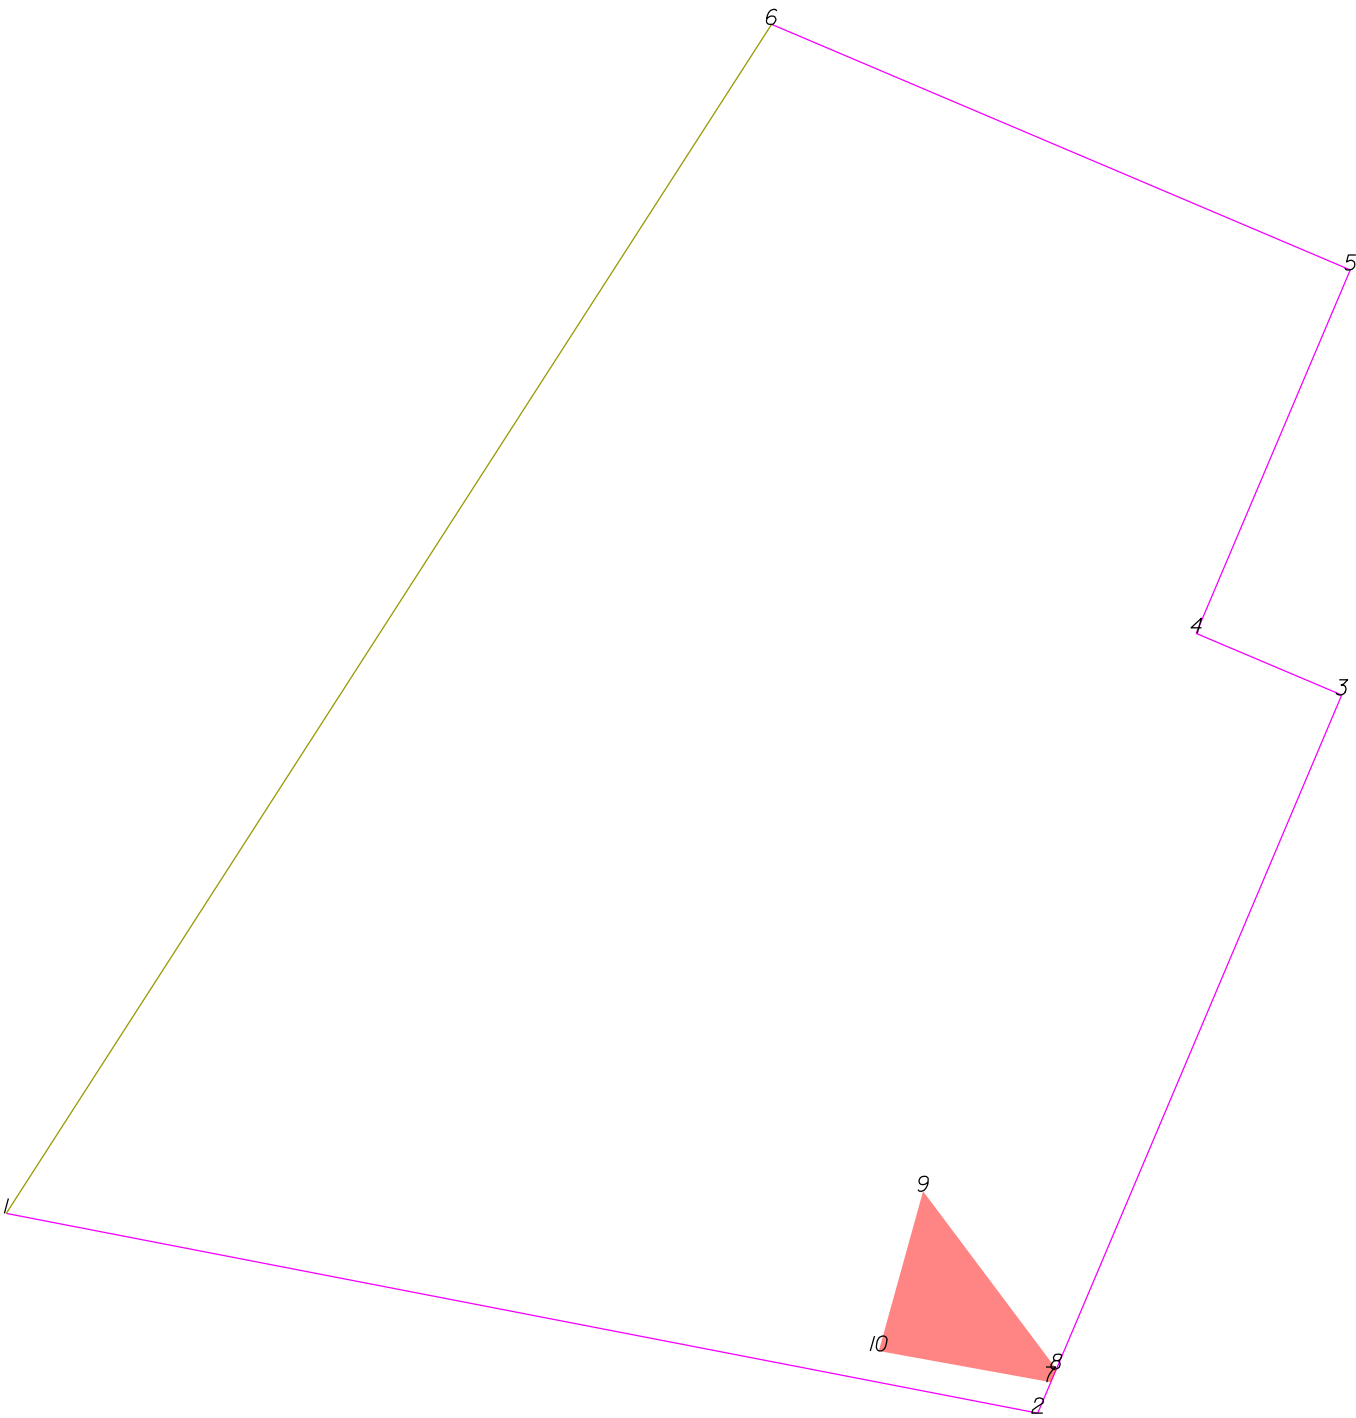

THIS MAP IS NOT A CERTIFIED SURVEY AND HAS NOT BEEN REVIEWED BY A LOCAL GOVERNMENT AGENCY FOR COMPLIANCE WITH ANY APPLICABLE LAND DEVELOPMENT REGULATIONS. THE PROPERTY SHOWN ON THIS MAP WAS LOCATED FOR THE NORTH CAROLINA DEPARTMENT OF TRANSPORTATION FOR HIGHWAY DESIGN PURPOSES. SOME ERROR MAY EXIST BETWEEN THE GRAPHICAL AND ACTUAL GROUND LOCATIONS OF PROPERTY LINES. THIS MAP IS TO BE USED AS A GRAPHICAL REPRESENTATION OF THE NCDOT'S INTENT TO ACQUIRE PROPERTY FOR RIGHT OF WAY PURPOSES, AND IN NO WAY REPRESENTS AN ACTUAL BOUNDARY SURVEY OF THIS PROPERTY.


NORTH CAROLINA DEPARTMENT OF TRANSPORTATION	
RIGHT OF WAY BRANCH	
SADDLE BROOK HOA, INC.	12-12-2024
PARCEL # 065Z	S:\CADD\U4758\DDRAFT\U4758_dee
DB 7373 PG 1403	UNKNOWN SCALE

	SQR FT	ACRES		SQR M	HECTARES		
PUE Left	258.578	0.006		24.023	0.002		
FROM - TO		DISTANCE (FT/M)		BEARING	RADIUS (FT/M)		CURVE LENGTH (FT/M)
-L- Sta 136+00 - 7		95.867	29.220	S 77°21'0.6" W			
7 - 8		1.803	0.550	N 22°57'3.7" E			
8 - 9		28.437	8.668	N 36°49'5.7" W			
9 - 10		21.213	6.466	S 15°33'24.1" W			
10 - 7		22.386	6.823	S 79°44'6.1" E			

TYPE	COUNT	SQR FEET	ACRES
Parcel	1	17838.816	0.410
PUE Left	1	258.578	0.006
ROW Left	0	0.000	0.000
ROW Right	0	0.000	0.000
PDE Left	0	0.000	0.000
PDE Right	0	0.000	0.000
TDE Left	0	0.000	0.000
TDE Right	0	0.000	0.000
TCE Left	0	0.000	0.000
TCE Right	0	0.000	0.000
PUE Right	0	0.000	0.000
TSE Left	0	0.000	0.000
TSE Right	0	0.000	0.000
DUE Left	0	0.000	0.000
DUE Right	0	0.000	0.000
DTE Left	0	0.000	0.000
DTE Right	0	0.000	0.000
AUE_Left	0	0.000	0.000
AUE_Right	0	0.000	0.000
PCE Left	0	0.000	0.000
PCE Right	0	0.000	0.000
TUE Left	0	0.000	0.000
TUE Right	0	0.000	0.000
REM Left	0	0.000	0.000
REM Right	0	0.000	0.000
Other Left	0	0.000	0.000
Other Right	0	0.000	0.000
PE Left	0	0.000	0.000
PE Right	0	0.000	0.000

THIS MAP IS NOT A CERTIFIED SURVEY AND HAS NOT BEEN REVIEWED BY A LOCAL GOVERNMENT AGENCY FOR COMPLIANCE WITH ANY APPLICABLE LAND DEVELOPMENT REGULATIONS. THE PROPERTY SHOWN ON THIS MAP WAS LOCATED FOR THE NORTH CAROLINA DEPARTMENT OF TRANSPORTATION FOR HIGHWAY DESIGN PURPOSES. SOME ERROR MAY EXIST BETWEEN THE GRAPHICAL AND ACTUAL GROUND LOCATIONS OF PROPERTY LINES. THIS MAP IS TO BE USED AS A GRAPHICAL REPRESENTATION OF THE NCDOT'S INTENT TO ACQUIRE PROPERTY FOR RIGHT OF WAY PURPOSES, AND IN NO WAY REPRESENTS AN ACTUAL BOUNDARY SURVEY OF THIS PROPERTY.

NORTH CAROLINA DEPARTMENT OF TRANSPORTATION	
RIGHT OF WAY BRANCH	
SADDLE BROOK HOA, INC.	12-12-2024
PARCEL # 065Z	S:\CADD\U4758\DDRAFT\U4758_dee
DB 7373 PG 1403	UNKNOWN SCALE

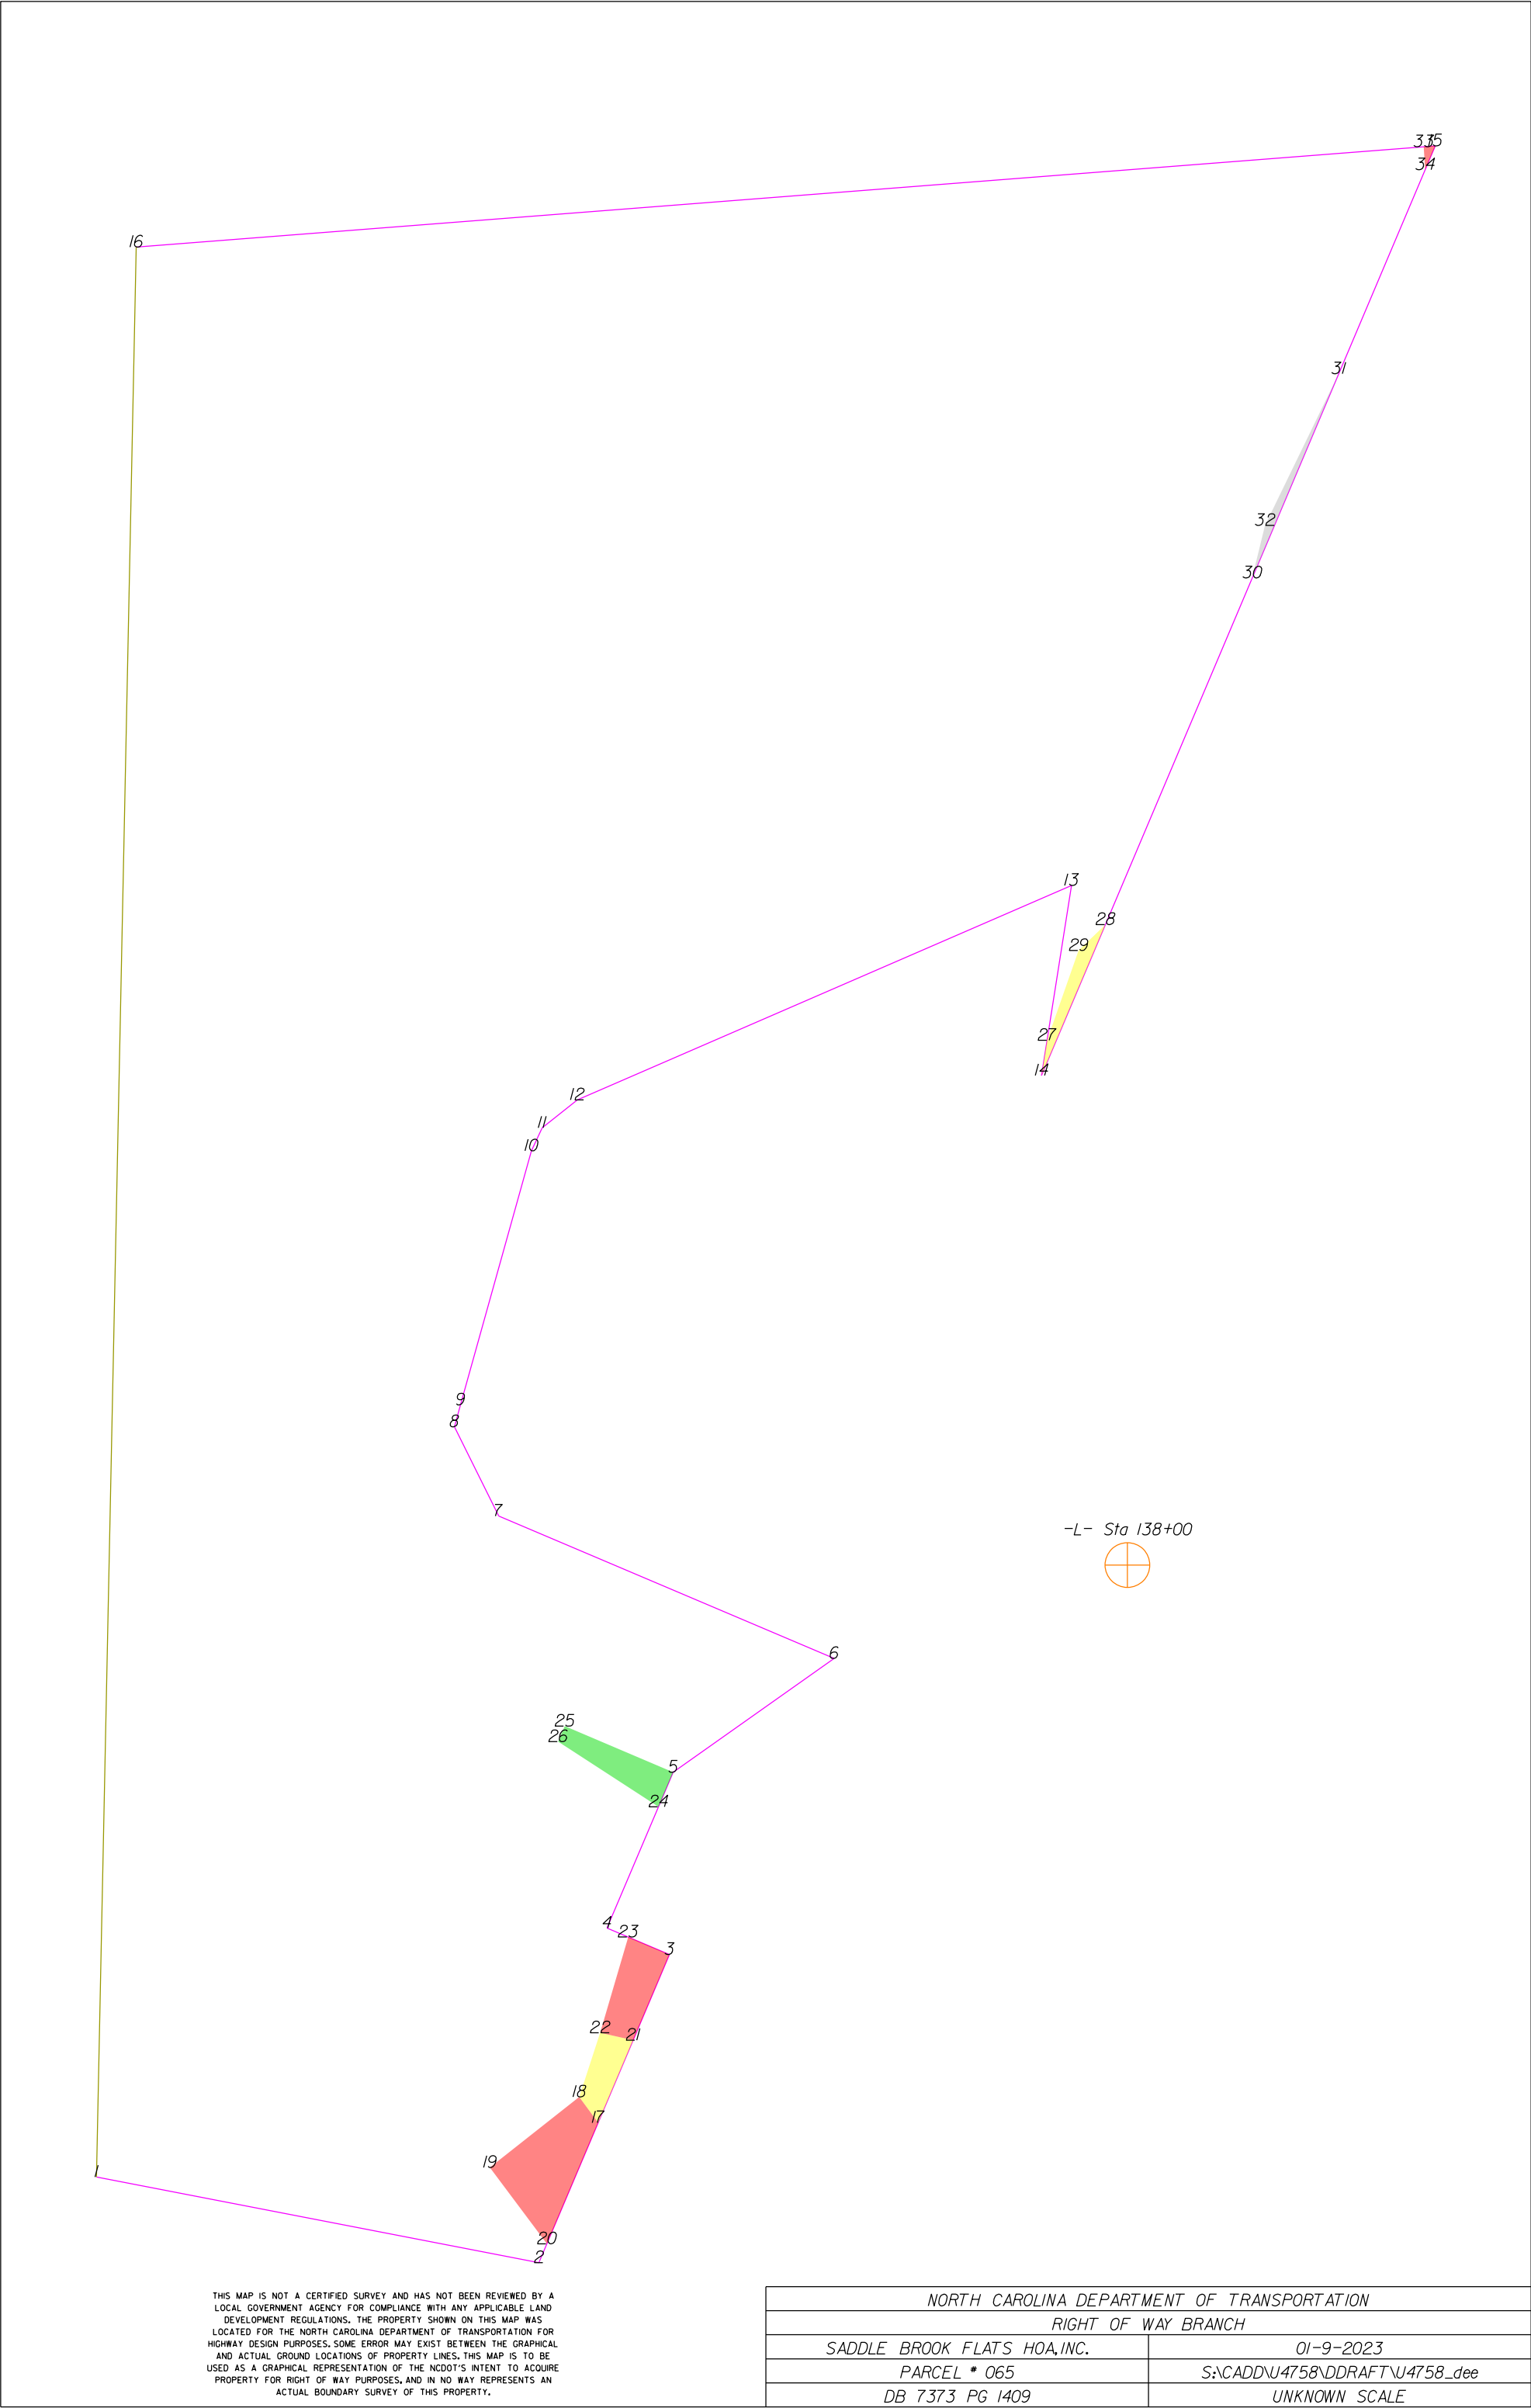

THIS MAP IS NOT A CERTIFIED SURVEY AND HAS NOT BEEN REVIEWED BY A LOCAL GOVERNMENT AGENCY FOR COMPLIANCE WITH ANY APPLICABLE LAND DEVELOPMENT REGULATIONS. THE PROPERTY SHOWN ON THIS MAP WAS LOCATED FOR THE NORTH CAROLINA DEPARTMENT OF TRANSPORTATION FOR HIGHWAY DESIGN PURPOSES. SOME ERROR MAY EXIST BETWEEN THE GRAPHICAL AND ACTUAL GROUND LOCATIONS OF PROPERTY LINES. THIS MAP IS TO BE USED AS A GRAPHICAL REPRESENTATION OF THE NCDOT'S INTENT TO ACQUIRE PROPERTY FOR RIGHT OF WAY PURPOSES, AND IN NO WAY REPRESENTS AN ACTUAL BOUNDARY SURVEY OF THIS PROPERTY.

NORTH CAROLINA DEPARTMENT OF TRANSPORTATION	
RIGHT OF WAY BRANCH	
SADDLE BROOK FLATS HOA, INC.	01-9-2023
PARCEL * 065	S:\CADD\U4758\DDRAFT\U4758_dee
DB 7373 PG 1409	UNKNOWN SCALE

	SQR FT	ACRES	SQR M	HECTARES
PUE Left	643.725	0.015	59.804	0.006
FROM - TO	DISTANCE (FT/M)	BEARING	RADIUS (FT/M)	CURVE LENGTH (FT/M)
-L- Sta 138+00 - 17	229.381	69.915	S 43°30'2.4" W	
17 - 18	9.543	2.909	N 36°6'35.9" W	
18 - 19	34.000	10.363	S 51°45'33.4" W	
19 - 20	28.437	8.668	S 36°49'5.7" E	
20 - 17	39.203	11.949	N 22°57'3.7" E	

	SQR FT	ACRES	SQR M	HECTARES
TCE Left	210.504	0.005	19.557	0.002
FROM - TO	DISTANCE (FT/M)	BEARING	RADIUS (FT/M)	CURVE LENGTH (FT/M)
-L- Sta 138+00 - 21	204.543	62.345	S 46°7'56.7" W	
21 - 22	10.095	3.077	N 77°28'4.3" W	
22 - 18	20.100	6.126	S 17°58'34.3" W	
18 - 17	9.543	2.909	S 36°6'35.9" E	
17 - 21	26.756	8.155	N 22°57'3.7" E	

	SQR FT	ACRES	SQR M	HECTARES
PUE Left	335.406	0.008	31.160	0.003
FROM - TO	DISTANCE (FT/M)	BEARING	RADIUS (FT/M)	CURVE LENGTH (FT/M)
-L- Sta 138+00 - 23	185.741	56.614	S 53°18'36.3" W	
23 - 22	29.781	9.077	S 16°20'3.9" W	
22 - 21	10.095	3.077	S 77°28'4.3" E	
21 - 3	27.757	8.460	N 22°57'3.7" E	
3 - 23	13.360	4.072	N 67°2'56.3" W	

	SQR FT	ACRES	SQR M	HECTARES
ROW Left	285.552	0.007	26.529	0.003
FROM - TO	DISTANCE (FT/M)	BEARING	RADIUS (FT/M)	CURVE LENGTH (FT/M)
-L- Sta 138+00 - 24	157.442	47.988	S 62°43'23.4" W	
24 - 5	11.247	3.428	N 22°59'17.7" E	
5 - 25	35.150	10.714	N 67°0'42.3" W	
25 - 26	5.000	1.524	S 22°59'17.7" W	
26 - 24	35.701	10.882	S 56°56'0.5" E	

	SQR FT	ACRES	SQR M	HECTARES
TCE Left	134.054	0.003	12.454	0.001
FROM - TO	DISTANCE (FT/M)	BEARING	RADIUS (FT/M)	CURVE LENGTH (FT/M)
-L- Sta 138+00 - 27	158.348	48.264	N 8°42'5.1" W	
27 - 14	10.612	3.235	S 8°58'21.7" W	
14 - 28	48.908	14.907	N 22°57'3.7" E	
28 - 29	11.192	3.411	S 45°59'34.8" W	
29 - 27	28.369	8.647	S 19°16'42.5" W	

	SQR FT	ACRES	SQR M	HECTARES
TDE Left	86.046	0.002	7.994	0.001
FROM - TO	DISTANCE (FT/M)	BEARING	RADIUS (FT/M)	CURVE LENGTH (FT/M)
-L- Sta 138+00 - 30	296.818	90.470	N 7°12'30.0" E	
30 - 31	66.137	20.158	N 22°57'3.7" E	
31 - 32	50.296	15.330	S 25°54'59.7" W	
32 - 30	16.120	4.913	S 13°39'41.4" W	

	SQR FT	ACRES	SQR M	HECTARES
PUE Left	11.819	0.000	1.098	0.000
FROM - TO	DISTANCE (FT/M)	BEARING	RADIUS (FT/M)	CURVE LENGTH (FT/M)
-L- Sta 138+00 - 33	432.247	131.749	N 11°48'6.4" E	
33 - 34	6.882	2.098	S 3°21'9.0" E	
34 - 15	7.751	2.362	N 22°57'3.7" E	
15 - 33	3.435	1.047	S 85°32'40.7" W	


THIS MAP IS NOT A CERTIFIED SURVEY AND HAS NOT BEEN REVIEWED BY A LOCAL GOVERNMENT AGENCY FOR COMPLIANCE WITH ANY APPLICABLE LAND DEVELOPMENT REGULATIONS. THE PROPERTY SHOWN ON THIS MAP WAS LOCATED FOR THE NORTH CAROLINA DEPARTMENT OF TRANSPORTATION FOR HIGHWAY DESIGN PURPOSES. SOME ERROR MAY EXIST BETWEEN THE GRAPHICAL AND ACTUAL GROUND LOCATIONS OF PROPERTY LINES. THIS MAP IS TO BE USED AS A GRAPHICAL REPRESENTATION OF THE NCDOT'S INTENT TO ACQUIRE PROPERTY FOR RIGHT OF WAY PURPOSES, AND IN NO WAY REPRESENTS AN ACTUAL BOUNDARY SURVEY OF THIS PROPERTY.

NORTH CAROLINA DEPARTMENT OF TRANSPORTATION	
RIGHT OF WAY BRANCH	
SADDLE BROOK FLATS HOA, INC.	01-9-2023
PARCEL * 065	S:\CADD\U4758\DDRAFT\U4758_dee
DB 7373 PG 1409	UNKNOWN SCALE

TYPE	COUNT	SQR FEET	ACRES
Parcel	1	132239.518	3.036
PUE Left	3	990.950	0.023
TCE Left	2	344.558	0.008
ROW Left	1	285.552	0.007
TDE Left	1	86.046	0.002
ROW Right	0	0.000	0.000
PDE Left	0	0.000	0.000
PDE Right	0	0.000	0.000
TDE Right	0	0.000	0.000
TCE Right	0	0.000	0.000
PUE Right	0	0.000	0.000
TSE Left	0	0.000	0.000
TSE Right	0	0.000	0.000
DUE Left	0	0.000	0.000
DUE Right	0	0.000	0.000
DTE Left	0	0.000	0.000
DTE Right	0	0.000	0.000
AUE_Left	0	0.000	0.000
AUE_Right	0	0.000	0.000
PCE Left	0	0.000	0.000
PCE Right	0	0.000	0.000
TUE Left	0	0.000	0.000
TUE Right	0	0.000	0.000
REM Left	0	0.000	0.000
REM Right	0	0.000	0.000
Other Left	0	0.000	0.000
Other Right	0	0.000	0.000
PE Left	0	0.000	0.000
PE Right	0	0.000	0.000

THIS MAP IS NOT A CERTIFIED SURVEY AND HAS NOT BEEN REVIEWED BY A LOCAL GOVERNMENT AGENCY FOR COMPLIANCE WITH ANY APPLICABLE LAND DEVELOPMENT REGULATIONS. THE PROPERTY SHOWN ON THIS MAP WAS LOCATED FOR THE NORTH CAROLINA DEPARTMENT OF TRANSPORTATION FOR HIGHWAY DESIGN PURPOSES. SOME ERROR MAY EXIST BETWEEN THE GRAPHICAL AND ACTUAL GROUND LOCATIONS OF PROPERTY LINES. THIS MAP IS TO BE USED AS A GRAPHICAL REPRESENTATION OF THE NCDOT'S INTENT TO ACQUIRE PROPERTY FOR RIGHT OF WAY PURPOSES, AND IN NO WAY REPRESENTS AN ACTUAL BOUNDARY SURVEY OF THIS PROPERTY.

NORTH CAROLINA DEPARTMENT OF TRANSPORTATION	
RIGHT OF WAY BRANCH	
SADDLE BROOK FLATS HOA, INC.	01-9-2023
PARCEL * 065	S:\CADD\U4758\DDRAFT\U4758_dee
DB 7373 PG 1409	UNKNOWN SCALE

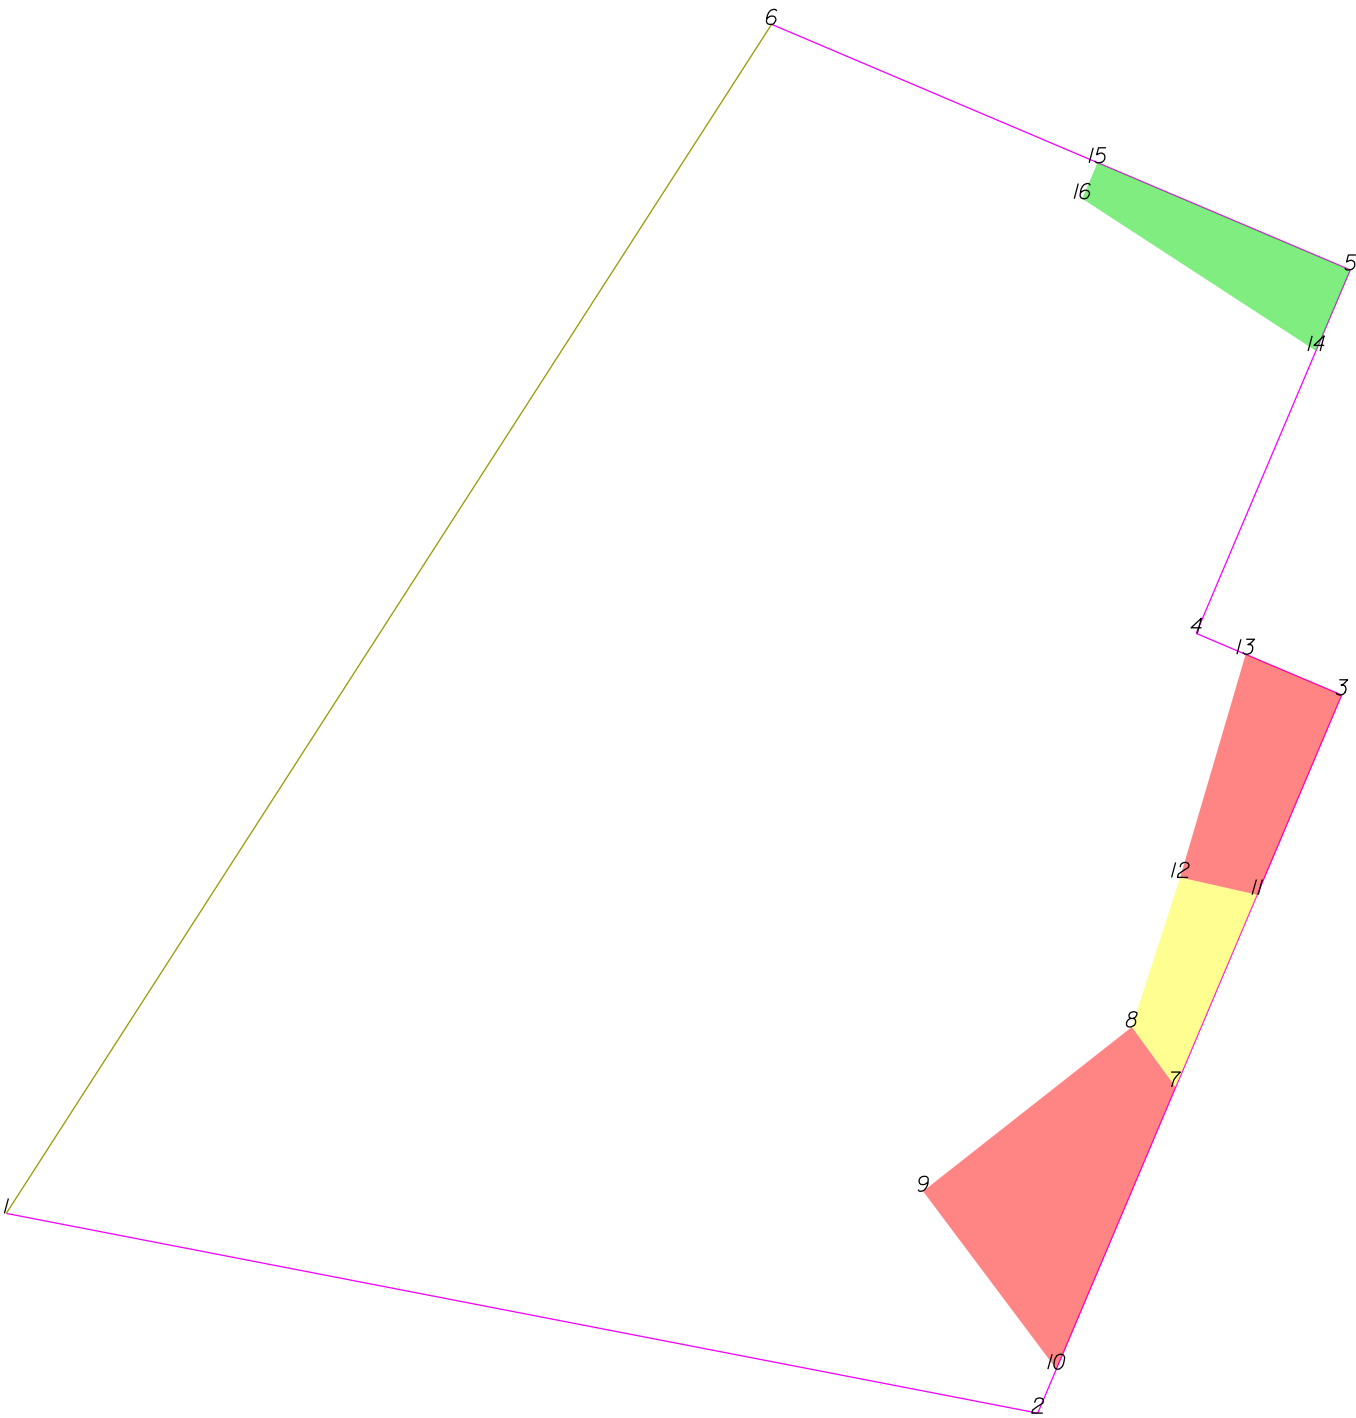

-L- Sta 136+00

THIS MAP IS NOT A CERTIFIED SURVEY AND HAS NOT BEEN REVIEWED BY A LOCAL GOVERNMENT AGENCY FOR COMPLIANCE WITH ANY APPLICABLE LAND DEVELOPMENT REGULATIONS. THE PROPERTY SHOWN ON THIS MAP WAS LOCATED FOR THE NORTH CAROLINA DEPARTMENT OF TRANSPORTATION FOR HIGHWAY DESIGN PURPOSES. SOME ERROR MAY EXIST BETWEEN THE GRAPHICAL AND ACTUAL GROUND LOCATIONS OF PROPERTY LINES. THIS MAP IS TO BE USED AS A GRAPHICAL REPRESENTATION OF THE NCDOT'S INTENT TO ACQUIRE PROPERTY FOR RIGHT OF WAY PURPOSES, AND IN NO WAY REPRESENTS AN ACTUAL BOUNDARY SURVEY OF THIS PROPERTY.

NORTH CAROLINA DEPARTMENT OF TRANSPORTATION	
RIGHT OF WAY BRANCH	
SADDLE BROOK COMMON AREA	11-8-2023
PARCEL * 065	S:\CADD\U4758\DDRAFT\U4758_dee
DB 7373 PG 1409	UNKNOWN SCALE

	SQR FT	ACRES	SQR M	HECTARES
PUE Left	643.725	0.015	59.804	0.006
FROM - TO	DISTANCE (FT/M)	BEARING	RADIUS (FT/M)	CURVE LENGTH (FT/M)
-L- Sta 136+00 - 7	79.341	24.183	N 77°48'2.1" W	
7 - 8	9.543	2.909	N 36°6'35.9" W	
8 - 9	34.000	10.363	S 51°45'33.4" W	
9 - 10	28.437	8.668	S 36°49'5.7" E	
10 - 7	39.203	11.949	N 22°57'3.7" E	

	SQR FT	ACRES	SQR M	HECTARES
TCE Left	210.504	0.005	19.557	0.002
FROM - TO	DISTANCE (FT/M)	BEARING	RADIUS (FT/M)	CURVE LENGTH (FT/M)
-L- Sta 136+00 - 11	78.860	24.037	N 58°19'46.2" W	
11 - 12	10.095	3.077	N 77°28'4.3" W	
12 - 8	20.100	6.126	S 17°58'34.3" W	
8 - 7	9.543	2.909	S 36°6'35.9" E	
7 - 11	26.756	8.155	N 22°57'3.7" E	


	SQR FT	ACRES	SQR M	HECTARES
PUE Left	335.406	0.008	31.160	0.003
FROM - TO	DISTANCE (FT/M)	BEARING	RADIUS (FT/M)	CURVE LENGTH (FT/M)
-L- Sta 136+00 - 11	78.860	24.037	N 58°19'46.2" W	
11 - 3	27.757	8.460	N 22°57'3.7" E	
3 - 13	13.360	4.072	N 67°2'56.3" W	
13 - 12	29.781	9.077	S 16°20'3.9" W	
12 - 11	10.095	3.077	S 77°28'4.3" E	

	SQR FT	ACRES	SQR M	HECTARES
ROW Left	285.552	0.007	26.529	0.003
FROM - TO	DISTANCE (FT/M)	BEARING	RADIUS (FT/M)	CURVE LENGTH (FT/M)
-L- Sta 136+00 - 14	125.980	38.399	N 28°13'43.3" W	
14 - 5	11.247	3.428	N 22°59'17.7" E	
5 - 15	35.150	10.714	N 67°0'42.3" W	
15 - 16	5.000	1.524	S 22°59'17.7" W	
16 - 14	35.701	10.882	S 56°56'0.5" E	

TYPE	COUNT	SQR FEET	ACRES
Parcel	1	17838.816	0.410
PUE Left	2	979.131	0.022
TCE Left	1	210.504	0.005
ROW Left	1	285.552	0.007
ROW Right	0	0.000	0.000
PDE Left	0	0.000	0.000
PDE Right	0	0.000	0.000
TDE Left	0	0.000	0.000
TDE Right	0	0.000	0.000
TCE Right	0	0.000	0.000
PUE Right	0	0.000	0.000
TSE Left	0	0.000	0.000
TSE Right	0	0.000	0.000
DUE Left	0	0.000	0.000
DUE Right	0	0.000	0.000
DTE Left	0	0.000	0.000
DTE Right	0	0.000	0.000
AUE_Left	0	0.000	0.000
AUE_Right	0	0.000	0.000
PCE Left	0	0.000	0.000
PCE Right	0	0.000	0.000
TUE Left	0	0.000	0.000
TUE Right	0	0.000	0.000
REM Left	0	0.000	0.000
REM Right	0	0.000	0.000
Other Left	0	0.000	0.000
Other Right	0	0.000	0.000
PE Left	0	0.000	0.000
PE Right	0	0.000	0.000

THIS MAP IS NOT A CERTIFIED SURVEY AND HAS NOT BEEN REVIEWED BY A LOCAL GOVERNMENT AGENCY FOR COMPLIANCE WITH ANY APPLICABLE LAND DEVELOPMENT REGULATIONS. THE PROPERTY SHOWN ON THIS MAP WAS LOCATED FOR THE NORTH CAROLINA DEPARTMENT OF TRANSPORTATION FOR HIGHWAY DESIGN PURPOSES. SOME ERROR MAY EXIST BETWEEN THE GRAPHICAL AND ACTUAL GROUND LOCATIONS OF PROPERTY LINES. THIS MAP IS TO BE USED AS A GRAPHICAL REPRESENTATION OF THE NCDOT'S INTENT TO ACQUIRE PROPERTY FOR RIGHT OF WAY PURPOSES, AND IN NO WAY REPRESENTS AN ACTUAL BOUNDARY SURVEY OF THIS PROPERTY.

NORTH CAROLINA DEPARTMENT OF TRANSPORTATION	
RIGHT OF WAY BRANCH	
SADDLE BROOK COMMON AREA	11-8-2023
PARCEL * 065	S:\CADD\U4758\DDRAFT\U4758_dee
DB 7373 PG 1409	UNKNOWN SCALE

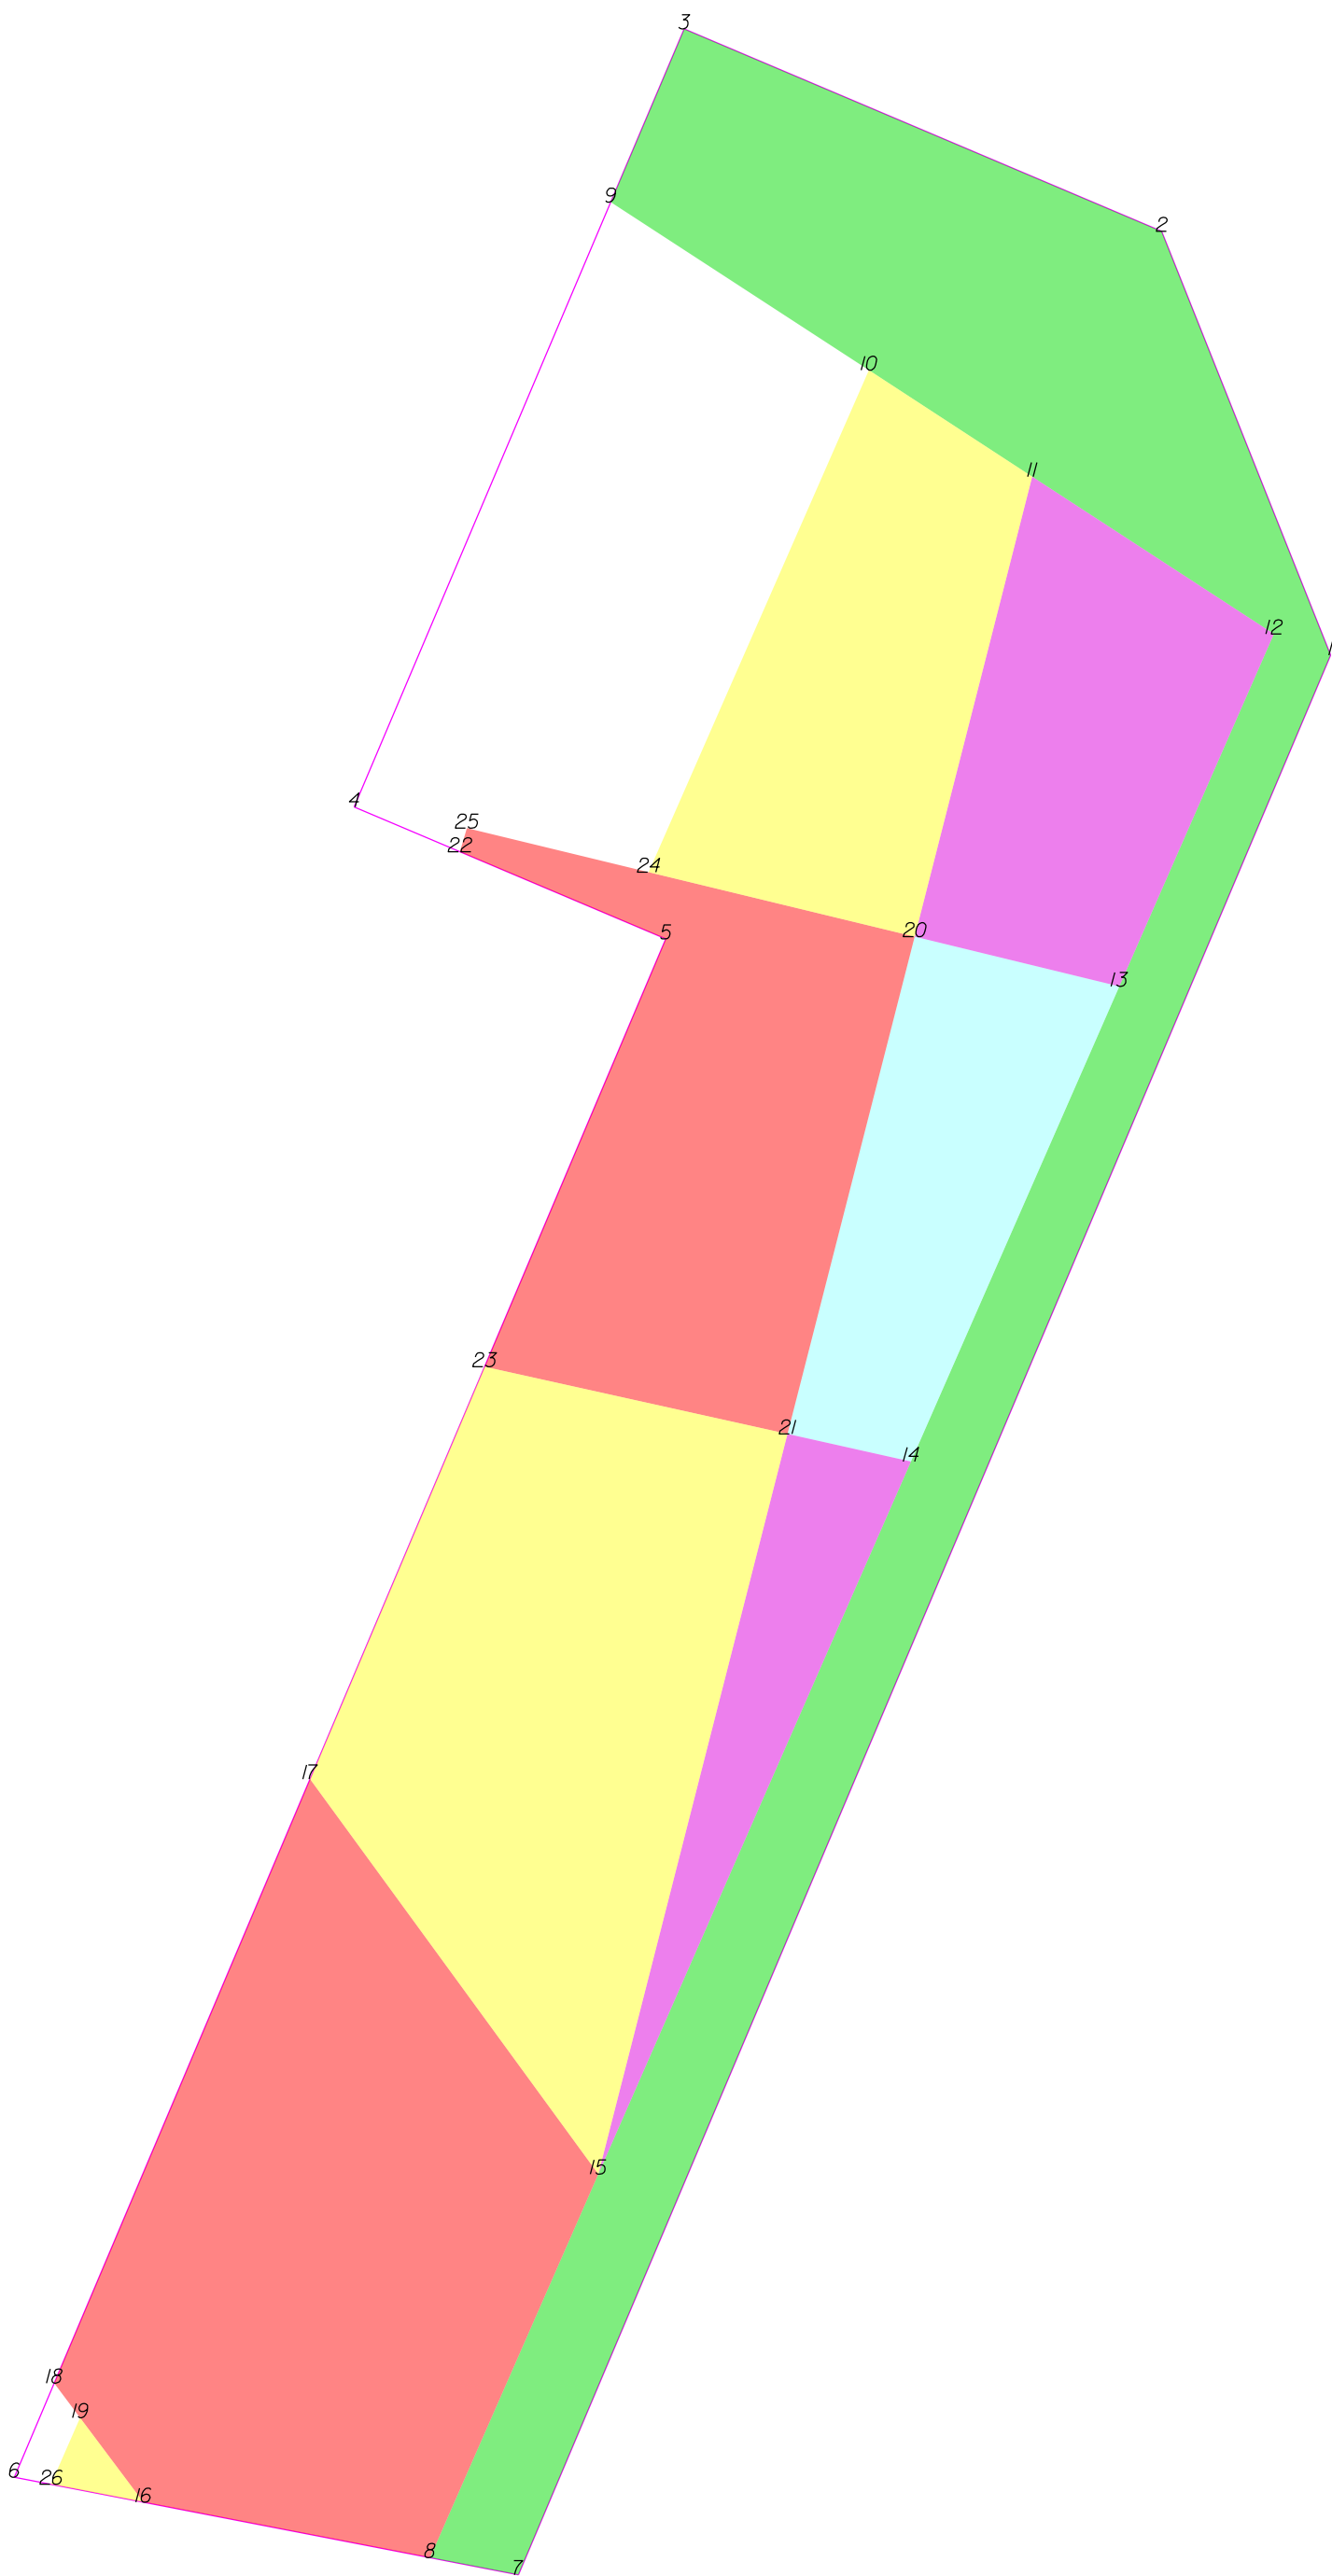

-L- Sta 136+00



THIS MAP IS NOT A CERTIFIED SURVEY AND HAS NOT BEEN REVIEWED BY A LOCAL GOVERNMENT AGENCY FOR COMPLIANCE WITH ANY APPLICABLE LAND DEVELOPMENT REGULATIONS. THE PROPERTY SHOWN ON THIS MAP WAS LOCATED FOR THE NORTH CAROLINA DEPARTMENT OF TRANSPORTATION FOR HIGHWAY DESIGN PURPOSES. SOME ERROR MAY EXIST BETWEEN THE GRAPHICAL AND ACTUAL GROUND LOCATIONS OF PROPERTY LINES. THIS MAP IS TO BE USED AS A GRAPHICAL REPRESENTATION OF THE NCDOT'S INTENT TO ACQUIRE PROPERTY FOR RIGHT OF WAY PURPOSES, AND IN NO WAY REPRESENTS AN ACTUAL BOUNDARY SURVEY OF THIS PROPERTY.

NORTH CAROLINA DEPARTMENT OF TRANSPORTATION	
RIGHT OF WAY BRANCH	
SADDLE BROOK HOA, INC.	12-8-2021
PARCEL * 066	S:\CADD\U4758\DDRAFT\U4758_dee
DB 7373 PG 1403	UNKNOWN SCALE

	SQR FT	ACRES	SQR M	HECTARES
ROW Left	1155.484	0.027	107.348	0.011
FROM - TO	DISTANCE (FT/M)	BEARING	RADIUS (FT/M)	CURVE LENGTH (FT/M)
-L- Sta 136+00 - 8	76.419	23.293	S 67°4'47.0" W	
8 - 7	5.378	1.639	S 79°2'30.8" E	
7 - 1	124.554	37.964	N 22°56'14.1" E	
1 - 2	27.266	8.311	N 21°44'42.2" W	
2 - 3	30.990	9.446	N 67°0'42.3" W	
3 - 9	11.247	3.428	S 22°59'17.7" W	
9 - 10	18.405	5.610	S 56°56'0.5" E	
10 - 11	11.656	3.553	S 56°56'0.5" E	
11 - 12	17.230	5.252	S 56°56'0.5" E	
12 - 13	23.000	7.010	S 23°41'12.5" W	
13 - 14	31.000	9.449	S 23°41'12.5" W	
14 - 15	46.500	14.173	S 23°41'12.5" W	
15 - 8	25.031	7.629	S 23°41'12.5" W	

	SQR FT	ACRES	SQR M	HECTARES
PUE Left	853.053	0.020	79.252	0.008
FROM - TO	DISTANCE (FT/M)	BEARING	RADIUS (FT/M)	CURVE LENGTH (FT/M)
-L- Sta 136+00 - 16	91.421	27.865	S 73°11'8.8" W	
16 - 8	17.445	5.317	S 79°2'30.8" E	
8 - 15	25.031	7.629	N 23°41'12.5" E	
15 - 17	29.219	8.906	N 36°6'35.9" W	
17 - 18	39.203	11.949	S 22°57'3.7" W	
18 - 19	2.583	0.787	S 36°49'5.7" E	
19 - 16	6.300	1.920	S 36°49'5.7" E	

	SQR FT	ACRES	SQR M	HECTARES
DUE Left	307.865	0.007	28.602	0.003
FROM - TO	DISTANCE (FT/M)	BEARING	RADIUS (FT/M)	CURVE LENGTH (FT/M)
-L- Sta 136+00 - 13	70.465	21.478	N 24°28'37.5" W	
13 - 20	12.585	3.836	N 76°21'45.2" W	
20 - 21	30.672	9.349	S 14°20'31.8" W	
21 - 14	7.554	2.302	S 77°28'4.3" E	
14 - 13	31.000	9.449	N 23°41'12.5" E	

	SQR FT	ACRES	SQR M	HECTARES
PDE Left	172.315	0.004	16.009	0.002
FROM - TO	DISTANCE (FT/M)	BEARING	RADIUS (FT/M)	CURVE LENGTH (FT/M)
-L- Sta 136+00 - 14	54.884	16.729	N 49°21'50.3" W	
14 - 21	7.554	2.302	N 77°28'4.3" W	
21 - 15	45.644	13.912	S 14°20'31.8" W	
15 - 14	46.500	14.173	N 23°41'12.5" E	

	SQR FT	ACRES	SQR M	HECTARES
PDE Left	374.070	0.009	34.752	0.003
FROM - TO	DISTANCE (FT/M)	BEARING	RADIUS (FT/M)	CURVE LENGTH (FT/M)
-L- Sta 136+00 - 12	87.500	26.670	N 13°10'59.1" W	
12 - 11	17.230	5.252	N 56°56'0.5" W	
11 - 20	28.381	8.650	S 14°20'31.8" W	
20 - 13	12.585	3.836	S 76°21'45.2" E	
13 - 12	23.000	7.010	N 23°41'12.5" E	

	SQR FT	ACRES	SQR M	HECTARES
PUE Left	533.229	0.012	49.539	0.005
FROM - TO	DISTANCE (FT/M)	BEARING	RADIUS (FT/M)	CURVE LENGTH (FT/M)
-L- Sta 136+00 - 22	99.571	30.349	N 43°32'37.9" W	
22 - 5	13.360	4.072	S 67°2'56.3" E	
5 - 23	27.757	8.460	S 22°57'3.7" W	
23 - 21	18.534	5.649	S 77°28'4.3" E	
21 - 20	30.672	9.349	N 14°20'31.8" E	
20 - 24	16.359	4.986	N 76°21'45.2" W	
24 - 25	11.171	3.405	N 76°21'45.2" W	
25 - 22	1.476	0.450	S 16°20'3.9" W	

	SQR FT	ACRES	SQR M	HECTARES
TCE Left	758.057	0.017	70.426	0.007
FROM - TO	DISTANCE (FT/M)	BEARING	RADIUS (FT/M)	CURVE LENGTH (FT/M)
-L- Sta 136+00 - 23	78.860	24.037	N 58°19'46.2" W	
23 - 17	26.756	8.155	S 22°57'3.7" W	
17 - 15	29.219	8.906	S 36°6'35.9" E	
15 - 21	45.644	13.912	N 14°20'31.8" E	
21 - 23	18.534	5.649	N 77°28'4.3" W	

	SQR FT	ACRES	SQR M	HECTARES
TCE Left	420.487	0.010	39.065	0.004
FROM - TO	DISTANCE (FT/M)	BEARING	RADIUS (FT/M)	CURVE LENGTH (FT/M)
-L- Sta 136+00 - 20	78.856	24.035	N 31°41'25.3" W	
20 - 11	28.381	8.650	N 14°20'31.8" E	
11 - 10	11.656	3.553	N 56°56'0.5" W	
10 - 24	32.758	9.985	S 23°41'12.5" W	

THIS MAP IS NOT A CERTIFIED SURVEY AND HAS NOT BEEN REVIEWED BY A LOCAL GOVERNMENT AGENCY FOR COMPLIANCE WITH ANY APPLICABLE LAND DEVELOPMENT REGULATIONS. THE PROPERTY SHOWN ON THIS MAP WAS LOCATED FOR THE NORTH CAROLINA DEPARTMENT OF TRANSPORTATION FOR HIGHWAY DESIGN PURPOSES. SOME ERROR MAY EXIST BETWEEN THE GRAPHICAL AND ACTUAL GROUND LOCATIONS OF PROPERTY LINES. THIS MAP IS TO BE USED AS A GRAPHICAL REPRESENTATION OF THE NCDOT'S INTENT TO ACQUIRE PROPERTY FOR RIGHT OF WAY PURPOSES, AND IN NO WAY REPRESENTS AN ACTUAL BOUNDARY SURVEY OF THIS PROPERTY.

NORTH CAROLINA DEPARTMENT OF TRANSPORTATION	
RIGHT OF WAY BRANCH	
SADDLE BROOK HOA, INC.	12-8-2021
PARCEL * 066	S:\CADD\U4758\DDRAFT\U4758_dee
DB 7373 PG 1403	UNKNOWN SCALE

24 - 20	16.359	4.986	S 76°21'45.2" E				
---------	--------	-------	-----------------	--	--	--	--

	SQR FT	ACRES	SQR M	HECTARES
TCE Left	11.885	0.000	1.104	0.000
FROM - TO	DISTANCE (FT/M)	BEARING	RADIUS (FT/M)	CURVE LENGTH (FT/M)
-L- Sta 136+00 - 26	96.424	29.390	S 74°44'25.2" W	
26 - 16	5.614	1.711	S 79°2'30.8" E	
16 - 19	6.300	1.920	N 36°49'5.7" W	
19 - 26	4.339	1.322	S 23°35'6.3" W	


TYPE	COUNT	SQR FEET	ACRES
Parcel	1	5246.328	0.120
ROW Left	1	1155.484	0.027
PUE Left	2	1386.282	0.032
DUE Left	1	307.865	0.007
PDE Left	2	546.385	0.013
TCE Left	3	1190.429	0.027
ROW Right	0	0.000	0.000
PDE Right	0	0.000	0.000
TDE Left	0	0.000	0.000
TDE Right	0	0.000	0.000
TCE Right	0	0.000	0.000
PUE Right	0	0.000	0.000
TSE Left	0	0.000	0.000
TSE Right	0	0.000	0.000
DUE Right	0	0.000	0.000
DTE Left	0	0.000	0.000
DTE Right	0	0.000	0.000
AUE_Left	0	0.000	0.000
AUE_Right	0	0.000	0.000
PCE Left	0	0.000	0.000
PCE Right	0	0.000	0.000
TUE Left	0	0.000	0.000
TUE Right	0	0.000	0.000
REM Left	0	0.000	0.000
REM Right	0	0.000	0.000
Other Left	0	0.000	0.000
Other Right	0	0.000	0.000
PE Left	0	0.000	0.000
PE Right	0	0.000	0.000

THIS MAP IS NOT A CERTIFIED SURVEY AND HAS NOT BEEN REVIEWED BY A LOCAL GOVERNMENT AGENCY FOR COMPLIANCE WITH ANY APPLICABLE LAND DEVELOPMENT REGULATIONS. THE PROPERTY SHOWN ON THIS MAP WAS LOCATED FOR THE NORTH CAROLINA DEPARTMENT OF TRANSPORTATION FOR HIGHWAY DESIGN PURPOSES. SOME ERROR MAY EXIST BETWEEN THE GRAPHICAL AND ACTUAL GROUND LOCATIONS OF PROPERTY LINES. THIS MAP IS TO BE USED AS A GRAPHICAL REPRESENTATION OF THE NCDOT'S INTENT TO ACQUIRE PROPERTY FOR RIGHT OF WAY PURPOSES, AND IN NO WAY REPRESENTS AN ACTUAL BOUNDARY SURVEY OF THIS PROPERTY.

NORTH CAROLINA DEPARTMENT OF TRANSPORTATION	
RIGHT OF WAY BRANCH	
SADDLE BROOK HOA, INC.	12-8-2021
PARCEL * 066	S:\CADD\U4758\DDRAFT\U4758_dee
DB 7373 PG 1403	UNKNOWN SCALE



-L- Sta 140+00

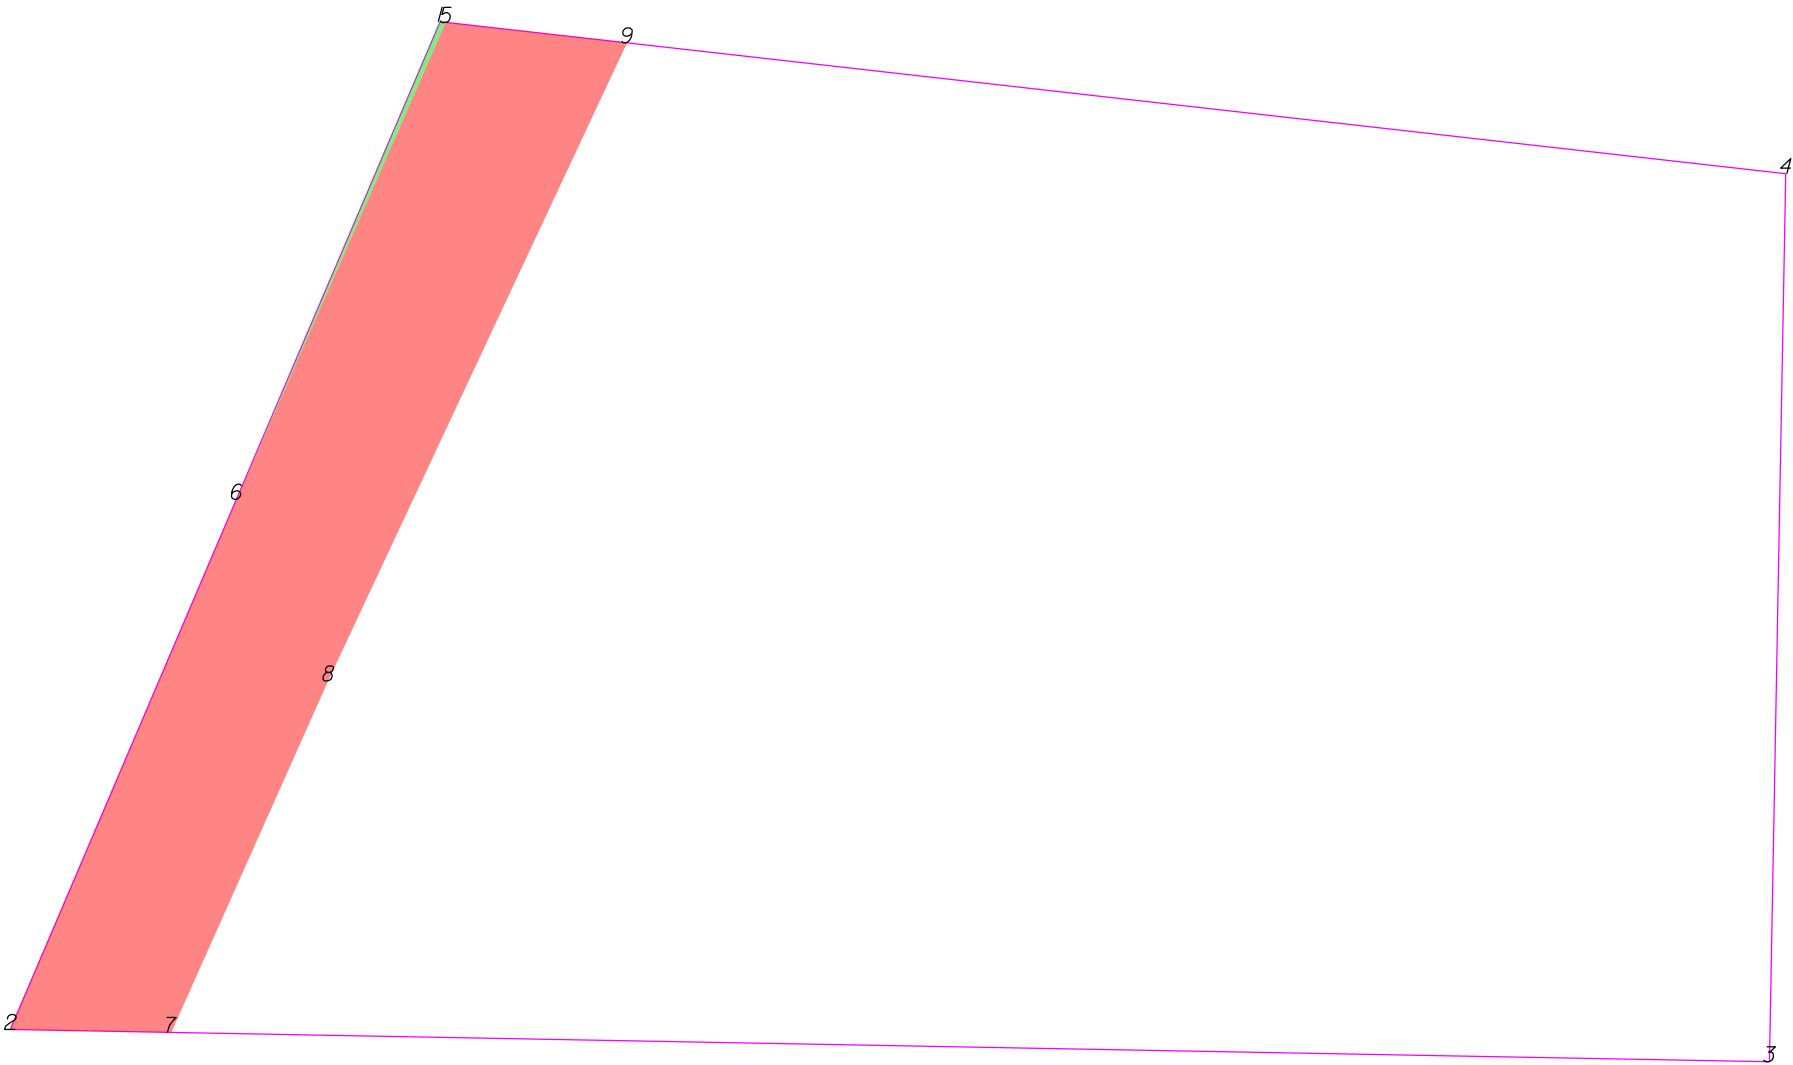

THIS MAP IS NOT A CERTIFIED SURVEY AND HAS NOT BEEN REVIEWED BY A LOCAL GOVERNMENT AGENCY FOR COMPLIANCE WITH ANY APPLICABLE LAND DEVELOPMENT REGULATIONS. THE PROPERTY SHOWN ON THIS MAP WAS LOCATED FOR THE NORTH CAROLINA DEPARTMENT OF TRANSPORTATION FOR HIGHWAY DESIGN PURPOSES. SOME ERROR MAY EXIST BETWEEN THE GRAPHICAL AND ACTUAL GROUND LOCATIONS OF PROPERTY LINES. THIS MAP IS TO BE USED AS A GRAPHICAL REPRESENTATION OF THE NCDOT'S INTENT TO ACQUIRE PROPERTY FOR RIGHT OF WAY PURPOSES, AND IN NO WAY REPRESENTS AN ACTUAL BOUNDARY SURVEY OF THIS PROPERTY.

NORTH CAROLINA DEPARTMENT OF TRANSPORTATION	
RIGHT OF WAY BRANCH	
ANTHONY G.MORGAN	12-8-2021
PARCEL * 067	S:\CADD\U4758\DDRAFT\U4758_dee
DB 7130 PG 87	UNKNOWN SCALE


	SQR FT	ACRES	SQR M	HECTARES
ROW Right	39.338	0.001	3.655	0.000
FROM - TO	DISTANCE (FT/M)	BEARING	RADIUS (FT/M)	CURVE LENGTH (FT/M)
-L- Sta 140+00 - 5	50.462	15.381	S 77°30'58.7" E	
5 - 1	0.937	0.286	N 83°33'35.7" W	
1 - 6	87.644	26.714	S 23°6'6.4" W	
6 - 5	87.917	26.797	N 23°41'12.5" E	

	SQR FT	ACRES	SQR M	HECTARES
PUE Right	4991.913	0.115	463.766	0.046
FROM - TO	DISTANCE (FT/M)	BEARING	RADIUS (FT/M)	CURVE LENGTH (FT/M)
-L- Sta 140+00 - 5	50.462	15.381	S 77°30'58.7" E	
5 - 6	87.917	26.797	S 23°41'12.5" W	
6 - 2	97.334	29.667	S 23°6'6.4" W	
2 - 7	27.192	8.288	S 88°57'3.7" E	
7 - 8	64.977	19.805	N 24°2'52.5" E	
8 - 9	118.967	36.261	N 25°5'2.3" E	
9 - 5	30.785	9.383	N 83°33'35.7" W	

TYPE	COUNT	SQR FEET	ACRES
Parcel	1	42526.823	0.976
ROW Right	1	39.338	0.001
PUE Right	1	4991.913	0.115
ROW Left	0	0.000	0.000
PDE Left	0	0.000	0.000
PDE Right	0	0.000	0.000
TDE Left	0	0.000	0.000
TDE Right	0	0.000	0.000
TCE Left	0	0.000	0.000
TCE Right	0	0.000	0.000
PUE Left	0	0.000	0.000
TSE Left	0	0.000	0.000
TSE Right	0	0.000	0.000
DUE Left	0	0.000	0.000
DUE Right	0	0.000	0.000
DTE Left	0	0.000	0.000
DTE Right	0	0.000	0.000
AUE_Left	0	0.000	0.000
AUE_Right	0	0.000	0.000
PCE Left	0	0.000	0.000
PCE Right	0	0.000	0.000
TUE Left	0	0.000	0.000
TUE Right	0	0.000	0.000
REM Left	0	0.000	0.000
REM Right	0	0.000	0.000
Other Left	0	0.000	0.000
Other Right	0	0.000	0.000
PE Left	0	0.000	0.000
PE Right	0	0.000	0.000

THIS MAP IS NOT A CERTIFIED SURVEY AND HAS NOT BEEN REVIEWED BY A LOCAL GOVERNMENT AGENCY FOR COMPLIANCE WITH ANY APPLICABLE LAND DEVELOPMENT REGULATIONS. THE PROPERTY SHOWN ON THIS MAP WAS LOCATED FOR THE NORTH CAROLINA DEPARTMENT OF TRANSPORTATION FOR HIGHWAY DESIGN PURPOSES. SOME ERROR MAY EXIST BETWEEN THE GRAPHICAL AND ACTUAL GROUND LOCATIONS OF PROPERTY LINES. THIS MAP IS TO BE USED AS A GRAPHICAL REPRESENTATION OF THE NCDOT'S INTENT TO ACQUIRE PROPERTY FOR RIGHT OF WAY PURPOSES, AND IN NO WAY REPRESENTS AN ACTUAL BOUNDARY SURVEY OF THIS PROPERTY.

NORTH CAROLINA DEPARTMENT OF TRANSPORTATION	
RIGHT OF WAY BRANCH	
ANTHONY G.MORGAN	12-8-2021
PARCEL * 067	S:\CADD\U4758\DDRAFT\U4758_dee
DB 7130 PG 87	UNKNOWN SCALE

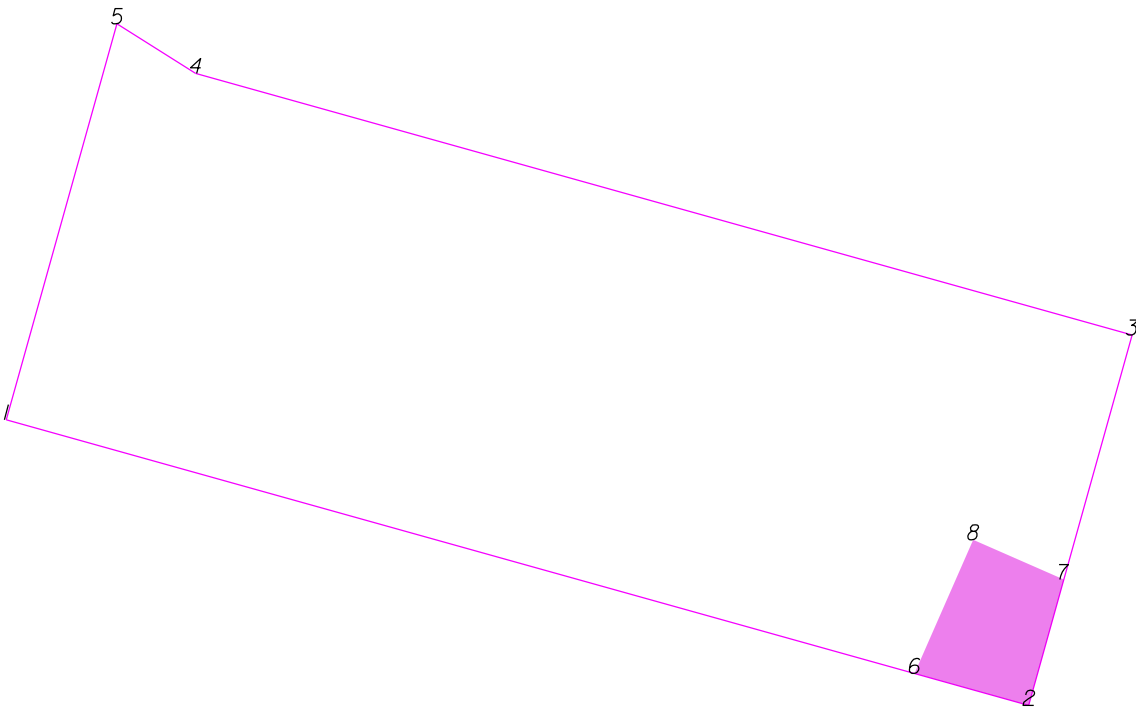

-L- Sta 138+00



THIS MAP IS NOT A CERTIFIED SURVEY AND HAS NOT BEEN REVIEWED BY A LOCAL GOVERNMENT AGENCY FOR COMPLIANCE WITH ANY APPLICABLE LAND DEVELOPMENT REGULATIONS. THE PROPERTY SHOWN ON THIS MAP WAS LOCATED FOR THE NORTH CAROLINA DEPARTMENT OF TRANSPORTATION FOR HIGHWAY DESIGN PURPOSES. SOME ERROR MAY EXIST BETWEEN THE GRAPHICAL AND ACTUAL GROUND LOCATIONS OF PROPERTY LINES. THIS MAP IS TO BE USED AS A GRAPHICAL REPRESENTATION OF THE NCDOT'S INTENT TO ACQUIRE PROPERTY FOR RIGHT OF WAY PURPOSES, AND IN NO WAY REPRESENTS AN ACTUAL BOUNDARY SURVEY OF THIS PROPERTY.


NORTH CAROLINA DEPARTMENT OF TRANSPORTATION	
RIGHT OF WAY BRANCH	
	12-8-2021
PARCEL * 068	S:\CADD\U4758\DDRAFT\U4758_dee
	UNKNOWN SCALE

	SQR FT	ACRES	SQR M	HECTARES
PDE Left	187.658	0.004	17.434	0.002
FROM - TO	DISTANCE (FT/M)	BEARING	RADIUS (FT/M)	CURVE LENGTH (FT/M)
-L- Sta 138+00 - 6	99.077	30.199	N 78°45'16.1" W	
6 - 2	13.273	4.045	S 74°23'26.0" E	
2 - 7	14.625	4.458	N 15°36'40.7" E	
7 - 8	11.086	3.379	N 66°18'47.5" W	
8 - 6	16.345	4.982	S 23°41'12.5" W	

TYPE	COUNT	SQR FEET	ACRES
Parcel	1	5140.390	0.118
PDE Left	1	187.658	0.004
ROW Left	0	0.000	0.000
ROW Right	0	0.000	0.000
PDE Right	0	0.000	0.000
TDE Left	0	0.000	0.000
TDE Right	0	0.000	0.000
TCE Left	0	0.000	0.000
TCE Right	0	0.000	0.000
PUE Left	0	0.000	0.000
PUE Right	0	0.000	0.000
TSE Left	0	0.000	0.000
TSE Right	0	0.000	0.000
DUE Left	0	0.000	0.000
DUE Right	0	0.000	0.000
DTE Left	0	0.000	0.000
DTE Right	0	0.000	0.000
AUE_Left	0	0.000	0.000
AUE_Right	0	0.000	0.000
PCE Left	0	0.000	0.000
PCE Right	0	0.000	0.000
TUE Left	0	0.000	0.000
TUE Right	0	0.000	0.000
REM Left	0	0.000	0.000
REM Right	0	0.000	0.000
Other Left	0	0.000	0.000
Other Right	0	0.000	0.000
PE Left	0	0.000	0.000
PE Right	0	0.000	0.000

THIS MAP IS NOT A CERTIFIED SURVEY AND HAS NOT BEEN REVIEWED BY A LOCAL GOVERNMENT AGENCY FOR COMPLIANCE WITH ANY APPLICABLE LAND DEVELOPMENT REGULATIONS. THE PROPERTY SHOWN ON THIS MAP WAS LOCATED FOR THE NORTH CAROLINA DEPARTMENT OF TRANSPORTATION FOR HIGHWAY DESIGN PURPOSES. SOME ERROR MAY EXIST BETWEEN THE GRAPHICAL AND ACTUAL GROUND LOCATIONS OF PROPERTY LINES. THIS MAP IS TO BE USED AS A GRAPHICAL REPRESENTATION OF THE NCDOT'S INTENT TO ACQUIRE PROPERTY FOR RIGHT OF WAY PURPOSES, AND IN NO WAY REPRESENTS AN ACTUAL BOUNDARY SURVEY OF THIS PROPERTY.

NORTH CAROLINA DEPARTMENT OF TRANSPORTATION	
RIGHT OF WAY BRANCH	
	12-8-2021
PARCEL * 068	S:\CADD\U4758\DDRAFT\U4758_dee
UNKNOWN SCALE	

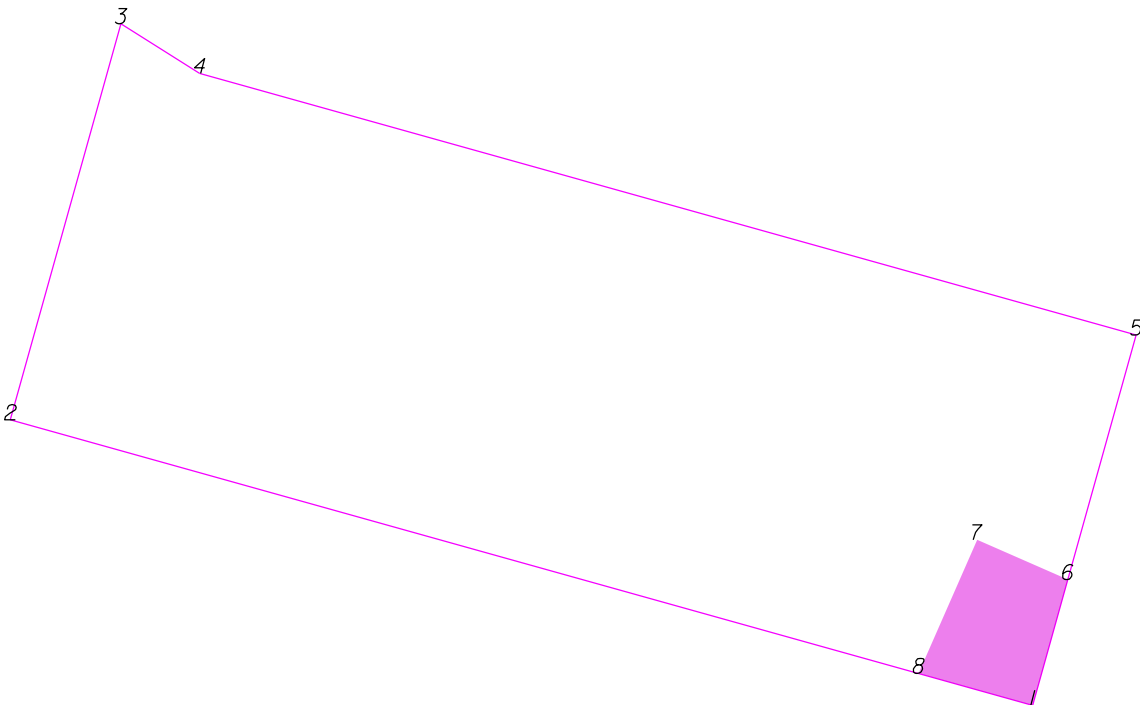

-L- Sta 138+00



THIS MAP IS NOT A CERTIFIED SURVEY AND HAS NOT BEEN REVIEWED BY A LOCAL GOVERNMENT AGENCY FOR COMPLIANCE WITH ANY APPLICABLE LAND DEVELOPMENT REGULATIONS. THE PROPERTY SHOWN ON THIS MAP WAS LOCATED FOR THE NORTH CAROLINA DEPARTMENT OF TRANSPORTATION FOR HIGHWAY DESIGN PURPOSES. SOME ERROR MAY EXIST BETWEEN THE GRAPHICAL AND ACTUAL GROUND LOCATIONS OF PROPERTY LINES. THIS MAP IS TO BE USED AS A GRAPHICAL REPRESENTATION OF THE NCDOT'S INTENT TO ACQUIRE PROPERTY FOR RIGHT OF WAY PURPOSES, AND IN NO WAY REPRESENTS AN ACTUAL BOUNDARY SURVEY OF THIS PROPERTY.


NORTH CAROLINA DEPARTMENT OF TRANSPORTATION	
RIGHT OF WAY BRANCH	
	01-9-2023
PARCEL * 068-Lt	S:\CADD\U4758\DDRAFT\U4758_dee
	UNKNOWN SCALE

	SQR FT	ACRES	SQR M	HECTARES
PDE Left	187.658	0.004	17.434	0.002
FROM - TO	DISTANCE (FT/M)	BEARING	RADIUS (FT/M)	CURVE LENGTH (FT/M)
-L- Sta 138+00 - 6	85.809	26.155	N 69°39'13.1" W	
6 - 7	11.086	3.379	N 66°18'47.5" W	
7 - 8	16.345	4.982	S 23°41'12.5" W	
8 - 1	13.273	4.045	S 74°23'26.0" E	
1 - 6	14.625	4.458	N 15°36'40.7" E	

TYPE	COUNT	SQR FEET	ACRES
Parcel	1	5140.390	0.118
PDE Left	1	187.658	0.004
ROW Left	0	0.000	0.000
ROW Right	0	0.000	0.000
PDE Right	0	0.000	0.000
TDE Left	0	0.000	0.000
TDE Right	0	0.000	0.000
TCE Left	0	0.000	0.000
TCE Right	0	0.000	0.000
PUE Left	0	0.000	0.000
PUE Right	0	0.000	0.000
TSE Left	0	0.000	0.000
TSE Right	0	0.000	0.000
DUE Left	0	0.000	0.000
DUE Right	0	0.000	0.000
DTE Left	0	0.000	0.000
DTE Right	0	0.000	0.000
AUE_Left	0	0.000	0.000
AUE_Right	0	0.000	0.000
PCE Left	0	0.000	0.000
PCE Right	0	0.000	0.000
TUE Left	0	0.000	0.000
TUE Right	0	0.000	0.000
REM Left	0	0.000	0.000
REM Right	0	0.000	0.000
Other Left	0	0.000	0.000
Other Right	0	0.000	0.000
PE Left	0	0.000	0.000
PE Right	0	0.000	0.000

THIS MAP IS NOT A CERTIFIED SURVEY AND HAS NOT BEEN REVIEWED BY A LOCAL GOVERNMENT AGENCY FOR COMPLIANCE WITH ANY APPLICABLE LAND DEVELOPMENT REGULATIONS. THE PROPERTY SHOWN ON THIS MAP WAS LOCATED FOR THE NORTH CAROLINA DEPARTMENT OF TRANSPORTATION FOR HIGHWAY DESIGN PURPOSES. SOME ERROR MAY EXIST BETWEEN THE GRAPHICAL AND ACTUAL GROUND LOCATIONS OF PROPERTY LINES. THIS MAP IS TO BE USED AS A GRAPHICAL REPRESENTATION OF THE NCDOT'S INTENT TO ACQUIRE PROPERTY FOR RIGHT OF WAY PURPOSES, AND IN NO WAY REPRESENTS AN ACTUAL BOUNDARY SURVEY OF THIS PROPERTY.

NORTH CAROLINA DEPARTMENT OF TRANSPORTATION	
RIGHT OF WAY BRANCH	
	01-9-2023
PARCEL * 068-Lt	S:\CADD\U4758\DDRAFT\U4758_dee
	UNKNOWN SCALE

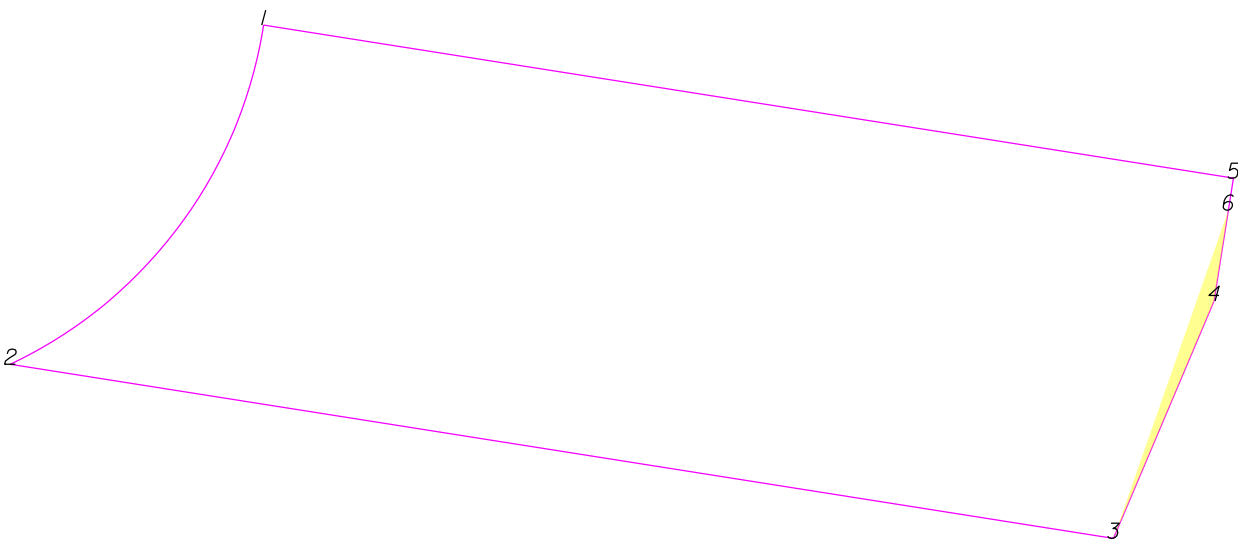

-L- Sta 139+00



THIS MAP IS NOT A CERTIFIED SURVEY AND HAS NOT BEEN REVIEWED BY A LOCAL GOVERNMENT AGENCY FOR COMPLIANCE WITH ANY APPLICABLE LAND DEVELOPMENT REGULATIONS. THE PROPERTY SHOWN ON THIS MAP WAS LOCATED FOR THE NORTH CAROLINA DEPARTMENT OF TRANSPORTATION FOR HIGHWAY DESIGN PURPOSES. SOME ERROR MAY EXIST BETWEEN THE GRAPHICAL AND ACTUAL GROUND LOCATIONS OF PROPERTY LINES. THIS MAP IS TO BE USED AS A GRAPHICAL REPRESENTATION OF THE NCDOT'S INTENT TO ACQUIRE PROPERTY FOR RIGHT OF WAY PURPOSES, AND IN NO WAY REPRESENTS AN ACTUAL BOUNDARY SURVEY OF THIS PROPERTY.


NORTH CAROLINA DEPARTMENT OF TRANSPORTATION	
RIGHT OF WAY BRANCH	
	12-8-2021
PARCEL * 070	S:\CADD\U4758\DDRAFT\U4758_dee
	UNKNOWN SCALE

	SQR FT		ACRES		SQR M		HECTARES		
TCE Left	37.991		0.001		3.529		0.000		
FROM - TO			DISTANCE (FT/M)		BEARING	RADIUS (FT/M)		CURVE LENGTH (FT/M)	
-L- Sta 139+00 - 3			81.977	24.987	N 70°38'29.7" W				
3 - 4			29.640	9.034	N 22°57'3.7" E				
4 - 6			10.612	3.235	N 8°58'21.7" E				
6 - 3			40.020	12.198	S 19°16'42.5" W				

TYPE	COUNT	SQR FEET	ACRES
Parcel	1	5054.830	0.116
TCE Left	1	37.991	0.001
ROW Left	0	0.000	0.000
ROW Right	0	0.000	0.000
PDE Left	0	0.000	0.000
PDE Right	0	0.000	0.000
TDE Left	0	0.000	0.000
TDE Right	0	0.000	0.000
TCE Right	0	0.000	0.000
PUE Left	0	0.000	0.000
PUE Right	0	0.000	0.000
TSE Left	0	0.000	0.000
TSE Right	0	0.000	0.000
DUE Left	0	0.000	0.000
DUE Right	0	0.000	0.000
DTE Left	0	0.000	0.000
DTE Right	0	0.000	0.000
AUE_Left	0	0.000	0.000
AUE_Right	0	0.000	0.000
PCE Left	0	0.000	0.000
PCE Right	0	0.000	0.000
TUE Left	0	0.000	0.000
TUE Right	0	0.000	0.000
REM Left	0	0.000	0.000
REM Right	0	0.000	0.000
Other Left	0	0.000	0.000
Other Right	0	0.000	0.000
PE Left	0	0.000	0.000
PE Right	0	0.000	0.000

THIS MAP IS NOT A CERTIFIED SURVEY AND HAS NOT BEEN REVIEWED BY A LOCAL GOVERNMENT AGENCY FOR COMPLIANCE WITH ANY APPLICABLE LAND DEVELOPMENT REGULATIONS. THE PROPERTY SHOWN ON THIS MAP WAS LOCATED FOR THE NORTH CAROLINA DEPARTMENT OF TRANSPORTATION FOR HIGHWAY DESIGN PURPOSES. SOME ERROR MAY EXIST BETWEEN THE GRAPHICAL AND ACTUAL GROUND LOCATIONS OF PROPERTY LINES. THIS MAP IS TO BE USED AS A GRAPHICAL REPRESENTATION OF THE NCDOT'S INTENT TO ACQUIRE PROPERTY FOR RIGHT OF WAY PURPOSES, AND IN NO WAY REPRESENTS AN ACTUAL BOUNDARY SURVEY OF THIS PROPERTY.

NORTH CAROLINA DEPARTMENT OF TRANSPORTATION	
RIGHT OF WAY BRANCH	
	12-8-2021
PARCEL * 070	S:\CADD\U4758\DDRAFT\U4758_dee
UNKNOWN SCALE	

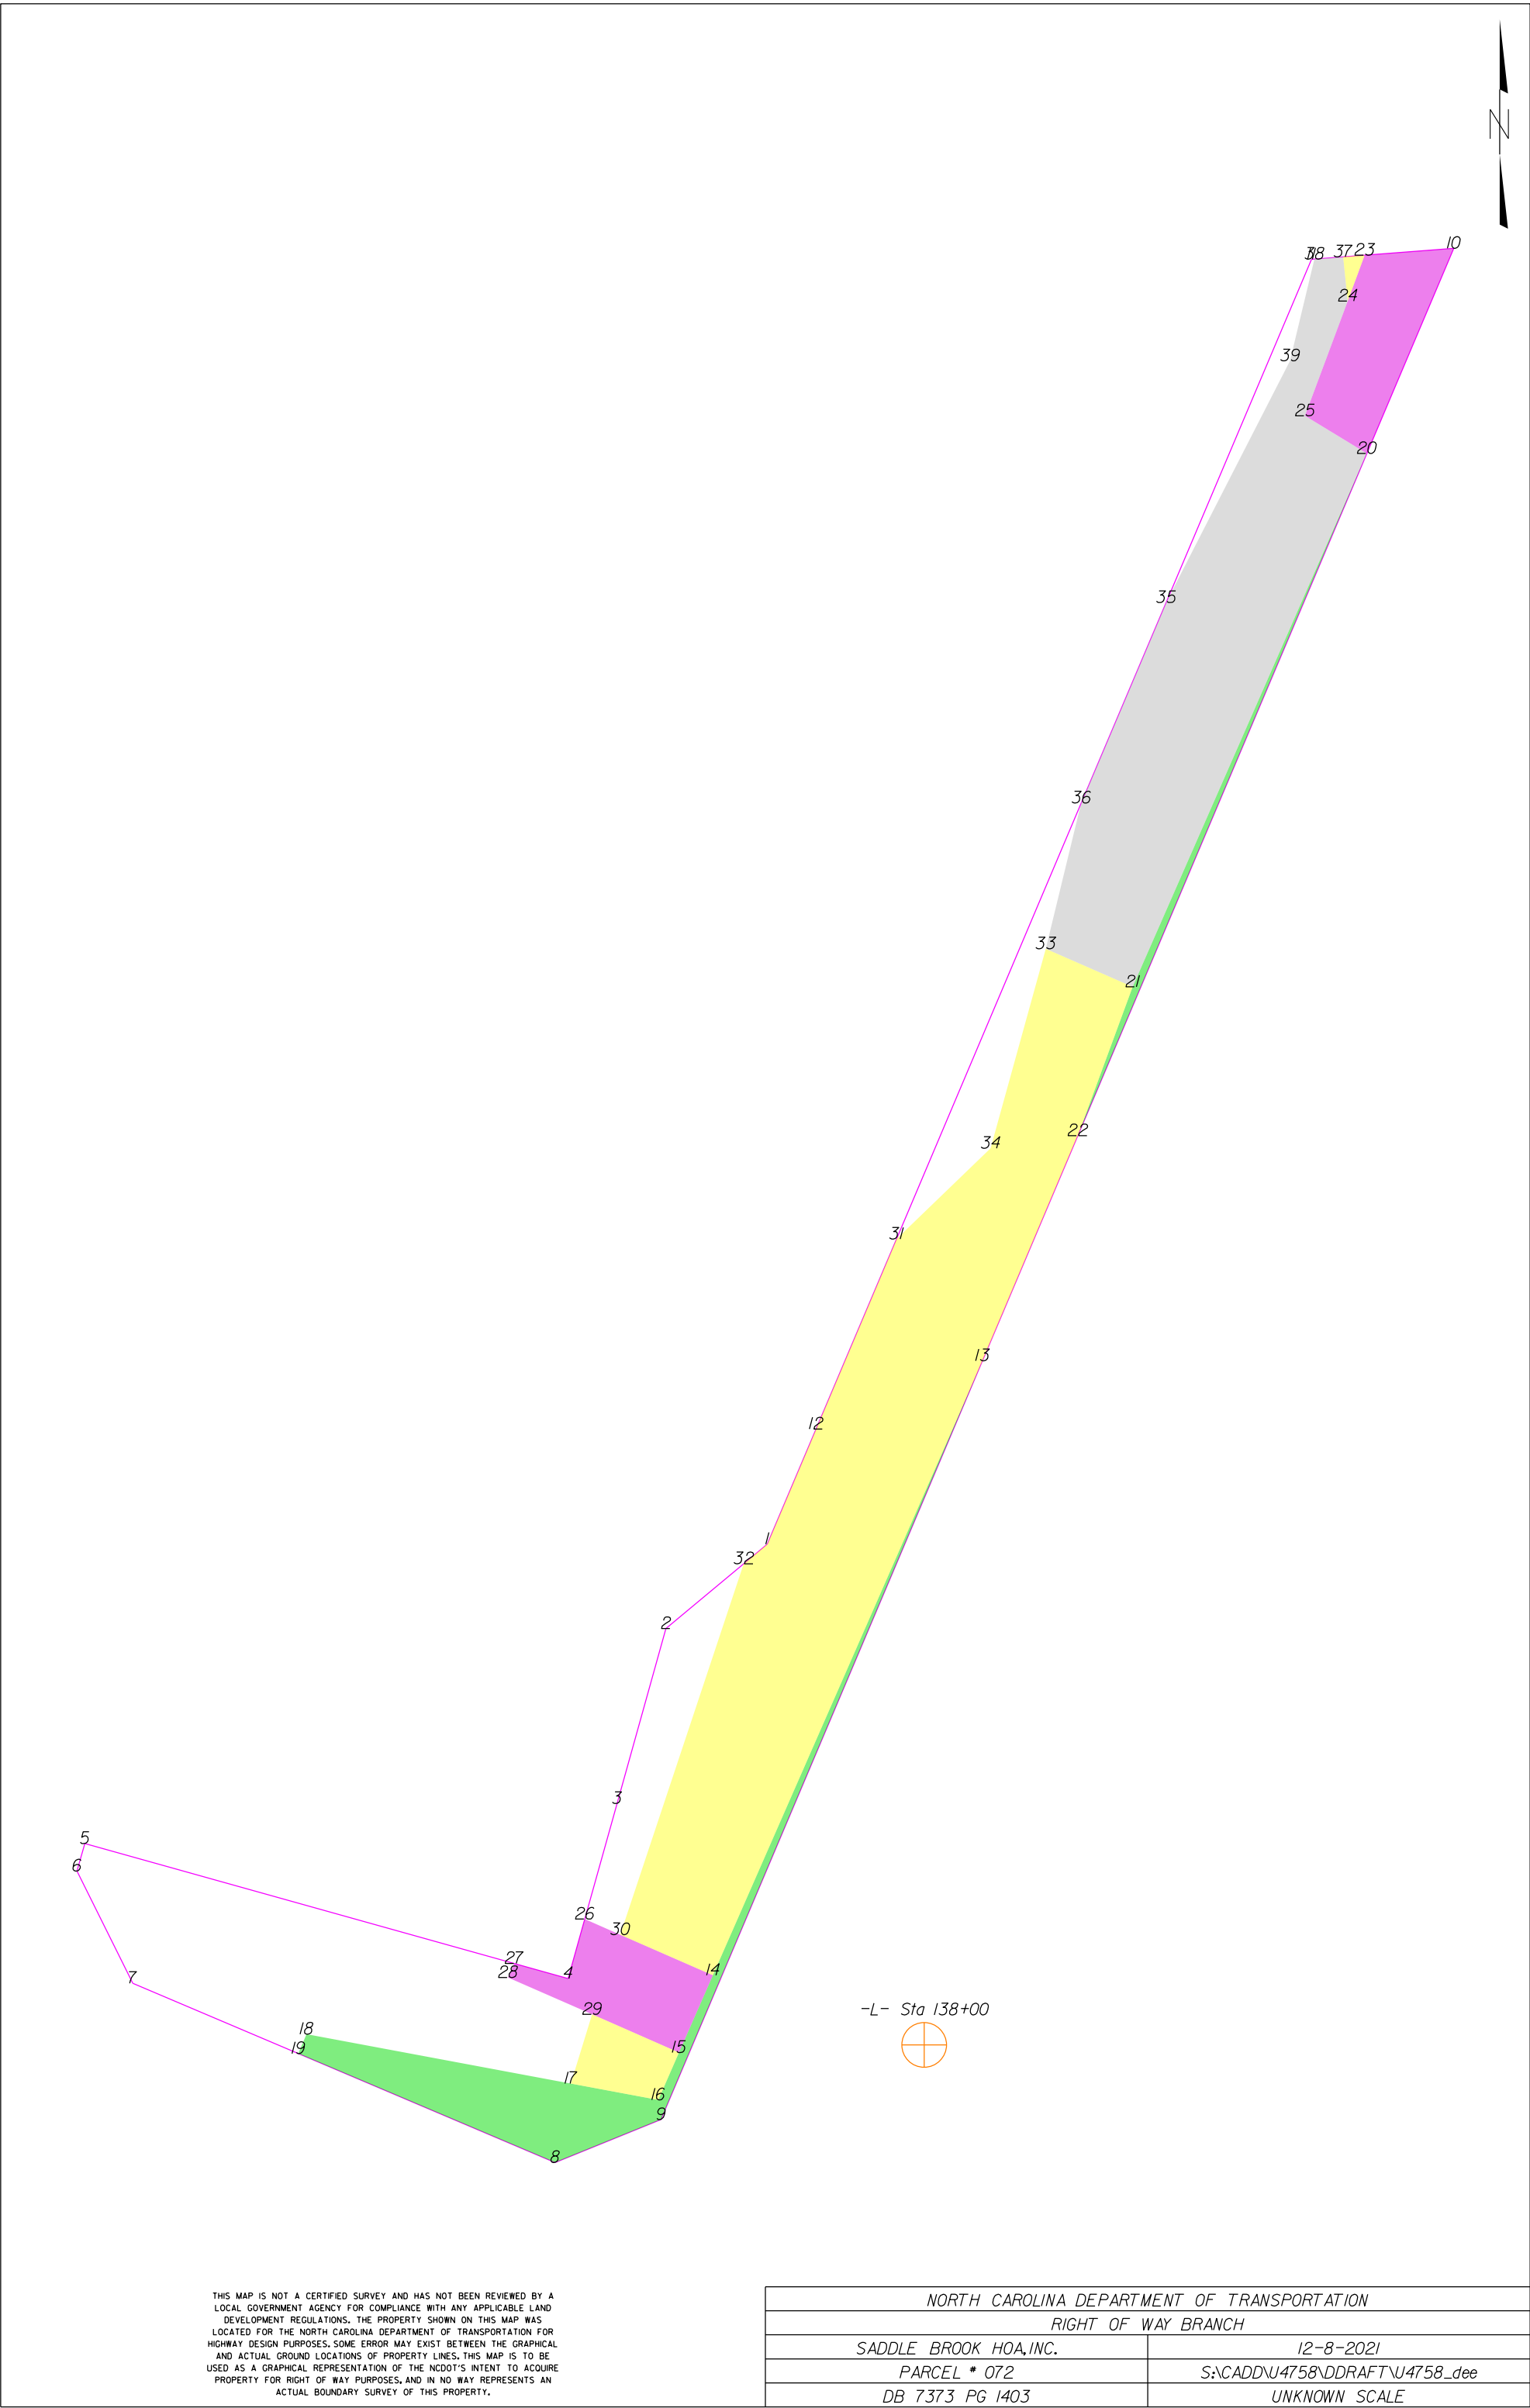

	SQR FT	ACRES		SQR M	HECTARES		
ROW Left	1277.589	0.029		118.692	0.012		
FROM - TO		DISTANCE (FT/M)		BEARING	RADIUS (FT/M)		CURVE LENGTH (FT/M)
-L- Sta 138+00 - 13		162.815	49.626	N 4°52'31.7" E			
13 - 14		159.118	48.499	S 23°41'12.5" W			
14 - 15		20.000	6.096	S 23°41'12.5" W			
15 - 16		12.249	3.733	S 23°41'12.5" W			
16 - 17		21.048	6.415	N 79°24'58.5" W			
17 - 18		63.775	19.439	N 79°24'58.5" W			
18 - 19		5.000	1.524	S 22°59'17.7" W			
19 - 8		66.140	20.160	S 67°0'42.3" E			
8 - 9		27.100	8.260	N 67°59'17.7" E			
9 - 13		195.411	59.561	N 22°57'3.7" E			

	SQR FT	ACRES		SQR M	HECTARES		
ROW Left	155.787	0.004		14.473	0.001		
FROM - TO		DISTANCE (FT/M)		BEARING	RADIUS (FT/M)		CURVE LENGTH (FT/M)
-L- Sta 138+00 - 20		391.668	119.381	N 15°32'25.7" E			
20 - 21		138.121	42.099	S 23°41'12.5" W			
21 - 22		37.597	11.459	S 20°14'49.2" W			
22 - 20		175.665	53.543	N 22°57'3.7" E			

	SQR FT	ACRES		SQR M	HECTARES		
PDE Left	838.208	0.019		77.872	0.008		
FROM - TO		DISTANCE (FT/M)		BEARING	RADIUS (FT/M)		CURVE LENGTH (FT/M)
-L- Sta 138+00 - 20		391.668	119.381	N 15°32'25.7" E			
20 - 10		52.837	16.105	N 22°57'3.7" E			
10 - 23		21.148	6.446	S 85°32'40.7" W			
23 - 24		11.592	3.533	S 20°24'18.3" W			
24 - 25		29.048	8.854	S 20°24'18.3" W			
25 - 20		17.153	5.228	S 58°39'39.6" E			

	SQR FT	ACRES		SQR M	HECTARES		
PDE Left	697.342	0.016		64.785	0.006		
FROM - TO		DISTANCE (FT/M)		BEARING	RADIUS (FT/M)		CURVE LENGTH (FT/M)
-L- Sta 138+00 - 26		85.809	26.155	N 69°39'13.1" W			
26 - 4		14.625	4.458	S 15°36'40.7" W			
4 - 27		13.273	4.045	N 74°23'26.0" W			
27 - 28		3.655	1.114	S 23°41'12.5" W			
28 - 29		21.750	6.629	S 66°18'47.5" E			
29 - 15		22.500	6.858	S 66°18'47.5" E			
15 - 14		20.000	6.096	N 23°41'12.5" E			
14 - 30		24.000	7.315	N 66°18'47.5" W			
30 - 26		9.164	2.793	N 66°18'47.5" W			

	SQR FT	ACRES		SQR M	HECTARES		
TCE Left	317.033	0.007		29.453	0.003		
FROM - TO		DISTANCE (FT/M)		BEARING	RADIUS (FT/M)		CURVE LENGTH (FT/M)
-L- Sta 138+00 - 16		64.372	19.621	S 78°19'51.5" W			
16 - 15		12.249	3.733	N 23°41'12.5" E			
15 - 29		22.500	6.858	N 66°18'47.5" W			
29 - 17		17.138	5.224	S 16°59'6.0" W			
17 - 16		21.048	6.415	S 79°24'58.5" E			

	SQR FT	ACRES		SQR M	HECTARES		
TCE Left	6820.486	0.157		633.646	0.063		
FROM - TO		DISTANCE (FT/M)		BEARING	RADIUS (FT/M)		CURVE LENGTH (FT/M)
-L- Sta 138+00 - 31		191.191	58.275	N 1°57'36.4" W			
31 - 12		48.908	14.907	S 22°57'3.7" W			
12 - 1		29.640	9.034	S 22°57'3.7" W			
1 - 32		7.292	2.223	S 50°12'43.7" W			
32 - 30		92.679	28.249	S 18°25'28.4" W			
30 - 14		24.000	7.315	S 66°18'47.5" E			
14 - 13		159.118	48.499	N 23°41'12.5" E			
13 - 22		57.953	17.664	N 22°57'3.7" E			
22 - 21		37.597	11.459	N 20°14'49.2" E			
21 - 33		22.500	6.858	N 66°19'30.0" W			
33 - 34		49.092	14.963	S 15°29'20.5" W			
34 - 31		30.962	9.437	S 45°59'34.8" W			

	SQR FT	ACRES		SQR M	HECTARES		
TDE Left	4189.326	0.096		389.203	0.039		
FROM - TO		DISTANCE (FT/M)		BEARING	RADIUS (FT/M)		CURVE LENGTH (FT/M)
-L- Sta 138+00 - 35		346.768	105.695	N 9°31'20.2" E			
35 - 36		51.603	15.729	S 22°57'3.7" W			
36 - 33		35.580	10.845	S 13°39'41.4" W			
33 - 21		22.500	6.858	S 66°19'30.0" E			
21 - 20		138.121	42.099	N 23°41'12.5" E			
20 - 25		17.153	5.228	N 58°39'39.6" W			
25 - 24		29.048	8.854	N 20°24'18.3" E			
24 - 37		10.522	3.207	N 6°1'29.5" W			
37 - 38		6.819	2.078	S 85°32'40.7" W			
38 - 39		24.814	7.563	S 13°29'43.1" W			

THIS MAP IS NOT A CERTIFIED SURVEY AND HAS NOT BEEN REVIEWED BY A LOCAL GOVERNMENT AGENCY FOR COMPLIANCE WITH ANY APPLICABLE LAND DEVELOPMENT REGULATIONS. THE PROPERTY SHOWN ON THIS MAP WAS LOCATED FOR THE NORTH CAROLINA DEPARTMENT OF TRANSPORTATION FOR HIGHWAY DESIGN PURPOSES. SOME ERROR MAY EXIST BETWEEN THE GRAPHICAL AND ACTUAL GROUND LOCATIONS OF PROPERTY LINES. THIS MAP IS TO BE USED AS A GRAPHICAL REPRESENTATION OF THE NCDOT'S INTENT TO ACQUIRE PROPERTY FOR RIGHT OF WAY PURPOSES, AND IN NO WAY REPRESENTS AN ACTUAL BOUNDARY SURVEY OF THIS PROPERTY.

NORTH CAROLINA DEPARTMENT OF TRANSPORTATION	
RIGHT OF WAY BRANCH	
SADDLE BROOK HOA, INC.	12-8-2021
PARCEL * 072	S:\CADD\U4758\DDRAFT\U4758_dee
DB 7373 PG 1403	UNKNOWN SCALE

39 - 35	64.391	19.626	S 27°7'13.6" W				
---------	--------	--------	----------------	--	--	--	--

	SQR FT	ACRES	SQR M	HECTARES
TCE Left	27.146	0.001	2.522	0.000
FROM - TO	DISTANCE (FT/M)	BEARING	RADIUS (FT/M)	CURVE LENGTH (FT/M)
-L- Sta 138+00 - 37	435.435	132.721	N 13°10'59.8" E	
37 - 24	10.522	3.207	S 6°1'29.5" E	
24 - 23	11.592	3.533	N 20°24'18.3" E	
23 - 37	5.162	1.573	S 85°32'40.7" W	

TYPE	COUNT	SQR FEET	ACRES
Parcel	1	19453.179	0.447
ROW Left	2	1433.376	0.033
PDE Left	2	1535.549	0.035
TCE Left	3	7164.666	0.164
TDE Left	1	4189.326	0.096
ROW Right	0	0.000	0.000
PDE Right	0	0.000	0.000
TDE Right	0	0.000	0.000
TCE Right	0	0.000	0.000
PUE Left	0	0.000	0.000
PUE Right	0	0.000	0.000
TSE Left	0	0.000	0.000
TSE Right	0	0.000	0.000
DUE Left	0	0.000	0.000
DUE Right	0	0.000	0.000
DTE Left	0	0.000	0.000
DTE Right	0	0.000	0.000
AUE_Left	0	0.000	0.000
AUE_Right	0	0.000	0.000
PCE Left	0	0.000	0.000
PCE Right	0	0.000	0.000
TUE Left	0	0.000	0.000
TUE Right	0	0.000	0.000
REM Left	0	0.000	0.000
REM Right	0	0.000	0.000
Other Left	0	0.000	0.000
Other Right	0	0.000	0.000
PE Left	0	0.000	0.000
PE Right	0	0.000	0.000

THIS MAP IS NOT A CERTIFIED SURVEY AND HAS NOT BEEN REVIEWED BY A LOCAL GOVERNMENT AGENCY FOR COMPLIANCE WITH ANY APPLICABLE LAND DEVELOPMENT REGULATIONS. THE PROPERTY SHOWN ON THIS MAP WAS LOCATED FOR THE NORTH CAROLINA DEPARTMENT OF TRANSPORTATION FOR HIGHWAY DESIGN PURPOSES. SOME ERROR MAY EXIST BETWEEN THE GRAPHICAL AND ACTUAL GROUND LOCATIONS OF PROPERTY LINES. THIS MAP IS TO BE USED AS A GRAPHICAL REPRESENTATION OF THE NCDOT'S INTENT TO ACQUIRE PROPERTY FOR RIGHT OF WAY PURPOSES, AND IN NO WAY REPRESENTS AN ACTUAL BOUNDARY SURVEY OF THIS PROPERTY.

NORTH CAROLINA DEPARTMENT OF TRANSPORTATION	
RIGHT OF WAY BRANCH	
SADDLE BROOK HOA, INC.	12-8-2021
PARCEL * 072	S:\CADD\U4758\DDRAFT\U4758_dee
DB 7373 PG 1403	UNKNOWN SCALE



THIS MAP IS NOT A CERTIFIED SURVEY AND HAS NOT BEEN REVIEWED BY A LOCAL GOVERNMENT AGENCY FOR COMPLIANCE WITH ANY APPLICABLE LAND DEVELOPMENT REGULATIONS. THE PROPERTY SHOWN ON THIS MAP WAS LOCATED FOR THE NORTH CAROLINA DEPARTMENT OF TRANSPORTATION FOR HIGHWAY DESIGN PURPOSES. SOME ERROR MAY EXIST BETWEEN THE GRAPHICAL AND ACTUAL GROUND LOCATIONS OF PROPERTY LINES. THIS MAP IS TO BE USED AS A GRAPHICAL REPRESENTATION OF THE NCDOT'S INTENT TO ACQUIRE PROPERTY FOR RIGHT OF WAY PURPOSES, AND IN NO WAY REPRESENTS AN ACTUAL BOUNDARY SURVEY OF THIS PROPERTY.

NORTH CAROLINA DEPARTMENT OF TRANSPORTATION	
RIGHT OF WAY BRANCH	
COMMON AREA	09-20-2022
PARCEL * 072	S:\CADD\U4758\DDRAFT\U4758_dee
UNKNOWN SCALE	

	SQR FT	ACRES	SQR M	HECTARES
ROW Left	1277.589	0.029	118.692	0.012
FROM - TO	DISTANCE (FT/M)	BEARING	RADIUS (FT/M)	CURVE LENGTH (FT/M)
-L- Sta 140+00 - 13	69.724	21.252	S 72°32'6.5" W	
13 - 14	159.118	48.499	S 23°41'12.5" W	
14 - 15	20.000	6.096	S 23°41'12.5" W	
15 - 16	12.249	3.733	S 23°41'12.5" W	
16 - 17	21.048	6.415	N 79°24'58.5" W	
17 - 18	63.775	19.439	N 79°24'58.5" W	
18 - 19	5.000	1.524	S 22°59'17.7" W	
19 - 8	66.140	20.160	S 67°0'42.3" E	
8 - 9	27.100	8.260	N 67°59'17.7" E	
9 - 13	195.411	59.561	N 22°57'3.7" E	

	SQR FT	ACRES	SQR M	HECTARES
ROW Left	155.787	0.004	14.473	0.001
FROM - TO	DISTANCE (FT/M)	BEARING	RADIUS (FT/M)	CURVE LENGTH (FT/M)
-L- Sta 140+00 - 20	195.749	59.664	N 7°12'57.6" E	
20 - 21	138.121	42.099	S 23°41'12.5" W	
21 - 22	37.597	11.459	S 20°14'49.2" W	
22 - 20	175.665	53.543	N 22°57'3.7" E	

	SQR FT	ACRES	SQR M	HECTARES
PDE Left	697.342	0.016	64.785	0.006
FROM - TO	DISTANCE (FT/M)	BEARING	RADIUS (FT/M)	CURVE LENGTH (FT/M)
-L- Sta 140+00 - 23	222.178	67.720	S 46°21'55.7" W	
23 - 4	14.625	4.458	S 15°36'40.7" W	
4 - 24	13.273	4.045	N 74°23'26.0" W	
24 - 25	3.655	1.114	S 23°41'12.5" W	
25 - 26	21.750	6.629	S 66°18'47.5" E	
26 - 15	22.500	6.858	S 66°18'47.5" E	
15 - 14	20.000	6.096	N 23°41'12.5" E	
14 - 27	24.000	7.315	N 66°18'47.5" W	
27 - 23	9.164	2.793	N 66°18'47.5" W	

	SQR FT	ACRES	SQR M	HECTARES
TCE Left	317.033	0.007	29.453	0.003
FROM - TO	DISTANCE (FT/M)	BEARING	RADIUS (FT/M)	CURVE LENGTH (FT/M)
-L- Sta 140+00 - 16	242.988	74.063	S 36°9'52.2" W	
16 - 15	12.249	3.733	N 23°41'12.5" E	
15 - 26	22.500	6.858	N 66°18'47.5" W	
26 - 17	17.138	5.224	S 16°59'6.0" W	
17 - 16	21.048	6.415	S 79°24'58.5" E	

	SQR FT	ACRES	SQR M	HECTARES
TCE Left	6820.486	0.157	633.646	0.063
FROM - TO	DISTANCE (FT/M)	BEARING	RADIUS (FT/M)	CURVE LENGTH (FT/M)
-L- Sta 140+00 - 28	87.248	26.593	N 84°47'11.2" W	
28 - 12	48.908	14.907	S 22°57'3.7" W	
12 - 1	29.640	9.034	S 22°57'3.7" W	
1 - 29	7.292	2.223	S 50°12'43.7" W	
29 - 27	92.679	28.249	S 18°25'28.4" W	
27 - 14	24.000	7.315	S 66°18'47.5" E	
14 - 13	159.118	48.499	N 23°41'12.5" E	
13 - 22	57.953	17.664	N 22°57'3.7" E	
22 - 21	37.597	11.459	N 20°14'49.2" E	
21 - 30	22.500	6.858	N 66°19'30.0" W	
30 - 31	49.092	14.963	S 15°29'20.5" W	
31 - 28	30.962	9.437	S 45°59'34.8" W	

	SQR FT	ACRES	SQR M	HECTARES
TDE Left	4162.748	0.096	386.734	0.039
FROM - TO	DISTANCE (FT/M)	BEARING	RADIUS (FT/M)	CURVE LENGTH (FT/M)
-L- Sta 140+00 - 32	173.090	52.758	N 5°44'26.8" W	
32 - 33	66.137	20.158	S 22°57'3.7" W	
33 - 30	35.580	10.845	S 13°39'41.4" W	
30 - 21	22.500	6.858	S 66°19'30.0" E	
21 - 20	138.121	42.099	N 23°41'12.5" E	
20 - 34	17.153	5.228	N 58°39'39.6" W	
34 - 35	25.915	7.899	N 20°24'18.3" E	
35 - 36	10.187	3.105	S 82°39'15.4" W	
36 - 32	59.909	18.260	S 25°54'59.7" W	

	SQR FT	ACRES	SQR M	HECTARES
PDE Left	571.384	0.013	53.083	0.005
FROM - TO	DISTANCE (FT/M)	BEARING	RADIUS (FT/M)	CURVE LENGTH (FT/M)
-L- Sta 140+00 - 20	195.749	59.664	N 7°12'57.6" E	
20 - 37	38.979	11.881	N 22°57'3.7" E	
37 - 35	20.987	6.397	S 82°39'15.4" W	
35 - 34	25.915	7.899	S 20°24'18.3" W	
34 - 20	17.153	5.228	S 58°39'39.6" E	

THIS MAP IS NOT A CERTIFIED SURVEY AND HAS NOT BEEN REVIEWED BY A LOCAL GOVERNMENT AGENCY FOR COMPLIANCE WITH ANY APPLICABLE LAND DEVELOPMENT REGULATIONS. THE PROPERTY SHOWN ON THIS MAP WAS LOCATED FOR THE NORTH CAROLINA DEPARTMENT OF TRANSPORTATION FOR HIGHWAY DESIGN PURPOSES. SOME ERROR MAY EXIST BETWEEN THE GRAPHICAL AND ACTUAL GROUND LOCATIONS OF PROPERTY LINES. THIS MAP IS TO BE USED AS A GRAPHICAL REPRESENTATION OF THE NCDOT'S INTENT TO ACQUIRE PROPERTY FOR RIGHT OF WAY PURPOSES, AND IN NO WAY REPRESENTS AN ACTUAL BOUNDARY SURVEY OF THIS PROPERTY.


NORTH CAROLINA DEPARTMENT OF TRANSPORTATION	
RIGHT OF WAY BRANCH	
COMMON AREA	09-20-2022
PARCEL * 072	S:\CADD\U4758\DDRAFT\U4758_dee
UNKNOWN SCALE	

	SQR FT	ACRES		SQR M	HECTARES		
PUE Left	433.044	0.010		40.231	0.004		
FROM - TO	DISTANCE (FT/M)		BEARING	RADIUS (FT/M)		CURVE LENGTH (FT/M)	
-L- Sta 140+00 - 38	233.242	71.092	N 2°4'44.1" E				
38 - 36	6.994	2.132	S 3°21'9.0" E				
36 - 35	10.187	3.105	N 82°39'15.4" E				
35 - 37	20.987	6.397	N 82°39'15.4" E				
37 - 10	13.857	4.224	N 22°57'3.7" E				
10 - 11	33.810	10.305	S 85°32'40.7" W				
11 - 38	7.751	2.362	S 22°57'3.7" W				

TYPE	COUNT	SQR FEET	ACRES
Parcel	1	19453.179	0.447
ROW Left	2	1433.376	0.033
PDE Left	2	1268.725	0.029
TCE Left	2	7137.520	0.164
TDE Left	1	4162.748	0.096
PUE Left	1	433.044	0.010
ROW Right	0	0.000	0.000
PDE Right	0	0.000	0.000
TDE Right	0	0.000	0.000
TCE Right	0	0.000	0.000
PUE Right	0	0.000	0.000
TSE Left	0	0.000	0.000
TSE Right	0	0.000	0.000
DUE Left	0	0.000	0.000
DUE Right	0	0.000	0.000
DTE Left	0	0.000	0.000
DTE Right	0	0.000	0.000
AUE_Left	0	0.000	0.000
AUE_Right	0	0.000	0.000
PCE Left	0	0.000	0.000
PCE Right	0	0.000	0.000
TUE Left	0	0.000	0.000
TUE Right	0	0.000	0.000
REM Left	0	0.000	0.000
REM Right	0	0.000	0.000
Other Left	0	0.000	0.000
Other Right	0	0.000	0.000
PE Left	0	0.000	0.000
PE Right	0	0.000	0.000

THIS MAP IS NOT A CERTIFIED SURVEY AND HAS NOT BEEN REVIEWED BY A LOCAL GOVERNMENT AGENCY FOR COMPLIANCE WITH ANY APPLICABLE LAND DEVELOPMENT REGULATIONS. THE PROPERTY SHOWN ON THIS MAP WAS LOCATED FOR THE NORTH CAROLINA DEPARTMENT OF TRANSPORTATION FOR HIGHWAY DESIGN PURPOSES. SOME ERROR MAY EXIST BETWEEN THE GRAPHICAL AND ACTUAL GROUND LOCATIONS OF PROPERTY LINES. THIS MAP IS TO BE USED AS A GRAPHICAL REPRESENTATION OF THE NCDOT'S INTENT TO ACQUIRE PROPERTY FOR RIGHT OF WAY PURPOSES, AND IN NO WAY REPRESENTS AN ACTUAL BOUNDARY SURVEY OF THIS PROPERTY.

NORTH CAROLINA DEPARTMENT OF TRANSPORTATION	
RIGHT OF WAY BRANCH	
COMMON AREA	09-20-2022
PARCEL * 072	S:\CADD\U4758\DDRAFT\U4758_dee
UNKNOWN SCALE	

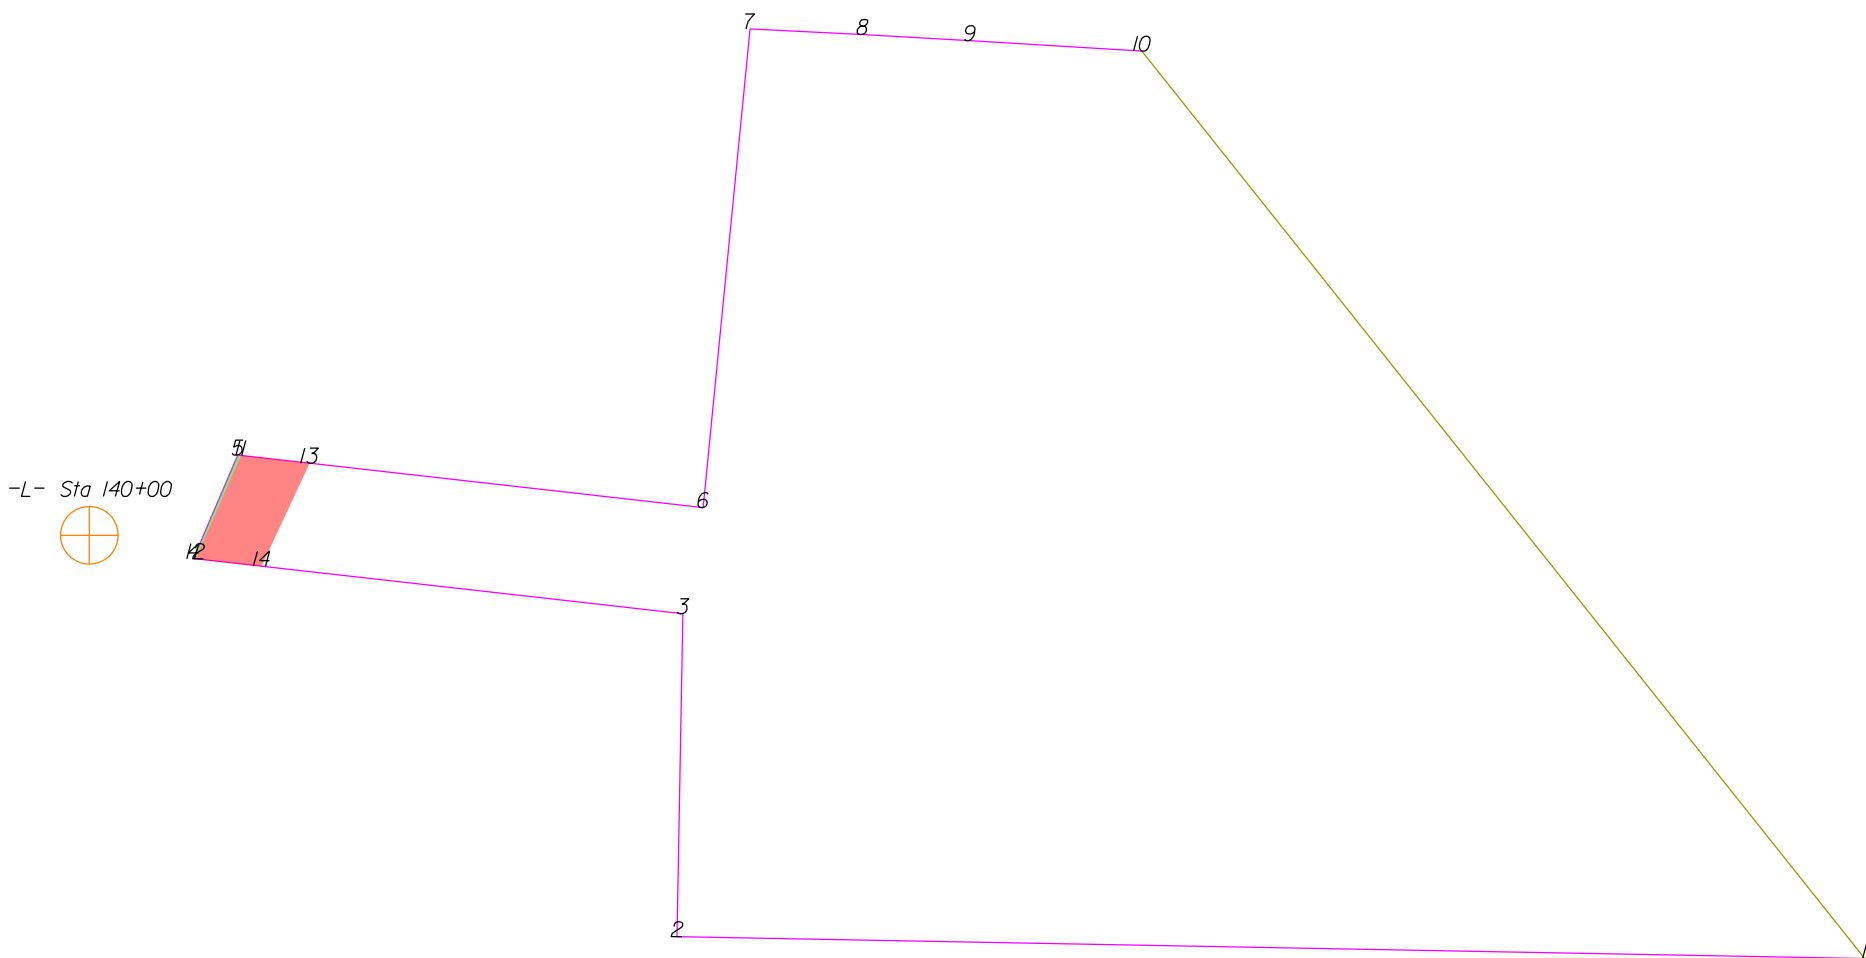

THIS MAP IS NOT A CERTIFIED SURVEY AND HAS NOT BEEN REVIEWED BY A LOCAL GOVERNMENT AGENCY FOR COMPLIANCE WITH ANY APPLICABLE LAND DEVELOPMENT REGULATIONS. THE PROPERTY SHOWN ON THIS MAP WAS LOCATED FOR THE NORTH CAROLINA DEPARTMENT OF TRANSPORTATION FOR HIGHWAY DESIGN PURPOSES. SOME ERROR MAY EXIST BETWEEN THE GRAPHICAL AND ACTUAL GROUND LOCATIONS OF PROPERTY LINES. THIS MAP IS TO BE USED AS A GRAPHICAL REPRESENTATION OF THE NCDOT'S INTENT TO ACQUIRE PROPERTY FOR RIGHT OF WAY PURPOSES, AND IN NO WAY REPRESENTS AN ACTUAL BOUNDARY SURVEY OF THIS PROPERTY.

NORTH CAROLINA DEPARTMENT OF TRANSPORTATION	
RIGHT OF WAY BRANCH	
ANTHONY G.MORGAN	12-8-2021
PARCEL * 073	S:\CADD\U4758\DDRAFT\U4758_dee
DB 7130 PG 87	UNKNOWN SCALE


	SQR FT	ACRES		SQR M		HECTARES	
ROW Right	60.033	0.001		5.577		0.001	
FROM - TO		DISTANCE (FT/M)		BEARING	RADIUS (FT/M)		CURVE LENGTH (FT/M)
-L- Sta 140+00 - 11		79.452	24.217	N 62°13'24.3" E			
11 - 5		1.465	0.446	N 83°33'35.7" W			
5 - 4		52.190	15.908	S 23°8'0.6" W			
4 - 12		0.937	0.286	S 83°33'35.7" E			
12 - 11		52.344	15.955	N 23°41'12.5" E			

	SQR FT	ACRES		SQR M	HECTARES	
PUE Right	1572.634	0.036		146.103	0.015	
FROM - TO	DISTANCE (FT/M)		BEARING	RADIUS (FT/M)		CURVE LENGTH (FT/M)
-L- Sta 140+00 - 13	107.551	32.782	N 71°53'41.8" E			
13 - 11	32.132	9.794	N 83°33'35.7" W			
11 - 12	52.344	15.955	S 23°41'12.5" W			
12 - 14	30.785	9.383	S 83°33'35.7" E			
14 - 13	52.759	16.081	N 25°5'2.3" E			

TYPE	COUNT	SQR FEET	ACRES
Parcel	1	165522.899	3.800
ROW Right	1	60.033	0.001
PUE Right	1	1572.634	0.036
ROW Left	0	0.000	0.000
PDE Left	0	0.000	0.000
PDE Right	0	0.000	0.000
TDE Left	0	0.000	0.000
TDE Right	0	0.000	0.000
TCE Left	0	0.000	0.000
TCE Right	0	0.000	0.000
PUE Left	0	0.000	0.000
TSE Left	0	0.000	0.000
TSE Right	0	0.000	0.000
DUE Left	0	0.000	0.000
DUE Right	0	0.000	0.000
DTE Left	0	0.000	0.000
DTE Right	0	0.000	0.000
AUE_Left	0	0.000	0.000
AUE_Right	0	0.000	0.000
PCE Left	0	0.000	0.000
PCE Right	0	0.000	0.000
TUE Left	0	0.000	0.000
TUE Right	0	0.000	0.000
REM Left	0	0.000	0.000
REM Right	0	0.000	0.000
Other Left	0	0.000	0.000
Other Right	0	0.000	0.000
PE Left	0	0.000	0.000
PE Right	0	0.000	0.000

THIS MAP IS NOT A CERTIFIED SURVEY AND HAS NOT BEEN REVIEWED BY A LOCAL GOVERNMENT AGENCY FOR COMPLIANCE WITH ANY APPLICABLE LAND DEVELOPMENT REGULATIONS. THE PROPERTY SHOWN ON THIS MAP WAS LOCATED FOR THE NORTH CAROLINA DEPARTMENT OF TRANSPORTATION FOR HIGHWAY DESIGN PURPOSES. SOME ERROR MAY EXIST BETWEEN THE GRAPHICAL AND ACTUAL GROUND LOCATIONS OF PROPERTY LINES. THIS MAP IS TO BE USED AS A GRAPHICAL REPRESENTATION OF THE NCDOT'S INTENT TO ACQUIRE PROPERTY FOR RIGHT OF WAY PURPOSES, AND IN NO WAY REPRESENTS AN ACTUAL BOUNDARY SURVEY OF THIS PROPERTY.

NORTH CAROLINA DEPARTMENT OF TRANSPORTATION	
RIGHT OF WAY BRANCH	
ANTHONY G.MORGAN	12-8-2021
PARCEL * 073	S:\CADD\U4758\DDRAFT\U4758_dee
DB 7130 PG 87	UNKNOWN SCALE

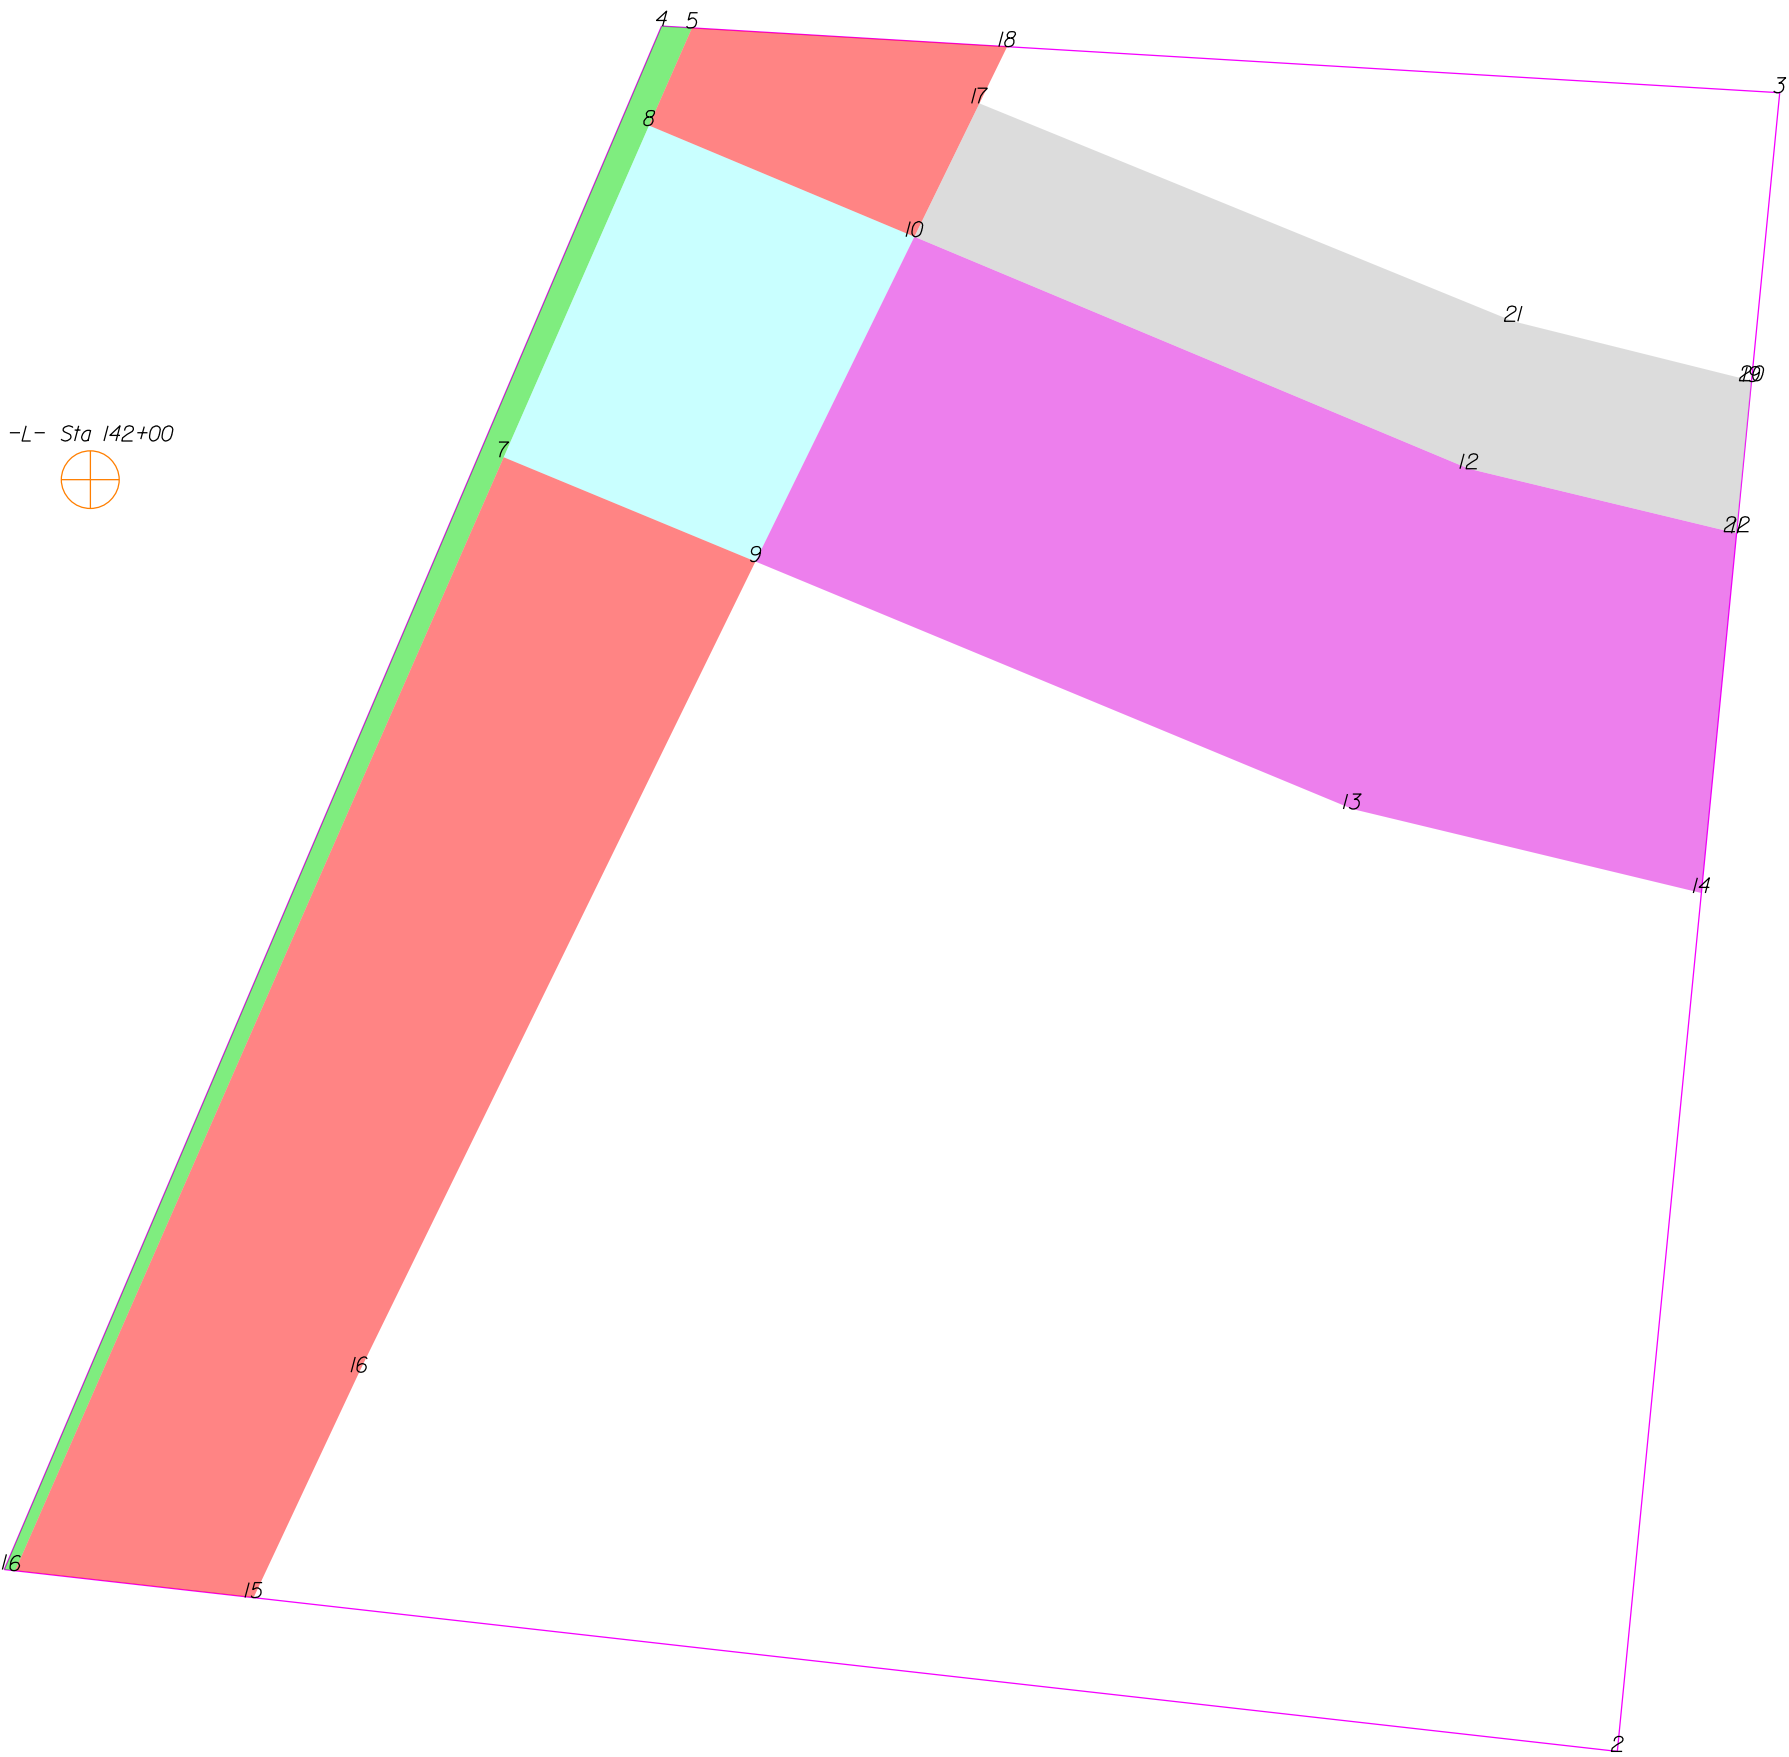

-L- Sta 142+00

THIS MAP IS NOT A CERTIFIED SURVEY AND HAS NOT BEEN REVIEWED BY A LOCAL GOVERNMENT AGENCY FOR COMPLIANCE WITH ANY APPLICABLE LAND DEVELOPMENT REGULATIONS. THE PROPERTY SHOWN ON THIS MAP WAS LOCATED FOR THE NORTH CAROLINA DEPARTMENT OF TRANSPORTATION FOR HIGHWAY DESIGN PURPOSES. SOME ERROR MAY EXIST BETWEEN THE GRAPHICAL AND ACTUAL GROUND LOCATIONS OF PROPERTY LINES. THIS MAP IS TO BE USED AS A GRAPHICAL REPRESENTATION OF THE NCDOT'S INTENT TO ACQUIRE PROPERTY FOR RIGHT OF WAY PURPOSES, AND IN NO WAY REPRESENTS AN ACTUAL BOUNDARY SURVEY OF THIS PROPERTY.

NORTH CAROLINA DEPARTMENT OF TRANSPORTATION	
RIGHT OF WAY BRANCH	
ANTHONY G. MORGAN	12-8-2021
PARCEL * 074	S:\CADD\U4758\DDRAFT\U4758_dee
DB 7130 PG 87	UNKNOWN SCALE

	SQR FT	ACRES		SQR M		HECTARES	
ROW Right	588.709	0.014		54.693		0.005	
FROM - TO	DISTANCE (FT/M)		BEARING	RADIUS (FT/M)		CURVE LENGTH (FT/M)	
-L- Sta 142+00 - 5	100.786	30.720	N 53°6'8.1" E				
5 - 4	4.073	1.241	N 86°35'2.7" W				
4 - 1	224.681	68.483	S 23°4'9.3" W				
1 - 6	1.465	0.446	S 83°33'35.7" E				
6 - 7	162.852	49.637	N 23°41'12.5" E				
7 - 8	48.500	14.783	N 23°41'12.5" E				
8 - 5	14.293	4.357	N 23°41'12.5" E				

	SQR FT	ACRES		SQR M		HECTARES	
DUE Right	1816.278	0.042		168.738		0.017	
FROM - TO	DISTANCE (FT/M)		BEARING	RADIUS (FT/M)		CURVE LENGTH (FT/M)	
-L- Sta 142+00 - 7	55.455	16.903	N 86°53'26.6" E				
7 - 9	36.508	11.128	S 67°28'39.3" E				
9 - 10	48.446	14.767	N 26°3'10.1" E				
10 - 8	38.505	11.736	N 67°16'33.8" W				
8 - 7	48.500	14.783	S 23°41'12.5" W				

	SQR FT	ACRES		SQR M		HECTARES	
PDE Right	6063.175	0.139		563.290		0.056	
FROM - TO	DISTANCE (FT/M)		BEARING	RADIUS (FT/M)		CURVE LENGTH (FT/M)	
-L- Sta 142+00 - 11	220.607	67.241	S 88°8'1.7" E				
11 - 12	36.878	11.241	N 76°27'53.8" W				
12 - 10	80.511	24.540	N 67°16'33.8" W				
10 - 9	48.446	14.767	S 26°3'10.1" W				
9 - 13	86.518	26.371	S 67°28'39.3" E				
13 - 14	48.088	14.657	S 76°29'39.4" E				
14 - 11	48.393	14.750	N 5°35'34.3" E				

	SQR FT	ACRES		SQR M		HECTARES	
PUE Right	5274.048	0.121		489.977		0.049	
FROM - TO	DISTANCE (FT/M)		BEARING	RADIUS (FT/M)		CURVE LENGTH (FT/M)	
-L- Sta 142+00 - 15	151.318	46.122	S 8°18'48.6" E				
15 - 16	33.335	10.160	N 25°5'2.3" E				
16 - 9	120.845	36.834	N 26°3'29.2" E				
9 - 7	36.508	11.128	N 67°28'39.3" W				
7 - 6	162.852	49.637	S 23°41'12.5" W				
6 - 15	32.132	9.794	S 83°33'35.7" E				

	SQR FT	ACRES		SQR M		HECTARES	
PUE Right	827.685	0.019		76.895		0.008	
FROM - TO	DISTANCE (FT/M)		BEARING	RADIUS (FT/M)		CURVE LENGTH (FT/M)	
-L- Sta 142+00 - 5	100.786	30.720	N 53°6'8.1" E				
5 - 8	14.293	4.357	S 23°41'12.5" W				
8 - 10	38.505	11.736	S 67°16'33.8" E				
10 - 17	19.870	6.056	N 26°1'52.1" E				
17 - 18	8.447	2.575	N 26°1'52.1" E				
18 - 5	42.277	12.886	N 86°35'2.7" W				

	SQR FT	ACRES		SQR M		HECTARES	
TDE Right	2306.119	0.053		214.246		0.021	
FROM - TO	DISTANCE (FT/M)		BEARING	RADIUS (FT/M)		CURVE LENGTH (FT/M)	
-L- Sta 142+00 - 19	222.866	67.930	N 86°37'21.5" E				
19 - 20	0.104	0.032	N 5°35'34.3" E				
20 - 21	32.893	10.026	N 75°56'19.9" W				
21 - 17	77.213	23.535	N 67°47'50.9" W				
17 - 10	19.870	6.056	S 26°1'52.1" W				
10 - 12	80.511	24.540	S 67°16'33.8" E				
12 - 11	36.878	11.241	S 76°27'53.8" E				
11 - 22	0.204	0.062	N 5°35'34.3" E				
22 - 19	20.207	6.159	N 5°35'34.3" E				


THIS MAP IS NOT A CERTIFIED SURVEY AND HAS NOT BEEN REVIEWED BY A LOCAL GOVERNMENT AGENCY FOR COMPLIANCE WITH ANY APPLICABLE LAND DEVELOPMENT REGULATIONS. THE PROPERTY SHOWN ON THIS MAP WAS LOCATED FOR THE NORTH CAROLINA DEPARTMENT OF TRANSPORTATION FOR HIGHWAY DESIGN PURPOSES. SOME ERROR MAY EXIST BETWEEN THE GRAPHICAL AND ACTUAL GROUND LOCATIONS OF PROPERTY LINES. THIS MAP IS TO BE USED AS A GRAPHICAL REPRESENTATION OF THE NCDOT'S INTENT TO ACQUIRE PROPERTY FOR RIGHT OF WAY PURPOSES, AND IN NO WAY REPRESENTS AN ACTUAL BOUNDARY SURVEY OF THIS PROPERTY.

NORTH CAROLINA DEPARTMENT OF TRANSPORTATION	
RIGHT OF WAY BRANCH	
ANTHONY G.MORGAN	12-8-2021
PARCEL * 074	S:\CADD\U4758\DDRAFT\U4758_dee
DB 7130 PG 87	UNKNOWN SCALE

TYPE	COUNT	SQR FEET	ACRES
Parcel	1	40129.866	0.921
ROW Right	1	588.709	0.014
DUE Right	1	1816.278	0.042
PDE Right	1	6063.175	0.139
PUE Right	2	6101.734	0.140
TDE Right	1	2306.119	0.053
ROW Left	0	0.000	0.000
PDE Left	0	0.000	0.000
TDE Left	0	0.000	0.000
TCE Left	0	0.000	0.000
TCE Right	0	0.000	0.000
PUE Left	0	0.000	0.000
TSE Left	0	0.000	0.000
TSE Right	0	0.000	0.000
DUE Left	0	0.000	0.000
DTE Left	0	0.000	0.000
DTE Right	0	0.000	0.000
AUE_Left	0	0.000	0.000
AUE_Right	0	0.000	0.000
PCE Left	0	0.000	0.000
PCE Right	0	0.000	0.000
TUE Left	0	0.000	0.000
TUE Right	0	0.000	0.000
REM Left	0	0.000	0.000
REM Right	0	0.000	0.000
Other Left	0	0.000	0.000
Other Right	0	0.000	0.000
PE Left	0	0.000	0.000
PE Right	0	0.000	0.000

THIS MAP IS NOT A CERTIFIED SURVEY AND HAS NOT BEEN REVIEWED BY A LOCAL GOVERNMENT AGENCY FOR COMPLIANCE WITH ANY APPLICABLE LAND DEVELOPMENT REGULATIONS. THE PROPERTY SHOWN ON THIS MAP WAS LOCATED FOR THE NORTH CAROLINA DEPARTMENT OF TRANSPORTATION FOR HIGHWAY DESIGN PURPOSES. SOME ERROR MAY EXIST BETWEEN THE GRAPHICAL AND ACTUAL GROUND LOCATIONS OF PROPERTY LINES. THIS MAP IS TO BE USED AS A GRAPHICAL REPRESENTATION OF THE NCDOT'S INTENT TO ACQUIRE PROPERTY FOR RIGHT OF WAY PURPOSES, AND IN NO WAY REPRESENTS AN ACTUAL BOUNDARY SURVEY OF THIS PROPERTY.

NORTH CAROLINA DEPARTMENT OF TRANSPORTATION	
RIGHT OF WAY BRANCH	
ANTHONY G.MORGAN	12-8-2021
PARCEL * 074	S:\CADD\U4758\DDRAFT\U4758_dee
DB 7130 PG 87	UNKNOWN SCALE

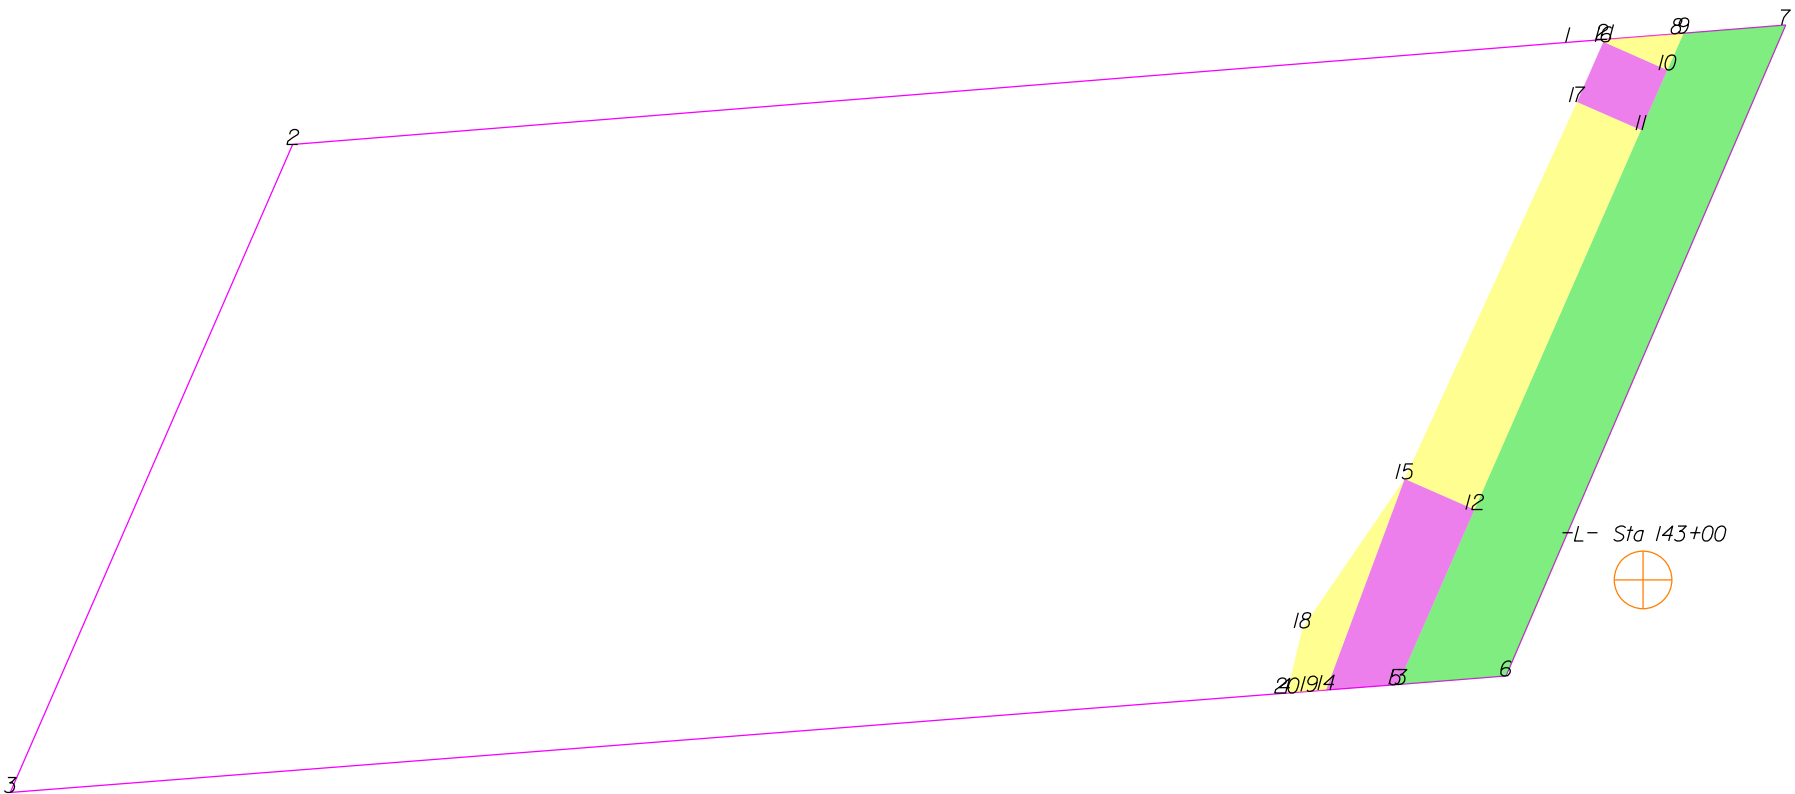

THIS MAP IS NOT A CERTIFIED SURVEY AND HAS NOT BEEN REVIEWED BY A LOCAL GOVERNMENT AGENCY FOR COMPLIANCE WITH ANY APPLICABLE LAND DEVELOPMENT REGULATIONS. THE PROPERTY SHOWN ON THIS MAP WAS LOCATED FOR THE NORTH CAROLINA DEPARTMENT OF TRANSPORTATION FOR HIGHWAY DESIGN PURPOSES. SOME ERROR MAY EXIST BETWEEN THE GRAPHICAL AND ACTUAL GROUND LOCATIONS OF PROPERTY LINES. THIS MAP IS TO BE USED AS A GRAPHICAL REPRESENTATION OF THE NCDOT'S INTENT TO ACQUIRE PROPERTY FOR RIGHT OF WAY PURPOSES, AND IN NO WAY REPRESENTS AN ACTUAL BOUNDARY SURVEY OF THIS PROPERTY.

NORTH CAROLINA DEPARTMENT OF TRANSPORTATION	
RIGHT OF WAY BRANCH	
CITY OF HIGH POINT	12-8-2021
PARCEL * 075	S:\CADD\U4758\DDRAFT\U4758_dee
DB 6362 PG 218	UNKNOWN SCALE

	SQR FT	ACRES	SQR M	HECTARES
ROW Left	6115.712	0.140	568.170	0.057
FROM - TO	DISTANCE (FT/M)	BEARING	RADIUS (FT/M)	CURVE LENGTH (FT/M)
-L- Sta 143+00 - 9	166.728	50.819	N 4°14'35.6" E	
9 - 10	12.219	3.724	S 23°41'12.5" W	
10 - 11	20.000	6.096	S 23°41'12.5" W	
11 - 12	126.000	38.405	S 23°41'12.5" W	
12 - 13	58.089	17.706	S 23°41'12.5" W	
13 - 6	33.015	10.063	N 85°32'40.7" E	
6 - 7	215.488	65.681	N 23°14'17.7" E	
7 - 9	311.37	9.491	S 85°25'20.4" W	

	SQR FT	ACRES	SQR M	HECTARES
PDE Left	1356.785	0.031	126.050	0.013
FROM - TO	DISTANCE (FT/M)	BEARING	RADIUS (FT/M)	CURVE LENGTH (FT/M)
-L- Sta 143+00 - 14	102.074	31.112	S 70°49'50.1" W	
14 - 5	211.48	6.446	N 85°32'40.7" E	
5 - 13	0.769	0.235	N 85°32'40.7" E	
13 - 12	58.089	17.706	N 23°41'12.5" E	
12 - 15	23.250	7.087	N 66°18'47.5" W	
15 - 14	68.539	20.891	S 20°24'18.3" W	

	SQR FT	ACRES	SQR M	HECTARES
PDE Left	425.000	0.010	39.484	0.004
FROM - TO	DISTANCE (FT/M)	BEARING	RADIUS (FT/M)	CURVE LENGTH (FT/M)
-L- Sta 143+00 - 10	155.259	47.323	N 2°44'31.3" E	
10 - 16	21.250	6.477	N 66°18'47.5" W	
16 - 17	20.000	6.096	S 23°41'12.5" W	
17 - 11	21.250	6.477	S 66°18'47.5" E	
11 - 10	20.000	6.096	N 23°41'12.5" E	

	SQR FT	ACRES	SQR M	HECTARES
TCE Left	506.707	0.012	47.075	0.005
FROM - TO	DISTANCE (FT/M)	BEARING	RADIUS (FT/M)	CURVE LENGTH (FT/M)
-L- Sta 143+00 - 14	102.074	31.112	S 70°49'50.1" W	
14 - 15	68.539	20.891	N 20°24'18.3" E	
15 - 18	54.964	16.753	S 34°26'4.3" W	
18 - 19	19.413	5.917	S 61°29.5" E	
19 - 14	51.62	1.573	N 85°32'40.7" E	

	SQR FT	ACRES	SQR M	HECTARES
TCE Left	661.62	0.002	61.47	0.001
FROM - TO	DISTANCE (FT/M)	BEARING	RADIUS (FT/M)	CURVE LENGTH (FT/M)
-L- Sta 143+00 - 20	113.702	34.656	S 72°21'51.0" W	
20 - 19	6.819	2.078	N 85°32'40.7" E	
19 - 18	19.413	5.917	N 61°29.5" W	
18 - 20	20.399	6.218	S 13°29'43.1" W	

	SQR FT	ACRES	SQR M	HECTARES
TCE Left	2803.500	0.064	260.455	0.026
FROM - TO	DISTANCE (FT/M)	BEARING	RADIUS (FT/M)	CURVE LENGTH (FT/M)
-L- Sta 143+00 - 11	136.767	41.687	N 0°15'15.9" W	
11 - 17	21.250	6.477	N 66°18'47.5" W	
17 - 15	126.016	38.410	S 24°35'46.3" W	
15 - 12	23.250	7.087	S 66°18'47.5" E	
12 - 11	126.000	38.405	N 23°41'12.5" E	

	SQR FT	ACRES	SQR M	HECTARES
TCE Left	138.237	0.003	12.843	0.001
FROM - TO	DISTANCE (FT/M)	BEARING	RADIUS (FT/M)	CURVE LENGTH (FT/M)
-L- Sta 143+00 - 9	166.728	50.819	N 4°14'35.6" E	
9 - 8	21.32	0.650	S 85°25'20.4" W	
8 - 21	21.919	6.681	S 85°25'20.4" W	
21 - 16	0.833	0.254	S 28°17'8.3" W	
16 - 10	21.250	6.477	S 66°18'47.5" E	
10 - 9	12.219	3.724	N 23°41'12.5" E	


THIS MAP IS NOT A CERTIFIED SURVEY AND HAS NOT BEEN REVIEWED BY A LOCAL GOVERNMENT AGENCY FOR COMPLIANCE WITH ANY APPLICABLE LAND DEVELOPMENT REGULATIONS. THE PROPERTY SHOWN ON THIS MAP WAS LOCATED FOR THE NORTH CAROLINA DEPARTMENT OF TRANSPORTATION FOR HIGHWAY DESIGN PURPOSES. SOME ERROR MAY EXIST BETWEEN THE GRAPHICAL AND ACTUAL GROUND LOCATIONS OF PROPERTY LINES. THIS MAP IS TO BE USED AS A GRAPHICAL REPRESENTATION OF THE NCDOT'S INTENT TO ACQUIRE PROPERTY FOR RIGHT OF WAY PURPOSES, AND IN NO WAY REPRESENTS AN ACTUAL BOUNDARY SURVEY OF THIS PROPERTY.

NORTH CAROLINA DEPARTMENT OF TRANSPORTATION	
RIGHT OF WAY BRANCH	
CITY OF HIGH POINT	12-8-2021
PARCEL * 075	S:\CADD\U4758\DDRAFT\U4758_dee
DB 6362 PG 218	UNKNOWN SCALE

TYPE	COUNT	SQR FEET	ACRES
Parcel	1	86716.365	1.991
ROW Left	1	6115.712	0.140
PDE Left	2	1781.785	0.041
TCE Left	4	3514.606	0.081
ROW Right	0	0.000	0.000
PDE Right	0	0.000	0.000
TDE Left	0	0.000	0.000
TDE Right	0	0.000	0.000
TCE Right	0	0.000	0.000
PUE Left	0	0.000	0.000
PUE Right	0	0.000	0.000
TSE Left	0	0.000	0.000
TSE Right	0	0.000	0.000
DUE Left	0	0.000	0.000
DUE Right	0	0.000	0.000
DTE Left	0	0.000	0.000
DTE Right	0	0.000	0.000
AUE_Left	0	0.000	0.000
AUE_Right	0	0.000	0.000
PCE Left	0	0.000	0.000
PCE Right	0	0.000	0.000
TUE Left	0	0.000	0.000
TUE Right	0	0.000	0.000
REM Left	0	0.000	0.000
REM Right	0	0.000	0.000
Other Left	0	0.000	0.000
Other Right	0	0.000	0.000
PE Left	0	0.000	0.000
PE Right	0	0.000	0.000

THIS MAP IS NOT A CERTIFIED SURVEY AND HAS NOT BEEN REVIEWED BY A LOCAL GOVERNMENT AGENCY FOR COMPLIANCE WITH ANY APPLICABLE LAND DEVELOPMENT REGULATIONS. THE PROPERTY SHOWN ON THIS MAP WAS LOCATED FOR THE NORTH CAROLINA DEPARTMENT OF TRANSPORTATION FOR HIGHWAY DESIGN PURPOSES. SOME ERROR MAY EXIST BETWEEN THE GRAPHICAL AND ACTUAL GROUND LOCATIONS OF PROPERTY LINES. THIS MAP IS TO BE USED AS A GRAPHICAL REPRESENTATION OF THE NCDOT'S INTENT TO ACQUIRE PROPERTY FOR RIGHT OF WAY PURPOSES, AND IN NO WAY REPRESENTS AN ACTUAL BOUNDARY SURVEY OF THIS PROPERTY.

NORTH CAROLINA DEPARTMENT OF TRANSPORTATION	
RIGHT OF WAY BRANCH	
CITY OF HIGH POINT	12-8-2021
PARCEL * 075	S:\CADD\U4758\DDRAFT\U4758_dee
DB 6362 PG 218	UNKNOWN SCALE

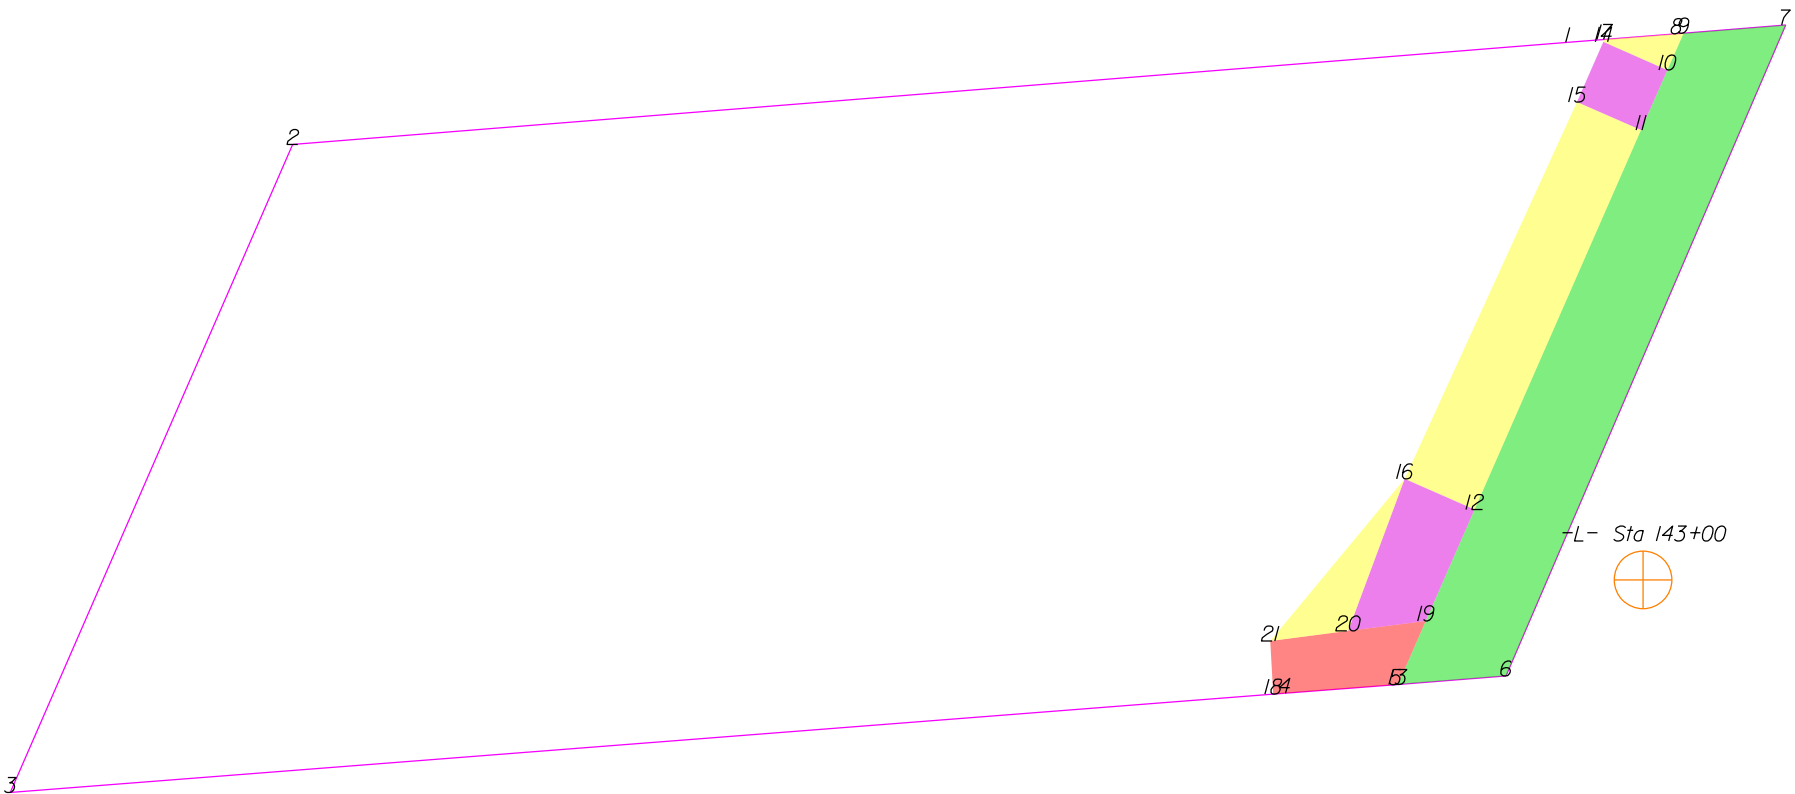

THIS MAP IS NOT A CERTIFIED SURVEY AND HAS NOT BEEN REVIEWED BY A LOCAL GOVERNMENT AGENCY FOR COMPLIANCE WITH ANY APPLICABLE LAND DEVELOPMENT REGULATIONS. THE PROPERTY SHOWN ON THIS MAP WAS LOCATED FOR THE NORTH CAROLINA DEPARTMENT OF TRANSPORTATION FOR HIGHWAY DESIGN PURPOSES. SOME ERROR MAY EXIST BETWEEN THE GRAPHICAL AND ACTUAL GROUND LOCATIONS OF PROPERTY LINES. THIS MAP IS TO BE USED AS A GRAPHICAL REPRESENTATION OF THE NCDOT'S INTENT TO ACQUIRE PROPERTY FOR RIGHT OF WAY PURPOSES, AND IN NO WAY REPRESENTS AN ACTUAL BOUNDARY SURVEY OF THIS PROPERTY.

NORTH CAROLINA DEPARTMENT OF TRANSPORTATION	
RIGHT OF WAY BRANCH	
CITY OF HIGH POINT	09-20-2022
PARCEL * 075	S:\CADD\U4758\DDRAFT\U4758_dee
DB 6362 PG 218	UNKNOWN SCALE

	SQR FT	ACRES	SQR M	HECTARES
ROW Left	6115.712	0.140	568.170	0.057
FROM - TO	DISTANCE (FT/M)	BEARING	RADIUS (FT/M)	CURVE LENGTH (FT/M)
-L- Sta 143+00 - 9	166.728	50.819	N 4°14'35.6" E	
9 - 10	12.219	3.724	S 23°41'12.5" W	
10 - 11	20.000	6.096	S 23°41'12.5" W	
11 - 12	126.000	38.405	S 23°41'12.5" W	
12 - 13	58.089	17.706	S 23°41'12.5" W	
13 - 6	33.015	10.063	N 85°32'40.7" E	
6 - 7	215.488	65.681	N 23°14'17.7" E	
7 - 9	31.137	9.491	S 85°25'20.4" W	

	SQR FT	ACRES	SQR M	HECTARES
PDE Left	425.000	0.010	39.484	0.004
FROM - TO	DISTANCE (FT/M)	BEARING	RADIUS (FT/M)	CURVE LENGTH (FT/M)
-L- Sta 143+00 - 10	155.259	47.323	N 2°44'31.3" E	
10 - 14	21.250	6.477	N 66°18'47.5" W	
14 - 15	20.000	6.096	S 23°41'12.5" W	
15 - 11	21.250	6.477	S 66°18'47.5" E	
11 - 10	20.000	6.096	N 23°41'12.5" E	

	SQR FT	ACRES	SQR M	HECTARES
TCE Left	2803.500	0.064	260.455	0.026
FROM - TO	DISTANCE (FT/M)	BEARING	RADIUS (FT/M)	CURVE LENGTH (FT/M)
-L- Sta 143+00 - 11	136.767	41.687	N 0°15'15.9" W	
11 - 15	21.250	6.477	N 66°18'47.5" W	
15 - 16	126.016	38.410	S 24°35'46.3" W	
16 - 12	23.250	7.087	S 66°18'47.5" E	
12 - 11	126.000	38.405	N 23°41'12.5" E	

	SQR FT	ACRES	SQR M	HECTARES
TCE Left	138.237	0.003	12.843	0.001
FROM - TO	DISTANCE (FT/M)	BEARING	RADIUS (FT/M)	CURVE LENGTH (FT/M)
-L- Sta 143+00 - 9	166.728	50.819	N 4°14'35.6" E	
9 - 8	2.132	0.650	S 85°25'20.4" W	
8 - 17	21.919	6.681	S 85°25'20.4" W	
17 - 14	0.833	0.254	S 28°17'8.3" W	
14 - 10	21.250	6.477	S 66°18'47.5" E	
10 - 9	12.219	3.724	N 23°41'12.5" E	

	SQR FT	ACRES	SQR M	HECTARES
PUE Left	738.969	0.017	68.653	0.007
FROM - TO	DISTANCE (FT/M)	BEARING	RADIUS (FT/M)	CURVE LENGTH (FT/M)
-L- Sta 143+00 - 18	117.714	35.879	S 72°49'15.8" W	
18 - 4	3.435	1.047	N 85°32'40.7" E	
4 - 5	33.810	10.305	N 85°32'40.7" E	
5 - 13	0.769	0.235	N 85°32'40.7" E	
13 - 19	21.093	6.429	N 23°41'12.5" E	
19 - 20	23.836	7.265	S 82°39'15.4" W	
20 - 21	23.877	7.278	S 82°39'15.4" W	
21 - 18	16.196	4.937	S 3°21'9.0" E	

	SQR FT	ACRES	SQR M	HECTARES
PDE Left	950.729	0.022	88.326	0.009
FROM - TO	DISTANCE (FT/M)	BEARING	RADIUS (FT/M)	CURVE LENGTH (FT/M)
-L- Sta 143+00 - 19	67.260	20.501	S 79°17'26.8" W	
19 - 12	36.996	11.276	N 23°41'12.5" E	
12 - 16	23.250	7.087	N 66°18'47.5" W	
16 - 20	49.365	15.046	S 20°24'18.3" W	
20 - 19	23.836	7.265	N 82°39'15.4" E	

	SQR FT	ACRES	SQR M	HECTARES
TCE Left	521.551	0.012	48.454	0.005
FROM - TO	DISTANCE (FT/M)	BEARING	RADIUS (FT/M)	CURVE LENGTH (FT/M)
-L- Sta 143+00 - 16	78.756	24.005	N 67°2'26.6" W	
16 - 21	64.067	19.528	S 39°39'45.9" W	
21 - 20	23.877	7.278	N 82°39'15.4" E	
20 - 16	49.365	15.046	N 20°24'18.3" E	


THIS MAP IS NOT A CERTIFIED SURVEY AND HAS NOT BEEN REVIEWED BY A LOCAL GOVERNMENT AGENCY FOR COMPLIANCE WITH ANY APPLICABLE LAND DEVELOPMENT REGULATIONS. THE PROPERTY SHOWN ON THIS MAP WAS LOCATED FOR THE NORTH CAROLINA DEPARTMENT OF TRANSPORTATION FOR HIGHWAY DESIGN PURPOSES. SOME ERROR MAY EXIST BETWEEN THE GRAPHICAL AND ACTUAL GROUND LOCATIONS OF PROPERTY LINES. THIS MAP IS TO BE USED AS A GRAPHICAL REPRESENTATION OF THE NCDOT'S INTENT TO ACQUIRE PROPERTY FOR RIGHT OF WAY PURPOSES, AND IN NO WAY REPRESENTS AN ACTUAL BOUNDARY SURVEY OF THIS PROPERTY.

NORTH CAROLINA DEPARTMENT OF TRANSPORTATION	
RIGHT OF WAY BRANCH	
CITY OF HIGH POINT	09-20-2022
PARCEL * 075	S:\CADD\U4758\DDRAFT\U4758_dee
DB 6362 PG 218	UNKNOWN SCALE

TYPE	COUNT	SQR FEET	ACRES
Parcel	1	86716.365	1.991
ROW Left	1	6115.712	0.140
PDE Left	2	1375.729	0.032
TCE Left	3	3463.288	0.080
PUE Left	1	738.969	0.017
ROW Right	0	0.000	0.000
PDE Right	0	0.000	0.000
TDE Left	0	0.000	0.000
TDE Right	0	0.000	0.000
TCE Right	0	0.000	0.000
PUE Right	0	0.000	0.000
TSE Left	0	0.000	0.000
TSE Right	0	0.000	0.000
DUE Left	0	0.000	0.000
DUE Right	0	0.000	0.000
DTE Left	0	0.000	0.000
DTE Right	0	0.000	0.000
AUE_Left	0	0.000	0.000
AUE_Right	0	0.000	0.000
PCE Left	0	0.000	0.000
PCE Right	0	0.000	0.000
TUE Left	0	0.000	0.000
TUE Right	0	0.000	0.000
REM Left	0	0.000	0.000
REM Right	0	0.000	0.000
Other Left	0	0.000	0.000
Other Right	0	0.000	0.000
PE Left	0	0.000	0.000
PE Right	0	0.000	0.000

THIS MAP IS NOT A CERTIFIED SURVEY AND HAS NOT BEEN REVIEWED BY A LOCAL GOVERNMENT AGENCY FOR COMPLIANCE WITH ANY APPLICABLE LAND DEVELOPMENT REGULATIONS. THE PROPERTY SHOWN ON THIS MAP WAS LOCATED FOR THE NORTH CAROLINA DEPARTMENT OF TRANSPORTATION FOR HIGHWAY DESIGN PURPOSES. SOME ERROR MAY EXIST BETWEEN THE GRAPHICAL AND ACTUAL GROUND LOCATIONS OF PROPERTY LINES. THIS MAP IS TO BE USED AS A GRAPHICAL REPRESENTATION OF THE NCDOT'S INTENT TO ACQUIRE PROPERTY FOR RIGHT OF WAY PURPOSES, AND IN NO WAY REPRESENTS AN ACTUAL BOUNDARY SURVEY OF THIS PROPERTY.

NORTH CAROLINA DEPARTMENT OF TRANSPORTATION	
RIGHT OF WAY BRANCH	
CITY OF HIGH POINT	09-20-2022
PARCEL * 075	S:\CADD\U4758\DDRAFT\U4758_dee
DB 6362 PG 218	UNKNOWN SCALE

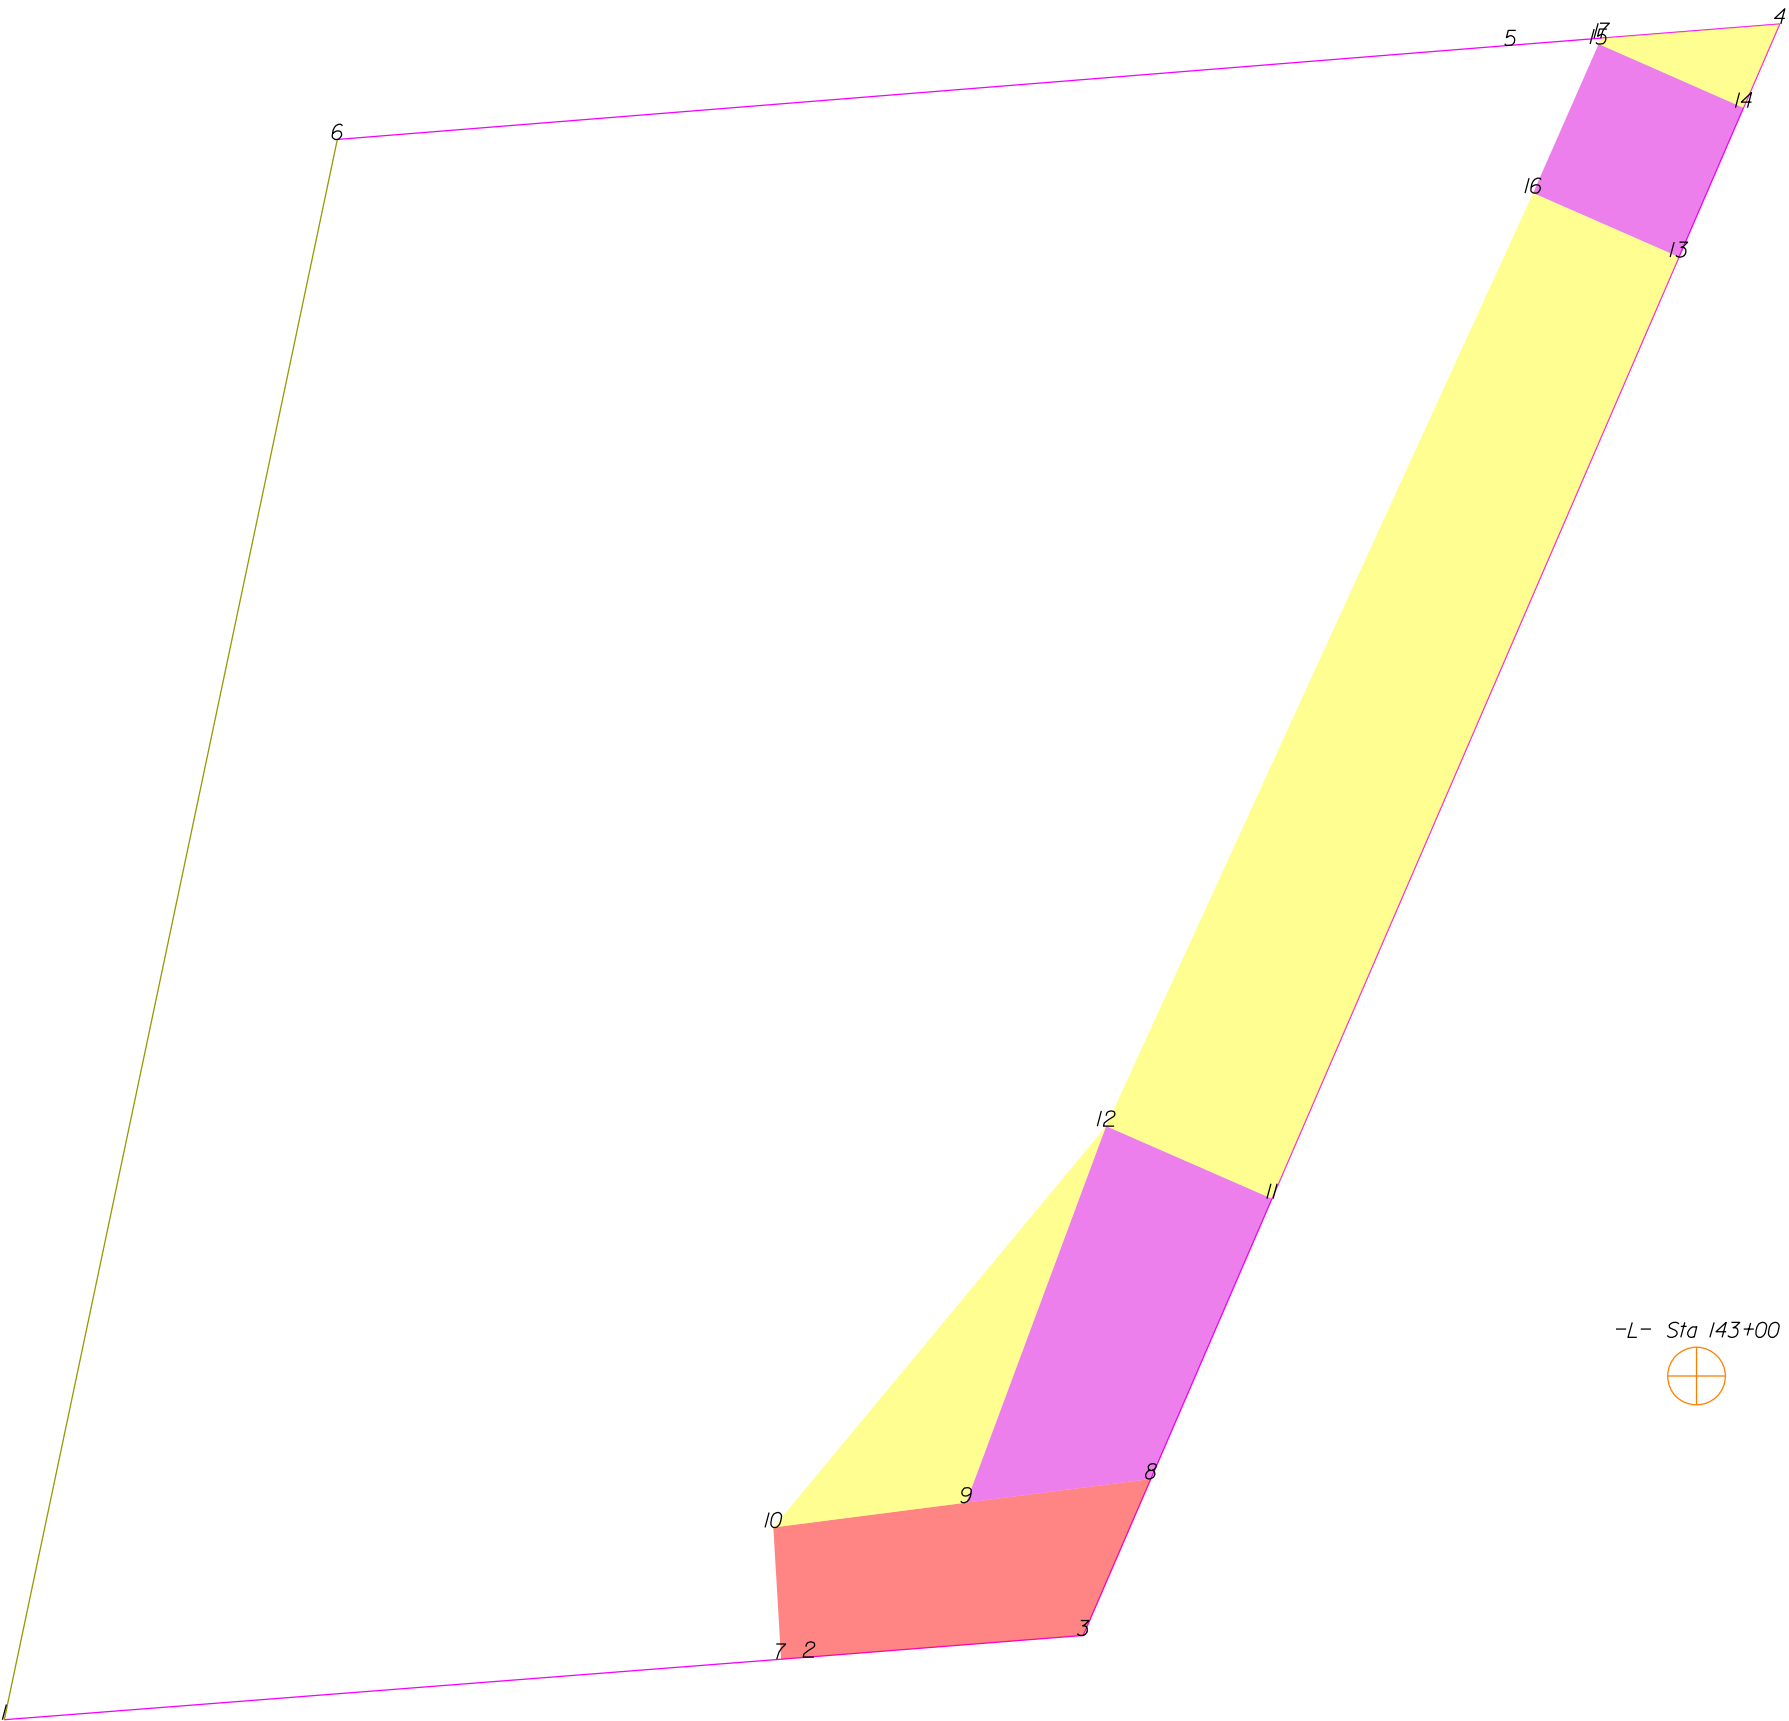

THIS MAP IS NOT A CERTIFIED SURVEY AND HAS NOT BEEN REVIEWED BY A LOCAL GOVERNMENT AGENCY FOR COMPLIANCE WITH ANY APPLICABLE LAND DEVELOPMENT REGULATIONS. THE PROPERTY SHOWN ON THIS MAP WAS LOCATED FOR THE NORTH CAROLINA DEPARTMENT OF TRANSPORTATION FOR HIGHWAY DESIGN PURPOSES. SOME ERROR MAY EXIST BETWEEN THE GRAPHICAL AND ACTUAL GROUND LOCATIONS OF PROPERTY LINES. THIS MAP IS TO BE USED AS A GRAPHICAL REPRESENTATION OF THE NCDOT'S INTENT TO ACQUIRE PROPERTY FOR RIGHT OF WAY PURPOSES, AND IN NO WAY REPRESENTS AN ACTUAL BOUNDARY SURVEY OF THIS PROPERTY.

NORTH CAROLINA DEPARTMENT OF TRANSPORTATION	
RIGHT OF WAY BRANCH	
CITY OF CITY OF	11-15-2022
PARCEL * 075	S:\CADD\U4758\DDRAFT\U4758_dee
DB 6362 PG 218	UNKNOWN SCALE

	SQR FT	ACRES	SQR M	HECTARES
PUE Left	723.446	0.017	67.211	0.007
FROM - TO	DISTANCE (FT/M)	BEARING	RADIUS (FT/M)	CURVE LENGTH (FT/M)
-L- Sta 143+00 - 7	117.714	35.879	S 72°49'15.8" W	
7 - 2	3.435	1.047	N 85°32'40.7" E	
2 - 3	33.810	10.305	N 85°32'40.7" E	
3 - 8	20.978	6.394	N 23°22'5.4" E	
8 - 9	22.908	6.982	S 82°39'15.4" W	
9 - 10	23.877	7.278	S 82°39'15.4" W	
10 - 7	16.196	4.937	S 3°21'9.0" E	

	SQR FT	ACRES	SQR M	HECTARES
PDE Left	917.216	0.021	85.213	0.009
FROM - TO	DISTANCE (FT/M)	BEARING	RADIUS (FT/M)	CURVE LENGTH (FT/M)
-L- Sta 143+00 - 8	68.187	20.783	S 79°20'11.5" W	
8 - 11	37.475	11.422	N 23°22'5.4" E	
11 - 12	22.246	6.781	N 66°18'47.5" W	
12 - 9	49.365	15.046	S 20°24'18.3" W	
9 - 8	22.908	6.982	N 82°39'15.4" E	

	SQR FT	ACRES	SQR M	HECTARES
PDE Left	389.802	0.009	36.214	0.004
FROM - TO	DISTANCE (FT/M)	BEARING	RADIUS (FT/M)	CURVE LENGTH (FT/M)
-L- Sta 143+00 - 13	137.468	41.900	N 0°54'13.1" W	
13 - 14	20.000	6.096	N 23°22'5.4" E	
14 - 15	19.435	5.924	N 66°18'47.5" W	
15 - 16	20.000	6.096	S 23°41'12.5" W	
16 - 13	19.546	5.958	S 66°18'47.5" E	

	SQR FT	ACRES	SQR M	HECTARES
TCE Left	521.551	0.012	48.454	0.005
FROM - TO	DISTANCE (FT/M)	BEARING	RADIUS (FT/M)	CURVE LENGTH (FT/M)
-L- Sta 143+00 - 9	91.066	27.757	S 80°10'14.4" W	
9 - 12	49.365	15.046	N 20°24'18.3" E	
12 - 10	64.067	19.528	S 39°39'45.9" W	
10 - 9	23.877	7.278	N 82°39'15.4" E	

	SQR FT	ACRES	SQR M	HECTARES
TCE Left	2632.906	0.060	244.606	0.024
FROM - TO	DISTANCE (FT/M)	BEARING	RADIUS (FT/M)	CURVE LENGTH (FT/M)
-L- Sta 143+00 - 11	56.512	17.225	N 67°19'37.6" W	
11 - 13	126.002	38.405	N 23°22'5.4" E	
13 - 16	19.546	5.958	N 66°18'47.5" W	
16 - 12	126.016	38.410	S 24°35'46.3" W	
12 - 11	22.246	6.781	S 66°18'47.5" E	

	SQR FT	ACRES	SQR M	HECTARES
TCE Left	116.589	0.003	10.832	0.001
FROM - TO	DISTANCE (FT/M)	BEARING	RADIUS (FT/M)	CURVE LENGTH (FT/M)
-L- Sta 143+00 - 14	155.917	47.524	N 27°8.2" E	
14 - 4	11.210	3.417	N 23°22'5.4" E	
4 - 17	21.919	6.681	S 85°25'20.4" W	
17 - 15	0.833	0.254	S 28°17'8.3" W	
15 - 14	19.435	5.924	S 66°18'47.5" E	


TYPE	COUNT	SQR FEET	ACRES
Parcel	1	29580.401	0.679
PUE Left	1	723.446	0.017
PDE Left	2	1307.019	0.030
TCE Left	3	3271.046	0.075
ROW Left	0	0.000	0.000
ROW Right	0	0.000	0.000
PDE Right	0	0.000	0.000
TDE Left	0	0.000	0.000
TDE Right	0	0.000	0.000
TCE Right	0	0.000	0.000
PUE Right	0	0.000	0.000
TSE Left	0	0.000	0.000
TSE Right	0	0.000	0.000
DUE Left	0	0.000	0.000
DUE Right	0	0.000	0.000
DTE Left	0	0.000	0.000
DTE Right	0	0.000	0.000
AUE_Left	0	0.000	0.000
AUE_Right	0	0.000	0.000
PCE Left	0	0.000	0.000
PCE Right	0	0.000	0.000
TUE Left	0	0.000	0.000
TUE Right	0	0.000	0.000
REM Left	0	0.000	0.000
REM Right	0	0.000	0.000
Other Left	0	0.000	0.000
Other Right	0	0.000	0.000
PE Left	0	0.000	0.000
PE Right	0	0.000	0.000

THIS MAP IS NOT A CERTIFIED SURVEY AND HAS NOT BEEN REVIEWED BY A LOCAL GOVERNMENT AGENCY FOR COMPLIANCE WITH ANY APPLICABLE LAND DEVELOPMENT REGULATIONS. THE PROPERTY SHOWN ON THIS MAP WAS LOCATED FOR THE NORTH CAROLINA DEPARTMENT OF TRANSPORTATION FOR HIGHWAY DESIGN PURPOSES. SOME ERROR MAY EXIST BETWEEN THE GRAPHICAL AND ACTUAL GROUND LOCATIONS OF PROPERTY LINES. THIS MAP IS TO BE USED AS A GRAPHICAL REPRESENTATION OF THE NCDOT'S INTENT TO ACQUIRE PROPERTY FOR RIGHT OF WAY PURPOSES, AND IN NO WAY REPRESENTS AN ACTUAL BOUNDARY SURVEY OF THIS PROPERTY.

NORTH CAROLINA DEPARTMENT OF TRANSPORTATION	
RIGHT OF WAY BRANCH	
CITY OF CITY OF	11-15-2022
PARCEL * 075	S:\CADD\U4758\DDRAFT\U4758_dee
DB 6362 PG 218	UNKNOWN SCALE



-L- Sta 143+00

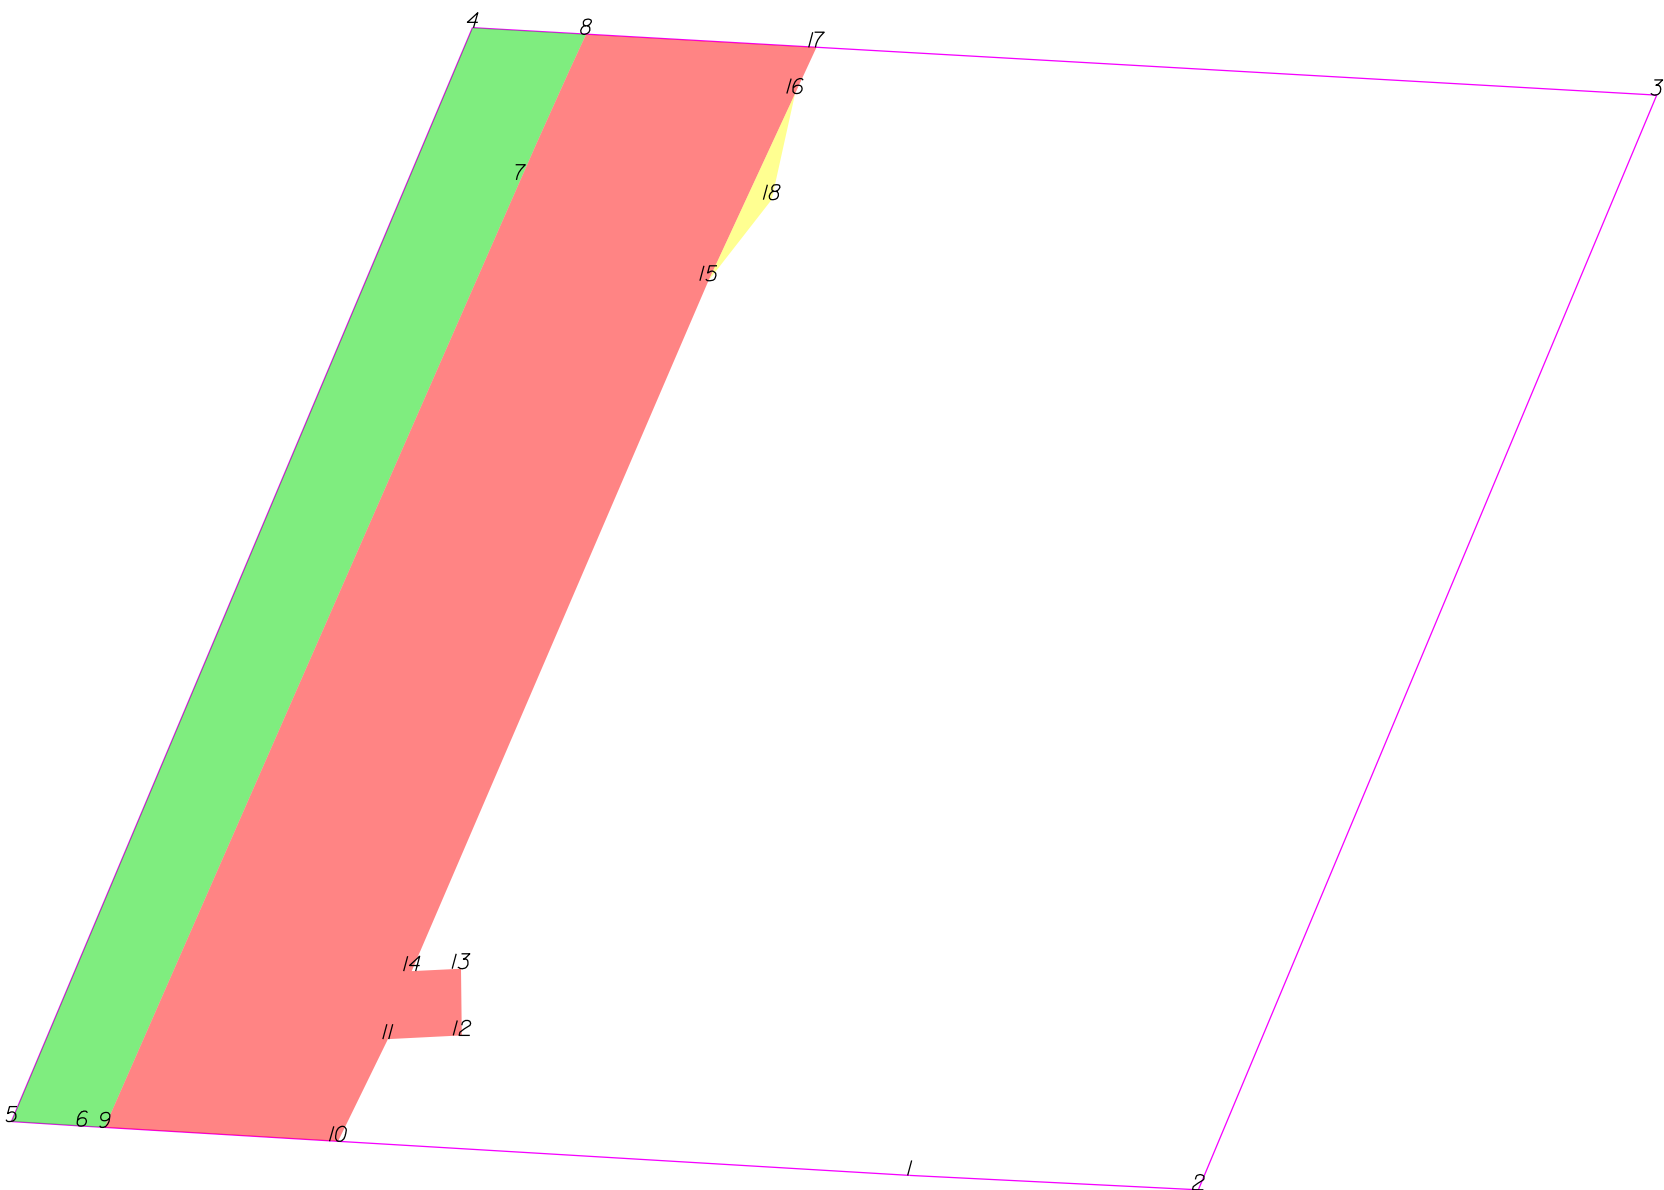

THIS MAP IS NOT A CERTIFIED SURVEY AND HAS NOT BEEN REVIEWED BY A LOCAL GOVERNMENT AGENCY FOR COMPLIANCE WITH ANY APPLICABLE LAND DEVELOPMENT REGULATIONS. THE PROPERTY SHOWN ON THIS MAP WAS LOCATED FOR THE NORTH CAROLINA DEPARTMENT OF TRANSPORTATION FOR HIGHWAY DESIGN PURPOSES. SOME ERROR MAY EXIST BETWEEN THE GRAPHICAL AND ACTUAL GROUND LOCATIONS OF PROPERTY LINES. THIS MAP IS TO BE USED AS A GRAPHICAL REPRESENTATION OF THE NCDOT'S INTENT TO ACQUIRE PROPERTY FOR RIGHT OF WAY PURPOSES, AND IN NO WAY REPRESENTS AN ACTUAL BOUNDARY SURVEY OF THIS PROPERTY.

NORTH CAROLINA DEPARTMENT OF TRANSPORTATION	
RIGHT OF WAY BRANCH	
MAX A.COLTRANE	12-8-2021
PARCEL * 077	S:\CADD\U4758\DDRAFT\U4758_dee
DB 2363 PG 619	UNKNOWN SCALE

	SQR FT	ACRES		SQR M		HECTARES	
ROW Right	3768.269	0.087		350.085		0.035	
FROM - TO	DISTANCE (FT/M)		BEARING	RADIUS (FT/M)		CURVE LENGTH (FT/M)	
-L- Sta 143+00 - 7	181.930	55.453	N 39°28'30.0" E				
7 - 8	28.897	8.808	N 24°15'27.1" E	1450.500	442.113	28.897	8.808
8 - 4	20.570	6.270	N 86°44'54.0" W				
4 - 5	214.811	65.474	S 22°51'25.3" W				
5 - 6	12.831	3.911	S 86°19'10.8" E				
6 - 9	4.073	1.241	S 86°35'2.7" E				
9 - 7	187.274	57.081	N 23°41'12.5" E				


	SQR FT	ACRES		SQR M		HECTARES	
PUE Right	8594.448	0.197		798.454		0.080	
FROM - TO	DISTANCE (FT/M)		BEARING	RADIUS (FT/M)		CURVE LENGTH (FT/M)	
-L- Sta 143+00 - 8	209.951	63.993	N 37°24'16.6" E				
8 - 7	28.897	8.808	S 24°15'27.1" W	1450.500	442.113	28.897	8.808
7 - 9	187.274	57.081	S 23°41'12.5" W				
9 - 10	42.277	12.886	S 86°35'2.7" E				
10 - 11	20.577	6.272	N 26°1'52.1" E				
11 - 12	13.416	4.089	N 87°7'18.3" E				
12 - 13	12.083	3.683	N 0°45'25.8" W				
13 - 14	8.944	2.726	S 87°7'18.3" W				
14 - 15	136.004	41.454	N 23°15'55.9" E				
15 - 16	37.325	11.377	N 24°48'54.6" E				
16 - 17	9.226	2.812	N 24°48'54.6" E				
17 - 8	41.757	12.727	N 86°44'54.0" W				

	SQR FT	ACRES		SQR M		HECTARES	
TCE Right	78.825	0.002		7.323		0.001	
FROM - TO	DISTANCE (FT/M)		BEARING	RADIUS (FT/M)		CURVE LENGTH (FT/M)	
-L- Sta 143+00 - 15	193.205	58.889	N 50°46'56.5" E				
15 - 18	18.590	5.666	N 37°56'51.4" E				
18 - 16	19.680	5.998	N 12°25'18.9" E				
16 - 15	37.325	11.377	S 24°48'54.6" W				

TYPE	COUNT	SQR FEET	ACRES
Parcel	1	43551.982	1.000
ROW Right	1	3768.269	0.087
PUE Right	1	8594.448	0.197
TCE Right	1	78.825	0.002
ROW Left	0	0.000	0.000
PDE Left	0	0.000	0.000
PDE Right	0	0.000	0.000
TDE Left	0	0.000	0.000
TDE Right	0	0.000	0.000
TCE Left	0	0.000	0.000
PUE Left	0	0.000	0.000
TSE Left	0	0.000	0.000
TSE Right	0	0.000	0.000
DUE Left	0	0.000	0.000
DUE Right	0	0.000	0.000
DTE Left	0	0.000	0.000
DTE Right	0	0.000	0.000
AUE_Left	0	0.000	0.000
AUE_Right	0	0.000	0.000
PCE Left	0	0.000	0.000
PCE Right	0	0.000	0.000
TUE Left	0	0.000	0.000
TUE Right	0	0.000	0.000
REM Left	0	0.000	0.000
REM Right	0	0.000	0.000
Other Left	0	0.000	0.000
Other Right	0	0.000	0.000
PE Left	0	0.000	0.000
PE Right	0	0.000	0.000

THIS MAP IS NOT A CERTIFIED SURVEY AND HAS NOT BEEN REVIEWED BY A LOCAL GOVERNMENT AGENCY FOR COMPLIANCE WITH ANY APPLICABLE LAND DEVELOPMENT REGULATIONS. THE PROPERTY SHOWN ON THIS MAP WAS LOCATED FOR THE NORTH CAROLINA DEPARTMENT OF TRANSPORTATION FOR HIGHWAY DESIGN PURPOSES. SOME ERROR MAY EXIST BETWEEN THE GRAPHICAL AND ACTUAL GROUND LOCATIONS OF PROPERTY LINES. THIS MAP IS TO BE USED AS A GRAPHICAL REPRESENTATION OF THE NCDOT'S INTENT TO ACQUIRE PROPERTY FOR RIGHT OF WAY PURPOSES, AND IN NO WAY REPRESENTS AN ACTUAL BOUNDARY SURVEY OF THIS PROPERTY.

NORTH CAROLINA DEPARTMENT OF TRANSPORTATION	
RIGHT OF WAY BRANCH	
MAX A.COLTRANE	12-8-2021
PARCEL * 077	S:\CADD\U4758\DDRAFT\U4758_dee
DB 2363 PG 619	UNKNOWN SCALE

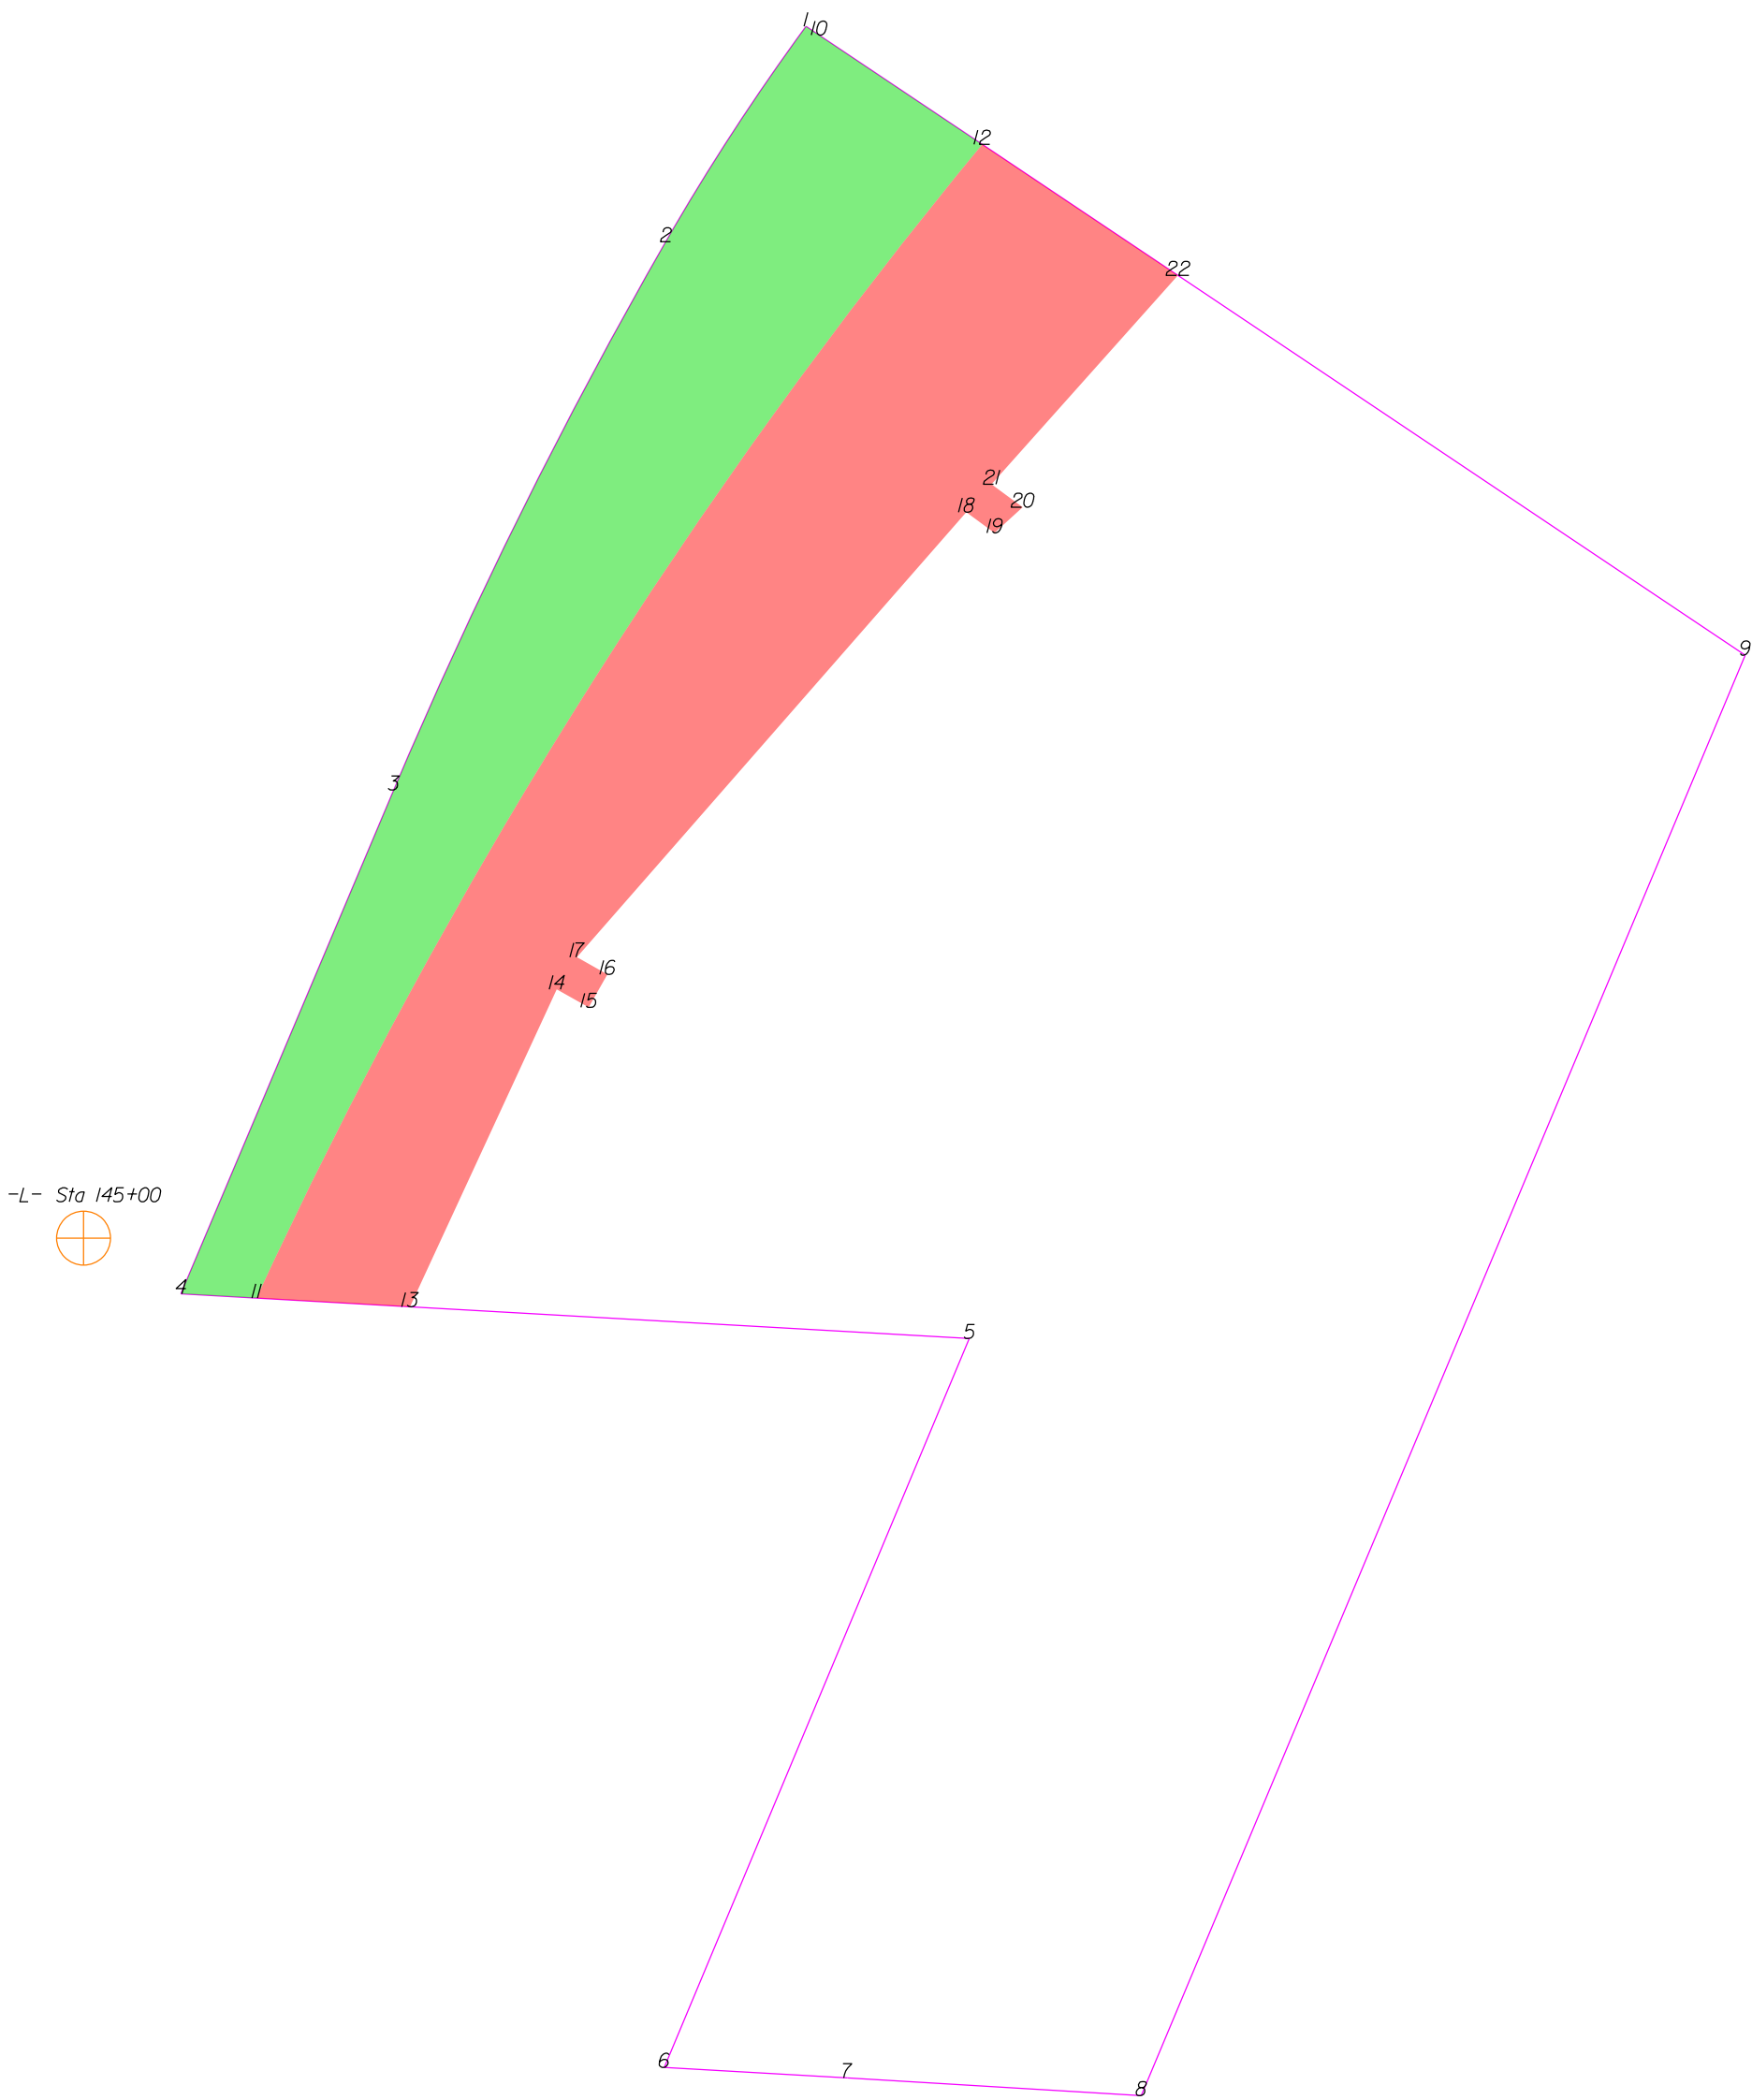

THIS MAP IS NOT A CERTIFIED SURVEY AND HAS NOT BEEN REVIEWED BY A LOCAL GOVERNMENT AGENCY FOR COMPLIANCE WITH ANY APPLICABLE LAND DEVELOPMENT REGULATIONS. THE PROPERTY SHOWN ON THIS MAP WAS LOCATED FOR THE NORTH CAROLINA DEPARTMENT OF TRANSPORTATION FOR HIGHWAY DESIGN PURPOSES. SOME ERROR MAY EXIST BETWEEN THE GRAPHICAL AND ACTUAL GROUND LOCATIONS OF PROPERTY LINES. THIS MAP IS TO BE USED AS A GRAPHICAL REPRESENTATION OF THE NCDOT'S INTENT TO ACQUIRE PROPERTY FOR RIGHT OF WAY PURPOSES, AND IN NO WAY REPRESENTS AN ACTUAL BOUNDARY SURVEY OF THIS PROPERTY.

NORTH CAROLINA DEPARTMENT OF TRANSPORTATION	
RIGHT OF WAY BRANCH	
MAX A.COLTRANE	12-8-2021
PARCEL * 079	S:\CADD\U4758\DDRAFT\U4758_dee
DB 2849 PG 212	UNKNOWN SCALE


	SQR FT	ACRES		SQR M		HECTARES	
ROW Right	14036.010	0.322		1303.993		0.130	
FROM - TO	DISTANCE (FT/M)		BEARING	RADIUS (FT/M)		CURVE LENGTH (FT/M)	
-L- Sta 145+00 - 1	383.455	116.877	N 30°47'51.2" E				
1 - 2	69.865	21.295	S 33°2'41.3" W	630.000	192.024	69.901	21.306
2 - 3	166.372	50.710	S 26°23'6.4" W	1370.000	417.577	166.474	50.741
3 - 4	148.616	45.298	S 22°54'14.4" W				
4 - 11	20.570	6.270	S 86°44'54.0" E				
11 - 12	370.466	112.918	N 32°9'54.5" E	1450.500	442.113	371.481	113.228
12 - 10	53.355	16.263	N 56°11'41.7" W				
10 - 1	4.275	1.303	N 56°11'41.7" W				

	SQR FT	ACRES		SQR M		HECTARES	
PUE Right	17400.939	0.399		1616.607		0.162	
FROM - TO	DISTANCE (FT/M)		BEARING	RADIUS (FT/M)		CURVE LENGTH (FT/M)	
-L- Sta 145+00 - 11	49.739	15.160	S 70°53'2.2" E				
11 - 13	41.757	12.727	S 86°44'54.0" E				
13 - 14	95.027	28.964	N 24°48'54.6" E				
14 - 15	10.000	3.048	S 60°42'2.8" E				
15 - 16	10.311	3.143	N 29°30'33.5" E				
16 - 17	9.500	2.896	N 60°16'50.2" W				
17 - 18	160.684	48.977	N 41°10'56.4" E				
18 - 19	9.500	2.896	S 53°47'13.5" E				
19 - 20	10.330	3.149	N 47°35'11.1" E				
20 - 21	10.500	3.200	N 53°22'0.9" W				
21 - 22	76.064	23.184	N 41°45'23.0" E				
22 - 12	64.052	19.523	N 56°11'41.7" W				
12 - 11	370.466	112.918	S 32°9'54.5" W	1450.500	442.113	371.481	113.228

TYPE	COUNT	SQR FEET	ACRES
Parcel	1	121529.870	2.790
ROW Right	1	14036.010	0.322
PUE Right	1	17400.939	0.399
ROW Left	0	0.000	0.000
PDE Left	0	0.000	0.000
PDE Right	0	0.000	0.000
TDE Left	0	0.000	0.000
TDE Right	0	0.000	0.000
TCE Left	0	0.000	0.000
TCE Right	0	0.000	0.000
PUE Left	0	0.000	0.000
TSE Left	0	0.000	0.000
TSE Right	0	0.000	0.000
DUE Left	0	0.000	0.000
DUE Right	0	0.000	0.000
DTE Left	0	0.000	0.000
DTE Right	0	0.000	0.000
AUE_Left	0	0.000	0.000
AUE_Right	0	0.000	0.000
PCE Left	0	0.000	0.000
PCE Right	0	0.000	0.000
TUE Left	0	0.000	0.000
TUE Right	0	0.000	0.000
REM Left	0	0.000	0.000
REM Right	0	0.000	0.000
Other Left	0	0.000	0.000
Other Right	0	0.000	0.000
PE Left	0	0.000	0.000
PE Right	0	0.000	0.000

THIS MAP IS NOT A CERTIFIED SURVEY AND HAS NOT BEEN REVIEWED BY A LOCAL GOVERNMENT AGENCY FOR COMPLIANCE WITH ANY APPLICABLE LAND DEVELOPMENT REGULATIONS. THE PROPERTY SHOWN ON THIS MAP WAS LOCATED FOR THE NORTH CAROLINA DEPARTMENT OF TRANSPORTATION FOR HIGHWAY DESIGN PURPOSES. SOME ERROR MAY EXIST BETWEEN THE GRAPHICAL AND ACTUAL GROUND LOCATIONS OF PROPERTY LINES. THIS MAP IS TO BE USED AS A GRAPHICAL REPRESENTATION OF THE NCDOT'S INTENT TO ACQUIRE PROPERTY FOR RIGHT OF WAY PURPOSES, AND IN NO WAY REPRESENTS AN ACTUAL BOUNDARY SURVEY OF THIS PROPERTY.

NORTH CAROLINA DEPARTMENT OF TRANSPORTATION	
RIGHT OF WAY BRANCH	
MAX A.COLTRANE	12-8-2021
PARCEL * 079	S:\CADD\U4758\DDRAFT\U4758_dee
DB 2849 PG 212	UNKNOWN SCALE

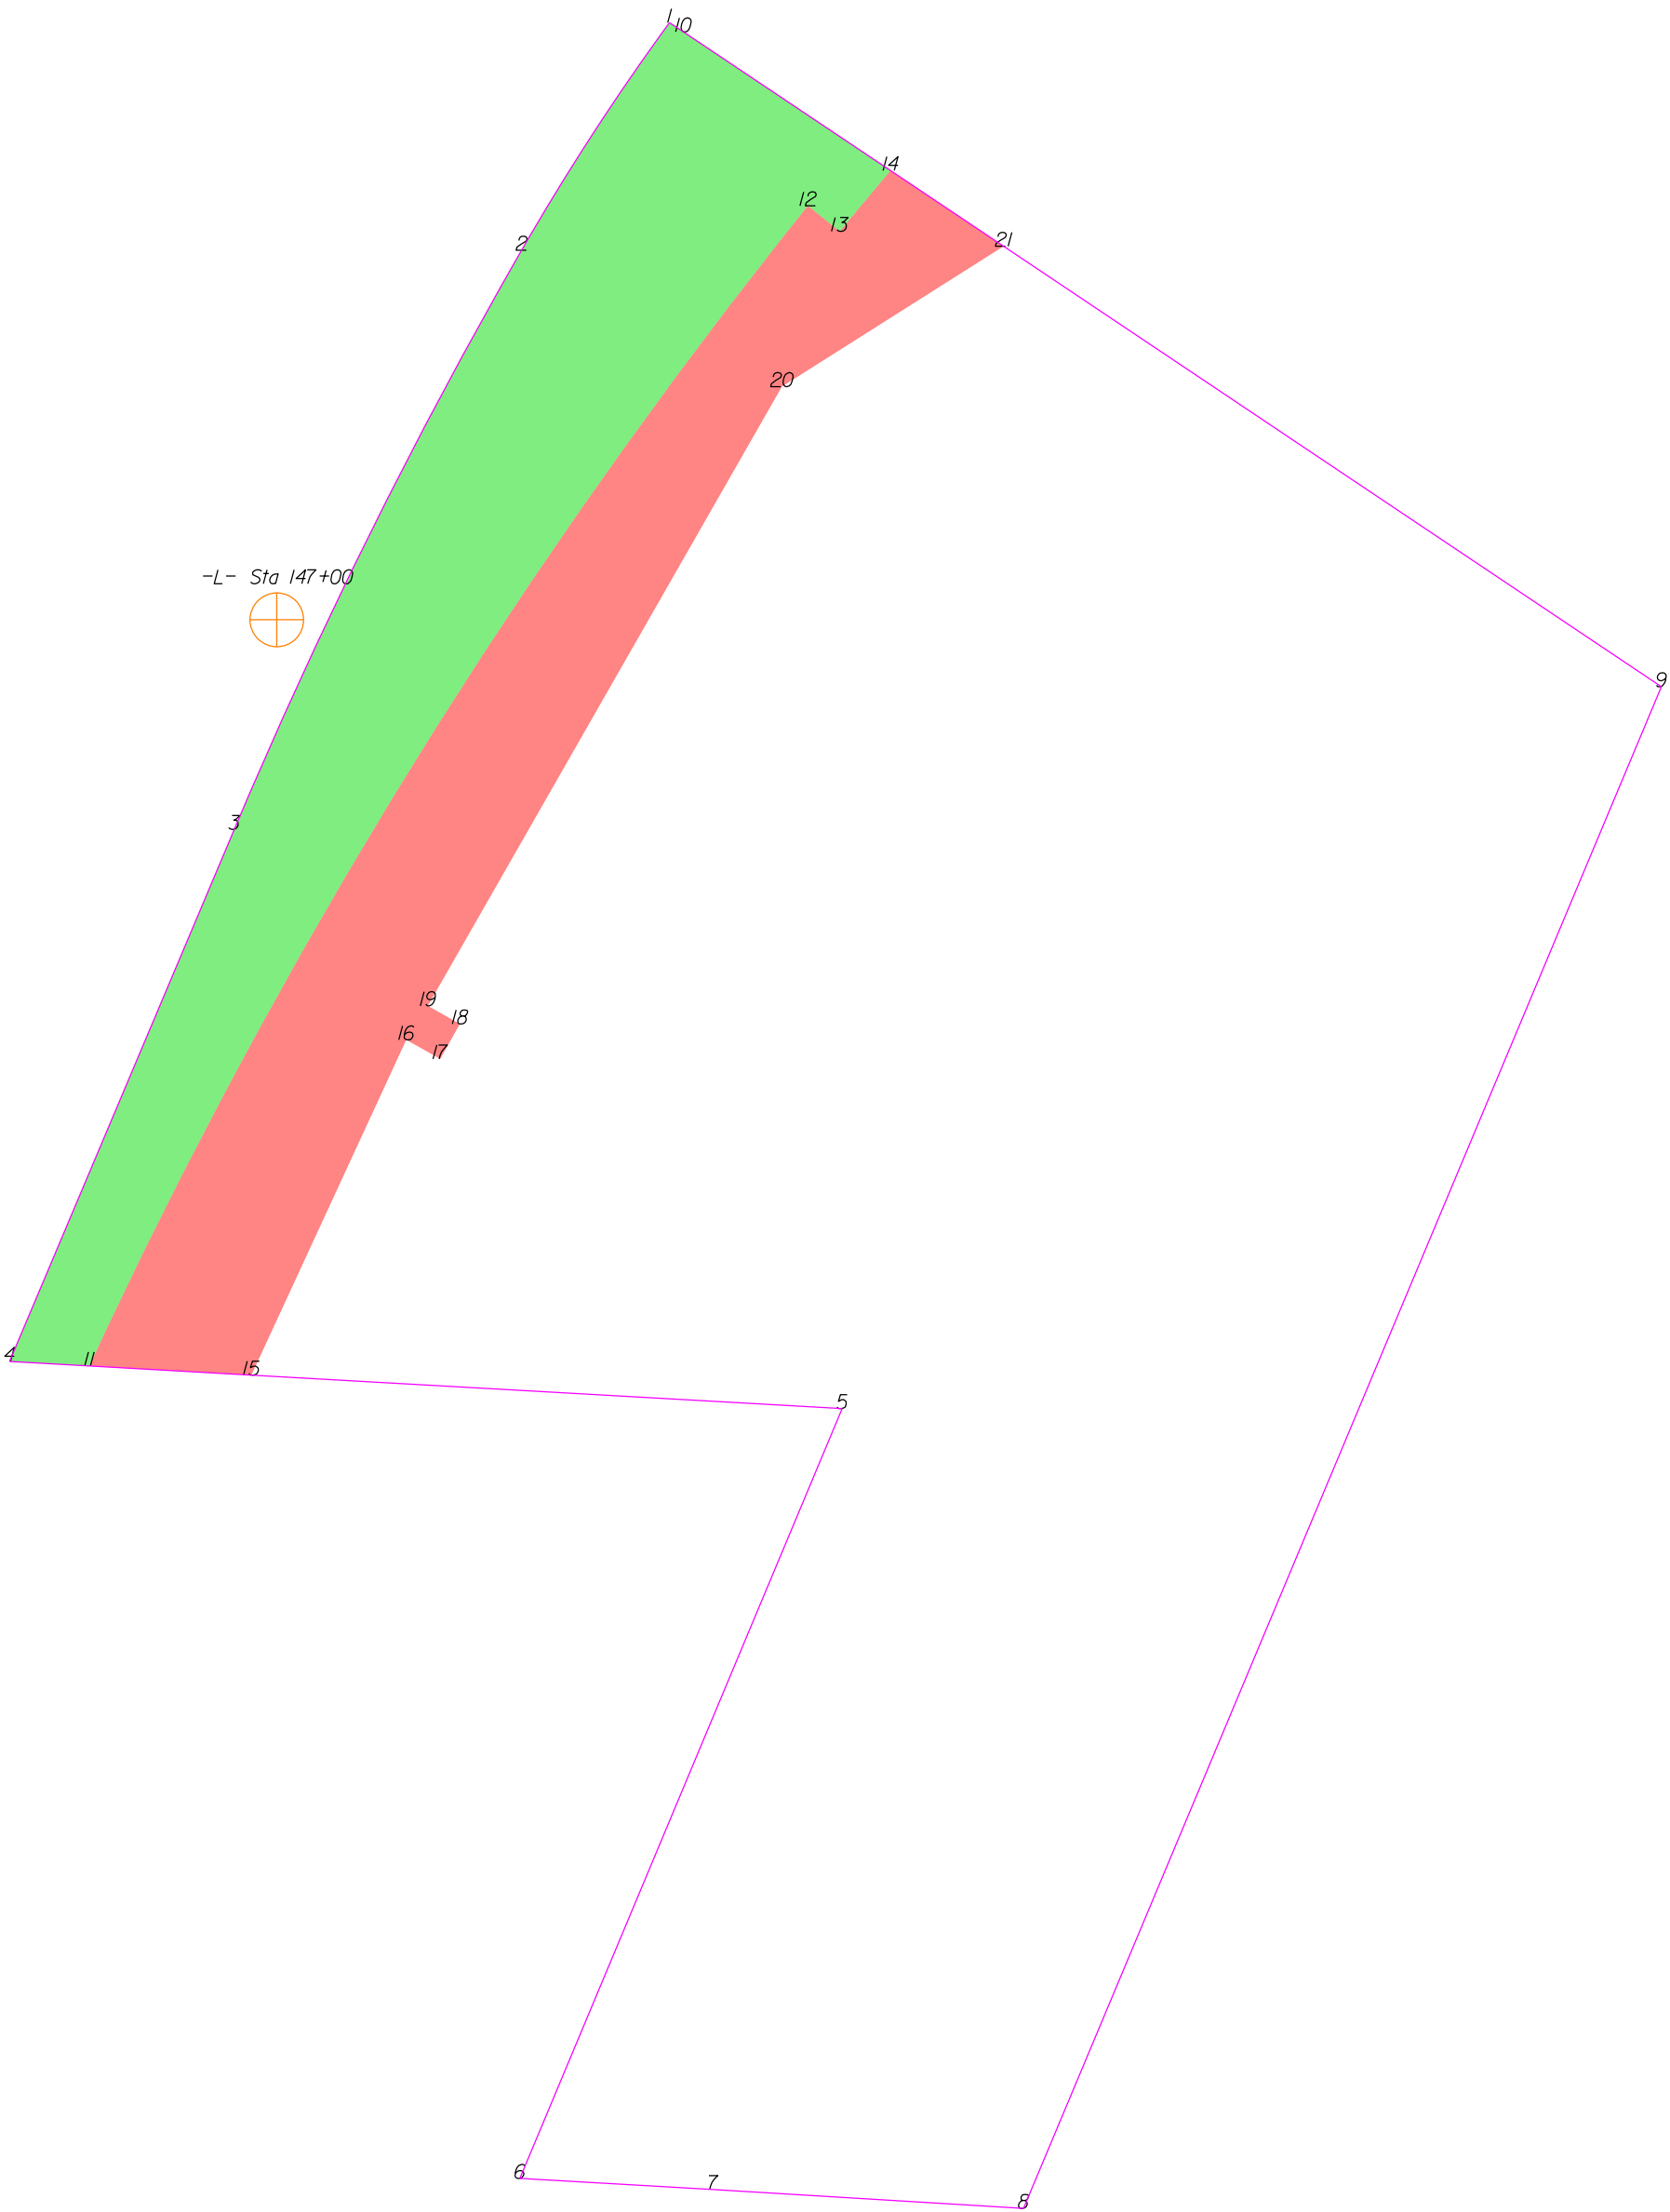

THIS MAP IS NOT A CERTIFIED SURVEY AND HAS NOT BEEN REVIEWED BY A LOCAL GOVERNMENT AGENCY FOR COMPLIANCE WITH ANY APPLICABLE LAND DEVELOPMENT REGULATIONS. THE PROPERTY SHOWN ON THIS MAP WAS LOCATED FOR THE NORTH CAROLINA DEPARTMENT OF TRANSPORTATION FOR HIGHWAY DESIGN PURPOSES. SOME ERROR MAY EXIST BETWEEN THE GRAPHICAL AND ACTUAL GROUND LOCATIONS OF PROPERTY LINES. THIS MAP IS TO BE USED AS A GRAPHICAL REPRESENTATION OF THE NCDOT'S INTENT TO ACQUIRE PROPERTY FOR RIGHT OF WAY PURPOSES, AND IN NO WAY REPRESENTS AN ACTUAL BOUNDARY SURVEY OF THIS PROPERTY.

NORTH CAROLINA DEPARTMENT OF TRANSPORTATION	
RIGHT OF WAY BRANCH	
MAX A.COLTRANE	02-22-2023
PARCEL * 079	S:\CADD\U4758\DDRAFT\U4758_dee
DB 2849 PG 212	UNKNOWN SCALE

	SQR FT	ACRES		SQR M		HECTARES	
ROW Right	14248.007	0.327		1323.688		0.132	
FROM - TO	DISTANCE (FT/M)		BEARING	RADIUS (FT/M)		CURVE LENGTH (FT/M)	
-L- Sta 147+00 - 1	183.951	56.068	N 33°20'18.6" E				
1 - 2	69.865	21.295	S 33°2'41.3" W	630.000	192.024	69.901	21.306
2 - 3	166.372	50.710	S 26°23'6.4" W	1370.000	417.577	166.474	50.741
3 - 4	148.616	45.298	S 22°54'14.4" W				
4 - 11	20.570	6.270	S 86°44'54.0" E				
11 - 12	351.172	107.038	N 31°46'52.0" E	1450.500	442.113	352.036	107.301
12 - 13	10.500	3.200	S 51°15'57.8" E				
13 - 14	20.377	6.211	N 39°51'2.4" E				
14 - 10	64.162	19.557	N 56°11'41.7" W				
10 - 1	4.275	1.303	N 56°11'41.7" W				

	SQR FT	ACRES		SQR M		HECTARES	
PUE Right	12025.657	0.276		1117.225		0.112	
FROM - TO	DISTANCE (FT/M)		BEARING	RADIUS (FT/M)		CURVE LENGTH (FT/M)	
-L- Sta 147+00 - 11	197.958	60.338	S 14°6'14.5" W				
11 - 15	41.757	12.727	S 86°44'54.0" E				
15 - 16	95.027	28.964	N 24°48'54.6" E				
16 - 17	10.000	3.048	S 60°42'2.8" E				
17 - 18	10.311	3.143	N 29°30'33.5" E				
18 - 19	9.500	2.896	N 60°16'50.2" W				
19 - 20	183.538	55.943	N 29°45'37.8" E				
20 - 21	67.545	20.588	N 57°41'47.7" E				
21 - 14	35.037	10.679	N 56°11'41.7" W				
14 - 13	20.377	6.211	S 39°51'2.4" W				
13 - 12	10.500	3.200	N 51°15'57.8" W				
12 - 11	351.172	107.038	S 31°46'52.0" W	1450.500	442.113	352.036	107.301

TYPE	COUNT	SQR FEET	ACRES
Parcel	1	121529.870	2.790
ROW Right	1	14248.007	0.327
PUE Right	1	12025.657	0.276
ROW Left	0	0.000	0.000
PDE Left	0	0.000	0.000
PDE Right	0	0.000	0.000
TDE Left	0	0.000	0.000
TDE Right	0	0.000	0.000
TCE Left	0	0.000	0.000
TCE Right	0	0.000	0.000
PUE Left	0	0.000	0.000
TSE Left	0	0.000	0.000
TSE Right	0	0.000	0.000
DUE Left	0	0.000	0.000
DUE Right	0	0.000	0.000
DTE Left	0	0.000	0.000
DTE Right	0	0.000	0.000
AUE_Left	0	0.000	0.000
AUE_Right	0	0.000	0.000
PCE Left	0	0.000	0.000
PCE Right	0	0.000	0.000
TUE Left	0	0.000	0.000
TUE Right	0	0.000	0.000
REM Left	0	0.000	0.000
REM Right	0	0.000	0.000
Other Left	0	0.000	0.000
Other Right	0	0.000	0.000
PE Left	0	0.000	0.000
PE Right	0	0.000	0.000

THIS MAP IS NOT A CERTIFIED SURVEY AND HAS NOT BEEN REVIEWED BY A LOCAL GOVERNMENT AGENCY FOR COMPLIANCE WITH ANY APPLICABLE LAND DEVELOPMENT REGULATIONS. THE PROPERTY SHOWN ON THIS MAP WAS LOCATED FOR THE NORTH CAROLINA DEPARTMENT OF TRANSPORTATION FOR HIGHWAY DESIGN PURPOSES. SOME ERROR MAY EXIST BETWEEN THE GRAPHICAL AND ACTUAL GROUND LOCATIONS OF PROPERTY LINES. THIS MAP IS TO BE USED AS A GRAPHICAL REPRESENTATION OF THE NCDOT'S INTENT TO ACQUIRE PROPERTY FOR RIGHT OF WAY PURPOSES, AND IN NO WAY REPRESENTS AN ACTUAL BOUNDARY SURVEY OF THIS PROPERTY.

NORTH CAROLINA DEPARTMENT OF TRANSPORTATION	
RIGHT OF WAY BRANCH	
MAX A.COLTRANE	02-22-2023
PARCEL * 079	S:\CADD\U4758\DDRAFT\U4758_dee
DB 2849 PG 212	UNKNOWN SCALE



THIS MAP IS NOT A CERTIFIED SURVEY AND HAS NOT BEEN REVIEWED BY A LOCAL GOVERNMENT AGENCY FOR COMPLIANCE WITH ANY APPLICABLE LAND DEVELOPMENT REGULATIONS. THE PROPERTY SHOWN ON THIS MAP WAS LOCATED FOR THE NORTH CAROLINA DEPARTMENT OF TRANSPORTATION FOR HIGHWAY DESIGN PURPOSES. SOME ERROR MAY EXIST BETWEEN THE GRAPHICAL AND ACTUAL GROUND LOCATIONS OF PROPERTY LINES. THIS MAP IS TO BE USED AS A GRAPHICAL REPRESENTATION OF THE NCDOT'S INTENT TO ACQUIRE PROPERTY FOR RIGHT OF WAY PURPOSES, AND IN NO WAY REPRESENTS AN ACTUAL BOUNDARY SURVEY OF THIS PROPERTY.

NORTH CAROLINA DEPARTMENT OF TRANSPORTATION	
RIGHT OF WAY BRANCH	
SADDLE BROOK HOA, INC.	12-8-2021
PARCEL # 081	S:\CADD\U4758\DDRAFT\U4758_dee
DB 7373 PG 1403	UNKNOWN SCALE

	SQR FT	ACRES	SQR M	HECTARES
ROW Left	236.189	0.005	21.943	0.002
FROM - TO	DISTANCE (FT/M)	BEARING	RADIUS (FT/M)	CURVE LENGTH (FT/M)
-L- Sta 145+00 - 16	418.830	127.660	N 14°22'30.2" E	
16 - 10	15.167	4.623	N 31°26'20.3" W	
10 - 17	77.815	23.718	N 88°59'56.3" W	
17 - 18	5.923	1.805	S 76°27'47.3" E	
18 - 19	46.828	14.273	S 89°5'5.8" E	
19 - 16	35.297	10.759	S 69°50'18.3" E	478.000 145.695 35.305 10.761

	SQR FT	ACRES	SQR M	HECTARES
TCE Left	1320.500	0.030	122.679	0.012
FROM - TO	DISTANCE (FT/M)	BEARING	RADIUS (FT/M)	CURVE LENGTH (FT/M)
-L- Sta 145+00 - 7	72.343	22.050	S 76°26'10.7" W	
7 - 20	96.426	29.391	N 21°41'43.0" E	3443.560 1049.599 96.429 29.392
20 - 21	7.348	2.240	N 63°28'12.2" W	
21 - 22	107.458	32.753	S 28°17'8.3" W	
22 - 7	21.919	6.681	N 85°25'20.4" E	

	SQR FT	ACRES	SQR M	HECTARES
TDE Left	3319.081	0.076	308.354	0.031
FROM - TO	DISTANCE (FT/M)	BEARING	RADIUS (FT/M)	CURVE LENGTH (FT/M)
-L- Sta 145+00 - 20	80.484	24.532	N 25°31'26.9" W	
20 - 8	148.611	45.297	N 23°44'2.2" E	3443.560 1049.599 148.622 45.300
8 - 23	97.921	29.846	N 26°36'19.2" E	951.400 289.987 97.964 29.859
23 - 24	51.009	15.548	S 48°45'37.4" W	
24 - 25	147.724	45.026	S 23°15'51.9" W	
25 - 21	52.741	16.075	S 14°52'23.2" W	
21 - 20	7.348	2.240	S 63°28'12.2" E	

	SQR FT	ACRES	SQR M	HECTARES
TCE Left	1410.285	0.032	131.020	0.013
FROM - TO	DISTANCE (FT/M)	BEARING	RADIUS (FT/M)	CURVE LENGTH (FT/M)
-L- Sta 145+00 - 16	418.830	127.660	N 14°22'30.2" E	
16 - 19	35.297	10.759	N 69°50'18.3" W	478.000 145.695 35.305 10.761
19 - 18	46.828	14.273	N 89°5'5.8" W	
18 - 17	5.923	1.805	N 76°27'47.3" W	
17 - 26	20.897	6.369	N 88°59'56.3" W	
26 - 27	124.469	37.938	S 73°27'10.9" E	
27 - 16	24.360	7.425	N 31°26'20.3" W	

TYPE	COUNT	SQR FEET	ACRES
Parcel	1	26395.318	0.606
ROW Left	1	236.189	0.005
TCE Left	2	2730.786	0.063
TDE Left	1	3319.081	0.076
ROW Right	0	0.000	0.000
PDE Left	0	0.000	0.000
PDE Right	0	0.000	0.000
TDE Right	0	0.000	0.000
TCE Right	0	0.000	0.000
PUE Left	0	0.000	0.000
PUE Right	0	0.000	0.000
TSE Left	0	0.000	0.000
TSE Right	0	0.000	0.000
DUE Left	0	0.000	0.000
DUE Right	0	0.000	0.000
DTE Left	0	0.000	0.000
DTE Right	0	0.000	0.000
AUE_Left	0	0.000	0.000
AUE_Right	0	0.000	0.000
PCE Left	0	0.000	0.000
PCE Right	0	0.000	0.000
TUE Left	0	0.000	0.000
TUE Right	0	0.000	0.000
REM Left	0	0.000	0.000
REM Right	0	0.000	0.000
Other Left	0	0.000	0.000
Other Right	0	0.000	0.000
PE Left	0	0.000	0.000
PE Right	0	0.000	0.000

THIS MAP IS NOT A CERTIFIED SURVEY AND HAS NOT BEEN REVIEWED BY A LOCAL GOVERNMENT AGENCY FOR COMPLIANCE WITH ANY APPLICABLE LAND DEVELOPMENT REGULATIONS. THE PROPERTY SHOWN ON THIS MAP WAS LOCATED FOR THE NORTH CAROLINA DEPARTMENT OF TRANSPORTATION FOR HIGHWAY DESIGN PURPOSES. SOME ERROR MAY EXIST BETWEEN THE GRAPHICAL AND ACTUAL GROUND LOCATIONS OF PROPERTY LINES. THIS MAP IS TO BE USED AS A GRAPHICAL REPRESENTATION OF THE NCDOT'S INTENT TO ACQUIRE PROPERTY FOR RIGHT OF WAY PURPOSES, AND IN NO WAY REPRESENTS AN ACTUAL BOUNDARY SURVEY OF THIS PROPERTY.

NORTH CAROLINA DEPARTMENT OF TRANSPORTATION	
RIGHT OF WAY BRANCH	
SADDLE BROOK HOA, INC.	12-8-2021
PARCEL * 081	S:\CADD\U4758\DDRAFT\U4758_dee
DB 7373 PG 1403	UNKNOWN SCALE



THIS MAP IS NOT A CERTIFIED SURVEY AND HAS NOT BEEN REVIEWED BY A LOCAL GOVERNMENT AGENCY FOR COMPLIANCE WITH ANY APPLICABLE LAND DEVELOPMENT REGULATIONS. THE PROPERTY SHOWN ON THIS MAP WAS LOCATED FOR THE NORTH CAROLINA DEPARTMENT OF TRANSPORTATION FOR HIGHWAY DESIGN PURPOSES. SOME ERROR MAY EXIST BETWEEN THE GRAPHICAL AND ACTUAL GROUND LOCATIONS OF PROPERTY LINES. THIS MAP IS TO BE USED AS A GRAPHICAL REPRESENTATION OF THE NCDOT'S INTENT TO ACQUIRE PROPERTY FOR RIGHT OF WAY PURPOSES, AND IN NO WAY REPRESENTS AN ACTUAL BOUNDARY SURVEY OF THIS PROPERTY.

NORTH CAROLINA DEPARTMENT OF TRANSPORTATION	
RIGHT OF WAY BRANCH	
COMMON AREA	09-20-2022
PARCEL # 081	S:\CADD\U4758\DDRAFT\U4758_dee
UNKNOWN SCALE	

	SQR FT	ACRES		SQR M		HECTARES	
ROW Left	236.189	0.005		21.943		0.002	
FROM - TO		DISTANCE (FT/M)		BEARING		RADIUS (FT/M)	
-L- Sta 145+00 - 16		418.830	127.660	N 14°22'30.2" E			
16 - 10		15.167	4.623	N 31°26'20.3" W			
10 - 17		77.815	23.718	N 88°59'56.3" W			
17 - 18		5.923	1.805	S 76°27'47.3" E			
18 - 19		46.828	14.273	S 89°5'5.8" E			
19 - 16		35.297	10.759	S 69°50'18.3" E		478.000	145.695
						35.305	10.761

	SQR FT	ACRES		SQR M		HECTARES	
TCE Left	1320.500	0.030		122.679		0.012	
FROM - TO		DISTANCE (FT/M)		BEARING		RADIUS (FT/M)	
-L- Sta 145+00 - 7		72.343	22.050	S 76°26'10.7" W			
7 - 20		96.426	29.391	N 21°41'43.0" E		3443.560	1049.599
20 - 21		7.348	2.240	N 63°28'12.2" W			
21 - 22		107.458	32.753	S 28°17'8.3" W			
22 - 7		21.919	6.681	N 85°25'20.4" E			

	SQR FT	ACRES		SQR M		HECTARES	
TCE Left	1410.285	0.032		131.020		0.013	
FROM - TO		DISTANCE (FT/M)		BEARING		RADIUS (FT/M)	
-L- Sta 145+00 - 16		418.830	127.660	N 14°22'30.2" E			
16 - 19		35.297	10.759	N 69°50'18.3" W		478.000	145.695
19 - 18		46.828	14.273	N 89°5'5.8" W			
18 - 17		5.923	1.805	N 76°27'47.3" W			
17 - 23		20.897	6.369	N 88°59'56.3" W			
23 - 24		124.469	37.938	S 73°27'10.9" E			
24 - 16		24.360	7.425	N 31°26'20.3" W			

	SQR FT	ACRES		SQR M		HECTARES	
PUE Left	843.160	0.019		78.332		0.008	
FROM - TO		DISTANCE (FT/M)		BEARING		RADIUS (FT/M)	
-L- Sta 145+00 - 25		141.716	43.195	N 2°6'42.6" W			
25 - 26		30.331	9.245	N 23°59'52.9" E		3443.560	1049.599
26 - 27		15.432	4.704	N 57°32'5.0" W			
27 - 28		10.472	3.192	N 57°32'5.0" W			
28 - 29		30.000	9.144	S 32°25'39.6" W			
29 - 30		15.312	4.667	S 57°32'5.0" E			
30 - 25		15.039	4.584	S 57°32'5.0" E			

	SQR FT	ACRES		SQR M		HECTARES	
TDE Left	922.742	0.021		85.726		0.009	
FROM - TO		DISTANCE (FT/M)		BEARING		RADIUS (FT/M)	
-L- Sta 145+00 - 20		80.484	24.532	N 25°31'26.9" W			
20 - 25		75.016	22.865	N 23°7'17.7" E		3443.560	1049.599
25 - 30		15.039	4.584	N 57°32'5.0" W			
30 - 31		24.826	7.567	S 23°15'51.9" W			
31 - 21		52.741	16.075	S 14°52'23.2" W			
21 - 20		7.348	2.240	S 63°28'12.2" E			

	SQR FT	ACRES		SQR M		HECTARES	
TDE Left	1939.946	0.045		180.228		0.018	
FROM - TO		DISTANCE (FT/M)		BEARING		RADIUS (FT/M)	
-L- Sta 145+00 - 26		169.478	51.657	N 2°24'20.0" E			
26 - 8		43.274	13.190	N 24°36'37.3" E		3443.560	1049.599
8 - 32		97.921	29.846	N 26°36'19.2" E		951.400	289.987
32 - 33		51.009	15.548	S 48°45'37.4" W			
33 - 27		92.507	28.196	S 23°15'51.9" W			
27 - 26		15.432	4.704	S 57°32'5.0" E			


THIS MAP IS NOT A CERTIFIED SURVEY AND HAS NOT BEEN REVIEWED BY A LOCAL GOVERNMENT AGENCY FOR COMPLIANCE WITH ANY APPLICABLE LAND DEVELOPMENT REGULATIONS. THE PROPERTY SHOWN ON THIS MAP WAS LOCATED FOR THE NORTH CAROLINA DEPARTMENT OF TRANSPORTATION FOR HIGHWAY DESIGN PURPOSES. SOME ERROR MAY EXIST BETWEEN THE GRAPHICAL AND ACTUAL GROUND LOCATIONS OF PROPERTY LINES. THIS MAP IS TO BE USED AS A GRAPHICAL REPRESENTATION OF THE NCDOT'S INTENT TO ACQUIRE PROPERTY FOR RIGHT OF WAY PURPOSES, AND IN NO WAY REPRESENTS AN ACTUAL BOUNDARY SURVEY OF THIS PROPERTY.

NORTH CAROLINA DEPARTMENT OF TRANSPORTATION	
RIGHT OF WAY BRANCH	
COMMON AREA	09-20-2022
PARCEL * 081	S:\CADD\U4758\DDRAFT\U4758_dee
UNKNOWN SCALE	

TYPE	COUNT	SQR FEET	ACRES
Parcel	1	26395.318	0.606
ROW Left	1	236.189	0.005
TCE Left	2	2730.786	0.063
PUE Left	1	843.160	0.019
TDE Left	2	2862.688	0.066
ROW Right	0	0.000	0.000
PDE Left	0	0.000	0.000
PDE Right	0	0.000	0.000
TDE Right	0	0.000	0.000
TCE Right	0	0.000	0.000
PUE Right	0	0.000	0.000
TSE Left	0	0.000	0.000
TSE Right	0	0.000	0.000
DUE Left	0	0.000	0.000
DUE Right	0	0.000	0.000
DTE Left	0	0.000	0.000
DTE Right	0	0.000	0.000
AUE_Left	0	0.000	0.000
AUE_Right	0	0.000	0.000
PCE Left	0	0.000	0.000
PCE Right	0	0.000	0.000
TUE Left	0	0.000	0.000
TUE Right	0	0.000	0.000
REM Left	0	0.000	0.000
REM Right	0	0.000	0.000
Other Left	0	0.000	0.000
Other Right	0	0.000	0.000
PE Left	0	0.000	0.000
PE Right	0	0.000	0.000

THIS MAP IS NOT A CERTIFIED SURVEY AND HAS NOT BEEN REVIEWED BY A LOCAL GOVERNMENT AGENCY FOR COMPLIANCE WITH ANY APPLICABLE LAND DEVELOPMENT REGULATIONS. THE PROPERTY SHOWN ON THIS MAP WAS LOCATED FOR THE NORTH CAROLINA DEPARTMENT OF TRANSPORTATION FOR HIGHWAY DESIGN PURPOSES. SOME ERROR MAY EXIST BETWEEN THE GRAPHICAL AND ACTUAL GROUND LOCATIONS OF PROPERTY LINES. THIS MAP IS TO BE USED AS A GRAPHICAL REPRESENTATION OF THE NCDOT'S INTENT TO ACQUIRE PROPERTY FOR RIGHT OF WAY PURPOSES, AND IN NO WAY REPRESENTS AN ACTUAL BOUNDARY SURVEY OF THIS PROPERTY.

NORTH CAROLINA DEPARTMENT OF TRANSPORTATION	
RIGHT OF WAY BRANCH	
COMMON AREA	09-20-2022
PARCEL * 081	S:\CADD\U4758\DDRAFT\U4758_dee
UNKNOWN SCALE	

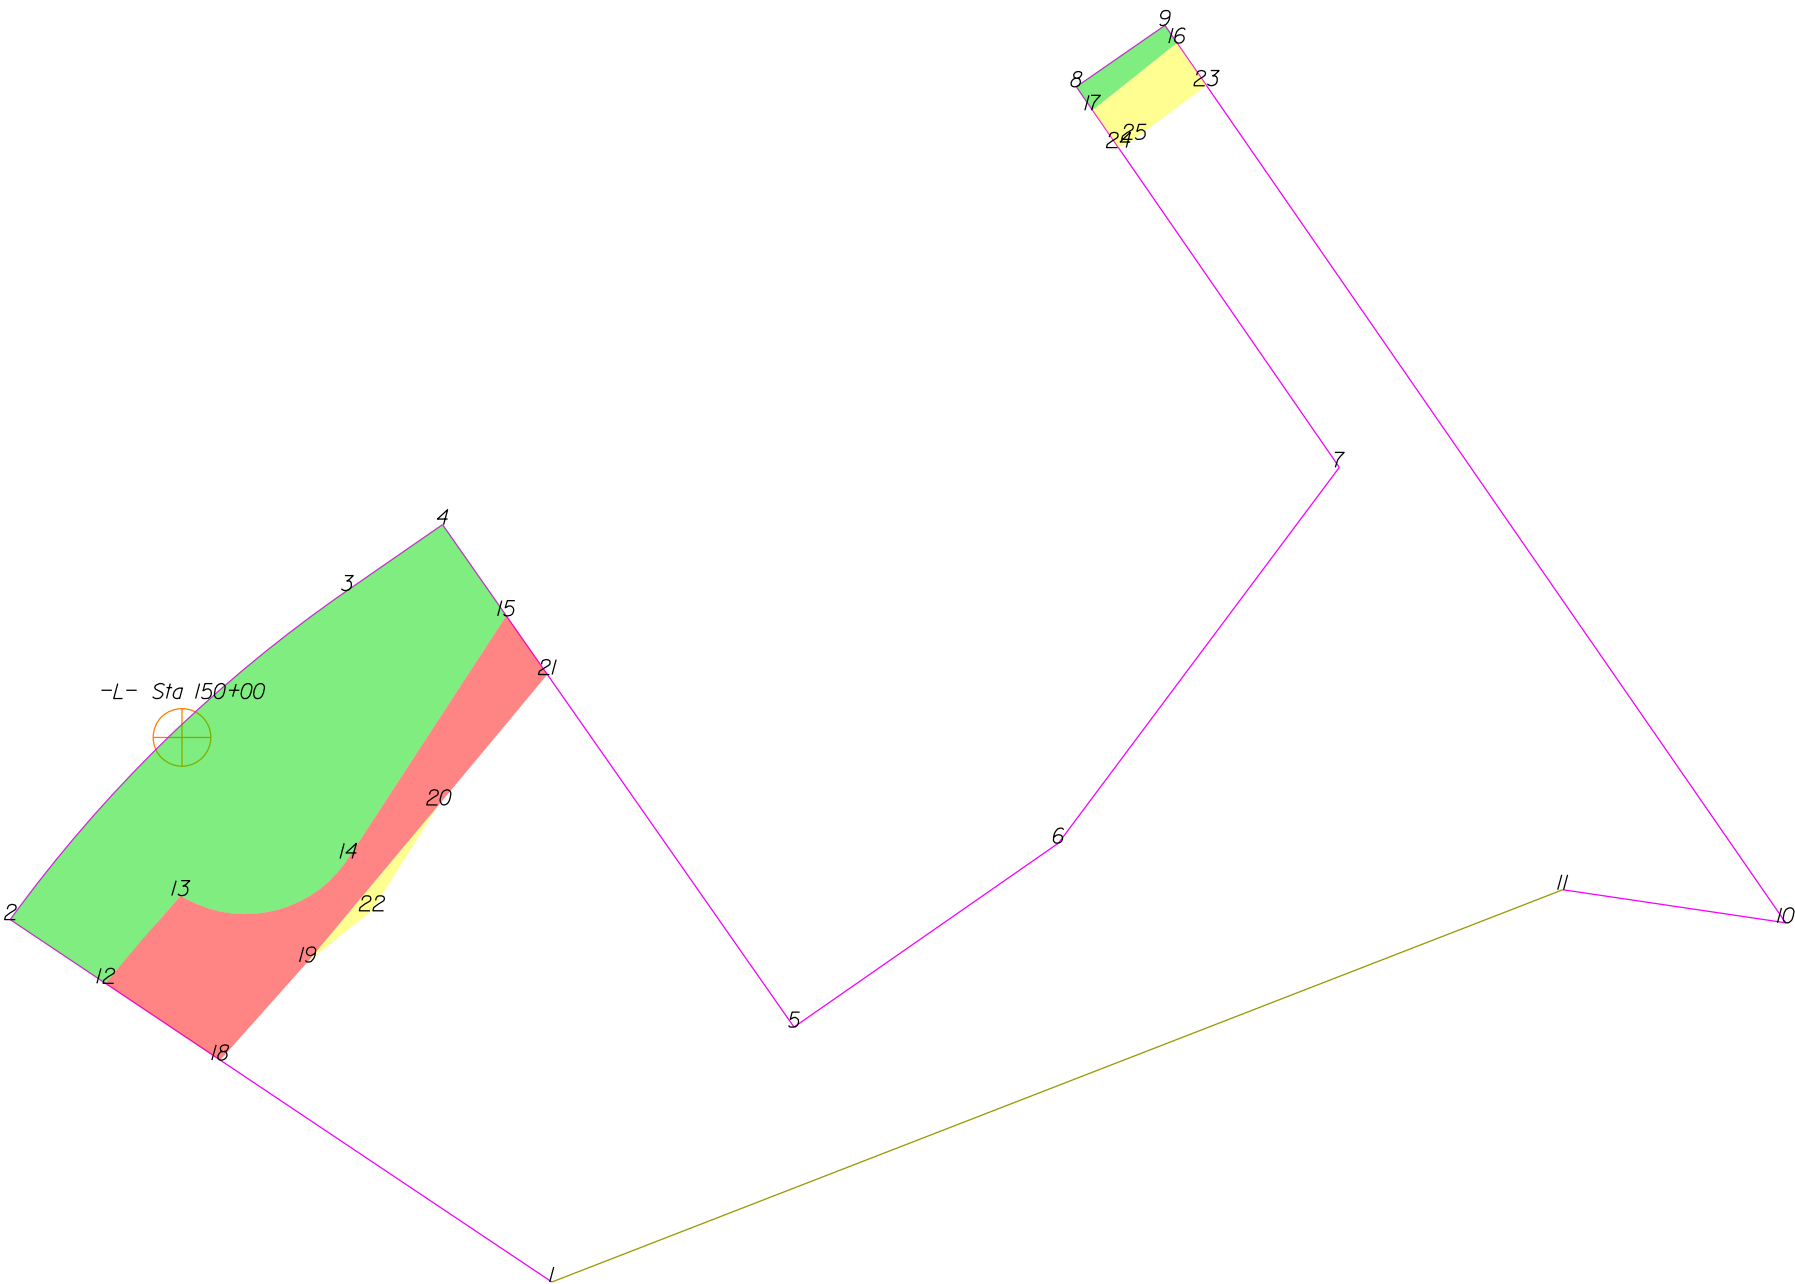

THIS MAP IS NOT A CERTIFIED SURVEY AND HAS NOT BEEN REVIEWED BY A LOCAL GOVERNMENT AGENCY FOR COMPLIANCE WITH ANY APPLICABLE LAND DEVELOPMENT REGULATIONS. THE PROPERTY SHOWN ON THIS MAP WAS LOCATED FOR THE NORTH CAROLINA DEPARTMENT OF TRANSPORTATION FOR HIGHWAY DESIGN PURPOSES. SOME ERROR MAY EXIST BETWEEN THE GRAPHICAL AND ACTUAL GROUND LOCATIONS OF PROPERTY LINES. THIS MAP IS TO BE USED AS A GRAPHICAL REPRESENTATION OF THE NCDOT'S INTENT TO ACQUIRE PROPERTY FOR RIGHT OF WAY PURPOSES, AND IN NO WAY REPRESENTS AN ACTUAL BOUNDARY SURVEY OF THIS PROPERTY.

NORTH CAROLINA DEPARTMENT OF TRANSPORTATION	
RIGHT OF WAY BRANCH	
MAX ALLEN COLTRANE	12-8-2021
PARCEL * 082	S:\CADD\U4758\DDRAFT\U4758_dee
DB 4176 PG 1980	UNKNOWN SCALE

	SQR FT	ACRES	SQR M	HECTARES
ROW Right	19684.300	0.452	1828.739	0.183
FROM - TO	DISTANCE (FT/M)	BEARING	RADIUS (FT/M)	CURVE LENGTH (FT/M)
-L- Sta 150+00 - 3	102.813	31.337	N 48°24'28.6" E	
3 - 2	218.936	66.732	S 45°41'29.7" W	652.220
2 - 12	53.355	16.263	S 56°11'41.7" E	198.797
12 - 13	53.663	16.357	N 40°33'43.0" E	219.977
13 - 14	79.746	24.307	N 77°27'33.5" E	53.666
14 - 15	134.594	41.024	N 33°4'12.8" E	16.357
15 - 4	51.683	15.753	N 34°59'1.5" W	57.000
4 - 3	53.773	16.390	S 55°18'48.5" W	17.374

	SQR FT	ACRES	SQR M	HECTARES
ROW Right	582.318	0.013	54.099	0.005
FROM - TO	DISTANCE (FT/M)	BEARING	RADIUS (FT/M)	CURVE LENGTH (FT/M)
-L- Sta 150+00 - 16	564.074	171.930	N 55°5'52.7" E	
16 - 9	9.953	3.034	N 34°40'29.8" W	
9 - 8	50.008	15.242	S 55°18'37.6" W	
8 - 17	13.334	4.064	S 34°38'44.2" E	
17 - 16	50.130	15.280	N 51°26'36.0" E	

	SQR FT	ACRES	SQR M	HECTARES
PUE Right	8013.912	0.184	744.520	0.074
FROM - TO	DISTANCE (FT/M)	BEARING	RADIUS (FT/M)	CURVE LENGTH (FT/M)
-L- Sta 150+00 - 14	95.618	29.144	S 53°56'24.5" E	
14 - 13	79.746	24.307	S 77°27'33.5" W	57.000
13 - 12	53.663	16.357	S 40°33'43.0" W	17.374
12 - 18	64.052	19.523	S 56°11'41.7" E	88.320
18 - 19	61.014	18.597	N 41°45'23.0" E	53.666
19 - 20	95.212	29.021	N 39°49'55.3" E	16.357
20 - 21	78.813	24.022	N 39°49'55.3" E	
21 - 15	33.390	10.177	N 34°59'1.5" W	
15 - 14	134.594	41.024	S 33°4'12.8" W	


	SQR FT	ACRES	SQR M	HECTARES
TCE Right	363.032	0.008	33.727	0.003
FROM - TO	DISTANCE (FT/M)	BEARING	RADIUS (FT/M)	CURVE LENGTH (FT/M)
-L- Sta 150+00 - 19	119.709	36.487	S 29°12'28.0" E	
19 - 22	38.206	11.645	N 51°20'43.8" E	
22 - 20	58.276	17.763	N 32°18'46.8" E	
20 - 19	95.212	29.021	S 39°49'55.3" W	

	SQR FT	ACRES	SQR M	HECTARES
TCE Right	1152.987	0.026	107.116	0.011
FROM - TO	DISTANCE (FT/M)	BEARING	RADIUS (FT/M)	CURVE LENGTH (FT/M)
-L- Sta 150+00 - 23	564.491	172.057	N 57°32'19.0" E	
23 - 16	24.039	7.327	N 34°40'29.8" W	
16 - 17	50.130	15.280	S 51°26'36.0" W	
17 - 24	21.020	6.407	S 34°38'44.2" E	
24 - 25	8.173	2.491	N 62°13'39.5" E	
25 - 23	41.933	12.781	N 53°28'14.4" E	

TYPE	COUNT	SQR FEET	ACRES
Parcel	1	143507.049	3.294
ROW Right	2	20266.618	0.465
PUE Right	1	8013.912	0.184
TCE Right	2	1516.019	0.035
ROW Left	0	0.000	0.000
PDE Left	0	0.000	0.000
PDE Right	0	0.000	0.000
TDE Left	0	0.000	0.000
TDE Right	0	0.000	0.000
TCE Left	0	0.000	0.000
PUE Left	0	0.000	0.000
TSE Left	0	0.000	0.000
TSE Right	0	0.000	0.000
DUE Left	0	0.000	0.000
DUE Right	0	0.000	0.000
DTE Left	0	0.000	0.000
DTE Right	0	0.000	0.000
AUE_Left	0	0.000	0.000
AUE_Right	0	0.000	0.000
PCE Left	0	0.000	0.000
PCE Right	0	0.000	0.000
TUE Left	0	0.000	0.000
TUE Right	0	0.000	0.000
REM Left	0	0.000	0.000
REM Right	0	0.000	0.000
Other Left	0	0.000	0.000
Other Right	0	0.000	0.000
PE Left	0	0.000	0.000
PE Right	0	0.000	0.000

THIS MAP IS NOT A CERTIFIED SURVEY AND HAS NOT BEEN REVIEWED BY A LOCAL GOVERNMENT AGENCY FOR COMPLIANCE WITH ANY APPLICABLE LAND DEVELOPMENT REGULATIONS. THE PROPERTY SHOWN ON THIS MAP WAS LOCATED FOR THE NORTH CAROLINA DEPARTMENT OF TRANSPORTATION FOR HIGHWAY DESIGN PURPOSES. SOME ERROR MAY EXIST BETWEEN THE GRAPHICAL AND ACTUAL GROUND LOCATIONS OF PROPERTY LINES. THIS MAP IS TO BE USED AS A GRAPHICAL REPRESENTATION OF THE NCDOT'S INTENT TO ACQUIRE PROPERTY FOR RIGHT OF WAY PURPOSES, AND IN NO WAY REPRESENTS AN ACTUAL BOUNDARY SURVEY OF THIS PROPERTY.

NORTH CAROLINA DEPARTMENT OF TRANSPORTATION	
RIGHT OF WAY BRANCH	
MAX ALLEN COLTRANE	12-8-2021
PARCEL * 082	S:\CADD\U4758\DDRAFT\U4758_dee
DB 4176 PG 1980	UNKNOWN SCALE

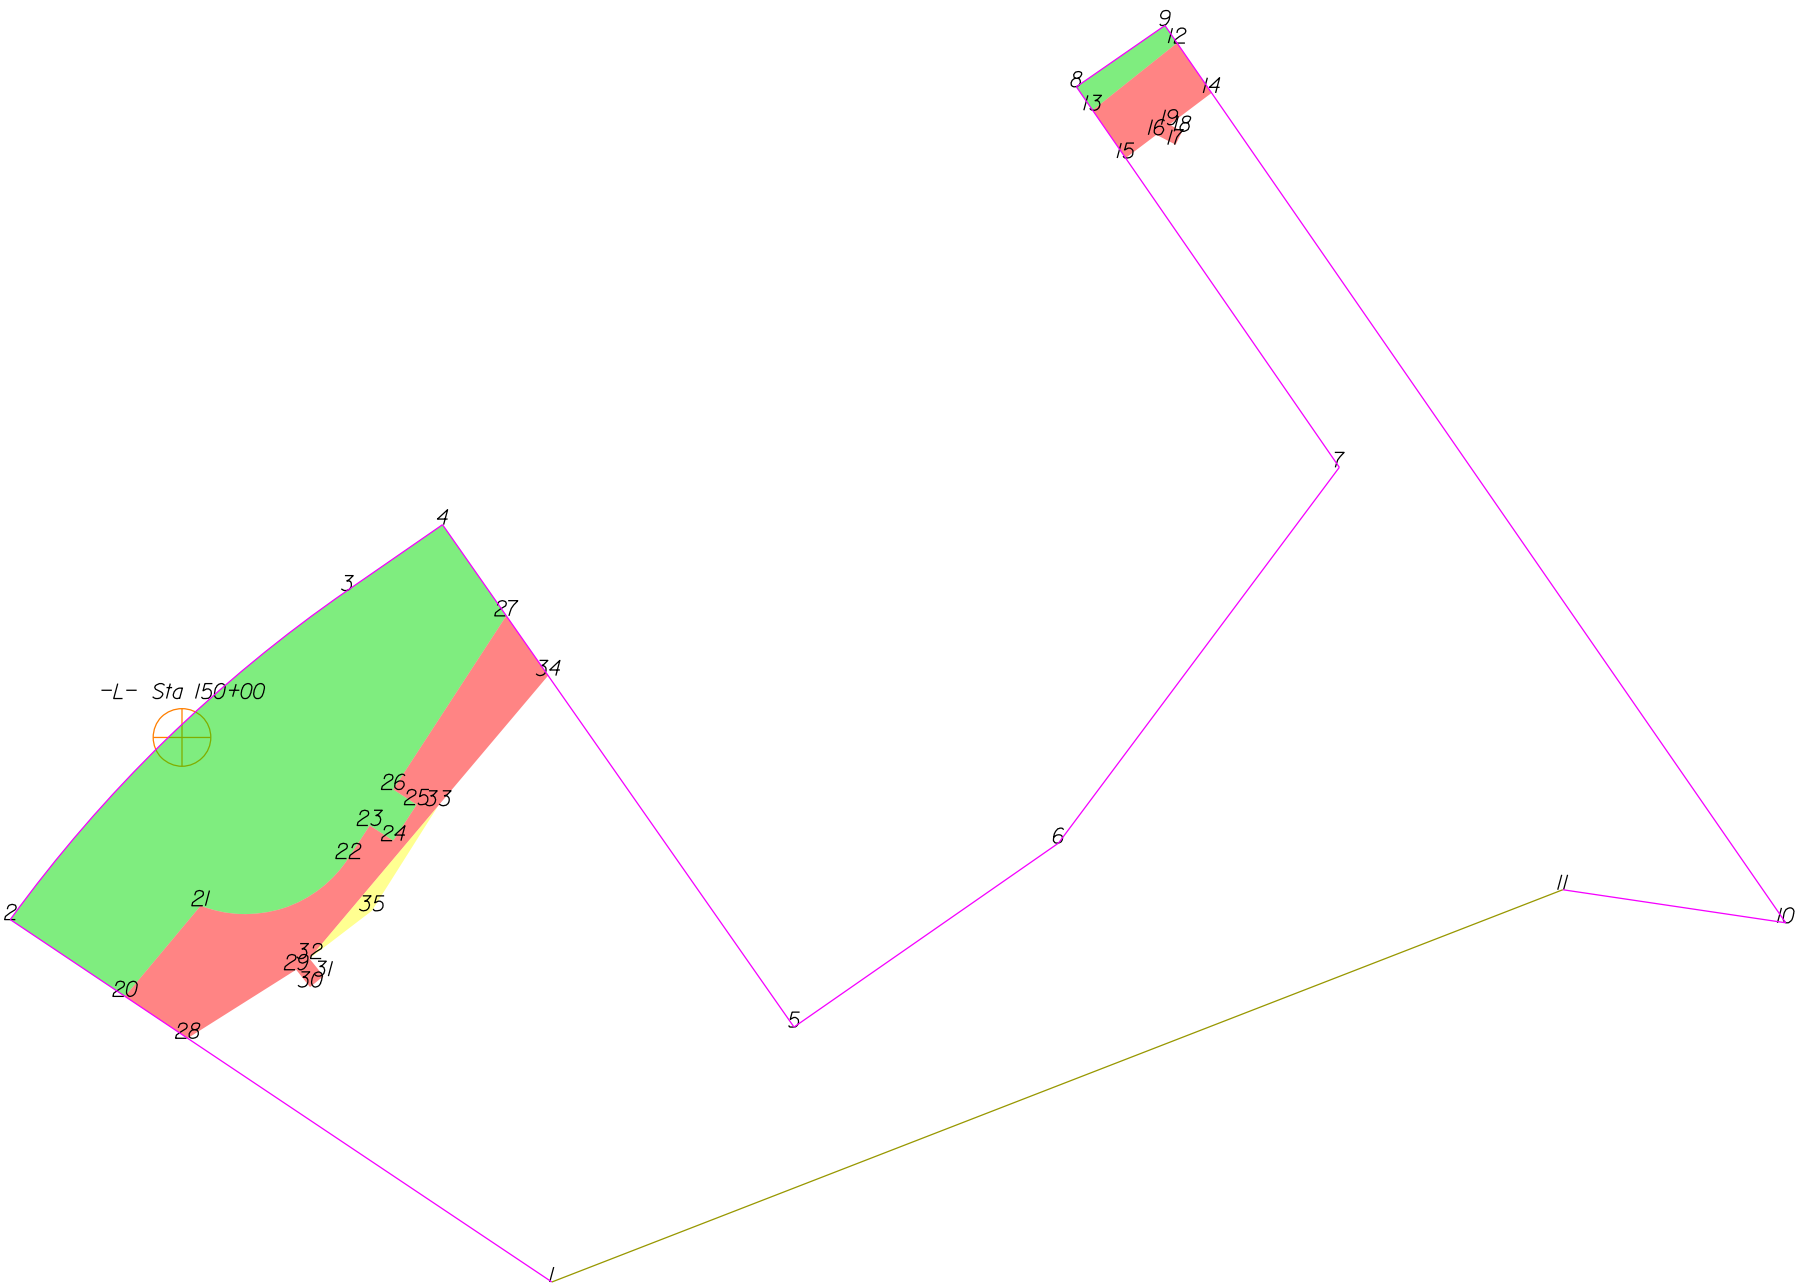

THIS MAP IS NOT A CERTIFIED SURVEY AND HAS NOT BEEN REVIEWED BY A LOCAL GOVERNMENT AGENCY FOR COMPLIANCE WITH ANY APPLICABLE LAND DEVELOPMENT REGULATIONS. THE PROPERTY SHOWN ON THIS MAP WAS LOCATED FOR THE NORTH CAROLINA DEPARTMENT OF TRANSPORTATION FOR HIGHWAY DESIGN PURPOSES. SOME ERROR MAY EXIST BETWEEN THE GRAPHICAL AND ACTUAL GROUND LOCATIONS OF PROPERTY LINES. THIS MAP IS TO BE USED AS A GRAPHICAL REPRESENTATION OF THE NCDOT'S INTENT TO ACQUIRE PROPERTY FOR RIGHT OF WAY PURPOSES, AND IN NO WAY REPRESENTS AN ACTUAL BOUNDARY SURVEY OF THIS PROPERTY.

NORTH CAROLINA DEPARTMENT OF TRANSPORTATION	
RIGHT OF WAY BRANCH	
MAX ALLEN COLTRANE	02-22-2023
PARCEL * 082	S:\CADD\U4758\DDRAFT\U4758_dee
DB 4176 PG 1980	UNKNOWN SCALE

	SQR FT	ACRES	SQR M	HECTARES
ROW Right	582.318	0.013	54.099	0.005
FROM - TO	DISTANCE (FT/M)	BEARING	RADIUS (FT/M)	CURVE LENGTH (FT/M)
-L- Sta 150+00 - 12	564.074	171.930	N 55°5'52.7" E	
12 - 9	9.953	3.034	N 34°40'29.8" W	
9 - 8	50.008	15.242	S 55°18'37.6" W	
8 - 13	13.334	4.064	S 34°38'44.2" E	
13 - 12	50.130	15.280	N 51°26'36.0" E	

	SQR FT	ACRES	SQR M	HECTARES
PUE Right	1435.253	0.033	133.340	0.013
FROM - TO	DISTANCE (FT/M)	BEARING	RADIUS (FT/M)	CURVE LENGTH (FT/M)
-L- Sta 150+00 - 14	564.664	172.110	N 57°57'11.6" E	
14 - 12	28.128	8.573	N 34°40'29.8" W	
12 - 13	50.130	15.280	S 51°26'36.0" W	
13 - 15	26.921	8.205	S 34°38'44.2" E	
15 - 16	17.943	5.469	N 52°52'22.8" E	
16 - 17	10.085	3.074	S 62°33'42.4" E	
17 - 18	6.983	2.129	N 26°29'56.4" E	
18 - 19	6.718	2.048	N 63°30'3.6" W	
19 - 14	24.529	7.477	N 52°48'5.8" E	

	SQR FT	ACRES	SQR M	HECTARES
ROW Right	20516.147	0.471	1906.020	0.191
FROM - TO	DISTANCE (FT/M)	BEARING	RADIUS (FT/M)	CURVE LENGTH (FT/M)
-L- Sta 150+00 - 3	102.813	31.337	N 48°24'28.6" E	
3 - 2	218.936	66.732	S 45°41'29.7" W	652.220
2 - 20	64.162	19.557	S 56°11'41.7" E	198.797
20 - 21	54.888	16.730	N 39°51'2.4" E	219.977
21 - 22	72.017	21.951	N 72°14'52.6" E	67.049
22 - 23	18.318	5.583	N 33°4'12.8" E	
23 - 24	13.000	3.962	S 56°55'47.2" E	
24 - 25	20.000	6.096	N 33°4'12.8" E	
25 - 26	13.000	3.962	N 56°55'47.2" W	
26 - 27	96.275	29.345	N 33°4'12.8" E	
27 - 4	51.683	15.753	N 34°59'1.5" W	
4 - 3	53.773	16.390	S 55°18'48.5" W	

	SQR FT	ACRES	SQR M	HECTARES
PUE Right	6719.765	0.154	624.289	0.062
FROM - TO	DISTANCE (FT/M)	BEARING	RADIUS (FT/M)	CURVE LENGTH (FT/M)
-L- Sta 150+00 - 22	95.618	29.144	S 53°56'24.5" E	
22 - 21	72.017	21.951	S 72°14'52.6" W	57.000
21 - 20	54.888	16.730	S 39°51'2.4" W	17.374
20 - 28	35.037	10.679	S 56°11'41.7" E	77.951
28 - 29	59.655	18.183	N 57°41'47.7" E	23.759
29 - 30	10.363	3.159	S 38°54'29.1" E	
30 - 31	8.000	2.438	N 51°5'30.9" E	
31 - 32	10.496	3.199	N 38°54'29.1" W	
32 - 33	92.982	28.341	N 40°7'56.7" E	
33 - 34	79.156	24.127	N 40°7'56.7" E	
34 - 27	33.884	10.328	N 34°59'1.5" W	
27 - 26	96.275	29.345	S 33°4'12.8" W	
26 - 25	13.000	3.962	S 56°55'47.2" E	
25 - 24	20.000	6.096	S 33°4'12.8" W	
24 - 23	13.000	3.962	N 56°55'47.2" W	
23 - 22	18.318	5.583	S 33°4'12.8" W	

	SQR FT	ACRES	SQR M	HECTARES
TCE Right	365.598	0.008	33.965	0.003
FROM - TO	DISTANCE (FT/M)	BEARING	RADIUS (FT/M)	CURVE LENGTH (FT/M)
-L- Sta 150+00 - 32	118.692	36.177	S 29°55'38.5" E	
32 - 35	36.575	11.148	N 52°32'53.9" E	
35 - 33	57.800	17.618	N 32°18'46.8" E	
33 - 32	92.982	28.341	S 40°7'56.7" W	


THIS MAP IS NOT A CERTIFIED SURVEY AND HAS NOT BEEN REVIEWED BY A LOCAL GOVERNMENT AGENCY FOR COMPLIANCE WITH ANY APPLICABLE LAND DEVELOPMENT REGULATIONS. THE PROPERTY SHOWN ON THIS MAP WAS LOCATED FOR THE NORTH CAROLINA DEPARTMENT OF TRANSPORTATION FOR HIGHWAY DESIGN PURPOSES. SOME ERROR MAY EXIST BETWEEN THE GRAPHICAL AND ACTUAL GROUND LOCATIONS OF PROPERTY LINES. THIS MAP IS TO BE USED AS A GRAPHICAL REPRESENTATION OF THE NCDOT'S INTENT TO ACQUIRE PROPERTY FOR RIGHT OF WAY PURPOSES, AND IN NO WAY REPRESENTS AN ACTUAL BOUNDARY SURVEY OF THIS PROPERTY.

NORTH CAROLINA DEPARTMENT OF TRANSPORTATION	
RIGHT OF WAY BRANCH	
MAX ALLEN COLTRANE	02-22-2023
PARCEL * 082	S:\CADD\U4758\DDRAFT\U4758_dee
DB 4176 PG 1980	UNKNOWN SCALE

TYPE	COUNT	SQR FEET	ACRES
Parcel	1	143507.049	3.294
ROW Right	2	21098.465	0.484
PUE Right	2	8155.018	0.187
TCE Right	1	365.598	0.008
ROW Left	0	0.000	0.000
PDE Left	0	0.000	0.000
PDE Right	0	0.000	0.000
TDE Left	0	0.000	0.000
TDE Right	0	0.000	0.000
TCE Left	0	0.000	0.000
PUE Left	0	0.000	0.000
TSE Left	0	0.000	0.000
TSE Right	0	0.000	0.000
DUE Left	0	0.000	0.000
DUE Right	0	0.000	0.000
DTE Left	0	0.000	0.000
DTE Right	0	0.000	0.000
AUE_Left	0	0.000	0.000
AUE_Right	0	0.000	0.000
PCE Left	0	0.000	0.000
PCE Right	0	0.000	0.000
TUE Left	0	0.000	0.000
TUE Right	0	0.000	0.000
REM Left	0	0.000	0.000
REM Right	0	0.000	0.000
Other Left	0	0.000	0.000
Other Right	0	0.000	0.000
PE Left	0	0.000	0.000
PE Right	0	0.000	0.000

THIS MAP IS NOT A CERTIFIED SURVEY AND HAS NOT BEEN REVIEWED BY A LOCAL GOVERNMENT AGENCY FOR COMPLIANCE WITH ANY APPLICABLE LAND DEVELOPMENT REGULATIONS. THE PROPERTY SHOWN ON THIS MAP WAS LOCATED FOR THE NORTH CAROLINA DEPARTMENT OF TRANSPORTATION FOR HIGHWAY DESIGN PURPOSES. SOME ERROR MAY EXIST BETWEEN THE GRAPHICAL AND ACTUAL GROUND LOCATIONS OF PROPERTY LINES. THIS MAP IS TO BE USED AS A GRAPHICAL REPRESENTATION OF THE NCDOT'S INTENT TO ACQUIRE PROPERTY FOR RIGHT OF WAY PURPOSES, AND IN NO WAY REPRESENTS AN ACTUAL BOUNDARY SURVEY OF THIS PROPERTY.

NORTH CAROLINA DEPARTMENT OF TRANSPORTATION	
RIGHT OF WAY BRANCH	
MAX ALLEN COLTRANE	02-22-2023
PARCEL * 082	S:\CADD\U4758\DDRAFT\U4758_dee
DB 4176 PG 1980	UNKNOWN SCALE

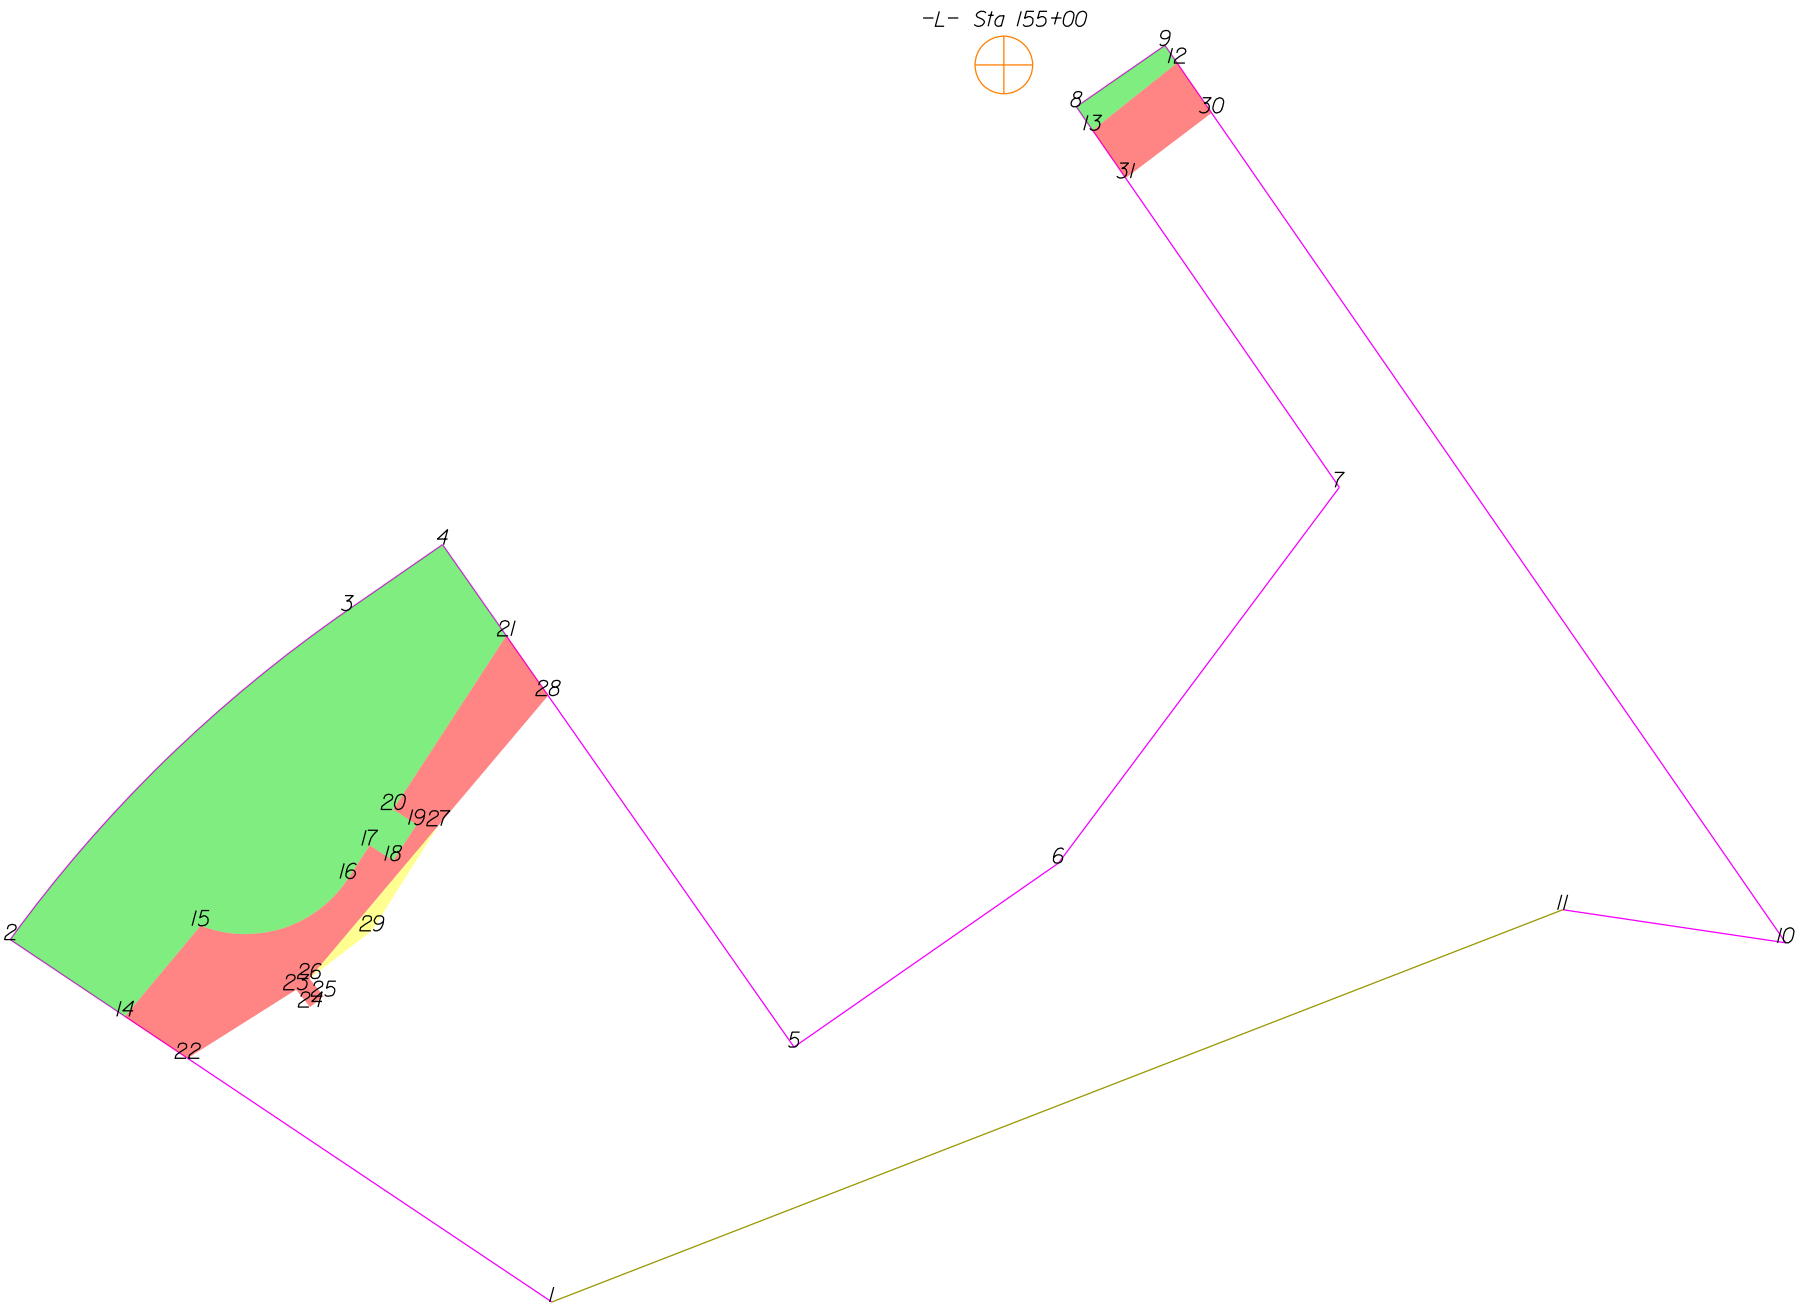

THIS MAP IS NOT A CERTIFIED SURVEY AND HAS NOT BEEN REVIEWED BY A LOCAL GOVERNMENT AGENCY FOR COMPLIANCE WITH ANY APPLICABLE LAND DEVELOPMENT REGULATIONS. THE PROPERTY SHOWN ON THIS MAP WAS LOCATED FOR THE NORTH CAROLINA DEPARTMENT OF TRANSPORTATION FOR HIGHWAY DESIGN PURPOSES. SOME ERROR MAY EXIST BETWEEN THE GRAPHICAL AND ACTUAL GROUND LOCATIONS OF PROPERTY LINES. THIS MAP IS TO BE USED AS A GRAPHICAL REPRESENTATION OF THE NCDOT'S INTENT TO ACQUIRE PROPERTY FOR RIGHT OF WAY PURPOSES, AND IN NO WAY REPRESENTS AN ACTUAL BOUNDARY SURVEY OF THIS PROPERTY.

NORTH CAROLINA DEPARTMENT OF TRANSPORTATION	
RIGHT OF WAY BRANCH	
MAX ALLEN COLTRANE	08-21-2023
PARCEL * 082	S:\CADD\U4758\DDRAFT\U4758_dee
DB 4176 PG 1980	UNKNOWN SCALE

	SQR FT	ACRES		SQR M		HECTARES	
ROW Right	582.318	0.013		54.099		0.005	
FROM - TO	DISTANCE (FT/M)		BEARING	RADIUS (FT/M)		CURVE LENGTH (FT/M)	
-L- Sta 155+00 - 12	80.541	24.549	N 89°21'56.3" E				
12 - 9	9.953	3.034	N 34°40'29.8" W				
9 - 8	50.008	15.242	S 55°18'37.6" W				
8 - 13	13.334	4.064	S 34°38'44.2" E				
13 - 12	50.130	15.280	N 51°26'36.0" E				

	SQR FT	ACRES		SQR M		HECTARES	
ROW Right	20516.147	0.471		1906.020		0.191	
FROM - TO	DISTANCE (FT/M)		BEARING	RADIUS (FT/M)		CURVE LENGTH (FT/M)	
-L- Sta 155+00 - 3	396.807	120.947	S 50°16'25.0" W				
3 - 2	218.936	66.732	S 45°41'29.7" W	652.220	198.797	219.977	67.049
2 - 14	64.162	19.557	S 56°11'41.7" E				
14 - 15	54.888	16.730	N 39°51'2.4" E				
15 - 16	72.017	21.951	N 72°14'52.6" E	57.000	17.374	77.951	23.759
16 - 17	18.318	5.583	N 33°4'12.8" E				
17 - 18	13.000	3.962	S 56°55'47.2" E				
18 - 19	20.000	6.096	N 33°4'12.8" E				
19 - 20	13.000	3.962	N 56°55'47.2" W				
20 - 21	96.275	29.345	N 33°4'12.8" E				
21 - 4	51.683	15.753	N 34°59'1.5" W				
4 - 3	53.773	16.390	S 55°18'48.5" W				

	SQR FT	ACRES		SQR M		HECTARES	
PUE Right	6719.765	0.154		624.289		0.062	
FROM - TO	DISTANCE (FT/M)		BEARING	RADIUS (FT/M)		CURVE LENGTH (FT/M)	
-L- Sta 155+00 - 16	485.677	148.035	S 38°52'7.6" W				
16 - 15	72.017	21.951	S 72°14'52.6" W	57.000	17.374	77.951	23.759
15 - 14	54.888	16.730	S 39°51'2.4" W				
14 - 22	35.037	10.679	S 56°11'41.7" E				
22 - 23	59.655	18.183	N 57°41'47.7" E				
23 - 24	10.363	3.159	S 38°54'29.1" E				
24 - 25	8.000	2.438	N 51°5'30.9" E				
25 - 26	10.496	3.199	N 38°54'29.1" W				
26 - 27	92.982	28.341	N 40°7'56.7" E				
27 - 28	79.156	24.127	N 40°7'56.7" E				
28 - 21	33.884	10.328	N 34°59'1.5" W				
21 - 20	96.275	29.345	S 33°4'12.8" W				
20 - 19	13.000	3.962	S 56°55'47.2" E				
19 - 18	20.000	6.096	S 33°4'12.8" W				
18 - 17	13.000	3.962	N 56°55'47.2" W				
17 - 16	18.318	5.583	S 33°4'12.8" W				

	SQR FT	ACRES		SQR M		HECTARES	
TCE Right	365.598	0.008		33.965		0.003	
FROM - TO	DISTANCE (FT/M)		BEARING	RADIUS (FT/M)		CURVE LENGTH (FT/M)	
-L- Sta 155+00 - 26	533.507	162.613	S 37°14'28.2" W				
26 - 29	36.575	11.148	N 52°32'53.9" E				
29 - 27	57.800	17.618	N 32°18'46.8" E				
27 - 26	92.982	28.341	S 40°7'56.7" W				

	SQR FT	ACRES		SQR M		HECTARES	
PUE Right	1377.250	0.032		127.951		0.013	
FROM - TO	DISTANCE (FT/M)		BEARING	RADIUS (FT/M)		CURVE LENGTH (FT/M)	
-L- Sta 155+00 - 30	99.068	30.196	S 77°1'35.9" E				
30 - 12	28.128	8.573	N 34°40'29.8" W				
12 - 13	50.130	15.280	S 51°26'36.0" W				
13 - 31	26.939	8.211	S 34°38'44.2" E				
31 - 30	50.077	15.264	N 52°48'5.8" E				


THIS MAP IS NOT A CERTIFIED SURVEY AND HAS NOT BEEN REVIEWED BY A LOCAL GOVERNMENT AGENCY FOR COMPLIANCE WITH ANY APPLICABLE LAND DEVELOPMENT REGULATIONS. THE PROPERTY SHOWN ON THIS MAP WAS LOCATED FOR THE NORTH CAROLINA DEPARTMENT OF TRANSPORTATION FOR HIGHWAY DESIGN PURPOSES. SOME ERROR MAY EXIST BETWEEN THE GRAPHICAL AND ACTUAL GROUND LOCATIONS OF PROPERTY LINES. THIS MAP IS TO BE USED AS A GRAPHICAL REPRESENTATION OF THE NCDOT'S INTENT TO ACQUIRE PROPERTY FOR RIGHT OF WAY PURPOSES, AND IN NO WAY REPRESENTS AN ACTUAL BOUNDARY SURVEY OF THIS PROPERTY.

NORTH CAROLINA DEPARTMENT OF TRANSPORTATION	
RIGHT OF WAY BRANCH	
MAX ALLEN COLTRANE	08-21-2023
PARCEL * 082	S:\CADD\U4758\DDRAFT\U4758_dee
DB 4176 PG 1980	UNKNOWN SCALE

TYPE	COUNT	SQR FEET	ACRES
Parcel	1	143507.049	3.294
ROW Right	2	21098.465	0.484
PUE Right	2	8097.015	0.186
TCE Right	1	365.598	0.008
ROW Left	0	0.000	0.000
PDE Left	0	0.000	0.000
PDE Right	0	0.000	0.000
TDE Left	0	0.000	0.000
TDE Right	0	0.000	0.000
TCE Left	0	0.000	0.000
PUE Left	0	0.000	0.000
TSE Left	0	0.000	0.000
TSE Right	0	0.000	0.000
DUE Left	0	0.000	0.000
DUE Right	0	0.000	0.000
DTE Left	0	0.000	0.000
DTE Right	0	0.000	0.000
AUE_Left	0	0.000	0.000
AUE_Right	0	0.000	0.000
PCE Left	0	0.000	0.000
PCE Right	0	0.000	0.000
TUE Left	0	0.000	0.000
TUE Right	0	0.000	0.000
REM Left	0	0.000	0.000
REM Right	0	0.000	0.000
Other Left	0	0.000	0.000
Other Right	0	0.000	0.000
PE Left	0	0.000	0.000
PE Right	0	0.000	0.000

THIS MAP IS NOT A CERTIFIED SURVEY AND HAS NOT BEEN REVIEWED BY A LOCAL GOVERNMENT AGENCY FOR COMPLIANCE WITH ANY APPLICABLE LAND DEVELOPMENT REGULATIONS. THE PROPERTY SHOWN ON THIS MAP WAS LOCATED FOR THE NORTH CAROLINA DEPARTMENT OF TRANSPORTATION FOR HIGHWAY DESIGN PURPOSES. SOME ERROR MAY EXIST BETWEEN THE GRAPHICAL AND ACTUAL GROUND LOCATIONS OF PROPERTY LINES. THIS MAP IS TO BE USED AS A GRAPHICAL REPRESENTATION OF THE NCDOT'S INTENT TO ACQUIRE PROPERTY FOR RIGHT OF WAY PURPOSES, AND IN NO WAY REPRESENTS AN ACTUAL BOUNDARY SURVEY OF THIS PROPERTY.

NORTH CAROLINA DEPARTMENT OF TRANSPORTATION	
RIGHT OF WAY BRANCH	
MAX ALLEN COLTRANE	08-21-2023
PARCEL * 082	S:\CADD\U4758\DDRAFT\U4758_dee
DB 4176 PG 1980	UNKNOWN SCALE

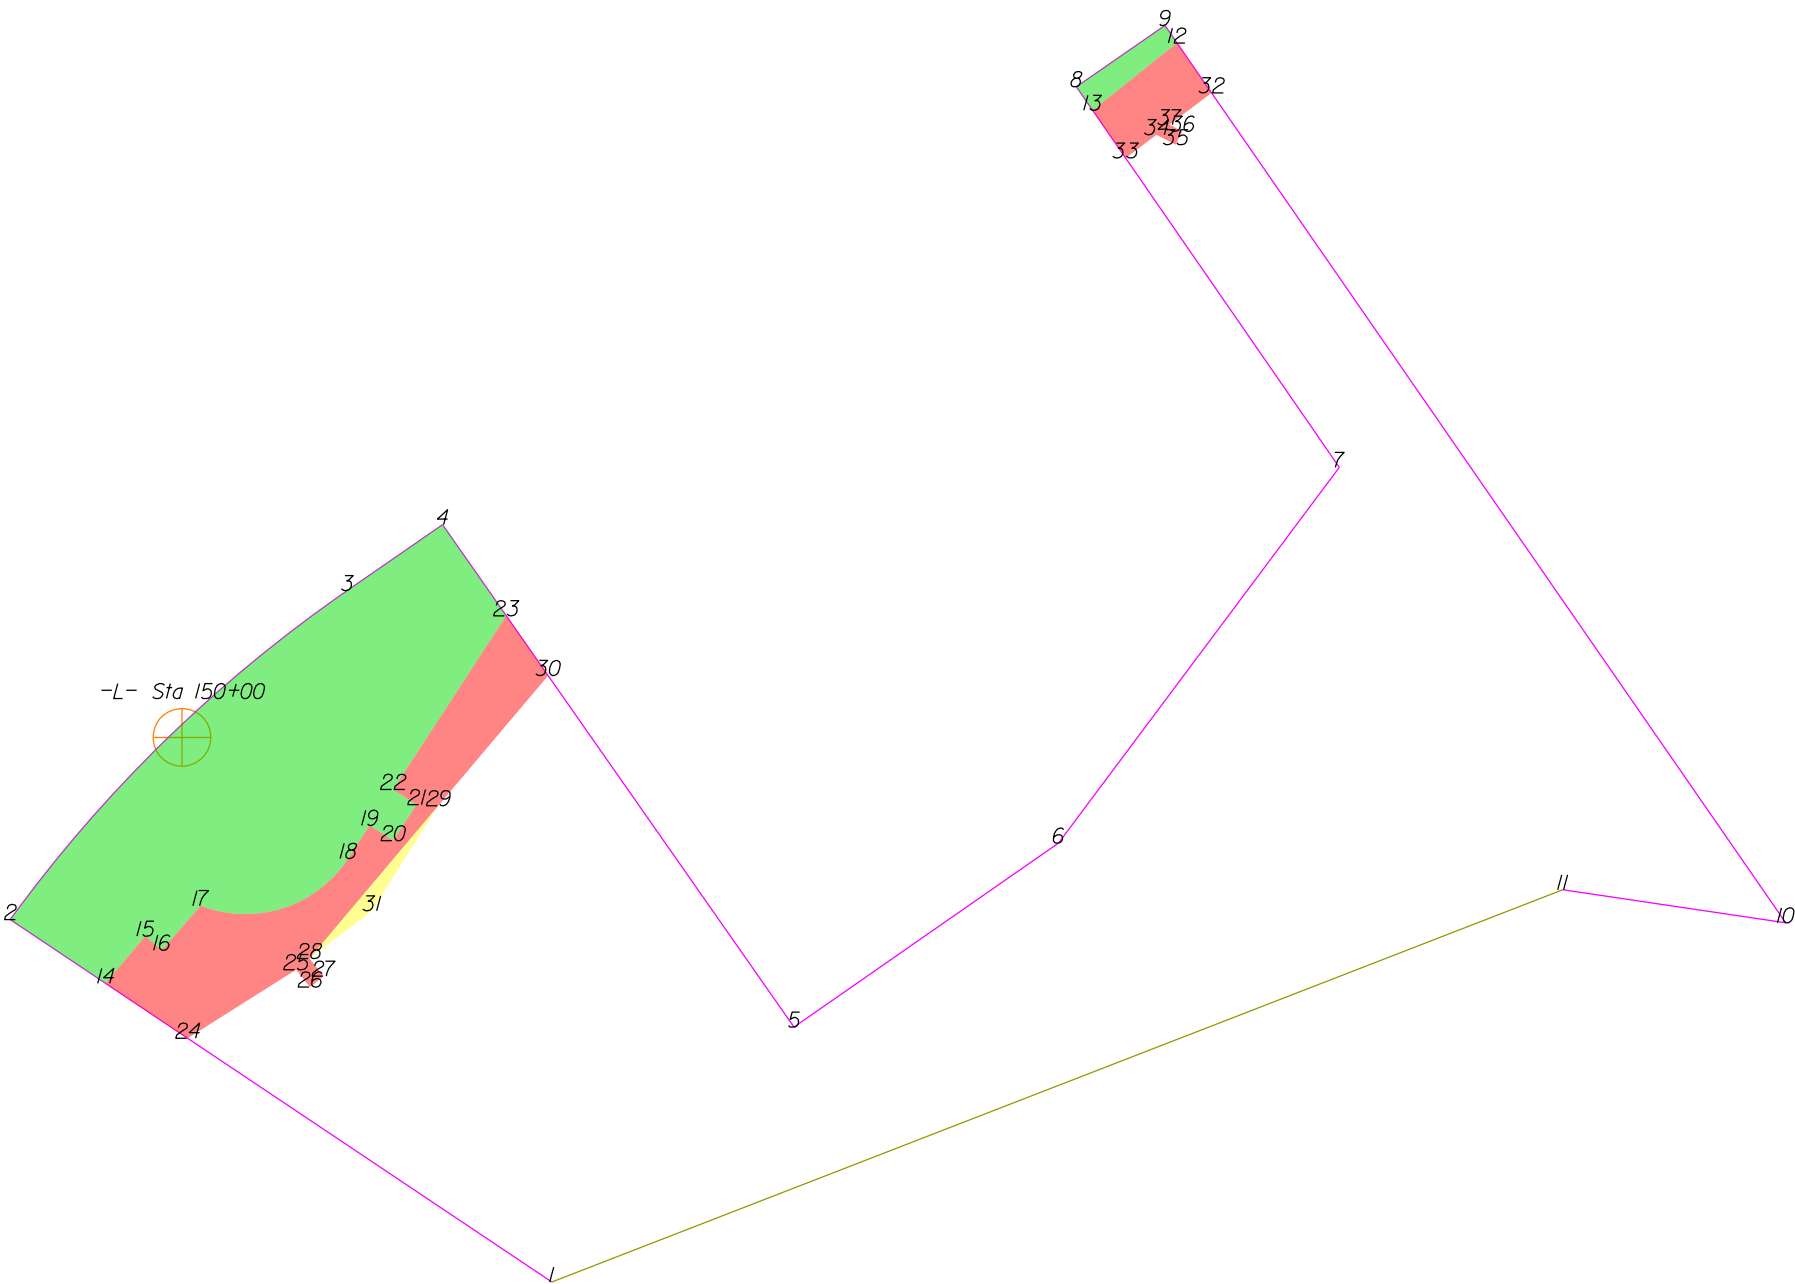

THIS MAP IS NOT A CERTIFIED SURVEY AND HAS NOT BEEN REVIEWED BY A LOCAL GOVERNMENT AGENCY FOR COMPLIANCE WITH ANY APPLICABLE LAND DEVELOPMENT REGULATIONS. THE PROPERTY SHOWN ON THIS MAP WAS LOCATED FOR THE NORTH CAROLINA DEPARTMENT OF TRANSPORTATION FOR HIGHWAY DESIGN PURPOSES. SOME ERROR MAY EXIST BETWEEN THE GRAPHICAL AND ACTUAL GROUND LOCATIONS OF PROPERTY LINES. THIS MAP IS TO BE USED AS A GRAPHICAL REPRESENTATION OF THE NCDOT'S INTENT TO ACQUIRE PROPERTY FOR RIGHT OF WAY PURPOSES, AND IN NO WAY REPRESENTS AN ACTUAL BOUNDARY SURVEY OF THIS PROPERTY.

NORTH CAROLINA DEPARTMENT OF TRANSPORTATION	
RIGHT OF WAY BRANCH	
MAX ALLEN COLTRANE	09-20-2022
PARCEL * 082	S:\CADD\U4758\DDRAFT\U4758_dee
DB 4176 PG 1980	UNKNOWN SCALE

	SQR FT	ACRES		SQR M		HECTARES	
ROW Right	582.318	0.013		54.099		0.005	
FROM - TO	DISTANCE (FT/M)		BEARING	RADIUS (FT/M)		CURVE LENGTH (FT/M)	
-L- Sta 150+00 - 12	564.074	171.930	N 55°5'52.7" E				
12 - 9	9.953	3.034	N 34°40'29.8" W				
9 - 8	50.008	15.242	S 55°18'37.6" W				
8 - 13	13.334	4.064	S 34°38'44.2" E				
13 - 12	50.130	15.280	N 51°26'36.0" E				

	SQR FT	ACRES		SQR M		HECTARES	
ROW Right	20206.347	0.464		1877.239		0.188	
FROM - TO	DISTANCE (FT/M)		BEARING	RADIUS (FT/M)		CURVE LENGTH (FT/M)	
-L- Sta 150+00 - 3	102.813	31.337	N 48°24'28.6" E				
3 - 2	218.936	66.732	S 45°41'29.7" W	652.220	198.797	219.977	67.049
2 - 14	53.355	16.263	S 56°11'41.7" E				
14 - 15	28.674	8.740	N 40°4'6.1" E	1450.500	442.113	28.674	8.740
15 - 16	10.000	3.048	S 49°20'3.7" E				
16 - 17	27.502	8.383	N 41°10'53.1" E				
17 - 18	72.017	21.951	N 72°14'52.6" E	57.000	17.374	77.951	23.759
18 - 19	18.318	5.583	N 33°4'12.8" E				
19 - 20	13.000	3.962	S 56°55'47.2" E				
20 - 21	20.000	6.096	N 33°4'12.8" E				
21 - 22	13.000	3.962	N 56°55'47.2" W				
22 - 23	96.275	29.345	N 33°4'12.8" E				
23 - 4	51.683	15.753	N 34°59'1.5" W				
4 - 3	53.773	16.390	S 55°18'48.5" W				

	SQR FT	ACRES		SQR M		HECTARES	
PUE Right	7029.565	0.161		653.071		0.065	
FROM - TO	DISTANCE (FT/M)		BEARING	RADIUS (FT/M)		CURVE LENGTH (FT/M)	
-L- Sta 150+00 - 18	95.618	29.144	S 53°56'24.5" E				
18 - 17	72.017	21.951	S 72°14'52.6" W	57.000	17.374	77.951	23.759
17 - 16	27.502	8.383	S 41°10'53.1" W				
16 - 15	10.000	3.048	N 49°20'3.7" W				
15 - 14	28.674	8.740	S 40°4'6.1" W	1450.500	442.113	28.674	8.740
14 - 24	45.844	13.973	S 56°11'41.7" E				
24 - 25	59.655	18.183	N 57°41'47.7" E				
25 - 26	10.363	3.159	S 38°54'29.1" E				
26 - 27	8.000	2.438	N 51°5'30.9" E				
27 - 28	10.496	3.199	N 38°54'29.1" W				
28 - 29	92.982	28.341	N 40°7'56.7" E				
29 - 30	79.156	24.127	N 40°7'56.7" E				
30 - 23	33.884	10.328	N 34°59'1.5" W				
23 - 22	96.275	29.345	S 33°4'12.8" W				
22 - 21	13.000	3.962	S 56°55'47.2" E				
21 - 20	20.000	6.096	S 33°4'12.8" W				
20 - 19	13.000	3.962	N 56°55'47.2" W				
19 - 18	18.318	5.583	S 33°4'12.8" W				

	SQR FT	ACRES		SQR M		HECTARES	
TCE Right	365.598	0.008		33.965		0.003	
FROM - TO	DISTANCE (FT/M)		BEARING	RADIUS (FT/M)		CURVE LENGTH (FT/M)	
-L- Sta 150+00 - 28	118.692	36.177	S 29°55'38.5" E				
28 - 31	36.575	11.148	N 52°32'53.9" E				
31 - 29	57.800	17.618	N 32°18'46.8" E				
29 - 28	92.982	28.341	S 40°7'56.7" W				

	SQR FT	ACRES		SQR M		HECTARES	
PUE Right	1435.253	0.033		133.340		0.013	
FROM - TO	DISTANCE (FT/M)		BEARING	RADIUS (FT/M)		CURVE LENGTH (FT/M)	
-L- Sta 150+00 - 32	564.664	172.110	N 57°57'11.6" E				
32 - 12	28.128	8.573	N 34°40'29.8" W				
12 - 13	50.130	15.280	S 51°26'36.0" W				
13 - 33	26.921	8.205	S 34°38'44.2" E				
33 - 34	17.943	5.469	N 52°52'22.8" E				
34 - 35	10.085	3.074	S 62°33'42.4" E				
35 - 36	6.983	2.129	N 26°29'56.4" E				
36 - 37	6.718	2.048	N 63°30'3.6" W				
37 - 32	24.529	7.477	N 52°48'5.8" E				


THIS MAP IS NOT A CERTIFIED SURVEY AND HAS NOT BEEN REVIEWED BY A LOCAL GOVERNMENT AGENCY FOR COMPLIANCE WITH ANY APPLICABLE LAND DEVELOPMENT REGULATIONS. THE PROPERTY SHOWN ON THIS MAP WAS LOCATED FOR THE NORTH CAROLINA DEPARTMENT OF TRANSPORTATION FOR HIGHWAY DESIGN PURPOSES. SOME ERROR MAY EXIST BETWEEN THE GRAPHICAL AND ACTUAL GROUND LOCATIONS OF PROPERTY LINES. THIS MAP IS TO BE USED AS A GRAPHICAL REPRESENTATION OF THE NCDOT'S INTENT TO ACQUIRE PROPERTY FOR RIGHT OF WAY PURPOSES, AND IN NO WAY REPRESENTS AN ACTUAL BOUNDARY SURVEY OF THIS PROPERTY.

NORTH CAROLINA DEPARTMENT OF TRANSPORTATION	
RIGHT OF WAY BRANCH	
MAX ALLEN COLTRANE	09-20-2022
PARCEL * 082	S:\CADD\U4758\DDRAFT\U4758_dee
DB 4176 PG 1980	UNKNOWN SCALE

TYPE	COUNT	SQR FEET	ACRES
Parcel	1	143507.049	3.294
ROW Right	2	20788.665	0.477
PUE Right	2	8464.818	0.194
TCE Right	1	365.598	0.008
ROW Left	0	0.000	0.000
PDE Left	0	0.000	0.000
PDE Right	0	0.000	0.000
TDE Left	0	0.000	0.000
TDE Right	0	0.000	0.000
TCE Left	0	0.000	0.000
PUE Left	0	0.000	0.000
TSE Left	0	0.000	0.000
TSE Right	0	0.000	0.000
DUE Left	0	0.000	0.000
DUE Right	0	0.000	0.000
DTE Left	0	0.000	0.000
DTE Right	0	0.000	0.000
AUE_Left	0	0.000	0.000
AUE_Right	0	0.000	0.000
PCE Left	0	0.000	0.000
PCE Right	0	0.000	0.000
TUE Left	0	0.000	0.000
TUE Right	0	0.000	0.000
REM Left	0	0.000	0.000
REM Right	0	0.000	0.000
Other Left	0	0.000	0.000
Other Right	0	0.000	0.000
PE Left	0	0.000	0.000
PE Right	0	0.000	0.000

THIS MAP IS NOT A CERTIFIED SURVEY AND HAS NOT BEEN REVIEWED BY A LOCAL GOVERNMENT AGENCY FOR COMPLIANCE WITH ANY APPLICABLE LAND DEVELOPMENT REGULATIONS. THE PROPERTY SHOWN ON THIS MAP WAS LOCATED FOR THE NORTH CAROLINA DEPARTMENT OF TRANSPORTATION FOR HIGHWAY DESIGN PURPOSES. SOME ERROR MAY EXIST BETWEEN THE GRAPHICAL AND ACTUAL GROUND LOCATIONS OF PROPERTY LINES. THIS MAP IS TO BE USED AS A GRAPHICAL REPRESENTATION OF THE NCDOT'S INTENT TO ACQUIRE PROPERTY FOR RIGHT OF WAY PURPOSES, AND IN NO WAY REPRESENTS AN ACTUAL BOUNDARY SURVEY OF THIS PROPERTY.

NORTH CAROLINA DEPARTMENT OF TRANSPORTATION	
RIGHT OF WAY BRANCH	
MAX ALLEN COLTRANE	09-20-2022
PARCEL * 082	S:\CADD\U4758\DDRAFT\U4758_dee
DB 4176 PG 1980	UNKNOWN SCALE

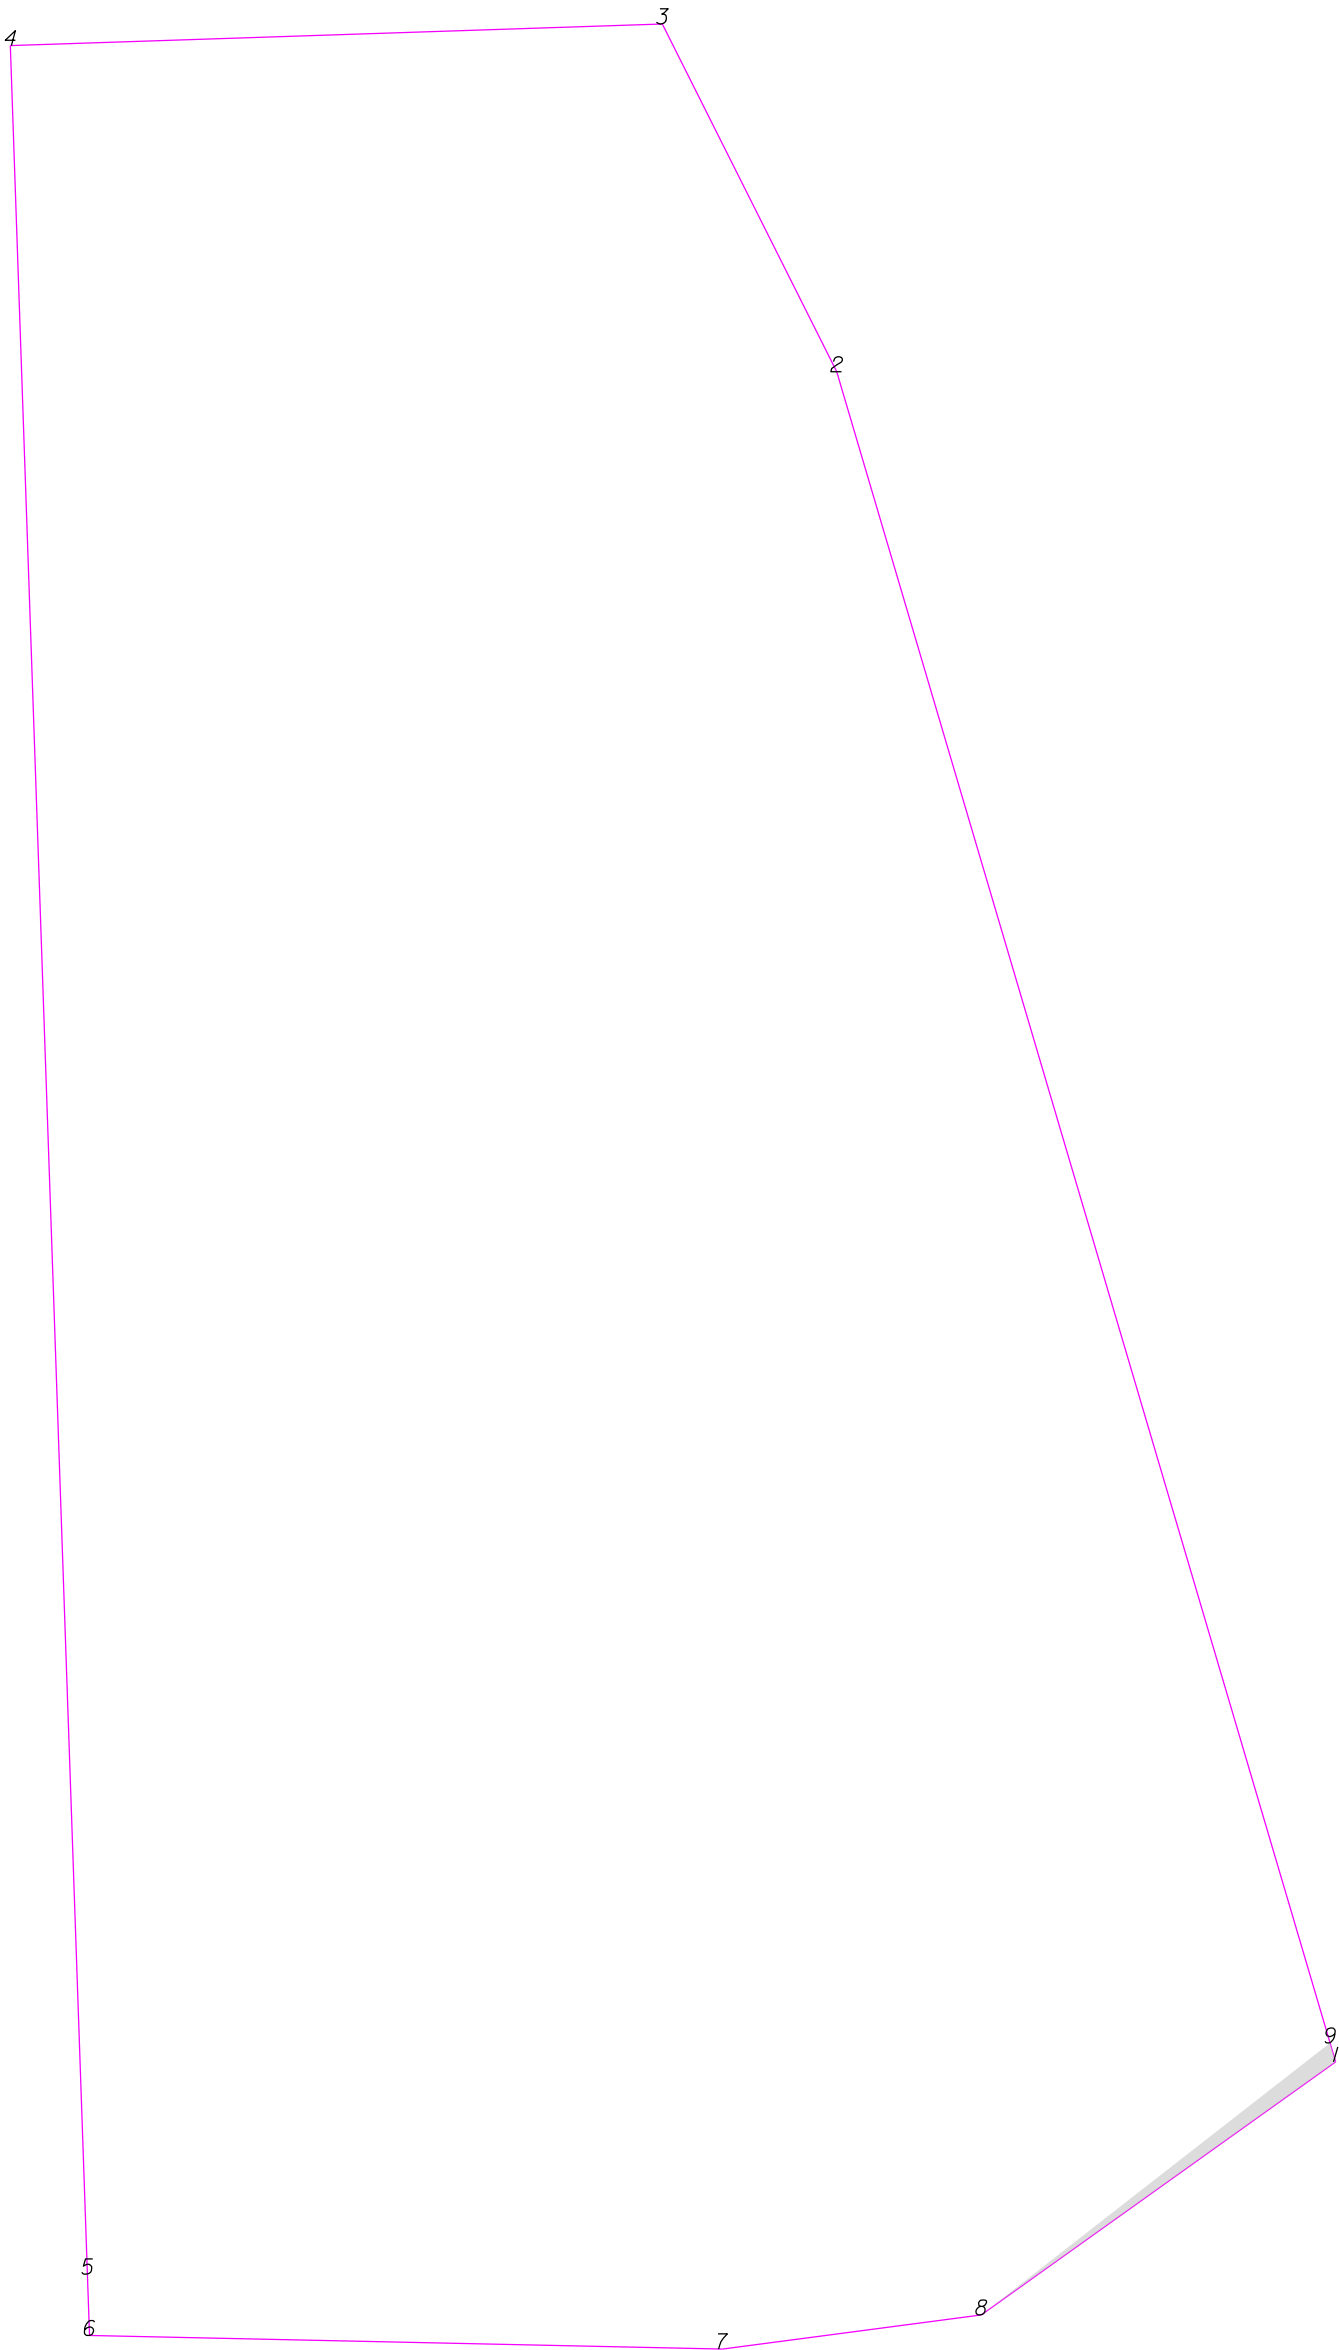

-L- Sta 150+00



THIS MAP IS NOT A CERTIFIED SURVEY AND HAS NOT BEEN REVIEWED BY A LOCAL GOVERNMENT AGENCY FOR COMPLIANCE WITH ANY APPLICABLE LAND DEVELOPMENT REGULATIONS. THE PROPERTY SHOWN ON THIS MAP WAS LOCATED FOR THE NORTH CAROLINA DEPARTMENT OF TRANSPORTATION FOR HIGHWAY DESIGN PURPOSES. SOME ERROR MAY EXIST BETWEEN THE GRAPHICAL AND ACTUAL GROUND LOCATIONS OF PROPERTY LINES. THIS MAP IS TO BE USED AS A GRAPHICAL REPRESENTATION OF THE NCDOT'S INTENT TO ACQUIRE PROPERTY FOR RIGHT OF WAY PURPOSES, AND IN NO WAY REPRESENTS AN ACTUAL BOUNDARY SURVEY OF THIS PROPERTY.


NORTH CAROLINA DEPARTMENT OF TRANSPORTATION	
RIGHT OF WAY BRANCH	
MICHAEL S.CARRICK	12-8-2021
PARCEL * 083	S:\CADD\U4758\DDRAFT\U4758_dee
DB 5631 PG 108	UNKNOWN SCALE

	SQR FT	ACRES		SQR M	HECTARES		
TDE Left	148.352	0.003		13.782	0.001		
FROM - TO		DISTANCE (FT/M)		BEARING	RADIUS (FT/M)		CURVE LENGTH (FT/M)
-L- Sta 150+00 - 8		92.565	28.214	N 25°34'49.8" W			
8 - 1		83.250	25.375	N 54°28'50.4" E			
1 - 9		3.771	1.149	N 16°26'58.2" W			
9 - 8		84.557	25.773	S 52°3'54.0" W			

TYPE	COUNT	SQR FEET	ACRES
Parcel	1	83768.668	1.923
TDE Left	1	148.352	0.003
ROW Left	0	0.000	0.000
ROW Right	0	0.000	0.000
PDE Left	0	0.000	0.000
PDE Right	0	0.000	0.000
TDE Right	0	0.000	0.000
TCE Left	0	0.000	0.000
TCE Right	0	0.000	0.000
PUE Left	0	0.000	0.000
PUE Right	0	0.000	0.000
TSE Left	0	0.000	0.000
TSE Right	0	0.000	0.000
DUE Left	0	0.000	0.000
DUE Right	0	0.000	0.000
DTE Left	0	0.000	0.000
DTE Right	0	0.000	0.000
AUE_Left	0	0.000	0.000
AUE_Right	0	0.000	0.000
PCE Left	0	0.000	0.000
PCE Right	0	0.000	0.000
TUE Left	0	0.000	0.000
TUE Right	0	0.000	0.000
REM Left	0	0.000	0.000
REM Right	0	0.000	0.000
Other Left	0	0.000	0.000
Other Right	0	0.000	0.000
PE Left	0	0.000	0.000
PE Right	0	0.000	0.000

THIS MAP IS NOT A CERTIFIED SURVEY AND HAS NOT BEEN REVIEWED BY A LOCAL GOVERNMENT AGENCY FOR COMPLIANCE WITH ANY APPLICABLE LAND DEVELOPMENT REGULATIONS. THE PROPERTY SHOWN ON THIS MAP WAS LOCATED FOR THE NORTH CAROLINA DEPARTMENT OF TRANSPORTATION FOR HIGHWAY DESIGN PURPOSES. SOME ERROR MAY EXIST BETWEEN THE GRAPHICAL AND ACTUAL GROUND LOCATIONS OF PROPERTY LINES. THIS MAP IS TO BE USED AS A GRAPHICAL REPRESENTATION OF THE NCDOT'S INTENT TO ACQUIRE PROPERTY FOR RIGHT OF WAY PURPOSES, AND IN NO WAY REPRESENTS AN ACTUAL BOUNDARY SURVEY OF THIS PROPERTY.

NORTH CAROLINA DEPARTMENT OF TRANSPORTATION	
RIGHT OF WAY BRANCH	
MICHAEL S.CARRICK	12-8-2021
PARCEL * 083	S:\CADD\U4758\DDRAFT\U4758_dee
DB 5631 PG 108	UNKNOWN SCALE

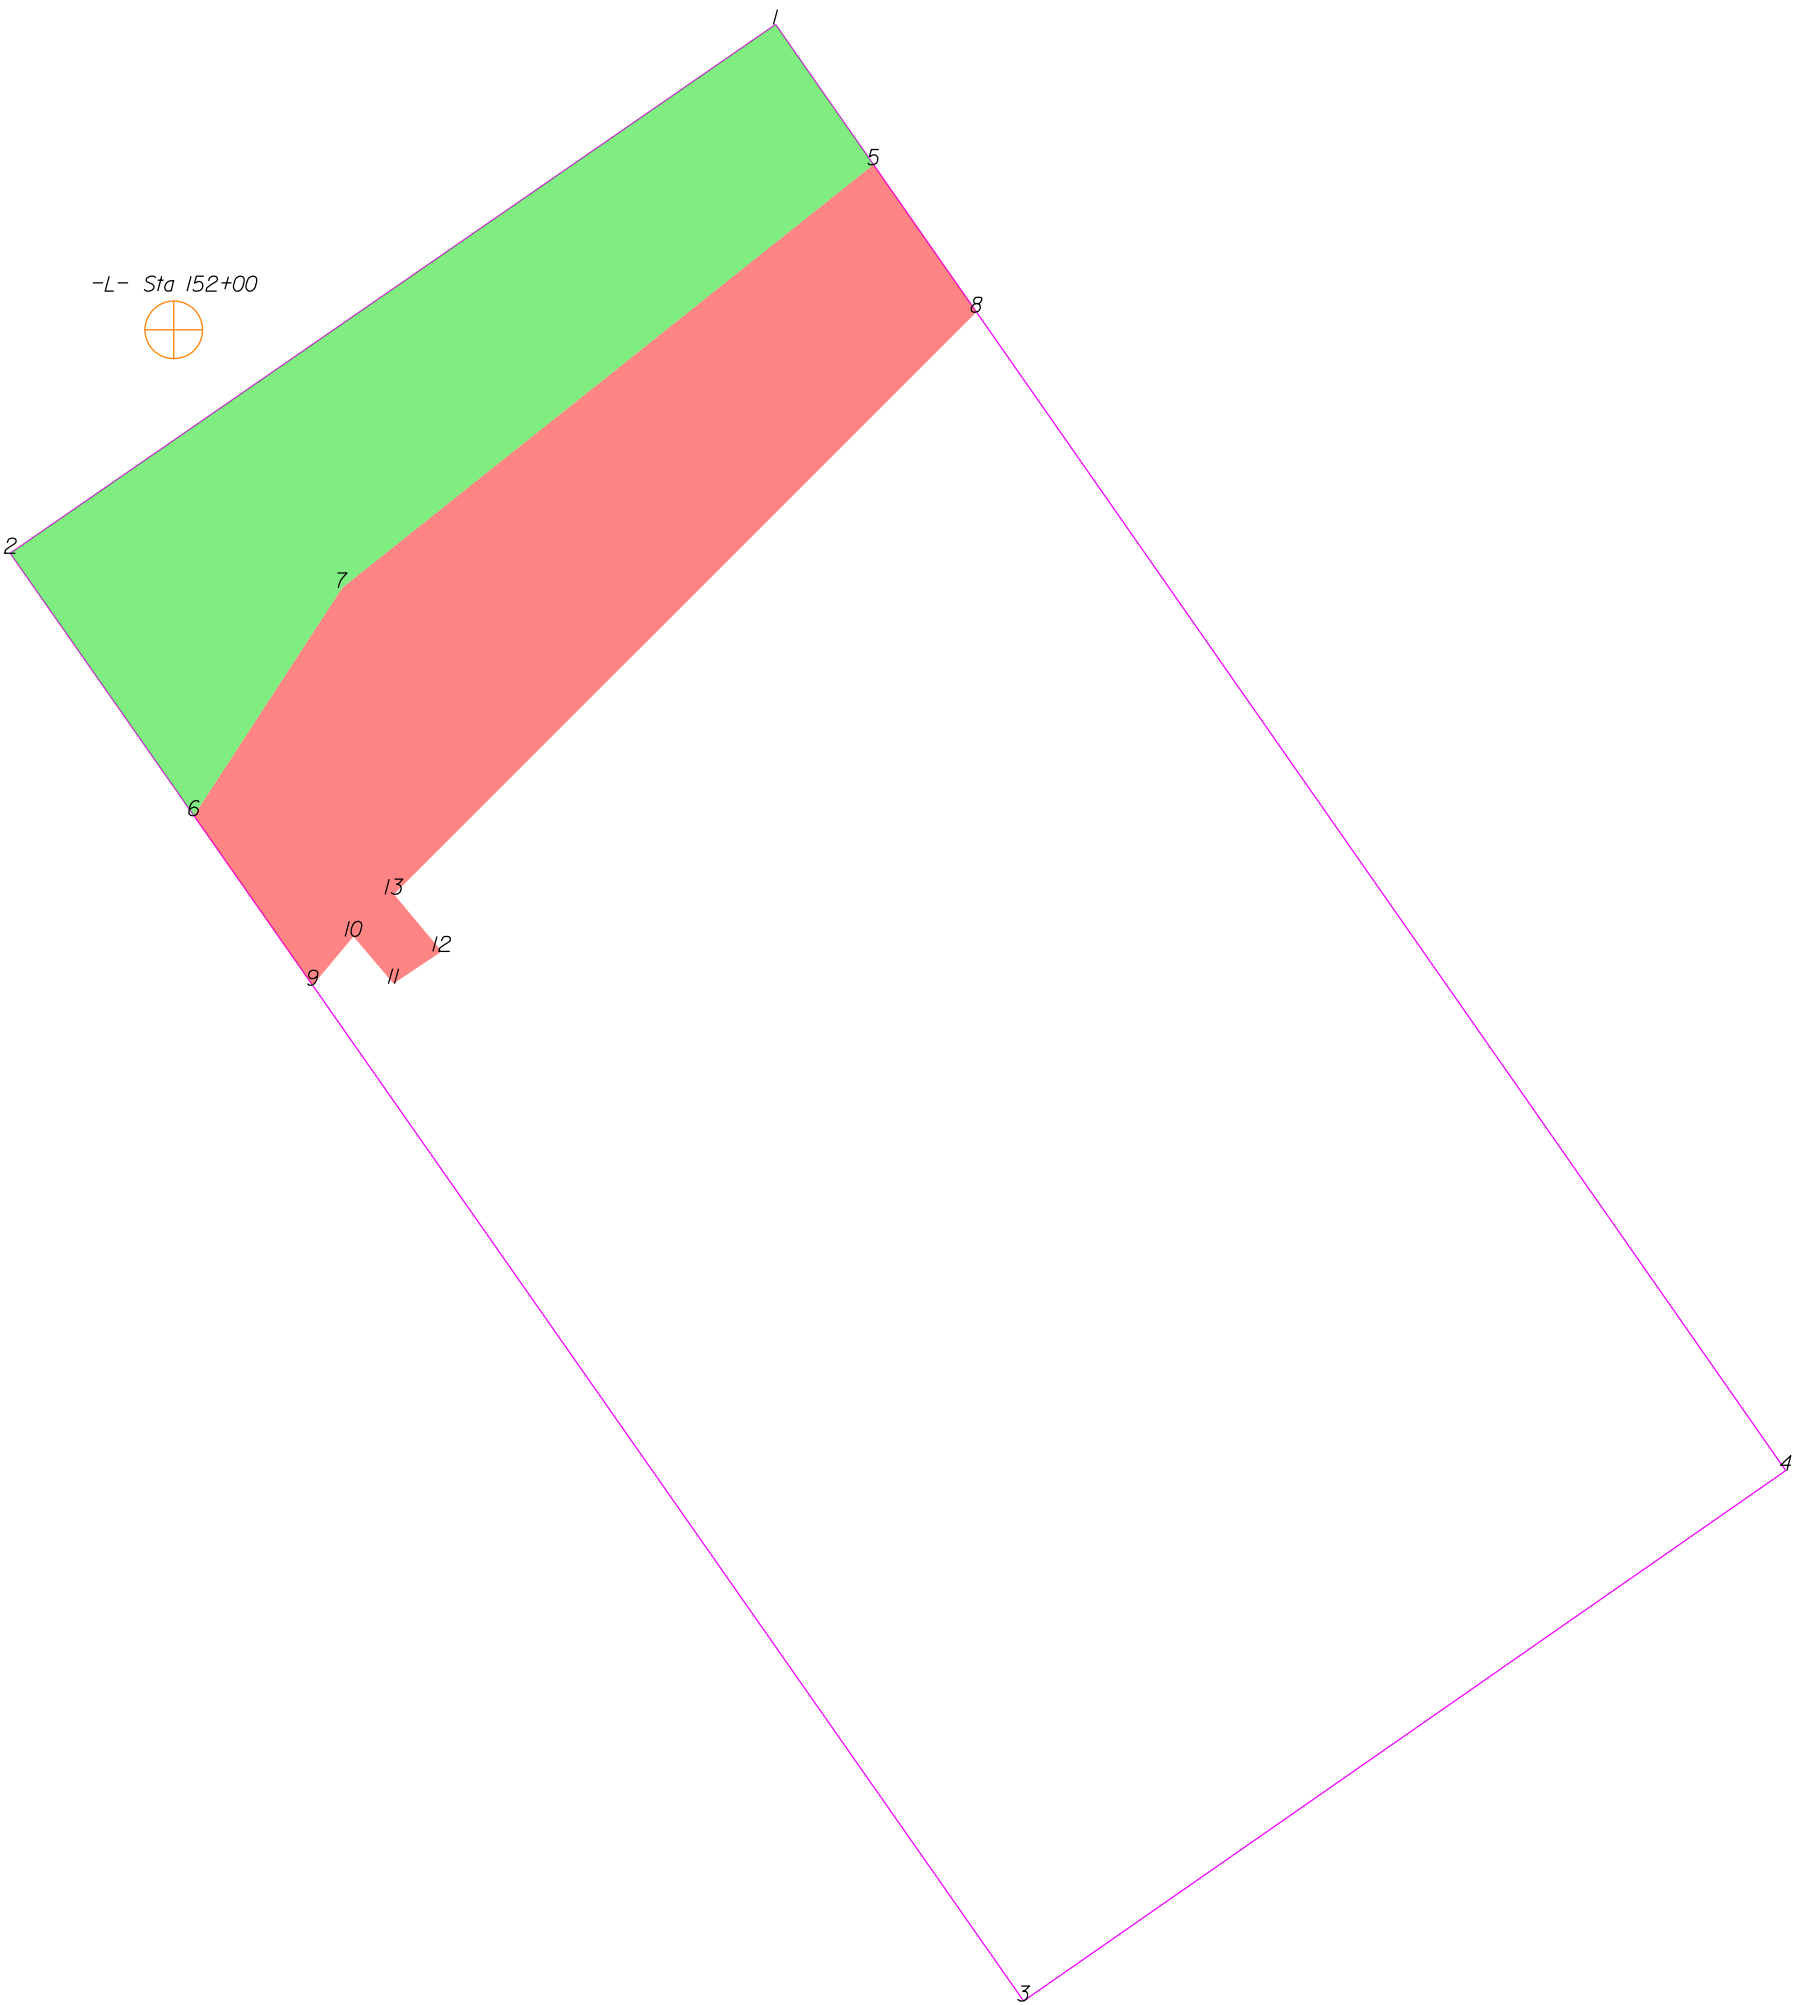

THIS MAP IS NOT A CERTIFIED SURVEY AND HAS NOT BEEN REVIEWED BY A LOCAL GOVERNMENT AGENCY FOR COMPLIANCE WITH ANY APPLICABLE LAND DEVELOPMENT REGULATIONS. THE PROPERTY SHOWN ON THIS MAP WAS LOCATED FOR THE NORTH CAROLINA DEPARTMENT OF TRANSPORTATION FOR HIGHWAY DESIGN PURPOSES. SOME ERROR MAY EXIST BETWEEN THE GRAPHICAL AND ACTUAL GROUND LOCATIONS OF PROPERTY LINES. THIS MAP IS TO BE USED AS A GRAPHICAL REPRESENTATION OF THE NCDOT'S INTENT TO ACQUIRE PROPERTY FOR RIGHT OF WAY PURPOSES, AND IN NO WAY REPRESENTS AN ACTUAL BOUNDARY SURVEY OF THIS PROPERTY.

NORTH CAROLINA DEPARTMENT OF TRANSPORTATION	
RIGHT OF WAY BRANCH	
TAMARA C.EDWARDS	12-8-2021
PARCEL * 084	S:\CADD\U4758\DDRAFT\U4758_dee
DB 6426 PG 1612	UNKNOWN SCALE

	SQR FT	ACRES		SQR M	HECTARES		
ROW Right	5188.494	0.119		482.029	0.048		
FROM - TO	DISTANCE (FT/M)		BEARING	RADIUS (FT/M)		CURVE LENGTH (FT/M)	
-L- Sta 152+00 - 5	115.965	35.346	N 76°42'39.3" E				
5 - 1	27.578	8.406	N 34°55'58.6" W				
1 - 2	150.037	45.731	S 55°21'34.9" W				
2 - 6	51.683	15.753	S 34°59'1.5" E				
6 - 7	43.820	13.356	N 33°4'12.8" E				
7 - 5	109.578	33.399	N 51°26'36.0" E				


	SQR FT	ACRES		SQR M	HECTARES		
PUE Right	5464.156	0.125		507.639	0.051		
FROM - TO	DISTANCE (FT/M)		BEARING	RADIUS (FT/M)		CURVE LENGTH (FT/M)	
-L- Sta 152+00 - 8	129.521	39.478	N 88°44'25.9" E				
8 - 5	29.042	8.852	N 34°55'58.6" W				
5 - 7	109.578	33.399	S 51°26'36.0" W				
7 - 6	43.820	13.356	S 33°4'12.8" W				
6 - 9	33.390	10.177	S 34°59'1.5" E				
9 - 10	10.269	3.130	N 39°49'55.3" E				
10 - 11	10.000	3.048	S 40°11'20.0" E				
11 - 12	9.357	2.852	N 56°8'13.8" E				
12 - 13	12.000	3.658	N 39°48'24.9" W				
13 - 8	132.835	40.488	N 45°1'27.1" E				

TYPE	COUNT	SQR FEET	ACRES
Parcel	1	42698.421	0.980
ROW Right	1	5188.494	0.119
PUE Right	1	5464.156	0.125
ROW Left	0	0.000	0.000
PDE Left	0	0.000	0.000
PDE Right	0	0.000	0.000
TDE Left	0	0.000	0.000
TDE Right	0	0.000	0.000
TCE Left	0	0.000	0.000
TCE Right	0	0.000	0.000
PUE Left	0	0.000	0.000
TSE Left	0	0.000	0.000
TSE Right	0	0.000	0.000
DUE Left	0	0.000	0.000
DUE Right	0	0.000	0.000
DTE Left	0	0.000	0.000
DTE Right	0	0.000	0.000
AUE_Left	0	0.000	0.000
AUE_Right	0	0.000	0.000
PCE Left	0	0.000	0.000
PCE Right	0	0.000	0.000
TUE Left	0	0.000	0.000
TUE Right	0	0.000	0.000
REM Left	0	0.000	0.000
REM Right	0	0.000	0.000
Other Left	0	0.000	0.000
Other Right	0	0.000	0.000
PE Left	0	0.000	0.000
PE Right	0	0.000	0.000

THIS MAP IS NOT A CERTIFIED SURVEY AND HAS NOT BEEN REVIEWED BY A LOCAL GOVERNMENT AGENCY FOR COMPLIANCE WITH ANY APPLICABLE LAND DEVELOPMENT REGULATIONS. THE PROPERTY SHOWN ON THIS MAP WAS LOCATED FOR THE NORTH CAROLINA DEPARTMENT OF TRANSPORTATION FOR HIGHWAY DESIGN PURPOSES. SOME ERROR MAY EXIST BETWEEN THE GRAPHICAL AND ACTUAL GROUND LOCATIONS OF PROPERTY LINES. THIS MAP IS TO BE USED AS A GRAPHICAL REPRESENTATION OF THE NCDOT'S INTENT TO ACQUIRE PROPERTY FOR RIGHT OF WAY PURPOSES, AND IN NO WAY REPRESENTS AN ACTUAL BOUNDARY SURVEY OF THIS PROPERTY.

NORTH CAROLINA DEPARTMENT OF TRANSPORTATION	
RIGHT OF WAY BRANCH	
TAMARA C.EDWARDS	12-8-2021
PARCEL * 084	S:\CADD\U4758\DDRAFT\U4758_dee
DB 6426 PG 1612	UNKNOWN SCALE

-L- Sta 152+00

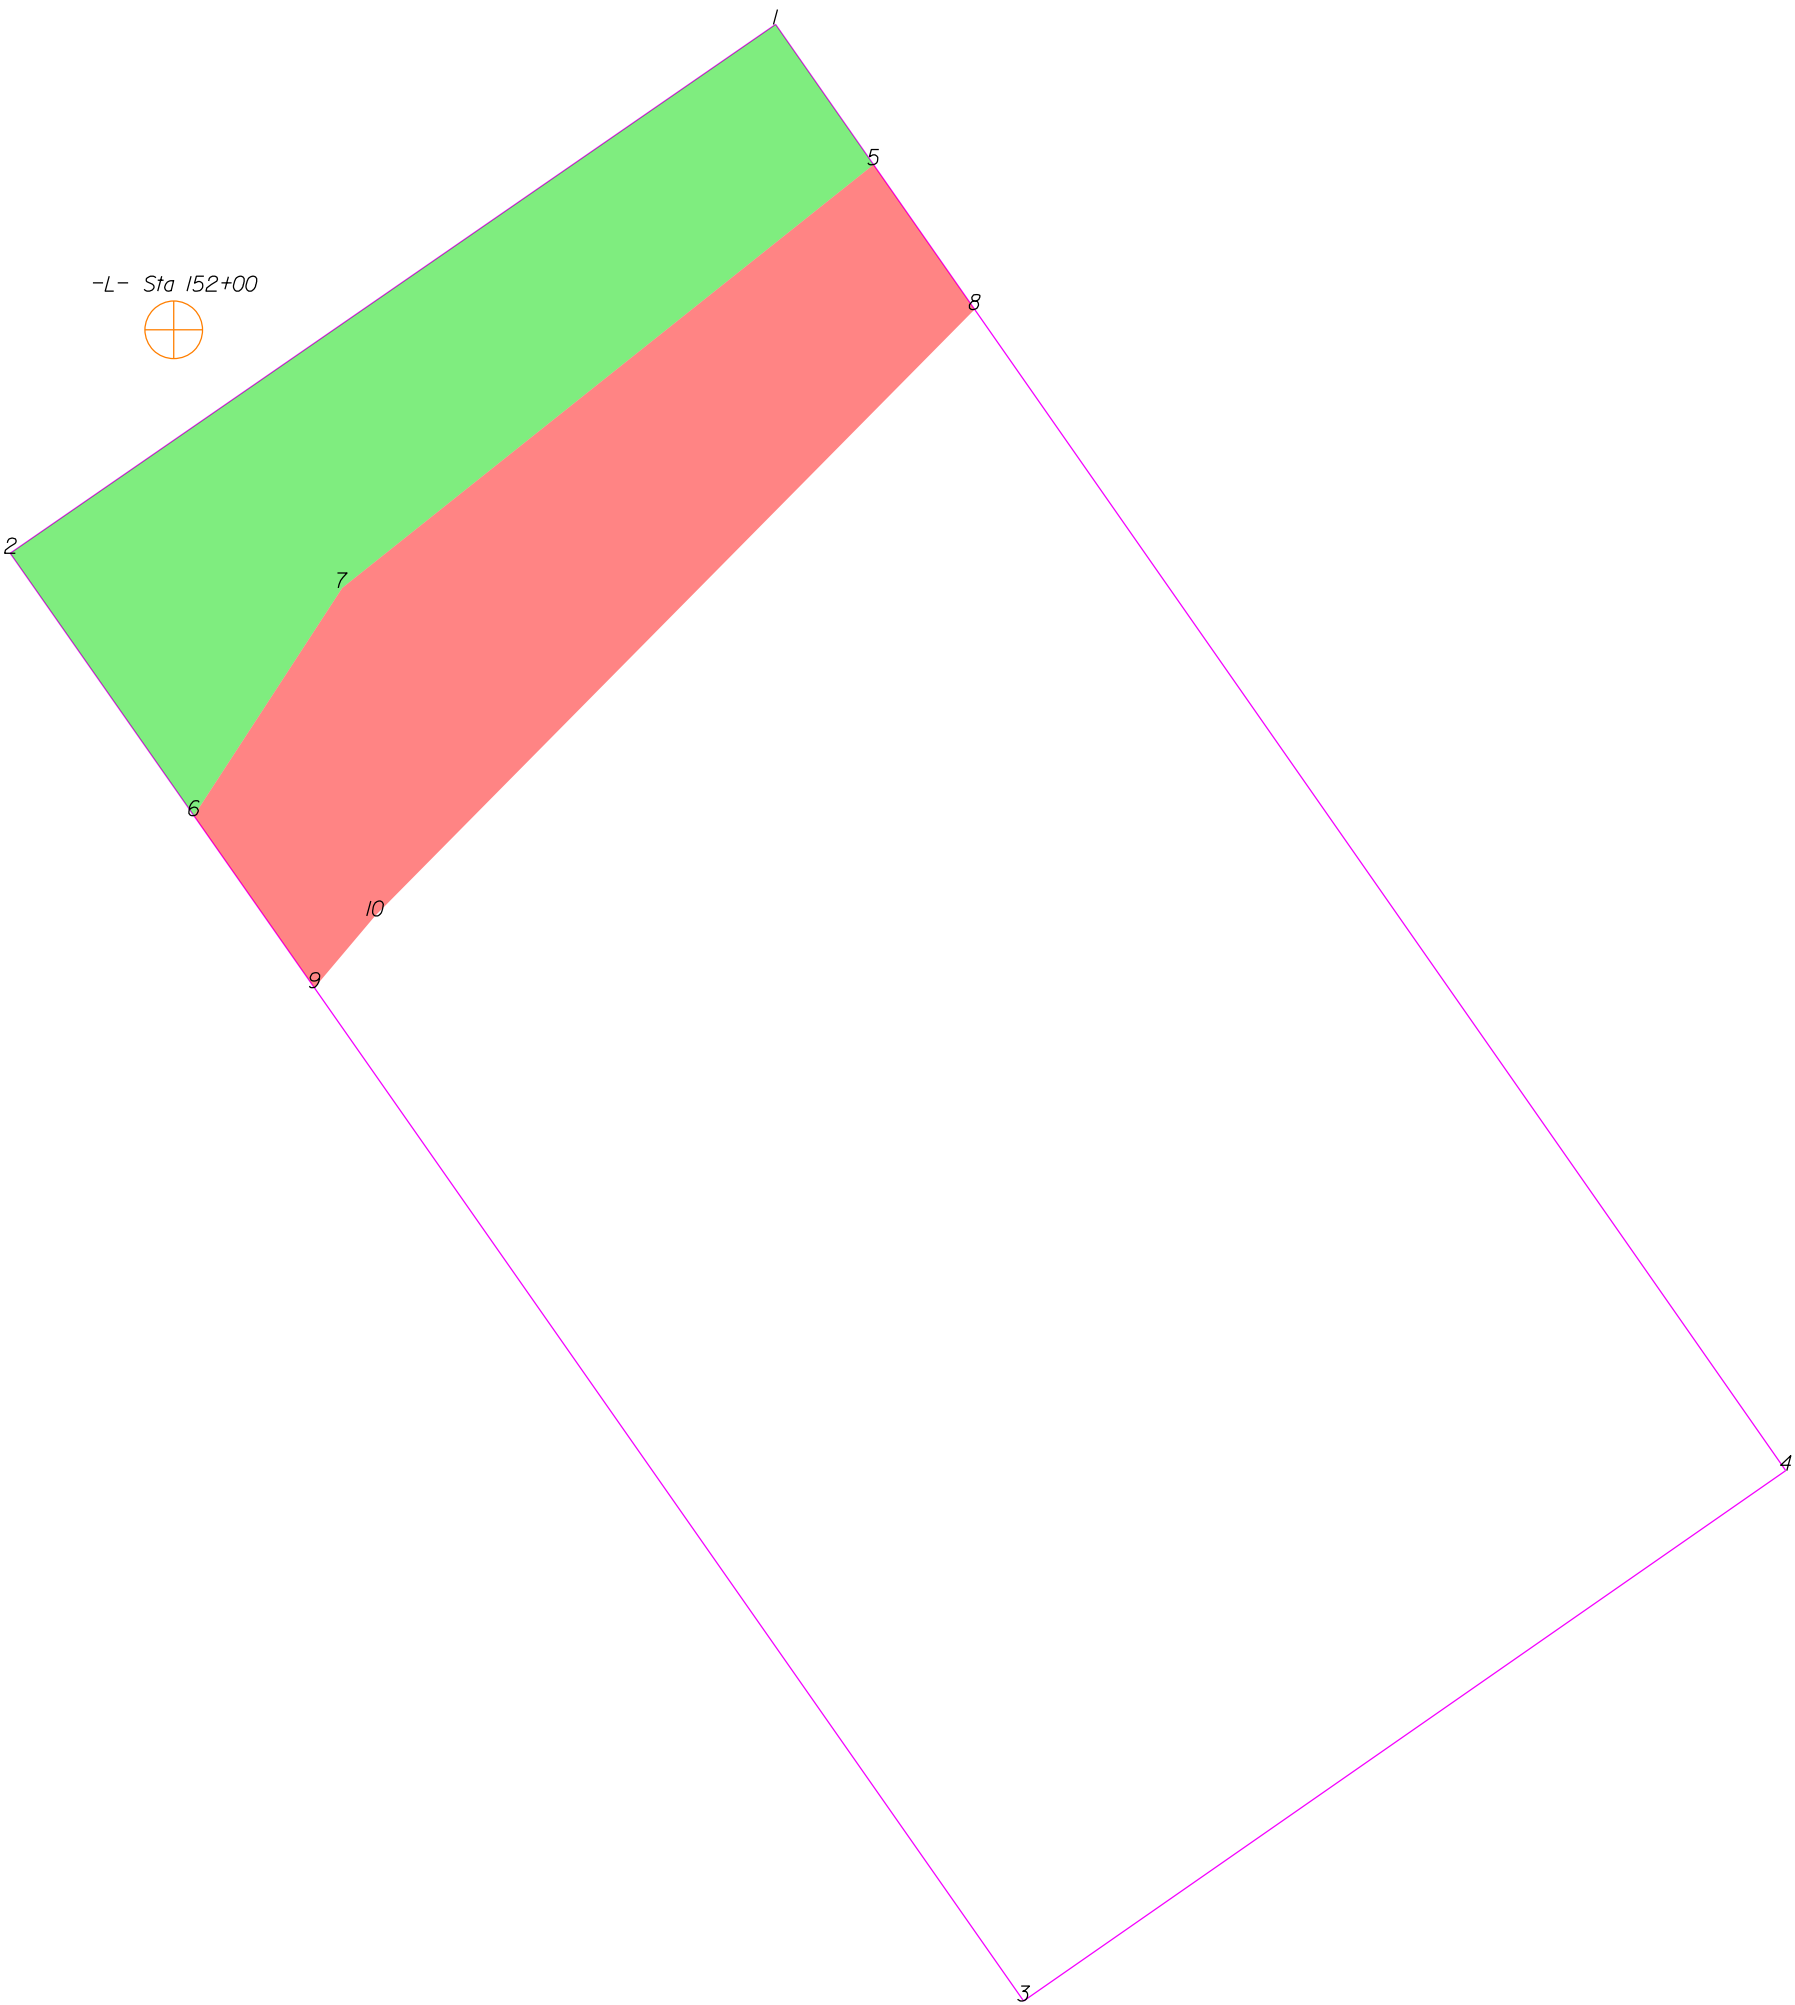

THIS MAP IS NOT A CERTIFIED SURVEY AND HAS NOT BEEN REVIEWED BY A LOCAL GOVERNMENT AGENCY FOR COMPLIANCE WITH ANY APPLICABLE LAND DEVELOPMENT REGULATIONS. THE PROPERTY SHOWN ON THIS MAP WAS LOCATED FOR THE NORTH CAROLINA DEPARTMENT OF TRANSPORTATION FOR HIGHWAY DESIGN PURPOSES. SOME ERROR MAY EXIST BETWEEN THE GRAPHICAL AND ACTUAL GROUND LOCATIONS OF PROPERTY LINES. THIS MAP IS TO BE USED AS A GRAPHICAL REPRESENTATION OF THE NCDOT'S INTENT TO ACQUIRE PROPERTY FOR RIGHT OF WAY PURPOSES, AND IN NO WAY REPRESENTS AN ACTUAL BOUNDARY SURVEY OF THIS PROPERTY.

NORTH CAROLINA DEPARTMENT OF TRANSPORTATION	
RIGHT OF WAY BRANCH	
TAMARA C.EDWARDS	09-20-2022
PARCEL * 084	S:\CADD\U4758\DDRAFT\U4758_dee
DB 6426 PG 1612	UNKNOWN SCALE

	SQR FT	ACRES	SQR M	HECTARES
ROW Right	5188.494	0.119	482.029	0.048
FROM - TO	DISTANCE (FT/M)		RADIUS (FT/M)	
-L- Sta 152+00 - 5	115.965	35.346	N 76°42'39.3" E	
5 - 1	27.578	8.406	N 34°55'58.6" W	
1 - 2	150.037	45.731	S 55°21'34.9" W	
2 - 6	51.683	15.753	S 34°59'1.5" E	
6 - 7	43.820	13.356	N 33°4'12.8" E	
7 - 5	109.578	33.399	N 51°26'36.0" E	

	SQR FT	ACRES	SQR M	HECTARES
PUE Right	5353.295	0.123	497.339	0.050
FROM - TO	DISTANCE (FT/M)		RADIUS (FT/M)	
-L- Sta 152+00 - 8	129.226	39.388	N 88°32'37.9" E	
8 - 5	28.509	8.690	N 34°55'58.6" W	
5 - 7	109.578	33.399	S 51°26'36.0" W	
7 - 6	43.820	13.356	S 33°4'12.8" W	
6 - 9	33.884	10.328	S 34°59'1.5" E	
9 - 10	15.141	4.615	N 40°7'56.7" E	
10 - 8	137.585	41.936	N 44°40'38.8" E	

TYPE	COUNT	SQR FEET	ACRES
Parcel	1	42698.421	0.980
ROW Right	1	5188.494	0.119
PUE Right	1	5353.295	0.123
ROW Left	0	0.000	0.000
PDE Left	0	0.000	0.000
PDE Right	0	0.000	0.000
TDE Left	0	0.000	0.000
TDE Right	0	0.000	0.000
TCE Left	0	0.000	0.000
TCE Right	0	0.000	0.000
PUE Left	0	0.000	0.000
TSE Left	0	0.000	0.000
TSE Right	0	0.000	0.000
DUE Left	0	0.000	0.000
DUE Right	0	0.000	0.000
DTE Left	0	0.000	0.000
DTE Right	0	0.000	0.000
AUE_Left	0	0.000	0.000
AUE_Right	0	0.000	0.000
PCE Left	0	0.000	0.000
PCE Right	0	0.000	0.000
TUE Left	0	0.000	0.000
TUE Right	0	0.000	0.000
REM Left	0	0.000	0.000
REM Right	0	0.000	0.000
Other Left	0	0.000	0.000
Other Right	0	0.000	0.000
PE Left	0	0.000	0.000
PE Right	0	0.000	0.000

THIS MAP IS NOT A CERTIFIED SURVEY AND HAS NOT BEEN REVIEWED BY A LOCAL GOVERNMENT AGENCY FOR COMPLIANCE WITH ANY APPLICABLE LAND DEVELOPMENT REGULATIONS. THE PROPERTY SHOWN ON THIS MAP WAS LOCATED FOR THE NORTH CAROLINA DEPARTMENT OF TRANSPORTATION FOR HIGHWAY DESIGN PURPOSES. SOME ERROR MAY EXIST BETWEEN THE GRAPHICAL AND ACTUAL GROUND LOCATIONS OF PROPERTY LINES. THIS MAP IS TO BE USED AS A GRAPHICAL REPRESENTATION OF THE NCDOT'S INTENT TO ACQUIRE PROPERTY FOR RIGHT OF WAY PURPOSES, AND IN NO WAY REPRESENTS AN ACTUAL BOUNDARY SURVEY OF THIS PROPERTY.

NORTH CAROLINA DEPARTMENT OF TRANSPORTATION	
RIGHT OF WAY BRANCH	
TAMARA C.EDWARDS	09-20-2022
PARCEL * 084	S:\CADD\U4758\DDRAFT\U4758_dee
DB 6426 PG 1612	UNKNOWN SCALE



THIS MAP IS NOT A CERTIFIED SURVEY AND HAS NOT BEEN REVIEWED BY A LOCAL GOVERNMENT AGENCY FOR COMPLIANCE WITH ANY APPLICABLE LAND DEVELOPMENT REGULATIONS. THE PROPERTY SHOWN ON THIS MAP WAS LOCATED FOR THE NORTH CAROLINA DEPARTMENT OF TRANSPORTATION FOR HIGHWAY DESIGN PURPOSES. SOME ERROR MAY EXIST BETWEEN THE GRAPHICAL AND ACTUAL GROUND LOCATIONS OF PROPERTY LINES. THIS MAP IS TO BE USED AS A GRAPHICAL REPRESENTATION OF THE NCDOT'S INTENT TO ACQUIRE PROPERTY FOR RIGHT OF WAY PURPOSES, AND IN NO WAY REPRESENTS AN ACTUAL BOUNDARY SURVEY OF THIS PROPERTY.

NORTH CAROLINA DEPARTMENT OF TRANSPORTATION	
RIGHT OF WAY BRANCH	
RICHARD DICKERSON	12-8-2021
PARCEL * 085	S:\CADD\U4758\DDRAFT\U4758_dee
DB 7570 PG 41	UNKNOWN SCALE


	SQR FT	ACRES	SQR M	HECTARES
TDE Left	303.208	0.007	28.169	0.003
FROM - TO	DISTANCE (FT/M)	BEARING	RADIUS (FT/M)	CURVE LENGTH (FT/M)
-L- Sta 152+00 - 10	120.760	36.808	N 89°42'47.2" W	
10 - 3	3.771	1.149	S 16°26'58.2" E	
3 - 11	41.063	12.516	N 55°25'5.5" E	
11 - 12	38.543	11.748	N 43°14'36.8" E	
12 - 10	77.699	23.683	S 52°3'54.0" W	

	SQR FT	ACRES	SQR M	HECTARES
TCE Left	2337.924	0.054	217.201	0.022
FROM - TO	DISTANCE (FT/M)	BEARING	RADIUS (FT/M)	CURVE LENGTH (FT/M)
-L- Sta 152+00 - 13	163.410	49.807	N 24°7'58.4" E	
13 - 12	161.556	49.242	S 51°24'57.4" W	
12 - 11	38.543	11.748	S 43°14'36.8" W	
11 - 4	195.353	59.544	N 55°25'5.5" E	
4 - 13	19.715	6.009	N 24°23'53.2" W	

TYPE	COUNT	SQR FEET	ACRES
Parcel	1	152183.940	3.494
TDE Left	1	303.208	0.007
TCE Left	1	2337.924	0.054
ROW Left	0	0.000	0.000
ROW Right	0	0.000	0.000
PDE Left	0	0.000	0.000
PDE Right	0	0.000	0.000
TDE Right	0	0.000	0.000
TCE Right	0	0.000	0.000
PUE Left	0	0.000	0.000
PUE Right	0	0.000	0.000
TSE Left	0	0.000	0.000
TSE Right	0	0.000	0.000
DUE Left	0	0.000	0.000
DUE Right	0	0.000	0.000
DTE Left	0	0.000	0.000
DTE Right	0	0.000	0.000
AUE Left	0	0.000	0.000
AUE Right	0	0.000	0.000
PCE Left	0	0.000	0.000
PCE Right	0	0.000	0.000
TUE Left	0	0.000	0.000
TUE Right	0	0.000	0.000
REM Left	0	0.000	0.000
REM Right	0	0.000	0.000
Other Left	0	0.000	0.000
Other Right	0	0.000	0.000
PE Left	0	0.000	0.000
PE Right	0	0.000	0.000

THIS MAP IS NOT A CERTIFIED SURVEY AND HAS NOT BEEN REVIEWED BY A LOCAL GOVERNMENT AGENCY FOR COMPLIANCE WITH ANY APPLICABLE LAND DEVELOPMENT REGULATIONS. THE PROPERTY SHOWN ON THIS MAP WAS LOCATED FOR THE NORTH CAROLINA DEPARTMENT OF TRANSPORTATION FOR HIGHWAY DESIGN PURPOSES. SOME ERROR MAY EXIST BETWEEN THE GRAPHICAL AND ACTUAL GROUND LOCATIONS OF PROPERTY LINES. THIS MAP IS TO BE USED AS A GRAPHICAL REPRESENTATION OF THE NCDOT'S INTENT TO ACQUIRE PROPERTY FOR RIGHT OF WAY PURPOSES, AND IN NO WAY REPRESENTS AN ACTUAL BOUNDARY SURVEY OF THIS PROPERTY.

NORTH CAROLINA DEPARTMENT OF TRANSPORTATION	
RIGHT OF WAY BRANCH	
RICHARD DICKERSON	12-8-2021
PARCEL * 085	S:\CADD\U4758\DDRAFT\U4758_dee
DB 7570 PG 41	UNKNOWN SCALE

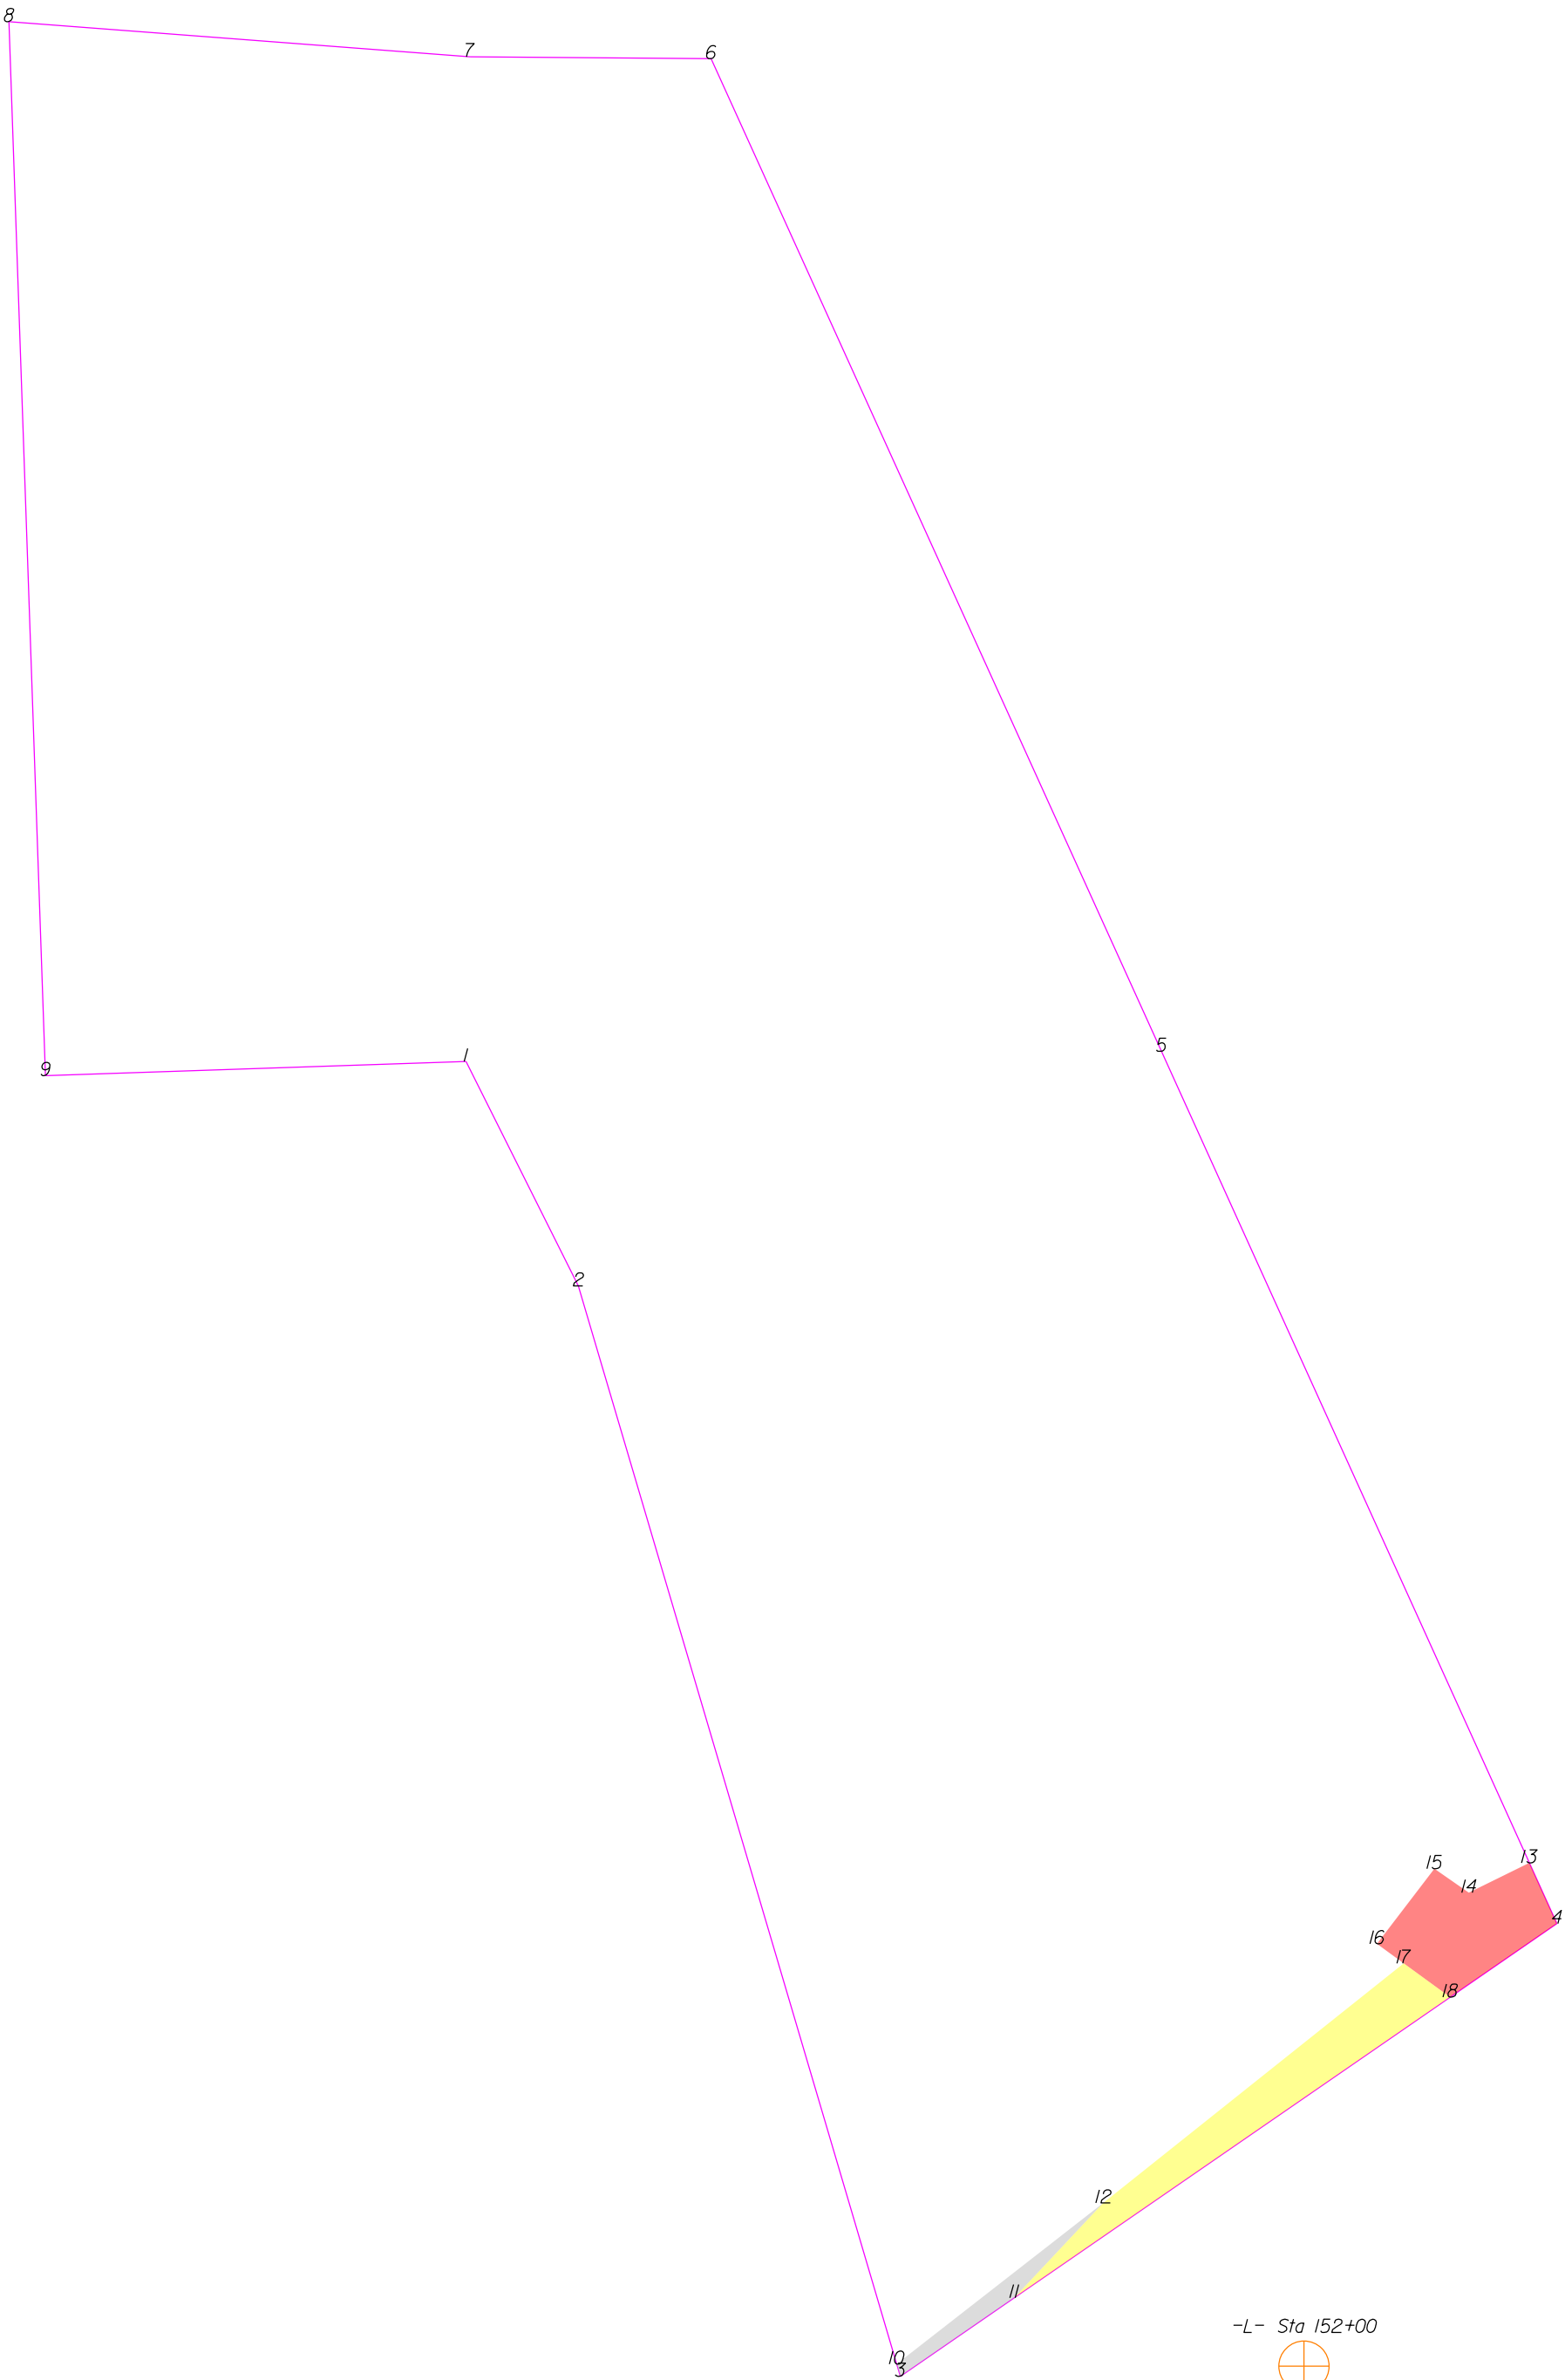

THIS MAP IS NOT A CERTIFIED SURVEY AND HAS NOT BEEN REVIEWED BY A LOCAL GOVERNMENT AGENCY FOR COMPLIANCE WITH ANY APPLICABLE LAND DEVELOPMENT REGULATIONS. THE PROPERTY SHOWN ON THIS MAP WAS LOCATED FOR THE NORTH CAROLINA DEPARTMENT OF TRANSPORTATION FOR HIGHWAY DESIGN PURPOSES. SOME ERROR MAY EXIST BETWEEN THE GRAPHICAL AND ACTUAL GROUND LOCATIONS OF PROPERTY LINES. THIS MAP IS TO BE USED AS A GRAPHICAL REPRESENTATION OF THE NCDOT'S INTENT TO ACQUIRE PROPERTY FOR RIGHT OF WAY PURPOSES, AND IN NO WAY REPRESENTS AN ACTUAL BOUNDARY SURVEY OF THIS PROPERTY.

NORTH CAROLINA DEPARTMENT OF TRANSPORTATION	
RIGHT OF WAY BRANCH	
RICHARD DICKERSON	09-20-2022
PARCEL * 085	S:\CADD\U4758\DDRAFT\U4758_dee
DB 7570 PG 4I	UNKNOWN SCALE

	SQR FT	ACRES	SQR M	HECTARES
TDE Left	303.208	0.007	28.169	0.003
FROM - TO	DISTANCE (FT/M)	BEARING	RADIUS (FT/M)	CURVE LENGTH (FT/M)
-L- Sta 152+00 - 10	120.760	36.808	N 89°42'47.2" W	
10 - 3	3.771	1.149	S 16°26'58.2" E	
3 - 11	41.063	12.516	N 55°25'5.5" E	
11 - 12	38.543	11.748	N 43°14'36.8" E	
12 - 10	77.699	23.683	S 52°3'54.0" W	

	SQR FT	ACRES	SQR M	HECTARES
PUE Left	1179.857	0.027	109.613	0.011
FROM - TO	DISTANCE (FT/M)	BEARING	RADIUS (FT/M)	CURVE LENGTH (FT/M)
-L- Sta 152+00 - 13	163.410	49.807	N 24°7'58.4" E	
13 - 14	20.009	6.099	S 63°50'17.2" W	
14 - 15	12.457	3.797	N 55°4'2.2" W	
15 - 16	28.009	8.537	S 37°21'56.8" W	
16 - 17	9.796	2.986	S 53°51'51.0" E	
17 - 18	17.033	5.192	S 53°51'51.0" E	
18 - 4	38.439	11.716	N 55°25'5.5" E	
4 - 13	19.715	6.009	N 24°23'53.2" W	

	SQR FT	ACRES	SQR M	HECTARES
TCE Left	1573.396	0.036	146.174	0.015
FROM - TO	DISTANCE (FT/M)	BEARING	RADIUS (FT/M)	CURVE LENGTH (FT/M)
-L- Sta 152+00 - 18	117.620	35.851	N 21°36'16.7" E	
18 - 17	17.033	5.192	N 53°51'51.0" W	
17 - 12	113.891	34.714	S 51°24'57.4" W	
12 - 11	38.543	11.748	S 43°14'36.8" W	
11 - 18	156.914	47.828	N 55°25'5.5" E	


TYPE	COUNT	SQR FEET	ACRES
Parcel	1	152183.940	3.494
TDE Left	1	303.208	0.007
PUE Left	1	1179.857	0.027
TCE Left	1	1573.396	0.036
ROW Left	0	0.000	0.000
ROW Right	0	0.000	0.000
PDE Left	0	0.000	0.000
PDE Right	0	0.000	0.000
TDE Right	0	0.000	0.000
TCE Right	0	0.000	0.000
PUE Right	0	0.000	0.000
TSE Left	0	0.000	0.000
TSE Right	0	0.000	0.000
DUE Left	0	0.000	0.000
DUE Right	0	0.000	0.000
DTE Left	0	0.000	0.000
DTE Right	0	0.000	0.000
AUE Left	0	0.000	0.000
AUE Right	0	0.000	0.000
PCE Left	0	0.000	0.000
PCE Right	0	0.000	0.000
TUE Left	0	0.000	0.000
TUE Right	0	0.000	0.000
REM Left	0	0.000	0.000
REM Right	0	0.000	0.000
Other Left	0	0.000	0.000
Other Right	0	0.000	0.000
PE Left	0	0.000	0.000
PE Right	0	0.000	0.000

THIS MAP IS NOT A CERTIFIED SURVEY AND HAS NOT BEEN REVIEWED BY A LOCAL GOVERNMENT AGENCY FOR COMPLIANCE WITH ANY APPLICABLE LAND DEVELOPMENT REGULATIONS. THE PROPERTY SHOWN ON THIS MAP WAS LOCATED FOR THE NORTH CAROLINA DEPARTMENT OF TRANSPORTATION FOR HIGHWAY DESIGN PURPOSES. SOME ERROR MAY EXIST BETWEEN THE GRAPHICAL AND ACTUAL GROUND LOCATIONS OF PROPERTY LINES. THIS MAP IS TO BE USED AS A GRAPHICAL REPRESENTATION OF THE NCDOT'S INTENT TO ACQUIRE PROPERTY FOR RIGHT OF WAY PURPOSES, AND IN NO WAY REPRESENTS AN ACTUAL BOUNDARY SURVEY OF THIS PROPERTY.

NORTH CAROLINA DEPARTMENT OF TRANSPORTATION	
RIGHT OF WAY BRANCH	
RICHARD DICKERSON	09-20-2022
PARCEL * 085	S:\CADD\U4758\DDRAFT\U4758_dee
DB 7570 PG 41	UNKNOWN SCALE



-L- Sta 154+00

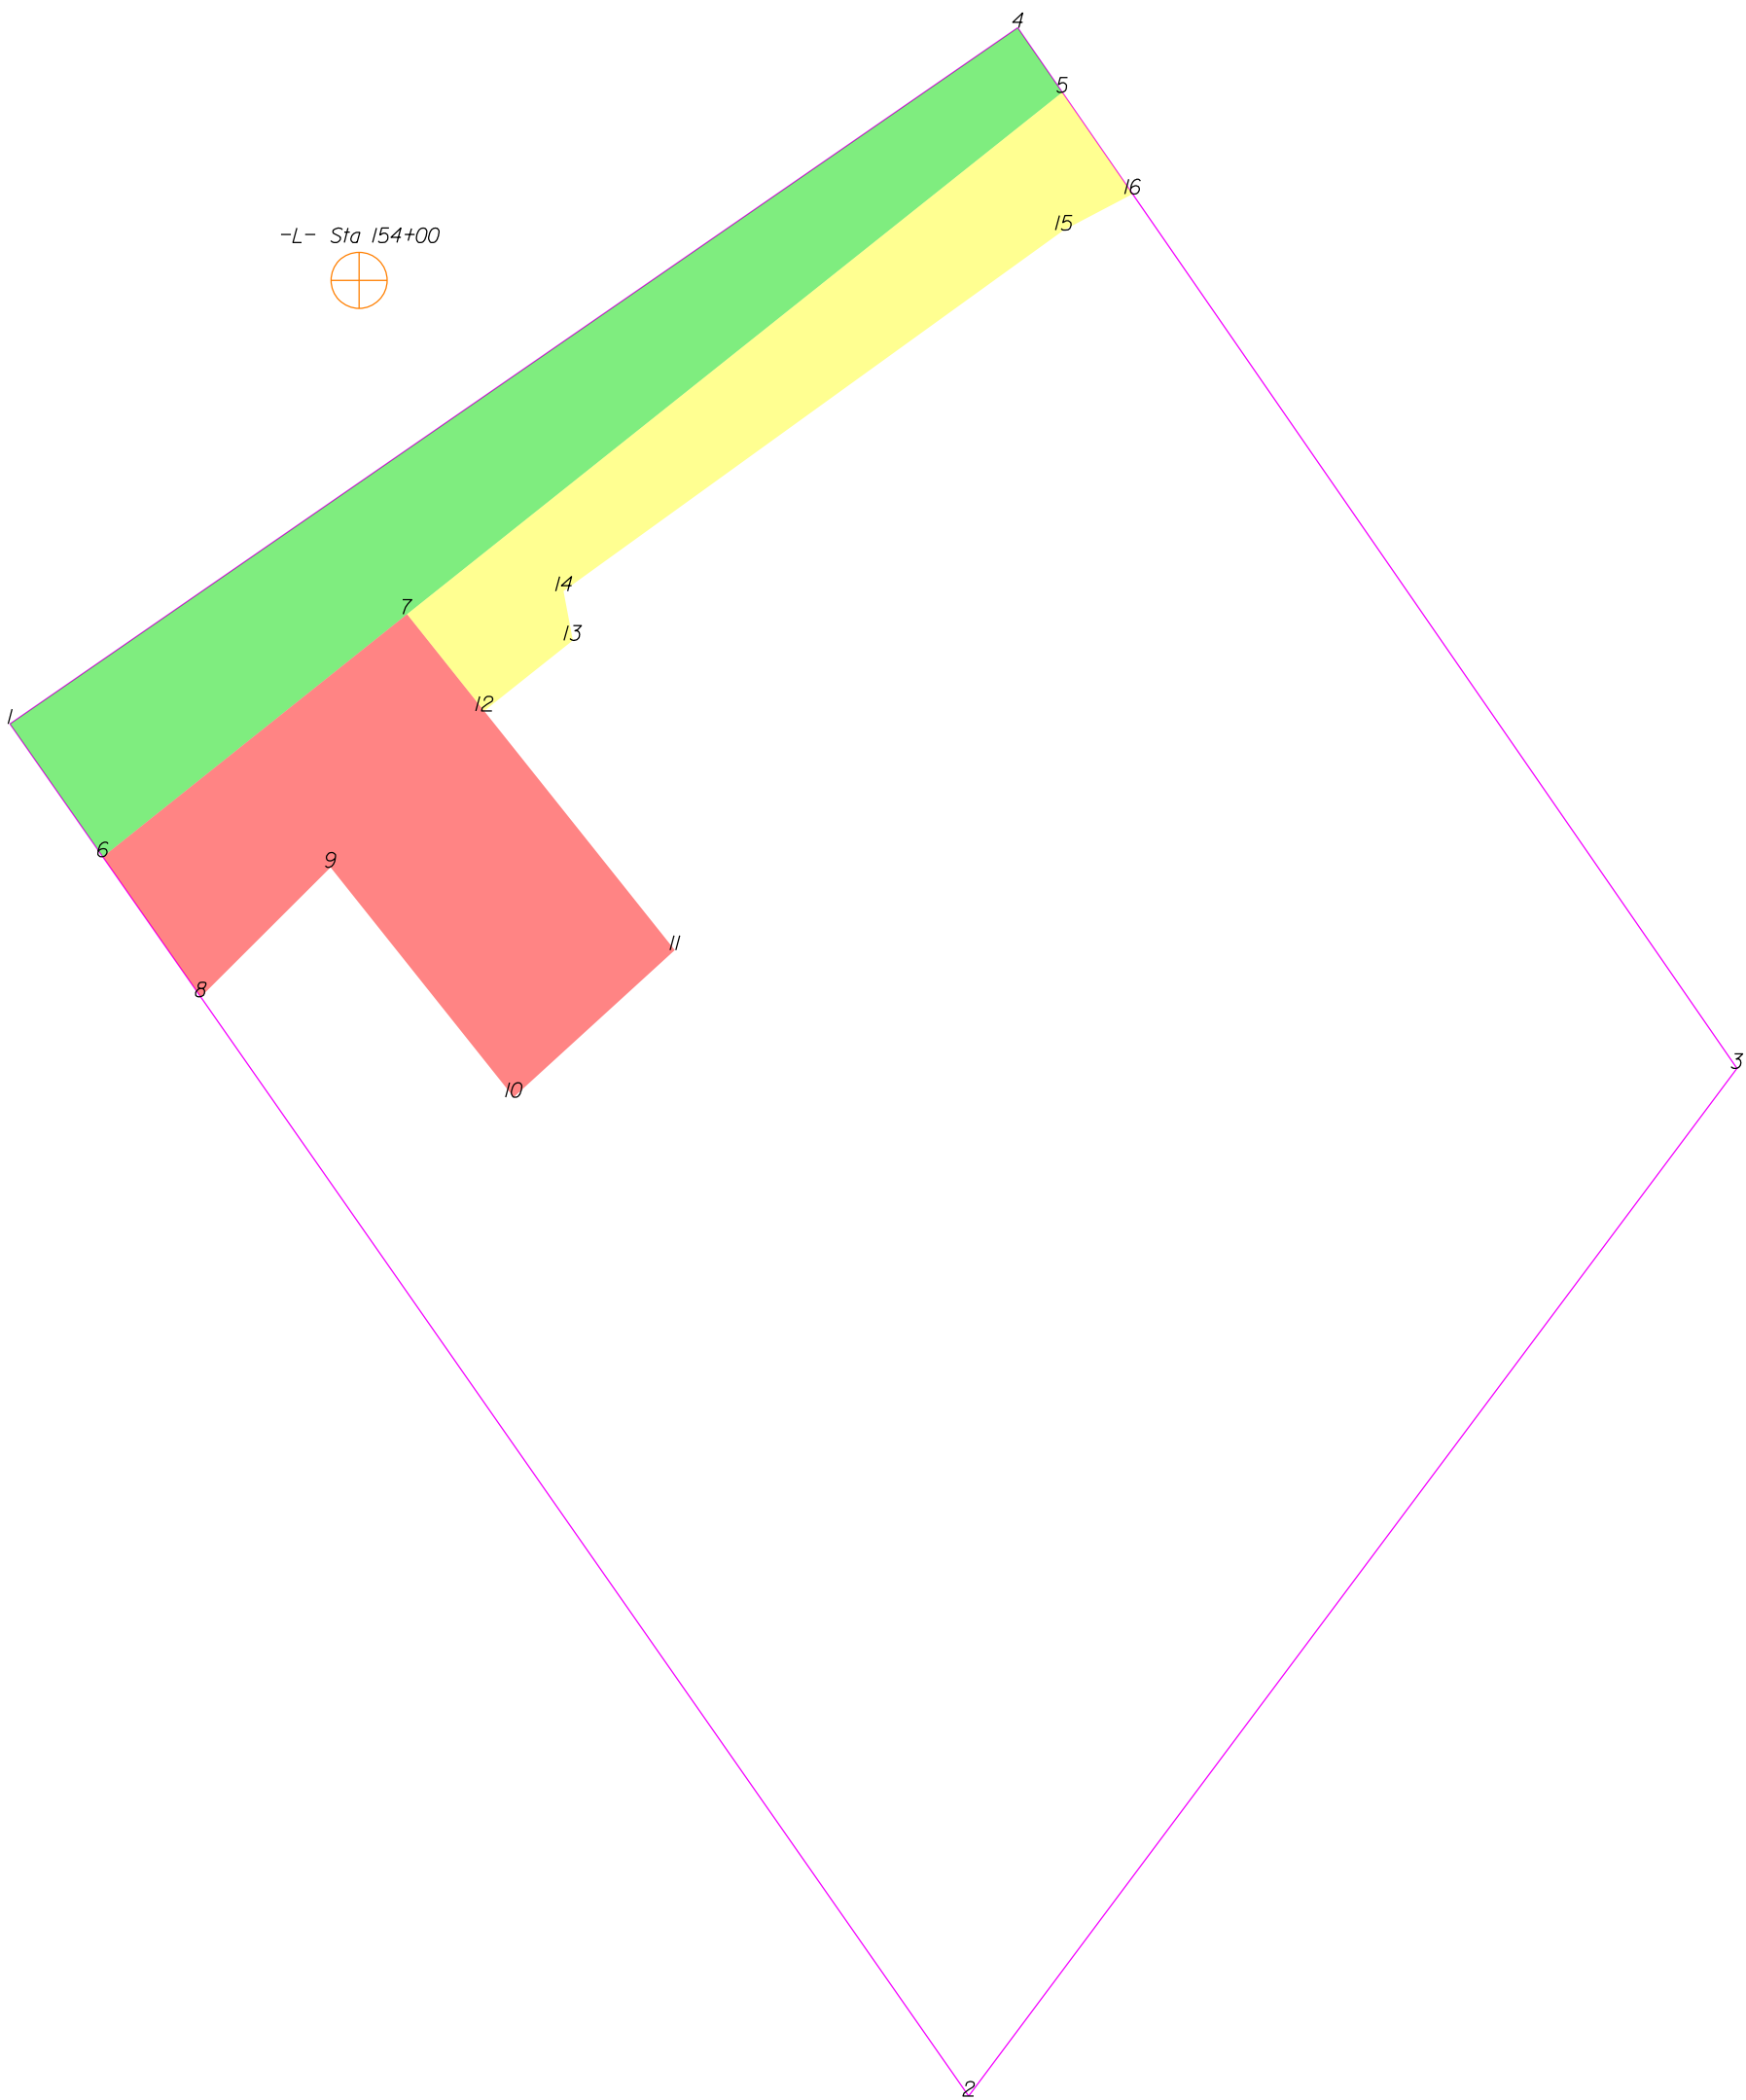

THIS MAP IS NOT A CERTIFIED SURVEY AND HAS NOT BEEN REVIEWED BY A LOCAL GOVERNMENT AGENCY FOR COMPLIANCE WITH ANY APPLICABLE LAND DEVELOPMENT REGULATIONS. THE PROPERTY SHOWN ON THIS MAP WAS LOCATED FOR THE NORTH CAROLINA DEPARTMENT OF TRANSPORTATION FOR HIGHWAY DESIGN PURPOSES. SOME ERROR MAY EXIST BETWEEN THE GRAPHICAL AND ACTUAL GROUND LOCATIONS OF PROPERTY LINES. THIS MAP IS TO BE USED AS A GRAPHICAL REPRESENTATION OF THE NCDOT'S INTENT TO ACQUIRE PROPERTY FOR RIGHT OF WAY PURPOSES, AND IN NO WAY REPRESENTS AN ACTUAL BOUNDARY SURVEY OF THIS PROPERTY.

NORTH CAROLINA DEPARTMENT OF TRANSPORTATION	
RIGHT OF WAY BRANCH	
TAMARA C.EDWARDS	12-8-2021
PARCEL * 086	S:\CADD\U4758\DDRAFT\U4758_dee
DB 6769 PG 1202	UNKNOWN SCALE

	SQR FT	ACRES		SQR M		HECTARES	
ROW Right	4257.729	0.098		395.558		0.040	
FROM - TO		DISTANCE (FT/M)		BEARING		RADIUS (FT/M)	
-L- Sta 154+00 - 5		123.737	37.715	N 75°1'26.7" E			
5 - 4		13.334	4.064	N 34°38'44.2" W			
4 - 1		208.188	63.456	S 55°21'34.9" W			
1 - 6		27.578	8.406	S 34°55'58.6" E			
6 - 7		66.130	20.157	N 51°26'36.0" E			
7 - 5		142.405	43.405	N 51°26'36.0" E			


	SQR FT	ACRES		SQR M		HECTARES	
PUE Right	3564.224	0.082		331.129		0.033	
FROM - TO		DISTANCE (FT/M)		BEARING		RADIUS (FT/M)	
-L- Sta 154+00 - 6		107.238	32.686	S 23°57'13.2" W			
6 - 8		29.042	8.852	S 34°55'58.6" E			
8 - 9		31.161	9.498	N 45°1'27.1" E			
9 - 10		50.000	15.240	S 38°33'24.0" E			
10 - 11		37.084	11.303	N 47°34'40.4" E			
11 - 12		52.000	15.850	N 38°33'24.0" W			
12 - 7		21.000	6.401	N 38°33'24.0" W			
7 - 6		66.130	20.157	S 51°26'36.0" W			

	SQR FT	ACRES		SQR M		HECTARES	
TCE Right	2420.273	0.056		224.852		0.022	
FROM - TO		DISTANCE (FT/M)		BEARING		RADIUS (FT/M)	
-L- Sta 154+00 - 5		123.737	37.715	N 75°1'26.7" E			
5 - 7		142.405	43.405	S 51°26'36.0" W			
7 - 12		21.000	6.401	S 38°33'24.0" E			
12 - 13		19.250	5.867	N 51°26'36.0" E			
13 - 14		8.500	2.591	N 10°29'3.0" W			
14 - 15		104.869	31.964	N 54°10'34.1" E			
15 - 16		13.204	4.025	N 62°13'39.5" E			
16 - 5		21.020	6.407	N 34°38'44.2" W			

TYPE	COUNT	SQR FEET	ACRES
Parcel	1	51856.273	1.190
ROW Right	1	4257.729	0.098
PUE Right	1	3564.224	0.082
TCE Right	1	2420.273	0.056
ROW Left	0	0.000	0.000
PDE Left	0	0.000	0.000
PDE Right	0	0.000	0.000
TDE Left	0	0.000	0.000
TDE Right	0	0.000	0.000
TCE Left	0	0.000	0.000
PUE Left	0	0.000	0.000
TSE Left	0	0.000	0.000
TSE Right	0	0.000	0.000
DUE Left	0	0.000	0.000
DUE Right	0	0.000	0.000
DTE Left	0	0.000	0.000
DTE Right	0	0.000	0.000
AUE_Left	0	0.000	0.000
AUE_Right	0	0.000	0.000
PCE Left	0	0.000	0.000
PCE Right	0	0.000	0.000
TUE Left	0	0.000	0.000
TUE Right	0	0.000	0.000
REM Left	0	0.000	0.000
REM Right	0	0.000	0.000
Other Left	0	0.000	0.000
Other Right	0	0.000	0.000
PE Left	0	0.000	0.000
PE Right	0	0.000	0.000

THIS MAP IS NOT A CERTIFIED SURVEY AND HAS NOT BEEN REVIEWED BY A LOCAL GOVERNMENT AGENCY FOR COMPLIANCE WITH ANY APPLICABLE LAND DEVELOPMENT REGULATIONS. THE PROPERTY SHOWN ON THIS MAP WAS LOCATED FOR THE NORTH CAROLINA DEPARTMENT OF TRANSPORTATION FOR HIGHWAY DESIGN PURPOSES. SOME ERROR MAY EXIST BETWEEN THE GRAPHICAL AND ACTUAL GROUND LOCATIONS OF PROPERTY LINES. THIS MAP IS TO BE USED AS A GRAPHICAL REPRESENTATION OF THE NCDOT'S INTENT TO ACQUIRE PROPERTY FOR RIGHT OF WAY PURPOSES, AND IN NO WAY REPRESENTS AN ACTUAL BOUNDARY SURVEY OF THIS PROPERTY.

NORTH CAROLINA DEPARTMENT OF TRANSPORTATION	
RIGHT OF WAY BRANCH	
TAMARA C.EDWARDS	12-8-2021
PARCEL * 086	S:\CADD\U4758\DDRAFT\U4758_dee
DB 6769 PG 1202	UNKNOWN SCALE

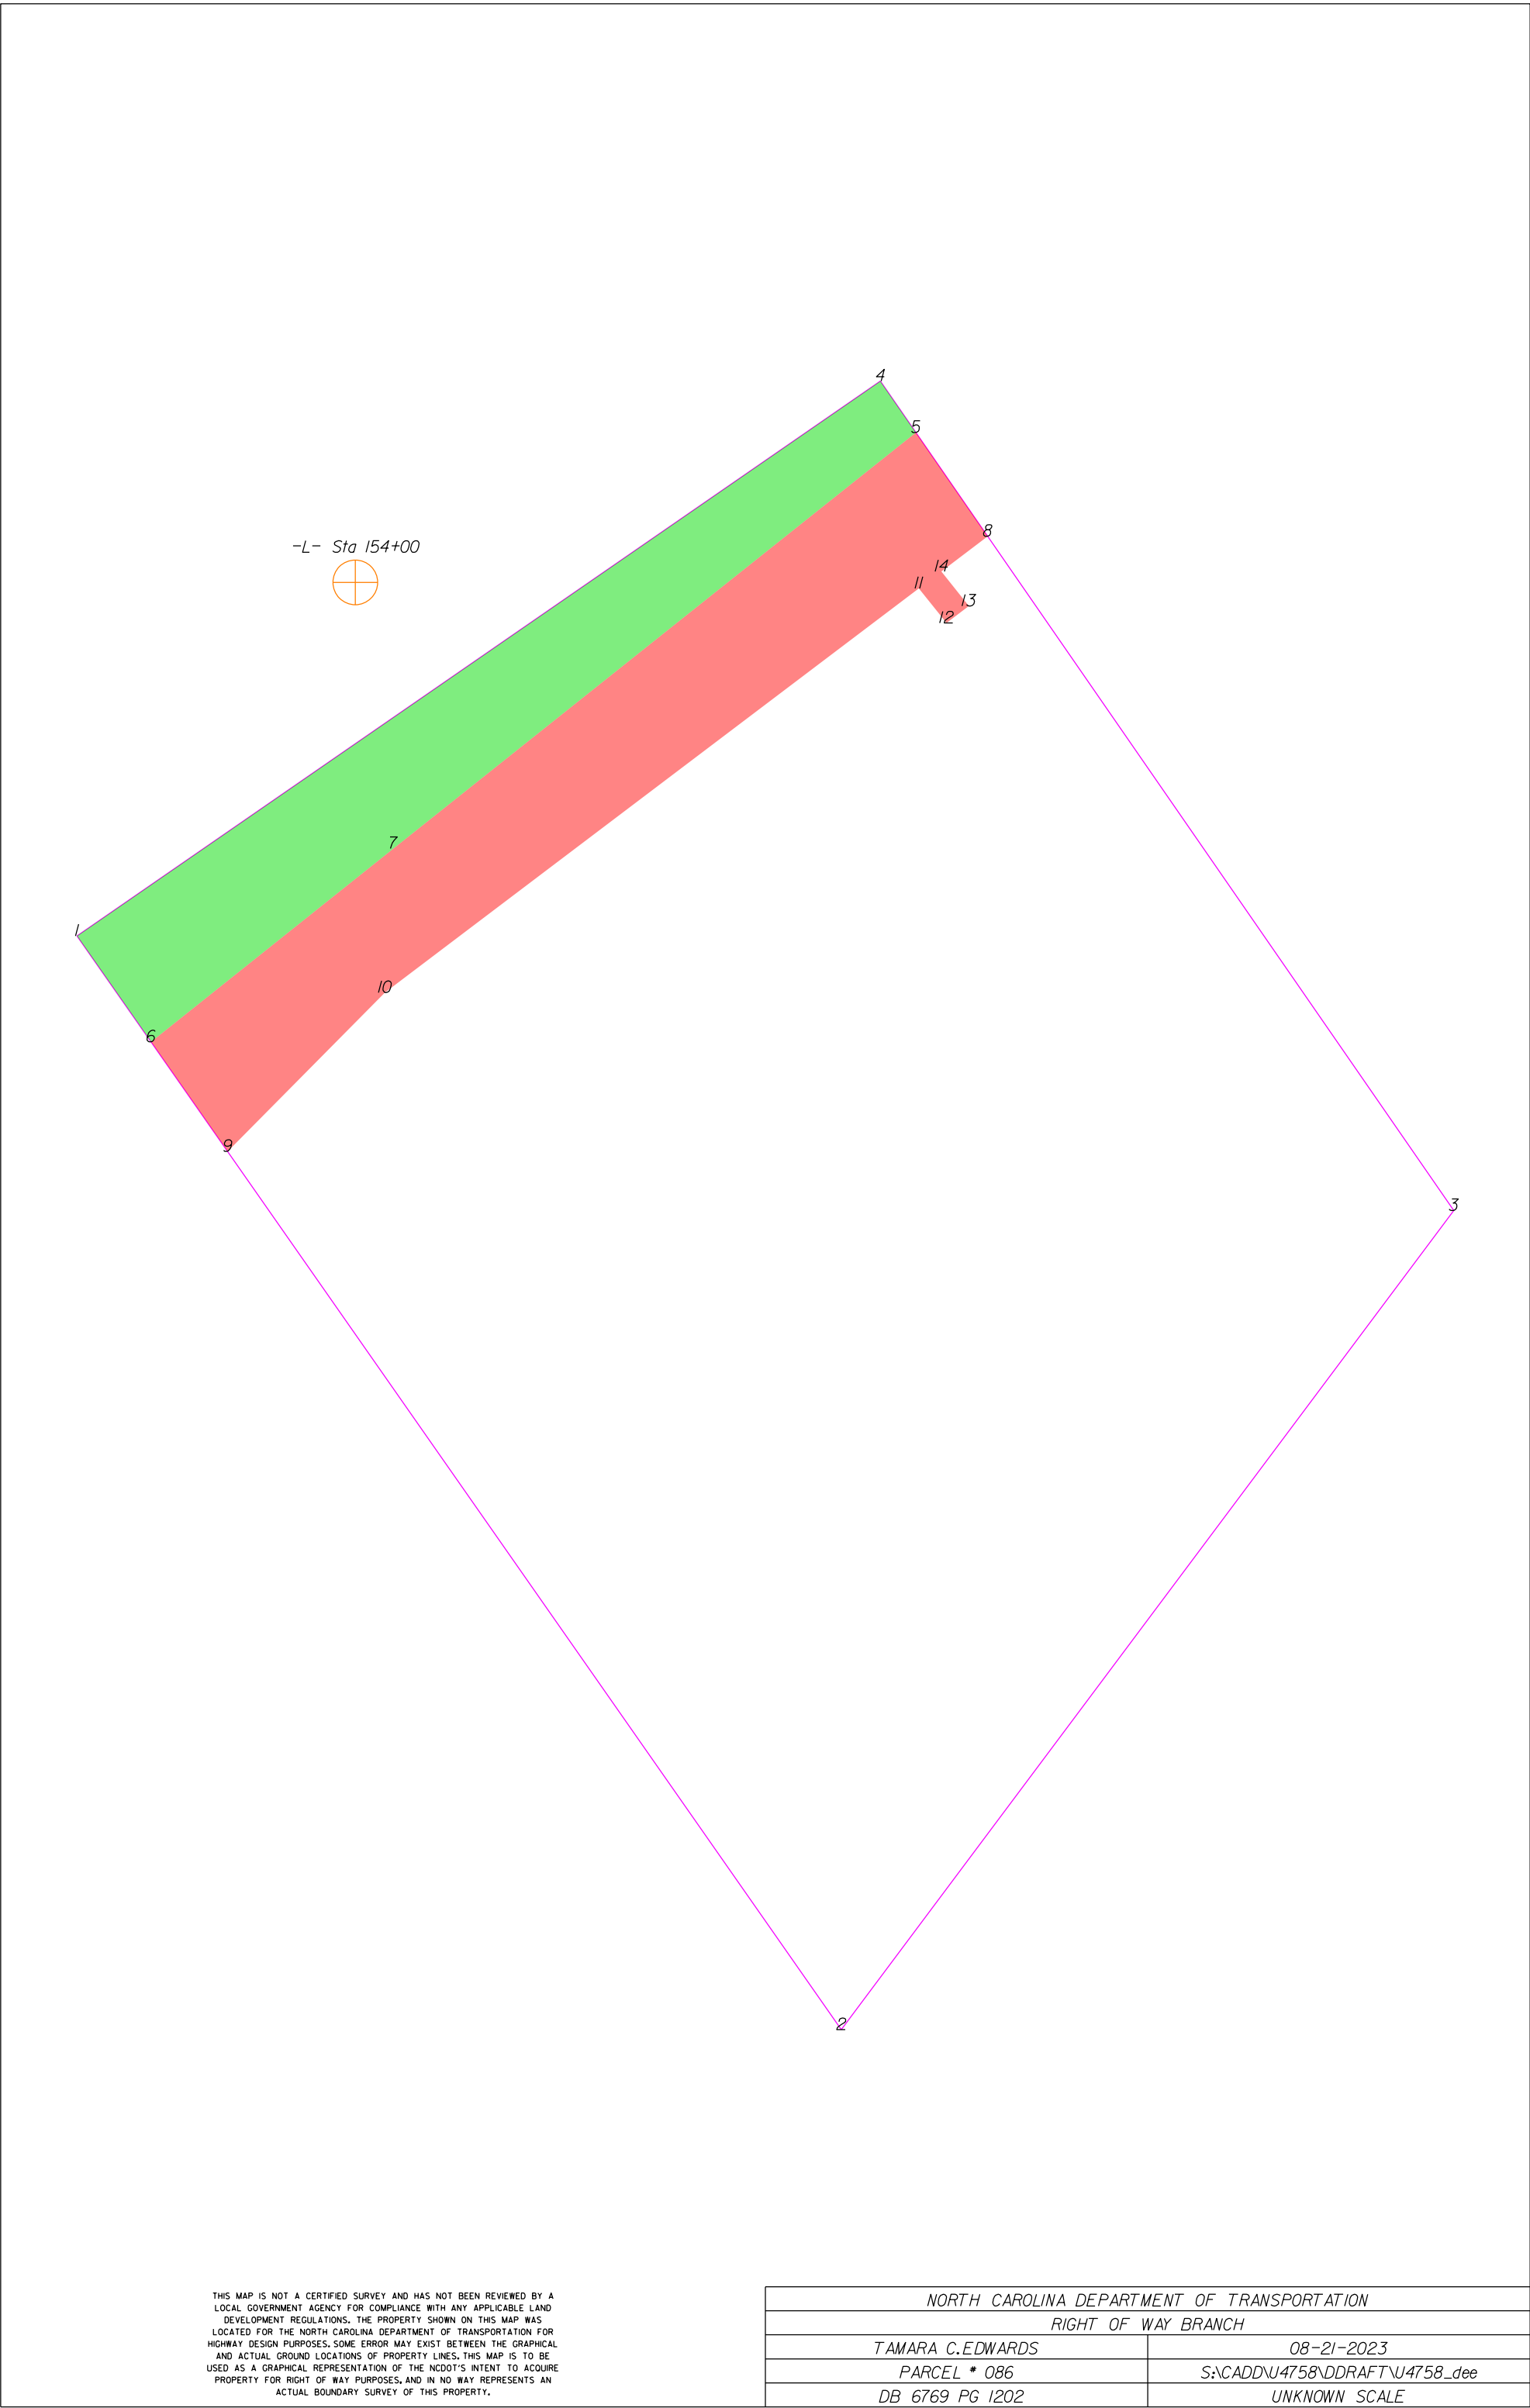


	SQR FT	ACRES	SQR M	HECTARES
ROW Right	4257.729	0.098	395.558	0.040
FROM - TO	DISTANCE (FT/M)	BEARING	RADIUS (FT/M)	CURVE LENGTH (FT/M)
-L- Sta 154+00 - 5	123.737	37.715	N 75°1'26.7" E	
5 - 4	13.334	4.064	N 34°38'44.2" W	
4 - 1	208.188	63.456	S 55°21'34.9" W	
1 - 6	27.578	8.406	S 34°55'58.6" E	
6 - 7	66.130	20.157	N 51°26'36.0" E	
7 - 5	142.405	43.405	N 51°26'36.0" E	

	SQR FT	ACRES	SQR M	HECTARES
PUE Right	5274.375	0.121	490.007	0.049
FROM - TO	DISTANCE (FT/M)	BEARING	RADIUS (FT/M)	CURVE LENGTH (FT/M)
-L- Sta 154+00 - 8	135.206	41.211	N 85°50'16.6" E	
8 - 5	26.939	8.211	N 34°38'44.2" W	
5 - 7	142.405	43.405	S 51°26'36.0" W	
7 - 6	66.130	20.157	S 51°26'36.0" W	
6 - 9	28.509	8.690	S 34°55'58.6" E	
9 - 10	47.669	14.530	N 44°40'38.8" E	
10 - 11	142.824	43.533	N 52°52'22.8" E	
11 - 12	9.441	2.878	S 38°31'56.0" E	
12 - 13	6.002	1.829	N 52°58'15.1" E	
13 - 14	9.417	2.870	N 38°31'38.3" W	
14 - 8	12.386	3.775	N 52°48'5.8" E	

TYPE	COUNT	SQR FEET	ACRES
Parcel	1	51856.273	1.190
ROW Right	1	4257.729	0.098
PUE Right	1	5274.375	0.121
ROW Left	0	0.000	0.000
PDE Left	0	0.000	0.000
PDE Right	0	0.000	0.000
TDE Left	0	0.000	0.000
TDE Right	0	0.000	0.000
TCE Left	0	0.000	0.000
TCE Right	0	0.000	0.000
PUE Left	0	0.000	0.000
TSE Left	0	0.000	0.000
TSE Right	0	0.000	0.000
DUE Left	0	0.000	0.000
DUE Right	0	0.000	0.000
DTE Left	0	0.000	0.000
DTE Right	0	0.000	0.000
AUE_Left	0	0.000	0.000
AUE_Right	0	0.000	0.000
PCE Left	0	0.000	0.000
PCE Right	0	0.000	0.000
TUE Left	0	0.000	0.000
TUE Right	0	0.000	0.000
REM Left	0	0.000	0.000
REM Right	0	0.000	0.000
Other Left	0	0.000	0.000
Other Right	0	0.000	0.000
PE Left	0	0.000	0.000
PE Right	0	0.000	0.000

THIS MAP IS NOT A CERTIFIED SURVEY AND HAS NOT BEEN REVIEWED BY A LOCAL GOVERNMENT AGENCY FOR COMPLIANCE WITH ANY APPLICABLE LAND DEVELOPMENT REGULATIONS. THE PROPERTY SHOWN ON THIS MAP WAS LOCATED FOR THE NORTH CAROLINA DEPARTMENT OF TRANSPORTATION FOR HIGHWAY DESIGN PURPOSES. SOME ERROR MAY EXIST BETWEEN THE GRAPHICAL AND ACTUAL GROUND LOCATIONS OF PROPERTY LINES. THIS MAP IS TO BE USED AS A GRAPHICAL REPRESENTATION OF THE NCDOT'S INTENT TO ACQUIRE PROPERTY FOR RIGHT OF WAY PURPOSES, AND IN NO WAY REPRESENTS AN ACTUAL BOUNDARY SURVEY OF THIS PROPERTY.

NORTH CAROLINA DEPARTMENT OF TRANSPORTATION	
RIGHT OF WAY BRANCH	
TAMARA C.EDWARDS	08-21-2023
PARCEL * 086	S:\CADD\U4758\DDRAFT\U4758_dee
DB 6769 PG 1202	UNKNOWN SCALE

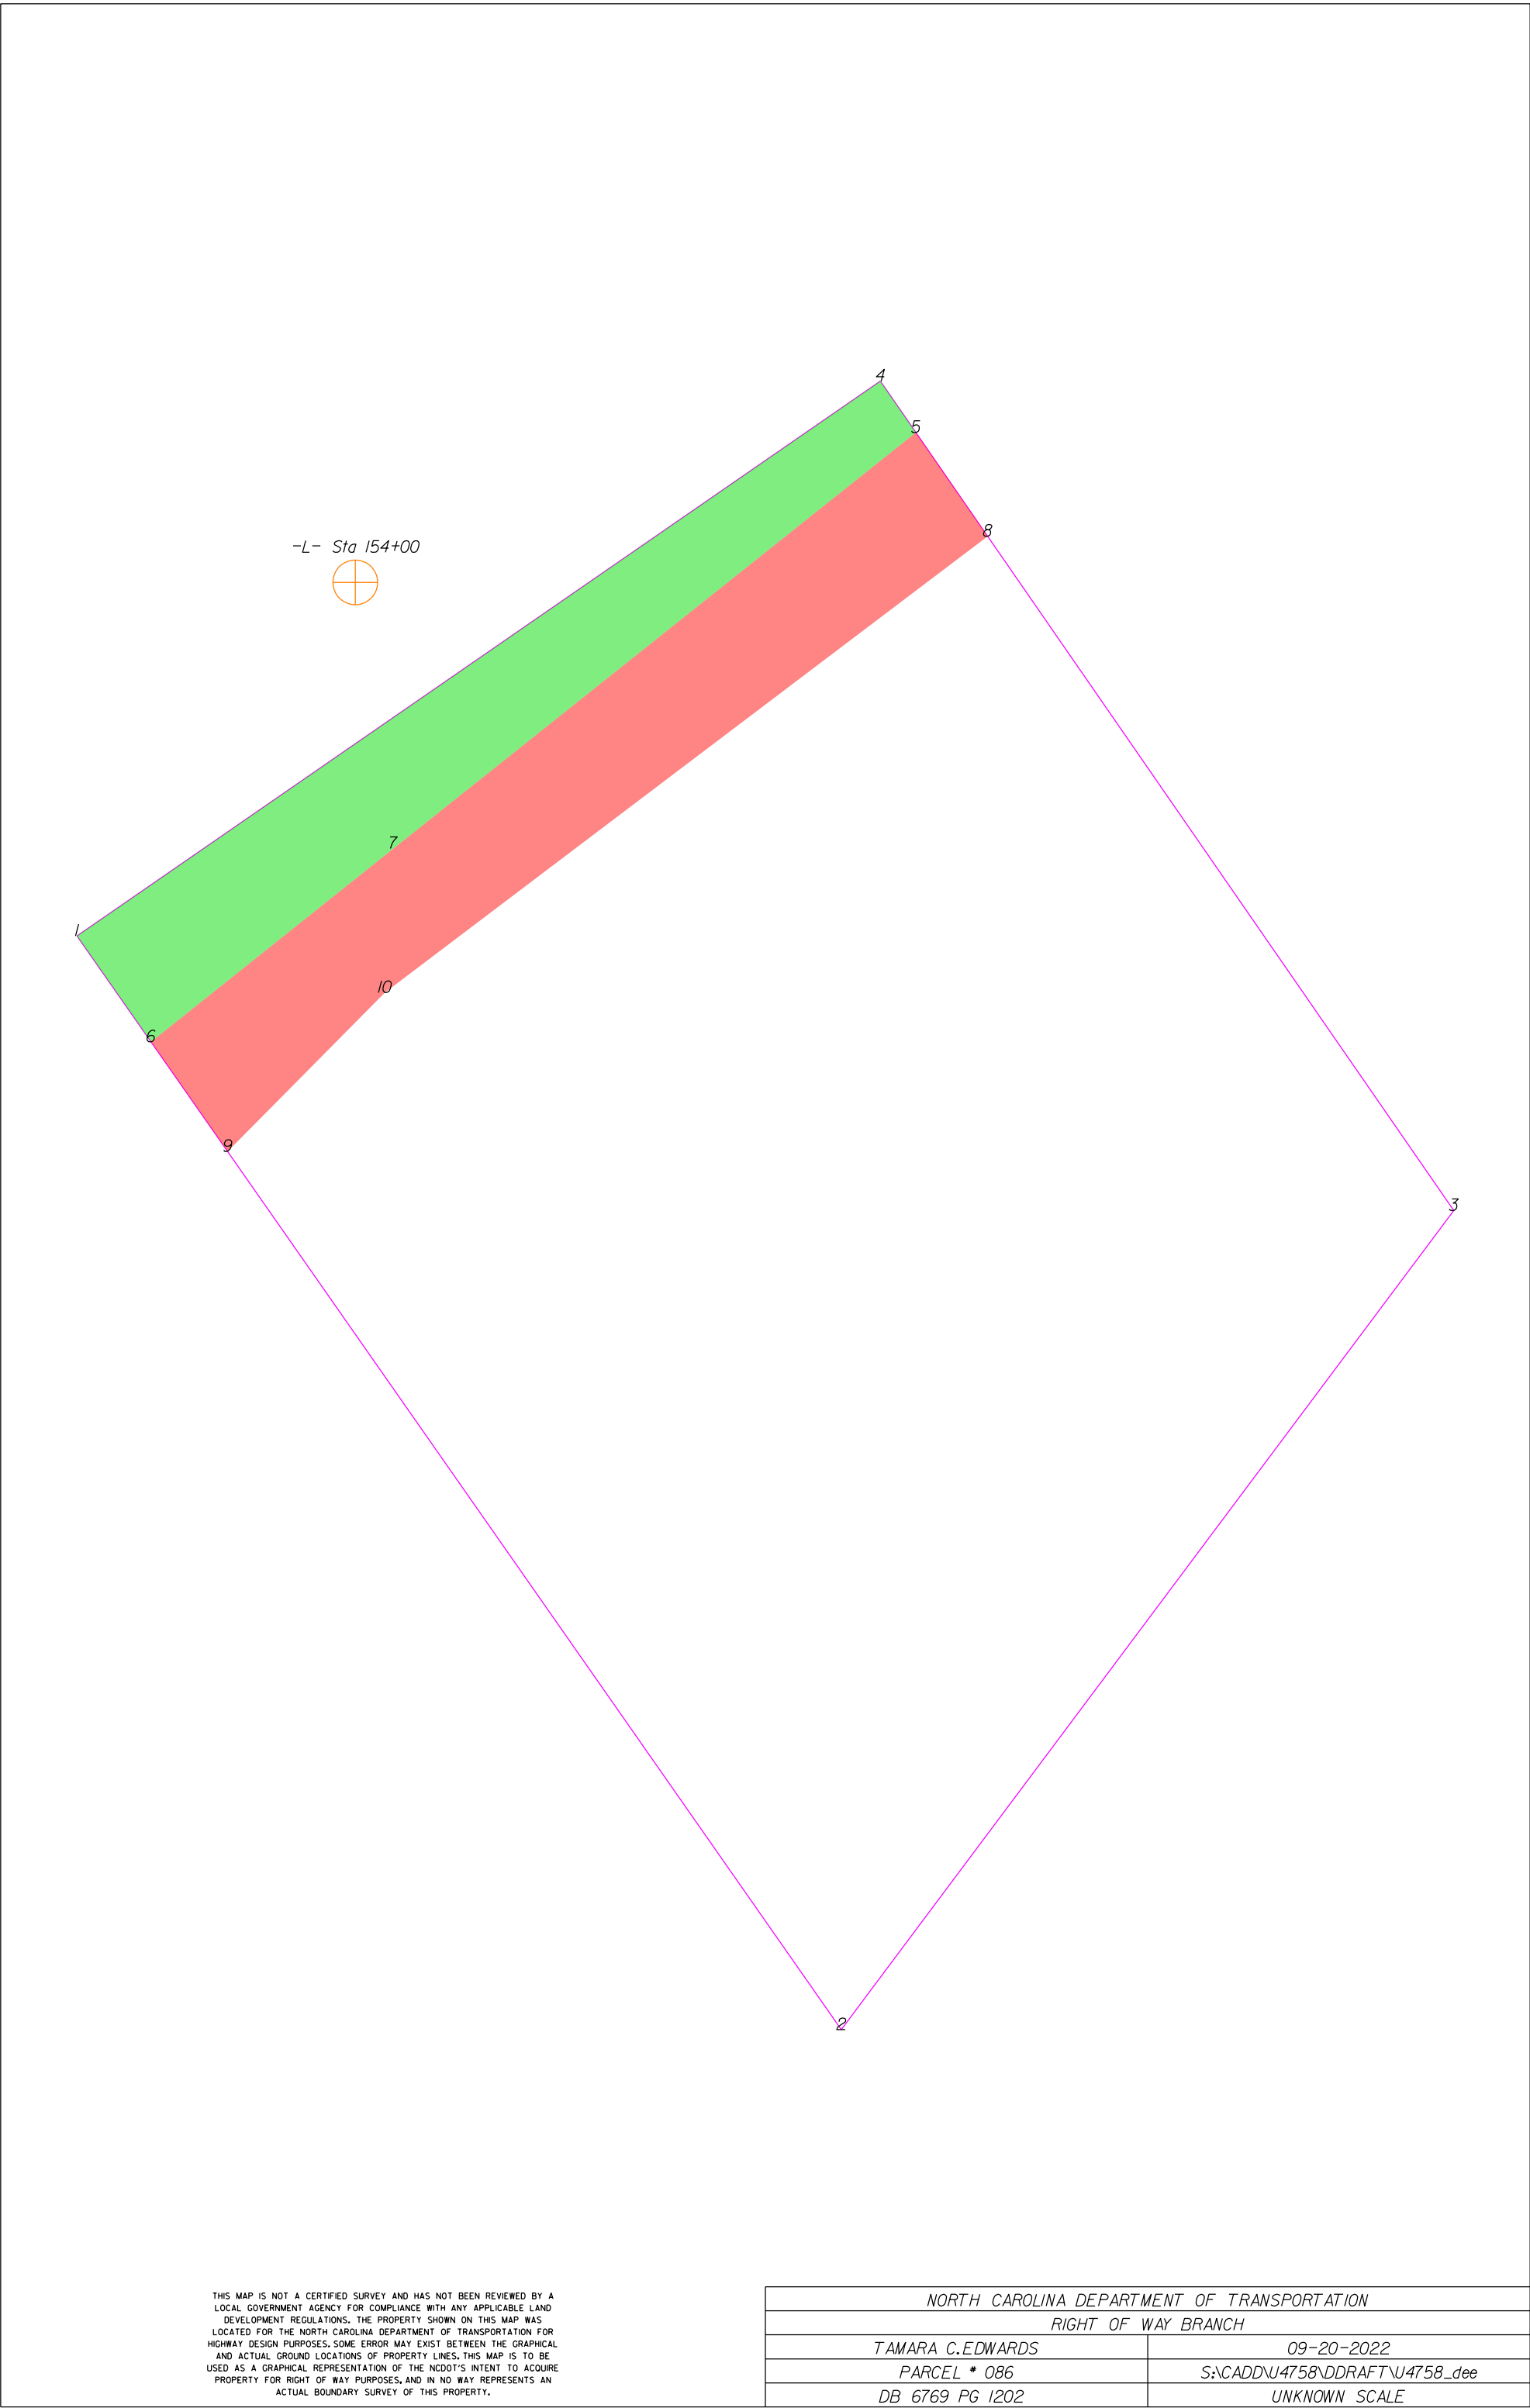

THIS MAP IS NOT A CERTIFIED SURVEY AND HAS NOT BEEN REVIEWED BY A LOCAL GOVERNMENT AGENCY FOR COMPLIANCE WITH ANY APPLICABLE LAND DEVELOPMENT REGULATIONS. THE PROPERTY SHOWN ON THIS MAP WAS LOCATED FOR THE NORTH CAROLINA DEPARTMENT OF TRANSPORTATION FOR HIGHWAY DESIGN PURPOSES. SOME ERROR MAY EXIST BETWEEN THE GRAPHICAL AND ACTUAL GROUND LOCATIONS OF PROPERTY LINES. THIS MAP IS TO BE USED AS A GRAPHICAL REPRESENTATION OF THE NCDOT'S INTENT TO ACQUIRE PROPERTY FOR RIGHT OF WAY PURPOSES, AND IN NO WAY REPRESENTS AN ACTUAL BOUNDARY SURVEY OF THIS PROPERTY.

NORTH CAROLINA DEPARTMENT OF TRANSPORTATION	
RIGHT OF WAY BRANCH	
TAMARA C.EDWARDS	09-20-2022
PARCEL * 086	S:\CADD\U4758\DDRAFT\U4758_dee
DB 6769 PG 1202	UNKNOWN SCALE


	SQR FT	ACRES	SQR M	HECTARES
ROW Right	4257.729	0.098	395.558	0.040
FROM - TO	DISTANCE (FT/M)	BEARING	RADIUS (FT/M)	CURVE LENGTH (FT/M)
-L- Sta 154+00 - 5	123.737	37.715	N 75°1'26.7" E	
5 - 4	13.334	4.064	N 34°38'44.2" W	
4 - 1	208.188	63.456	S 55°21'34.9" W	
1 - 6	27.578	8.406	S 34°55'58.6" E	
6 - 7	66.130	20.157	N 51°26'36.0" E	
7 - 5	142.405	43.405	N 51°26'36.0" E	

	SQR FT	ACRES	SQR M	HECTARES
PUE Right	5217.375	0.120	484.712	0.048
FROM - TO	DISTANCE (FT/M)	BEARING	RADIUS (FT/M)	CURVE LENGTH (FT/M)
-L- Sta 154+00 - 8	135.197	41.208	N 85°49'52.6" E	
8 - 5	26.921	8.205	N 34°38'44.2" W	
5 - 7	142.405	43.405	S 51°26'36.0" W	
7 - 6	66.130	20.157	S 51°26'36.0" W	
6 - 9	28.509	8.690	S 34°55'58.6" E	
9 - 10	47.669	14.530	N 44°40'38.8" E	
10 - 8	161.214	49.138	N 52°52'22.8" E	

TYPE	COUNT	SQR FEET	ACRES
Parcel	1	51856.273	1.190
ROW Right	1	4257.729	0.098
PUE Right	1	5217.375	0.120
ROW Left	0	0.000	0.000
PDE Left	0	0.000	0.000
PDE Right	0	0.000	0.000
TDE Left	0	0.000	0.000
TDE Right	0	0.000	0.000
TCE Left	0	0.000	0.000
TCE Right	0	0.000	0.000
PUE Left	0	0.000	0.000
TSE Left	0	0.000	0.000
TSE Right	0	0.000	0.000
DUE Left	0	0.000	0.000
DUE Right	0	0.000	0.000
DTE Left	0	0.000	0.000
DTE Right	0	0.000	0.000
AUE_Left	0	0.000	0.000
AUE_Right	0	0.000	0.000
PCE Left	0	0.000	0.000
PCE Right	0	0.000	0.000
TUE Left	0	0.000	0.000
TUE Right	0	0.000	0.000
REM Left	0	0.000	0.000
REM Right	0	0.000	0.000
Other Left	0	0.000	0.000
Other Right	0	0.000	0.000
PE Left	0	0.000	0.000
PE Right	0	0.000	0.000

THIS MAP IS NOT A CERTIFIED SURVEY AND HAS NOT BEEN REVIEWED BY A LOCAL GOVERNMENT AGENCY FOR COMPLIANCE WITH ANY APPLICABLE LAND DEVELOPMENT REGULATIONS. THE PROPERTY SHOWN ON THIS MAP WAS LOCATED FOR THE NORTH CAROLINA DEPARTMENT OF TRANSPORTATION FOR HIGHWAY DESIGN PURPOSES. SOME ERROR MAY EXIST BETWEEN THE GRAPHICAL AND ACTUAL GROUND LOCATIONS OF PROPERTY LINES. THIS MAP IS TO BE USED AS A GRAPHICAL REPRESENTATION OF THE NCDOT'S INTENT TO ACQUIRE PROPERTY FOR RIGHT OF WAY PURPOSES, AND IN NO WAY REPRESENTS AN ACTUAL BOUNDARY SURVEY OF THIS PROPERTY.

NORTH CAROLINA DEPARTMENT OF TRANSPORTATION	
RIGHT OF WAY BRANCH	
TAMARA C.EDWARDS	09-20-2022
PARCEL * 086	S:\CADD\U4758\DDRAFT\U4758_dee
DB 6769 PG 1202	UNKNOWN SCALE

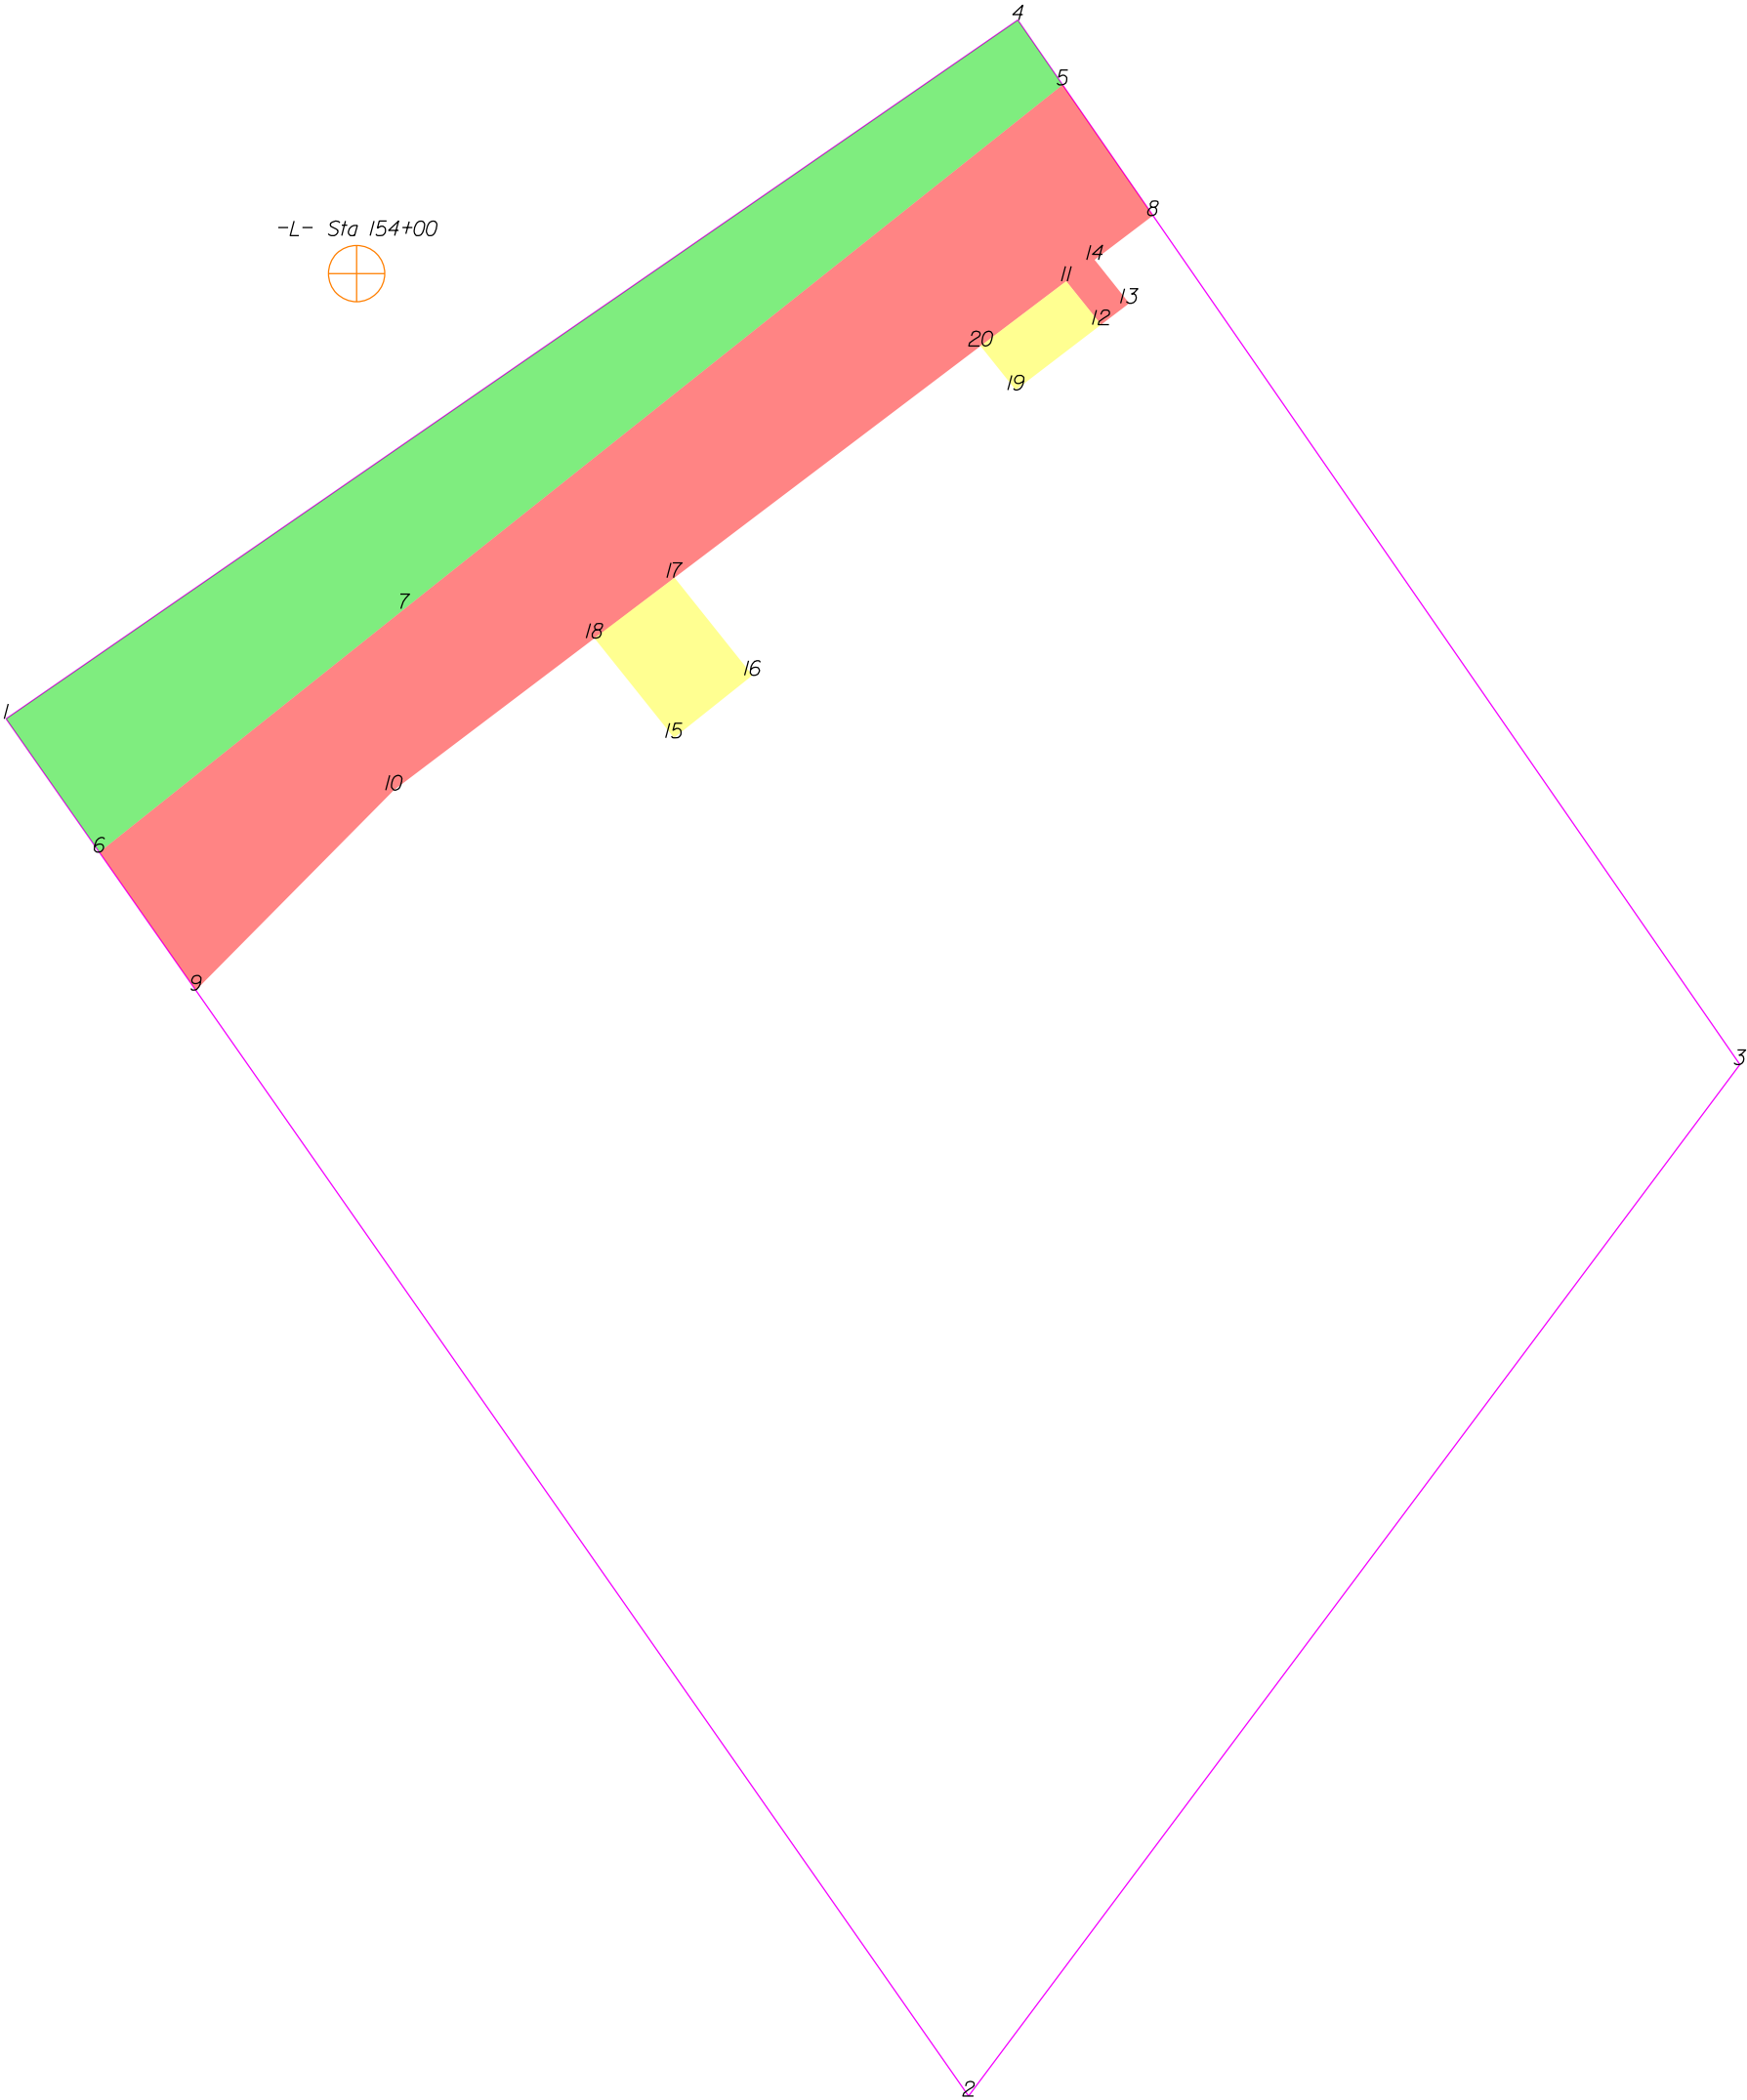

THIS MAP IS NOT A CERTIFIED SURVEY AND HAS NOT BEEN REVIEWED BY A LOCAL GOVERNMENT AGENCY FOR COMPLIANCE WITH ANY APPLICABLE LAND DEVELOPMENT REGULATIONS. THE PROPERTY SHOWN ON THIS MAP WAS LOCATED FOR THE NORTH CAROLINA DEPARTMENT OF TRANSPORTATION FOR HIGHWAY DESIGN PURPOSES. SOME ERROR MAY EXIST BETWEEN THE GRAPHICAL AND ACTUAL GROUND LOCATIONS OF PROPERTY LINES. THIS MAP IS TO BE USED AS A GRAPHICAL REPRESENTATION OF THE NCDOT'S INTENT TO ACQUIRE PROPERTY FOR RIGHT OF WAY PURPOSES, AND IN NO WAY REPRESENTS AN ACTUAL BOUNDARY SURVEY OF THIS PROPERTY.

NORTH CAROLINA DEPARTMENT OF TRANSPORTATION	
RIGHT OF WAY BRANCH	
TAMARA C.EDWARDS	11-8-2023
PARCEL * 086	S:\CADD\U4758\DDRAFT\U4758_dee
DB 6769 PG 1202	UNKNOWN SCALE

	SQR FT	ACRES	SQR M	HECTARES
ROW Right	4257.729	0.098	395.558	0.040
FROM - TO	DISTANCE (FT/M)	BEARING	RADIUS (FT/M)	CURVE LENGTH (FT/M)
-L- Sta 154+00 - 5	123.737	37.715	N 75°1'26.7" E	
5 - 4	13.334	4.064	N 34°38'44.2" W	
4 - 1	208.188	63.456	S 55°21'34.9" W	
1 - 6	27.578	8.406	S 34°55'58.6" E	
6 - 7	66.130	20.157	N 51°26'36.0" E	
7 - 5	142.405	43.405	N 51°26'36.0" E	

	SQR FT	ACRES	SQR M	HECTARES
PUE Right	5274.375	0.121	490.007	0.049
FROM - TO	DISTANCE (FT/M)	BEARING	RADIUS (FT/M)	CURVE LENGTH (FT/M)
-L- Sta 154+00 - 8	135.206	41.211	N 85°50'16.6" E	
8 - 5	26.939	8.211	N 34°38'44.2" W	
5 - 7	142.405	43.405	S 51°26'36.0" W	
7 - 6	66.130	20.157	S 51°26'36.0" W	
6 - 9	28.509	8.690	S 34°55'58.6" E	
9 - 10	47.669	14.530	N 44°40'38.8" E	
10 - 11	142.824	43.533	N 52°52'22.8" E	
11 - 12	9.441	2.878	S 38°31'56.0" E	
12 - 13	6.002	1.829	N 52°58'15.1" E	
13 - 14	9.417	2.870	N 38°31'38.3" W	
14 - 8	12.386	3.775	N 52°48'5.8" E	


	SQR FT	ACRES	SQR M	HECTARES
TCE Right	363.611	0.008	33.781	0.003
FROM - TO	DISTANCE (FT/M)	BEARING	RADIUS (FT/M)	CURVE LENGTH (FT/M)
-L- Sta 154+00 - 15	95.258	29.035	S 34°20'32.9" E	
15 - 16	17.000	5.182	N 51°26'36.0" E	
16 - 17	21.177	6.455	N 38°33'24.0" W	
17 - 18	17.005	5.183	S 52°52'22.8" W	
18 - 15	21.601	6.584	S 38°33'24.0" E	

	SQR FT	ACRES	SQR M	HECTARES
TCE Right	172.686	0.004	16.043	0.002
FROM - TO	DISTANCE (FT/M)	BEARING	RADIUS (FT/M)	CURVE LENGTH (FT/M)
-L- Sta 154+00 - 19	113.358	34.552	S 79°58'49.2" E	
19 - 12	18.183	5.542	N 52°30'53.1" E	
12 - 11	9.441	2.878	N 38°31'56.0" W	
11 - 20	18.190	5.544	S 52°52'22.8" W	
20 - 19	9.555	2.912	S 38°33'24.0" E	

TYPE	COUNT	SQR FEET	ACRES
Parcel	1	51856.273	1.190
ROW Right	1	4257.729	0.098
PUE Right	1	5274.375	0.121
TCE Right	2	536.298	0.012
ROW Left	0	0.000	0.000
PDE Left	0	0.000	0.000
PDE Right	0	0.000	0.000
TDE Left	0	0.000	0.000
TDE Right	0	0.000	0.000
TCE Left	0	0.000	0.000
PUE Left	0	0.000	0.000
TSE Left	0	0.000	0.000
TSE Right	0	0.000	0.000
DUE Left	0	0.000	0.000
DUE Right	0	0.000	0.000
DTE Left	0	0.000	0.000
DTE Right	0	0.000	0.000
AUE_Left	0	0.000	0.000
AUE_Right	0	0.000	0.000
PCE Left	0	0.000	0.000
PCE Right	0	0.000	0.000
TUE Left	0	0.000	0.000
TUE Right	0	0.000	0.000
REM Left	0	0.000	0.000
REM Right	0	0.000	0.000
Other Left	0	0.000	0.000
Other Right	0	0.000	0.000
PE Left	0	0.000	0.000
PE Right	0	0.000	0.000

THIS MAP IS NOT A CERTIFIED SURVEY AND HAS NOT BEEN REVIEWED BY A LOCAL GOVERNMENT AGENCY FOR COMPLIANCE WITH ANY APPLICABLE LAND DEVELOPMENT REGULATIONS. THE PROPERTY SHOWN ON THIS MAP WAS LOCATED FOR THE NORTH CAROLINA DEPARTMENT OF TRANSPORTATION FOR HIGHWAY DESIGN PURPOSES. SOME ERROR MAY EXIST BETWEEN THE GRAPHICAL AND ACTUAL GROUND LOCATIONS OF PROPERTY LINES. THIS MAP IS TO BE USED AS A GRAPHICAL REPRESENTATION OF THE NCDOT'S INTENT TO ACQUIRE PROPERTY FOR RIGHT OF WAY PURPOSES, AND IN NO WAY REPRESENTS AN ACTUAL BOUNDARY SURVEY OF THIS PROPERTY.

NORTH CAROLINA DEPARTMENT OF TRANSPORTATION	
RIGHT OF WAY BRANCH	
TAMARA C.EDWARDS	11-8-2023
PARCEL * 086	S:\CADD\U4758\DDRAFT\U4758_dee
DB 6769 PG 1202	UNKNOWN SCALE

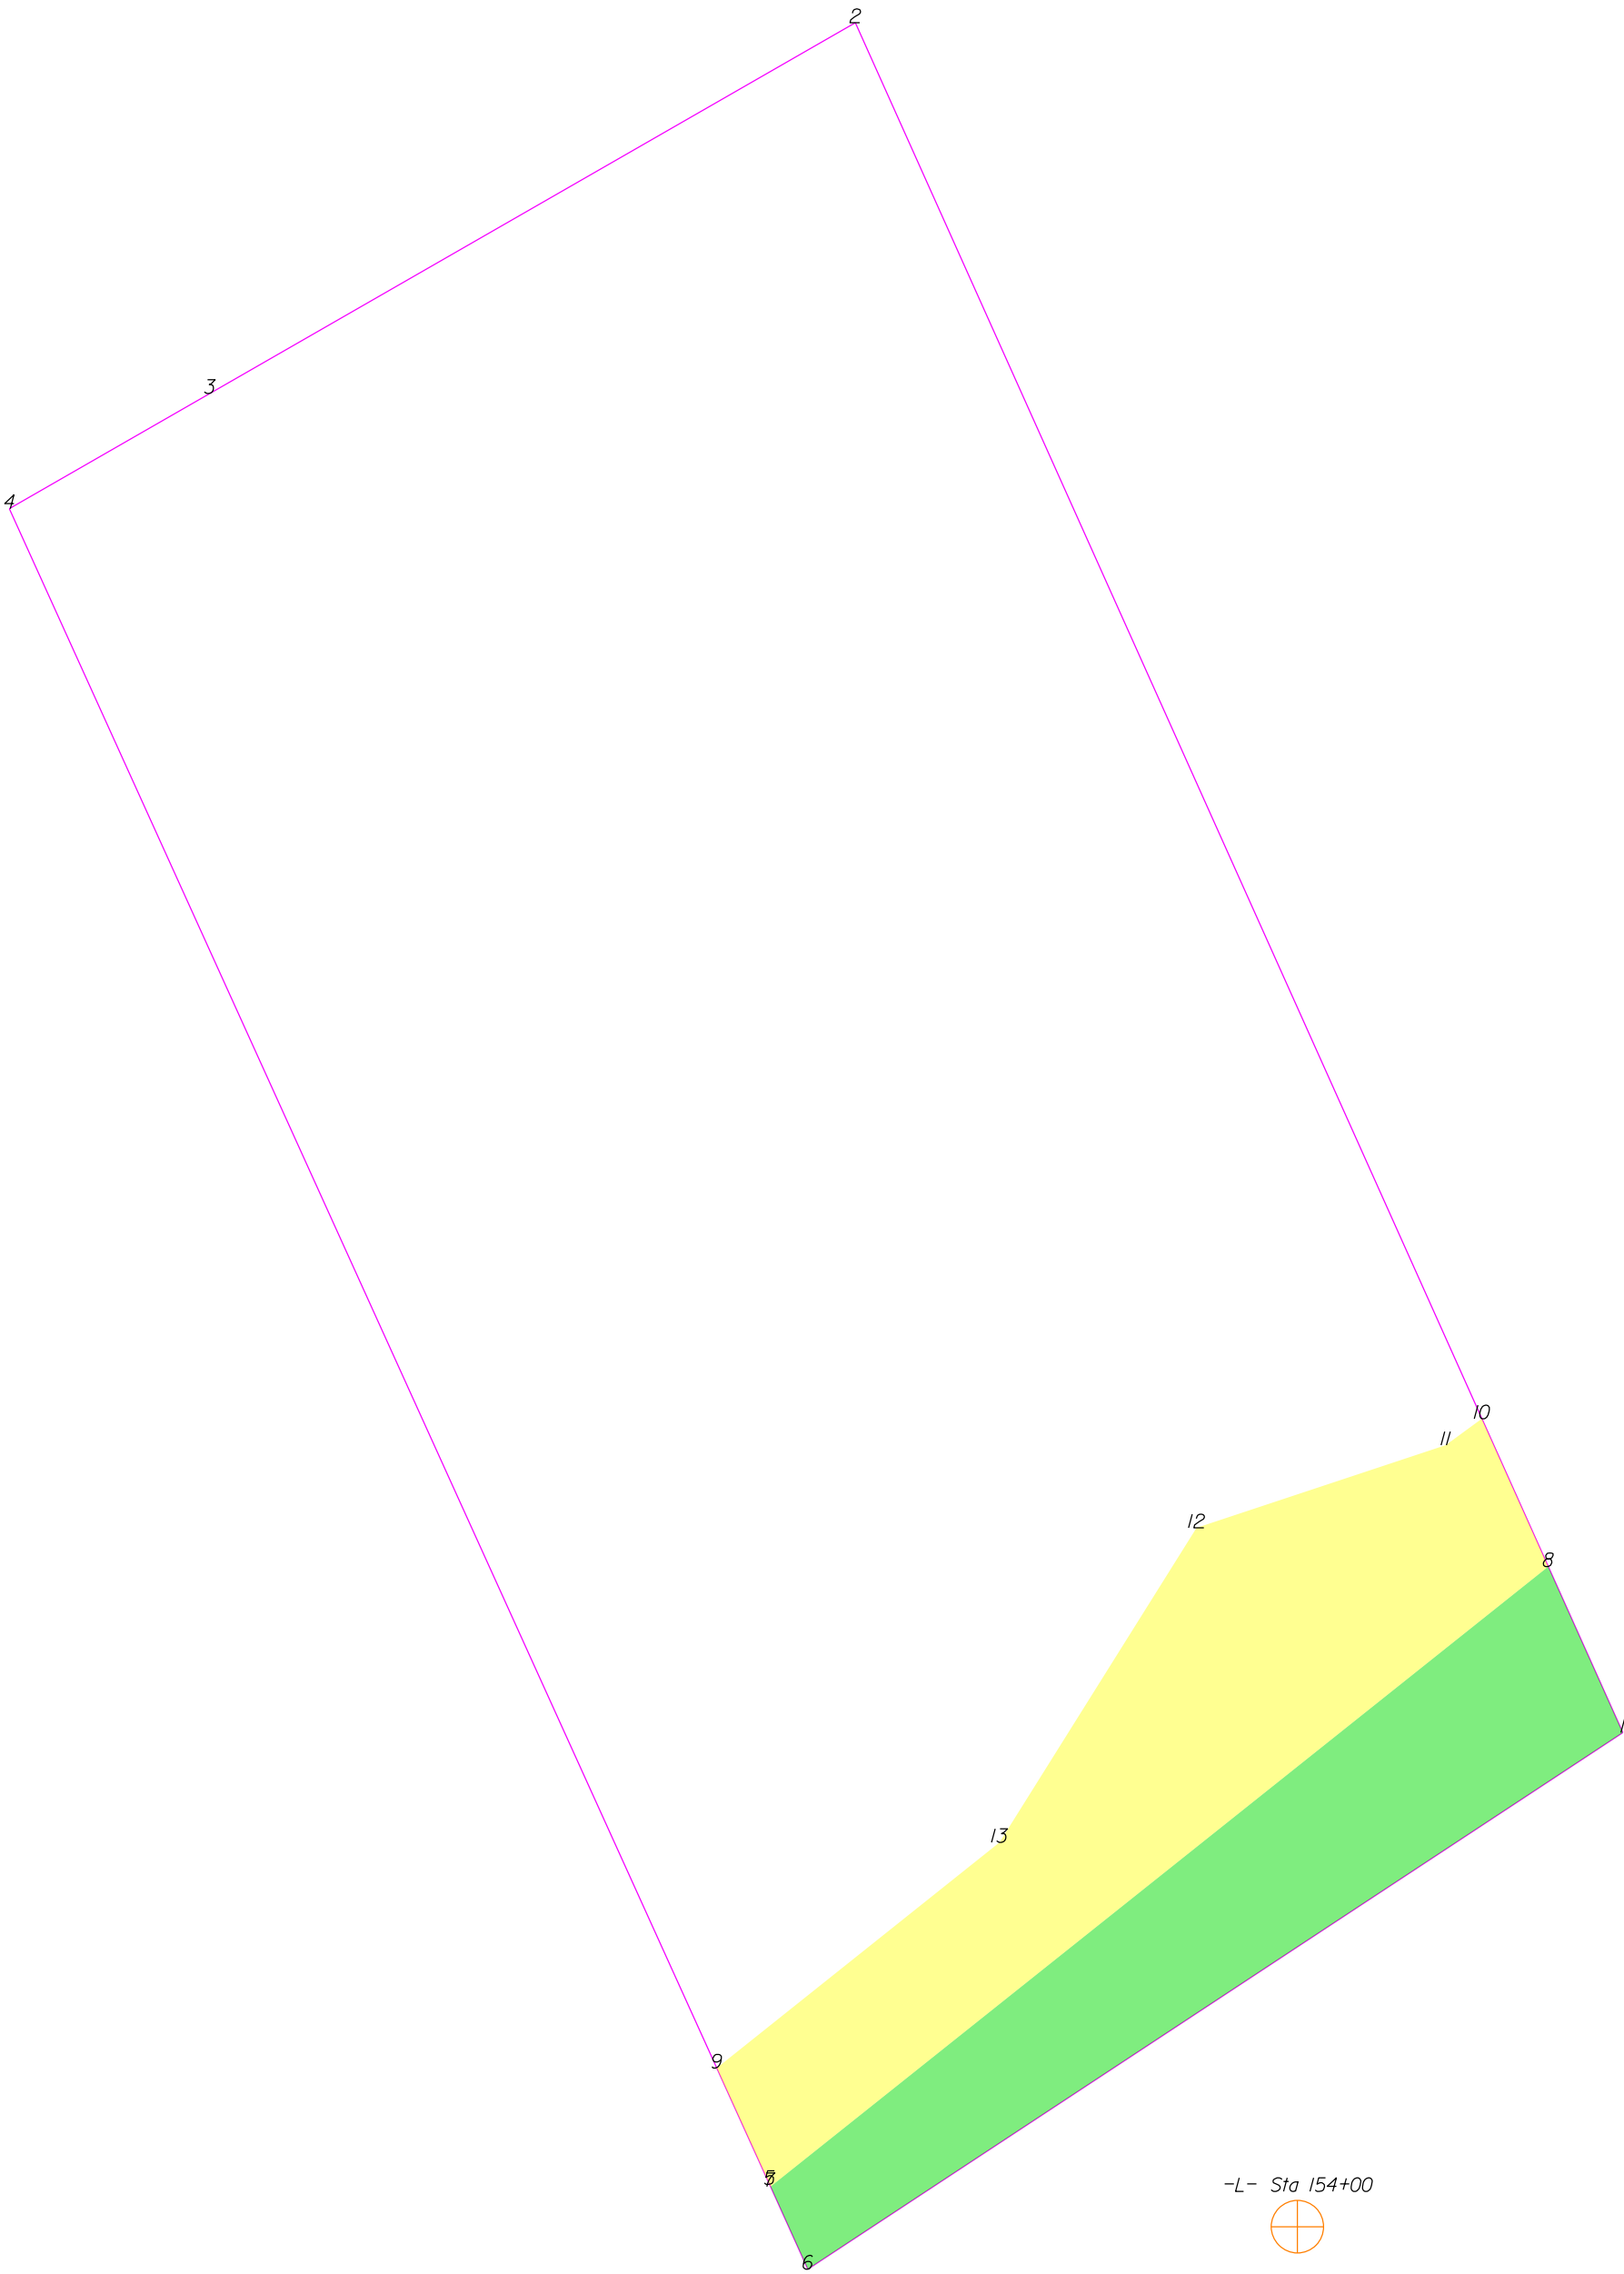

THIS MAP IS NOT A CERTIFIED SURVEY AND HAS NOT BEEN REVIEWED BY A LOCAL GOVERNMENT AGENCY FOR COMPLIANCE WITH ANY APPLICABLE LAND DEVELOPMENT REGULATIONS. THE PROPERTY SHOWN ON THIS MAP WAS LOCATED FOR THE NORTH CAROLINA DEPARTMENT OF TRANSPORTATION FOR HIGHWAY DESIGN PURPOSES. SOME ERROR MAY EXIST BETWEEN THE GRAPHICAL AND ACTUAL GROUND LOCATIONS OF PROPERTY LINES. THIS MAP IS TO BE USED AS A GRAPHICAL REPRESENTATION OF THE NCDOT'S INTENT TO ACQUIRE PROPERTY FOR RIGHT OF WAY PURPOSES, AND IN NO WAY REPRESENTS AN ACTUAL BOUNDARY SURVEY OF THIS PROPERTY.

NORTH CAROLINA DEPARTMENT OF TRANSPORTATION	
RIGHT OF WAY BRANCH	
KENNETH A. RUSH	12-8-2021
PARCEL * 087	S:\CADD\U4758\DDRAFT\U4758_dee
DB 7755 PG 1062	UNKNOWN SCALE


	SQR FT	ACRES		SQR M		HECTARES	
ROW Left	3123.471	0.072		290.181		0.029	
FROM - TO		DISTANCE (FT/M)		BEARING		RADIUS (FT/M)	
-L- Sta 154+00 - 7		81.526	24.849	N 85°39'10.6" W			
7 - 6		13.972	4.259	S 24°23'53.2" E			
6 - 1		150.492	45.870	N 56°38'26.4" E			
1 - 8		28.059	8.552	N 24°10'31.7" W			
8 - 7		153.424	46.764	S 51°26'36.0" W			

	SQR FT	ACRES		SQR M		HECTARES	
TCE Left	3991.544	0.092		370.828		0.037	
FROM - TO		DISTANCE (FT/M)		BEARING		RADIUS (FT/M)	
-L- Sta 154+00 - 9		92.869	28.306	N 74°43'23.3" W			
9 - 5		19.715	6.009	S 24°23'53.2" E			
5 - 7		0.368	0.112	S 24°23'53.2" E			
7 - 8		153.424	46.764	N 51°26'36.0" E			
8 - 10		24.994	7.618	N 24°10'31.7" W			
10 - 11		6.921	2.109	S 53°50'30.3" W			
11 - 12		40.497	12.343	S 71°40'5.5" W			
12 - 13		57.245	17.448	S 32°3'31.8" W			
13 - 9		55.805	17.009	S 51°24'57.4" W			

TYPE	COUNT	SQR FEET	ACRES
Parcel	1	43804.996	1.006
ROW Left	1	3123.471	0.072
TCE Left	1	3991.544	0.092
ROW Right	0	0.000	0.000
PDE Left	0	0.000	0.000
PDE Right	0	0.000	0.000
TDE Left	0	0.000	0.000
TDE Right	0	0.000	0.000
TCE Right	0	0.000	0.000
PUE Left	0	0.000	0.000
PUE Right	0	0.000	0.000
TSE Left	0	0.000	0.000
TSE Right	0	0.000	0.000
DUE Left	0	0.000	0.000
DUE Right	0	0.000	0.000
DTE Left	0	0.000	0.000
DTE Right	0	0.000	0.000
AUE_Left	0	0.000	0.000
AUE_Right	0	0.000	0.000
PCE Left	0	0.000	0.000
PCE Right	0	0.000	0.000
TUE Left	0	0.000	0.000
TUE Right	0	0.000	0.000
REM Left	0	0.000	0.000
REM Right	0	0.000	0.000
Other Left	0	0.000	0.000
Other Right	0	0.000	0.000
PE Left	0	0.000	0.000
PE Right	0	0.000	0.000

THIS MAP IS NOT A CERTIFIED SURVEY AND HAS NOT BEEN REVIEWED BY A LOCAL GOVERNMENT AGENCY FOR COMPLIANCE WITH ANY APPLICABLE LAND DEVELOPMENT REGULATIONS. THE PROPERTY SHOWN ON THIS MAP WAS LOCATED FOR THE NORTH CAROLINA DEPARTMENT OF TRANSPORTATION FOR HIGHWAY DESIGN PURPOSES. SOME ERROR MAY EXIST BETWEEN THE GRAPHICAL AND ACTUAL GROUND LOCATIONS OF PROPERTY LINES. THIS MAP IS TO BE USED AS A GRAPHICAL REPRESENTATION OF THE NCDOT'S INTENT TO ACQUIRE PROPERTY FOR RIGHT OF WAY PURPOSES, AND IN NO WAY REPRESENTS AN ACTUAL BOUNDARY SURVEY OF THIS PROPERTY.

NORTH CAROLINA DEPARTMENT OF TRANSPORTATION	
RIGHT OF WAY BRANCH	
KENNETH A. RUSH	12-8-2021
PARCEL * 087	S:\CADD\U4758\DDRAFT\U4758_dee
DB 7755 PG 1062	UNKNOWN SCALE

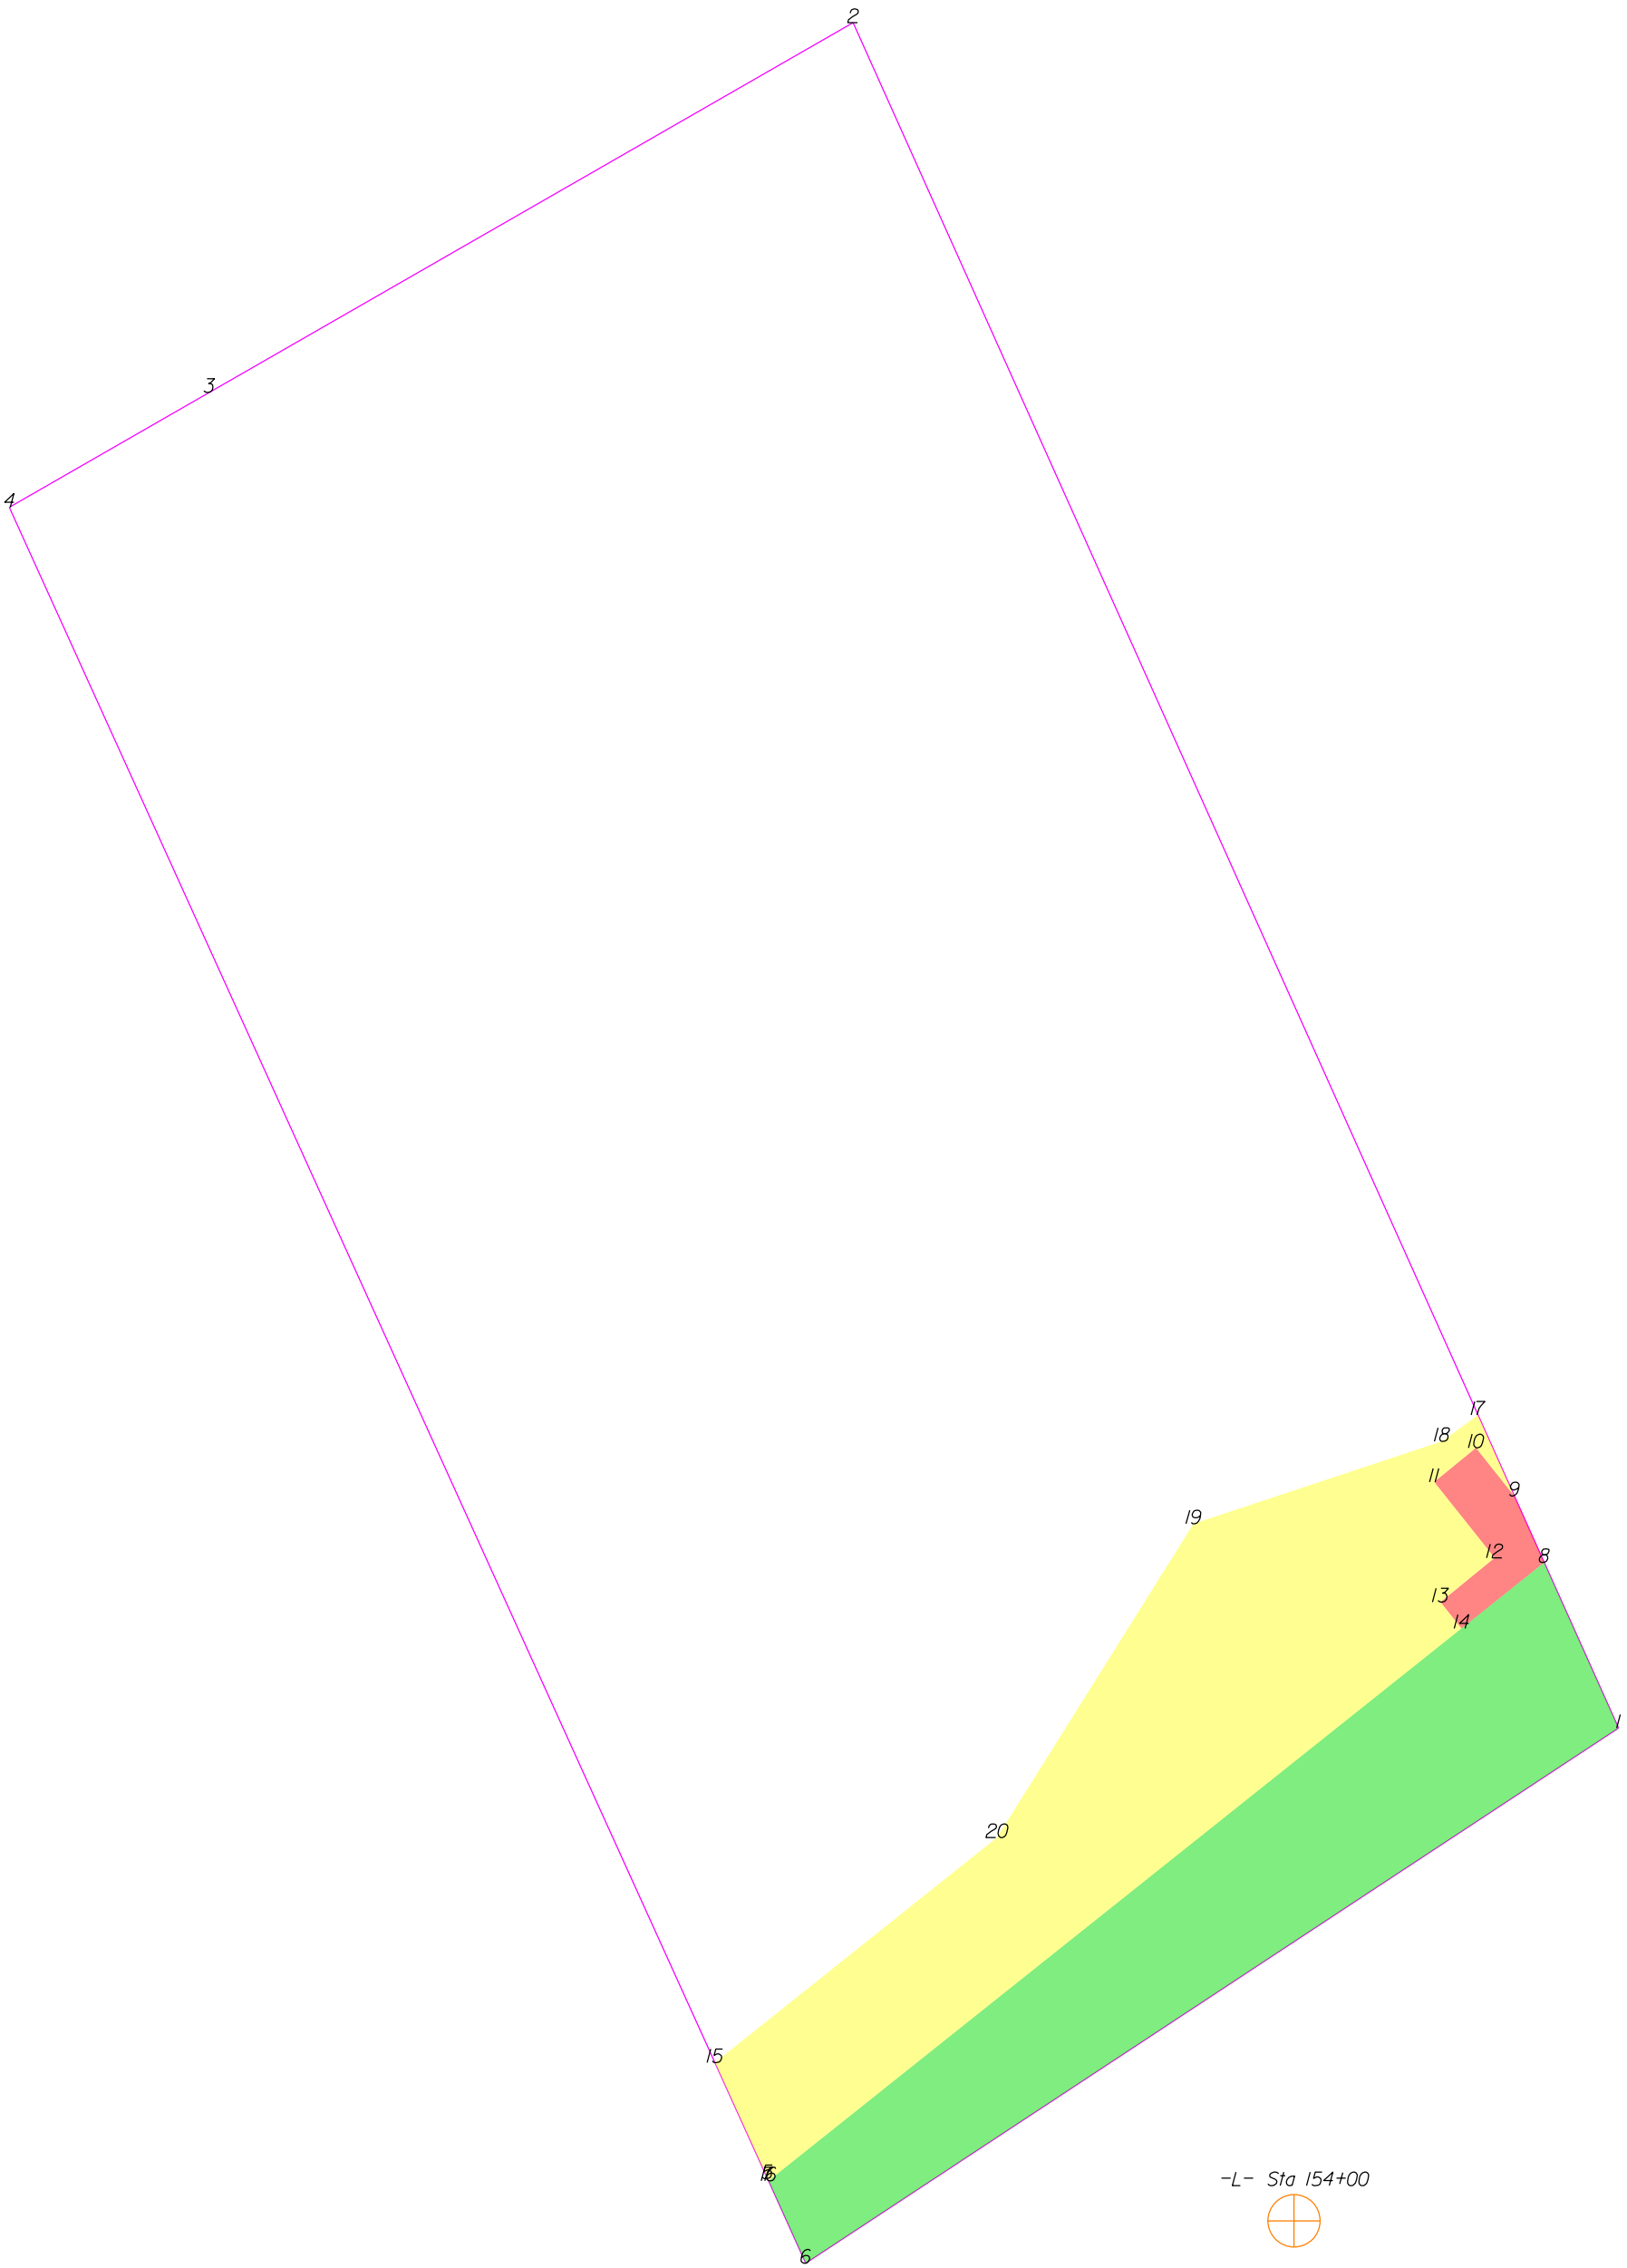

THIS MAP IS NOT A CERTIFIED SURVEY AND HAS NOT BEEN REVIEWED BY A LOCAL GOVERNMENT AGENCY FOR COMPLIANCE WITH ANY APPLICABLE LAND DEVELOPMENT REGULATIONS. THE PROPERTY SHOWN ON THIS MAP WAS LOCATED FOR THE NORTH CAROLINA DEPARTMENT OF TRANSPORTATION FOR HIGHWAY DESIGN PURPOSES. SOME ERROR MAY EXIST BETWEEN THE GRAPHICAL AND ACTUAL GROUND LOCATIONS OF PROPERTY LINES. THIS MAP IS TO BE USED AS A GRAPHICAL REPRESENTATION OF THE NCDOT'S INTENT TO ACQUIRE PROPERTY FOR RIGHT OF WAY PURPOSES, AND IN NO WAY REPRESENTS AN ACTUAL BOUNDARY SURVEY OF THIS PROPERTY.

NORTH CAROLINA DEPARTMENT OF TRANSPORTATION	
RIGHT OF WAY BRANCH	
KENNETH A. RUSH	08-21-2023
PARCEL * 087	S:\CADD\U4758\DDRAFT\U4758_dee
DB 7755 PG 1062	UNKNOWN SCALE

	SQR FT	ACRES	SQR M	HECTARES
ROW Left	3123.471	0.072	290.181	0.029
FROM - TO	DISTANCE (FT/M)	BEARING	RADIUS (FT/M)	CURVE LENGTH (FT/M)
-L- Sta 154+00 - 7	81.526	24.849	N 85°39'10.6" W	
7 - 6	13.972	4.259	S 24°23'53.2" E	
6 - 1	150.492	45.870	N 56°38'26.4" E	
1 - 8	28.059	8.552	N 24°10'31.7" W	
8 - 7	153.424	46.764	S 51°26'36.0" W	


	SQR FT	ACRES	SQR M	HECTARES
PUE Left	212.038	0.005	19.699	0.002
FROM - TO	DISTANCE (FT/M)	BEARING	RADIUS (FT/M)	CURVE LENGTH (FT/M)
-L- Sta 154+00 - 9	117.171	35.714	N 16°53'56.0" E	
9 - 10	9.509	2.898	N 38°34'16.5" W	
10 - 11	8.348	2.544	S 50°45'33.2" W	
11 - 12	15.000	4.572	S 38°32'41.8" E	
12 - 13	10.803	3.293	S 50°41'49.7" W	
13 - 14	5.209	1.588	S 38°33'33.8" E	
14 - 8	16.349	4.983	N 51°26'36.0" E	
8 - 9	11.295	3.443	N 24°10'31.7" W	

	SQR FT	ACRES	SQR M	HECTARES
TCE Left	3779.506	0.087	351.129	0.035
FROM - TO	DISTANCE (FT/M)	BEARING	RADIUS (FT/M)	CURVE LENGTH (FT/M)
-L- Sta 154+00 - 15	92.869	28.306	N 74°43'23.3" W	
15 - 5	19.715	6.009	S 24°23'53.2" E	
5 - 7	0.368	0.112	S 24°23'53.2" E	
7 - 16	0.021	0.007	N 51°26'36.0" E	
16 - 14	137.054	41.774	N 51°26'36.0" E	
14 - 13	5.209	1.588	N 38°33'33.8" W	
13 - 12	10.803	3.293	N 50°41'49.7" E	
12 - 11	15.000	4.572	N 38°32'41.8" W	
11 - 10	8.348	2.544	N 50°45'33.2" E	
10 - 9	9.509	2.898	S 38°34'16.5" E	
9 - 17	13.698	4.175	N 24°10'31.7" W	
17 - 18	6.921	2.109	S 53°50'30.3" W	
18 - 19	40.497	12.343	S 71°40'5.5" W	
19 - 20	57.245	17.448	S 32°3'31.8" W	
20 - 15	55.805	17.009	S 51°24'57.4" W	

TYPE	COUNT	SQR FEET	ACRES
Parcel	1	43804.996	1.006
ROW Left	1	3123.471	0.072
PUE Left	1	212.038	0.005
TCE Left	1	3779.506	0.087
ROW Right	0	0.000	0.000
PDE Left	0	0.000	0.000
PDE Right	0	0.000	0.000
TDE Left	0	0.000	0.000
TDE Right	0	0.000	0.000
TCE Right	0	0.000	0.000
PUE Right	0	0.000	0.000
TSE Left	0	0.000	0.000
TSE Right	0	0.000	0.000
DUE Left	0	0.000	0.000
DUE Right	0	0.000	0.000
DTE Left	0	0.000	0.000
DTE Right	0	0.000	0.000
AUE_Left	0	0.000	0.000
AUE_Right	0	0.000	0.000
PCE Left	0	0.000	0.000
PCE Right	0	0.000	0.000
TUE Left	0	0.000	0.000
TUE Right	0	0.000	0.000
REM Left	0	0.000	0.000
REM Right	0	0.000	0.000
Other Left	0	0.000	0.000
Other Right	0	0.000	0.000
PE Left	0	0.000	0.000
PE Right	0	0.000	0.000

THIS MAP IS NOT A CERTIFIED SURVEY AND HAS NOT BEEN REVIEWED BY A LOCAL GOVERNMENT AGENCY FOR COMPLIANCE WITH ANY APPLICABLE LAND DEVELOPMENT REGULATIONS. THE PROPERTY SHOWN ON THIS MAP WAS LOCATED FOR THE NORTH CAROLINA DEPARTMENT OF TRANSPORTATION FOR HIGHWAY DESIGN PURPOSES. SOME ERROR MAY EXIST BETWEEN THE GRAPHICAL AND ACTUAL GROUND LOCATIONS OF PROPERTY LINES. THIS MAP IS TO BE USED AS A GRAPHICAL REPRESENTATION OF THE NCDOT'S INTENT TO ACQUIRE PROPERTY FOR RIGHT OF WAY PURPOSES, AND IN NO WAY REPRESENTS AN ACTUAL BOUNDARY SURVEY OF THIS PROPERTY.

NORTH CAROLINA DEPARTMENT OF TRANSPORTATION	
RIGHT OF WAY BRANCH	
KENNETH A. RUSH	08-21-2023
PARCEL * 087	S:\CADD\U4758\DDRAFT\U4758_dee
DB 7755 PG 1062	UNKNOWN SCALE

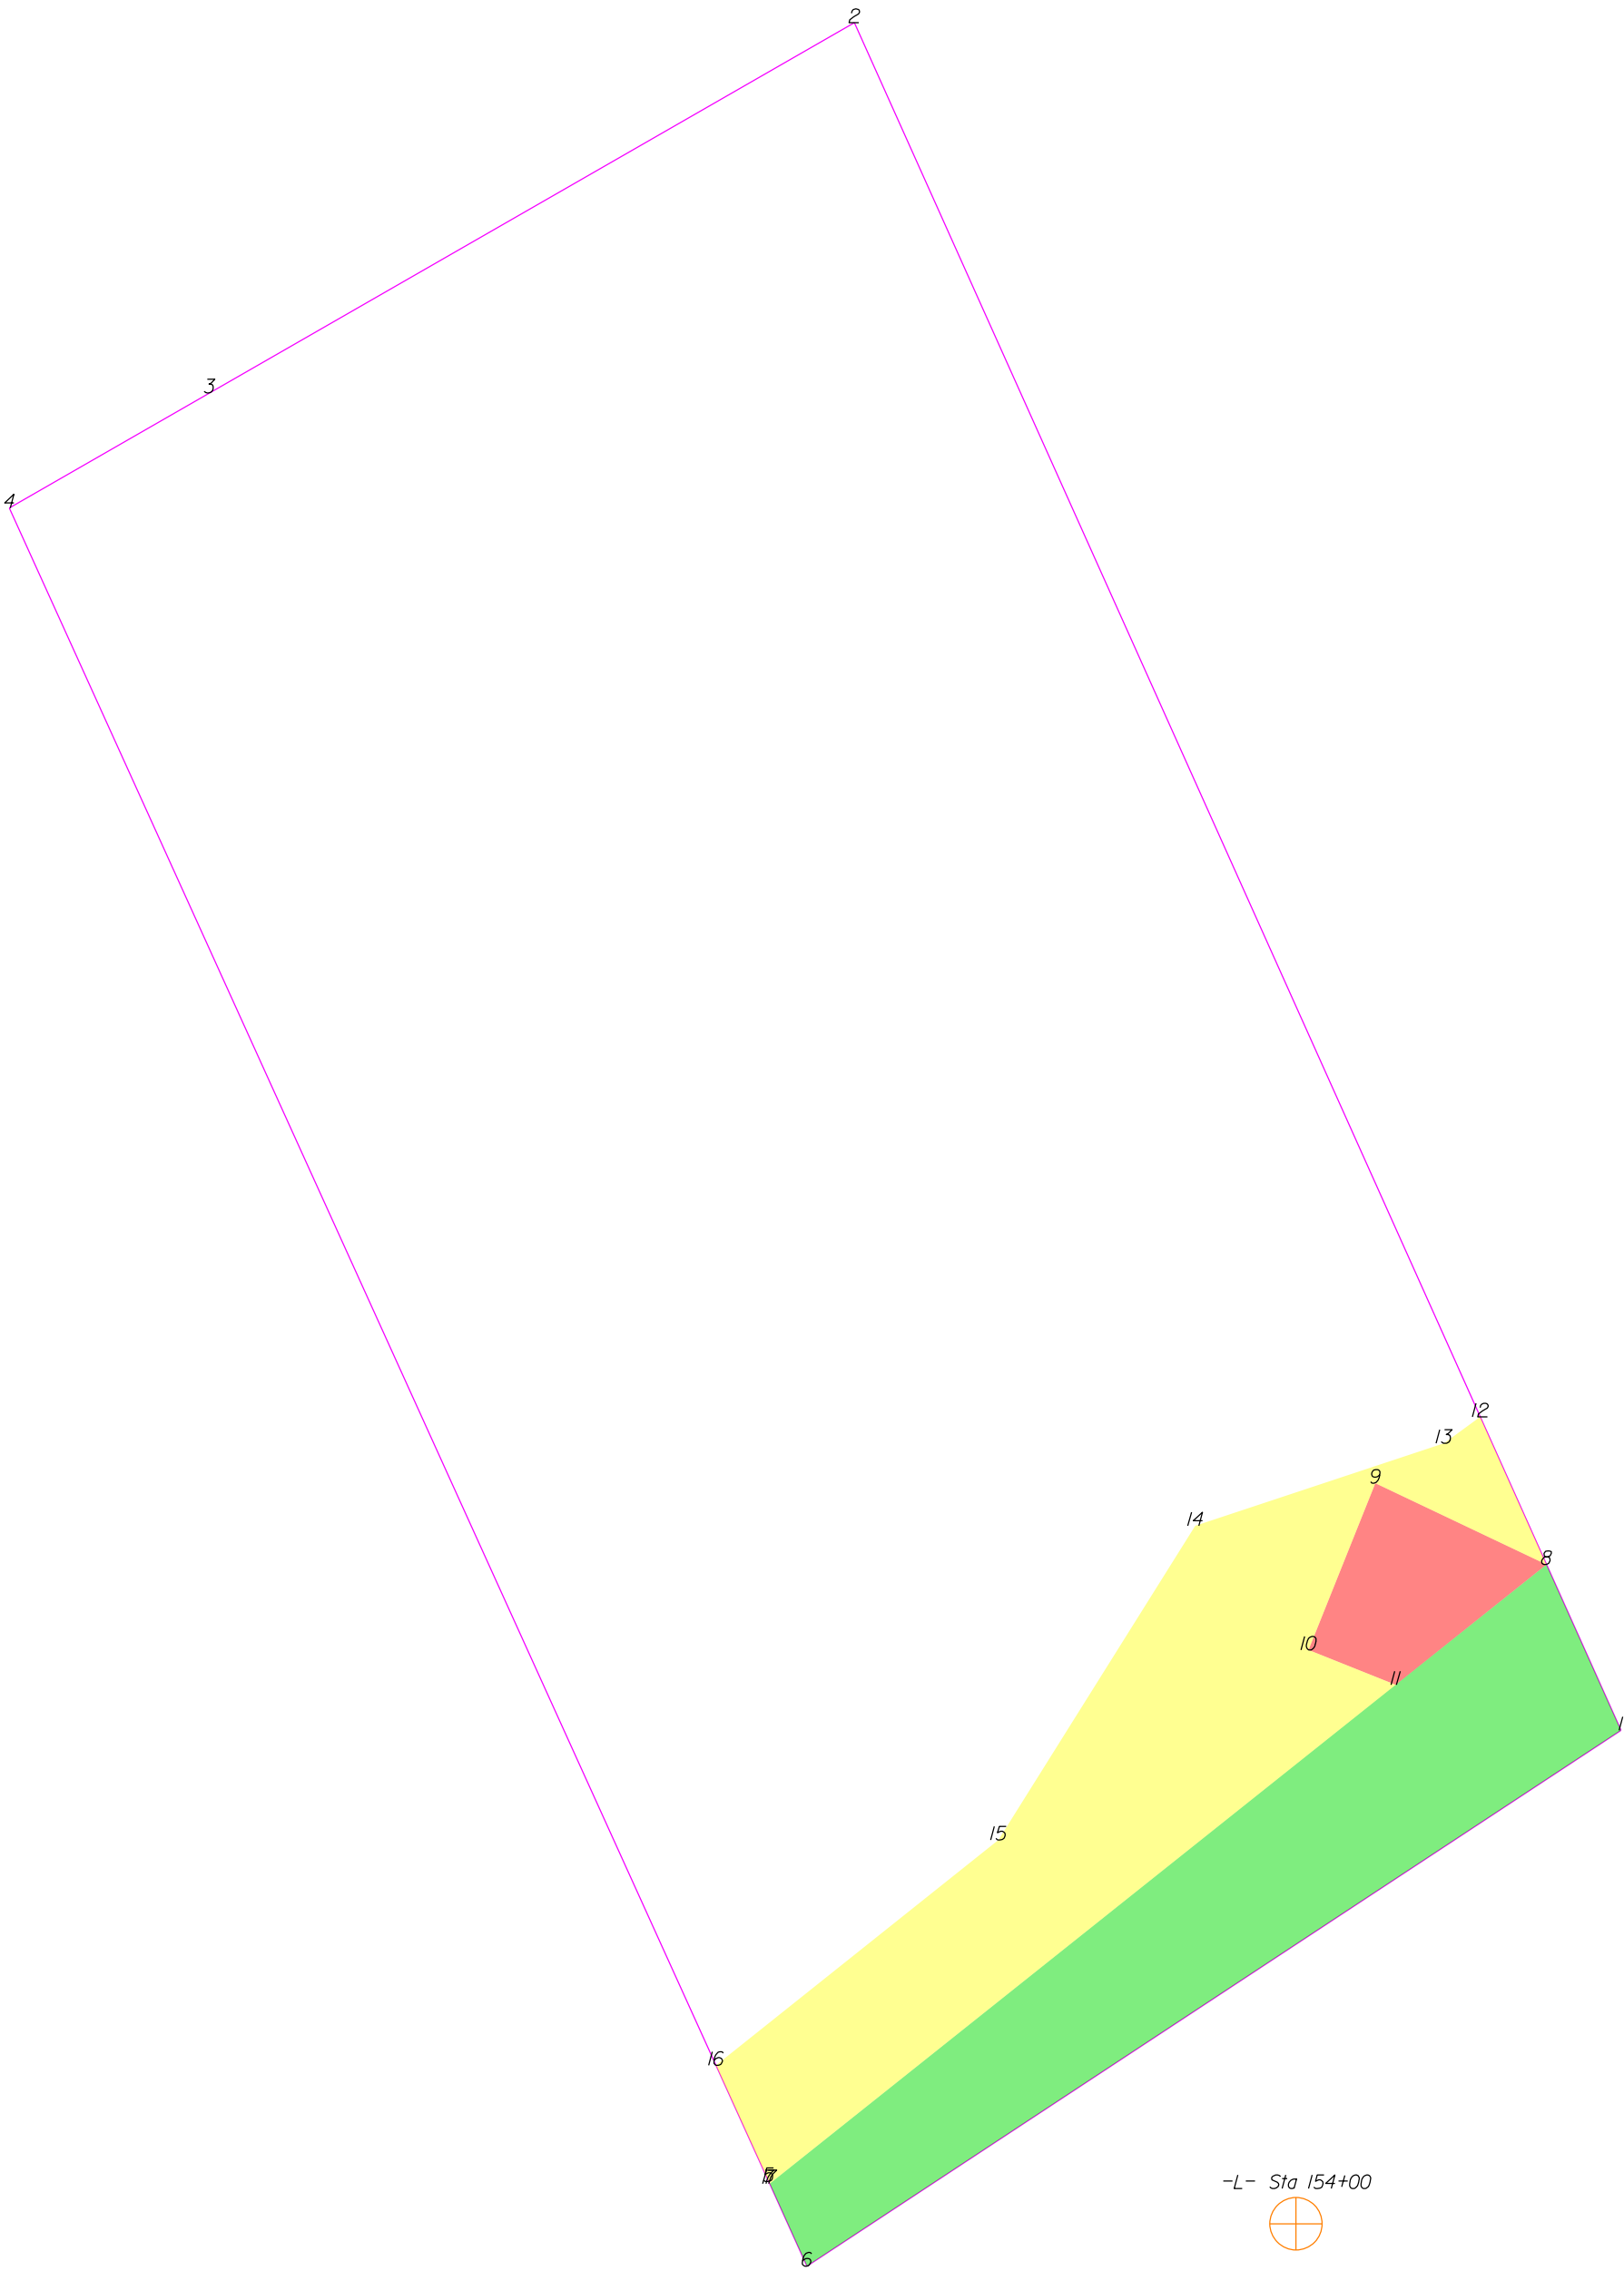

THIS MAP IS NOT A CERTIFIED SURVEY AND HAS NOT BEEN REVIEWED BY A LOCAL GOVERNMENT AGENCY FOR COMPLIANCE WITH ANY APPLICABLE LAND DEVELOPMENT REGULATIONS. THE PROPERTY SHOWN ON THIS MAP WAS LOCATED FOR THE NORTH CAROLINA DEPARTMENT OF TRANSPORTATION FOR HIGHWAY DESIGN PURPOSES. SOME ERROR MAY EXIST BETWEEN THE GRAPHICAL AND ACTUAL GROUND LOCATIONS OF PROPERTY LINES. THIS MAP IS TO BE USED AS A GRAPHICAL REPRESENTATION OF THE NCDOT'S INTENT TO ACQUIRE PROPERTY FOR RIGHT OF WAY PURPOSES, AND IN NO WAY REPRESENTS AN ACTUAL BOUNDARY SURVEY OF THIS PROPERTY.

NORTH CAROLINA DEPARTMENT OF TRANSPORTATION	
RIGHT OF WAY BRANCH	
KENNETH A. RUSH	09-20-2022
PARCEL * 087	S:\CADD\U4758\DDRAFT\U4758_dee
DB 7755 PG 1062	UNKNOWN SCALE

	SQR FT	ACRES	SQR M	HECTARES
ROW Left	3123.471	0.072	290.181	0.029
FROM - TO	DISTANCE (FT/M)	BEARING	RADIUS (FT/M)	CURVE LENGTH (FT/M)
-L- Sta 154+00 - 7	81.526	24.849	N 85°39'10.6" W	
7 - 6	13.972	4.259	S 24°23'53.2" E	
6 - 1	150.492	45.870	N 56°38'26.4" E	
1 - 8	28.059	8.552	N 24°10'31.7" W	
8 - 7	153.424	46.764	S 51°26'36.0" W	


	SQR FT	ACRES	SQR M	HECTARES
PUE Left	592.691	0.014	55.063	0.006
FROM - TO	DISTANCE (FT/M)	BEARING	RADIUS (FT/M)	CURVE LENGTH (FT/M)
-L- Sta 154+00 - 8	108.909	33.196	N 20°48'22.6" E	
8 - 9	29.268	8.921	N 64°34'34.2" W	
9 - 10	27.745	8.457	S 21°48'46.6" W	
10 - 11	14.477	4.413	S 68°11'13.4" E	
11 - 8	29.798	9.082	N 51°26'36.0" E	

	SQR FT	ACRES	SQR M	HECTARES
TCE Left	3398.853	0.078	315.765	0.032
FROM - TO	DISTANCE (FT/M)	BEARING	RADIUS (FT/M)	CURVE LENGTH (FT/M)
-L- Sta 154+00 - 8	108.909	33.196	N 20°48'22.6" E	
8 - 12	24.994	7.618	N 24°10'31.7" W	
12 - 13	6.921	2.109	S 53°50'30.3" W	
13 - 14	40.497	12.343	S 71°40'5.5" W	
14 - 15	57.245	17.448	S 32°3'31.8" W	
15 - 16	55.805	17.009	S 51°24'57.4" W	
16 - 5	19.715	6.009	S 24°23'53.2" E	
5 - 7	0.368	0.112	S 24°23'53.2" E	
7 - 17	0.021	0.007	N 51°26'36.0" E	
17 - 11	123.605	37.675	N 51°26'36.0" E	
11 - 10	14.477	4.413	N 68°11'13.4" W	
10 - 9	27.745	8.457	N 21°48'46.6" E	
9 - 8	29.268	8.921	S 64°34'34.2" E	

TYPE	COUNT	SQR FEET	ACRES
Parcel	1	43804.996	1.006
ROW Left	1	3123.471	0.072
PUE Left	1	592.691	0.014
TCE Left	1	3398.853	0.078
ROW Right	0	0.000	0.000
PDE Left	0	0.000	0.000
PDE Right	0	0.000	0.000
TDE Left	0	0.000	0.000
TDE Right	0	0.000	0.000
TCE Right	0	0.000	0.000
PUE Right	0	0.000	0.000
TSE Left	0	0.000	0.000
TSE Right	0	0.000	0.000
DUE Left	0	0.000	0.000
DUE Right	0	0.000	0.000
DTE Left	0	0.000	0.000
DTE Right	0	0.000	0.000
AUE_Left	0	0.000	0.000
AUE_Right	0	0.000	0.000
PCE Left	0	0.000	0.000
PCE Right	0	0.000	0.000
TUE Left	0	0.000	0.000
TUE Right	0	0.000	0.000
REM Left	0	0.000	0.000
REM Right	0	0.000	0.000
Other Left	0	0.000	0.000
Other Right	0	0.000	0.000
PE Left	0	0.000	0.000
PE Right	0	0.000	0.000

THIS MAP IS NOT A CERTIFIED SURVEY AND HAS NOT BEEN REVIEWED BY A LOCAL GOVERNMENT AGENCY FOR COMPLIANCE WITH ANY APPLICABLE LAND DEVELOPMENT REGULATIONS. THE PROPERTY SHOWN ON THIS MAP WAS LOCATED FOR THE NORTH CAROLINA DEPARTMENT OF TRANSPORTATION FOR HIGHWAY DESIGN PURPOSES. SOME ERROR MAY EXIST BETWEEN THE GRAPHICAL AND ACTUAL GROUND LOCATIONS OF PROPERTY LINES. THIS MAP IS TO BE USED AS A GRAPHICAL REPRESENTATION OF THE NCDOT'S INTENT TO ACQUIRE PROPERTY FOR RIGHT OF WAY PURPOSES, AND IN NO WAY REPRESENTS AN ACTUAL BOUNDARY SURVEY OF THIS PROPERTY.

NORTH CAROLINA DEPARTMENT OF TRANSPORTATION	
RIGHT OF WAY BRANCH	
KENNETH A. RUSH	09-20-2022
PARCEL * 087	S:\CADD\U4758\DDRAFT\U4758_dee
DB 7755 PG 1062	UNKNOWN SCALE

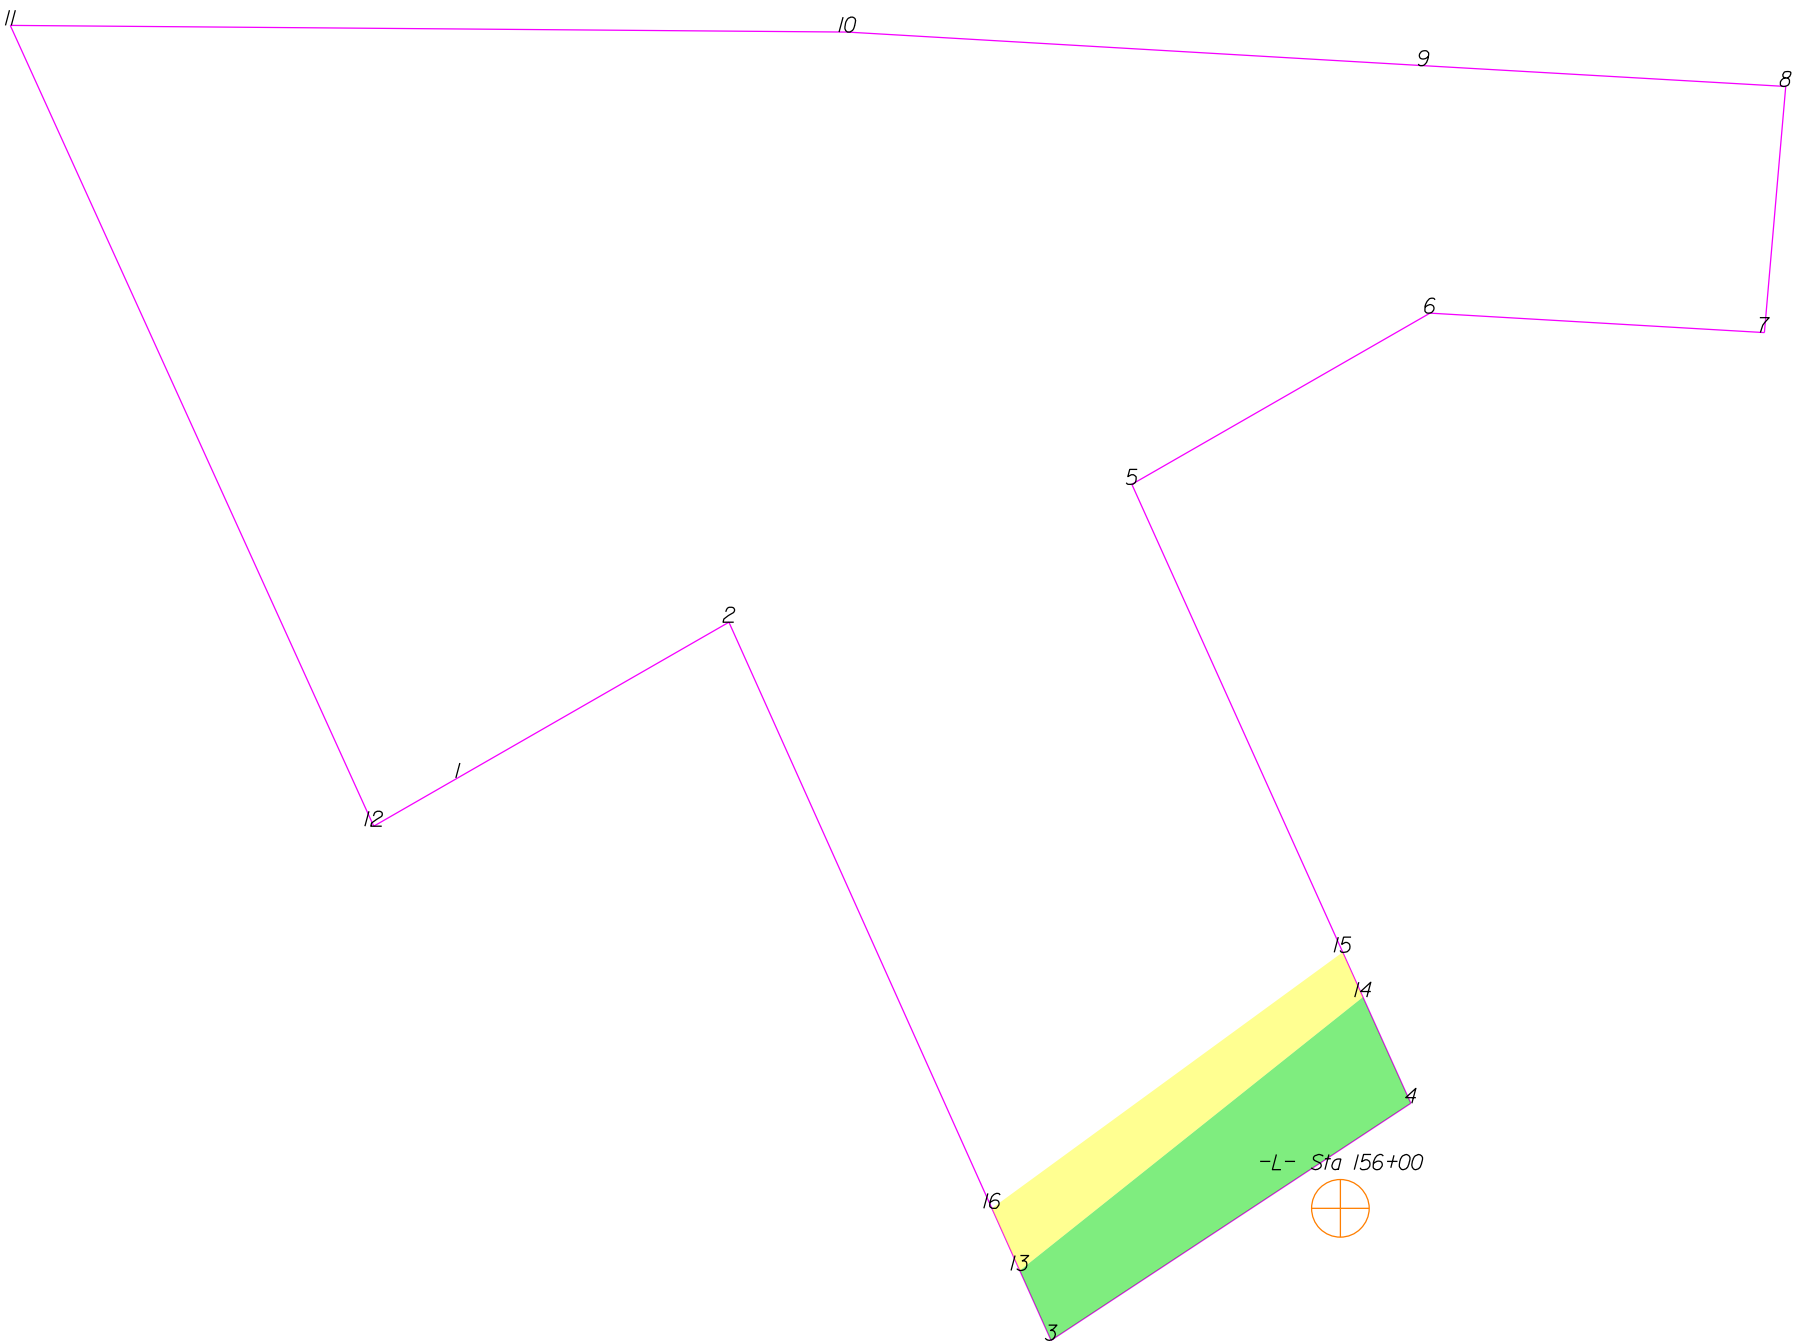

THIS MAP IS NOT A CERTIFIED SURVEY AND HAS NOT BEEN REVIEWED BY A LOCAL GOVERNMENT AGENCY FOR COMPLIANCE WITH ANY APPLICABLE LAND DEVELOPMENT REGULATIONS. THE PROPERTY SHOWN ON THIS MAP WAS LOCATED FOR THE NORTH CAROLINA DEPARTMENT OF TRANSPORTATION FOR HIGHWAY DESIGN PURPOSES. SOME ERROR MAY EXIST BETWEEN THE GRAPHICAL AND ACTUAL GROUND LOCATIONS OF PROPERTY LINES. THIS MAP IS TO BE USED AS A GRAPHICAL REPRESENTATION OF THE NCDOT'S INTENT TO ACQUIRE PROPERTY FOR RIGHT OF WAY PURPOSES, AND IN NO WAY REPRESENTS AN ACTUAL BOUNDARY SURVEY OF THIS PROPERTY.

NORTH CAROLINA DEPARTMENT OF TRANSPORTATION	
RIGHT OF WAY BRANCH	
STEPHEN G.DILLON	12-8-2021
PARCEL * 088	S:\CADD\U4758\DDRAFT\U4758_dee
DB 7364 PG 2316	UNKNOWN SCALE


	SQR FT	ACRES	SQR M	HECTARES
ROW Left	5530.028	0.127	513.758	0.051
FROM - TO	DISTANCE (FT/M)	BEARING	RADIUS (FT/M)	CURVE LENGTH (FT/M)
-L- Sta 156+00 - 13	119.910	36.549	S 79°0'51.4" W	
13 - 3	28.059	8.552	S 24°10'31.7" E	
3 - 4	158.179	48.213	N 56°37'11.2" E	
4 - 14	42.776	13.038	N 24°15'38.8" W	
14 - 13	161.127	49.112	S 51°26'36.0" W	

	SQR FT	ACRES	SQR M	HECTARES
TCE Left	3362.782	0.077	312.414	0.031
FROM - TO	DISTANCE (FT/M)	BEARING	RADIUS (FT/M)	CURVE LENGTH (FT/M)
-L- Sta 156+00 - 15	94.079	28.675	N 0°31'9.4" E	
15 - 16	159.528	48.624	S 53°50'30.3" W	
16 - 13	24.994	7.618	S 24°10'31.7" E	
13 - 14	161.127	49.112	N 51°26'36.0" E	
14 - 15	18.095	5.515	N 24°15'38.8" W	

TYPE	COUNT	SQR FEET	ACRES
Parcel	1	148110.887	3.400
ROW Left	1	5530.028	0.127
TCE Left	1	3362.782	0.077
ROW Right	0	0.000	0.000
PDE Left	0	0.000	0.000
PDE Right	0	0.000	0.000
TDE Left	0	0.000	0.000
TDE Right	0	0.000	0.000
TCE Right	0	0.000	0.000
PUE Left	0	0.000	0.000
PUE Right	0	0.000	0.000
TSE Left	0	0.000	0.000
TSE Right	0	0.000	0.000
DUE Left	0	0.000	0.000
DUE Right	0	0.000	0.000
DTE Left	0	0.000	0.000
DTE Right	0	0.000	0.000
AUE_Left	0	0.000	0.000
AUE_Right	0	0.000	0.000
PCE Left	0	0.000	0.000
PCE Right	0	0.000	0.000
TUE Left	0	0.000	0.000
TUE Right	0	0.000	0.000
REM Left	0	0.000	0.000
REM Right	0	0.000	0.000
Other Left	0	0.000	0.000
Other Right	0	0.000	0.000
PE Left	0	0.000	0.000
PE Right	0	0.000	0.000

THIS MAP IS NOT A CERTIFIED SURVEY AND HAS NOT BEEN REVIEWED BY A LOCAL GOVERNMENT AGENCY FOR COMPLIANCE WITH ANY APPLICABLE LAND DEVELOPMENT REGULATIONS. THE PROPERTY SHOWN ON THIS MAP WAS LOCATED FOR THE NORTH CAROLINA DEPARTMENT OF TRANSPORTATION FOR HIGHWAY DESIGN PURPOSES. SOME ERROR MAY EXIST BETWEEN THE GRAPHICAL AND ACTUAL GROUND LOCATIONS OF PROPERTY LINES. THIS MAP IS TO BE USED AS A GRAPHICAL REPRESENTATION OF THE NCDOT'S INTENT TO ACQUIRE PROPERTY FOR RIGHT OF WAY PURPOSES, AND IN NO WAY REPRESENTS AN ACTUAL BOUNDARY SURVEY OF THIS PROPERTY.

NORTH CAROLINA DEPARTMENT OF TRANSPORTATION	
RIGHT OF WAY BRANCH	
STEPHEN G.DILLON	12-8-2021
PARCEL * 088	S:\CADD\U4758\DDRAFT\U4758_dee
DB 7364 PG 2316	UNKNOWN SCALE

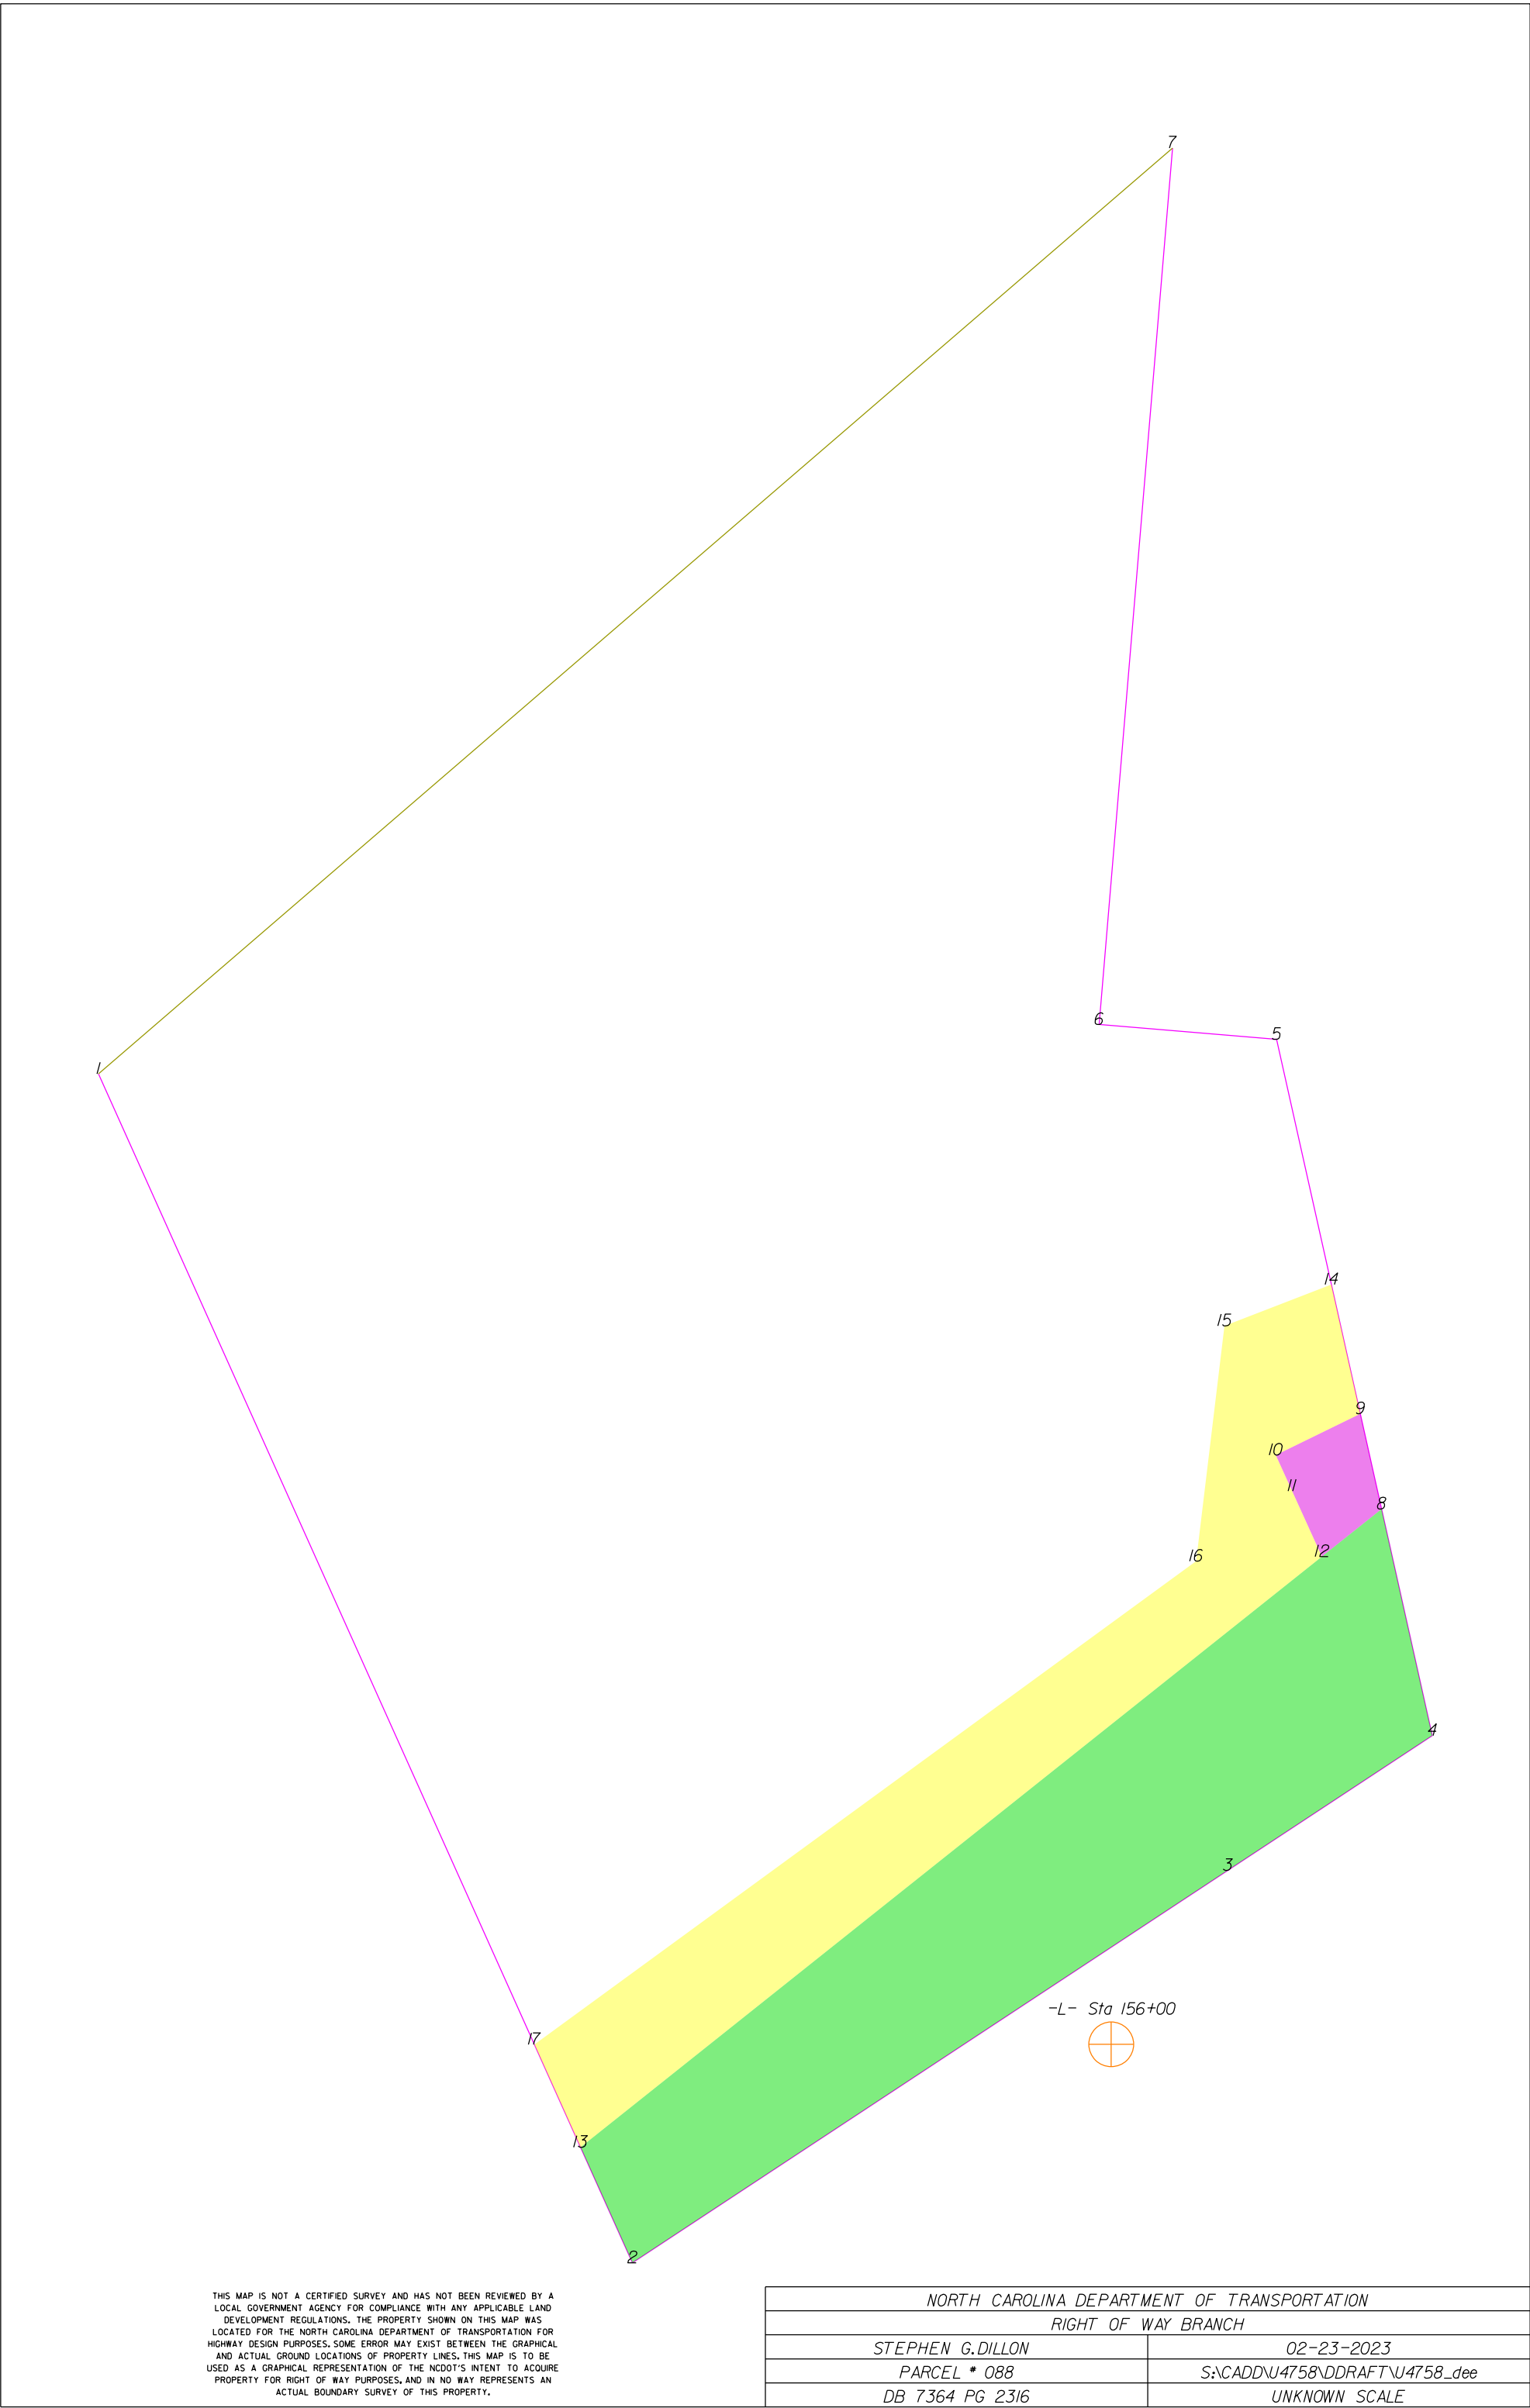

THIS MAP IS NOT A CERTIFIED SURVEY AND HAS NOT BEEN REVIEWED BY A LOCAL GOVERNMENT AGENCY FOR COMPLIANCE WITH ANY APPLICABLE LAND DEVELOPMENT REGULATIONS. THE PROPERTY SHOWN ON THIS MAP WAS LOCATED FOR THE NORTH CAROLINA DEPARTMENT OF TRANSPORTATION FOR HIGHWAY DESIGN PURPOSES. SOME ERROR MAY EXIST BETWEEN THE GRAPHICAL AND ACTUAL GROUND LOCATIONS OF PROPERTY LINES. THIS MAP IS TO BE USED AS A GRAPHICAL REPRESENTATION OF THE NCDOT'S INTENT TO ACQUIRE PROPERTY FOR RIGHT OF WAY PURPOSES, AND IN NO WAY REPRESENTS AN ACTUAL BOUNDARY SURVEY OF THIS PROPERTY.

NORTH CAROLINA DEPARTMENT OF TRANSPORTATION	
RIGHT OF WAY BRANCH	
STEPHEN G.DILLON	02-23-2023
PARCEL * 088	S:\CADD\U4758\DDRAFT\U4758_dee
DB 7364 PG 2316	UNKNOWN SCALE

	SQR FT	ACRES		SQR M	HECTARES	
PDE Left	422.863	0.010		39.285	0.004	
FROM - TO	DISTANCE (FT/M)		BEARING	RADIUS (FT/M)		CURVE LENGTH (FT/M)
-L- Sta 156+00 - 8	133.041	40.551	N 26°47'15.5" E			
8 - 9	21.653	6.600	N 12°36'26.0" W			
9 - 10	20.884	6.365	S 63°58'19.7" W			
10 - 11	8.762	2.671	S 24°31'13.5" E			
11 - 12	15.977	4.870	S 24°31'13.5" E			
12 - 8	16.912	5.155	N 51°26'36.0" E			


	SQR FT	ACRES		SQR M		HECTARES	
ROW Left	8207.131	0.188		762.470		0.076	
FROM - TO		DISTANCE (FT/M)		BEARING	RADIUS (FT/M)		CURVE LENGTH (FT/M)
-L- Sta 156+00 - 8		133.041	40.551	N 26°47'15.5" E			
8 - 12		16.912	5.155	S 51°26'36.0" W			
12 - 13		210.293	64.097	S 51°26'36.0" W			
13 - 2		28.059	8.552	S 24°10'31.7" E			
2 - 3		158.179	48.213	N 56°37'11.2" E			
3 - 4		54.320	16.557	N 56°34'44.4" E			
4 - 8		51.506	15.699	N 12°36'26.0" W			

	SQR FT	ACRES		SQR M	HECTARES		
TCE Left	5364.185	0.123		498.351	0.050		
FROM - TO		DISTANCE (FT/M)		BEARING	RADIUS (FT/M)		CURVE LENGTH (FT/M)
-L- Sta 156+00 - 14		175.479	53.486	N 16°9'17.4" E			
14 - 15		25.407	7.744	S 68°54'40.9" W			
15 - 16		52.592	16.030	S 6°53'29.1" W			
16 - 17		181.767	55.403	S 53°50'30.3" W			
17 - 13		24.994	7.618	S 24°10'31.7" E			
13 - 12		210.293	64.097	N 51°26'36.0" E			
12 - 11		15.977	4.870	N 24°31'13.5" W			
11 - 10		8.762	2.671	N 24°31'13.5" W			
10 - 9		20.884	6.365	N 63°58'19.7" E			
9 - 14		29.364	8.950	N 12°36'26.0" W			

TYPE	COUNT	SQR FEET	ACRES
Parcel	1	72700.756	1.669
PDE Left	1	422.863	0.010
ROW Left	1	8207.131	0.188
TCE Left	1	5364.185	0.123
ROW Right	0	0.000	0.000
PDE Right	0	0.000	0.000
TDE Left	0	0.000	0.000
TDE Right	0	0.000	0.000
TCE Right	0	0.000	0.000
PUE Left	0	0.000	0.000
PUE Right	0	0.000	0.000
TSE Left	0	0.000	0.000
TSE Right	0	0.000	0.000
DUE Left	0	0.000	0.000
DUE Right	0	0.000	0.000
DTE Left	0	0.000	0.000
DTE Right	0	0.000	0.000
AUE_Left	0	0.000	0.000
AUE_Right	0	0.000	0.000
PCE Left	0	0.000	0.000
PCE Right	0	0.000	0.000
TUE Left	0	0.000	0.000
TUE Right	0	0.000	0.000
REM Left	0	0.000	0.000
REM Right	0	0.000	0.000
Other Left	0	0.000	0.000
Other Right	0	0.000	0.000
PE Left	0	0.000	0.000
PE Right	0	0.000	0.000

THIS MAP IS NOT A CERTIFIED SURVEY AND HAS NOT BEEN REVIEWED BY A LOCAL GOVERNMENT AGENCY FOR COMPLIANCE WITH ANY APPLICABLE LAND DEVELOPMENT REGULATIONS. THE PROPERTY SHOWN ON THIS MAP WAS LOCATED FOR THE NORTH CAROLINA DEPARTMENT OF TRANSPORTATION FOR HIGHWAY DESIGN PURPOSES. SOME ERROR MAY EXIST BETWEEN THE GRAPHICAL AND ACTUAL GROUND LOCATIONS OF PROPERTY LINES. THIS MAP IS TO BE USED AS A GRAPHICAL REPRESENTATION OF THE NCDOT'S INTENT TO ACQUIRE PROPERTY FOR RIGHT OF WAY PURPOSES, AND IN NO WAY REPRESENTS AN ACTUAL BOUNDARY SURVEY OF THIS PROPERTY.

NORTH CAROLINA DEPARTMENT OF TRANSPORTATION	
RIGHT OF WAY BRANCH	
STEPHEN G.DILLON	02-23-2023
PARCEL * 088	S:\CADD\U4758\DDRAFT\U4758_dee
DB 7364 PG 2316	UNKNOWN SCALE

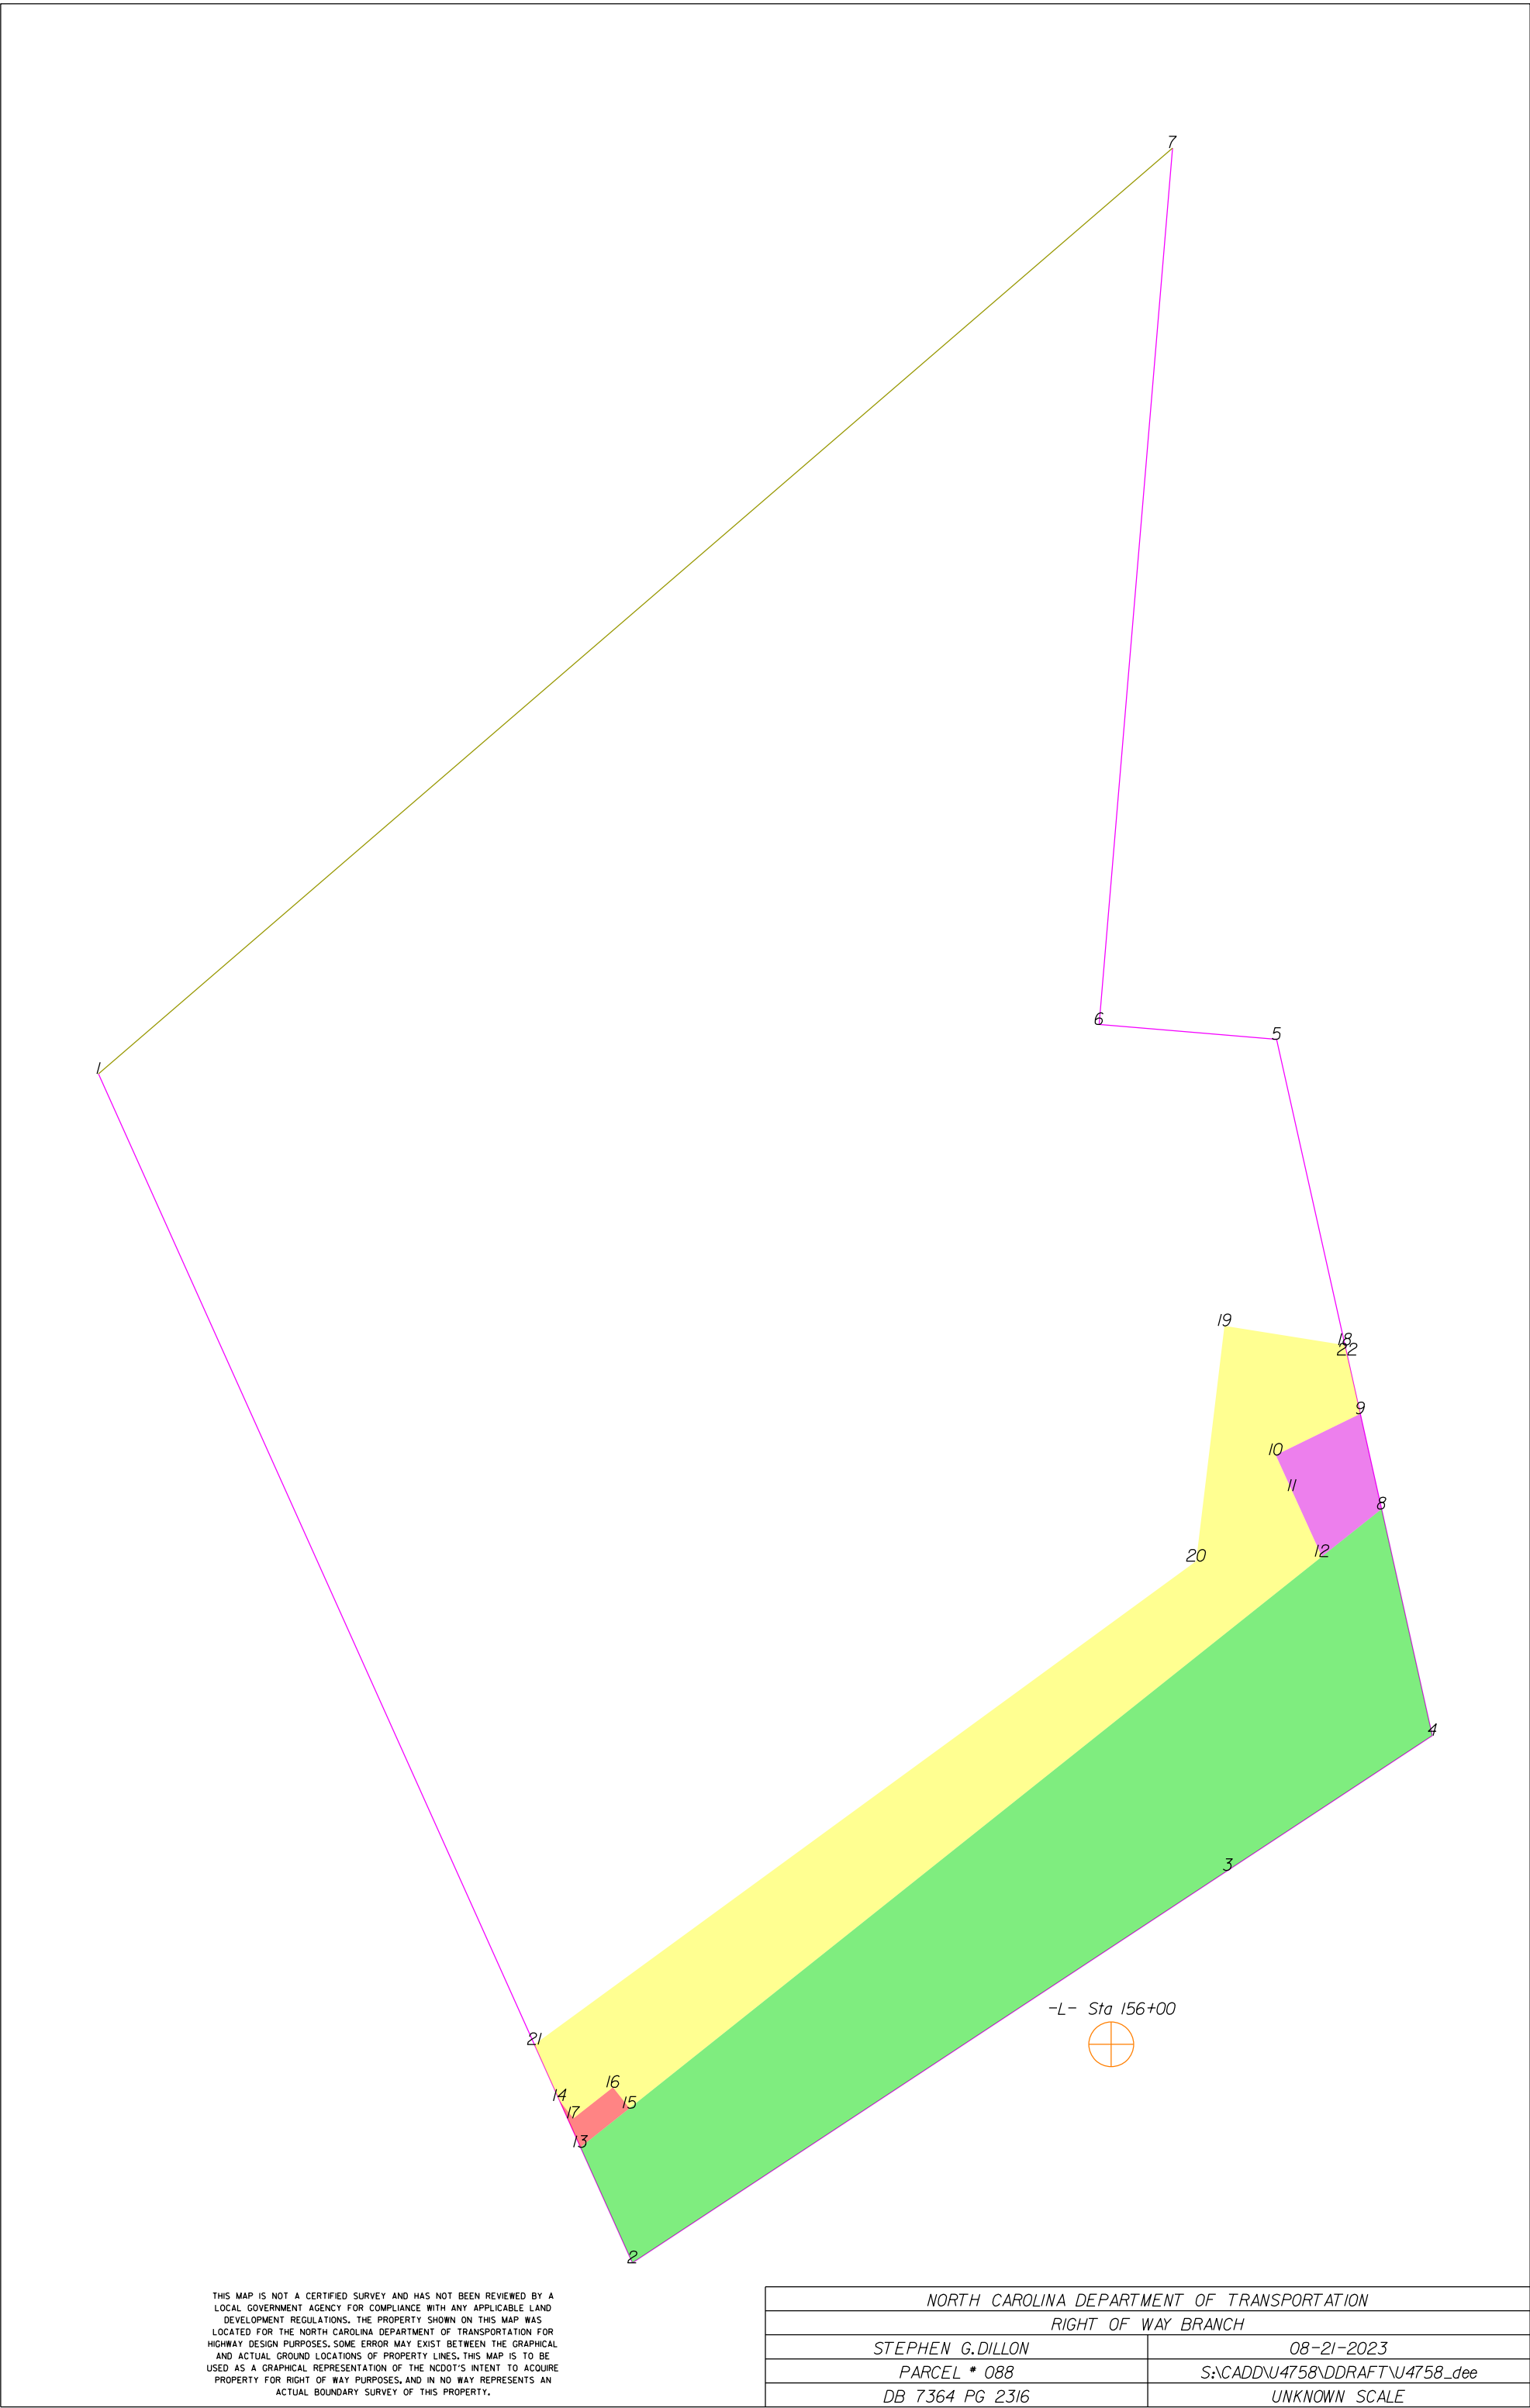

	SQR FT	ACRES	SQR M	HECTARES
PDE Left	422.863	0.010	39.285	0.004
FROM - TO	DISTANCE (FT/M)	BEARING	RADIUS (FT/M)	CURVE LENGTH (FT/M)
-L- Sta 156+00 - 8	133.041	40.551	N 26°47'15.5" E	
8 - 9	21.653	6.600	N 12°36'26.0" W	
9 - 10	20.884	6.365	S 63°58'19.7" W	
10 - 11	8.762	2.671	S 24°31'13.5" E	
11 - 12	15.977	4.870	S 24°31'13.5" E	
12 - 8	16.912	5.155	N 51°26'36.0" E	

	SQR FT	ACRES	SQR M	HECTARES
ROW Left	8207.131	0.188	762.470	0.076
FROM - TO	DISTANCE (FT/M)	BEARING	RADIUS (FT/M)	CURVE LENGTH (FT/M)
-L- Sta 156+00 - 8	133.041	40.551	N 26°47'15.5" E	
8 - 12	16.912	5.155	S 51°26'36.0" W	
12 - 13	210.293	64.097	S 51°26'36.0" W	
13 - 2	28.059	8.552	S 24°10'31.7" E	
2 - 3	158.179	48.213	N 56°37'11.2" E	
3 - 4	54.320	16.557	N 56°34'44.4" E	
4 - 8	51.506	15.699	N 12°36'26.0" W	

	SQR FT	ACRES	SQR M	HECTARES
PUE Left	81.605	0.002	7.581	0.001
FROM - TO	DISTANCE (FT/M)	BEARING	RADIUS (FT/M)	CURVE LENGTH (FT/M)
-L- Sta 156+00 - 14	122.980	37.484	S 84°8'41.1" W	
14 - 13	11.295	3.443	S 24°10'31.7" E	
13 - 15	13.928	4.245	N 51°26'36.0" E	
15 - 16	5.910	1.801	N 38°36'1.0" W	
16 - 17	11.117	3.388	S 51°56'25.1" W	
17 - 14	4.935	1.504	N 38°34'16.5" W	


	SQR FT	ACRES	SQR M	HECTARES
TCE Left	5109.816	0.117	474.719	0.047
FROM - TO	DISTANCE (FT/M)	BEARING	RADIUS (FT/M)	CURVE LENGTH (FT/M)
-L- Sta 156+00 - 18	163.560	49.853	N 18°28'23.2" E	
18 - 19	27.047	8.244	N 80°54'8.9" W	
19 - 20	52.592	16.030	S 6°53'29.1" W	
20 - 21	181.767	55.403	S 53°50'30.3" W	
21 - 14	13.698	4.175	S 24°10'31.7" E	
14 - 17	4.935	1.504	S 38°34'16.5" E	
17 - 16	11.117	3.388	N 51°56'25.1" E	
16 - 15	5.910	1.801	S 38°36'1.0" E	
15 - 12	196.366	59.852	N 51°26'36.0" E	
12 - 11	15.977	4.870	N 24°31'13.5" W	
11 - 10	8.762	2.671	N 24°31'13.5" W	
10 - 9	20.884	6.365	N 63°58'19.7" E	
9 - 22	13.370	4.075	N 12°36'26.0" W	
22 - 18	2.244	0.684	N 12°36'26.0" W	

TYPE	COUNT	SQR FEET	ACRES
Parcel	1	72700.756	1.669
PDE Left	1	422.863	0.010
ROW Left	1	8207.131	0.188
PUE Left	1	81.605	0.002
TCE Left	1	5109.816	0.117
ROW Right	0	0.000	0.000
PDE Right	0	0.000	0.000
TDE Left	0	0.000	0.000
TDE Right	0	0.000	0.000
TCE Right	0	0.000	0.000
PUE Right	0	0.000	0.000
TSE Left	0	0.000	0.000
TSE Right	0	0.000	0.000
DUE Left	0	0.000	0.000
DUE Right	0	0.000	0.000
DTE Left	0	0.000	0.000
DTE Right	0	0.000	0.000
AUE_Left	0	0.000	0.000
AUE_Right	0	0.000	0.000
PCE Left	0	0.000	0.000
PCE Right	0	0.000	0.000
TUE Left	0	0.000	0.000
TUE Right	0	0.000	0.000
REM Left	0	0.000	0.000
REM Right	0	0.000	0.000
Other Left	0	0.000	0.000
Other Right	0	0.000	0.000
PE Left	0	0.000	0.000
PE Right	0	0.000	0.000

THIS MAP IS NOT A CERTIFIED SURVEY AND HAS NOT BEEN REVIEWED BY A LOCAL GOVERNMENT AGENCY FOR COMPLIANCE WITH ANY APPLICABLE LAND DEVELOPMENT REGULATIONS. THE PROPERTY SHOWN ON THIS MAP WAS LOCATED FOR THE NORTH CAROLINA DEPARTMENT OF TRANSPORTATION FOR HIGHWAY DESIGN PURPOSES. SOME ERROR MAY EXIST BETWEEN THE GRAPHICAL AND ACTUAL GROUND LOCATIONS OF PROPERTY LINES. THIS MAP IS TO BE USED AS A GRAPHICAL REPRESENTATION OF THE NCDOT'S INTENT TO ACQUIRE PROPERTY FOR RIGHT OF WAY PURPOSES, AND IN NO WAY REPRESENTS AN ACTUAL BOUNDARY SURVEY OF THIS PROPERTY.

NORTH CAROLINA DEPARTMENT OF TRANSPORTATION	
RIGHT OF WAY BRANCH	
STEPHEN G.DILLON	08-21-2023
PARCEL * 088	S:\CADD\U4758\DDRAFT\U4758_dee
DB 7364 PG 2316	UNKNOWN SCALE

-L- Sta 156+00

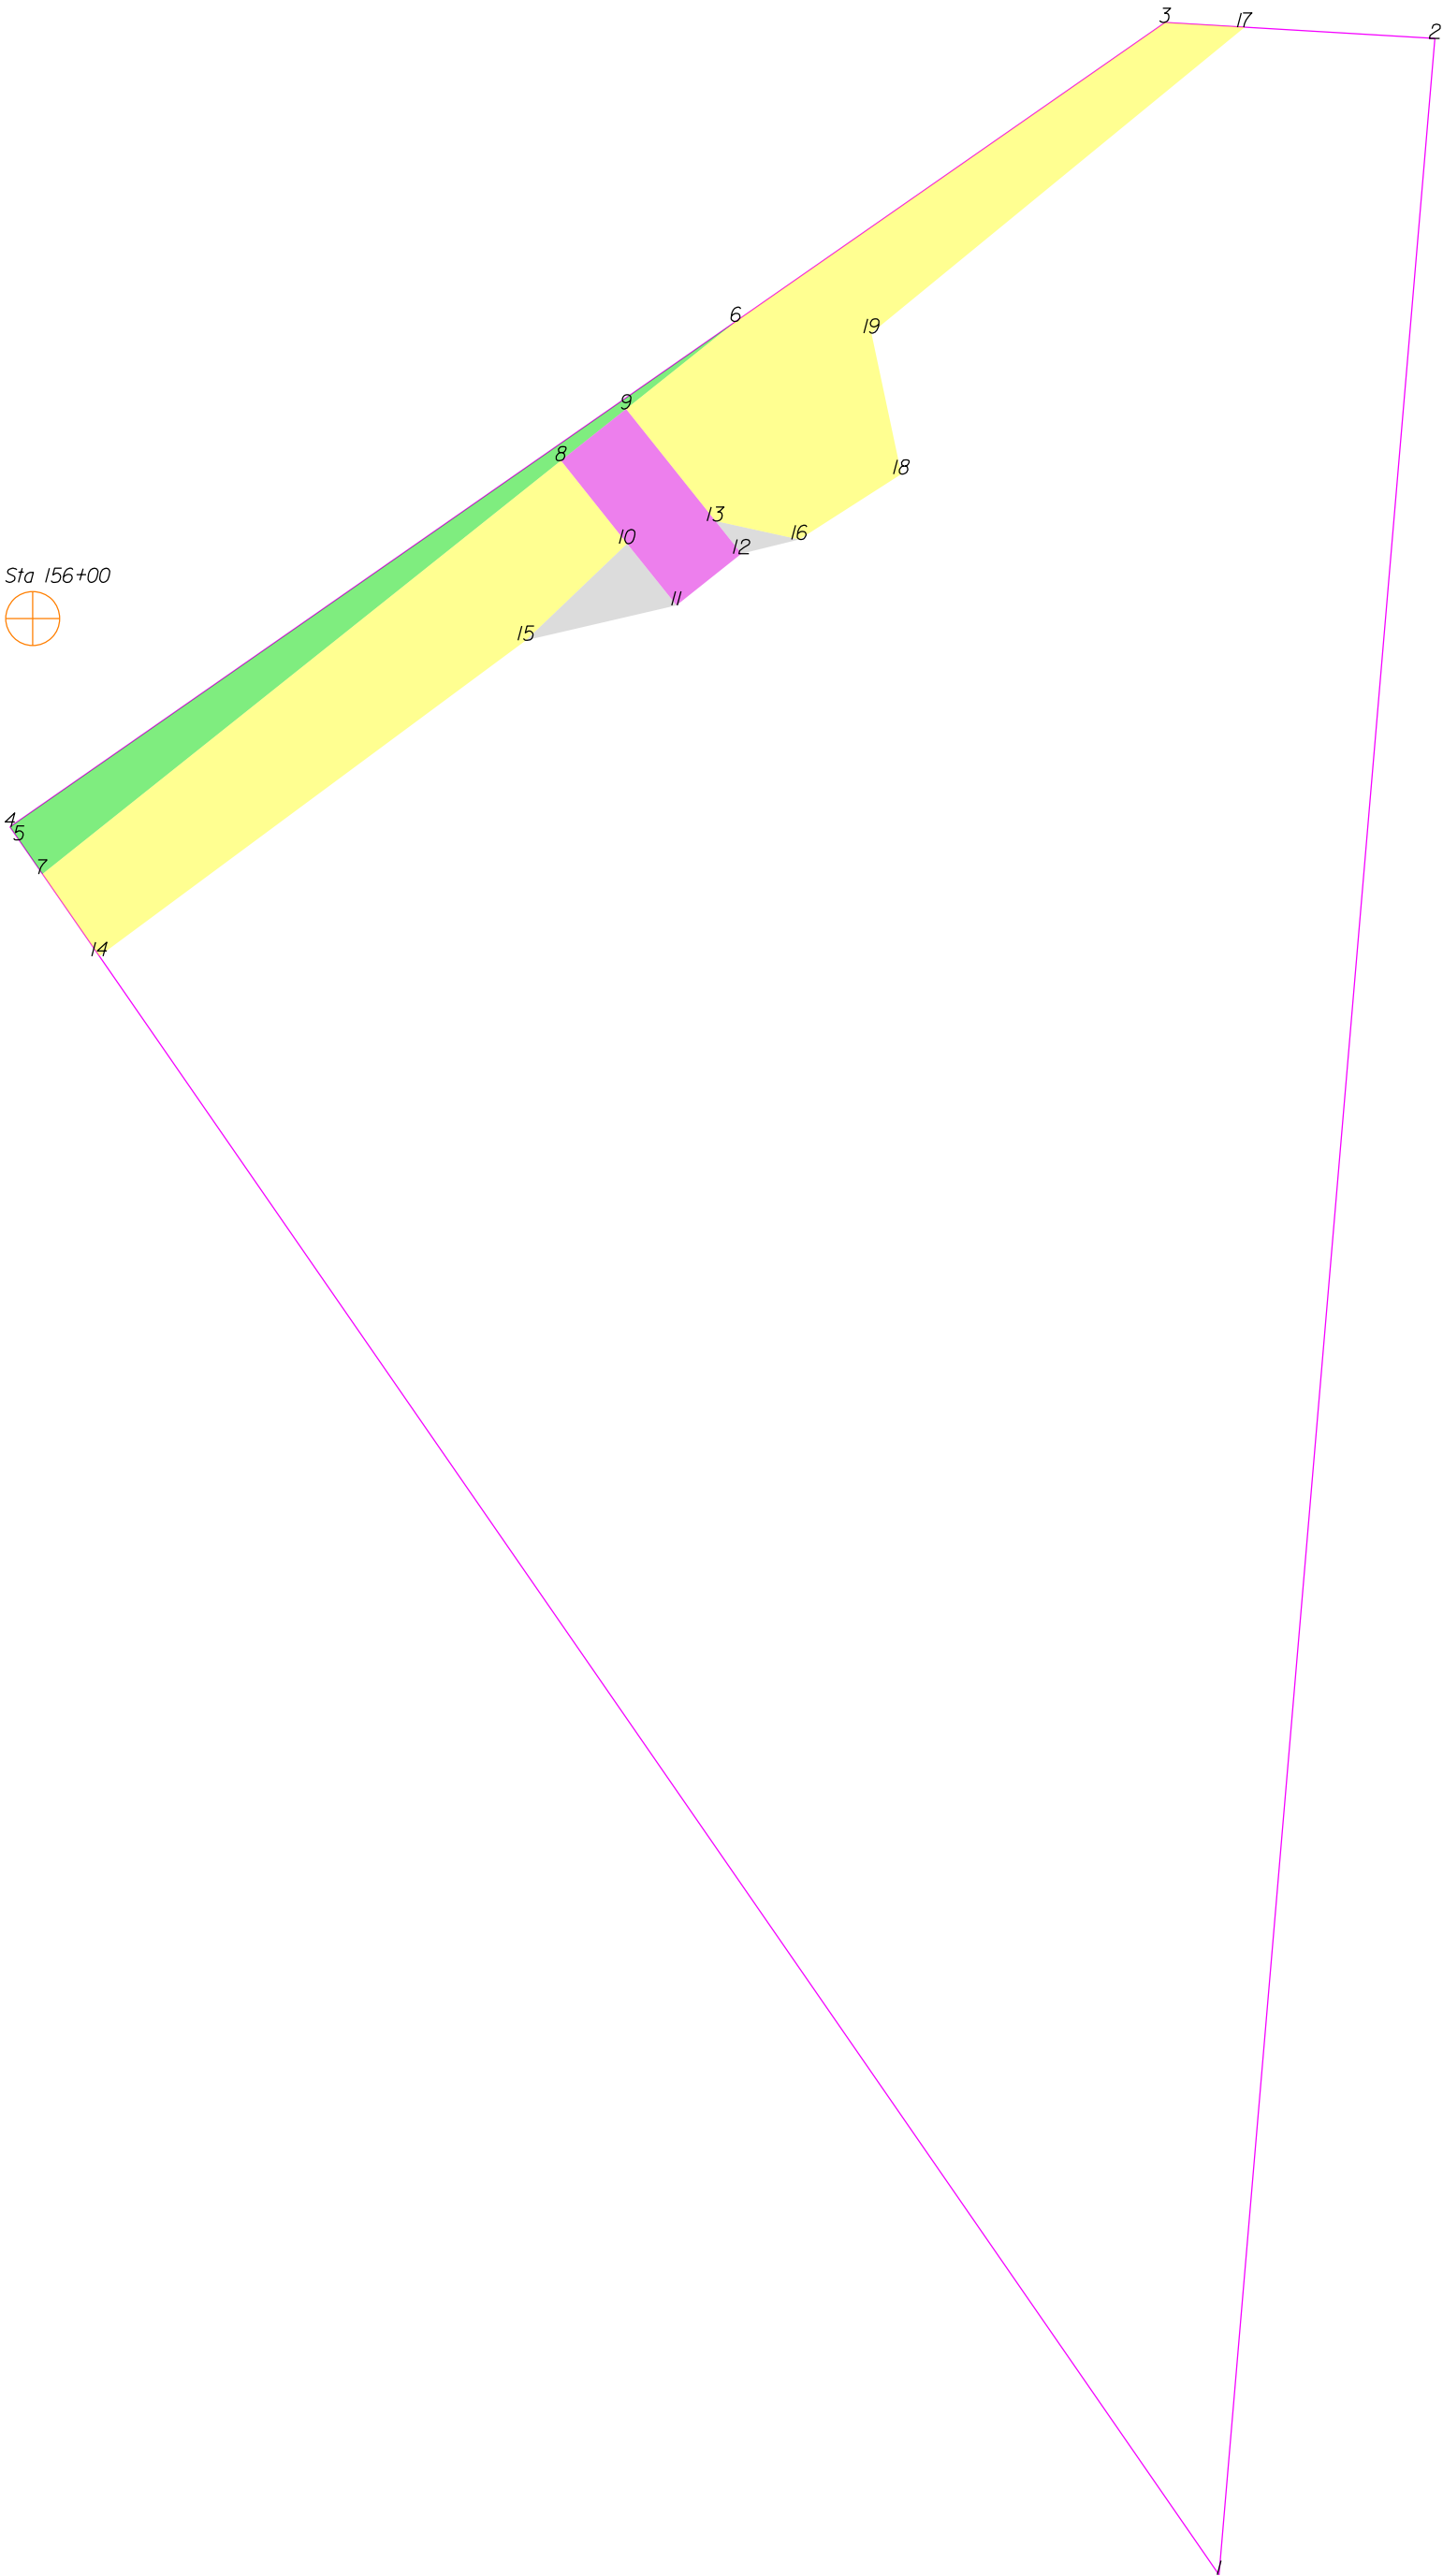

THIS MAP IS NOT A CERTIFIED SURVEY AND HAS NOT BEEN REVIEWED BY A LOCAL GOVERNMENT AGENCY FOR COMPLIANCE WITH ANY APPLICABLE LAND DEVELOPMENT REGULATIONS. THE PROPERTY SHOWN ON THIS MAP WAS LOCATED FOR THE NORTH CAROLINA DEPARTMENT OF TRANSPORTATION FOR HIGHWAY DESIGN PURPOSES. SOME ERROR MAY EXIST BETWEEN THE GRAPHICAL AND ACTUAL GROUND LOCATIONS OF PROPERTY LINES. THIS MAP IS TO BE USED AS A GRAPHICAL REPRESENTATION OF THE NCDOT'S INTENT TO ACQUIRE PROPERTY FOR RIGHT OF WAY PURPOSES, AND IN NO WAY REPRESENTS AN ACTUAL BOUNDARY SURVEY OF THIS PROPERTY.

NORTH CAROLINA DEPARTMENT OF TRANSPORTATION	
RIGHT OF WAY BRANCH	
STEPHEN CHRISTOPHER PROCO	12-8-2021
PARCEL * 089	S:\CADD\U4758\DDRAFT\U4758_dee
DB 7573 PG 2345	UNKNOWN SCALE

	SQR FT	ACRES		SQR M		HECTARES	
ROW Right	1461.160	0.034		135.747		0.014	
FROM - TO	DISTANCE (FT/M)		BEARING	RADIUS (FT/M)		CURVE LENGTH (FT/M)	
-L- Sta 156+00 - 6	183.581	55.956	N 67°5'9.4" E				
6 - 4	212.754	64.848	S 55°8'10.9" W				
4 - 5	3.782	1.153	S 34°36'23.4" E				
5 - 7	9.953	3.034	S 34°40'29.8" E				
7 - 8	159.465	48.605	N 51°26'36.0" E				
8 - 9	20.000	6.096	N 51°26'36.0" E				
9 - 6	33.782	10.297	N 51°26'36.0" E				

	SQR FT	ACRES		SQR M		HECTARES	
PDE Right	890.000	0.020		82.684		0.008	
FROM - TO	DISTANCE (FT/M)		BEARING	RADIUS (FT/M)		CURVE LENGTH (FT/M)	
-L- Sta 156+00 - 9	151.325	46.124	N 70°32'12.6" E				
9 - 8	20.000	6.096	S 51°26'36.0" W				
8 - 10	25.500	7.772	S 38°33'24.0" E				
10 - 11	19.000	5.791	S 38°33'24.0" E				
11 - 12	20.000	6.096	N 51°26'36.0" E				
12 - 13	10.000	3.048	N 38°33'24.0" W				
13 - 9	34.500	10.516	N 38°33'24.0" W				

	SQR FT	ACRES		SQR M		HECTARES	
TCE Right	4233.240	0.097		393.282		0.039	
FROM - TO	DISTANCE (FT/M)		BEARING	RADIUS (FT/M)		CURVE LENGTH (FT/M)	
-L- Sta 156+00 - 7	61.482	18.740	S 2°10'42.5" E				
7 - 14	24.039	7.327	S 34°40'29.8" E				
14 - 15	127.673	38.915	N 53°28'14.4" E				
15 - 10	33.634	10.252	N 46°19'33.7" E				
10 - 8	25.500	7.772	N 38°33'24.0" W				
8 - 7	159.465	48.605	S 51°26'36.0" W				

	SQR FT	ACRES		SQR M		HECTARES	
TDE Right	318.250	0.007		29.567		0.003	
FROM - TO	DISTANCE (FT/M)		BEARING	RADIUS (FT/M)		CURVE LENGTH (FT/M)	
-L- Sta 156+00 - 15	118.719	36.186	S 87°29'3.3" E				
15 - 11	37.125	11.316	N 76°58'22.9" E				
11 - 10	19.000	5.791	N 38°33'24.0" W				
10 - 15	33.634	10.252	S 46°19'33.7" W				

	SQR FT	ACRES		SQR M		HECTARES	
TDE Right	65.000	0.001		6.039		0.001	
FROM - TO	DISTANCE (FT/M)		BEARING	RADIUS (FT/M)		CURVE LENGTH (FT/M)	
-L- Sta 156+00 - 12	171.129	52.160	N 84°45'43.1" E				
12 - 16	14.318	4.364	N 76°13'6.5" E				
16 - 13	20.616	6.284	N 77°39'1.9" W				
13 - 12	10.000	3.048	S 38°33'24.0" E				

	SQR FT	ACRES		SQR M		HECTARES	
TCE Right	4452.945	0.102		413.694		0.041	
FROM - TO	DISTANCE (FT/M)		BEARING	RADIUS (FT/M)		CURVE LENGTH (FT/M)	
-L- Sta 156+00 - 17	324.268	98.837	N 63°59'3.4" E				
17 - 3	19.168	5.842	N 86°36'59.5" W				
3 - 6	125.753	38.330	S 55°8'10.9" W				
6 - 9	33.782	10.297	S 51°26'36.0" W				
9 - 13	34.500	10.516	S 38°33'24.0" E				
13 - 16	20.616	6.284	S 77°39'1.9" E				
16 - 18	29.155	8.886	N 57°20'58.1" E				
18 - 19	34.659	10.564	N 11°59'29.8" W				
19 - 17	116.042	35.370	N 50°39'30.8" E				


THIS MAP IS NOT A CERTIFIED SURVEY AND HAS NOT BEEN REVIEWED BY A LOCAL GOVERNMENT AGENCY FOR COMPLIANCE WITH ANY APPLICABLE LAND DEVELOPMENT REGULATIONS. THE PROPERTY SHOWN ON THIS MAP WAS LOCATED FOR THE NORTH CAROLINA DEPARTMENT OF TRANSPORTATION FOR HIGHWAY DESIGN PURPOSES. SOME ERROR MAY EXIST BETWEEN THE GRAPHICAL AND ACTUAL GROUND LOCATIONS OF PROPERTY LINES. THIS MAP IS TO BE USED AS A GRAPHICAL REPRESENTATION OF THE NCDOT'S INTENT TO ACQUIRE PROPERTY FOR RIGHT OF WAY PURPOSES, AND IN NO WAY REPRESENTS AN ACTUAL BOUNDARY SURVEY OF THIS PROPERTY.

NORTH CAROLINA DEPARTMENT OF TRANSPORTATION	
RIGHT OF WAY BRANCH	
STEPHEN CHRISTOPHER PROCO	12-8-2021
PARCEL * 089	S:\CADD\U4758\DDRAFT\U4758_dee
DB 7573 PG 2345	UNKNOWN SCALE

TYPE	COUNT	SQR FEET	ACRES
Parcel	1	106376.420	2.442
ROW Right	1	1461.160	0.034
PDE Right	1	890.000	0.020
TCE Right	2	8686.184	0.199
TDE Right	2	383.250	0.009
ROW Left	0	0.000	0.000
PDE Left	0	0.000	0.000
TDE Left	0	0.000	0.000
TCE Left	0	0.000	0.000
PUE Left	0	0.000	0.000
PUE Right	0	0.000	0.000
TSE Left	0	0.000	0.000
TSE Right	0	0.000	0.000
DUE Left	0	0.000	0.000
DUE Right	0	0.000	0.000
DTE Left	0	0.000	0.000
DTE Right	0	0.000	0.000
AUE_Left	0	0.000	0.000
AUE_Right	0	0.000	0.000
PCE Left	0	0.000	0.000
PCE Right	0	0.000	0.000
TUE Left	0	0.000	0.000
TUE Right	0	0.000	0.000
REM Left	0	0.000	0.000
REM Right	0	0.000	0.000
Other Left	0	0.000	0.000
Other Right	0	0.000	0.000
PE Left	0	0.000	0.000
PE Right	0	0.000	0.000

THIS MAP IS NOT A CERTIFIED SURVEY AND HAS NOT BEEN REVIEWED BY A LOCAL GOVERNMENT AGENCY FOR COMPLIANCE WITH ANY APPLICABLE LAND DEVELOPMENT REGULATIONS. THE PROPERTY SHOWN ON THIS MAP WAS LOCATED FOR THE NORTH CAROLINA DEPARTMENT OF TRANSPORTATION FOR HIGHWAY DESIGN PURPOSES. SOME ERROR MAY EXIST BETWEEN THE GRAPHICAL AND ACTUAL GROUND LOCATIONS OF PROPERTY LINES. THIS MAP IS TO BE USED AS A GRAPHICAL REPRESENTATION OF THE NCDOT'S INTENT TO ACQUIRE PROPERTY FOR RIGHT OF WAY PURPOSES, AND IN NO WAY REPRESENTS AN ACTUAL BOUNDARY SURVEY OF THIS PROPERTY.

NORTH CAROLINA DEPARTMENT OF TRANSPORTATION	
RIGHT OF WAY BRANCH	
STEPHEN CHRISTOPHER PROCO	12-8-2021
PARCEL * 089	S:\CADD\U4758\DDRAFT\U4758_dee
DB 7573 PG 2345	UNKNOWN SCALE

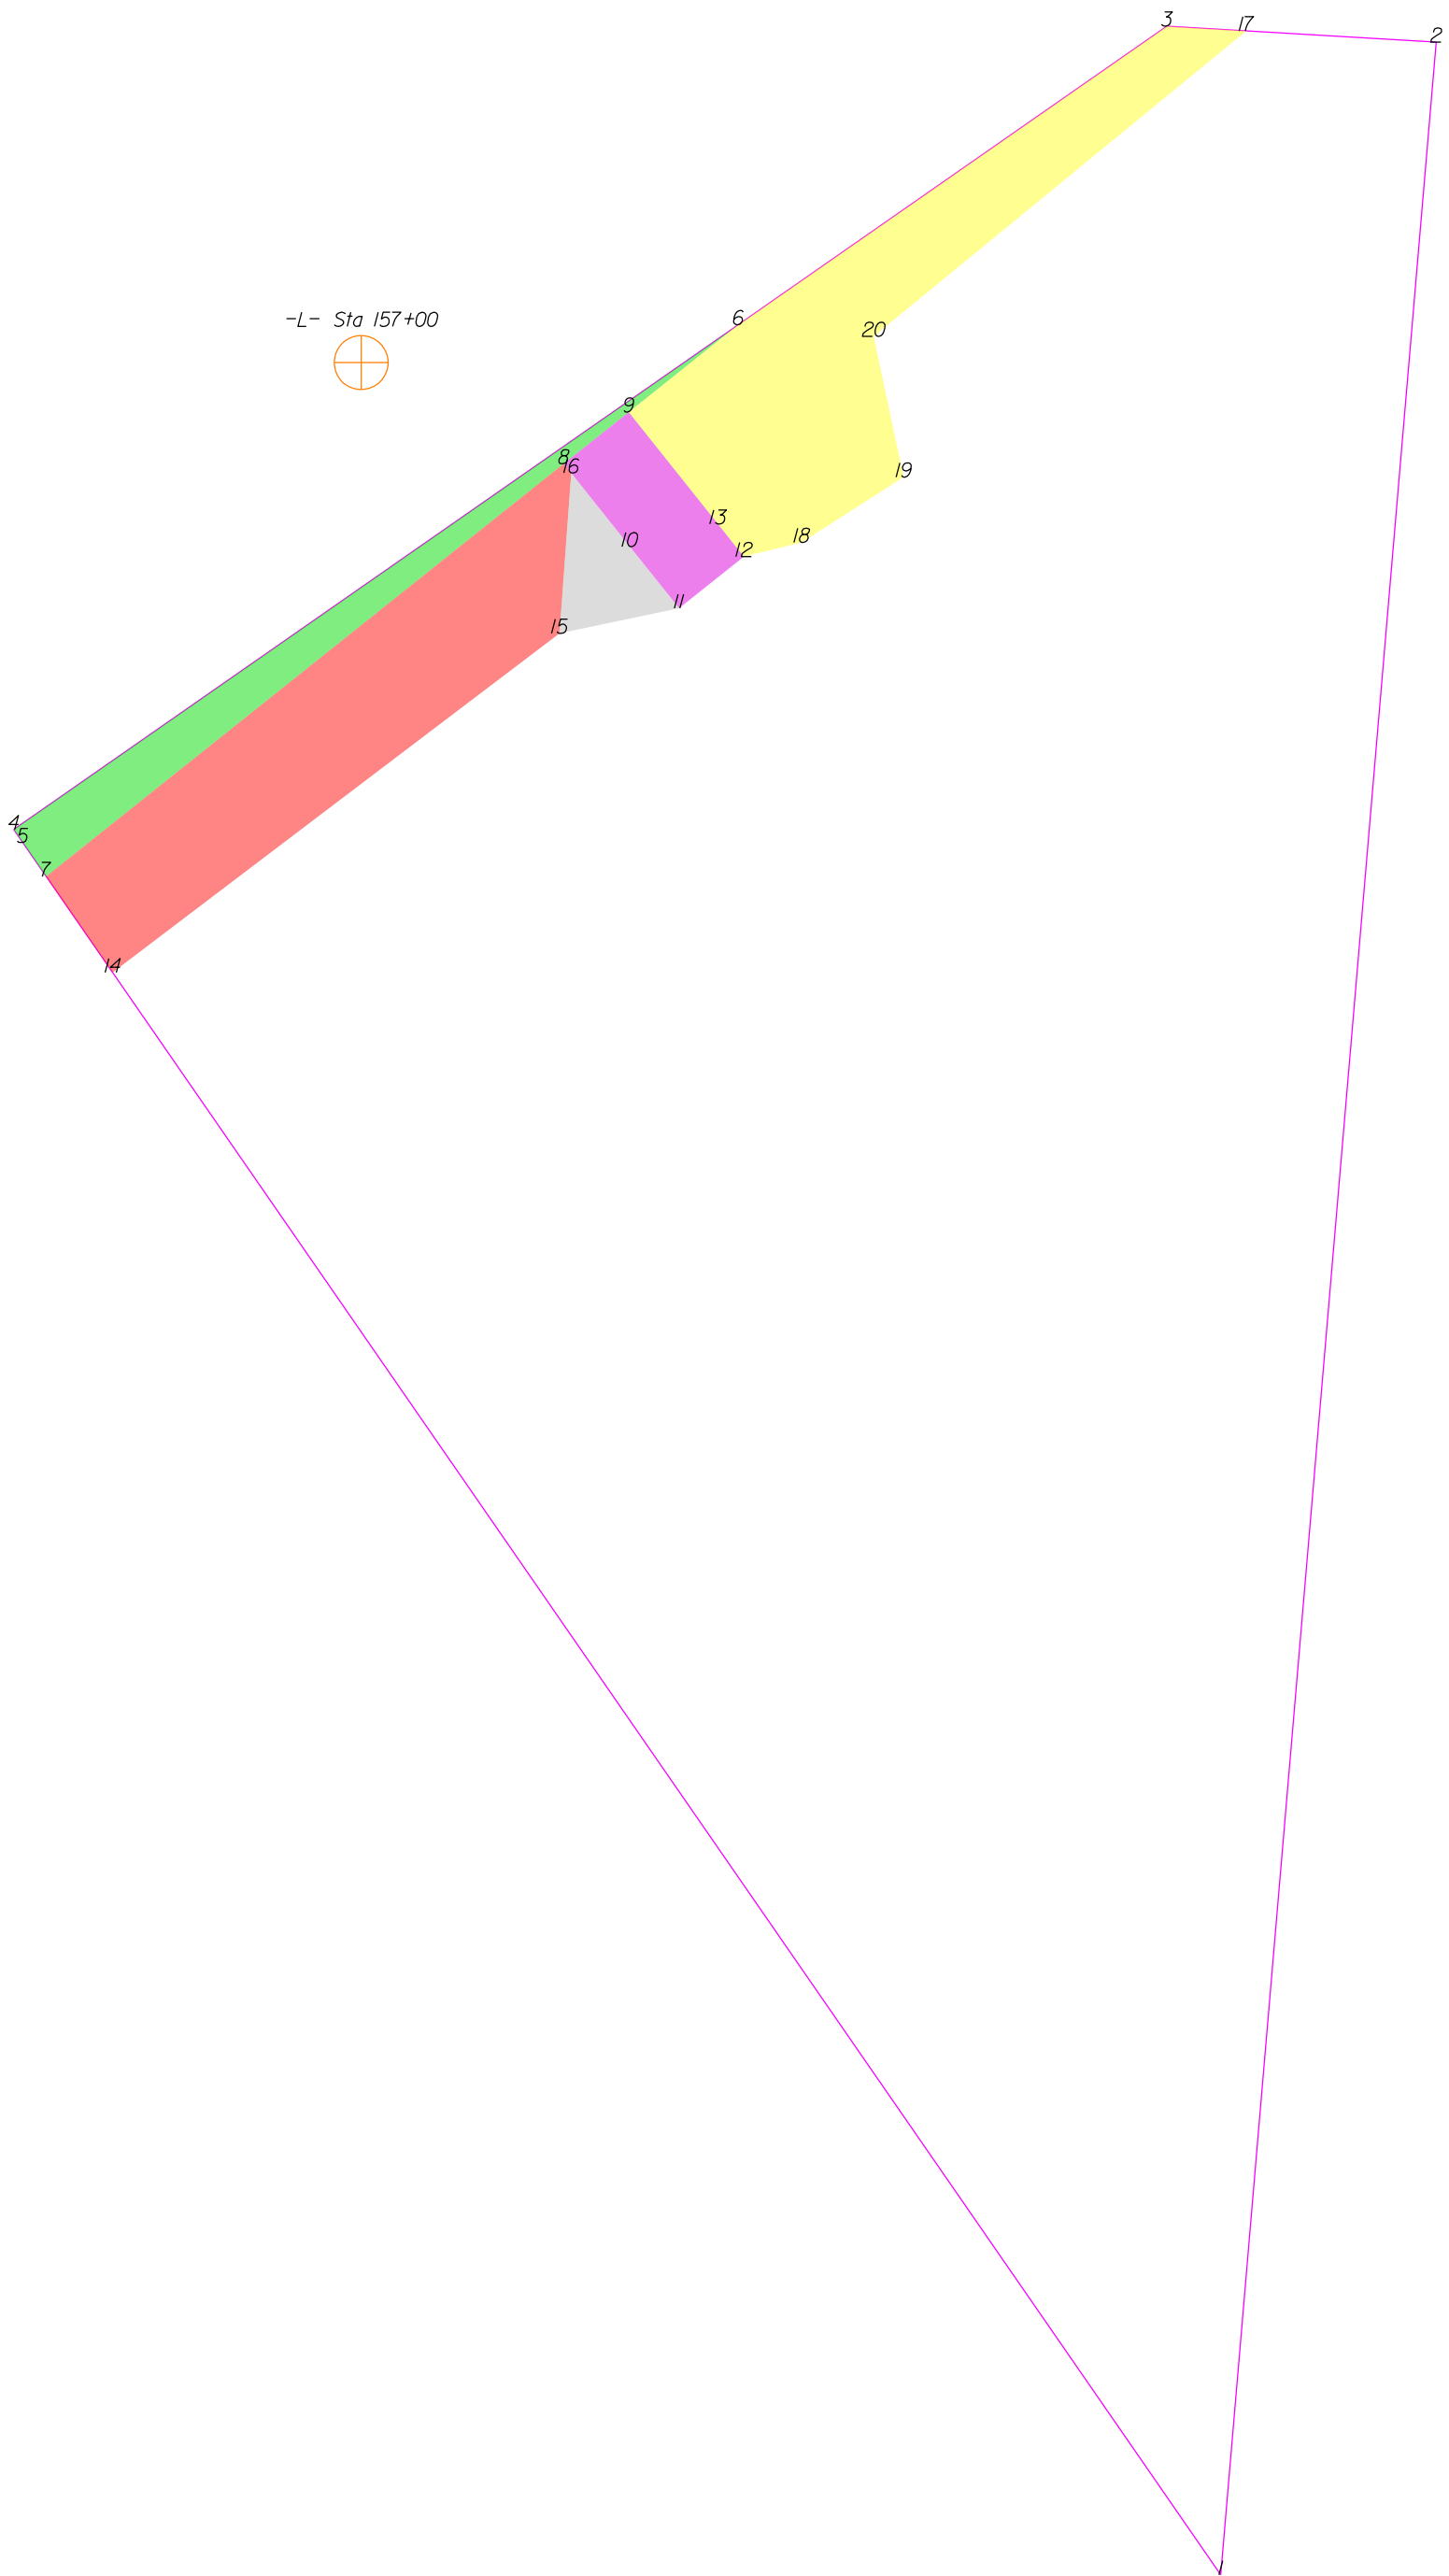

THIS MAP IS NOT A CERTIFIED SURVEY AND HAS NOT BEEN REVIEWED BY A LOCAL GOVERNMENT AGENCY FOR COMPLIANCE WITH ANY APPLICABLE LAND DEVELOPMENT REGULATIONS. THE PROPERTY SHOWN ON THIS MAP WAS LOCATED FOR THE NORTH CAROLINA DEPARTMENT OF TRANSPORTATION FOR HIGHWAY DESIGN PURPOSES. SOME ERROR MAY EXIST BETWEEN THE GRAPHICAL AND ACTUAL GROUND LOCATIONS OF PROPERTY LINES. THIS MAP IS TO BE USED AS A GRAPHICAL REPRESENTATION OF THE NCDOT'S INTENT TO ACQUIRE PROPERTY FOR RIGHT OF WAY PURPOSES, AND IN NO WAY REPRESENTS AN ACTUAL BOUNDARY SURVEY OF THIS PROPERTY.

NORTH CAROLINA DEPARTMENT OF TRANSPORTATION	
RIGHT OF WAY BRANCH	
STEPHEN CHRISTOPHER PROCO	09-20-2022
PARCEL * 089	S:\CADD\U4758\DDRAFT\U4758_dee
DB 7573 PG 2345	UNKNOWN SCALE

	SQR FT	ACRES		SQR M	HECTARES		
ROW Right	1461.160	0.034		135.747	0.014		
FROM - TO		DISTANCE (FT/M)		BEARING	RADIUS (FT/M)		CURVE LENGTH (FT/M)
-L- Sta 157+00 - 6		91.355	27.845	N 84°15'9.5" E			
6 - 4		212.754	64.848	S 55°8'10.9" W			
4 - 5		3.782	1.153	S 34°36'23.4" E			
5 - 7		9.953	3.034	S 34°40'29.8" E			
7 - 8		159.465	48.605	N 51°26'36.0" E			
8 - 9		20.000	6.096	N 51°26'36.0" E			
9 - 6		33.782	10.297	N 51°26'36.0" E			

	SQR FT	ACRES		SQR M	HECTARES		
PDE Right	890.000	0.020		82.684	0.008		
FROM - TO		DISTANCE (FT/M)		BEARING	RADIUS (FT/M)		CURVE LENGTH (FT/M)
-L- Sta 157+00 - 9		65.569	19.985	S 79°32'13.5" E			
9 - 8		20.000	6.096	S 51°26'36.0" W			
8 - 10		25.500	7.772	S 38°33'24.0" E			
10 - 11		19.000	5.791	S 38°33'24.0" E			
11 - 12		20.000	6.096	N 51°26'36.0" E			
12 - 13		10.000	3.048	N 38°33'24.0" W			
13 - 9		34.500	10.516	N 38°33'24.0" W			

	SQR FT	ACRES		SQR M	HECTARES		
PUE Right	4428.755	0.102		411.446	0.041		
FROM - TO		DISTANCE (FT/M)		BEARING	RADIUS (FT/M)		CURVE LENGTH (FT/M)
-L- Sta 157+00 - 14		158.626	48.349	S 22°10'13.6" W			
14 - 15		135.144	41.192	N 52°48'5.8" E			
15 - 16		38.722	11.802	N 4°9'5.7" E			
16 - 8		2.813	0.858	N 38°33'24.0" W			
8 - 7		159.465	48.605	S 51°26'36.0" W			
7 - 14		28.128	8.573	S 34°40'29.8" E			


	SQR FT	ACRES		SQR M	HECTARES		
TDE Right	547.419	0.013		50.857	0.005		
FROM - TO		DISTANCE (FT/M)		BEARING	RADIUS (FT/M)		CURVE LENGTH (FT/M)
-L- Sta 157+00 - 15		80.833	24.638	S 36°14'33.8" E			
15 - 11		29.409	8.964	N 78°11'5.8" E			
11 - 10		19.000	5.791	N 38°33'24.0" W			
10 - 16		22.687	6.915	N 38°33'24.0" W			
16 - 15		38.722	11.802	S 4°9'5.7" W			

	SQR FT	ACRES		SQR M	HECTARES		
TCE Right	4517.945	0.104		419.732	0.042		
FROM - TO		DISTANCE (FT/M)		BEARING	RADIUS (FT/M)		CURVE LENGTH (FT/M)
-L- Sta 157+00 - 17		227.691	69.400	N 69°27'23.8" E			
17 - 3		19.168	5.842	N 86°36'59.5" W			
3 - 6		125.753	38.330	S 55°8'10.9" W			
6 - 9		33.782	10.297	S 51°26'36.0" W			
9 - 13		34.500	10.516	S 38°33'24.0" E			
13 - 12		10.000	3.048	S 38°33'24.0" E			
12 - 18		14.318	4.364	N 76°13'6.5" E			
18 - 19		29.155	8.886	N 57°20'58.1" E			
19 - 20		34.659	10.564	N 11°59'29.8" W			
20 - 17		116.042	35.370	N 50°39'30.8" E			

TYPE	COUNT	SQR FEET	ACRES
Parcel	1	106376.420	2.442
ROW Right	1	1461.160	0.034
PDE Right	1	890.000	0.020
PUE Right	1	4428.755	0.102
TDE Right	1	547.419	0.013
TCE Right	1	4517.945	0.104
ROW Left	0	0.000	0.000
PDE Left	0	0.000	0.000
TDE Left	0	0.000	0.000
TCE Left	0	0.000	0.000
PUE Left	0	0.000	0.000
TSE Left	0	0.000	0.000
TSE Right	0	0.000	0.000
DUE Left	0	0.000	0.000
DUE Right	0	0.000	0.000
DTE Left	0	0.000	0.000
DTE Right	0	0.000	0.000
AUE_Left	0	0.000	0.000
AUE_Right	0	0.000	0.000
PCE Left	0	0.000	0.000
PCE Right	0	0.000	0.000
TUE Left	0	0.000	0.000
TUE Right	0	0.000	0.000
REM Left	0	0.000	0.000
REM Right	0	0.000	0.000
Other Left	0	0.000	0.000
Other Right	0	0.000	0.000
PE Left	0	0.000	0.000
PE Right	0	0.000	0.000

THIS MAP IS NOT A CERTIFIED SURVEY AND HAS NOT BEEN REVIEWED BY A LOCAL GOVERNMENT AGENCY FOR COMPLIANCE WITH ANY APPLICABLE LAND DEVELOPMENT REGULATIONS. THE PROPERTY SHOWN ON THIS MAP WAS LOCATED FOR THE NORTH CAROLINA DEPARTMENT OF TRANSPORTATION FOR HIGHWAY DESIGN PURPOSES. SOME ERROR MAY EXIST BETWEEN THE GRAPHICAL AND ACTUAL GROUND LOCATIONS OF PROPERTY LINES. THIS MAP IS TO BE USED AS A GRAPHICAL REPRESENTATION OF THE NCDOT'S INTENT TO ACQUIRE PROPERTY FOR RIGHT OF WAY PURPOSES, AND IN NO WAY REPRESENTS AN ACTUAL BOUNDARY SURVEY OF THIS PROPERTY.

NORTH CAROLINA DEPARTMENT OF TRANSPORTATION	
RIGHT OF WAY BRANCH	
STEPHEN CHRISTOPHER PROCO	09-20-2022
PARCEL * 089	S:\CADD\U4758\DDRAFT\U4758_dee
DB 7573 PG 2345	UNKNOWN SCALE

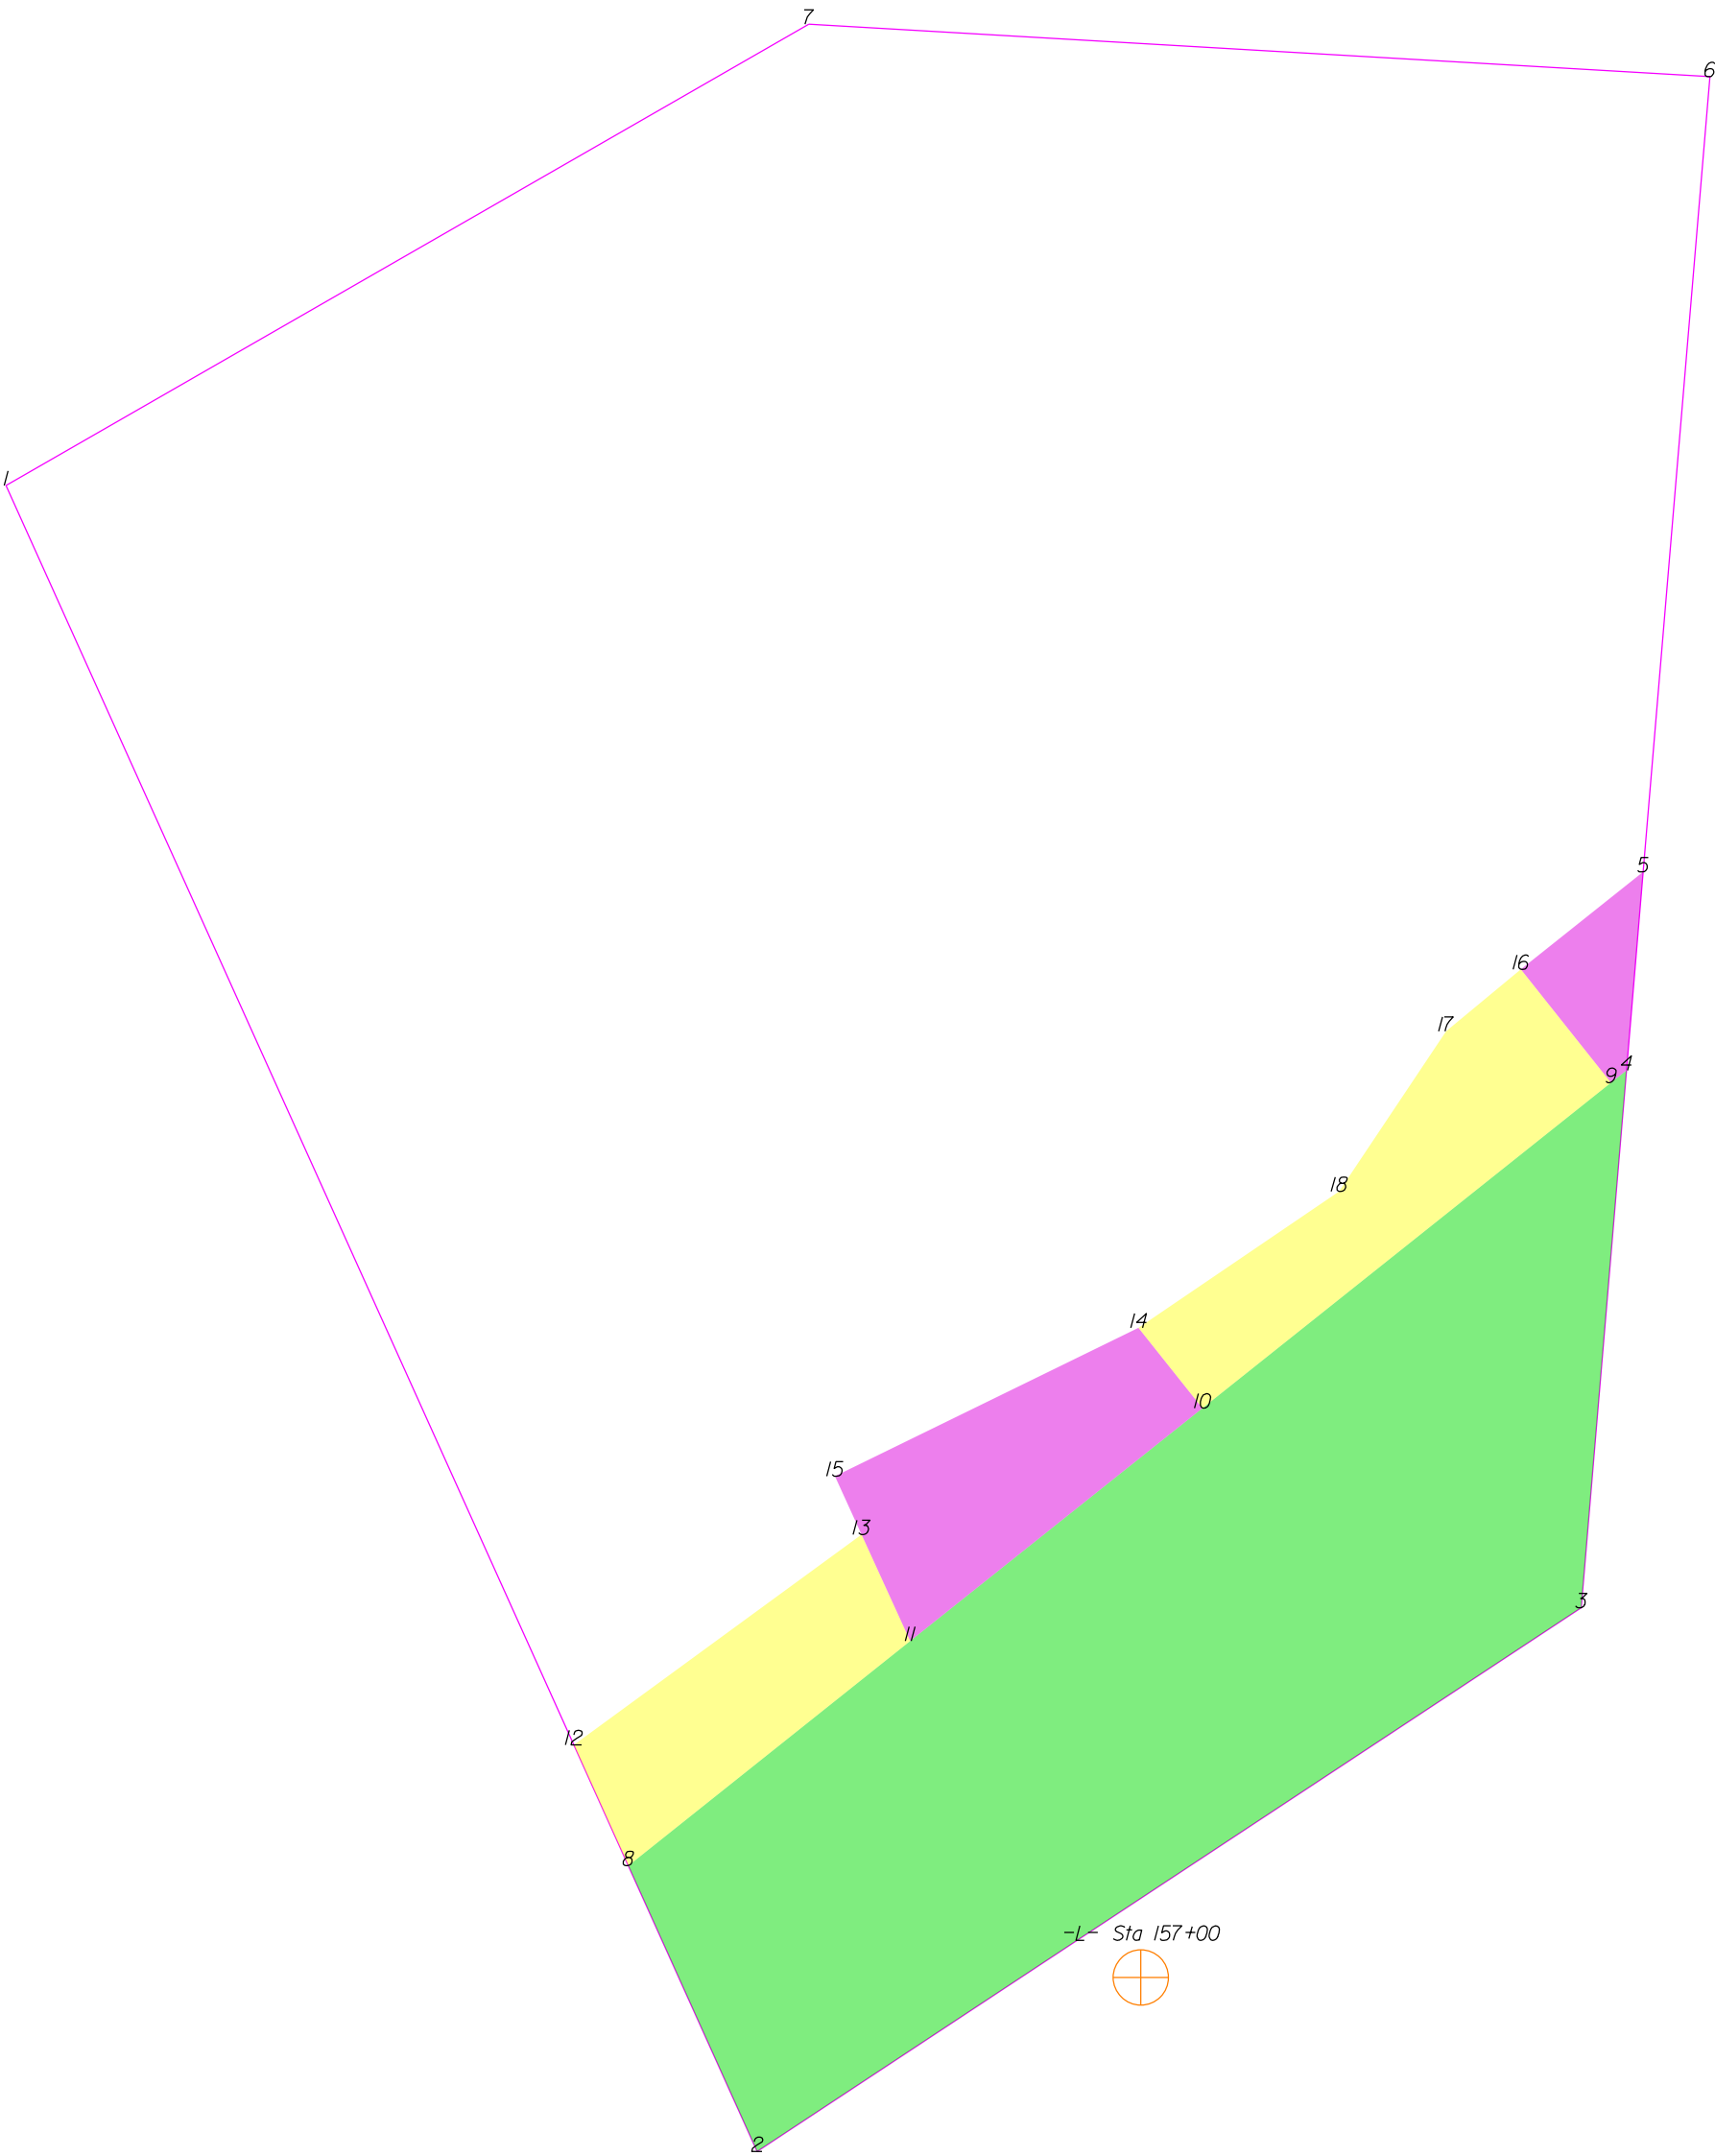

THIS MAP IS NOT A CERTIFIED SURVEY AND HAS NOT BEEN REVIEWED BY A LOCAL GOVERNMENT AGENCY FOR COMPLIANCE WITH ANY APPLICABLE LAND DEVELOPMENT REGULATIONS. THE PROPERTY SHOWN ON THIS MAP WAS LOCATED FOR THE NORTH CAROLINA DEPARTMENT OF TRANSPORTATION FOR HIGHWAY DESIGN PURPOSES. SOME ERROR MAY EXIST BETWEEN THE GRAPHICAL AND ACTUAL GROUND LOCATIONS OF PROPERTY LINES. THIS MAP IS TO BE USED AS A GRAPHICAL REPRESENTATION OF THE NCDOT'S INTENT TO ACQUIRE PROPERTY FOR RIGHT OF WAY PURPOSES, AND IN NO WAY REPRESENTS AN ACTUAL BOUNDARY SURVEY OF THIS PROPERTY.

NORTH CAROLINA DEPARTMENT OF TRANSPORTATION	
RIGHT OF WAY BRANCH	
STEPHANIE S.DILLON	12-8-2021
PARCEL * 090	S:\CADD\U4758\DDRAFT\U4758_dee
DB 5/15 PG 110	UNKNOWN SCALE

	SQR FT	ACRES	SQR M	HECTARES
ROW Left	7501.436	0.172	696.909	0.070
FROM - TO	DISTANCE (FT/M)	BEARING	RADIUS (FT/M)	CURVE LENGTH (FT/M)
-L- Sta 157+00 - 8	71.555	21.810	N 77°41'42.6" W	
8 - 2	42.776	13.038	S 24°15'38.8" E	
2 - 3	134.679	41.050	N 56°34'44.4" E	
3 - 4	73.589	22.430	N 4°47'58.7" E	
4 - 9	2.682	0.817	S 51°26'36.0" W	
9 - 10	71.250	21.717	S 51°26'36.0" W	
10 - 11	51.000	15.545	S 51°26'36.0" W	
11 - 8	49.166	14.986	S 51°26'36.0" W	

	SQR FT	ACRES	SQR M	HECTARES
TCE Left	811.424	0.019	75.384	0.008
FROM - TO	DISTANCE (FT/M)	BEARING	RADIUS (FT/M)	CURVE LENGTH (FT/M)
-L- Sta 157+00 - 12	83.608	25.484	N 67°41'5.3" W	
12 - 8	18.095	5.515	S 24°15'38.8" E	
8 - 11	49.166	14.986	N 51°26'36.0" E	
11 - 13	15.977	4.870	N 24°31'13.5" W	
13 - 12	48.615	14.818	S 53°50'30.3" W	

	SQR FT	ACRES	SQR M	HECTARES
PDE Left	927.000	0.021	861.21	0.009
FROM - TO	DISTANCE (FT/M)	BEARING	RADIUS (FT/M)	CURVE LENGTH (FT/M)
-L- Sta 157+00 - 11	55.644	16.960	N 34°26'3.7" W	
11 - 10	51.000	15.545	N 51°26'36.0" E	
10 - 14	14.000	4.267	N 38°33'24.0" W	
14 - 15	46.098	14.051	S 63°58'19.7" W	
15 - 13	8.762	2.671	S 24°31'13.5" E	
13 - 11	15.977	4.870	S 24°31'13.5" E	


	SQR FT	ACRES	SQR M	HECTARES
PDE Left	237.114	0.005	22.029	0.002
FROM - TO	DISTANCE (FT/M)	BEARING	RADIUS (FT/M)	CURVE LENGTH (FT/M)
-L- Sta 157+00 - 4	140.370	42.785	N 28°9'12.2" E	
4 - 5	27.163	8.279	N 4°47'58.7" E	
5 - 16	21.330	6.501	S 51°26'36.0" W	
16 - 9	19.750	6.020	S 38°33'24.0" E	
9 - 4	2.682	0.817	N 51°26'36.0" E	

	SQR FT	ACRES	SQR M	HECTARES
TCE Left	1068.281	0.025	99.247	0.010
FROM - TO	DISTANCE (FT/M)	BEARING	RADIUS (FT/M)	CURVE LENGTH (FT/M)
-L- Sta 157+00 - 16	146.975	44.798	N 20°38'48.2" E	
16 - 17	13.252	4.039	S 50°21'44.7" W	
17 - 18	26.249	8.001	S 33°41'55.2" W	
18 - 14	33.095	10.087	S 55°46'32.4" W	
14 - 10	14.000	4.267	S 38°33'24.0" E	
10 - 9	71.250	21.717	N 51°26'36.0" E	
9 - 16	19.750	6.020	N 38°33'24.0" W	

TYPE	COUNT	SQR FEET	ACRES
Parcel	1	44622.248	1.024
ROW Left	1	7501.436	0.172
TCE Left	2	1879.705	0.043
PDE Left	2	1164.114	0.027
ROW Right	0	0.000	0.000
PDE Right	0	0.000	0.000
TDE Left	0	0.000	0.000
TDE Right	0	0.000	0.000
TCE Right	0	0.000	0.000
PUE Left	0	0.000	0.000
PUE Right	0	0.000	0.000
TSE Left	0	0.000	0.000
TSE Right	0	0.000	0.000
DUE Left	0	0.000	0.000
DUE Right	0	0.000	0.000
DTE Left	0	0.000	0.000
DTE Right	0	0.000	0.000
AUE_Left	0	0.000	0.000
AUE_Right	0	0.000	0.000
PCE Left	0	0.000	0.000
PCE Right	0	0.000	0.000
TUE Left	0	0.000	0.000
TUE Right	0	0.000	0.000
REM Left	0	0.000	0.000
REM Right	0	0.000	0.000
Other Left	0	0.000	0.000
Other Right	0	0.000	0.000
PE Left	0	0.000	0.000
PE Right	0	0.000	0.000

THIS MAP IS NOT A CERTIFIED SURVEY AND HAS NOT BEEN REVIEWED BY A LOCAL GOVERNMENT AGENCY FOR COMPLIANCE WITH ANY APPLICABLE LAND DEVELOPMENT REGULATIONS. THE PROPERTY SHOWN ON THIS MAP WAS LOCATED FOR THE NORTH CAROLINA DEPARTMENT OF TRANSPORTATION FOR HIGHWAY DESIGN PURPOSES. SOME ERROR MAY EXIST BETWEEN THE GRAPHICAL AND ACTUAL GROUND LOCATIONS OF PROPERTY LINES. THIS MAP IS TO BE USED AS A GRAPHICAL REPRESENTATION OF THE NCDOT'S INTENT TO ACQUIRE PROPERTY FOR RIGHT OF WAY PURPOSES, AND IN NO WAY REPRESENTS AN ACTUAL BOUNDARY SURVEY OF THIS PROPERTY.

NORTH CAROLINA DEPARTMENT OF TRANSPORTATION	
RIGHT OF WAY BRANCH	
STEPHANIE S.DILLON	12-8-2021
PARCEL * 090	S:\CADD\U4758\DDRAFT\U4758_dee
DB 5115 PG 110	UNKNOWN SCALE

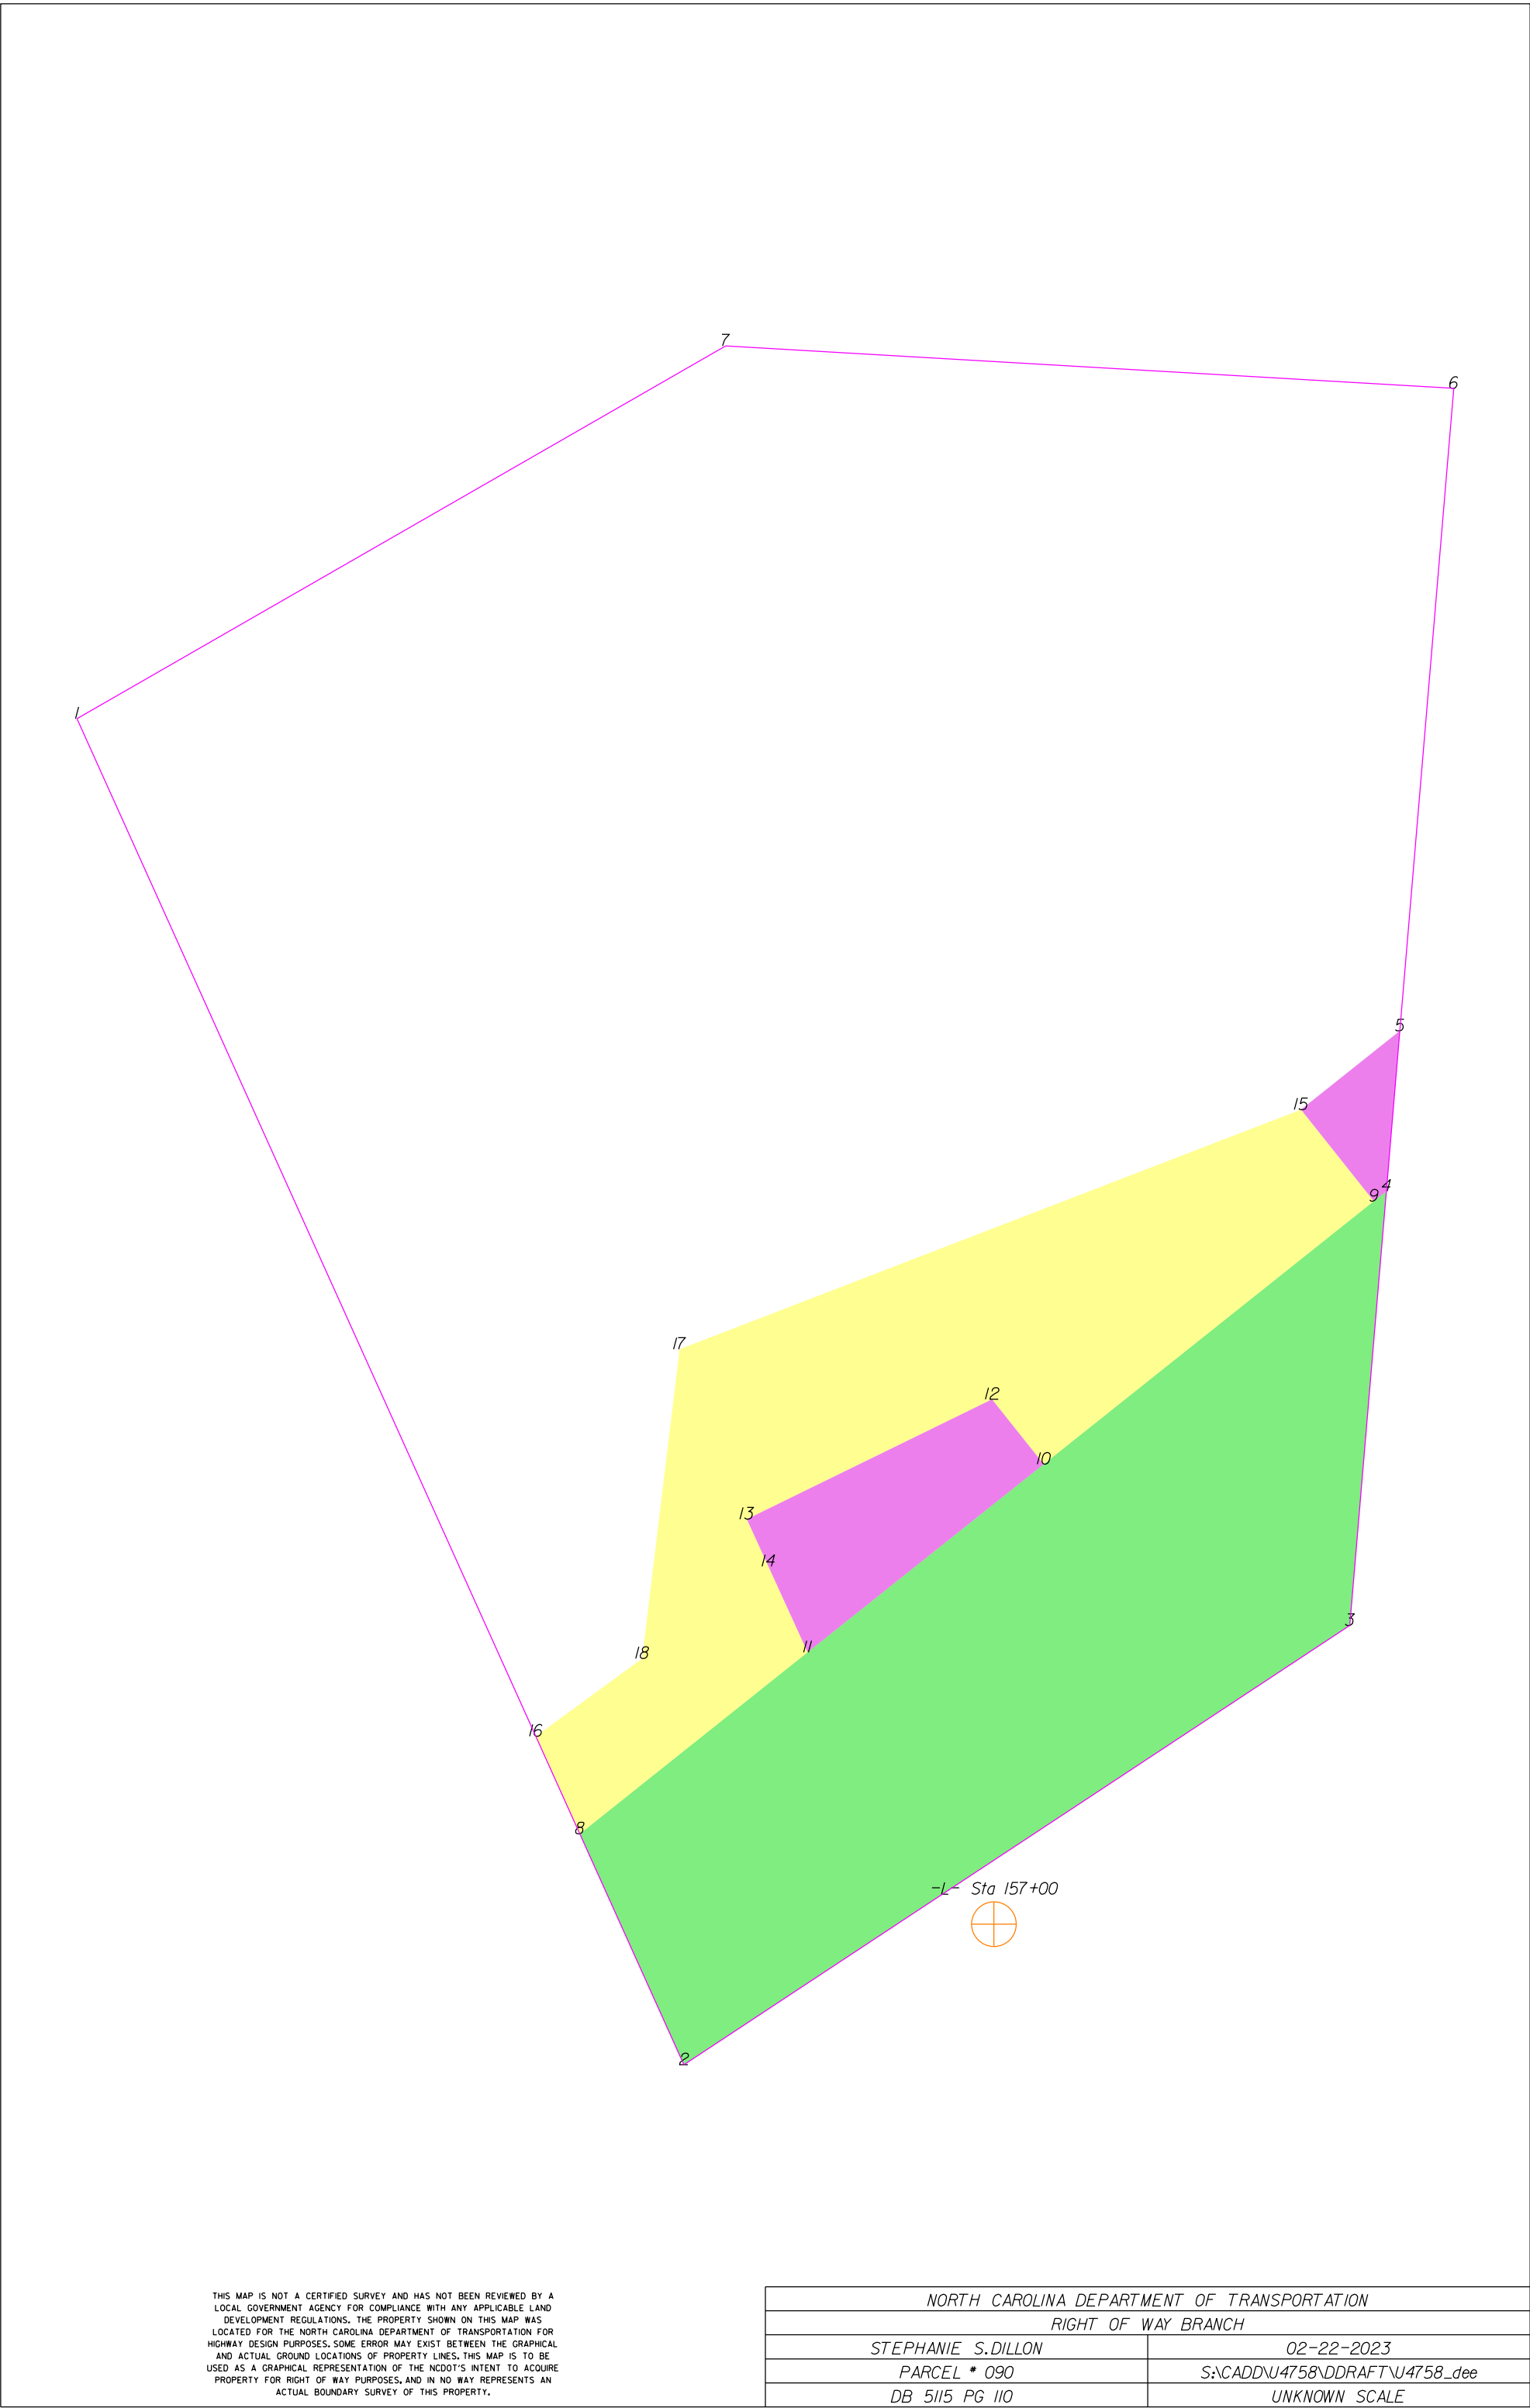

THIS MAP IS NOT A CERTIFIED SURVEY AND HAS NOT BEEN REVIEWED BY A LOCAL GOVERNMENT AGENCY FOR COMPLIANCE WITH ANY APPLICABLE LAND DEVELOPMENT REGULATIONS. THE PROPERTY SHOWN ON THIS MAP WAS LOCATED FOR THE NORTH CAROLINA DEPARTMENT OF TRANSPORTATION FOR HIGHWAY DESIGN PURPOSES. SOME ERROR MAY EXIST BETWEEN THE GRAPHICAL AND ACTUAL GROUND LOCATIONS OF PROPERTY LINES. THIS MAP IS TO BE USED AS A GRAPHICAL REPRESENTATION OF THE NCDOT'S INTENT TO ACQUIRE PROPERTY FOR RIGHT OF WAY PURPOSES, AND IN NO WAY REPRESENTS AN ACTUAL BOUNDARY SURVEY OF THIS PROPERTY.

NORTH CAROLINA DEPARTMENT OF TRANSPORTATION	
RIGHT OF WAY BRANCH	
STEPHANIE S.DILLON	02-22-2023
PARCEL * 090	S:\CADD\U4758\DDRAFT\U4758_dee
DB 5/15 PG 110	UNKNOWN SCALE

	SQR FT	ACRES		SQR M		HECTARES	
ROW Left	7501.436	0.172		696.909		0.070	
FROM - TO		DISTANCE (FT/M)		BEARING		RADIUS (FT/M)	
-L- Sta 157+00 - 8		71.555	21.810	N 77°41'42.6" W			
8 - 2		42.776	13.038	S 24°15'38.8" E			
2 - 3		134.679	41.050	N 56°34'44.4" E			
3 - 4		73.589	22.430	N 4°47'58.7" E			
4 - 9		2.682	0.817	S 51°26'36.0" W			
9 - 10		71.250	21.717	S 51°26'36.0" W			
10 - 11		51.000	15.545	S 51°26'36.0" W			
11 - 8		49.166	14.986	S 51°26'36.0" W			

	SQR FT	ACRES		SQR M		HECTARES	
PDE Left	927.000	0.021		86.121		0.009	
FROM - TO		DISTANCE (FT/M)		BEARING		RADIUS (FT/M)	
-L- Sta 157+00 - 11		55.644	16.960	N 34°26'3.7" W			
11 - 10		51.000	15.545	N 51°26'36.0" E			
10 - 12		14.000	4.267	N 38°33'24.0" W			
12 - 13		46.098	14.051	S 63°58'19.7" W			
13 - 14		8.762	2.671	S 24°31'13.5" E			
14 - 11		15.977	4.870	S 24°31'13.5" E			


	SQR FT	ACRES		SQR M		HECTARES	
PDE Left	237.114	0.005		22.029		0.002	
FROM - TO		DISTANCE (FT/M)		BEARING		RADIUS (FT/M)	
-L- Sta 157+00 - 4		140.370	42.785	N 28°9'12.2" E			
4 - 5		27.163	8.279	N 4°47'58.7" E			
5 - 15		21.330	6.501	S 51°26'36.0" W			
15 - 9		19.750	6.020	S 38°33'24.0" E			
9 - 4		2.682	0.817	N 51°26'36.0" E			

	SQR FT	ACRES		SQR M		HECTARES	
TCE Left	4733.143	0.109		439.725		0.044	
FROM - TO		DISTANCE (FT/M)		BEARING		RADIUS (FT/M)	
-L- Sta 157+00 - 16		83.608	25.484	N 67°41'5.3" W			
16 - 8		18.095	5.515	S 24°15'38.8" E			
8 - 11		49.166	14.986	N 51°26'36.0" E			
11 - 14		15.977	4.870	N 24°31'13.5" W			
14 - 13		8.762	2.671	N 24°31'13.5" W			
13 - 12		46.098	14.051	N 63°58'19.7" E			
12 - 10		14.000	4.267	S 38°33'24.0" E			
10 - 9		71.250	21.717	N 51°26'36.0" E			
9 - 15		19.750	6.020	N 38°33'24.0" W			
15 - 17		112.435	34.270	S 68°54'40.9" W			
17 - 18		52.592	16.030	S 6°53'29.1" W			
18 - 16		22.239	6.778	S 53°50'30.3" W			

TYPE	COUNT	SQR FEET	ACRES
Parcel	1	44622.248	1.024
ROW Left	1	7501.436	0.172
PDE Left	2	1164.114	0.027
TCE Left	1	4733.143	0.109
ROW Right	0	0.000	0.000
PDE Right	0	0.000	0.000
TDE Left	0	0.000	0.000
TDE Right	0	0.000	0.000
TCE Right	0	0.000	0.000
PUE Left	0	0.000	0.000
PUE Right	0	0.000	0.000
TSE Left	0	0.000	0.000
TSE Right	0	0.000	0.000
DUE Left	0	0.000	0.000
DUE Right	0	0.000	0.000
DTE Left	0	0.000	0.000
DTE Right	0	0.000	0.000
AUE_Left	0	0.000	0.000
AUE_Right	0	0.000	0.000
PCE Left	0	0.000	0.000
PCE Right	0	0.000	0.000
TUE Left	0	0.000	0.000
TUE Right	0	0.000	0.000
REM Left	0	0.000	0.000
REM Right	0	0.000	0.000
Other Left	0	0.000	0.000
Other Right	0	0.000	0.000
PE Left	0	0.000	0.000
PE Right	0	0.000	0.000

THIS MAP IS NOT A CERTIFIED SURVEY AND HAS NOT BEEN REVIEWED BY A LOCAL GOVERNMENT AGENCY FOR COMPLIANCE WITH ANY APPLICABLE LAND DEVELOPMENT REGULATIONS. THE PROPERTY SHOWN ON THIS MAP WAS LOCATED FOR THE NORTH CAROLINA DEPARTMENT OF TRANSPORTATION FOR HIGHWAY DESIGN PURPOSES. SOME ERROR MAY EXIST BETWEEN THE GRAPHICAL AND ACTUAL GROUND LOCATIONS OF PROPERTY LINES. THIS MAP IS TO BE USED AS A GRAPHICAL REPRESENTATION OF THE NCDOT'S INTENT TO ACQUIRE PROPERTY FOR RIGHT OF WAY PURPOSES, AND IN NO WAY REPRESENTS AN ACTUAL BOUNDARY SURVEY OF THIS PROPERTY.

NORTH CAROLINA DEPARTMENT OF TRANSPORTATION	
RIGHT OF WAY BRANCH	
STEPHANIE S.DILLON	02-22-2023
PARCEL * 090	S:\CADD\U4758\DDRAFT\U4758_dee
DB 5115 PG 110	UNKNOWN SCALE

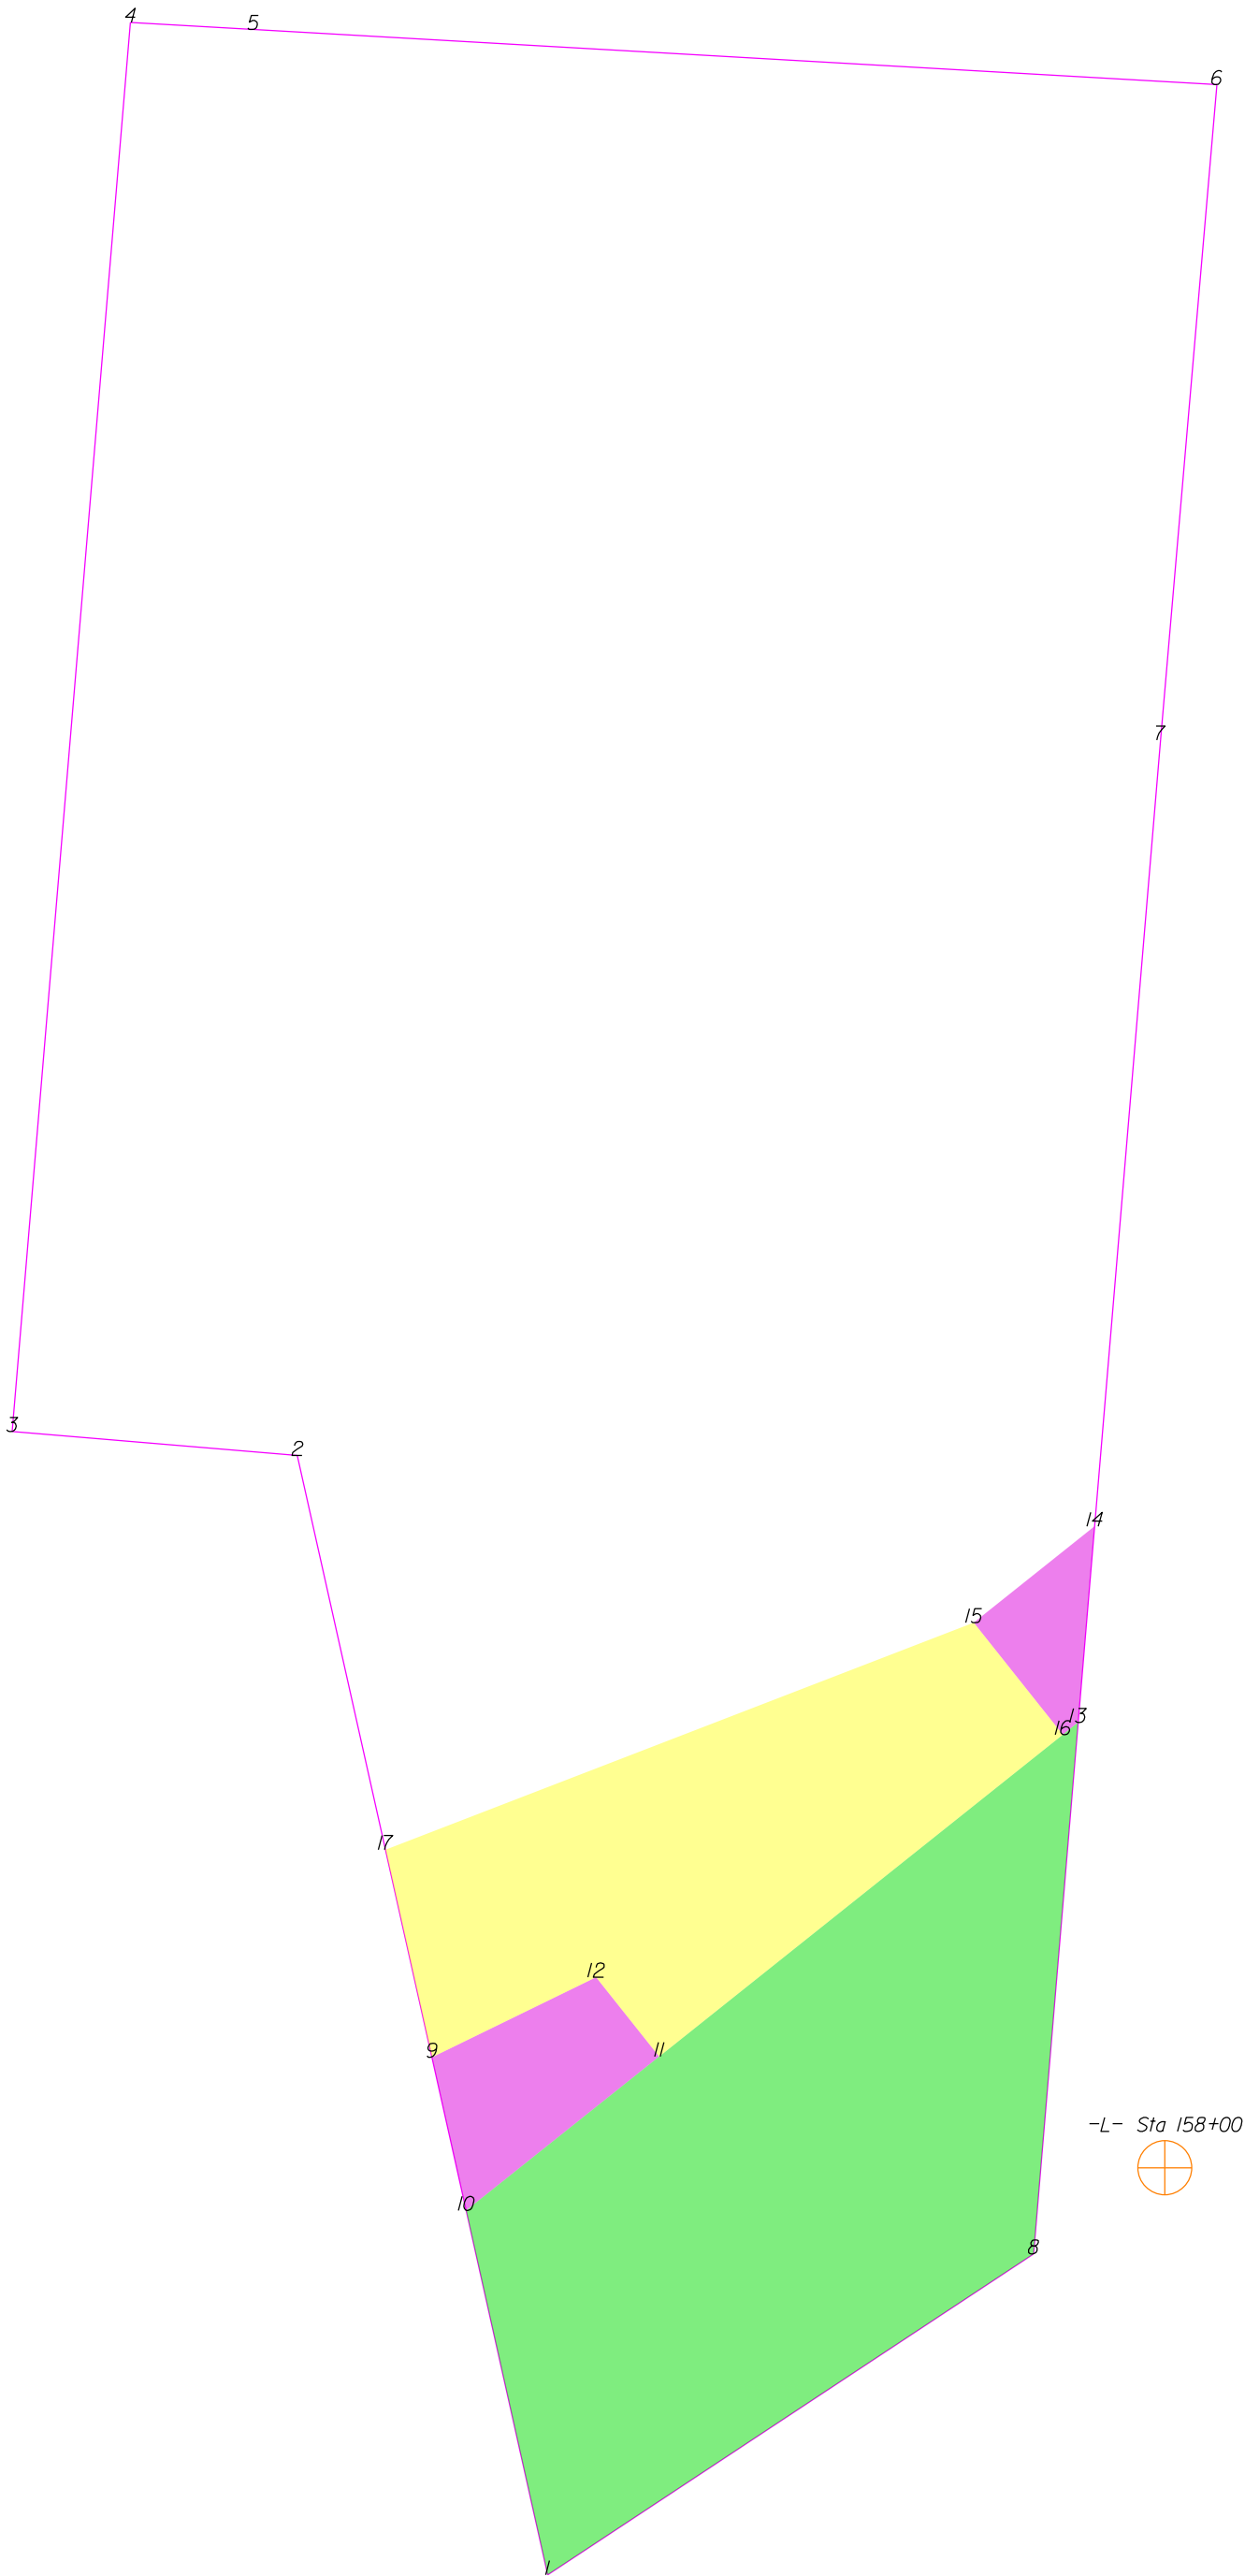

THIS MAP IS NOT A CERTIFIED SURVEY AND HAS NOT BEEN REVIEWED BY A LOCAL GOVERNMENT AGENCY FOR COMPLIANCE WITH ANY APPLICABLE LAND DEVELOPMENT REGULATIONS. THE PROPERTY SHOWN ON THIS MAP WAS LOCATED FOR THE NORTH CAROLINA DEPARTMENT OF TRANSPORTATION FOR HIGHWAY DESIGN PURPOSES. SOME ERROR MAY EXIST BETWEEN THE GRAPHICAL AND ACTUAL GROUND LOCATIONS OF PROPERTY LINES. THIS MAP IS TO BE USED AS A GRAPHICAL REPRESENTATION OF THE NCDOT'S INTENT TO ACQUIRE PROPERTY FOR RIGHT OF WAY PURPOSES, AND IN NO WAY REPRESENTS AN ACTUAL BOUNDARY SURVEY OF THIS PROPERTY.

NORTH CAROLINA DEPARTMENT OF TRANSPORTATION	
RIGHT OF WAY BRANCH	
STEPHANIE S.DILLON	02-23-2023
PARCEL * 090	S:\CADD\U4758\DDRAFT\U4758_dee
DB 5/15 PG 110	UNKNOWN SCALE

	SQR FT	ACRES	SQR M	HECTARES
PDE Left	504.137	0.012	46.836	0.005
FROM - TO	DISTANCE (FT/M)	BEARING	RADIUS (FT/M)	CURVE LENGTH (FT/M)
-L- Sta 158+00 - 9	102.306	31.183	N 8°26'6.2" W	
9 - 10	21.653	6.600	S 12°36'26.0" E	
10 - 11	34.088	10.390	N 5°26'36.0" E	
11 - 12	14.000	4.267	N 38°33'24.0" W	
12 - 9	25.214	7.685	S 63°58'19.7" W	

	SQR FT	ACRES	SQR M	HECTARES
PDE Left	237.114	0.005	22.029	0.002
FROM - TO	DISTANCE (FT/M)	BEARING	RADIUS (FT/M)	CURVE LENGTH (FT/M)
-L- Sta 158+00 - 13	62.588	19.077	N 11°1'26.3" W	
13 - 14	27.163	8.279	N 4°47'58.7" E	
14 - 15	21.330	6.501	S 5°26'36.0" W	
15 - 16	19.750	6.020	S 38°33'24.0" E	
16 - 13	2.682	0.817	N 5°26'36.0" E	


	SQR FT	ACRES	SQR M	HECTARES
ROW Left	4824.333	0.111	448.197	0.045
FROM - TO	DISTANCE (FT/M)	BEARING	RADIUS (FT/M)	CURVE LENGTH (FT/M)
-L- Sta 158+00 - 10	96.619	29.449	S 86°30'9.1" W	
10 - 1	51.506	15.699	S 12°36'26.0" E	
1 - 8	80.359	24.493	N 56°34'44.4" E	
8 - 13	73.589	22.430	N 4°47'58.7" E	
13 - 16	2.682	0.817	S 5°26'36.0" W	
16 - 11	71.250	21.717	S 5°26'36.0" W	
11 - 10	34.088	10.390	S 5°26'36.0" W	

	SQR FT	ACRES	SQR M	HECTARES
TCE Left	2731.740	0.063	253.788	0.025
FROM - TO	DISTANCE (FT/M)	BEARING	RADIUS (FT/M)	CURVE LENGTH (FT/M)
-L- Sta 158+00 - 17	116.184	35.413	N 67°48'12.4" W	
17 - 9	29.364	8.950	S 12°36'26.0" E	
9 - 12	25.214	7.685	N 63°58'19.7" E	
12 - 11	14.000	4.267	S 38°33'24.0" E	
11 - 16	71.250	21.717	N 5°26'36.0" E	
16 - 15	19.750	6.020	N 38°33'24.0" W	
15 - 17	87.028	26.526	S 68°54'40.9" W	

TYPE	COUNT	SQR FEET	ACRES
Parcel	1	41108.630	0.944
PDE Left	2	741.252	0.017
ROW Left	1	4824.333	0.111
TCE Left	1	2731.740	0.063
ROW Right	0	0.000	0.000
PDE Right	0	0.000	0.000
TDE Left	0	0.000	0.000
TDE Right	0	0.000	0.000
TCE Right	0	0.000	0.000
PUE Left	0	0.000	0.000
PUE Right	0	0.000	0.000
TSE Left	0	0.000	0.000
TSE Right	0	0.000	0.000
DUE Left	0	0.000	0.000
DUE Right	0	0.000	0.000
DTE Left	0	0.000	0.000
DTE Right	0	0.000	0.000
AUE_Left	0	0.000	0.000
AUE_Right	0	0.000	0.000
PCE Left	0	0.000	0.000
PCE Right	0	0.000	0.000
TUE Left	0	0.000	0.000
TUE Right	0	0.000	0.000
REM Left	0	0.000	0.000
REM Right	0	0.000	0.000
Other Left	0	0.000	0.000
Other Right	0	0.000	0.000
PE Left	0	0.000	0.000
PE Right	0	0.000	0.000

THIS MAP IS NOT A CERTIFIED SURVEY AND HAS NOT BEEN REVIEWED BY A LOCAL GOVERNMENT AGENCY FOR COMPLIANCE WITH ANY APPLICABLE LAND DEVELOPMENT REGULATIONS. THE PROPERTY SHOWN ON THIS MAP WAS LOCATED FOR THE NORTH CAROLINA DEPARTMENT OF TRANSPORTATION FOR HIGHWAY DESIGN PURPOSES. SOME ERROR MAY EXIST BETWEEN THE GRAPHICAL AND ACTUAL GROUND LOCATIONS OF PROPERTY LINES. THIS MAP IS TO BE USED AS A GRAPHICAL REPRESENTATION OF THE NCDOT'S INTENT TO ACQUIRE PROPERTY FOR RIGHT OF WAY PURPOSES, AND IN NO WAY REPRESENTS AN ACTUAL BOUNDARY SURVEY OF THIS PROPERTY.

NORTH CAROLINA DEPARTMENT OF TRANSPORTATION	
RIGHT OF WAY BRANCH	
STEPHANIE S.DILLON	02-23-2023
PARCEL * 090	S:\CADD\U4758\DDRAFT\U4758_dee
DB 5115 PG 110	UNKNOWN SCALE

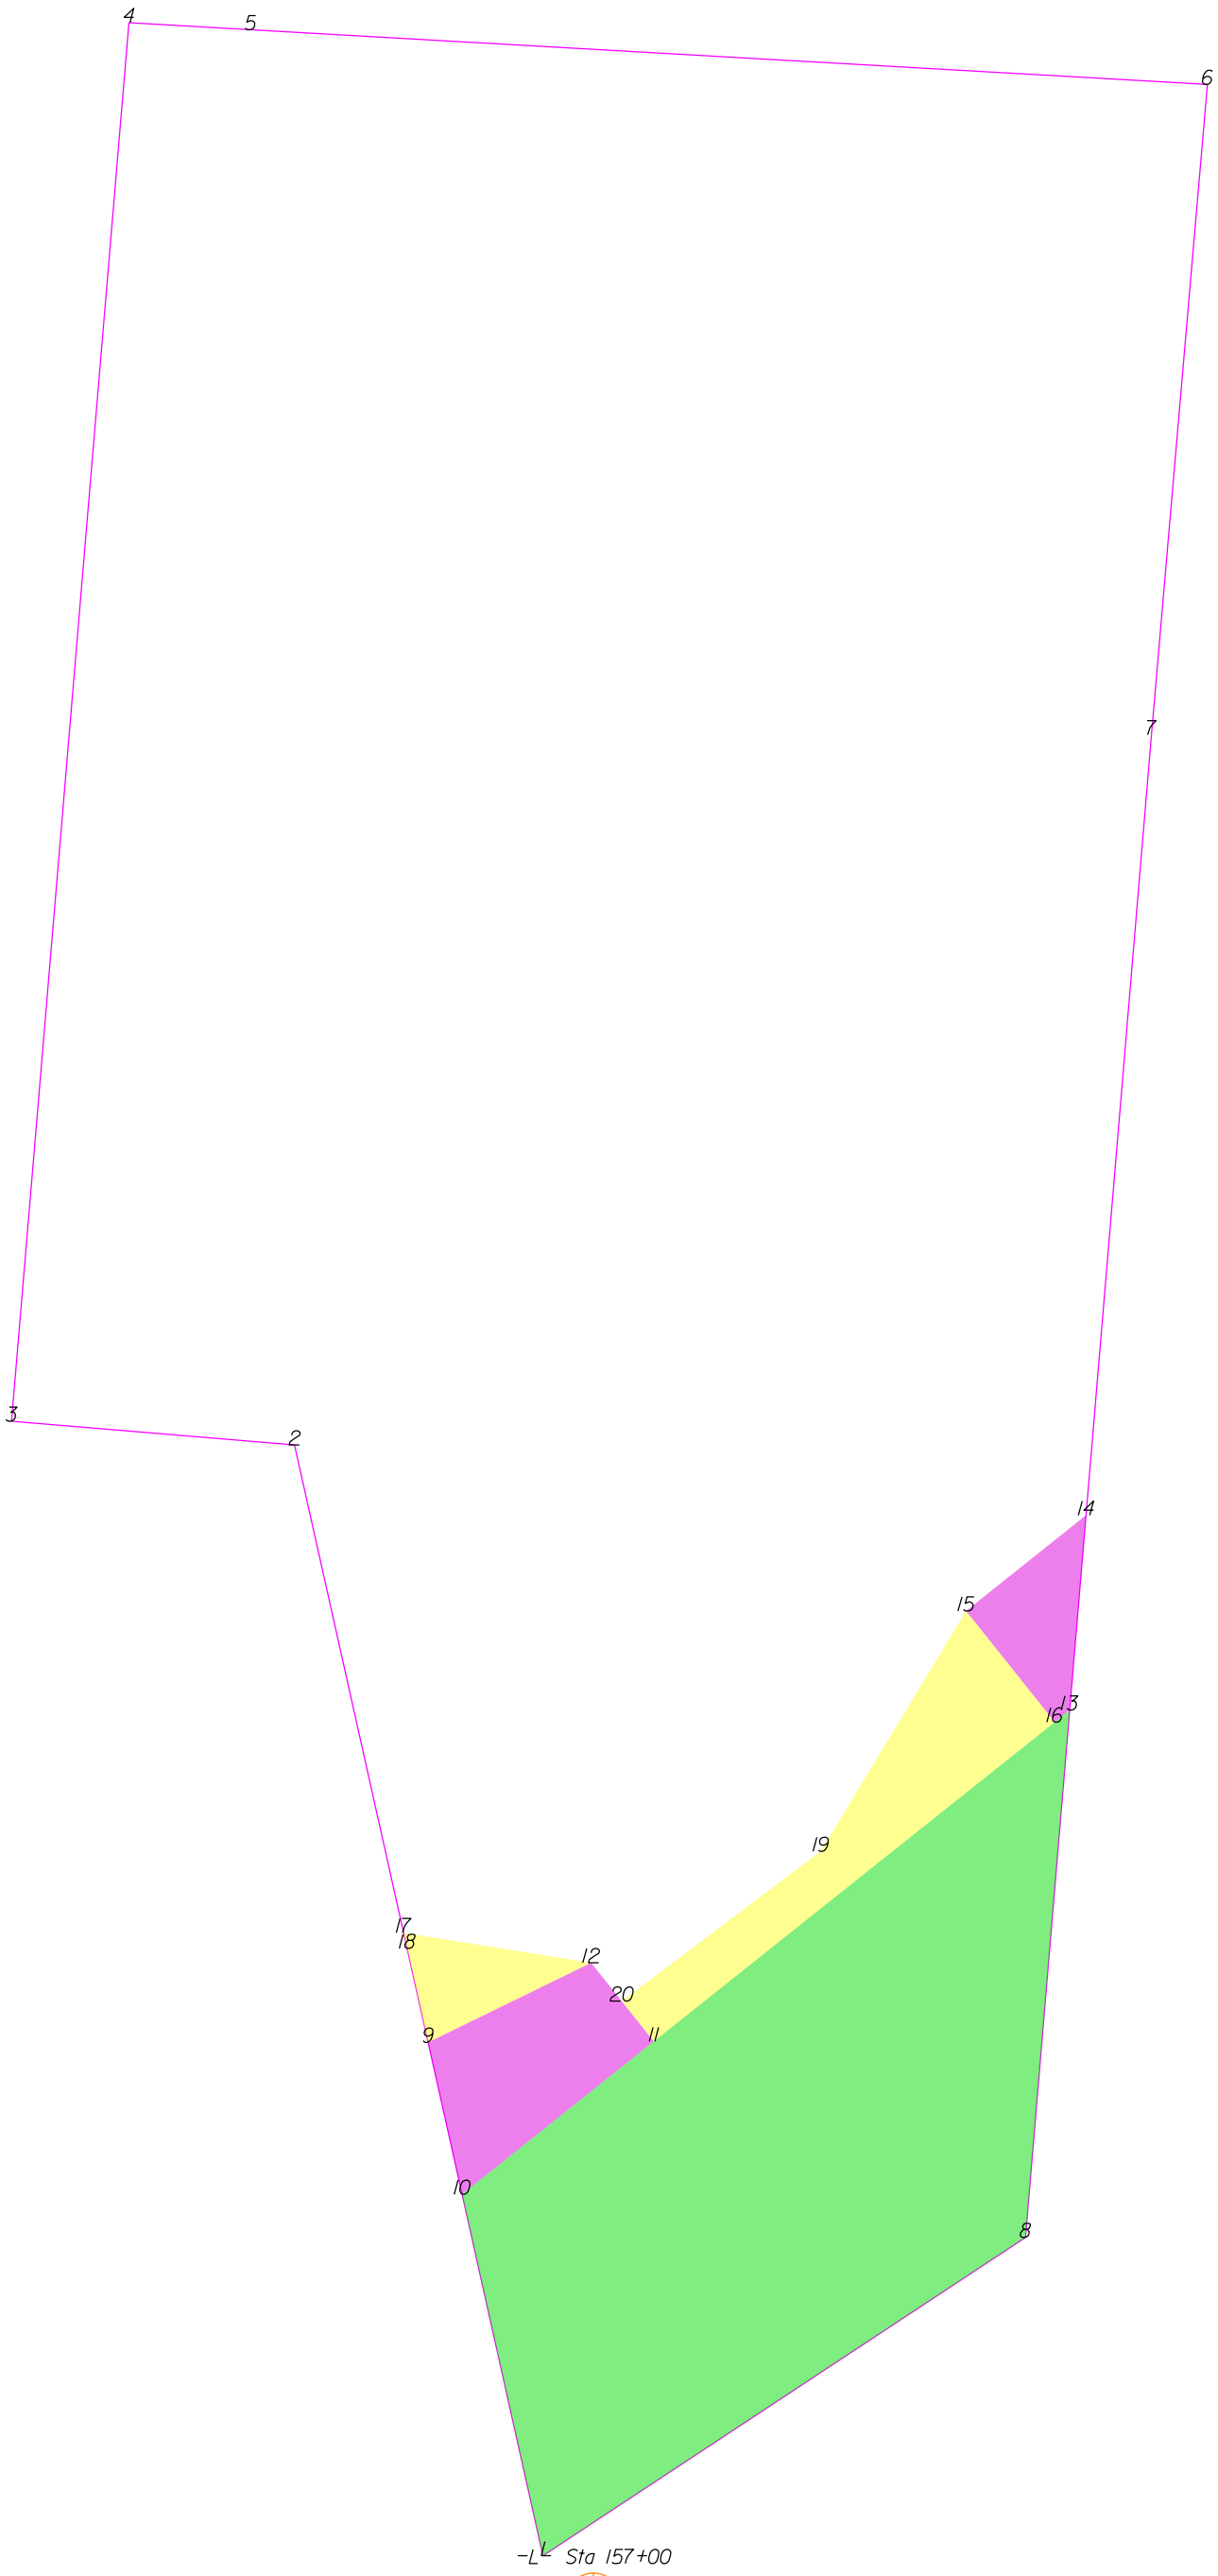

THIS MAP IS NOT A CERTIFIED SURVEY AND HAS NOT BEEN REVIEWED BY A LOCAL GOVERNMENT AGENCY FOR COMPLIANCE WITH ANY APPLICABLE LAND DEVELOPMENT REGULATIONS. THE PROPERTY SHOWN ON THIS MAP WAS LOCATED FOR THE NORTH CAROLINA DEPARTMENT OF TRANSPORTATION FOR HIGHWAY DESIGN PURPOSES. SOME ERROR MAY EXIST BETWEEN THE GRAPHICAL AND ACTUAL GROUND LOCATIONS OF PROPERTY LINES. THIS MAP IS TO BE USED AS A GRAPHICAL REPRESENTATION OF THE NCDOT'S INTENT TO ACQUIRE PROPERTY FOR RIGHT OF WAY PURPOSES, AND IN NO WAY REPRESENTS AN ACTUAL BOUNDARY SURVEY OF THIS PROPERTY.

NORTH CAROLINA DEPARTMENT OF TRANSPORTATION	
RIGHT OF WAY BRANCH	
STEPHANIE S.DILLON	08-21-2023
PARCEL * 090	S:\CADD\U4758\DDRAFT\U4758_dee
DB 5/15 PG 110	UNKNOWN SCALE

	SQR FT	ACRES	SQR M	HECTARES
PDE Left	504.137	0.012	46.836	0.005
FROM - TO	DISTANCE (FT/M)	BEARING	RADIUS (FT/M)	CURVE LENGTH (FT/M)
-L- Sta 157+00 - 9	80.894	24.656	N 16°29'35.1" W	
9 - 10	21.653	6.600	S 12°36'26.0" E	
10 - 11	34.088	10.390	N 51°26'36.0" E	
11 - 12	14.000	4.267	N 38°33'24.0" W	
12 - 9	25.214	7.685	S 63°58'19.7" W	

	SQR FT	ACRES	SQR M	HECTARES
PDE Left	237.114	0.005	22.029	0.002
FROM - TO	DISTANCE (FT/M)	BEARING	RADIUS (FT/M)	CURVE LENGTH (FT/M)
-L- Sta 157+00 - 13	140.370	42.785	N 28°9'12.2" E	
13 - 14	27.163	8.279	N 4°47'58.7" E	
14 - 15	21.330	6.501	S 51°26'36.0" W	
15 - 16	19.750	6.020	S 38°33'24.0" E	
16 - 13	2.682	0.817	N 51°26'36.0" E	

	SQR FT	ACRES	SQR M	HECTARES
ROW Left	4824.333	0.111	448.197	0.045
FROM - TO	DISTANCE (FT/M)	BEARING	RADIUS (FT/M)	CURVE LENGTH (FT/M)
-L- Sta 157+00 - 10	59.309	18.077	N 17°54'38.9" W	
10 - 1	51.506	15.699	S 12°36'26.0" E	
1 - 8	80.359	24.493	N 56°34'44.4" E	
8 - 13	73.589	22.430	N 4°47'58.7" E	
13 - 16	2.682	0.817	S 51°26'36.0" W	
16 - 11	71.250	21.717	S 51°26'36.0" W	
11 - 10	34.088	10.390	S 51°26'36.0" W	


	SQR FT	ACRES	SQR M	HECTARES
TCE Left	191.473	0.004	17.788	0.002
FROM - TO	DISTANCE (FT/M)	BEARING	RADIUS (FT/M)	CURVE LENGTH (FT/M)
-L- Sta 157+00 - 17	96.478	29.407	N 15°51'52.7" W	
17 - 18	2.244	0.684	S 12°36'26.0" E	
18 - 9	13.370	4.075	S 12°36'26.0" E	
9 - 12	25.214	7.685	N 63°58'19.7" E	
12 - 17	26.397	8.046	N 80°54'8.9" W	

	SQR FT	ACRES	SQR M	HECTARES
TCE Left	707.075	0.016	65.690	0.007
FROM - TO	DISTANCE (FT/M)	BEARING	RADIUS (FT/M)	CURVE LENGTH (FT/M)
-L- Sta 157+00 - 16	137.911	42.035	N 27°42'46.3" E	
16 - 15	19.750	6.020	N 38°33'24.0" W	
15 - 19	39.074	11.910	S 31°9'48.8" W	
19 - 20	34.612	10.550	S 53°2'11.6" W	
20 - 11	7.169	2.185	S 38°33'24.0" E	
11 - 16	71.250	21.717	N 51°26'36.0" E	

TYPE	COUNT	SQR FEET	ACRES
Parcel	1	41108.630	0.944
PDE Left	2	741.252	0.017
ROW Left	1	4824.333	0.111
TCE Left	2	898.548	0.021
ROW Right	0	0.000	0.000
PDE Right	0	0.000	0.000
TDE Left	0	0.000	0.000
TDE Right	0	0.000	0.000
TCE Right	0	0.000	0.000
PUE Left	0	0.000	0.000
PUE Right	0	0.000	0.000
TSE Left	0	0.000	0.000
TSE Right	0	0.000	0.000
DUE Left	0	0.000	0.000
DUE Right	0	0.000	0.000
DTE Left	0	0.000	0.000
DTE Right	0	0.000	0.000
AUE_Left	0	0.000	0.000
AUE_Right	0	0.000	0.000
PCE Left	0	0.000	0.000
PCE Right	0	0.000	0.000
TUE Left	0	0.000	0.000
TUE Right	0	0.000	0.000
REM Left	0	0.000	0.000
REM Right	0	0.000	0.000
Other Left	0	0.000	0.000
Other Right	0	0.000	0.000
PE Left	0	0.000	0.000
PE Right	0	0.000	0.000

THIS MAP IS NOT A CERTIFIED SURVEY AND HAS NOT BEEN REVIEWED BY A LOCAL GOVERNMENT AGENCY FOR COMPLIANCE WITH ANY APPLICABLE LAND DEVELOPMENT REGULATIONS. THE PROPERTY SHOWN ON THIS MAP WAS LOCATED FOR THE NORTH CAROLINA DEPARTMENT OF TRANSPORTATION FOR HIGHWAY DESIGN PURPOSES. SOME ERROR MAY EXIST BETWEEN THE GRAPHICAL AND ACTUAL GROUND LOCATIONS OF PROPERTY LINES. THIS MAP IS TO BE USED AS A GRAPHICAL REPRESENTATION OF THE NCDOT'S INTENT TO ACQUIRE PROPERTY FOR RIGHT OF WAY PURPOSES, AND IN NO WAY REPRESENTS AN ACTUAL BOUNDARY SURVEY OF THIS PROPERTY.

NORTH CAROLINA DEPARTMENT OF TRANSPORTATION	
RIGHT OF WAY BRANCH	
STEPHANIE S.DILLON	08-21-2023
PARCEL * 090	S:\CADD\U4758\DDRAFT\U4758_dee
DB 5115 PG 110	UNKNOWN SCALE

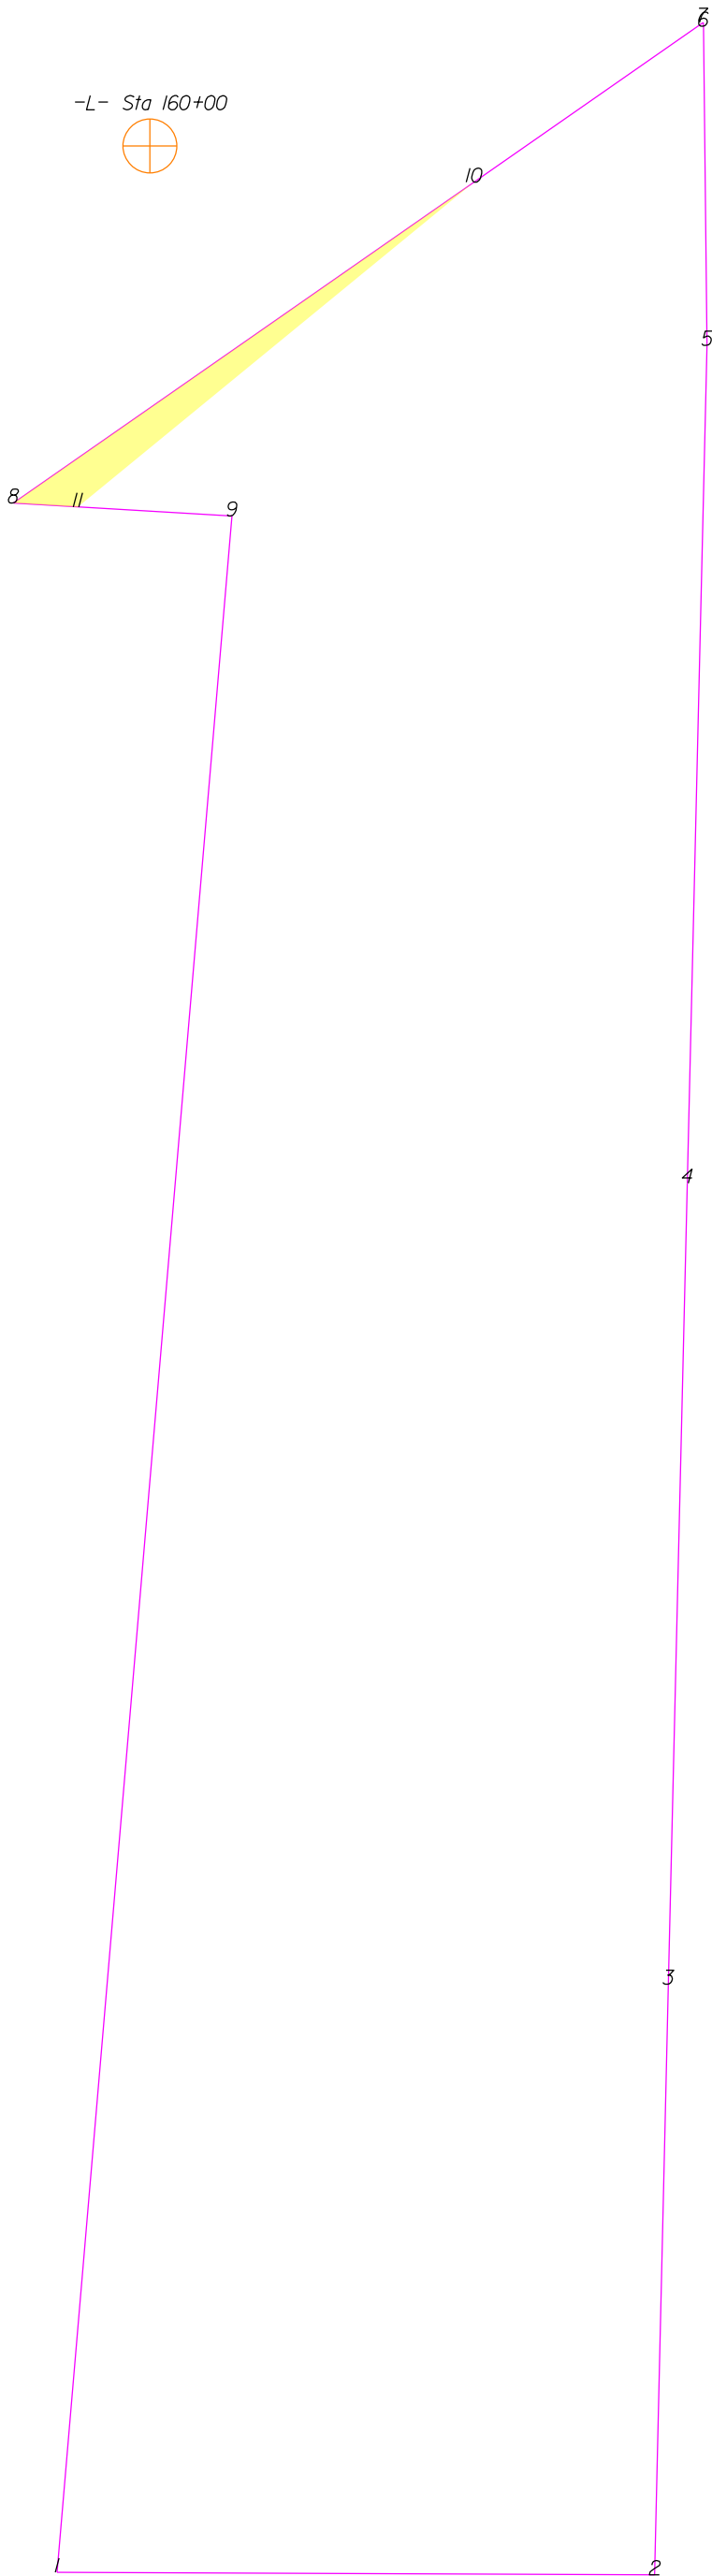

THIS MAP IS NOT A CERTIFIED SURVEY AND HAS NOT BEEN REVIEWED BY A LOCAL GOVERNMENT AGENCY FOR COMPLIANCE WITH ANY APPLICABLE LAND DEVELOPMENT REGULATIONS. THE PROPERTY SHOWN ON THIS MAP WAS LOCATED FOR THE NORTH CAROLINA DEPARTMENT OF TRANSPORTATION FOR HIGHWAY DESIGN PURPOSES. SOME ERROR MAY EXIST BETWEEN THE GRAPHICAL AND ACTUAL GROUND LOCATIONS OF PROPERTY LINES. THIS MAP IS TO BE USED AS A GRAPHICAL REPRESENTATION OF THE NCDOT'S INTENT TO ACQUIRE PROPERTY FOR RIGHT OF WAY PURPOSES, AND IN NO WAY REPRESENTS AN ACTUAL BOUNDARY SURVEY OF THIS PROPERTY.


NORTH CAROLINA DEPARTMENT OF TRANSPORTATION	
RIGHT OF WAY BRANCH	
STEPHEN CHRISTOPHER PROCO	12-8-2021
PARCEL # 091	S:\CADD\U4758\DDRAFT\U4758_dee
DB 4905 PG 493	UNKNOWN SCALE

	SQR FT	ACRES		SQR M	HECTARES		
TCE Right	988.259	0.023		91.813	0.009		
FROM - TO	DISTANCE (FT/M)		BEARING	RADIUS (FT/M)		CURVE LENGTH (FT/M)	
-L- Sta 160+00 - 10	96.753	29.490	S 83°37'41.8" E				
10 - 8	166.573	50.771	S 55°8'10.9" W				
8 - 11	191.68	5.842	S 86°36'59.5" E				
11 - 10	151.983	46.325	N 50°39'30.8" E				

TYPE	COUNT	SQR FEET	ACRES
Parcel	1	112060.065	2.573
TCE Right	1	988.259	0.023
ROW Left	0	0.000	0.000
ROW Right	0	0.000	0.000
PDE Left	0	0.000	0.000
PDE Right	0	0.000	0.000
TDE Left	0	0.000	0.000
TDE Right	0	0.000	0.000
TCE Left	0	0.000	0.000
PUE Left	0	0.000	0.000
PUE Right	0	0.000	0.000
TSE Left	0	0.000	0.000
TSE Right	0	0.000	0.000
DUE Left	0	0.000	0.000
DUE Right	0	0.000	0.000
DTE Left	0	0.000	0.000
DTE Right	0	0.000	0.000
AUE_Left	0	0.000	0.000
AUE_Right	0	0.000	0.000
PCE Left	0	0.000	0.000
PCE Right	0	0.000	0.000
TUE Left	0	0.000	0.000
TUE Right	0	0.000	0.000
REM Left	0	0.000	0.000
REM Right	0	0.000	0.000
Other Left	0	0.000	0.000
Other Right	0	0.000	0.000
PE Left	0	0.000	0.000
PE Right	0	0.000	0.000

THIS MAP IS NOT A CERTIFIED SURVEY AND HAS NOT BEEN REVIEWED BY A LOCAL GOVERNMENT AGENCY FOR COMPLIANCE WITH ANY APPLICABLE LAND DEVELOPMENT REGULATIONS. THE PROPERTY SHOWN ON THIS MAP WAS LOCATED FOR THE NORTH CAROLINA DEPARTMENT OF TRANSPORTATION FOR HIGHWAY DESIGN PURPOSES. SOME ERROR MAY EXIST BETWEEN THE GRAPHICAL AND ACTUAL GROUND LOCATIONS OF PROPERTY LINES. THIS MAP IS TO BE USED AS A GRAPHICAL REPRESENTATION OF THE NCDOT'S INTENT TO ACQUIRE PROPERTY FOR RIGHT OF WAY PURPOSES, AND IN NO WAY REPRESENTS AN ACTUAL BOUNDARY SURVEY OF THIS PROPERTY.

NORTH CAROLINA DEPARTMENT OF TRANSPORTATION	
RIGHT OF WAY BRANCH	
STEPHEN CHRISTOPHER PROCO	12-8-2021
PARCEL # 091	S:\CADD\U4758\DDRAFT\U4758_dee
DB 4905 PG 493	UNKNOWN SCALE

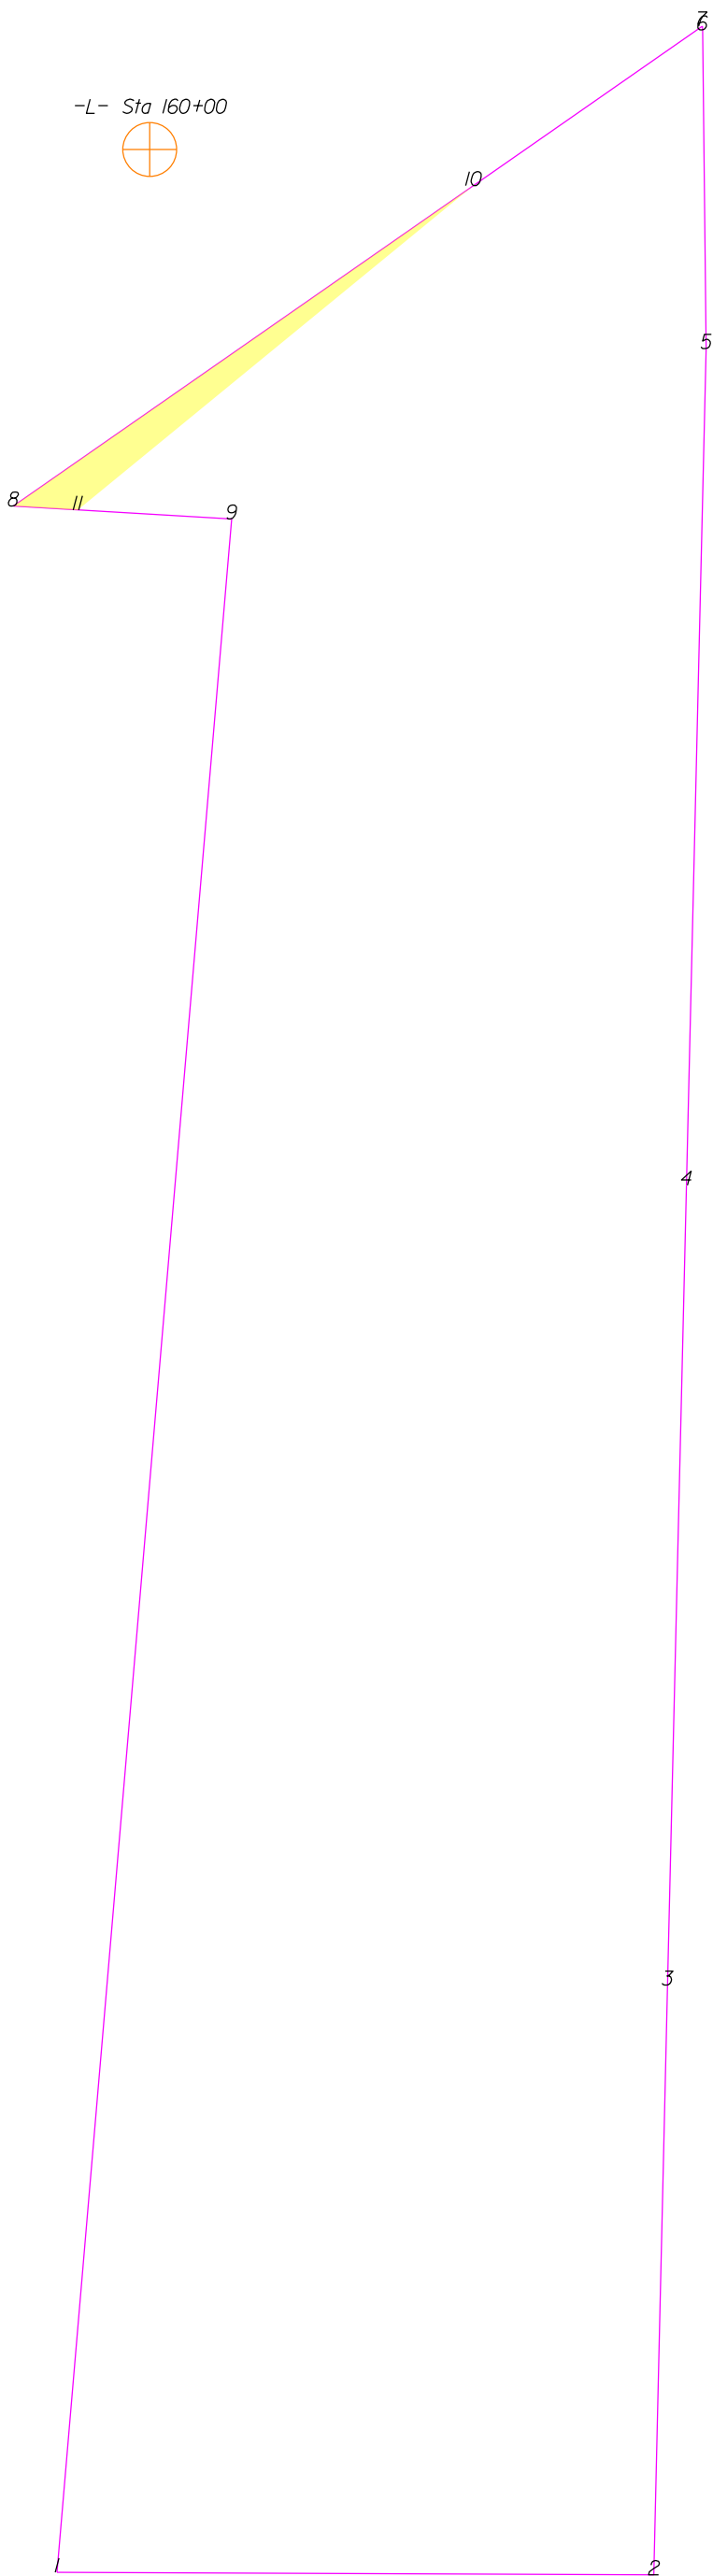

THIS MAP IS NOT A CERTIFIED SURVEY AND HAS NOT BEEN REVIEWED BY A LOCAL GOVERNMENT AGENCY FOR COMPLIANCE WITH ANY APPLICABLE LAND DEVELOPMENT REGULATIONS. THE PROPERTY SHOWN ON THIS MAP WAS LOCATED FOR THE NORTH CAROLINA DEPARTMENT OF TRANSPORTATION FOR HIGHWAY DESIGN PURPOSES. SOME ERROR MAY EXIST BETWEEN THE GRAPHICAL AND ACTUAL GROUND LOCATIONS OF PROPERTY LINES. THIS MAP IS TO BE USED AS A GRAPHICAL REPRESENTATION OF THE NCDOT'S INTENT TO ACQUIRE PROPERTY FOR RIGHT OF WAY PURPOSES, AND IN NO WAY REPRESENTS AN ACTUAL BOUNDARY SURVEY OF THIS PROPERTY.


NORTH CAROLINA DEPARTMENT OF TRANSPORTATION	
RIGHT OF WAY BRANCH	
STEPHEN CHRISTOPHER PROCO	09-20-2022
PARCEL # 091	S:\CADD\U4758\DDRAFT\U4758_dee
DB 4905 PG 493	UNKNOWN SCALE

	SQR FT	ACRES		SQR M	HECTARES		
TCE Right	988.260	0.023		91.813	0.009		
FROM - TO	DISTANCE (FT/M)		BEARING	RADIUS (FT/M)		CURVE LENGTH (FT/M)	
-L- Sta 160+00 - 10	96.753	29.490	S 83°37'41.8" E				
10 - 8	166.573	50.771	S 55°8'10.9" W				
8 - 11	191.68	5.842	S 86°36'59.5" E				
11 - 10	151.983	46.325	N 50°39'30.8" E				

TYPE	COUNT	SQR FEET	ACRES
Parcel	1	112060.065	2.573
TCE Right	1	988.260	0.023
ROW Left	0	0.000	0.000
ROW Right	0	0.000	0.000
PDE Left	0	0.000	0.000
PDE Right	0	0.000	0.000
TDE Left	0	0.000	0.000
TDE Right	0	0.000	0.000
TCE Left	0	0.000	0.000
PUE Left	0	0.000	0.000
PUE Right	0	0.000	0.000
TSE Left	0	0.000	0.000
TSE Right	0	0.000	0.000
DUE Left	0	0.000	0.000
DUE Right	0	0.000	0.000
DTE Left	0	0.000	0.000
DTE Right	0	0.000	0.000
AUE_Left	0	0.000	0.000
AUE_Right	0	0.000	0.000
PCE Left	0	0.000	0.000
PCE Right	0	0.000	0.000
TUE Left	0	0.000	0.000
TUE Right	0	0.000	0.000
REM Left	0	0.000	0.000
REM Right	0	0.000	0.000
Other Left	0	0.000	0.000
Other Right	0	0.000	0.000
PE Left	0	0.000	0.000
PE Right	0	0.000	0.000

THIS MAP IS NOT A CERTIFIED SURVEY AND HAS NOT BEEN REVIEWED BY A LOCAL GOVERNMENT AGENCY FOR COMPLIANCE WITH ANY APPLICABLE LAND DEVELOPMENT REGULATIONS. THE PROPERTY SHOWN ON THIS MAP WAS LOCATED FOR THE NORTH CAROLINA DEPARTMENT OF TRANSPORTATION FOR HIGHWAY DESIGN PURPOSES. SOME ERROR MAY EXIST BETWEEN THE GRAPHICAL AND ACTUAL GROUND LOCATIONS OF PROPERTY LINES. THIS MAP IS TO BE USED AS A GRAPHICAL REPRESENTATION OF THE NCDOT'S INTENT TO ACQUIRE PROPERTY FOR RIGHT OF WAY PURPOSES, AND IN NO WAY REPRESENTS AN ACTUAL BOUNDARY SURVEY OF THIS PROPERTY.

NORTH CAROLINA DEPARTMENT OF TRANSPORTATION	
RIGHT OF WAY BRANCH	
STEPHEN CHRISTOPHER PROCO	09-20-2022
PARCEL # 091	S:\CADD\U4758\DDRAFT\U4758_dee
DB 4905 PG 493	UNKNOWN SCALE

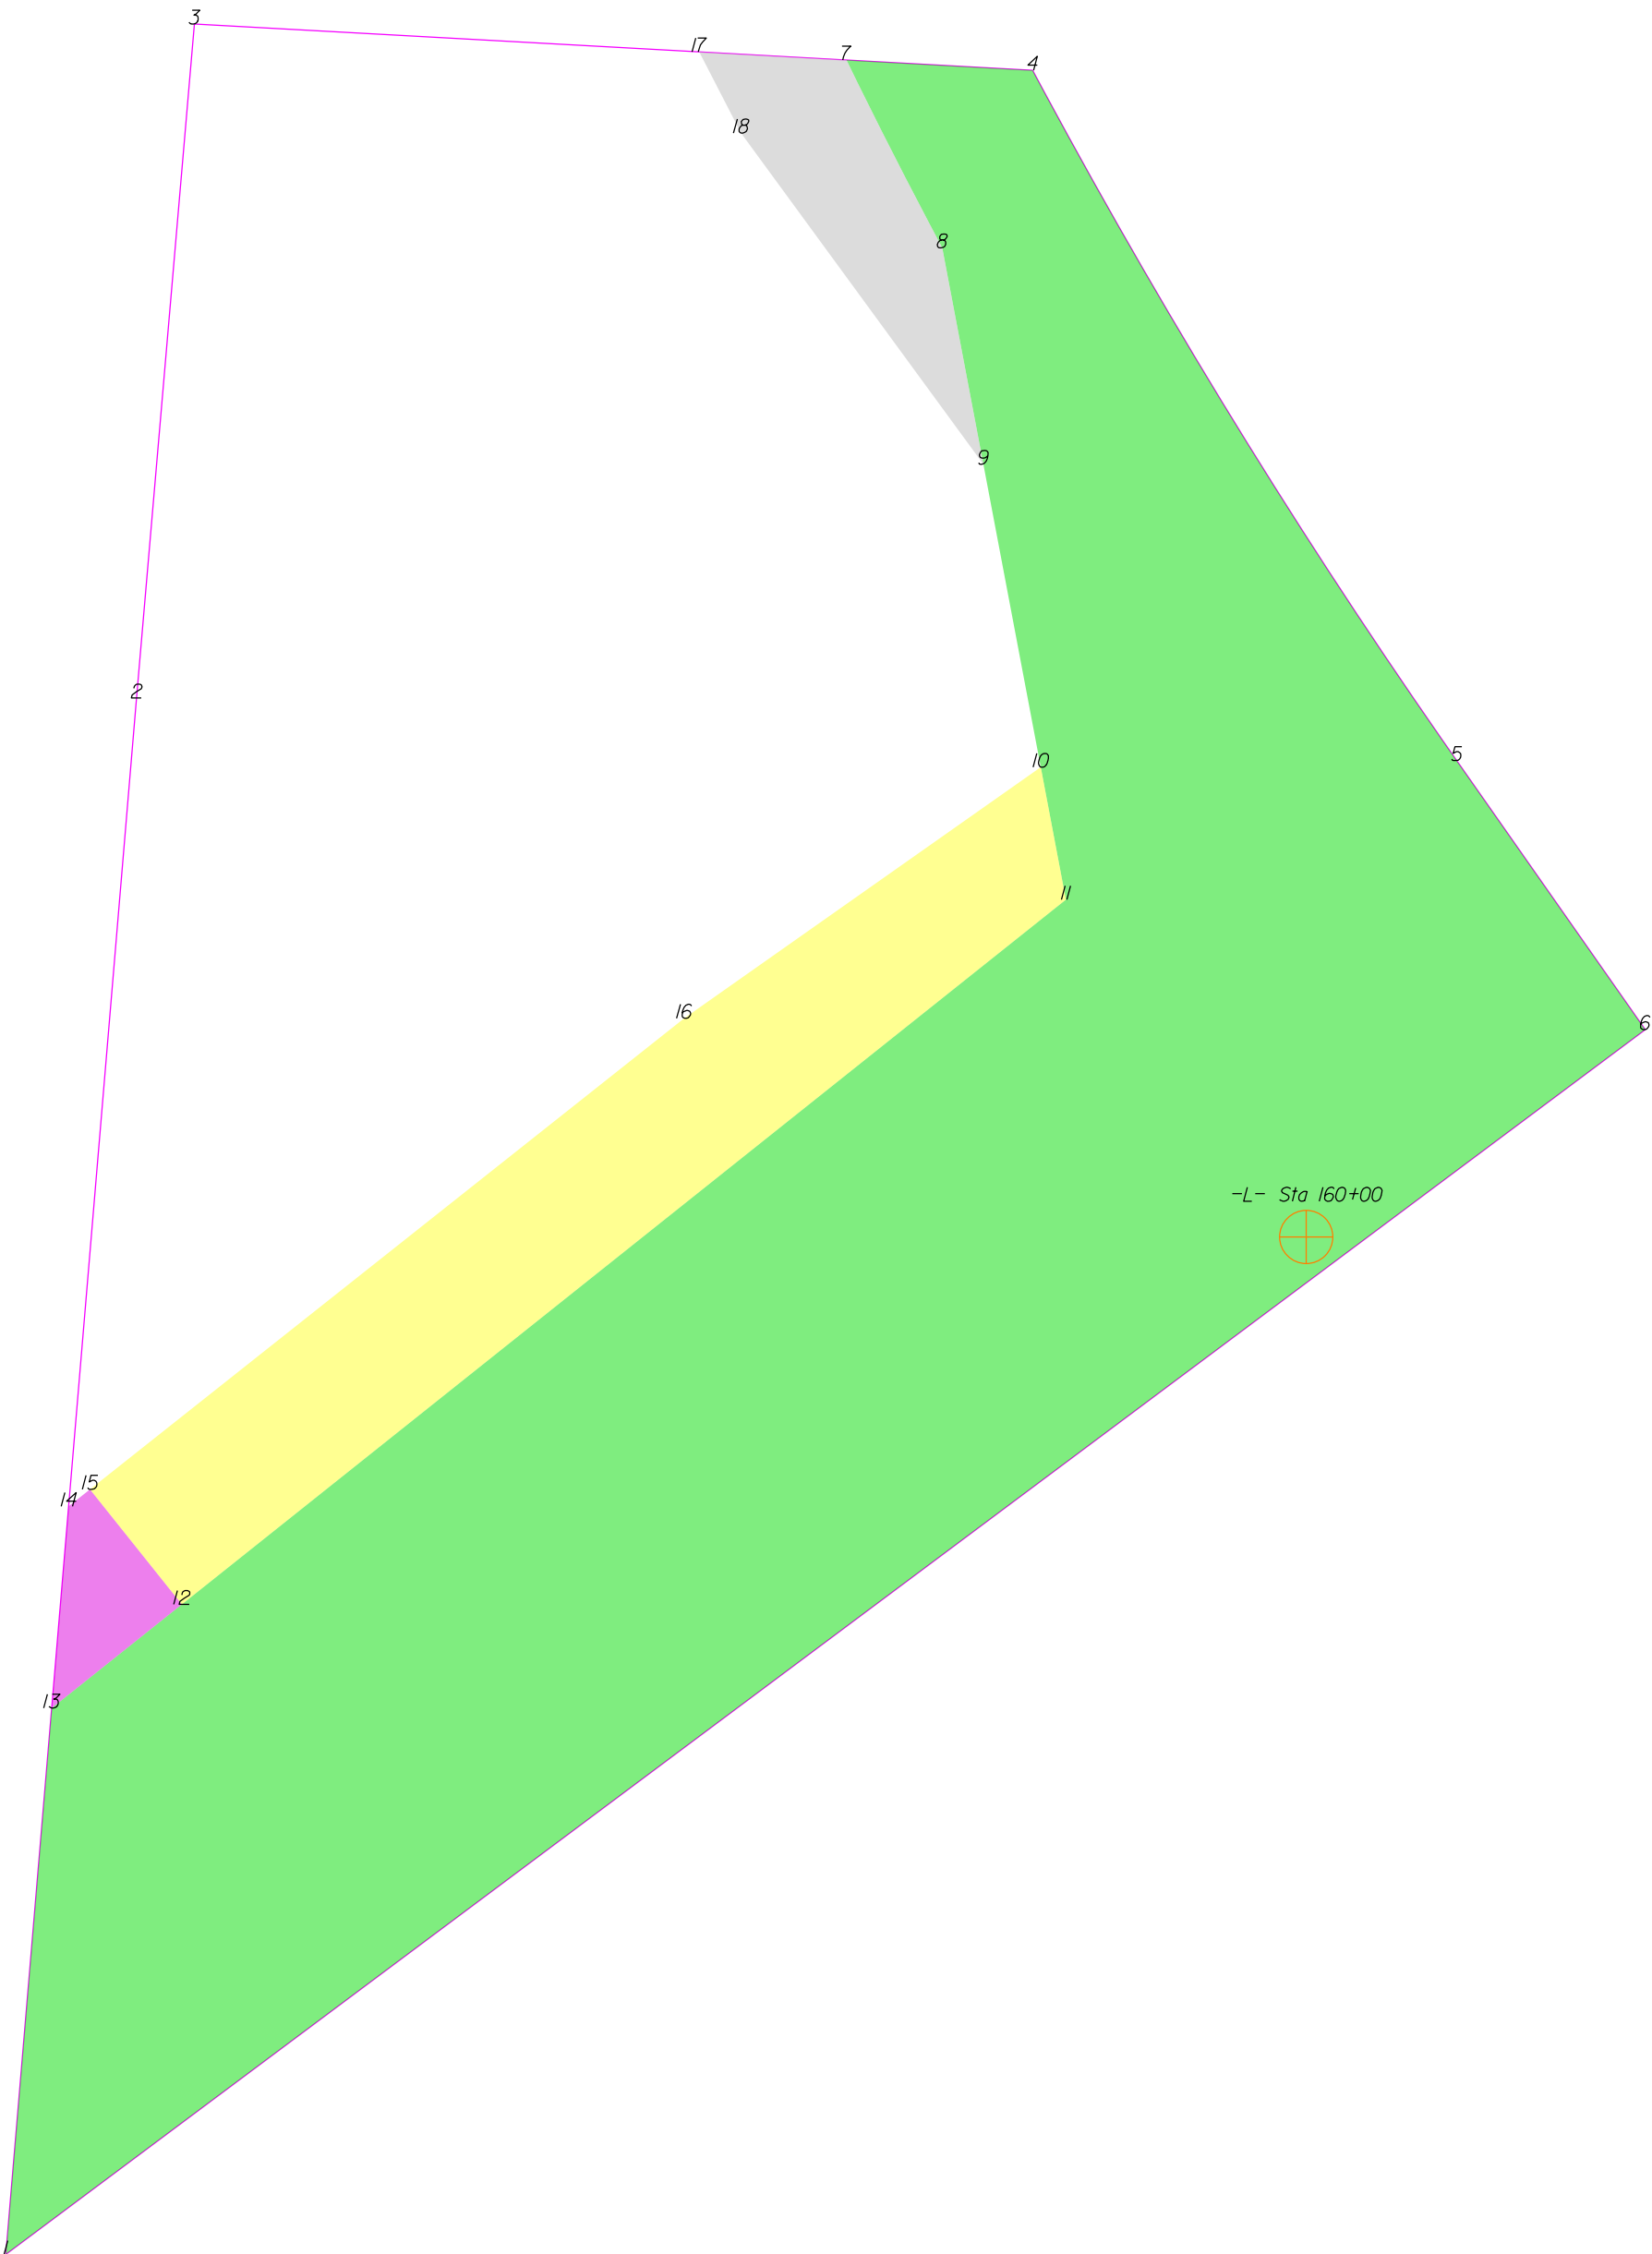

THIS MAP IS NOT A CERTIFIED SURVEY AND HAS NOT BEEN REVIEWED BY A LOCAL GOVERNMENT AGENCY FOR COMPLIANCE WITH ANY APPLICABLE LAND DEVELOPMENT REGULATIONS. THE PROPERTY SHOWN ON THIS MAP WAS LOCATED FOR THE NORTH CAROLINA DEPARTMENT OF TRANSPORTATION FOR HIGHWAY DESIGN PURPOSES. SOME ERROR MAY EXIST BETWEEN THE GRAPHICAL AND ACTUAL GROUND LOCATIONS OF PROPERTY LINES. THIS MAP IS TO BE USED AS A GRAPHICAL REPRESENTATION OF THE NCDOT'S INTENT TO ACQUIRE PROPERTY FOR RIGHT OF WAY PURPOSES, AND IN NO WAY REPRESENTS AN ACTUAL BOUNDARY SURVEY OF THIS PROPERTY.

NORTH CAROLINA DEPARTMENT OF TRANSPORTATION	
RIGHT OF WAY BRANCH	
KATHY A. NEWSOM	11-3-2021
PARCEL * 092	S:\CADD\U4758\DDRAFT\U4758_dee
DB 7764 PG 1149	UNKNOWN SCALE

	SQR FT	ACRES		SQR M		HECTARES	
ROW Left	18026.458	0.414		1674.719		0.167	
FROM - TO		DISTANCE (FT/M)		BEARING		RADIUS (FT/M)	
-L- Sta 160+00 - 5		67.051	20.437	N 17°31'40.3" E			
5 - 4		108.734	33.142	N 31°33'20.6" W		900.000	274.321
4 - 7		25.042	7.633	N 86°50'59.5" W			
7 - 8		28.317	8.631	S 27°0'48.5" E		805.000	245.364
8 - 9		29.555	9.008	S 10°44'57.0" E			
9 - 10		41.390	12.616	S 10°44'57.0" E			
10 - 11		18.089	5.514	S 10°44'57.0" E			
11 - 12		151.750	46.253	S 51°26'36.0" W			
12 - 13		22.318	6.803	S 51°26'36.0" W			
13 - 1		73.589	22.430	S 4°47'58.7" W			
1 - 6		274.647	83.713	N 53°13'59.6" E			
6 - 5		44.082	13.436	N 35°1'8.1" W			

	SQR FT	ACRES		SQR M		HECTARES	
PDE Left	256.636	0.006		23.842		0.002	
FROM - TO		DISTANCE (FT/M)		BEARING		RADIUS (FT/M)	
-L- Sta 160+00 - 14		169.984	51.811	S 77°43'8.2" W			
14 - 13		27.163	8.279	S 4°47'58.7" W			
13 - 12		22.318	6.803	N 51°26'36.0" E			
12 - 15		19.750	6.020	N 38°33'24.0" W			
15 - 14		3.670	1.119	S 51°26'36.0" W			


	SQR FT	ACRES		SQR M		HECTARES	
TCE Left	2966.619	0.068		275.609		0.028	
FROM - TO		DISTANCE (FT/M)		BEARING		RADIUS (FT/M)	
-L- Sta 160+00 - 11		55.581	16.941	N 35°27'45.4" W			
11 - 10		18.089	5.514	N 10°44'57.0" W			
10 - 16		58.543	17.844	S 5°45'2'14.9" W			
16 - 15		101.750	31.014	S 51°35'2.8" W			
15 - 12		19.750	6.020	S 38°33'24.0" E			
12 - 11		151.750	46.253	N 51°26'36.0" E			

	SQR FT	ACRES		SQR M		HECTARES	
TDE Left	692.695	0.016		64.354		0.006	
FROM - TO		DISTANCE (FT/M)		BEARING		RADIUS (FT/M)	
-L- Sta 160+00 - 7		169.597	51.693	N 21°20'20.5" W			
7 - 17		19.780	6.029	N 86°50'59.5" W			
17 - 18		12.252	3.734	S 27°18'18.5" E			
18 - 9		55.077	16.788	S 36°10'1.2" E			
9 - 8		29.555	9.008	N 10°44'57.0" W			
8 - 7		28.317	8.631	N 27°0'48.5" W		805.000	245.364

TYPE	COUNT	SQR FEET	ACRES
Parcel	1	37592.022	0.863
ROW Left	1	18026.458	0.414
PDE Left	1	256.636	0.006
TCE Left	1	2966.619	0.068
TDE Left	1	692.695	0.016
ROW Right	0	0.000	0.000
PDE Right	0	0.000	0.000
TDE Right	0	0.000	0.000
TCE Right	0	0.000	0.000
PUE Left	0	0.000	0.000
PUE Right	0	0.000	0.000
TSE Left	0	0.000	0.000
TSE Right	0	0.000	0.000
DUE Left	0	0.000	0.000
DUE Right	0	0.000	0.000
DTE Left	0	0.000	0.000
DTE Right	0	0.000	0.000
AUE_Left	0	0.000	0.000
AUE_Right	0	0.000	0.000
PCE Left	0	0.000	0.000
PCE Right	0	0.000	0.000
TUE Left	0	0.000	0.000
TUE Right	0	0.000	0.000
REM Left	0	0.000	0.000
REM Right	0	0.000	0.000
Other Left	0	0.000	0.000
Other Right	0	0.000	0.000
PE Left	0	0.000	0.000
PE Right	0	0.000	0.000

THIS MAP IS NOT A CERTIFIED SURVEY AND HAS NOT BEEN REVIEWED BY A LOCAL GOVERNMENT AGENCY FOR COMPLIANCE WITH ANY APPLICABLE LAND DEVELOPMENT REGULATIONS. THE PROPERTY SHOWN ON THIS MAP WAS LOCATED FOR THE NORTH CAROLINA DEPARTMENT OF TRANSPORTATION FOR HIGHWAY DESIGN PURPOSES. SOME ERROR MAY EXIST BETWEEN THE GRAPHICAL AND ACTUAL GROUND LOCATIONS OF PROPERTY LINES. THIS MAP IS TO BE USED AS A GRAPHICAL REPRESENTATION OF THE NCDOT'S INTENT TO ACQUIRE PROPERTY FOR RIGHT OF WAY PURPOSES, AND IN NO WAY REPRESENTS AN ACTUAL BOUNDARY SURVEY OF THIS PROPERTY.

NORTH CAROLINA DEPARTMENT OF TRANSPORTATION	
RIGHT OF WAY BRANCH	
KATHY A. NEWSOM	11-3-2021
PARCEL * 092	S:\CADD\U4758\DDRAFT\U4758_dee
DB 7764 PG 1149	UNKNOWN SCALE

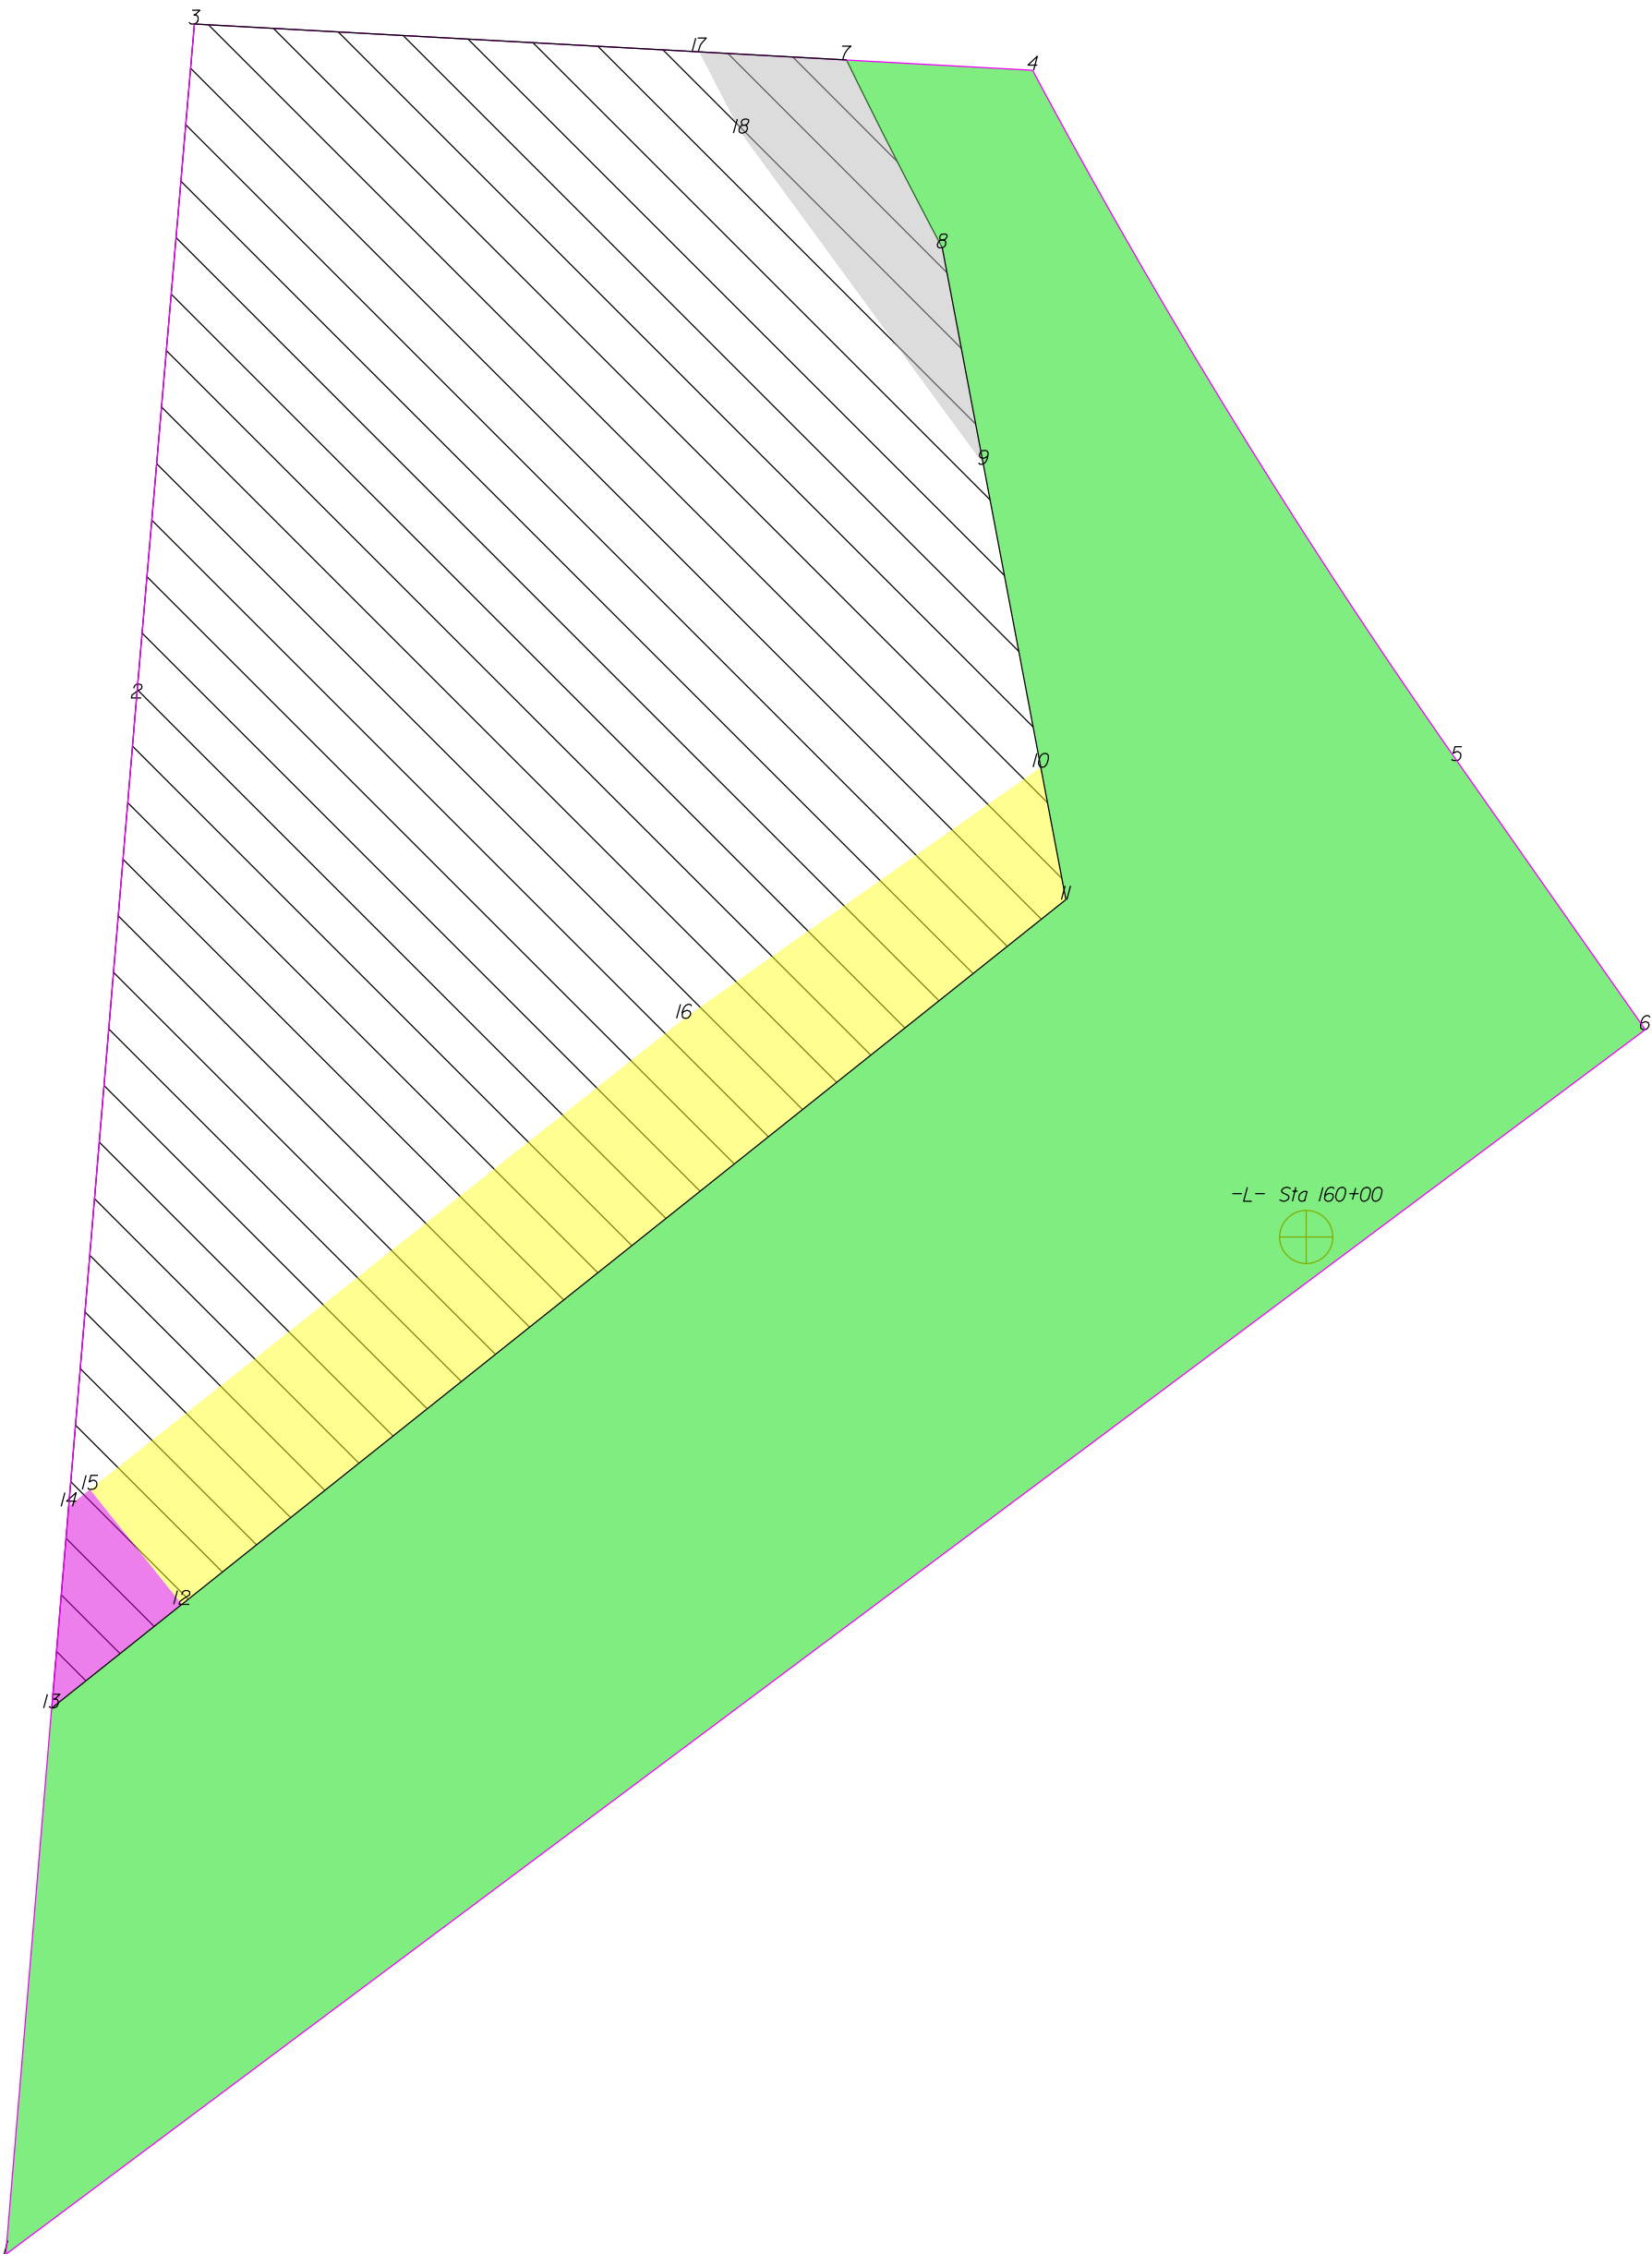

THIS MAP IS NOT A CERTIFIED SURVEY AND HAS NOT BEEN REVIEWED BY A LOCAL GOVERNMENT AGENCY FOR COMPLIANCE WITH ANY APPLICABLE LAND DEVELOPMENT REGULATIONS. THE PROPERTY SHOWN ON THIS MAP WAS LOCATED FOR THE NORTH CAROLINA DEPARTMENT OF TRANSPORTATION FOR HIGHWAY DESIGN PURPOSES. SOME ERROR MAY EXIST BETWEEN THE GRAPHICAL AND ACTUAL GROUND LOCATIONS OF PROPERTY LINES. THIS MAP IS TO BE USED AS A GRAPHICAL REPRESENTATION OF THE NCDOT'S INTENT TO ACQUIRE PROPERTY FOR RIGHT OF WAY PURPOSES, AND IN NO WAY REPRESENTS AN ACTUAL BOUNDARY SURVEY OF THIS PROPERTY.

NORTH CAROLINA DEPARTMENT OF TRANSPORTATION	
RIGHT OF WAY BRANCH	
KATHY A. NEWSOM	10-6-2022
PARCEL # 092_Rem	S:\CADD\U4758\DDRAFT\U4758_dee
DB 7764 PG 1149	UNKNOWN SCALE

	SQR FT	ACRES		SQR M		HECTARES	
ROW Left	18026.458	0.414		1674.719		0.167	
FROM - TO	DISTANCE (FT/M)		BEARING	RADIUS (FT/M)		CURVE LENGTH (FT/M)	
-L- Sta 160+00 - 5	67.051	20.437	N 17°31'40.3" E				
5 - 4	108.734	33.142	N 31°33'20.6" W	900.000	274.321	108.800	33.162
4 - 7	25.042	7.633	N 86°50'59.5" W				
7 - 8	28.317	8.631	S 27°0'48.5" E	805.000	245.364	28.319	8.632
8 - 9	29.555	9.008	S 10°44'57.0" E				
9 - 10	41.390	12.616	S 10°44'57.0" E				
10 - 11	18.089	5.514	S 10°44'57.0" E				
11 - 12	151.750	46.253	S 51°26'36.0" W				
12 - 13	22.318	6.803	S 51°26'36.0" W				
13 - 1	73.589	22.430	S 4°47'58.7" W				
1 - 6	274.647	83.713	N 53°13'59.6" E				
6 - 5	44.082	13.436	N 35°1'8.1" W				

	SQR FT	ACRES		SQR M		HECTARES	
PDE Left	256.636	0.006		23.842		0.002	
FROM - TO	DISTANCE (FT/M)		BEARING	RADIUS (FT/M)		CURVE LENGTH (FT/M)	
-L- Sta 160+00 - 14	169.984	51.811	S 77°43'8.2" W				
14 - 13	27.163	8.279	S 4°47'58.7" W				
13 - 12	22.318	6.803	N 51°26'36.0" E				
12 - 15	19.750	6.020	N 38°33'24.0" W				
15 - 14	3.670	1.119	S 51°26'36.0" W				

	SQR FT	ACRES		SQR M		HECTARES	
TCE Left	2966.619	0.068		275.609		0.028	
FROM - TO	DISTANCE (FT/M)		BEARING	RADIUS (FT/M)		CURVE LENGTH (FT/M)	
-L- Sta 160+00 - 11	55.581	16.941	N 35°27'45.4" W				
11 - 10	18.089	5.514	N 10°44'57.0" W				
10 - 16	58.543	17.844	S 5°45'2'14.9" W				
16 - 15	101.750	31.014	S 51°35'2.8" W				
15 - 12	19.750	6.020	S 38°33'24.0" E				
12 - 11	151.750	46.253	N 51°26'36.0" E				

	SQR FT	ACRES		SQR M		HECTARES	
TDE Left	692.695	0.016		64.354		0.006	
FROM - TO	DISTANCE (FT/M)		BEARING	RADIUS (FT/M)		CURVE LENGTH (FT/M)	
-L- Sta 160+00 - 7	169.597	51.693	N 21°20'20.5" W				
7 - 17	19.780	6.029	N 86°50'59.5" W				
17 - 18	12.252	3.734	S 27°18'18.5" E				
18 - 9	55.077	16.788	S 36°10'1.2" E				
9 - 8	29.555	9.008	N 10°44'57.0" W				
8 - 7	28.317	8.631	N 27°0'48.5" W	805.000	245.364	28.319	8.632

	SQR FT	ACRES		SQR M		HECTARES	
REM Left	19565.565	0.449		1817.708		0.182	
FROM - TO	DISTANCE (FT/M)		BEARING	RADIUS (FT/M)		CURVE LENGTH (FT/M)	
-L- Sta 160+00 - 7	169.597	51.693	N 21°20'20.5" W				
7 - 3	87.634	26.711	N 86°50'59.5" W				
3 - 2	90.771	27.667	S 4°54'32.6" W				
2 - 13	136.048	41.468	S 4°47'58.7" W				
13 - 11	174.068	53.056	N 51°26'36.0" E				
11 - 8	89.034	27.138	N 10°44'57.0" W				
8 - 7	28.317	8.631	N 27°0'48.5" W	805.000	245.364	28.319	8.632


THIS MAP IS NOT A CERTIFIED SURVEY AND HAS NOT BEEN REVIEWED BY A LOCAL GOVERNMENT AGENCY FOR COMPLIANCE WITH ANY APPLICABLE LAND DEVELOPMENT REGULATIONS. THE PROPERTY SHOWN ON THIS MAP WAS LOCATED FOR THE NORTH CAROLINA DEPARTMENT OF TRANSPORTATION FOR HIGHWAY DESIGN PURPOSES. SOME ERROR MAY EXIST BETWEEN THE GRAPHICAL AND ACTUAL GROUND LOCATIONS OF PROPERTY LINES. THIS MAP IS TO BE USED AS A GRAPHICAL REPRESENTATION OF THE NCDOT'S INTENT TO ACQUIRE PROPERTY FOR RIGHT OF WAY PURPOSES, AND IN NO WAY REPRESENTS AN ACTUAL BOUNDARY SURVEY OF THIS PROPERTY.

NORTH CAROLINA DEPARTMENT OF TRANSPORTATION	
RIGHT OF WAY BRANCH	
KATHY A. NEWSOM	10-6-2022
PARCEL # 092_Rem	S:\CADD\U4758\DDRAFT\U4758_dee
DB 7764 PG 1149	UNKNOWN SCALE

TYPE	COUNT	SQR FEET	ACRES
Parcel	1	37592.022	0.863
ROW Left	1	18026.458	0.414
PDE Left	1	256.636	0.006
TCE Left	1	2966.619	0.068
TDE Left	1	692.695	0.016
REM Left	1	19565.565	0.449
ROW Right	0	0.000	0.000
PDE Right	0	0.000	0.000
TDE Right	0	0.000	0.000
TCE Right	0	0.000	0.000
PUE Left	0	0.000	0.000
PUE Right	0	0.000	0.000
TSE Left	0	0.000	0.000
TSE Right	0	0.000	0.000
DUE Left	0	0.000	0.000
DUE Right	0	0.000	0.000
DTE Left	0	0.000	0.000
DTE Right	0	0.000	0.000
AUE_Left	0	0.000	0.000
AUE_Right	0	0.000	0.000
PCE Left	0	0.000	0.000
PCE Right	0	0.000	0.000
TUE Left	0	0.000	0.000
TUE Right	0	0.000	0.000
REM Right	0	0.000	0.000
Other Left	0	0.000	0.000
Other Right	0	0.000	0.000
PE Left	0	0.000	0.000
PE Right	0	0.000	0.000

THIS MAP IS NOT A CERTIFIED SURVEY AND HAS NOT BEEN REVIEWED BY A LOCAL GOVERNMENT AGENCY FOR COMPLIANCE WITH ANY APPLICABLE LAND DEVELOPMENT REGULATIONS. THE PROPERTY SHOWN ON THIS MAP WAS LOCATED FOR THE NORTH CAROLINA DEPARTMENT OF TRANSPORTATION FOR HIGHWAY DESIGN PURPOSES. SOME ERROR MAY EXIST BETWEEN THE GRAPHICAL AND ACTUAL GROUND LOCATIONS OF PROPERTY LINES. THIS MAP IS TO BE USED AS A GRAPHICAL REPRESENTATION OF THE NCDOT'S INTENT TO ACQUIRE PROPERTY FOR RIGHT OF WAY PURPOSES, AND IN NO WAY REPRESENTS AN ACTUAL BOUNDARY SURVEY OF THIS PROPERTY.

NORTH CAROLINA DEPARTMENT OF TRANSPORTATION	
RIGHT OF WAY BRANCH	
KATHY A. NEWSOM	10-6-2022
PARCEL # 092_Rem	S:\CADD\U4758\DDRAFT\U4758_dee
DB 7764 PG 1149	UNKNOWN SCALE

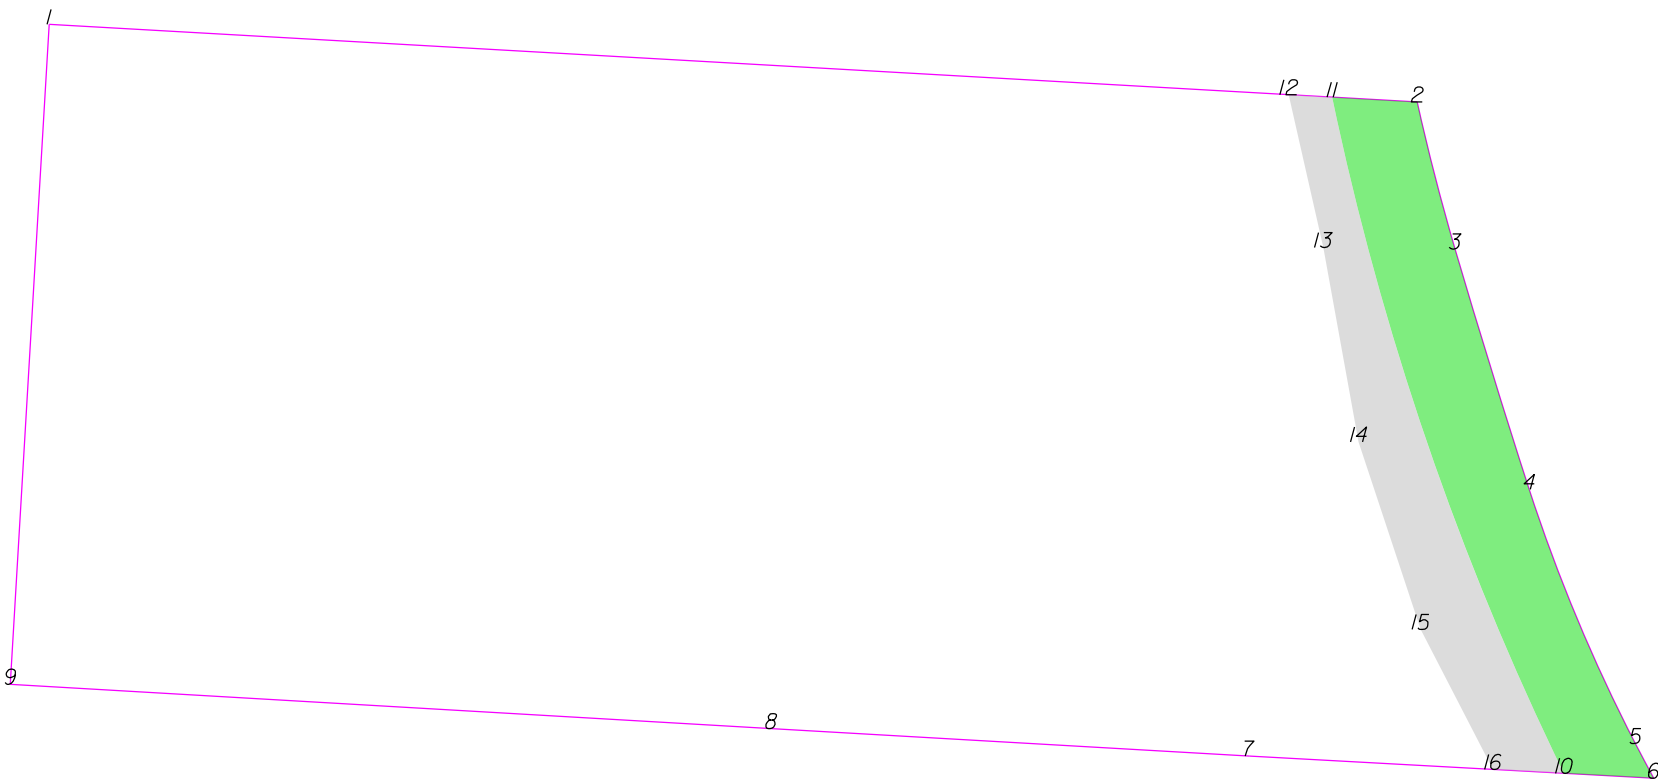

-L- Sta 160+00



THIS MAP IS NOT A CERTIFIED SURVEY AND HAS NOT BEEN REVIEWED BY A LOCAL GOVERNMENT AGENCY FOR COMPLIANCE WITH ANY APPLICABLE LAND DEVELOPMENT REGULATIONS. THE PROPERTY SHOWN ON THIS MAP WAS LOCATED FOR THE NORTH CAROLINA DEPARTMENT OF TRANSPORTATION FOR HIGHWAY DESIGN PURPOSES. SOME ERROR MAY EXIST BETWEEN THE GRAPHICAL AND ACTUAL GROUND LOCATIONS OF PROPERTY LINES. THIS MAP IS TO BE USED AS A GRAPHICAL REPRESENTATION OF THE NCDOT'S INTENT TO ACQUIRE PROPERTY FOR RIGHT OF WAY PURPOSES, AND IN NO WAY REPRESENTS AN ACTUAL BOUNDARY SURVEY OF THIS PROPERTY.

NORTH CAROLINA DEPARTMENT OF TRANSPORTATION	
RIGHT OF WAY BRANCH	
C&S PROPERTIES, INC.	12-8-2021
PARCEL * 093	S:\CADD\U4758\DDRAFT\U4758_dee
DB 8069 PG 2403	UNKNOWN SCALE


	SQR FT	ACRES		SQR M		HECTARES	
ROW Left	4485.006	0.03		416.672		0.042	
FROM - TO		DISTANCE (FT/M)		BEARING		RADIUS (FT/M)	
-L- Sta 160+00 - 10		169.597	51.693	N 21°20'20.5" W			
10 - 6		25.042	7.633	S 86°50'59.5" E			
6 - 5		10.914	3.327	N 27°44'42.3" W		900.000	274.321
5 - 4		76.622	23.355	N 22°40'18.2" W		465.000	141.732
4 - 3		69.993	21.334	N 17°9'11.6" W		2530.000	771.146
3 - 2		42.252	12.878	N 14°26'20.3" W		630.000	192.024
2 - 11		23.698	7.223	N 86°45'10.9" W			
11 - 10		198.857	60.612	S 18°54'38.7" E		805.000	245.364

	SQR FT	ACRES		SQR M		HECTARES	
TDE Left	3177.164	0.073		295.169		0.030	
FROM - TO		DISTANCE (FT/M)		BEARING		RADIUS (FT/M)	
-L- Sta 160+00 - 10		169.597	51.693	N 21°20'20.5" W			
10 - 11		198.857	60.612	N 18°54'38.7" W		805.000	245.364
11 - 12		121.20	3.694	N 86°45'10.9" W			
12 - 13		43.585	13.285	S 12°44'32.6" E			
13 - 14		54.985	16.759	S 10°18'3.3" E			
14 - 15		54.960	16.752	S 18°17'51.0" E			
15 - 16		43.815	13.355	S 27°18'18.5" E			
16 - 10		19.780	6.029	S 86°50'59.5" E			

TYPE	COUNT	SQR FEET	ACRES
Parcel	1	76458.326	1.755
ROW Left	1	4485.006	0.103
TDE Left	1	3177.164	0.073
ROW Right	0	0.000	0.000
PDE Left	0	0.000	0.000
PDE Right	0	0.000	0.000
TDE Right	0	0.000	0.000
TCE Left	0	0.000	0.000
TCE Right	0	0.000	0.000
PUE Left	0	0.000	0.000
PUE Right	0	0.000	0.000
TSE Left	0	0.000	0.000
TSE Right	0	0.000	0.000
DUE Left	0	0.000	0.000
DUE Right	0	0.000	0.000
DTE Left	0	0.000	0.000
DTE Right	0	0.000	0.000
AUE_Left	0	0.000	0.000
AUE_Right	0	0.000	0.000
PCE Left	0	0.000	0.000
PCE Right	0	0.000	0.000
TUE Left	0	0.000	0.000
TUE Right	0	0.000	0.000
REM Left	0	0.000	0.000
REM Right	0	0.000	0.000
Other Left	0	0.000	0.000
Other Right	0	0.000	0.000
PE Left	0	0.000	0.000
PE Right	0	0.000	0.000

THIS MAP IS NOT A CERTIFIED SURVEY AND HAS NOT BEEN REVIEWED BY A LOCAL GOVERNMENT AGENCY FOR COMPLIANCE WITH ANY APPLICABLE LAND DEVELOPMENT REGULATIONS. THE PROPERTY SHOWN ON THIS MAP WAS LOCATED FOR THE NORTH CAROLINA DEPARTMENT OF TRANSPORTATION FOR HIGHWAY DESIGN PURPOSES. SOME ERROR MAY EXIST BETWEEN THE GRAPHICAL AND ACTUAL GROUND LOCATIONS OF PROPERTY LINES. THIS MAP IS TO BE USED AS A GRAPHICAL REPRESENTATION OF THE NCDOT'S INTENT TO ACQUIRE PROPERTY FOR RIGHT OF WAY PURPOSES, AND IN NO WAY REPRESENTS AN ACTUAL BOUNDARY SURVEY OF THIS PROPERTY.

NORTH CAROLINA DEPARTMENT OF TRANSPORTATION	
RIGHT OF WAY BRANCH	
C&S PROPERTIES, INC.	12-8-2021
PARCEL * 093	S:\CADD\U4758\DDRAFT\U4758_dee
DB 8069 PG 2403	UNKNOWN SCALE

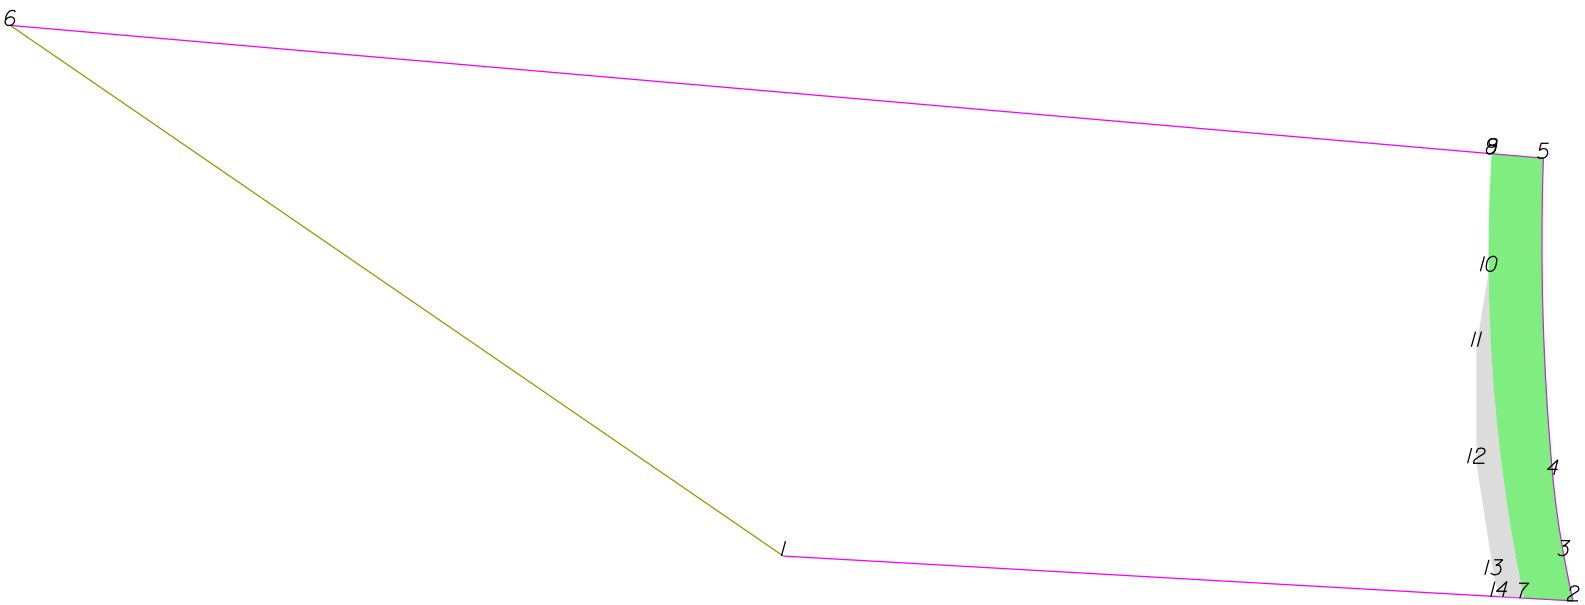

-L- Sta 160+00



THIS MAP IS NOT A CERTIFIED SURVEY AND HAS NOT BEEN REVIEWED BY A LOCAL GOVERNMENT AGENCY FOR COMPLIANCE WITH ANY APPLICABLE LAND DEVELOPMENT REGULATIONS. THE PROPERTY SHOWN ON THIS MAP WAS LOCATED FOR THE NORTH CAROLINA DEPARTMENT OF TRANSPORTATION FOR HIGHWAY DESIGN PURPOSES. SOME ERROR MAY EXIST BETWEEN THE GRAPHICAL AND ACTUAL GROUND LOCATIONS OF PROPERTY LINES. THIS MAP IS TO BE USED AS A GRAPHICAL REPRESENTATION OF THE NCDOT'S INTENT TO ACQUIRE PROPERTY FOR RIGHT OF WAY PURPOSES, AND IN NO WAY REPRESENTS AN ACTUAL BOUNDARY SURVEY OF THIS PROPERTY.

NORTH CAROLINA DEPARTMENT OF TRANSPORTATION	
RIGHT OF WAY BRANCH	
HOWARD JOSEPH HOLYOAK	12-8-2021
PARCEL * 094	S:\CADD\U4758\DDRAFT\U4758_dee
DB 7404 PG 2724	UNKNOWN SCALE


	SQR FT	ACRES		SQR M		HECTARES	
ROW Left	5295.883	0.122		492.006		0.049	
FROM - TO		DISTANCE (FT/M)		BEARING		RADIUS (FT/M)	
-L- Sta 160+00 - 7		368.372	112.280	N 20°1'42.4" W			
7 - 2		23.698	7.223	S 86°45'10.9" E			
2 - 3		22.318	6.802	N 11°30'8.7" W	630.000	192.024	22.319
3 - 4		39.206	11.950	N 7°52'28.5" W	430.000	131.064	39.220
4 - 5		152.786	46.569	N 1°42'3.0" W	1230.000	374.905	152.884
5 - 8		24.914	7.594	N 85°2'49.7" W			
8 - 9		0.062	0.019	S 24°51'39.0" W			
9 - 7		214.741	65.453	S 4°9'3.2" E	805.000	245.364	215.382

	SQR FT	ACRES		SQR M		HECTARES	
TDE Left	1409.384	0.032		130.937		0.013	
FROM - TO		DISTANCE (FT/M)		BEARING		RADIUS (FT/M)	
-L- Sta 160+00 - 7		368.372	112.280	N 20°1'42.4" W			
7 - 10		158.458	48.298	N 6°10'3.2" W	805.000	245.364	158.715
10 - 11		36.782	11.211	S 9°10'9.4" W			
11 - 12		56.141	17.112	S 0°3'39.5" W			
12 - 13		54.457	16.598	S 8°55'21.6" E			
13 - 14		10.872	3.314	S 12°44'32.6" E			
14 - 7		12.120	3.694	S 86°45'10.9" E			

TYPE	COUNT	SQR FEET	ACRES
Parcel	1	122163.593	2.804
ROW Left	1	5295.883	0.122
TDE Left	1	1409.384	0.032
ROW Right	0	0.000	0.000
PDE Left	0	0.000	0.000
PDE Right	0	0.000	0.000
TDE Right	0	0.000	0.000
TCE Left	0	0.000	0.000
TCE Right	0	0.000	0.000
PUE Left	0	0.000	0.000
PUE Right	0	0.000	0.000
TSE Left	0	0.000	0.000
TSE Right	0	0.000	0.000
DUE Left	0	0.000	0.000
DUE Right	0	0.000	0.000
DTE Left	0	0.000	0.000
DTE Right	0	0.000	0.000
AUE_Left	0	0.000	0.000
AUE_Right	0	0.000	0.000
PCE Left	0	0.000	0.000
PCE Right	0	0.000	0.000
TUE Left	0	0.000	0.000
TUE Right	0	0.000	0.000
REM Left	0	0.000	0.000
REM Right	0	0.000	0.000
Other Left	0	0.000	0.000
Other Right	0	0.000	0.000
PE Left	0	0.000	0.000
PE Right	0	0.000	0.000

THIS MAP IS NOT A CERTIFIED SURVEY AND HAS NOT BEEN REVIEWED BY A LOCAL GOVERNMENT AGENCY FOR COMPLIANCE WITH ANY APPLICABLE LAND DEVELOPMENT REGULATIONS. THE PROPERTY SHOWN ON THIS MAP WAS LOCATED FOR THE NORTH CAROLINA DEPARTMENT OF TRANSPORTATION FOR HIGHWAY DESIGN PURPOSES. SOME ERROR MAY EXIST BETWEEN THE GRAPHICAL AND ACTUAL GROUND LOCATIONS OF PROPERTY LINES. THIS MAP IS TO BE USED AS A GRAPHICAL REPRESENTATION OF THE NCDOT'S INTENT TO ACQUIRE PROPERTY FOR RIGHT OF WAY PURPOSES, AND IN NO WAY REPRESENTS AN ACTUAL BOUNDARY SURVEY OF THIS PROPERTY.

NORTH CAROLINA DEPARTMENT OF TRANSPORTATION	
RIGHT OF WAY BRANCH	
HOWARD JOSEPH HOLYOAK	12-8-2021
PARCEL * 094	S:\CADD\U4758\DDRAFT\U4758_dee
DB 7404 PG 2724	UNKNOWN SCALE

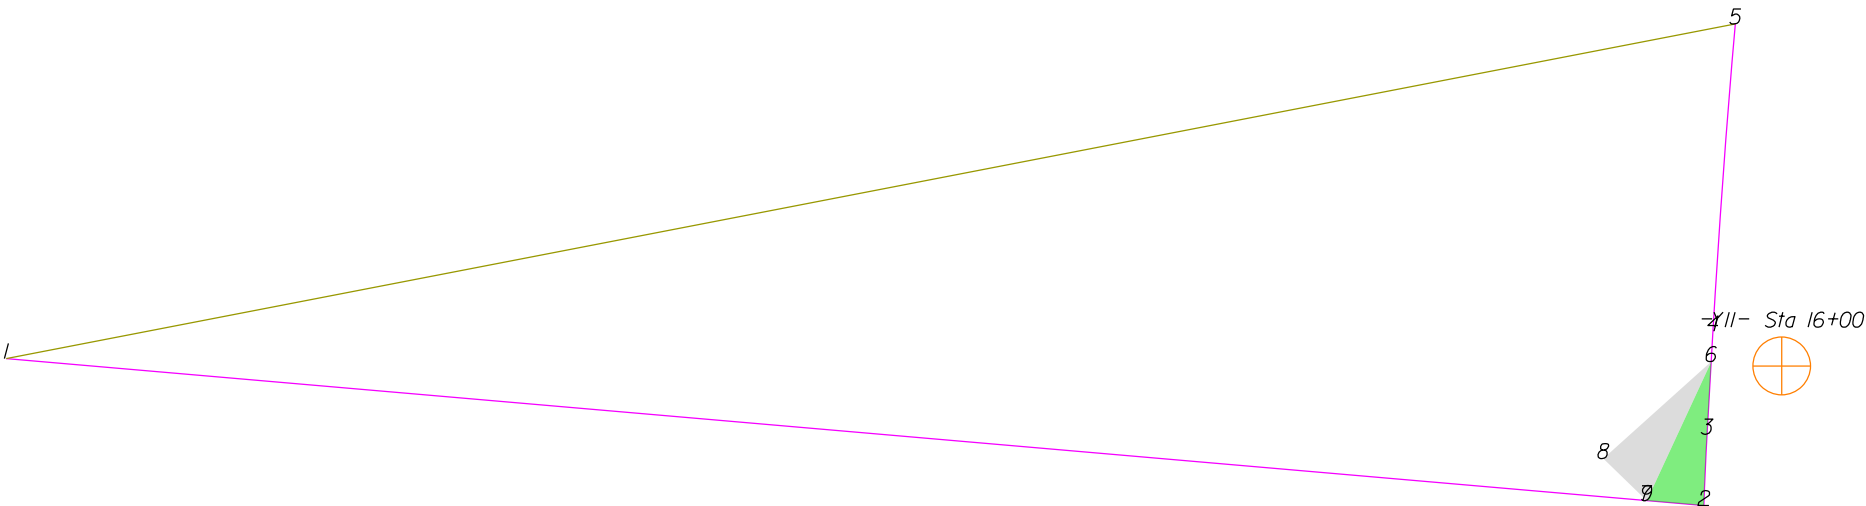

THIS MAP IS NOT A CERTIFIED SURVEY AND HAS NOT BEEN REVIEWED BY A LOCAL GOVERNMENT AGENCY FOR COMPLIANCE WITH ANY APPLICABLE LAND DEVELOPMENT REGULATIONS. THE PROPERTY SHOWN ON THIS MAP WAS LOCATED FOR THE NORTH CAROLINA DEPARTMENT OF TRANSPORTATION FOR HIGHWAY DESIGN PURPOSES. SOME ERROR MAY EXIST BETWEEN THE GRAPHICAL AND ACTUAL GROUND LOCATIONS OF PROPERTY LINES. THIS MAP IS TO BE USED AS A GRAPHICAL REPRESENTATION OF THE NCDOT'S INTENT TO ACQUIRE PROPERTY FOR RIGHT OF WAY PURPOSES, AND IN NO WAY REPRESENTS AN ACTUAL BOUNDARY SURVEY OF THIS PROPERTY.

NORTH CAROLINA DEPARTMENT OF TRANSPORTATION	
RIGHT OF WAY BRANCH	
350 SOUTH LAND HOLDING,LLC	12-8-2021
PARCEL * 095	S:\CADD\U4758\DDRAFT\U4758_dee
DB 6934 PG 2020	UNKNOWN SCALE


	SQR FT	ACRES	SQR M	HECTARES
ROW Left	773.234	0.018	71.836	0.007
FROM - TO	DISTANCE (FT/M)	BEARING	RADIUS (FT/M)	CURVE LENGTH (FT/M)
-Y11- Sta 16+00 - 2	69.604	21.215	S 29°6'40.1" W	
2 - 3	31.129	9.488	N 2°35'6.2" E	1230.000
3 - 6	31.647	9.646	N 3°18'36.4" E	374.905
6 - 7	66.725	20.338	S 24°51'39.0" W	31.130
7 - 2	24.914	7.594	S 85°2'49.7" E	9.488

	SQR FT	ACRES	SQR M	HECTARES
TDE Left	831.167	0.019	77.218	0.008
FROM - TO	DISTANCE (FT/M)	BEARING	RADIUS (FT/M)	CURVE LENGTH (FT/M)
-Y11- Sta 16+00 - 6	30.689	9.354	N 86°29'9.5" W	
6 - 8	63.154	19.249	S 48°4'19.3" W	
8 - 9	26.290	8.013	S 45°47'0.3" E	
9 - 7	0.092	0.028	S 85°2'49.7" E	
7 - 6	66.725	20.338	N 24°51'39.0" E	

TYPE	COUNT	SQR FEET	ACRES
Parcel	1	77753.520	1.785
ROW Left	1	773.234	0.018
TDE Left	1	831.167	0.019
ROW Right	0	0.000	0.000
PDE Left	0	0.000	0.000
PDE Right	0	0.000	0.000
TDE Right	0	0.000	0.000
TCE Left	0	0.000	0.000
TCE Right	0	0.000	0.000
PUE Left	0	0.000	0.000
PUE Right	0	0.000	0.000
TSE Left	0	0.000	0.000
TSE Right	0	0.000	0.000
DUE Left	0	0.000	0.000
DUE Right	0	0.000	0.000
DTE Left	0	0.000	0.000
DTE Right	0	0.000	0.000
AUE Left	0	0.000	0.000
AUE Right	0	0.000	0.000
PCE Left	0	0.000	0.000
PCE Right	0	0.000	0.000
TUE Left	0	0.000	0.000
TUE Right	0	0.000	0.000
REM Left	0	0.000	0.000
REM Right	0	0.000	0.000
Other Left	0	0.000	0.000
Other Right	0	0.000	0.000
PE Left	0	0.000	0.000
PE Right	0	0.000	0.000

THIS MAP IS NOT A CERTIFIED SURVEY AND HAS NOT BEEN REVIEWED BY A LOCAL GOVERNMENT AGENCY FOR COMPLIANCE WITH ANY APPLICABLE LAND DEVELOPMENT REGULATIONS. THE PROPERTY SHOWN ON THIS MAP WAS LOCATED FOR THE NORTH CAROLINA DEPARTMENT OF TRANSPORTATION FOR HIGHWAY DESIGN PURPOSES. SOME ERROR MAY EXIST BETWEEN THE GRAPHICAL AND ACTUAL GROUND LOCATIONS OF PROPERTY LINES. THIS MAP IS TO BE USED AS A GRAPHICAL REPRESENTATION OF THE NCDOT'S INTENT TO ACQUIRE PROPERTY FOR RIGHT OF WAY PURPOSES, AND IN NO WAY REPRESENTS AN ACTUAL BOUNDARY SURVEY OF THIS PROPERTY.

NORTH CAROLINA DEPARTMENT OF TRANSPORTATION	
RIGHT OF WAY BRANCH	
350 SOUTH LAND HOLDING,LLC	12-8-2021
PARCEL * 095	S:\CADD\U4758\DDRAFT\U4758_dee
DB 6934 PG 2020	UNKNOWN SCALE

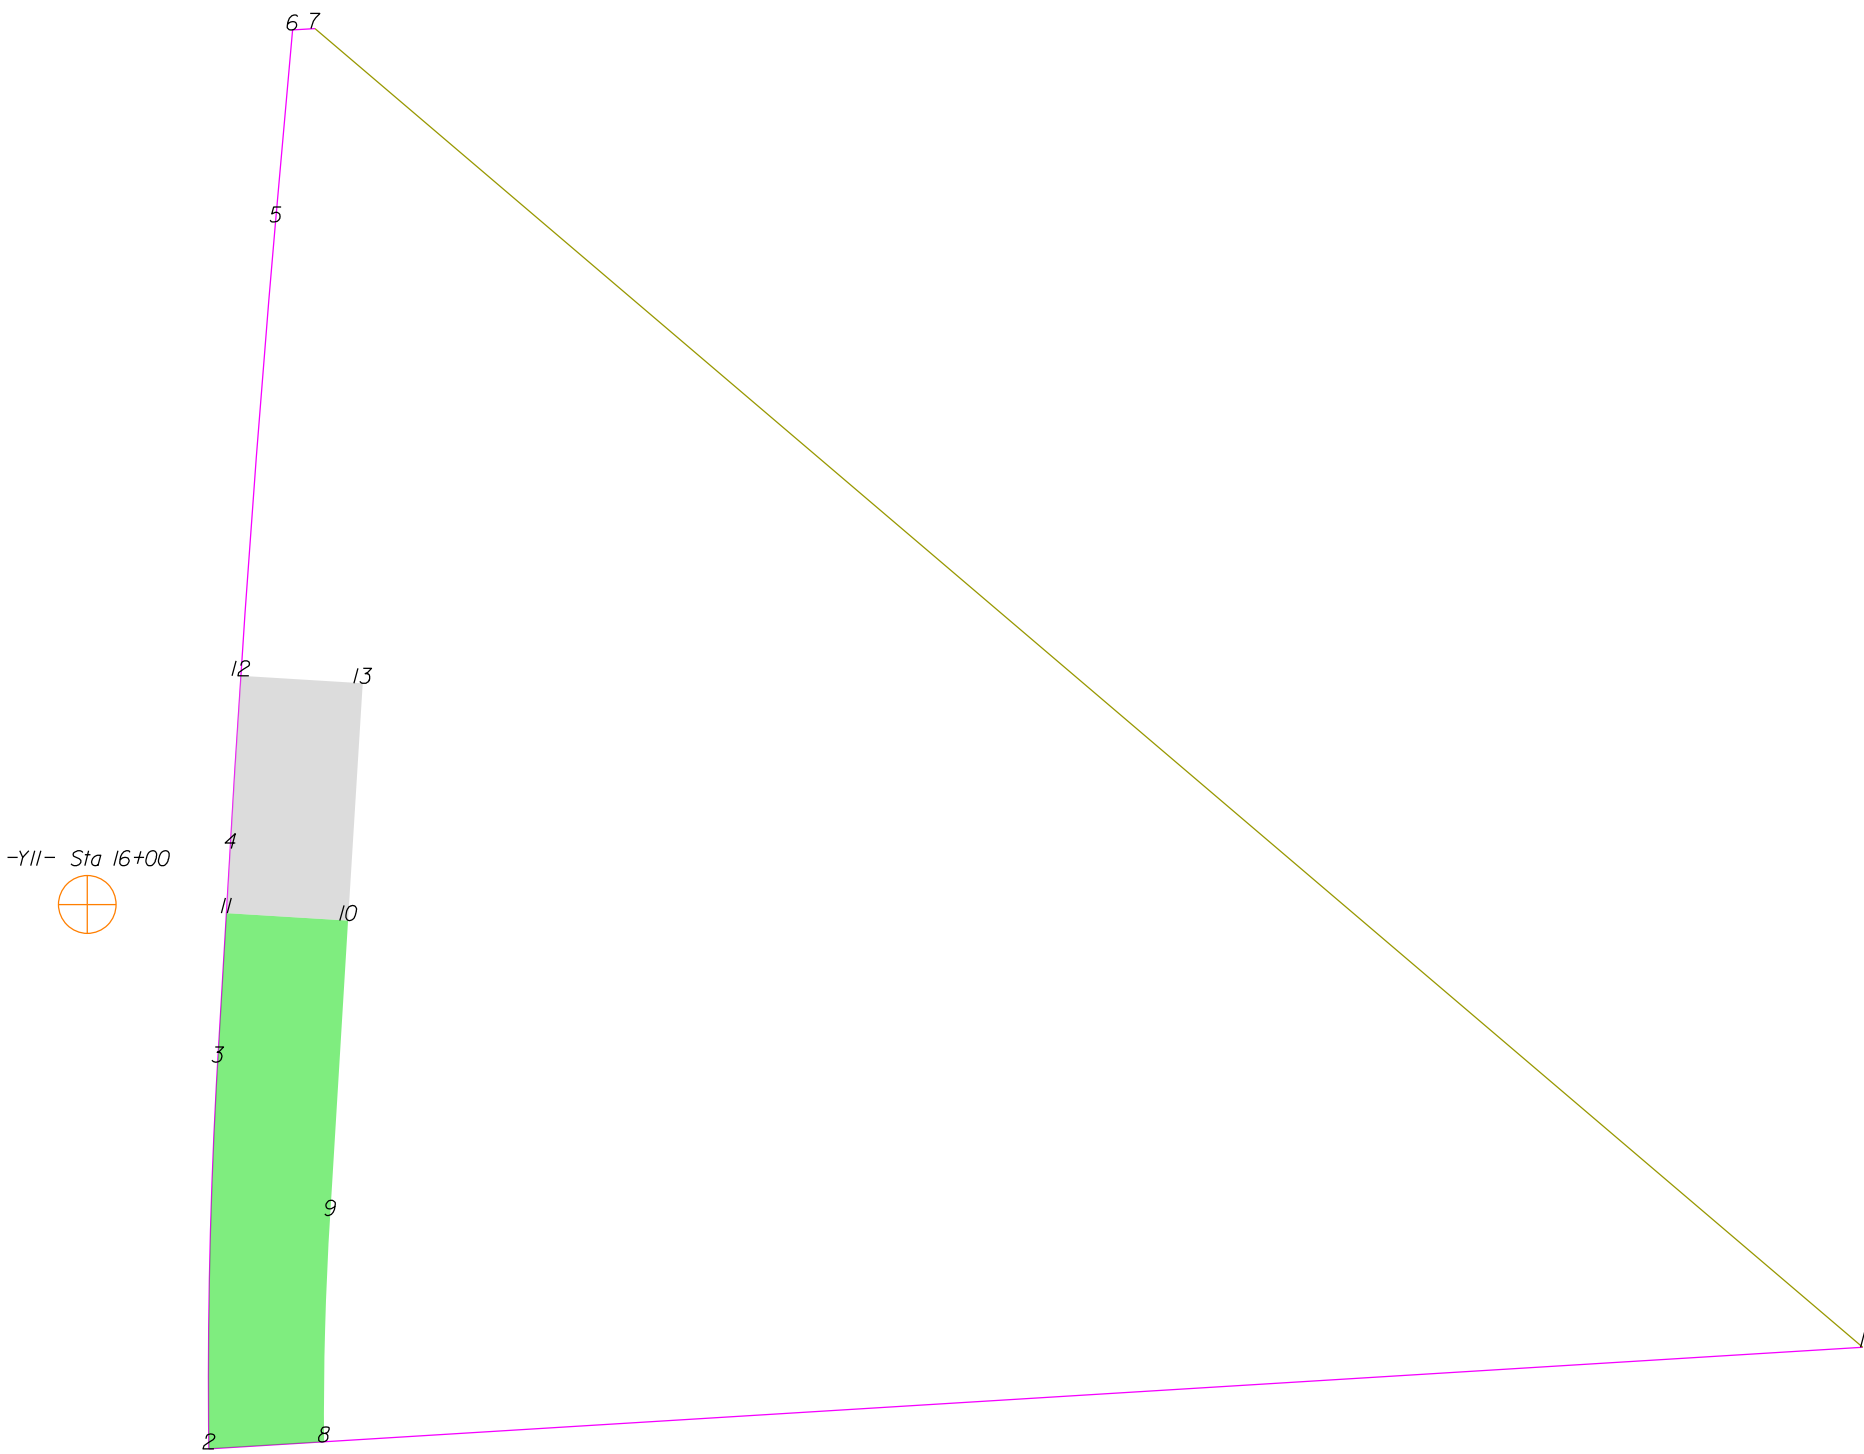

THIS MAP IS NOT A CERTIFIED SURVEY AND HAS NOT BEEN REVIEWED BY A LOCAL GOVERNMENT AGENCY FOR COMPLIANCE WITH ANY APPLICABLE LAND DEVELOPMENT REGULATIONS. THE PROPERTY SHOWN ON THIS MAP WAS LOCATED FOR THE NORTH CAROLINA DEPARTMENT OF TRANSPORTATION FOR HIGHWAY DESIGN PURPOSES. SOME ERROR MAY EXIST BETWEEN THE GRAPHICAL AND ACTUAL GROUND LOCATIONS OF PROPERTY LINES. THIS MAP IS TO BE USED AS A GRAPHICAL REPRESENTATION OF THE NCDOT'S INTENT TO ACQUIRE PROPERTY FOR RIGHT OF WAY PURPOSES, AND IN NO WAY REPRESENTS AN ACTUAL BOUNDARY SURVEY OF THIS PROPERTY.

NORTH CAROLINA DEPARTMENT OF TRANSPORTATION	
RIGHT OF WAY BRANCH	
TERRY W.FRAZIER	12-8-2021
PARCEL * 096	S:\CADD\U4758\DDRAFT\U4758_dee
DB 3977 PG 689	UNKNOWN SCALE


	SQR FT	ACRES		SQR M		HECTARES	
ROW Right	2793.732	0.064		259.547		0.026	
FROM - TO	DISTANCE (FT/M)		BEARING	RADIUS (FT/M)		CURVE LENGTH (FT/M)	
-Y11- Sta 16+00 - 3	43.056	13123	S 39°35'37.9" E				
3 - 2	81.448	24.825	S 1°18'55.5" W	1170.000	356.617	81.465	24.831
2 - 8	24.270	7.397	N 86°28'40.7" E				
8 - 9	47.673	14.531	N 1°32'54.8" E	695.000	211.836	47.682	14.534
9 - 10	62.204	18.960	N 3°30'50.5" E				
10 - 11	25.689	7.830	N 86°29'9.5" W				
11 - 3	31.434	9.581	S 3°18'36.4" W				

	SQR FT	ACRES		SQR M		HECTARES	
TDE Right	1287.075	0.030		119.574		0.012	
FROM - TO	DISTANCE (FT/M)		BEARING	RADIUS (FT/M)		CURVE LENGTH (FT/M)	
-Y11- Sta 16+00 - 12	57.943	17.661	N 33°52'8.2" E				
12 - 4	36.441	11.107	S 3°32'37.1" W	4470.000	1362.459	36.441	11.107
4 - 11	13.559	4.133	S 3°18'36.4" W				
11 - 10	25.689	7.830	S 86°29'9.5" E				
10 - 13	50.000	15.240	N 3°30'50.5" E				
13 - 12	25.718	7.839	N 86°29'9.5" W				

TYPE	COUNT	SQR FEET	ACRES
Parcel	1	53125.344	1.220
ROW Right	1	2793.732	0.064
TDE Right	1	1287.075	0.030
ROW Left	0	0.000	0.000
PDE Left	0	0.000	0.000
PDE Right	0	0.000	0.000
TDE Left	0	0.000	0.000
TCE Left	0	0.000	0.000
TCE Right	0	0.000	0.000
PUE Left	0	0.000	0.000
PUE Right	0	0.000	0.000
TSE Left	0	0.000	0.000
TSE Right	0	0.000	0.000
DUE Left	0	0.000	0.000
DUE Right	0	0.000	0.000
DTE Left	0	0.000	0.000
DTE Right	0	0.000	0.000
AUE_Left	0	0.000	0.000
AUE_Right	0	0.000	0.000
PCE Left	0	0.000	0.000
PCE Right	0	0.000	0.000
TUE Left	0	0.000	0.000
TUE Right	0	0.000	0.000
REM Left	0	0.000	0.000
REM Right	0	0.000	0.000
Other Left	0	0.000	0.000
Other Right	0	0.000	0.000
PE Left	0	0.000	0.000
PE Right	0	0.000	0.000

THIS MAP IS NOT A CERTIFIED SURVEY AND HAS NOT BEEN REVIEWED BY A LOCAL GOVERNMENT AGENCY FOR COMPLIANCE WITH ANY APPLICABLE LAND DEVELOPMENT REGULATIONS. THE PROPERTY SHOWN ON THIS MAP WAS LOCATED FOR THE NORTH CAROLINA DEPARTMENT OF TRANSPORTATION FOR HIGHWAY DESIGN PURPOSES. SOME ERROR MAY EXIST BETWEEN THE GRAPHICAL AND ACTUAL GROUND LOCATIONS OF PROPERTY LINES. THIS MAP IS TO BE USED AS A GRAPHICAL REPRESENTATION OF THE NCDOT'S INTENT TO ACQUIRE PROPERTY FOR RIGHT OF WAY PURPOSES, AND IN NO WAY REPRESENTS AN ACTUAL BOUNDARY SURVEY OF THIS PROPERTY.

NORTH CAROLINA DEPARTMENT OF TRANSPORTATION	
RIGHT OF WAY BRANCH	
TERRY W.FRAZIER	12-8-2021
PARCEL * 096	S:\CADD\U4758\DDRAFT\U4758_dee
DB 3977 PG 689	UNKNOWN SCALE

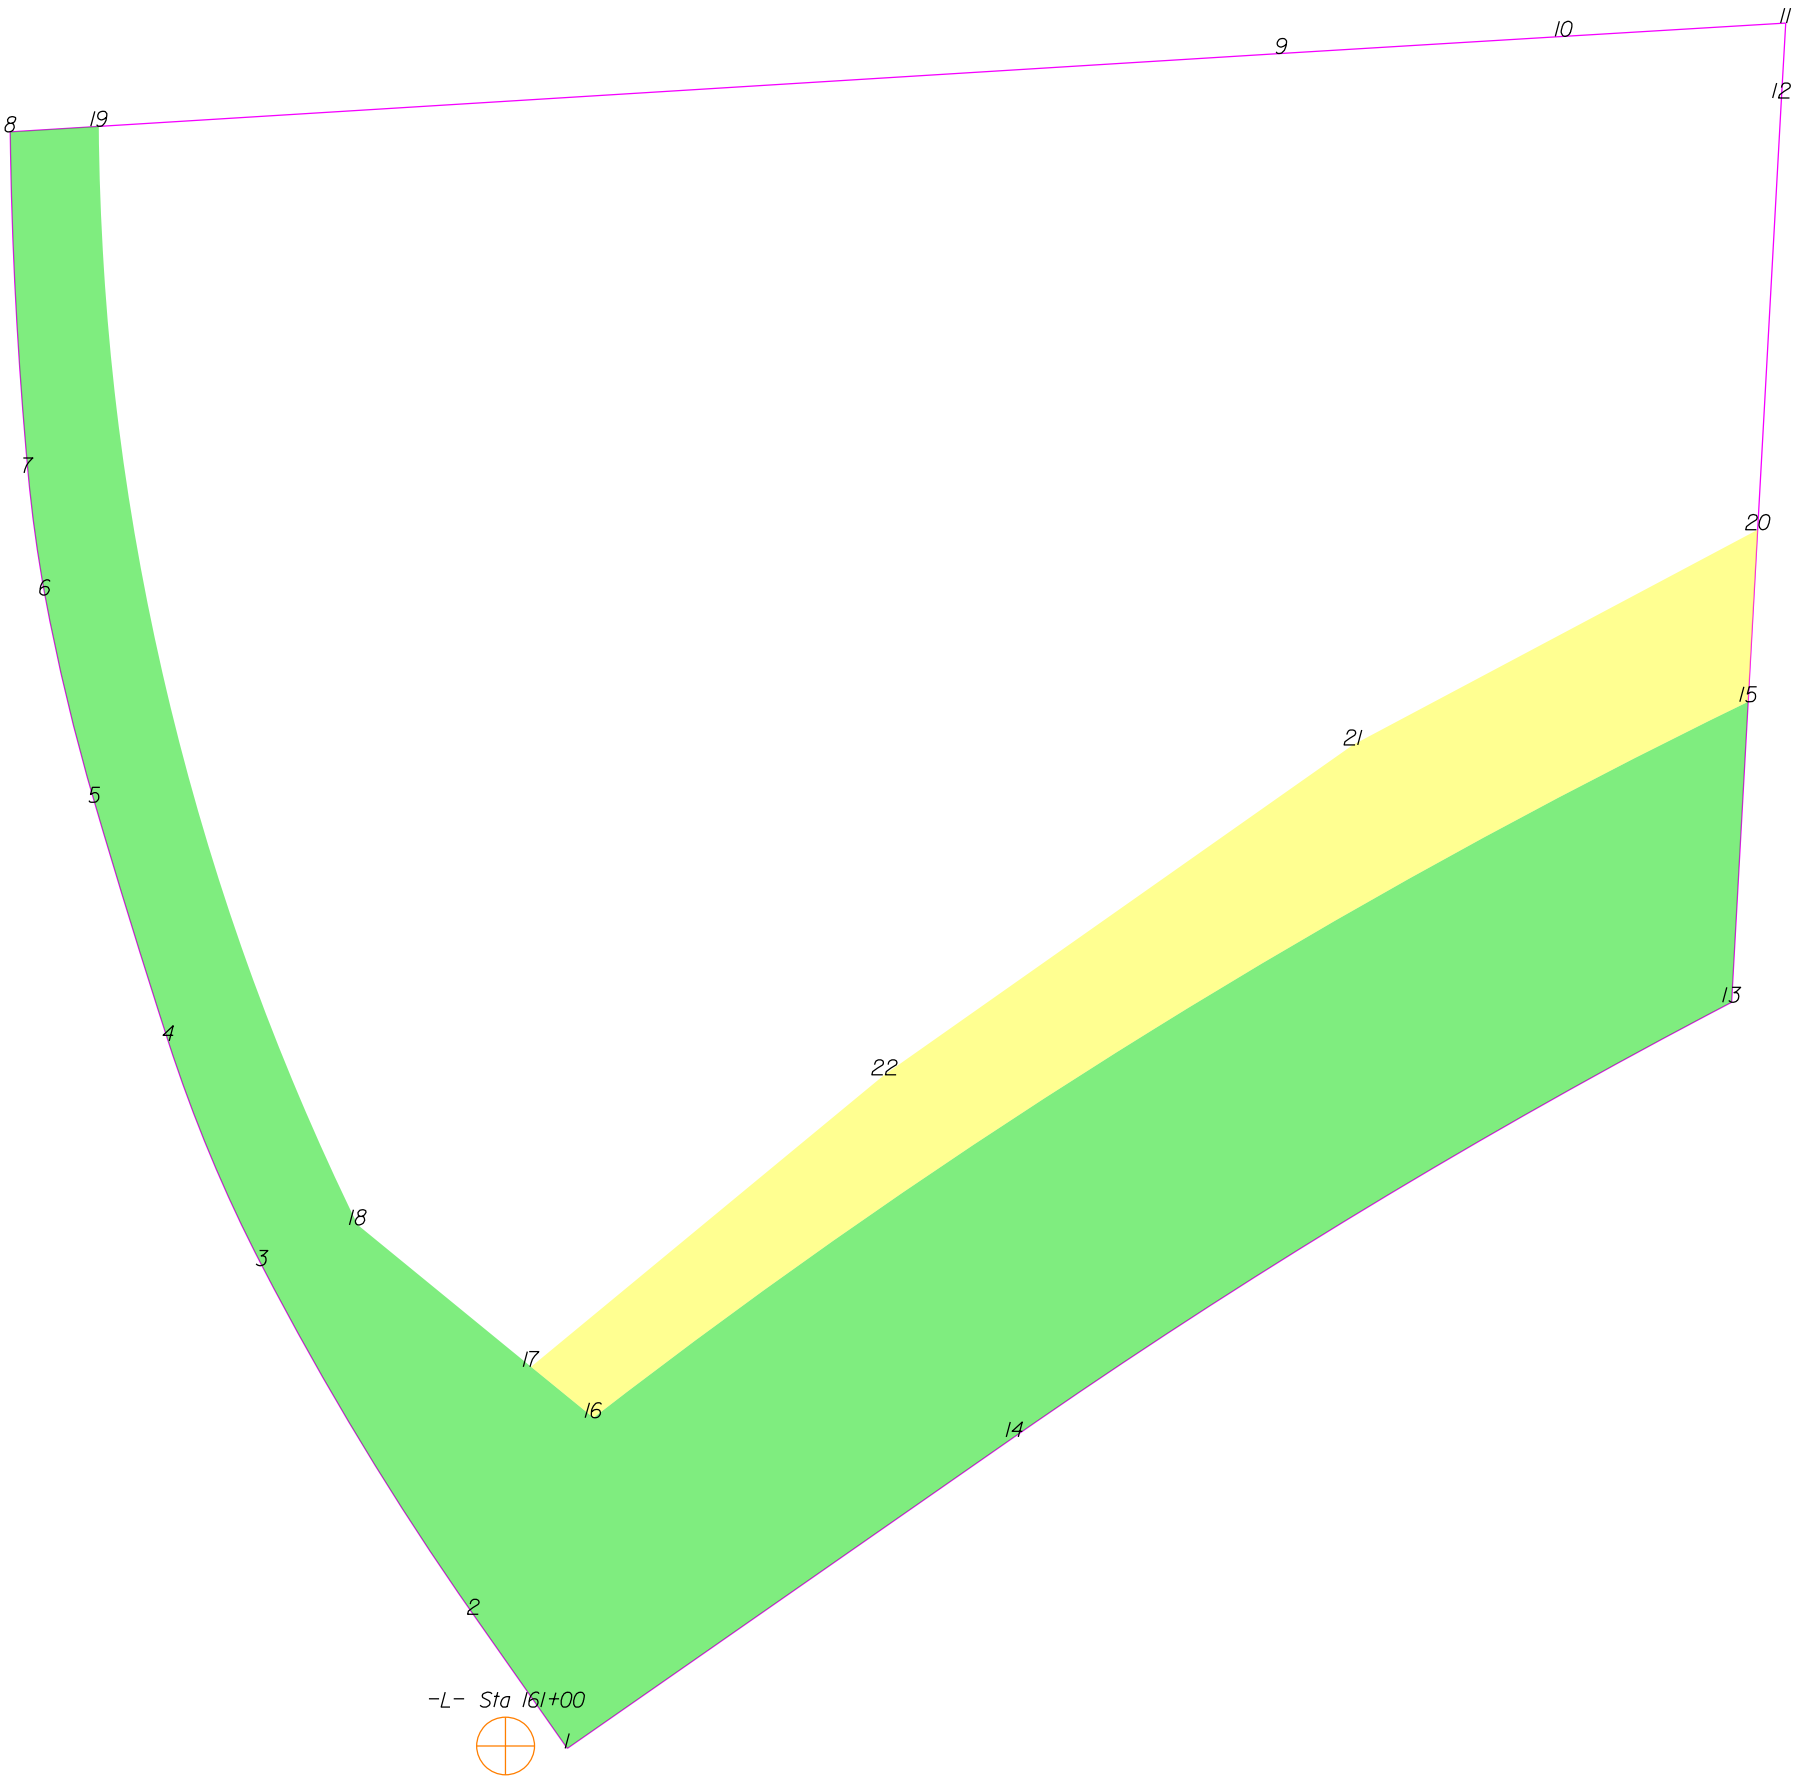

THIS MAP IS NOT A CERTIFIED SURVEY AND HAS NOT BEEN REVIEWED BY A LOCAL GOVERNMENT AGENCY FOR COMPLIANCE WITH ANY APPLICABLE LAND DEVELOPMENT REGULATIONS. THE PROPERTY SHOWN ON THIS MAP WAS LOCATED FOR THE NORTH CAROLINA DEPARTMENT OF TRANSPORTATION FOR HIGHWAY DESIGN PURPOSES. SOME ERROR MAY EXIST BETWEEN THE GRAPHICAL AND ACTUAL GROUND LOCATIONS OF PROPERTY LINES. THIS MAP IS TO BE USED AS A GRAPHICAL REPRESENTATION OF THE NCDOT'S INTENT TO ACQUIRE PROPERTY FOR RIGHT OF WAY PURPOSES, AND IN NO WAY REPRESENTS AN ACTUAL BOUNDARY SURVEY OF THIS PROPERTY.

NORTH CAROLINA DEPARTMENT OF TRANSPORTATION	
RIGHT OF WAY BRANCH	
SANDY RIDGE METHODIST CHURCH	11-3-2021
PARCEL * 097	S:\CADD\U4758\DDRAFT\U4758_dee
DB 2065 PG 381	UNKNOWN SCALE


	SQR FT	ACRES	SQR M	HECTARES
ROW Left	41056.502	0.943	3814.289	0.381
FROM - TO	DISTANCE (FT/M)		BEARING	
-L- Sta 161+00 - 14	162.991	49.680	N 58°43'47.8" E	
14 - 13	229.740	70.025	N 58°47'6.5" E	1805.000
13 - 15	82.397	25.115	N 3°8'49.5" E	550.165
15 - 16	372.116	113.421	S 58°12'19.8" W	1805.500
16 - 17	22.057	6.723	N 50°41'11.9" W	550.318
17 - 18	61.344	18.698	N 50°41'11.9" W	372.778
18 - 19	309.070	94.205	N 13°15'50.9" W	113.623
19 - 8	24.270	7.397	S 86°28'40.7" W	
8 - 7	93.549	28.514	S 2°58'13.7" E	695.000
7 - 6	33.735	10.283	S 7°52'28.5" E	211.836
6 - 5	58.403	17.801	S 13°25'26.7" E	311.675
5 - 4	68.333	20.828	S 17°9'11.6" E	94.999
4 - 3	66.736	20.341	S 22°40'18.2" E	
3 - 2	111.651	34.031	S 31°12'29.9" E	1170.000
2 - 1	44.857	13.672	S 35°1'8.1" E	356.617
1 - 14	149.223	45.483	N 55°8'10.9" E	370.000

	SQR FT	ACRES	SQR M	HECTARES
TCE Left	12682.120	0.291	1178.212	0.118
FROM - TO	DISTANCE (FT/M)		BEARING	
-L- Sta 161+00 - 15	444.496	135.483	N 49°57'45.2" E	
15 - 20	47.238	14.398	N 3°8'49.5" E	
20 - 21	125.556	38.270	S 61°59'41.9" W	
21 - 22	156.934	47.834	S 54°50'41.3" W	
22 - 17	125.517	38.258	S 50°26'36.1" W	
17 - 16	22.057	6.723	S 50°41'11.9" E	
16 - 15	372.116	113.421	N 58°12'19.8" E	1805.500

TYPE	COUNT	SQR FEET	ACRES
Parcel	1	162119.193	3.722
ROW Left	1	41056.502	0.943
TCE Left	1	12682.120	0.291
ROW Right	0	0.000	0.000
PDE Left	0	0.000	0.000
PDE Right	0	0.000	0.000
TDE Left	0	0.000	0.000
TDE Right	0	0.000	0.000
TCE Right	0	0.000	0.000
PUE Left	0	0.000	0.000
PUE Right	0	0.000	0.000
TSE Left	0	0.000	0.000
TSE Right	0	0.000	0.000
DUE Left	0	0.000	0.000
DUE Right	0	0.000	0.000
DTE Left	0	0.000	0.000
DTE Right	0	0.000	0.000
AUE Left	0	0.000	0.000
AUE Right	0	0.000	0.000
PCE Left	0	0.000	0.000
PCE Right	0	0.000	0.000
TUE Left	0	0.000	0.000
TUE Right	0	0.000	0.000
REM Left	0	0.000	0.000
REM Right	0	0.000	0.000
Other Left	0	0.000	0.000
Other Right	0	0.000	0.000
PE Left	0	0.000	0.000
PE Right	0	0.000	0.000

THIS MAP IS NOT A CERTIFIED SURVEY AND HAS NOT BEEN REVIEWED BY A LOCAL GOVERNMENT AGENCY FOR COMPLIANCE WITH ANY APPLICABLE LAND DEVELOPMENT REGULATIONS. THE PROPERTY SHOWN ON THIS MAP WAS LOCATED FOR THE NORTH CAROLINA DEPARTMENT OF TRANSPORTATION FOR HIGHWAY DESIGN PURPOSES. SOME ERROR MAY EXIST BETWEEN THE GRAPHICAL AND ACTUAL GROUND LOCATIONS OF PROPERTY LINES. THIS MAP IS TO BE USED AS A GRAPHICAL REPRESENTATION OF THE NCDOT'S INTENT TO ACQUIRE PROPERTY FOR RIGHT OF WAY PURPOSES, AND IN NO WAY REPRESENTS AN ACTUAL BOUNDARY SURVEY OF THIS PROPERTY.

NORTH CAROLINA DEPARTMENT OF TRANSPORTATION	
RIGHT OF WAY BRANCH	
SANDY RIDGE METHODIST CHURCH	11-3-2021
PARCEL * 097	S:\CADD\U4758\DDRAFT\U4758_dee
DB 2065 PG 381	UNKNOWN SCALE

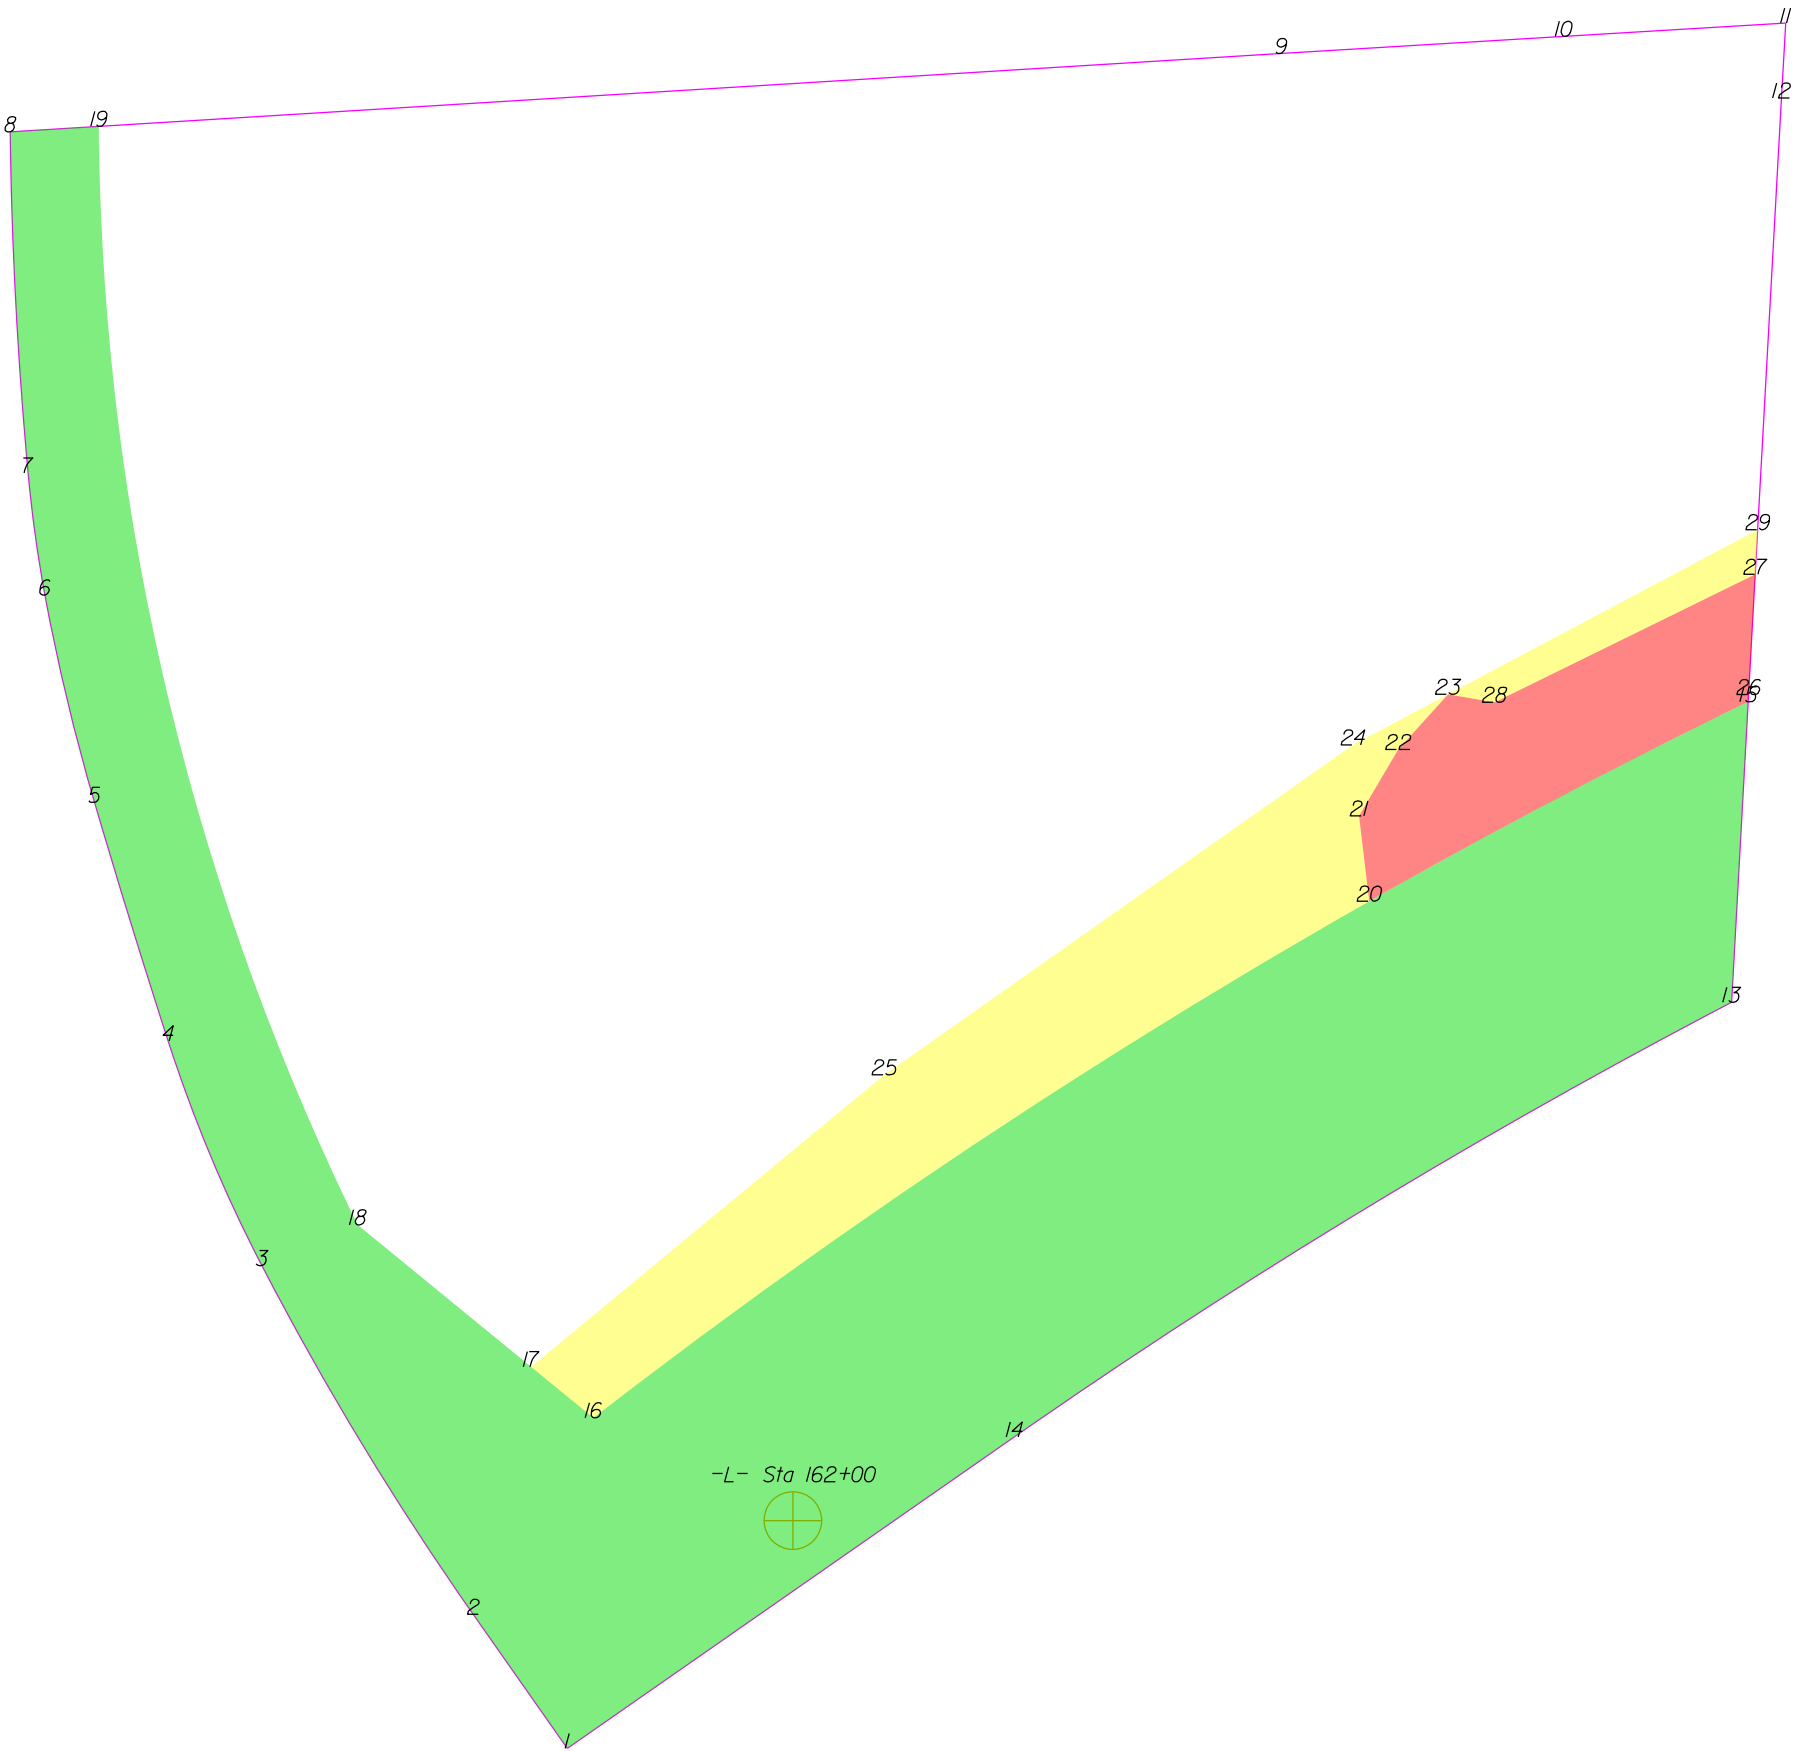

THIS MAP IS NOT A CERTIFIED SURVEY AND HAS NOT BEEN REVIEWED BY A LOCAL GOVERNMENT AGENCY FOR COMPLIANCE WITH ANY APPLICABLE LAND DEVELOPMENT REGULATIONS. THE PROPERTY SHOWN ON THIS MAP WAS LOCATED FOR THE NORTH CAROLINA DEPARTMENT OF TRANSPORTATION FOR HIGHWAY DESIGN PURPOSES. SOME ERROR MAY EXIST BETWEEN THE GRAPHICAL AND ACTUAL GROUND LOCATIONS OF PROPERTY LINES. THIS MAP IS TO BE USED AS A GRAPHICAL REPRESENTATION OF THE NCDOT'S INTENT TO ACQUIRE PROPERTY FOR RIGHT OF WAY PURPOSES, AND IN NO WAY REPRESENTS AN ACTUAL BOUNDARY SURVEY OF THIS PROPERTY.

NORTH CAROLINA DEPARTMENT OF TRANSPORTATION	
RIGHT OF WAY BRANCH	
SANDY RIDGE METHODIST CHURCH	09-20-2022
PARCEL * 097	S:\CADD\U4758\DDRAFT\U4758_dee
DB 2065 PG 381	UNKNOWN SCALE

	SQR FT	ACRES	SQR M	HECTARES
ROW Left	41056.502	0.943	3814.289	0.381
FROM - TO	DISTANCE (FT/M)	BEARING	RADIUS (FT/M)	CURVE LENGTH (FT/M)
-L- Sta 162+00 - 14	64.814	19.755	N 69°19'38.0" E	
14 - 13	229.740	70.025	N 58°47'6.5" E	1805.000 550.165 229.895 70.072
13 - 15	82.397	25.115	N 3°8'49.5" E	
15 - 16	372.116	113.421	S 58°12'19.8" W	1805.500 550.318 372.778 113.623
16 - 17	22.057	6.723	N 50°41'11.9" W	
17 - 18	61.344	18.698	N 50°41'11.9" W	
18 - 19	309.070	94.205	N 13°15'50.9" W	695.000 211.836 311.675 94.999
19 - 8	24.270	7.397	S 86°28'40.7" W	
8 - 7	93.549	28.514	S 2°58'13.7" E	1170.000 356.617 93.573 28.521
7 - 6	33.735	10.283	S 7°52'28.5" E	370.000 112.776 33.747 10.286
6 - 5	58.403	17.801	S 13°25'26.7" E	570.000 173.736 58.428 17.809
5 - 4	68.333	20.828	S 17°9'11.6" E	2470.000 752.858 68.335 20.829
4 - 3	66.736	20.341	S 22°40'18.2" E	405.000 123.444 66.811 20.364
3 - 2	111.651	34.031	S 31°12'29.9" E	840.000 256.033 111.733 34.056
2 - 1	44.857	13.672	S 35°1'8.1" E	
1 - 14	149.223	45.483	N 55°8'10.9" E	

	SQR FT	ACRES	SQR M	HECTARES
TCE Left	8090.850	0.186	751.668	0.075
FROM - TO	DISTANCE (FT/M)	BEARING	RADIUS (FT/M)	CURVE LENGTH (FT/M)
-L- Sta 162+00 - 16	61.463	18.734	N 62°44'1.7" W	
16 - 20	255.298	77.815	N 56°20'41.4" E	1805.500 550.318 255.512 77.880
20 - 21	23.485	7.158	N 6°49'6.1" W	
21 - 22	21.086	6.427	N 30°25'32.5" E	
22 - 23	20.407	6.220	N 42°5'32.4" E	
23 - 24	29.516	8.997	S 61°59'41.9" W	
24 - 25	156.934	47.834	S 54°50'41.3" W	
25 - 17	125.517	38.258	S 50°26'36.1" W	
17 - 16	22.057	6.723	S 50°41'11.9" E	


	SQR FT	ACRES	SQR M	HECTARES
PUE Left	3786.539	0.087	351.782	0.035
FROM - TO	DISTANCE (FT/M)	BEARING	RADIUS (FT/M)	CURVE LENGTH (FT/M)
-L- Sta 162+00 - 15	344.573	105.026	N 49°24'18.2" E	
15 - 26	2.015	0.614	N 3°8'49.5" E	
26 - 27	32.964	10.047	N 3°8'49.5" E	
27 - 28	79.534	24.242	S 63°51'33.4" W	
28 - 23	12.909	3.935	N 80°15'4.4" W	
23 - 22	20.407	6.220	S 42°5'32.4" W	
22 - 21	21.086	6.427	S 30°25'32.5" W	
21 - 20	23.485	7.158	S 6°49'6.1" E	
20 - 15	117.246	35.737	N 62°15'34.9" E	1805.500 550.318 117.267 35.743

	SQR FT	ACRES	SQR M	HECTARES
TCE Left	804.731	0.018	74.762	0.007
FROM - TO	DISTANCE (FT/M)	BEARING	RADIUS (FT/M)	CURVE LENGTH (FT/M)
-L- Sta 162+00 - 27	369.623	112.661	N 45°29'5.1" E	
27 - 29	12.259	3.737	N 3°8'49.5" E	
29 - 23	96.040	29.273	S 61°59'41.9" W	
23 - 28	12.909	3.935	S 80°15'4.4" E	
28 - 27	79.534	24.242	N 63°51'33.4" E	

TYPE	COUNT	SQR FEET	ACRES
Parcel	1	162119.193	3.722
ROW Left	1	41056.502	0.943
TCE Left	2	8895.581	0.204
PUE Left	1	3786.539	0.087
ROW Right	0	0.000	0.000
PDE Left	0	0.000	0.000
PDE Right	0	0.000	0.000
TDE Left	0	0.000	0.000
TDE Right	0	0.000	0.000
TCE Right	0	0.000	0.000
PUE Right	0	0.000	0.000
TSE Left	0	0.000	0.000
TSE Right	0	0.000	0.000
DUE Left	0	0.000	0.000
DUE Right	0	0.000	0.000
DTE Left	0	0.000	0.000
DTE Right	0	0.000	0.000
AUE_Left	0	0.000	0.000
AUE_Right	0	0.000	0.000
PCE Left	0	0.000	0.000
PCE Right	0	0.000	0.000
TUE Left	0	0.000	0.000
TUE Right	0	0.000	0.000
REM Left	0	0.000	0.000
REM Right	0	0.000	0.000
Other Left	0	0.000	0.000
Other Right	0	0.000	0.000
PE Left	0	0.000	0.000
PE Right	0	0.000	0.000

THIS MAP IS NOT A CERTIFIED SURVEY AND HAS NOT BEEN REVIEWED BY A LOCAL GOVERNMENT AGENCY FOR COMPLIANCE WITH ANY APPLICABLE LAND DEVELOPMENT REGULATIONS. THE PROPERTY SHOWN ON THIS MAP WAS LOCATED FOR THE NORTH CAROLINA DEPARTMENT OF TRANSPORTATION FOR HIGHWAY DESIGN PURPOSES. SOME ERROR MAY EXIST BETWEEN THE GRAPHICAL AND ACTUAL GROUND LOCATIONS OF PROPERTY LINES. THIS MAP IS TO BE USED AS A GRAPHICAL REPRESENTATION OF THE NCDOT'S INTENT TO ACQUIRE PROPERTY FOR RIGHT OF WAY PURPOSES, AND IN NO WAY REPRESENTS AN ACTUAL BOUNDARY SURVEY OF THIS PROPERTY.

NORTH CAROLINA DEPARTMENT OF TRANSPORTATION	
RIGHT OF WAY BRANCH	
SANDY RIDGE METHODIST CHURCH	09-20-2022
PARCEL * 097	S:\CADD\U4758\DDRAFT\U4758_dee
DB 2065 PG 381	UNKNOWN SCALE

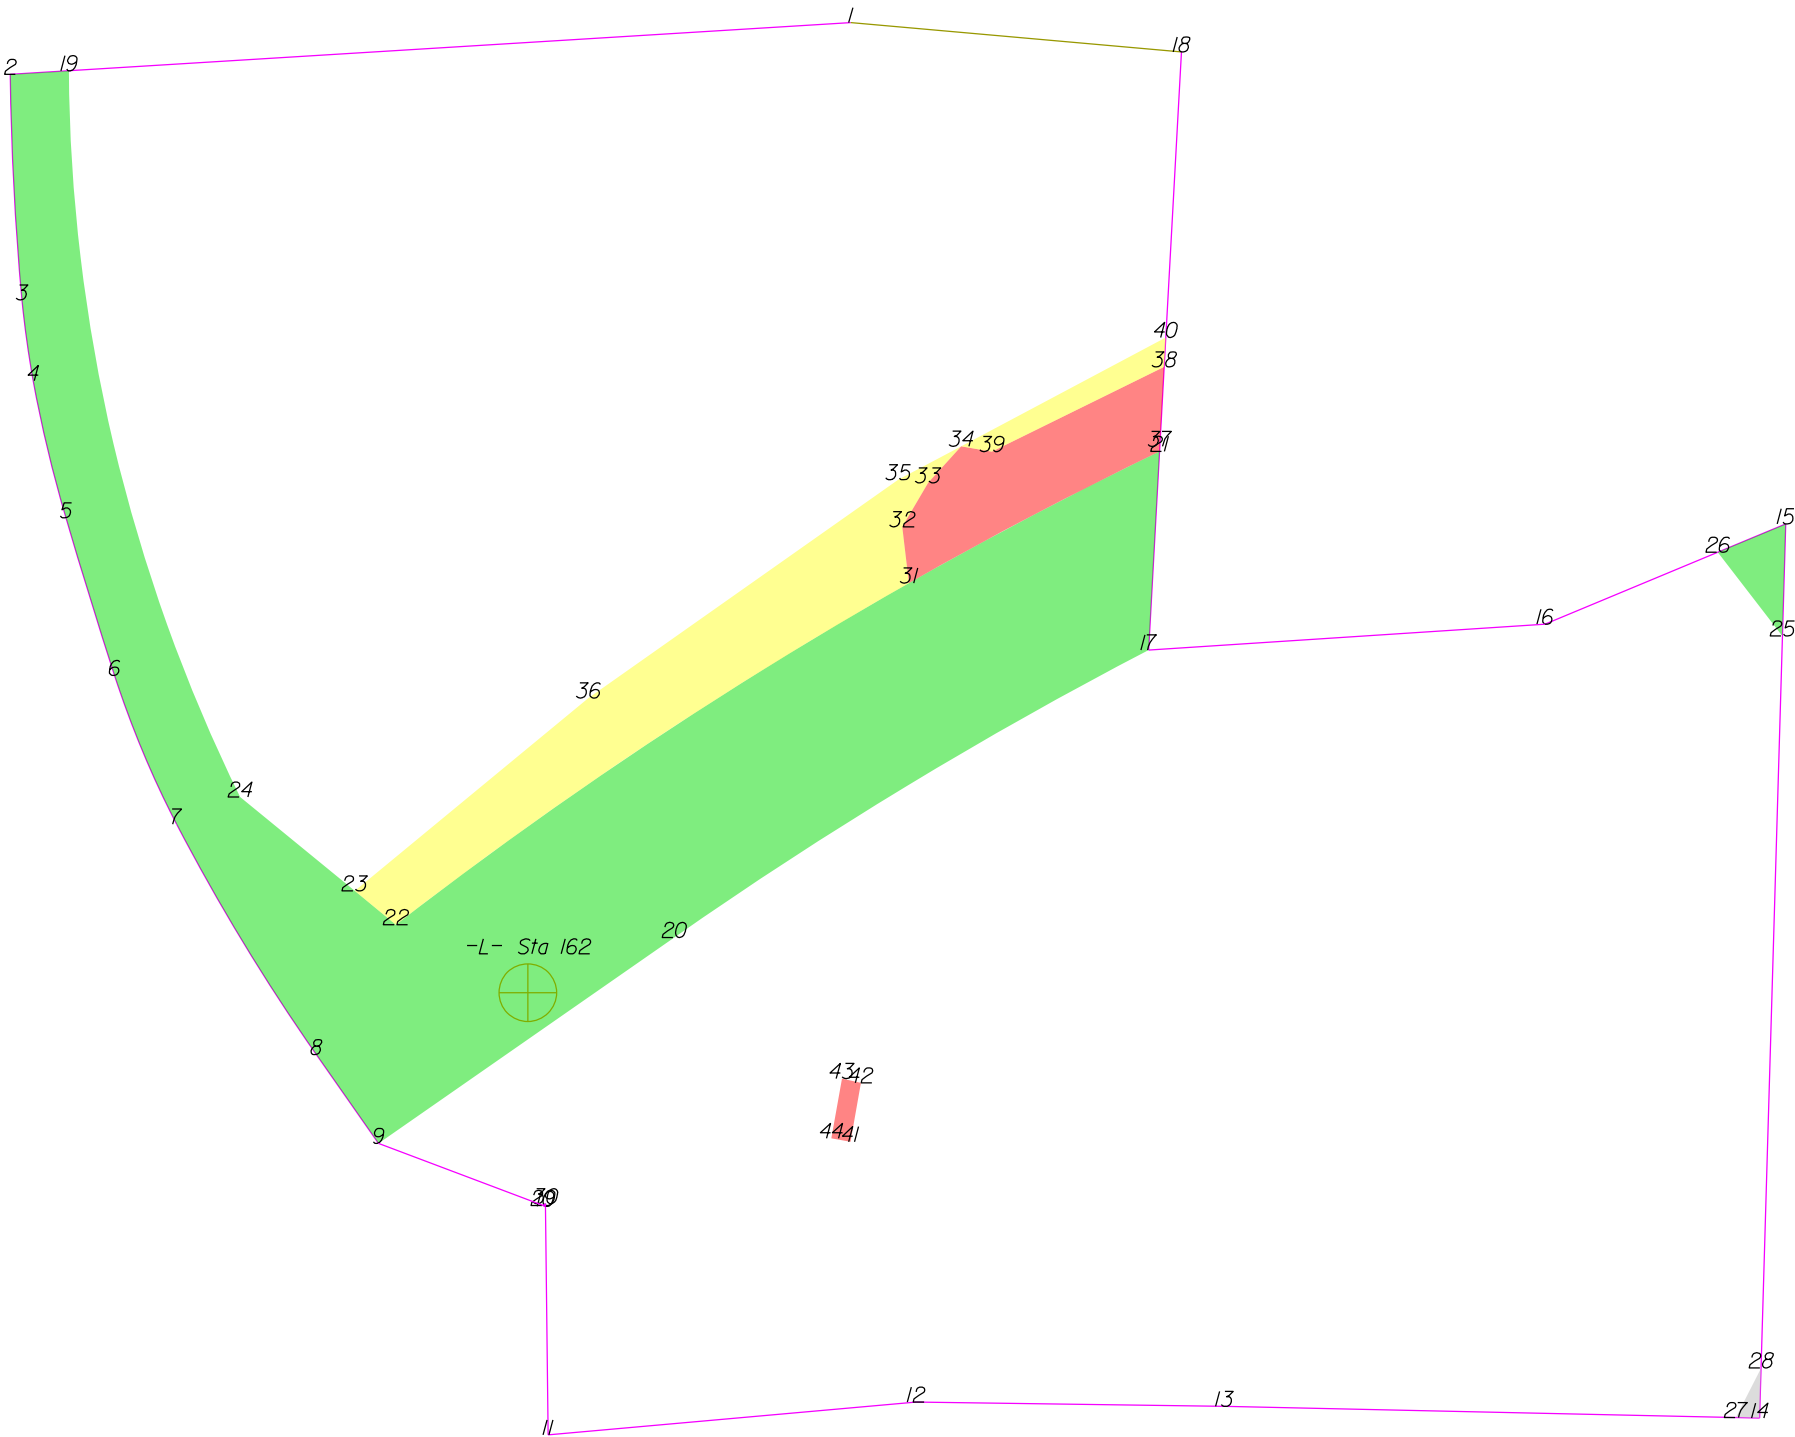

THIS MAP IS NOT A CERTIFIED SURVEY AND HAS NOT BEEN REVIEWED BY A LOCAL GOVERNMENT AGENCY FOR COMPLIANCE WITH ANY APPLICABLE LAND DEVELOPMENT REGULATIONS. THE PROPERTY SHOWN ON THIS MAP WAS LOCATED FOR THE NORTH CAROLINA DEPARTMENT OF TRANSPORTATION FOR HIGHWAY DESIGN PURPOSES. SOME ERROR MAY EXIST BETWEEN THE GRAPHICAL AND ACTUAL GROUND LOCATIONS OF PROPERTY LINES. THIS MAP IS TO BE USED AS A GRAPHICAL REPRESENTATION OF THE NCDOT'S INTENT TO ACQUIRE PROPERTY FOR RIGHT OF WAY PURPOSES, AND IN NO WAY REPRESENTS AN ACTUAL BOUNDARY SURVEY OF THIS PROPERTY.

NORTH CAROLINA DEPARTMENT OF TRANSPORTATION	
RIGHT OF WAY BRANCH	
SANDY RIDGE METHODIST CHURCH	10-13-2022
PARCEL * 097	S:\CADD\U4758\DDRAFT\U4758_dee
DB 2065 PG 38I	UNKNOWN SCALE

	SQR FT	ACRES		SQR M		HECTARES	
ROW Left	41056.502	0.943		3814.289		0.381	
FROM - TO		DISTANCE (FT/M)		BEARING		RADIUS (FT/M)	
-L- Sta 162 - 19		426.516	130.002	N 26°27'51.8" W			
19 - 2		24.270	7.397	S 86°28'40.7" W			
2 - 3		93.549	28.514	S 2°58'13.7" E	1170.000	356.617	93.573
3 - 4		33.735	10.283	S 7°52'28.5" E	370.000	112.776	33.747
4 - 5		58.403	17.801	S 13°25'26.7" E	570.000	173.736	58.428
5 - 6		68.333	20.828	S 17°9'11.6" E	2470.000	752.858	68.335
6 - 7		66.736	20.341	S 22°40'18.2" E	405.000	123.444	66.811
7 - 8		111.651	34.031	S 31°12'29.9" E	840.000	256.033	111.733
8 - 9		44.857	13.672	S 35°1'8.1" E			
9 - 20		149.223	45.483	N 55°8'10.9" E			
20 - 17		229.740	70.025	N 58°47'6.5" E	1805.000	550.165	229.895
17 - 21		82.397	25.115	N 3°8'49.5" E			
21 - 22		372.116	113.421	S 58°12'19.8" W	1805.500	550.318	372.778
22 - 23		22.057	6.723	N 50°41'11.9" W			
23 - 24		61.344	18.698	N 50°41'11.9" W			
24 - 19		309.070	94.205	N 13°15'50.9" W	695.000	211.836	311.675
							94.999

	SQR FT	ACRES		SQR M		HECTARES	
ROW Right	644.769	0.015		59.901		0.006	
FROM - TO		DISTANCE (FT/M)		BEARING		RADIUS (FT/M)	
-L- Sta 162 - 25		540.195	164.652	N 74°7'34.8" E			
25 - 15		46.420	14.149	N 1°39'32.1" E			
15 - 26		30.476	9.289	S 67°22'43.2" W			
26 - 25		43.819	13.356	S 37°41'2.6" E			

	SQR FT	ACRES		SQR M		HECTARES	
TDE Right	103.312	0.002		9.598		0.001	
FROM - TO		DISTANCE (FT/M)		BEARING		RADIUS (FT/M)	
-L- Sta 162 - 27		530.330	161.645	S 70°37'18.8" E			
27 - 14		9.930	3.027	S 88°45'22.1" E			
14 - 28		20.809	6.343	N 1°39'32.1" E			
28 - 27		23.122	7.047	S 27°5'30.1" W			

	SQR FT	ACRES		SQR M		HECTARES	
TCE Left	8090.850	0.186		751.668		0.075	
FROM - TO		DISTANCE (FT/M)		BEARING		RADIUS (FT/M)	
-L- Sta 162 - 22		61.463	18.734	N 62°44'1.7" W			
22 - 31		255.298	77.815	N 56°20'41.4" E	1805.500	550.318	255.512
31 - 32		23.485	7.158	N 6°49'6.1" W			
32 - 33		21.086	6.427	N 30°25'32.5" E			
33 - 34		20.407	6.220	N 42°5'32.4" E			
34 - 35		29.516	8.997	S 61°59'41.9" W			
35 - 36		156.934	47.834	S 54°50'41.3" W			
36 - 23		125.517	38.258	S 50°26'36.1" W			
23 - 22		22.057	6.723	S 50°41'11.9" E			

	SQR FT	ACRES		SQR M		HECTARES	
PUE Left	3786.539	0.087		351.782		0.035	
FROM - TO		DISTANCE (FT/M)		BEARING		RADIUS (FT/M)	
-L- Sta 162 - 21		344.573	105.026	N 49°24'18.2" E			
21 - 37		2.015	0.614	N 3°8'49.5" E			
37 - 38		32.964	10.047	N 3°8'49.5" E			
38 - 39		79.534	24.242	S 63°51'33.4" W			
39 - 34		12.909	3.935	N 80°15'4.4" W			
34 - 33		20.407	6.220	S 42°5'32.4" W			
33 - 32		21.086	6.427	S 30°25'32.5" W			
32 - 31		23.485	7.158	S 6°49'6.1" E			
31 - 21		117.246	35.737	N 62°15'34.9" E	1805.500	550.318	117.267
							35.743

	SQR FT	ACRES		SQR M		HECTARES	
TCE Left	804.731	0.018		74.762		0.007	
FROM - TO		DISTANCE (FT/M)		BEARING		RADIUS (FT/M)	
-L- Sta 162 - 38		369.623	112.661	N 45°29'5.1" E			
38 - 40		12.259	3.737	N 3°8'49.5" E			
40 - 34		96.040	29.273	S 61°59'41.9" W			
34 - 39		12.909	3.935	S 80°15'4.4" E			
39 - 38		79.534	24.242	N 63°51'33.4" E			

	SQR FT	ACRES		SQR M		HECTARES	
PUE Right	199.470	0.005		18.531		0.002	
FROM - TO		DISTANCE (FT/M)		BEARING		RADIUS (FT/M)	
-L- Sta 162 - 41		147.198	44.866	S 65°12'48.8" E			
41 - 42		24.734	7.539	N 9°59'57.7" E			
42 - 43		8.010	2.441	N 77°8'2.9" W			
43 - 44		25.134	7.661	S 9°59'57.7" W			
44 - 41		8.000	2.438	S 80°0'2.3" E			


THIS MAP IS NOT A CERTIFIED SURVEY AND HAS NOT BEEN REVIEWED BY A LOCAL GOVERNMENT AGENCY FOR COMPLIANCE WITH ANY APPLICABLE LAND DEVELOPMENT REGULATIONS. THE PROPERTY SHOWN ON THIS MAP WAS LOCATED FOR THE NORTH CAROLINA DEPARTMENT OF TRANSPORTATION FOR HIGHWAY DESIGN PURPOSES. SOME ERROR MAY EXIST BETWEEN THE GRAPHICAL AND ACTUAL GROUND LOCATIONS OF PROPERTY LINES. THIS MAP IS TO BE USED AS A GRAPHICAL REPRESENTATION OF THE NCDOT'S INTENT TO ACQUIRE PROPERTY FOR RIGHT OF WAY PURPOSES, AND IN NO WAY REPRESENTS AN ACTUAL BOUNDARY SURVEY OF THIS PROPERTY.

NORTH CAROLINA DEPARTMENT OF TRANSPORTATION	
RIGHT OF WAY BRANCH	
SANDY RIDGE METHODIST CHURCH	10-13-2022
PARCEL * 097	S:\CADD\U4758\DDRAFT\U4758_dee
DB 2065 PG 381	UNKNOWN SCALE

TYPE	COUNT	SQR FEET	ACRES
Parcel	2	308936.83	7.092
ROW Left	1	41056.502	0.943
ROW Right	1	644.769	0.015
TDE Right	1	103.312	0.002
TCE Left	2	8895.581	0.204
PUE Left	1	3786.539	0.087
PUE Right	1	199.470	0.005
PDE Left	0	0.000	0.000
PDE Right	0	0.000	0.000
TDE Left	0	0.000	0.000
TCE Right	0	0.000	0.000
TSE Left	0	0.000	0.000
TSE Right	0	0.000	0.000
DUE Left	0	0.000	0.000
DUE Right	0	0.000	0.000
DTE Left	0	0.000	0.000
DTE Right	0	0.000	0.000
AUE_Left	0	0.000	0.000
AUE_Right	0	0.000	0.000
PCE Left	0	0.000	0.000
PCE Right	0	0.000	0.000
TUE Left	0	0.000	0.000
TUE Right	0	0.000	0.000
REM Left	0	0.000	0.000
REM Right	0	0.000	0.000
Other Left	0	0.000	0.000
Other Right	0	0.000	0.000
PE Left	0	0.000	0.000
PE Right	0	0.000	0.000

THIS MAP IS NOT A CERTIFIED SURVEY AND HAS NOT BEEN REVIEWED BY A LOCAL GOVERNMENT AGENCY FOR COMPLIANCE WITH ANY APPLICABLE LAND DEVELOPMENT REGULATIONS. THE PROPERTY SHOWN ON THIS MAP WAS LOCATED FOR THE NORTH CAROLINA DEPARTMENT OF TRANSPORTATION FOR HIGHWAY DESIGN PURPOSES. SOME ERROR MAY EXIST BETWEEN THE GRAPHICAL AND ACTUAL GROUND LOCATIONS OF PROPERTY LINES. THIS MAP IS TO BE USED AS A GRAPHICAL REPRESENTATION OF THE NCDOT'S INTENT TO ACQUIRE PROPERTY FOR RIGHT OF WAY PURPOSES, AND IN NO WAY REPRESENTS AN ACTUAL BOUNDARY SURVEY OF THIS PROPERTY.

NORTH CAROLINA DEPARTMENT OF TRANSPORTATION	
RIGHT OF WAY BRANCH	
SANDY RIDGE METHODIST CHURCH	10-13-2022
PARCEL * 097	S:\CADD\U4758\DDRAFT\U4758_dee
DB 2065 PG 381	UNKNOWN SCALE

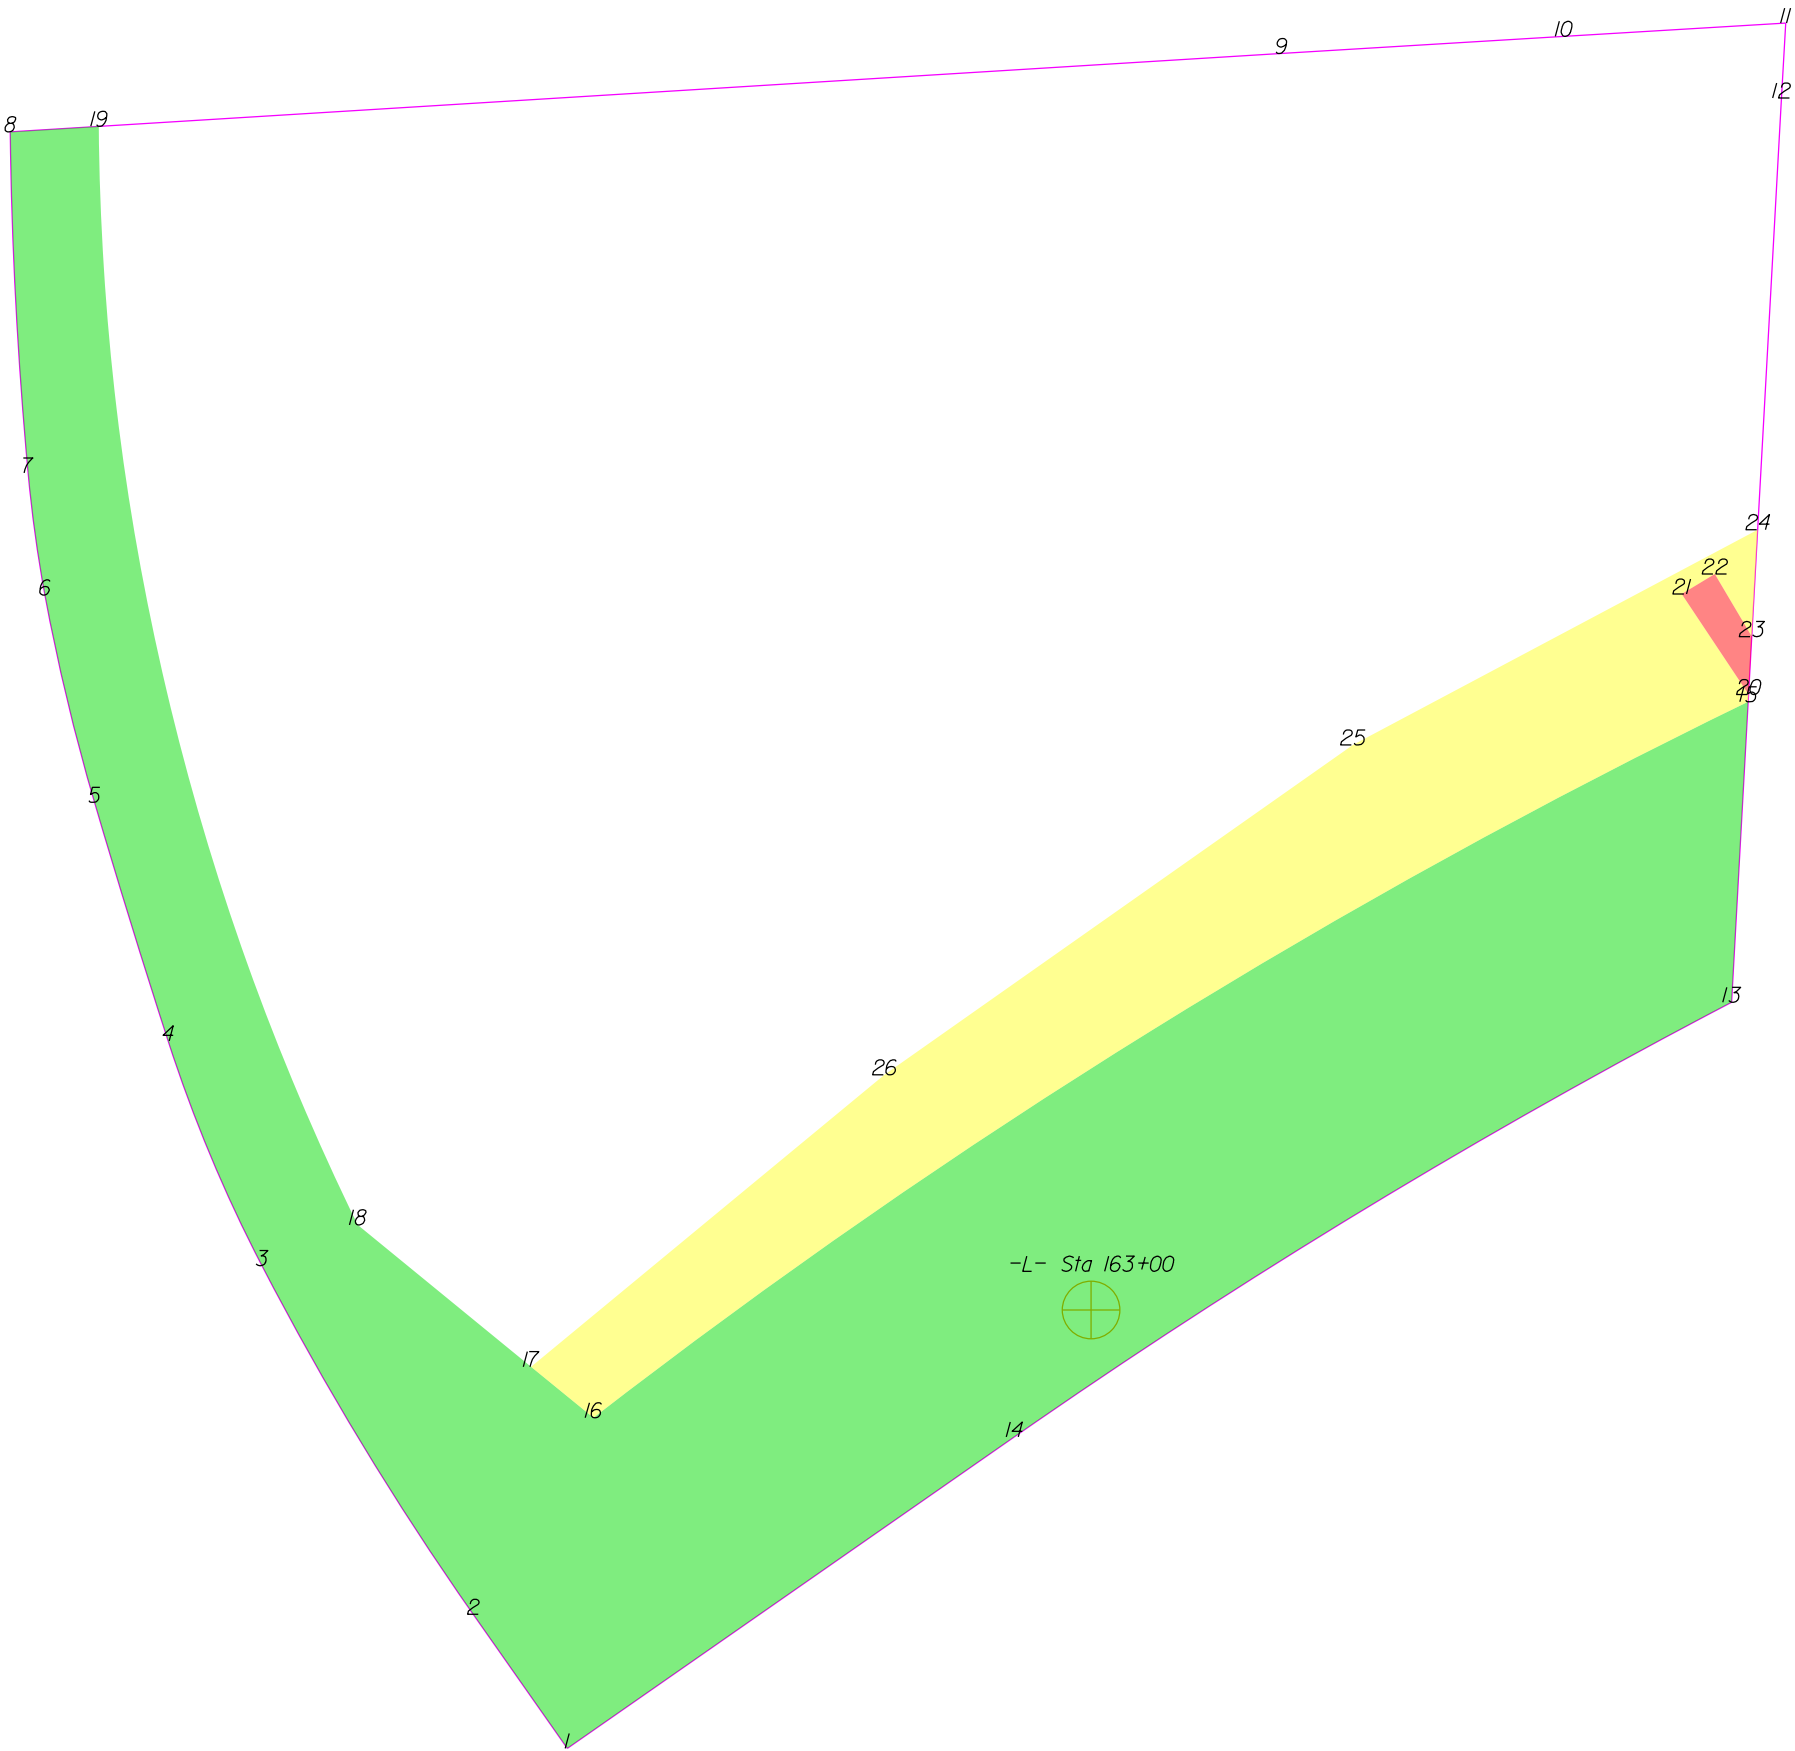

THIS MAP IS NOT A CERTIFIED SURVEY AND HAS NOT BEEN REVIEWED BY A LOCAL GOVERNMENT AGENCY FOR COMPLIANCE WITH ANY APPLICABLE LAND DEVELOPMENT REGULATIONS. THE PROPERTY SHOWN ON THIS MAP WAS LOCATED FOR THE NORTH CAROLINA DEPARTMENT OF TRANSPORTATION FOR HIGHWAY DESIGN PURPOSES. SOME ERROR MAY EXIST BETWEEN THE GRAPHICAL AND ACTUAL GROUND LOCATIONS OF PROPERTY LINES. THIS MAP IS TO BE USED AS A GRAPHICAL REPRESENTATION OF THE NCDOT'S INTENT TO ACQUIRE PROPERTY FOR RIGHT OF WAY PURPOSES, AND IN NO WAY REPRESENTS AN ACTUAL BOUNDARY SURVEY OF THIS PROPERTY.

NORTH CAROLINA DEPARTMENT OF TRANSPORTATION	
RIGHT OF WAY BRANCH	
METHODIST CHURCH	12-8-2021
PARCEL * 097	S:\CADD\U4758\DDRAFT\U4758_dee
DB 2065 PG 381	UNKNOWN SCALE

	SQR FT	ACRES		SQR M		HECTARES	
ROW Left	41056.502	0.943		3814.289		0.381	
FROM - TO	DISTANCE (FT/M)		BEARING	RADIUS (FT/M)		CURVE LENGTH (FT/M)	
-L- Sta 163+00 - 14	40.653	12.391	S 31°10'13.5" W				
14 - 13	229.740	70.025	N 58°47'6.5" E	1805.000	550.165	229.895	70.072
13 - 15	82.397	25.115	N 3°8'49.5" E				
15 - 16	372.116	113.421	S 58°12'19.8" W	1805.500	550.318	372.778	113.623
16 - 17	22.057	6.723	N 50°41'11.9" W				
17 - 18	61.344	18.698	N 50°41'11.9" W				
18 - 19	309.070	94.205	N 13°15'50.9" W	695.000	211.836	311.675	94.999
19 - 8	24.270	7.397	S 86°28'40.7" W				
8 - 7	93.549	28.514	S 2°58'13.7" E	1170.000	356.617	93.573	28.521
7 - 6	33.735	10.283	S 7°52'28.5" E	370.000	112.776	33.747	10.286
6 - 5	58.403	17.801	S 13°25'26.7" E	570.000	173.736	58.428	17.809
5 - 4	68.333	20.828	S 17°9'11.6" E	2470.000	752.858	68.335	20.829
4 - 3	66.736	20.341	S 22°40'18.2" E	405.000	123.444	66.811	20.364
3 - 2	111.651	34.031	S 31°12'29.9" E	840.000	256.033	111.733	34.056
2 - 1	44.857	13.672	S 35°1'8.1" E				
1 - 14	149.223	45.483	N 55°8'10.9" E				


	SQR FT	ACRES		SQR M		HECTARES	
TCE Left	12419.847	0.285		1153.846		0.115	
FROM - TO	DISTANCE (FT/M)		BEARING	RADIUS (FT/M)		CURVE LENGTH (FT/M)	
-L- Sta 163+00 - 15	245.205	74.739	N 47°12'59.3" E				
15 - 20	2.015	0.614	N 3°8'49.5" E				
20 - 21	33.038	10.070	N 33°39'4.7" W				
21 - 22	10.565	3.220	N 58°44'38.0" E				
22 - 23	19.911	6.069	S 30°38'36.2" E				
23 - 24	29.345	8.945	N 3°8'49.5" E				
24 - 25	125.556	38.270	S 61°59'41.9" W				
25 - 26	156.934	47.834	S 54°50'41.3" W				
26 - 17	125.517	38.258	S 50°26'36.1" W				
17 - 16	22.057	6.723	S 50°41'11.9" E				
16 - 15	372.116	113.421	N 58°12'19.8" E	1805.500	550.318	372.778	113.623

	SQR FT	ACRES		SQR M		HECTARES	
PUE Left	262.273	0.006		24.366		0.002	
FROM - TO	DISTANCE (FT/M)		BEARING	RADIUS (FT/M)		CURVE LENGTH (FT/M)	
-L- Sta 163+00 - 20	246.657	75.181	N 46°53'27.3" E				
20 - 23	15.877	4.839	N 3°8'49.5" E				
23 - 22	19.911	6.069	N 30°38'36.2" W				
22 - 21	10.565	3.220	S 58°44'38.0" W				
21 - 20	33.038	10.070	S 33°39'4.7" E				

TYPE	COUNT	SQR FEET	ACRES
Parcel	1	162119.193	3.722
ROW Left	1	41056.502	0.943
TCE Left	1	12419.847	0.285
PUE Left	1	262.273	0.006
ROW Right	0	0.000	0.000
PDE Left	0	0.000	0.000
PDE Right	0	0.000	0.000
TDE Left	0	0.000	0.000
TDE Right	0	0.000	0.000
TCE Right	0	0.000	0.000
PUE Right	0	0.000	0.000
TSE Left	0	0.000	0.000
TSE Right	0	0.000	0.000
DUE Left	0	0.000	0.000
DUE Right	0	0.000	0.000
DTE Left	0	0.000	0.000
DTE Right	0	0.000	0.000
AUE_Left	0	0.000	0.000
AUE_Right	0	0.000	0.000
PCE Left	0	0.000	0.000
PCE Right	0	0.000	0.000
TUE Left	0	0.000	0.000
TUE Right	0	0.000	0.000
REM Left	0	0.000	0.000
REM Right	0	0.000	0.000
Other Left	0	0.000	0.000
Other Right	0	0.000	0.000
PE Left	0	0.000	0.000
PE Right	0	0.000	0.000

THIS MAP IS NOT A CERTIFIED SURVEY AND HAS NOT BEEN REVIEWED BY A LOCAL GOVERNMENT AGENCY FOR COMPLIANCE WITH ANY APPLICABLE LAND DEVELOPMENT REGULATIONS. THE PROPERTY SHOWN ON THIS MAP WAS LOCATED FOR THE NORTH CAROLINA DEPARTMENT OF TRANSPORTATION FOR HIGHWAY DESIGN PURPOSES. SOME ERROR MAY EXIST BETWEEN THE GRAPHICAL AND ACTUAL GROUND LOCATIONS OF PROPERTY LINES. THIS MAP IS TO BE USED AS A GRAPHICAL REPRESENTATION OF THE NCDOT'S INTENT TO ACQUIRE PROPERTY FOR RIGHT OF WAY PURPOSES, AND IN NO WAY REPRESENTS AN ACTUAL BOUNDARY SURVEY OF THIS PROPERTY.

NORTH CAROLINA DEPARTMENT OF TRANSPORTATION	
RIGHT OF WAY BRANCH	
METHODIST CHURCH	12-8-2021
PARCEL * 097	S:\CADD\U4758\DDRAFT\U4758_dee
DB 2065 PG 381	UNKNOWN SCALE

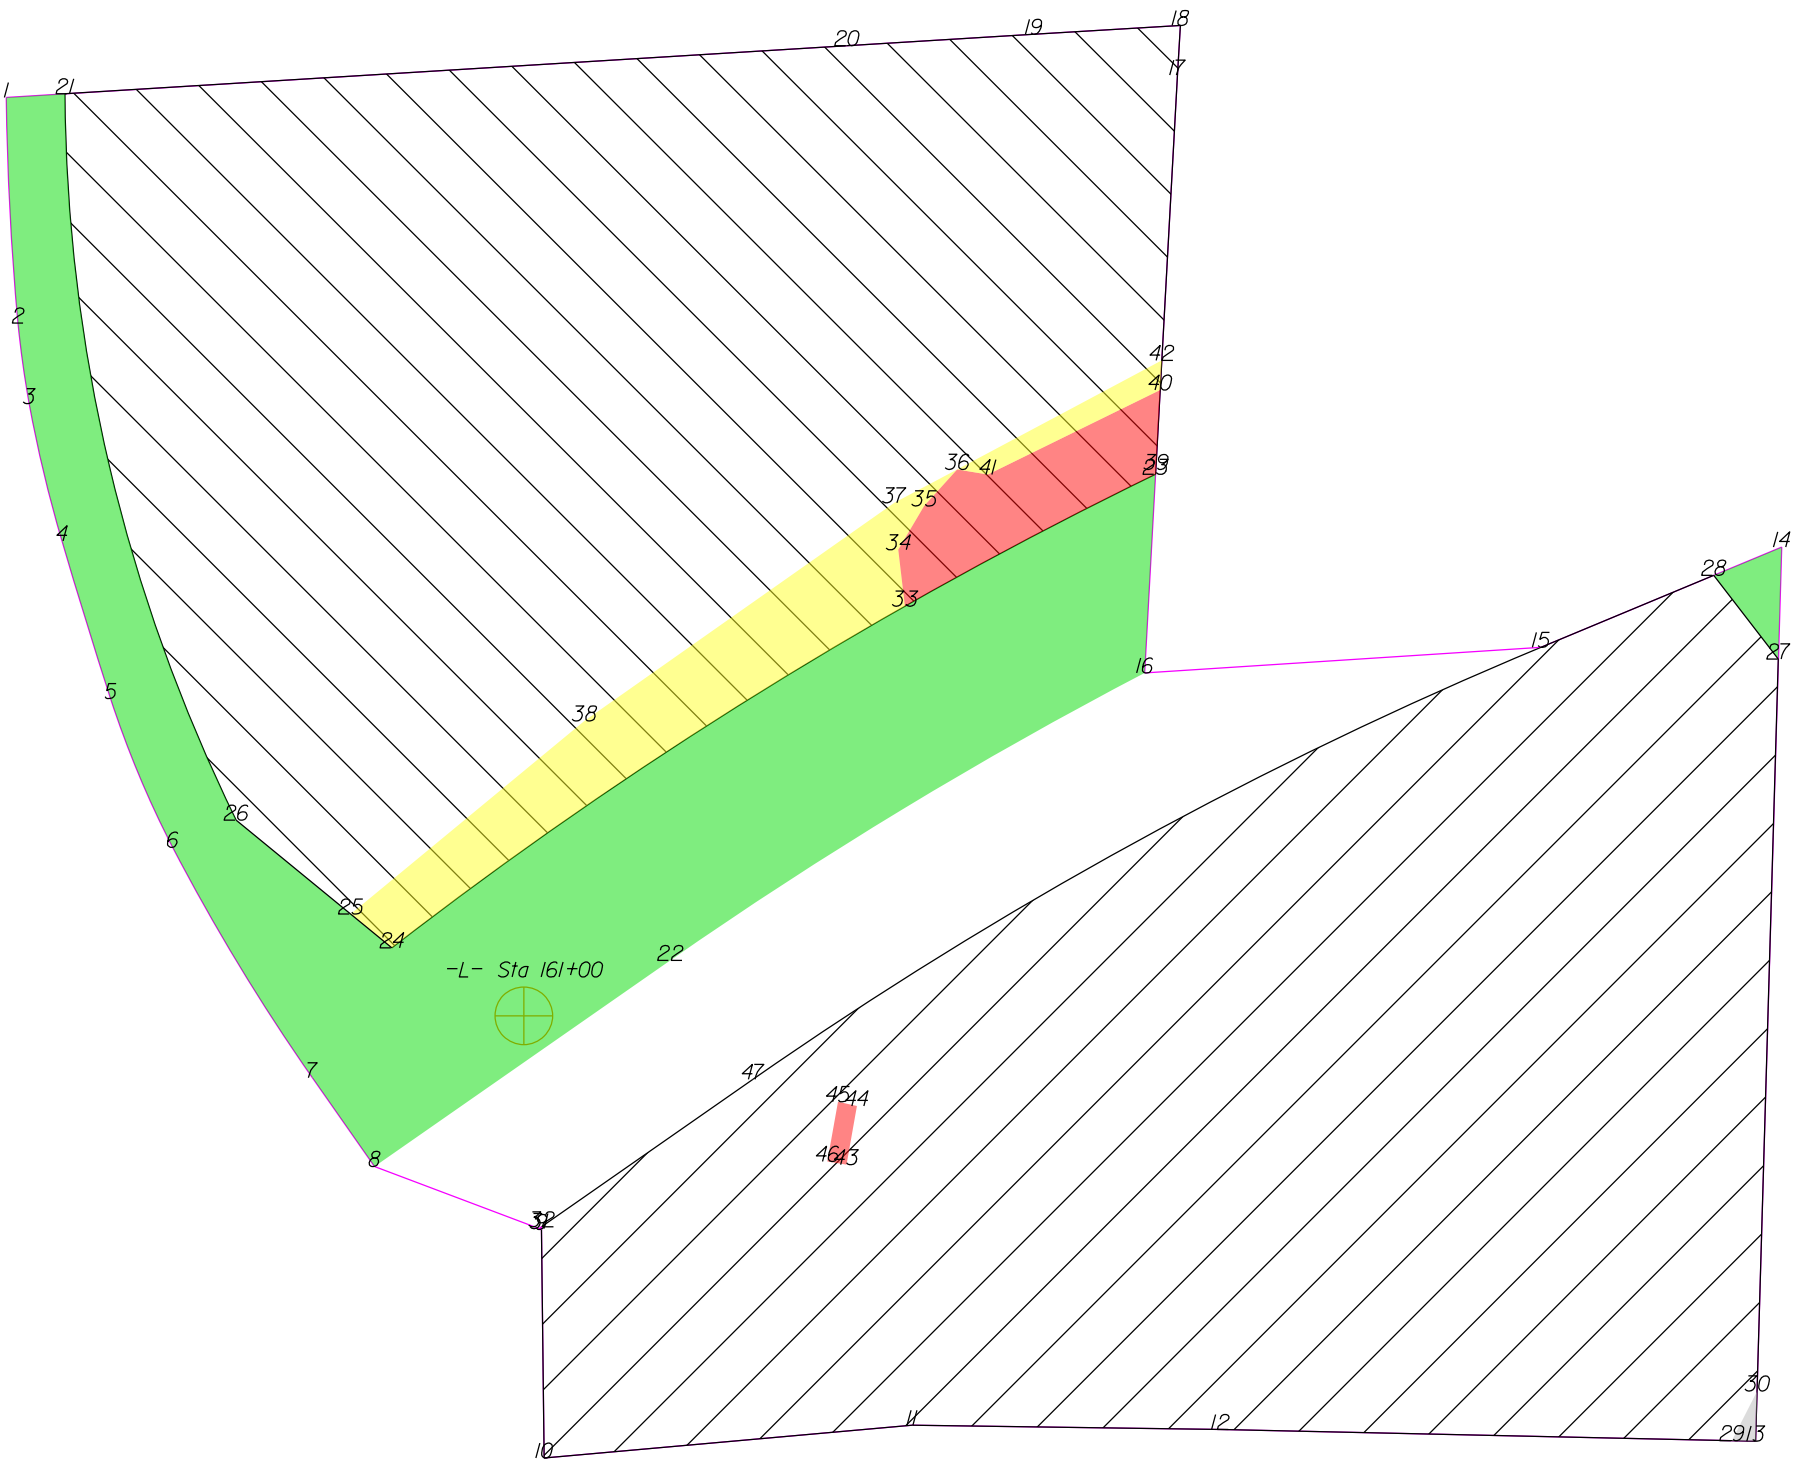

THIS MAP IS NOT A CERTIFIED SURVEY AND HAS NOT BEEN REVIEWED BY A LOCAL GOVERNMENT AGENCY FOR COMPLIANCE WITH ANY APPLICABLE LAND DEVELOPMENT REGULATIONS. THE PROPERTY SHOWN ON THIS MAP WAS LOCATED FOR THE NORTH CAROLINA DEPARTMENT OF TRANSPORTATION FOR HIGHWAY DESIGN PURPOSES. SOME ERROR MAY EXIST BETWEEN THE GRAPHICAL AND ACTUAL GROUND LOCATIONS OF PROPERTY LINES. THIS MAP IS TO BE USED AS A GRAPHICAL REPRESENTATION OF THE NCDOT'S INTENT TO ACQUIRE PROPERTY FOR RIGHT OF WAY PURPOSES, AND IN NO WAY REPRESENTS AN ACTUAL BOUNDARY SURVEY OF THIS PROPERTY.

NORTH CAROLINA DEPARTMENT OF TRANSPORTATION	
RIGHT OF WAY BRANCH	
SANDY RIDGE METHODIST CHURCH	01-23-2023
PARCEL # 097_Rem	S:\CADD\U4758\DDRAFT\U4758_dee
DB 2065 PG 381	UNKNOWN SCALE

	SQR FT	ACRES	SQR M	HECTARES
ROW Left	41056.502	0.943	3814.289	0.381
FROM - TO	DISTANCE (FT/M)	BEARING	RADIUS (FT/M)	CURVE LENGTH (FT/M)
-L- Sta 161+00 - 21	426.516	130.002	N 26°27'51.8" W	
21 - 1	24.270	7.397	S 86°28'40.7" W	
1 - 2	93.549	28.514	S 2°58'13.7" E	1170.000
2 - 3	33.735	10.283	S 7°52'28.5" E	370.000
3 - 4	58.403	17.801	S 13°25'26.7" E	570.000
4 - 5	68.333	20.828	S 17°9'11.6" E	2470.000
5 - 6	66.736	20.341	S 22°40'18.2" E	405.000
6 - 7	111.651	34.031	S 31°12'29.9" E	840.000
7 - 8	44.857	13.672	S 35°1'8.1" E	
8 - 22	149.223	45.483	N 55°8'10.9" E	
22 - 16	229.740	70.025	N 58°47'6.5" E	1805.000
16 - 23	82.397	25.115	N 3°8'49.5" E	
23 - 24	372.116	113.421	S 58°12'19.8" W	1805.500
24 - 25	22.057	6.723	N 50°41'11.9" W	
25 - 26	61.344	18.698	N 50°41'11.9" W	
26 - 21	309.070	94.205	N 13°15'50.9" W	695.000

	SQR FT	ACRES	SQR M	HECTARES
ROW Right	644.769	0.015	59.901	0.006
FROM - TO	DISTANCE (FT/M)	BEARING	RADIUS (FT/M)	CURVE LENGTH (FT/M)
-L- Sta 161+00 - 27	540.195	164.652	N 74°7'34.8" E	
27 - 14	46.420	14.149	N 1°39'32.1" E	
14 - 28	30.476	9.289	S 67°22'43.2" W	
28 - 27	43.819	13.356	S 37°41'2.6" E	

	SQR FT	ACRES	SQR M	HECTARES
TDE Right	103.312	0.002	9.598	0.001
FROM - TO	DISTANCE (FT/M)	BEARING	RADIUS (FT/M)	CURVE LENGTH (FT/M)
-L- Sta 161+00 - 29	530.330	161.645	S 70°37'18.8" E	
29 - 13	9.930	3.027	S 88°45'22.1" E	
13 - 30	20.809	6.343	N 1°39'32.1" E	
30 - 29	23.122	7.047	S 27°5'30.1" W	

	SQR FT	ACRES	SQR M	HECTARES
TCE Left	8090.850	0.186	751.668	0.075
FROM - TO	DISTANCE (FT/M)	BEARING	RADIUS (FT/M)	CURVE LENGTH (FT/M)
-L- Sta 161+00 - 24	61.463	18.734	N 62°44'1.7" W	
24 - 33	255.298	77.815	N 56°20'41.4" E	1805.500
33 - 34	23.485	7.158	N 6°49'6.1" W	
34 - 35	21.086	6.427	N 30°25'32.5" E	
35 - 36	20.407	6.220	N 42°5'32.4" E	
36 - 37	29.516	8.997	S 61°59'41.9" W	
37 - 38	156.934	47.834	S 54°50'41.3" W	
38 - 25	125.517	38.258	S 50°26'36.1" W	
25 - 24	22.057	6.723	S 50°41'11.9" E	

	SQR FT	ACRES	SQR M	HECTARES
PUE Left	3786.539	0.087	351.782	0.035
FROM - TO	DISTANCE (FT/M)	BEARING	RADIUS (FT/M)	CURVE LENGTH (FT/M)
-L- Sta 161+00 - 23	344.573	105.026	N 49°24'18.2" E	
23 - 39	2.015	0.614	N 3°8'49.5" E	
39 - 40	32.964	10.047	N 3°8'49.5" E	
40 - 41	79.534	24.242	S 63°51'33.4" W	
41 - 36	12.909	3.935	N 80°15'4.4" W	
36 - 35	20.407	6.220	S 42°5'32.4" W	
35 - 34	21.086	6.427	S 30°25'32.5" W	
34 - 33	23.485	7.158	S 6°49'6.1" E	
33 - 23	117.246	35.737	N 62°15'34.9" E	1805.500

	SQR FT	ACRES	SQR M	HECTARES
TCE Left	804.731	0.018	74.762	0.007
FROM - TO	DISTANCE (FT/M)	BEARING	RADIUS (FT/M)	CURVE LENGTH (FT/M)
-L- Sta 161+00 - 40	369.623	112.661	N 45°29'5.1" E	
40 - 42	12.259	3.737	N 3°8'49.5" E	
42 - 36	96.040	29.273	S 61°59'41.9" W	
36 - 41	12.909	3.935	S 80°15'4.4" E	
41 - 40	79.534	24.242	N 63°51'33.4" E	

	SQR FT	ACRES	SQR M	HECTARES
PUE Right	199.470	0.005	18.531	0.002
FROM - TO	DISTANCE (FT/M)	BEARING	RADIUS (FT/M)	CURVE LENGTH (FT/M)
-L- Sta 161+00 - 43	147.198	44.866	S 65°12'48.8" E	
43 - 44	24.734	7.539	N 9°59'57.7" E	
44 - 45	8.010	2.441	N 77°8'2.9" W	
45 - 46	25.134	7.661	S 9°59'57.7" W	
46 - 43	8.000	2.438	S 80°0'2.3" E	

	SQR FT	ACRES	SQR M	HECTARES
REM Left	121062.691	2.779	11247.137	1.125
FROM - TO	DISTANCE (FT/M)	BEARING	RADIUS (FT/M)	CURVE LENGTH (FT/M)

THIS MAP IS NOT A CERTIFIED SURVEY AND HAS NOT BEEN REVIEWED BY A LOCAL GOVERNMENT AGENCY FOR COMPLIANCE WITH ANY APPLICABLE LAND DEVELOPMENT REGULATIONS. THE PROPERTY SHOWN ON THIS MAP WAS LOCATED FOR THE NORTH CAROLINA DEPARTMENT OF TRANSPORTATION FOR HIGHWAY DESIGN PURPOSES. SOME ERROR MAY EXIST BETWEEN THE GRAPHICAL AND ACTUAL GROUND LOCATIONS OF PROPERTY LINES. THIS MAP IS TO BE USED AS A GRAPHICAL REPRESENTATION OF THE NCDOT'S INTENT TO ACQUIRE PROPERTY FOR RIGHT OF WAY PURPOSES, AND IN NO WAY REPRESENTS AN ACTUAL BOUNDARY SURVEY OF THIS PROPERTY.

NORTH CAROLINA DEPARTMENT OF TRANSPORTATION	
RIGHT OF WAY BRANCH	
SANDY RIDGE METHODIST CHURCH	01-23-2023
PARCEL # 097_Rem	S:\CADD\U4758\DDRAFT\U4758_dee
DB 2065 PG 381	UNKNOWN SCALE


-L- Sta 161+00 - 21	426.516	130.002	N 26°27'51.8" W				
21 - 26	309.070	94.205	S 13°15'50.9" E	695.000	211.836	311.675	94.999
26 - 24	83.400	25.420	S 50°41'11.9" E				
24 - 23	372.116	113.421	N 58°12'19.8" E	1805.500	550.318	372.778	113.623
23 - 17	165.632	50.485	N 3°8'49.5" E				
17 - 18	20.549	6.263	N 3°11'51.8" E				
18 - 19	60.889	18.559	S 86°34'21.5" W				
19 - 20	77.477	23.615	S 86°30'23.7" W				
20 - 21	324.457	98.895	S 86°28'40.7" W				

	SQR FT	ACRES		SQR M		HECTARES	
REM Right	121953.388	2.800		11329.886		1.133	
FROM - TO	DISTANCE (FT/M)		BEARING	RADIUS (FT/M)		CURVE LENGTH (FT/M)	
-L- Sta 161+00 - 15	448.020	136.557	N 70°5'7.5" E				
15 - 47	372.143	113.429	S 6°15'27.1" W	1745.000	531.877	372.852	113.645
47 - 32	106.791	32.550	S 55°8'10.9" W				
32 - 9	11.27	0.344	S 0°39'2.5" E				
9 - 10	94.648	28.849	S 0°39'2.5" E				
10 - 11	153.007	46.637	N 84°54'22.7" E				
11 - 12	127.664	38.912	S 89°11'53.8" E				
12 - 13	221.810	67.608	S 88°45'22.1" E				
13 - 27	324.068	98.776	N 1°39'32.1" E				
27 - 28	43.819	13.356	N 37°41'2.6" W				
28 - 15	77.545	23.636	S 67°22'43.2" W				

TYPE	COUNT	SQR FEET	ACRES
Parcel	2	310350.906	7.125
ROW Left	1	41056.502	0.943
ROW Right	1	644.769	0.015
TDE Right	1	103.312	0.002
TCE Left	2	8895.581	0.204
PUE Left	1	3786.539	0.087
PUE Right	1	199.470	0.005
REM Left	1	121062.691	2.779
REM Right	1	121953.388	2.800
PDE Left	0	0.000	0.000
PDE Right	0	0.000	0.000
TDE Left	0	0.000	0.000
TCE Right	0	0.000	0.000
TSE Left	0	0.000	0.000
TSE Right	0	0.000	0.000
DUE Left	0	0.000	0.000
DUE Right	0	0.000	0.000
DTE Left	0	0.000	0.000
DTE Right	0	0.000	0.000
AUE_Left	0	0.000	0.000
AUE_Right	0	0.000	0.000
PCE Left	0	0.000	0.000
PCE Right	0	0.000	0.000
TUE Left	0	0.000	0.000
TUE Right	0	0.000	0.000
Other Left	0	0.000	0.000
Other Right	0	0.000	0.000
PE Left	0	0.000	0.000
PE Right	0	0.000	0.000

THIS MAP IS NOT A CERTIFIED SURVEY AND HAS NOT BEEN REVIEWED BY A LOCAL GOVERNMENT AGENCY FOR COMPLIANCE WITH ANY APPLICABLE LAND DEVELOPMENT REGULATIONS. THE PROPERTY SHOWN ON THIS MAP WAS LOCATED FOR THE NORTH CAROLINA DEPARTMENT OF TRANSPORTATION FOR HIGHWAY DESIGN PURPOSES. SOME ERROR MAY EXIST BETWEEN THE GRAPHICAL AND ACTUAL GROUND LOCATIONS OF PROPERTY LINES. THIS MAP IS TO BE USED AS A GRAPHICAL REPRESENTATION OF THE NCDOT'S INTENT TO ACQUIRE PROPERTY FOR RIGHT OF WAY PURPOSES, AND IN NO WAY REPRESENTS AN ACTUAL BOUNDARY SURVEY OF THIS PROPERTY.

NORTH CAROLINA DEPARTMENT OF TRANSPORTATION	
RIGHT OF WAY BRANCH	
SANDY RIDGE METHODIST CHURCH	01-23-2023
PARCEL # 097_Rem	S:\CADD\U4758\DDRAFT\U4758_dee
DB 2065 PG 381	UNKNOWN SCALE

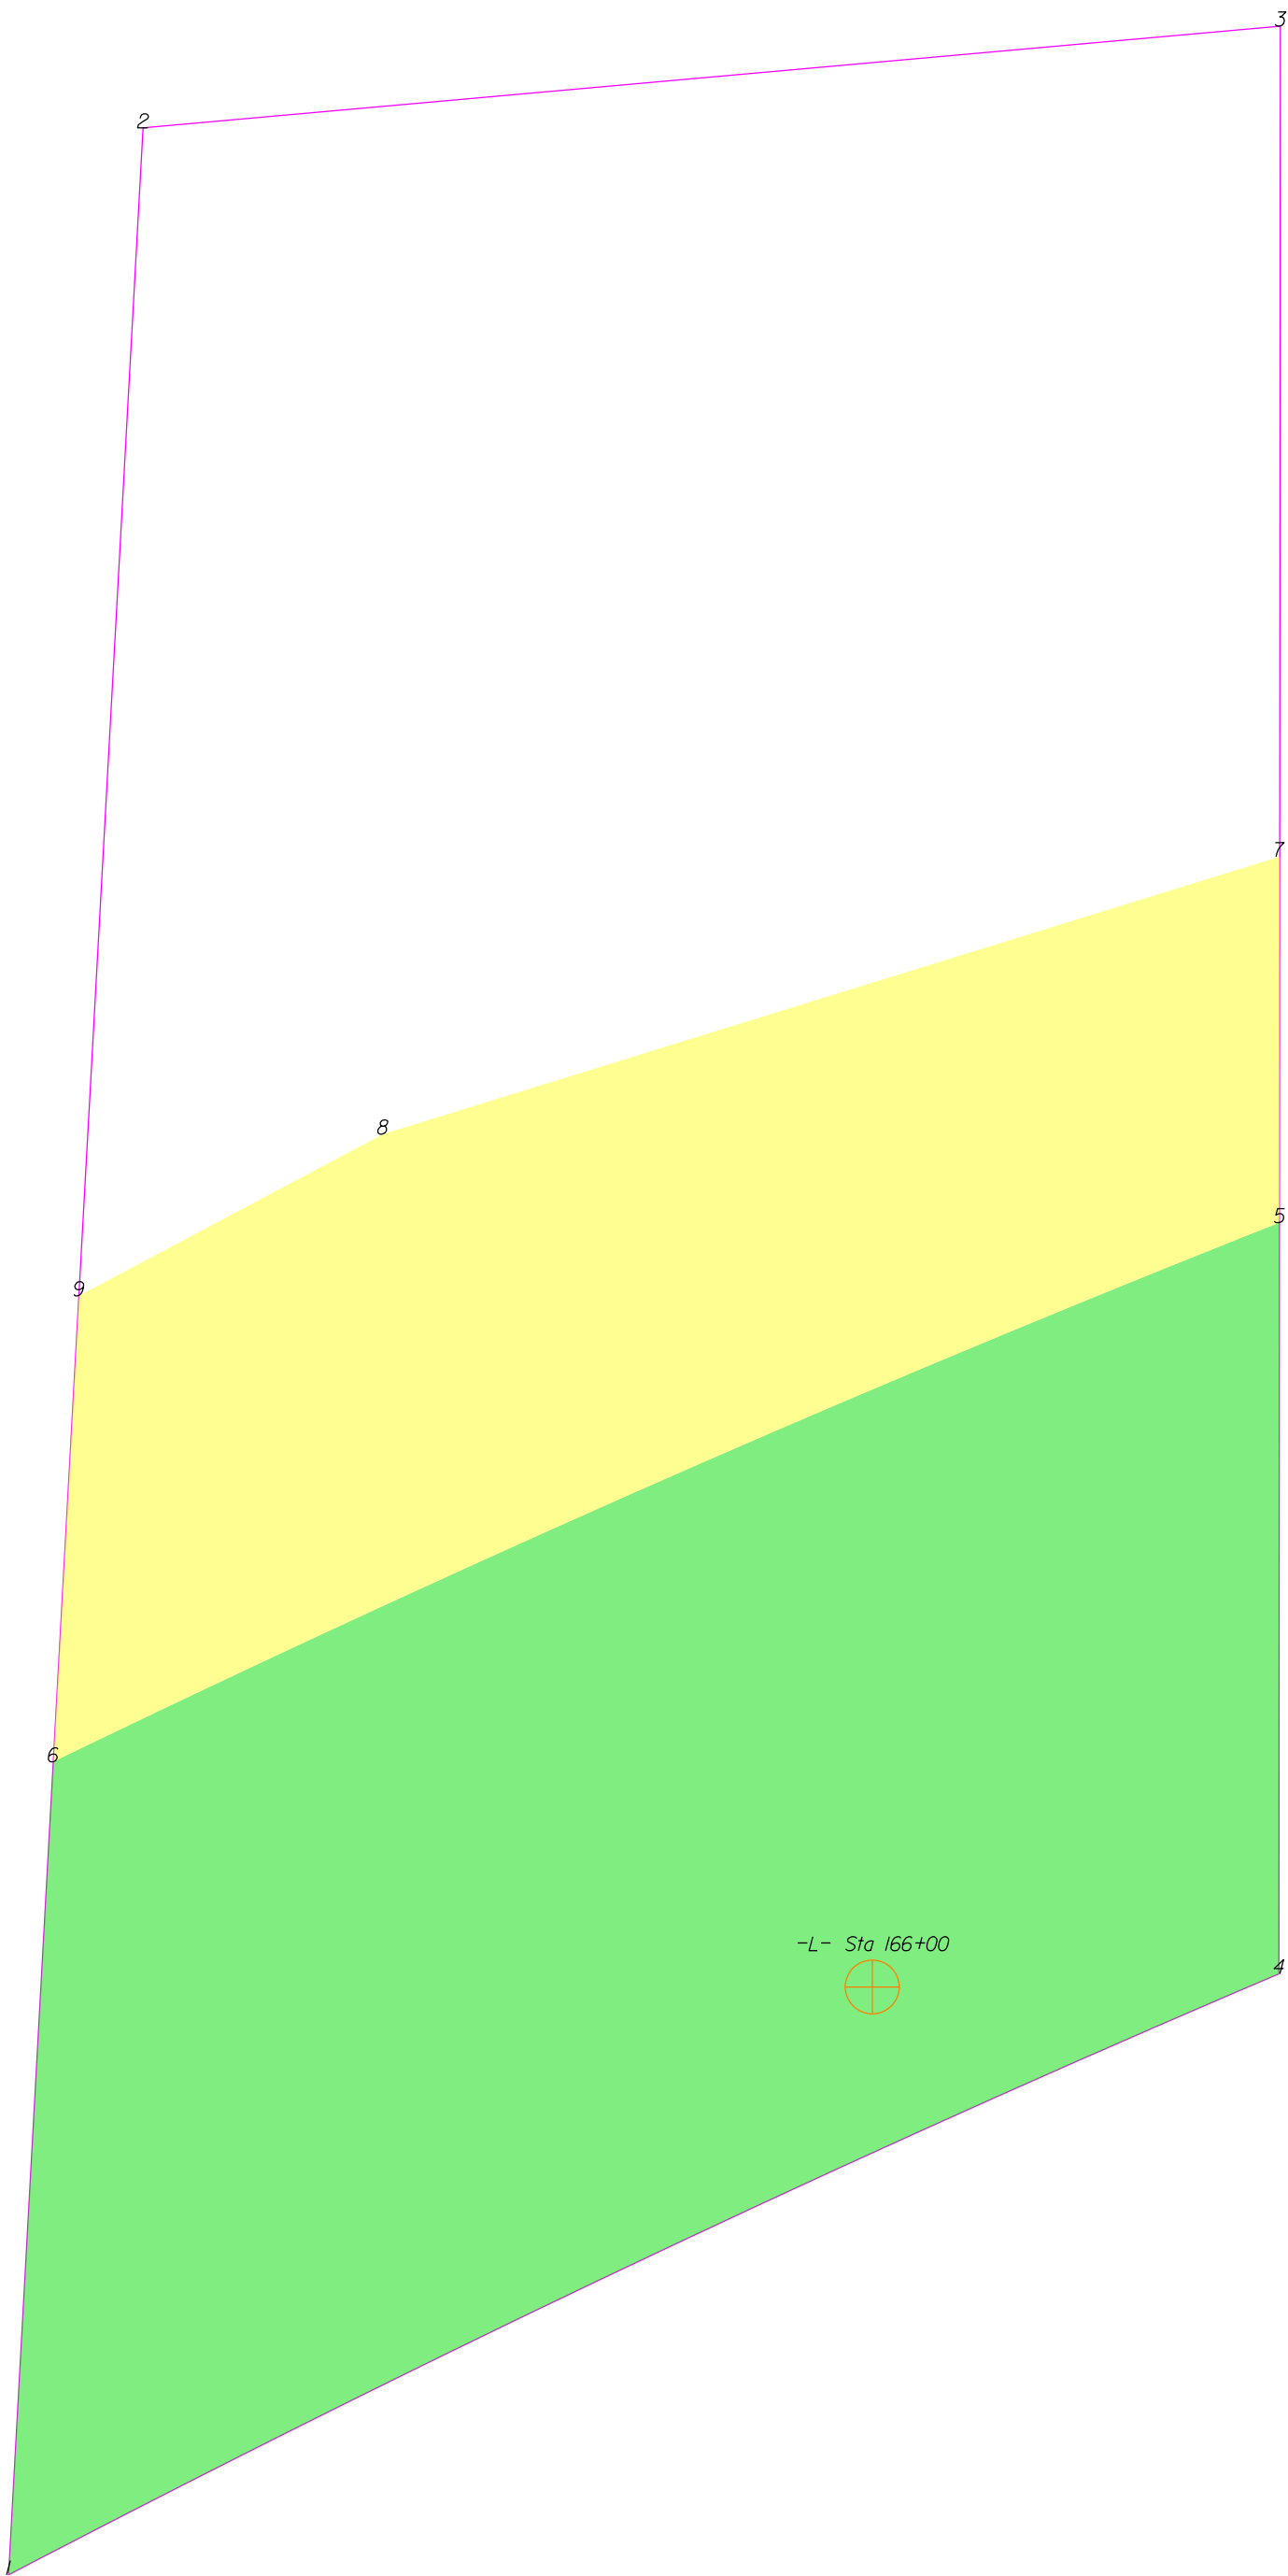

THIS MAP IS NOT A CERTIFIED SURVEY AND HAS NOT BEEN REVIEWED BY A LOCAL GOVERNMENT AGENCY FOR COMPLIANCE WITH ANY APPLICABLE LAND DEVELOPMENT REGULATIONS. THE PROPERTY SHOWN ON THIS MAP WAS LOCATED FOR THE NORTH CAROLINA DEPARTMENT OF TRANSPORTATION FOR HIGHWAY DESIGN PURPOSES. SOME ERROR MAY EXIST BETWEEN THE GRAPHICAL AND ACTUAL GROUND LOCATIONS OF PROPERTY LINES. THIS MAP IS TO BE USED AS A GRAPHICAL REPRESENTATION OF THE NCDOT'S INTENT TO ACQUIRE PROPERTY FOR RIGHT OF WAY PURPOSES, AND IN NO WAY REPRESENTS AN ACTUAL BOUNDARY SURVEY OF THIS PROPERTY.

NORTH CAROLINA DEPARTMENT OF TRANSPORTATION	
RIGHT OF WAY BRANCH	
SANDY RIDGE METHODIST CHURCH	11-3-2021
PARCEL * 098	S:\CADD\U4758\DDRAFT\U4758_dee
DB 2599 PG 752	UNKNOWN SCALE


	SQR FT	ACRES	SQR M	HECTARES
ROW Left	9853.660	0.226	915.439	0.092
FROM - TO	DISTANCE (FT/M)	BEARING	RADIUS (FT/M)	CURVE LENGTH (FT/M)
-L- Sta 166+00 - 4	41.194	12.556	N 88°8'51.7" E	
4 - 5	76.025	23.172	N 0°2'39.9" E	
5 - 6	135.623	41.338	S 66°16'22.1" W	1805.500 550.318 135.655 41.348
6 - 1	82.397	25.115	S 3°8'49.5" W	
1 - 4	142.278	43.367	N 64°41'33.5" E	1805.000 550.165 142.315 43.378

	SQR FT	ACRES	SQR M	HECTARES
TCE Left	5304.569	0.122	492.813	0.049
FROM - TO	DISTANCE (FT/M)	BEARING	RADIUS (FT/M)	CURVE LENGTH (FT/M)
-L- Sta 166+00 - 5	87.659	26.718	N 28°3'29.3" E	
5 - 7	37.038	11.289	N 0°2'39.9" E	
7 - 8	95.049	28.971	S 72°49'20.0" W	
8 - 9	34.868	10.628	S 61°59'41.9" W	
9 - 6	47.238	14.398	S 3°8'49.5" W	
6 - 5	135.623	41.338	N 66°16'22.1" E	1805.500 550.318 135.655 41.348

TYPE	COUNT	SQR FEET	ACRES
Parcel	1	26730.247	0.614
ROW Left	1	9853.660	0.226
TCE Left	1	5304.569	0.122
ROW Right	0	0.000	0.000
PDE Left	0	0.000	0.000
PDE Right	0	0.000	0.000
TDE Left	0	0.000	0.000
TDE Right	0	0.000	0.000
TCE Right	0	0.000	0.000
PUE Left	0	0.000	0.000
PUE Right	0	0.000	0.000
TSE Left	0	0.000	0.000
TSE Right	0	0.000	0.000
DUE Left	0	0.000	0.000
DUE Right	0	0.000	0.000
DTE Left	0	0.000	0.000
DTE Right	0	0.000	0.000
AUE_Left	0	0.000	0.000
AUE_Right	0	0.000	0.000
PCE Left	0	0.000	0.000
PCE Right	0	0.000	0.000
TUE Left	0	0.000	0.000
TUE Right	0	0.000	0.000
REM Left	0	0.000	0.000
REM Right	0	0.000	0.000
Other Left	0	0.000	0.000
Other Right	0	0.000	0.000
PE Left	0	0.000	0.000
PE Right	0	0.000	0.000

THIS MAP IS NOT A CERTIFIED SURVEY AND HAS NOT BEEN REVIEWED BY A LOCAL GOVERNMENT AGENCY FOR COMPLIANCE WITH ANY APPLICABLE LAND DEVELOPMENT REGULATIONS. THE PROPERTY SHOWN ON THIS MAP WAS LOCATED FOR THE NORTH CAROLINA DEPARTMENT OF TRANSPORTATION FOR HIGHWAY DESIGN PURPOSES. SOME ERROR MAY EXIST BETWEEN THE GRAPHICAL AND ACTUAL GROUND LOCATIONS OF PROPERTY LINES. THIS MAP IS TO BE USED AS A GRAPHICAL REPRESENTATION OF THE NCDOT'S INTENT TO ACQUIRE PROPERTY FOR RIGHT OF WAY PURPOSES, AND IN NO WAY REPRESENTS AN ACTUAL BOUNDARY SURVEY OF THIS PROPERTY.

NORTH CAROLINA DEPARTMENT OF TRANSPORTATION	
RIGHT OF WAY BRANCH	
SANDY RIDGE METHODIST CHURCH	11-3-2021
PARCEL * 098	S:\CADD\U4758\DDRAFT\U4758_dee
DB 2599 PG 752	UNKNOWN SCALE

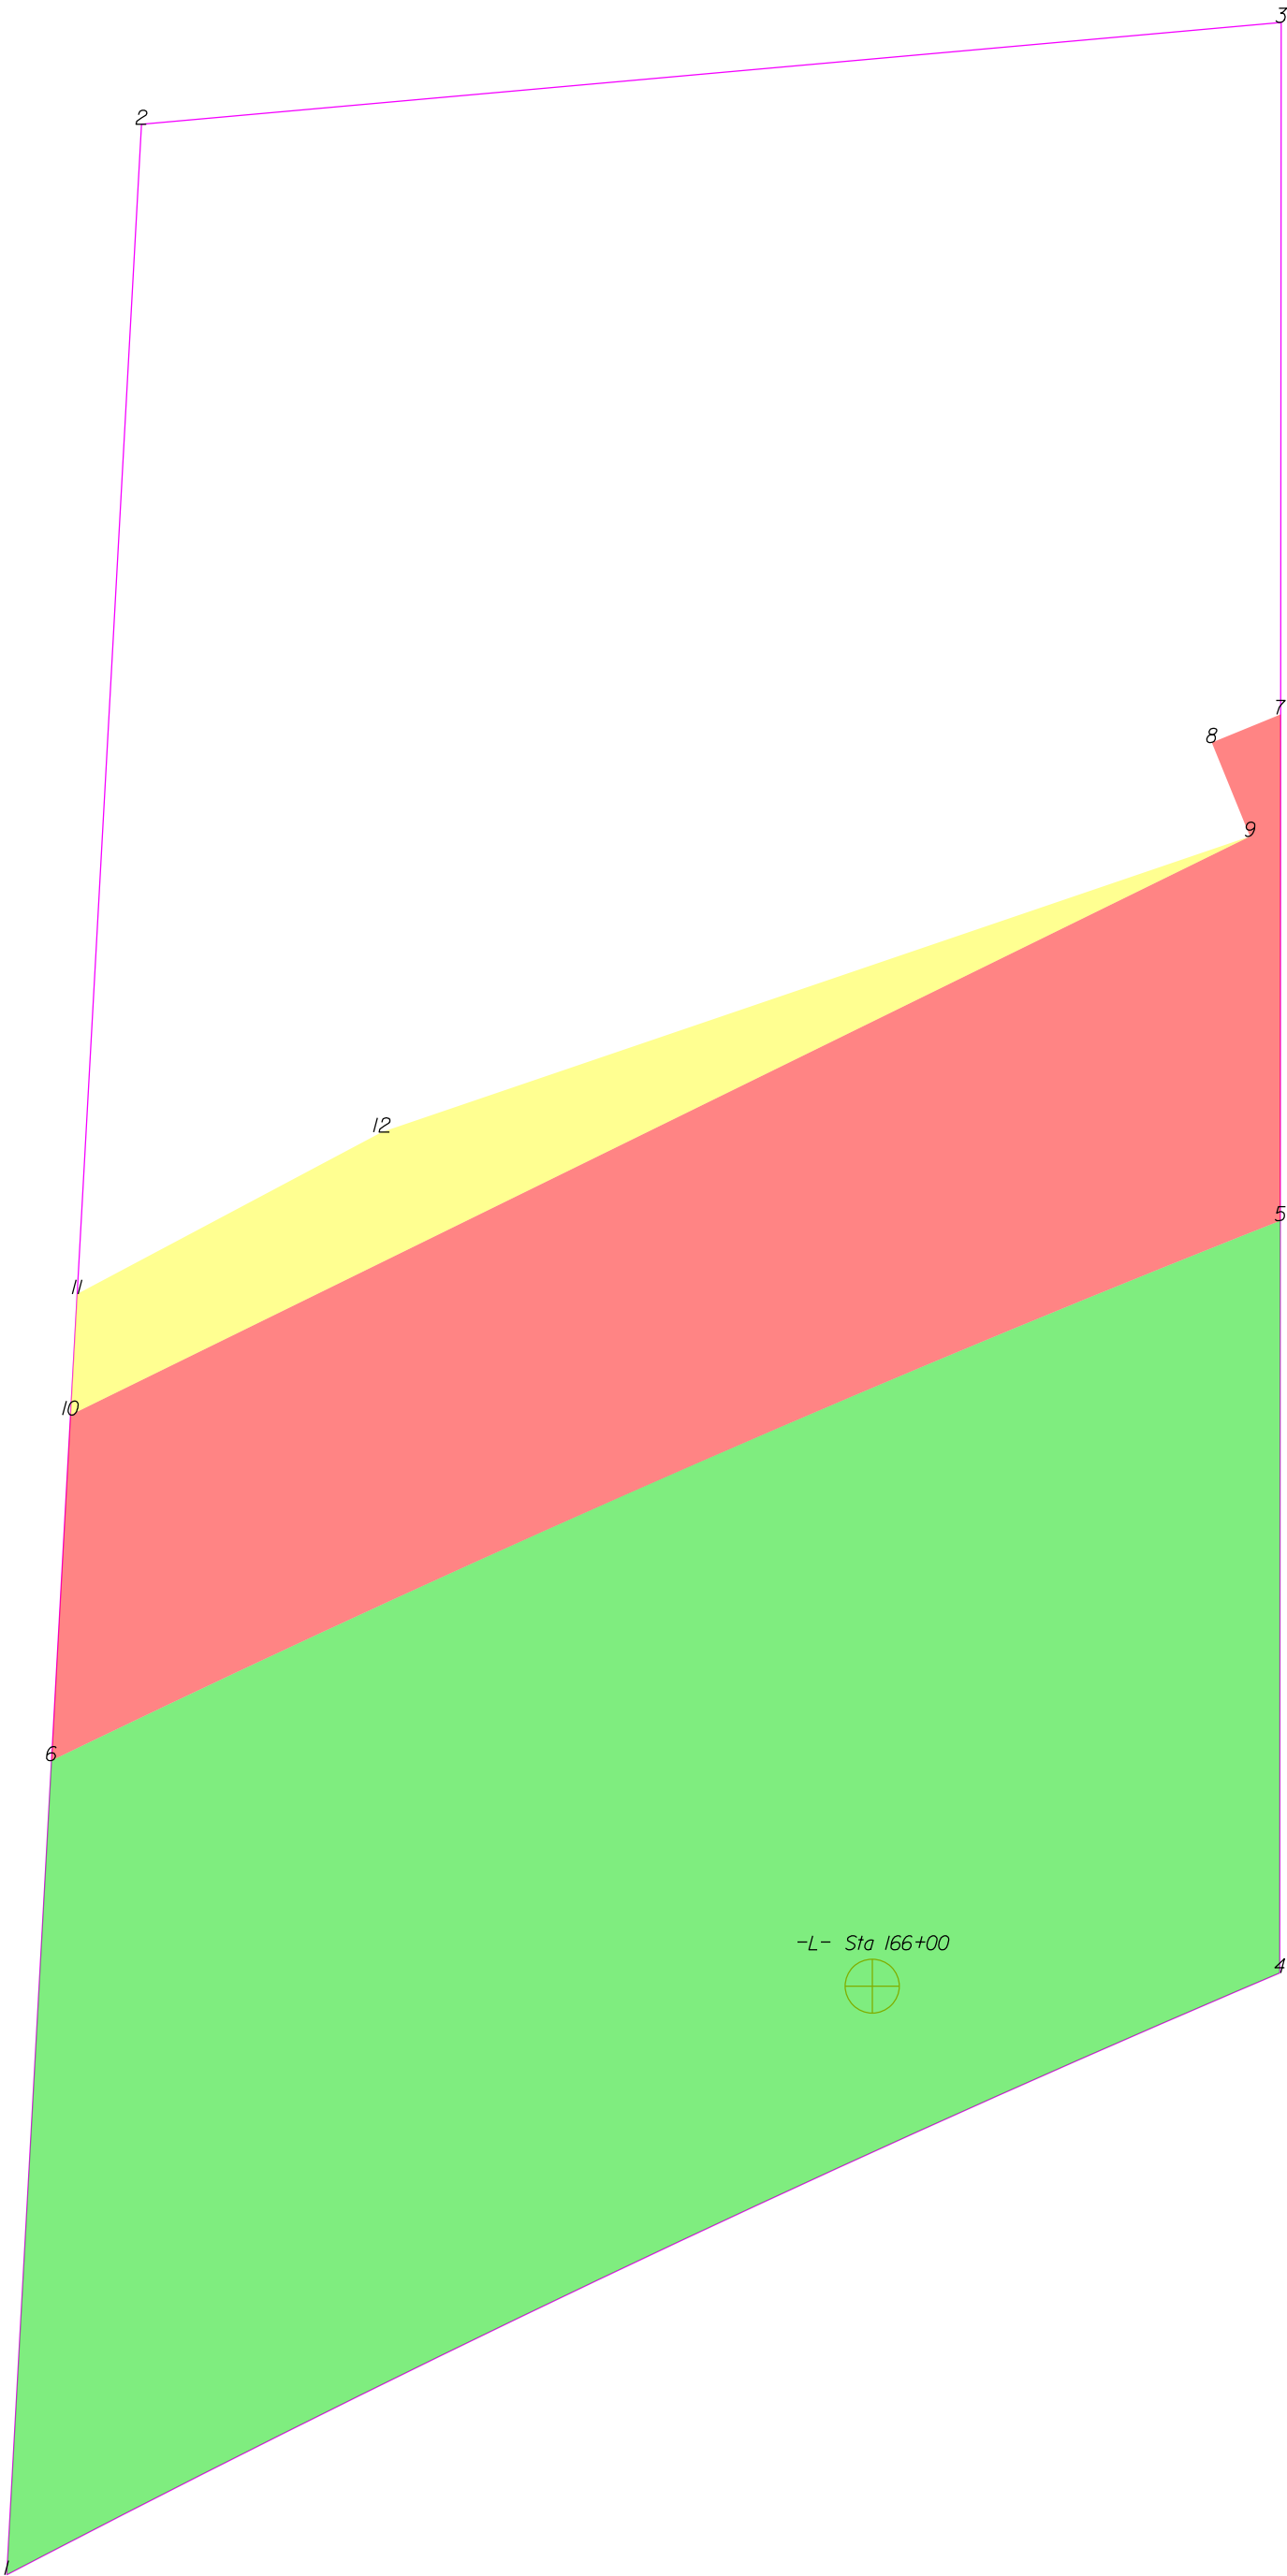

THIS MAP IS NOT A CERTIFIED SURVEY AND HAS NOT BEEN REVIEWED BY A LOCAL GOVERNMENT AGENCY FOR COMPLIANCE WITH ANY APPLICABLE LAND DEVELOPMENT REGULATIONS. THE PROPERTY SHOWN ON THIS MAP WAS LOCATED FOR THE NORTH CAROLINA DEPARTMENT OF TRANSPORTATION FOR HIGHWAY DESIGN PURPOSES. SOME ERROR MAY EXIST BETWEEN THE GRAPHICAL AND ACTUAL GROUND LOCATIONS OF PROPERTY LINES. THIS MAP IS TO BE USED AS A GRAPHICAL REPRESENTATION OF THE NCDOT'S INTENT TO ACQUIRE PROPERTY FOR RIGHT OF WAY PURPOSES, AND IN NO WAY REPRESENTS AN ACTUAL BOUNDARY SURVEY OF THIS PROPERTY.

NORTH CAROLINA DEPARTMENT OF TRANSPORTATION	
RIGHT OF WAY BRANCH	
SANDY RIDGE METHODIST CHURCH	01-23-2023
PARCEL * 098	S:\CADD\U4758\DDRAFT\U4758_dee
DB 2599 PG 752	UNKNOWN SCALE

	SQR FT	ACRES		SQR M		HECTARES	
ROW Left	9853.660	0.226		915.439		0.092	
FROM - TO		DISTANCE (FT/M)		BEARING		RADIUS (FT/M)	
-L- Sta 166+00 - 4		41.194	12.556	N 88°8'51.7" E			
4 - 5		76.025	23.172	N 0°2'39.9" E			
5 - 6		135.623	41.338	S 66°16'22.1" W		1805.500	550.318
6 - 1		82.397	25.115	S 3°8'49.5" W			
1 - 4		142.278	43.367	N 64°41'33.5" E		1805.000	550.165


	SQR FT	ACRES		SQR M		HECTARES	
PUE Left	4522.308	0.104		420.138		0.042	
FROM - TO		DISTANCE (FT/M)		BEARING		RADIUS (FT/M)	
-L- Sta 166+00 - 5		87.659	26.718	N 28°3'29.3" E			
5 - 7		51.167	15.596	N 0°2'39.9" E			
7 - 8		7.521	2.292	S 67°48'53.6" W			
8 - 9		10.241	3.121	S 22°11'6.4" E			
9 - 10		132.760	40.465	S 63°51'33.4" W			
10 - 6		34.979	10.661	S 3°8'49.5" W			
6 - 5		135.623	41.338	N 66°16'22.1" E		1805.500	550.318

	SQR FT	ACRES		SQR M		HECTARES	
TCE Left	967.943	0.022		89.925		0.009	
FROM - TO		DISTANCE (FT/M)		BEARING		RADIUS (FT/M)	
-L- Sta 166+00 - 11		106.520	32.467	N 48°57'8.9" W			
11 - 10		12.259	3.737	S 3°8'49.5" W			
10 - 9		132.760	40.465	N 63°51'33.4" E			
9 - 12		92.671	28.246	S 71°11'28.3" W			
12 - 11		34.868	10.628	S 61°59'41.9" W			

TYPE	COUNT	SQR FEET	ACRES
Parcel	1	26730.247	0.614
ROW Left	1	9853.660	0.226
PUE Left	1	4522.308	0.104
TCE Left	1	967.943	0.022
ROW Right	0	0.000	0.000
PDE Left	0	0.000	0.000
PDE Right	0	0.000	0.000
TDE Left	0	0.000	0.000
TDE Right	0	0.000	0.000
TCE Right	0	0.000	0.000
PUE Right	0	0.000	0.000
TSE Left	0	0.000	0.000
TSE Right	0	0.000	0.000
DUE Left	0	0.000	0.000
DUE Right	0	0.000	0.000
DTE Left	0	0.000	0.000
DTE Right	0	0.000	0.000
AUE_Left	0	0.000	0.000
AUE_Right	0	0.000	0.000
PCE Left	0	0.000	0.000
PCE Right	0	0.000	0.000
TUE Left	0	0.000	0.000
TUE Right	0	0.000	0.000
REM Left	0	0.000	0.000
REM Right	0	0.000	0.000
Other Left	0	0.000	0.000
Other Right	0	0.000	0.000
PE Left	0	0.000	0.000
PE Right	0	0.000	0.000

THIS MAP IS NOT A CERTIFIED SURVEY AND HAS NOT BEEN REVIEWED BY A LOCAL GOVERNMENT AGENCY FOR COMPLIANCE WITH ANY APPLICABLE LAND DEVELOPMENT REGULATIONS. THE PROPERTY SHOWN ON THIS MAP WAS LOCATED FOR THE NORTH CAROLINA DEPARTMENT OF TRANSPORTATION FOR HIGHWAY DESIGN PURPOSES. SOME ERROR MAY EXIST BETWEEN THE GRAPHICAL AND ACTUAL GROUND LOCATIONS OF PROPERTY LINES. THIS MAP IS TO BE USED AS A GRAPHICAL REPRESENTATION OF THE NCDOT'S INTENT TO ACQUIRE PROPERTY FOR RIGHT OF WAY PURPOSES, AND IN NO WAY REPRESENTS AN ACTUAL BOUNDARY SURVEY OF THIS PROPERTY.

NORTH CAROLINA DEPARTMENT OF TRANSPORTATION	
RIGHT OF WAY BRANCH	
SANDY RIDGE METHODIST CHURCH	01-23-2023
PARCEL * 098	S:\CADD\U4758\DDRAFT\U4758_dee
DB 2599 PG 752	UNKNOWN SCALE

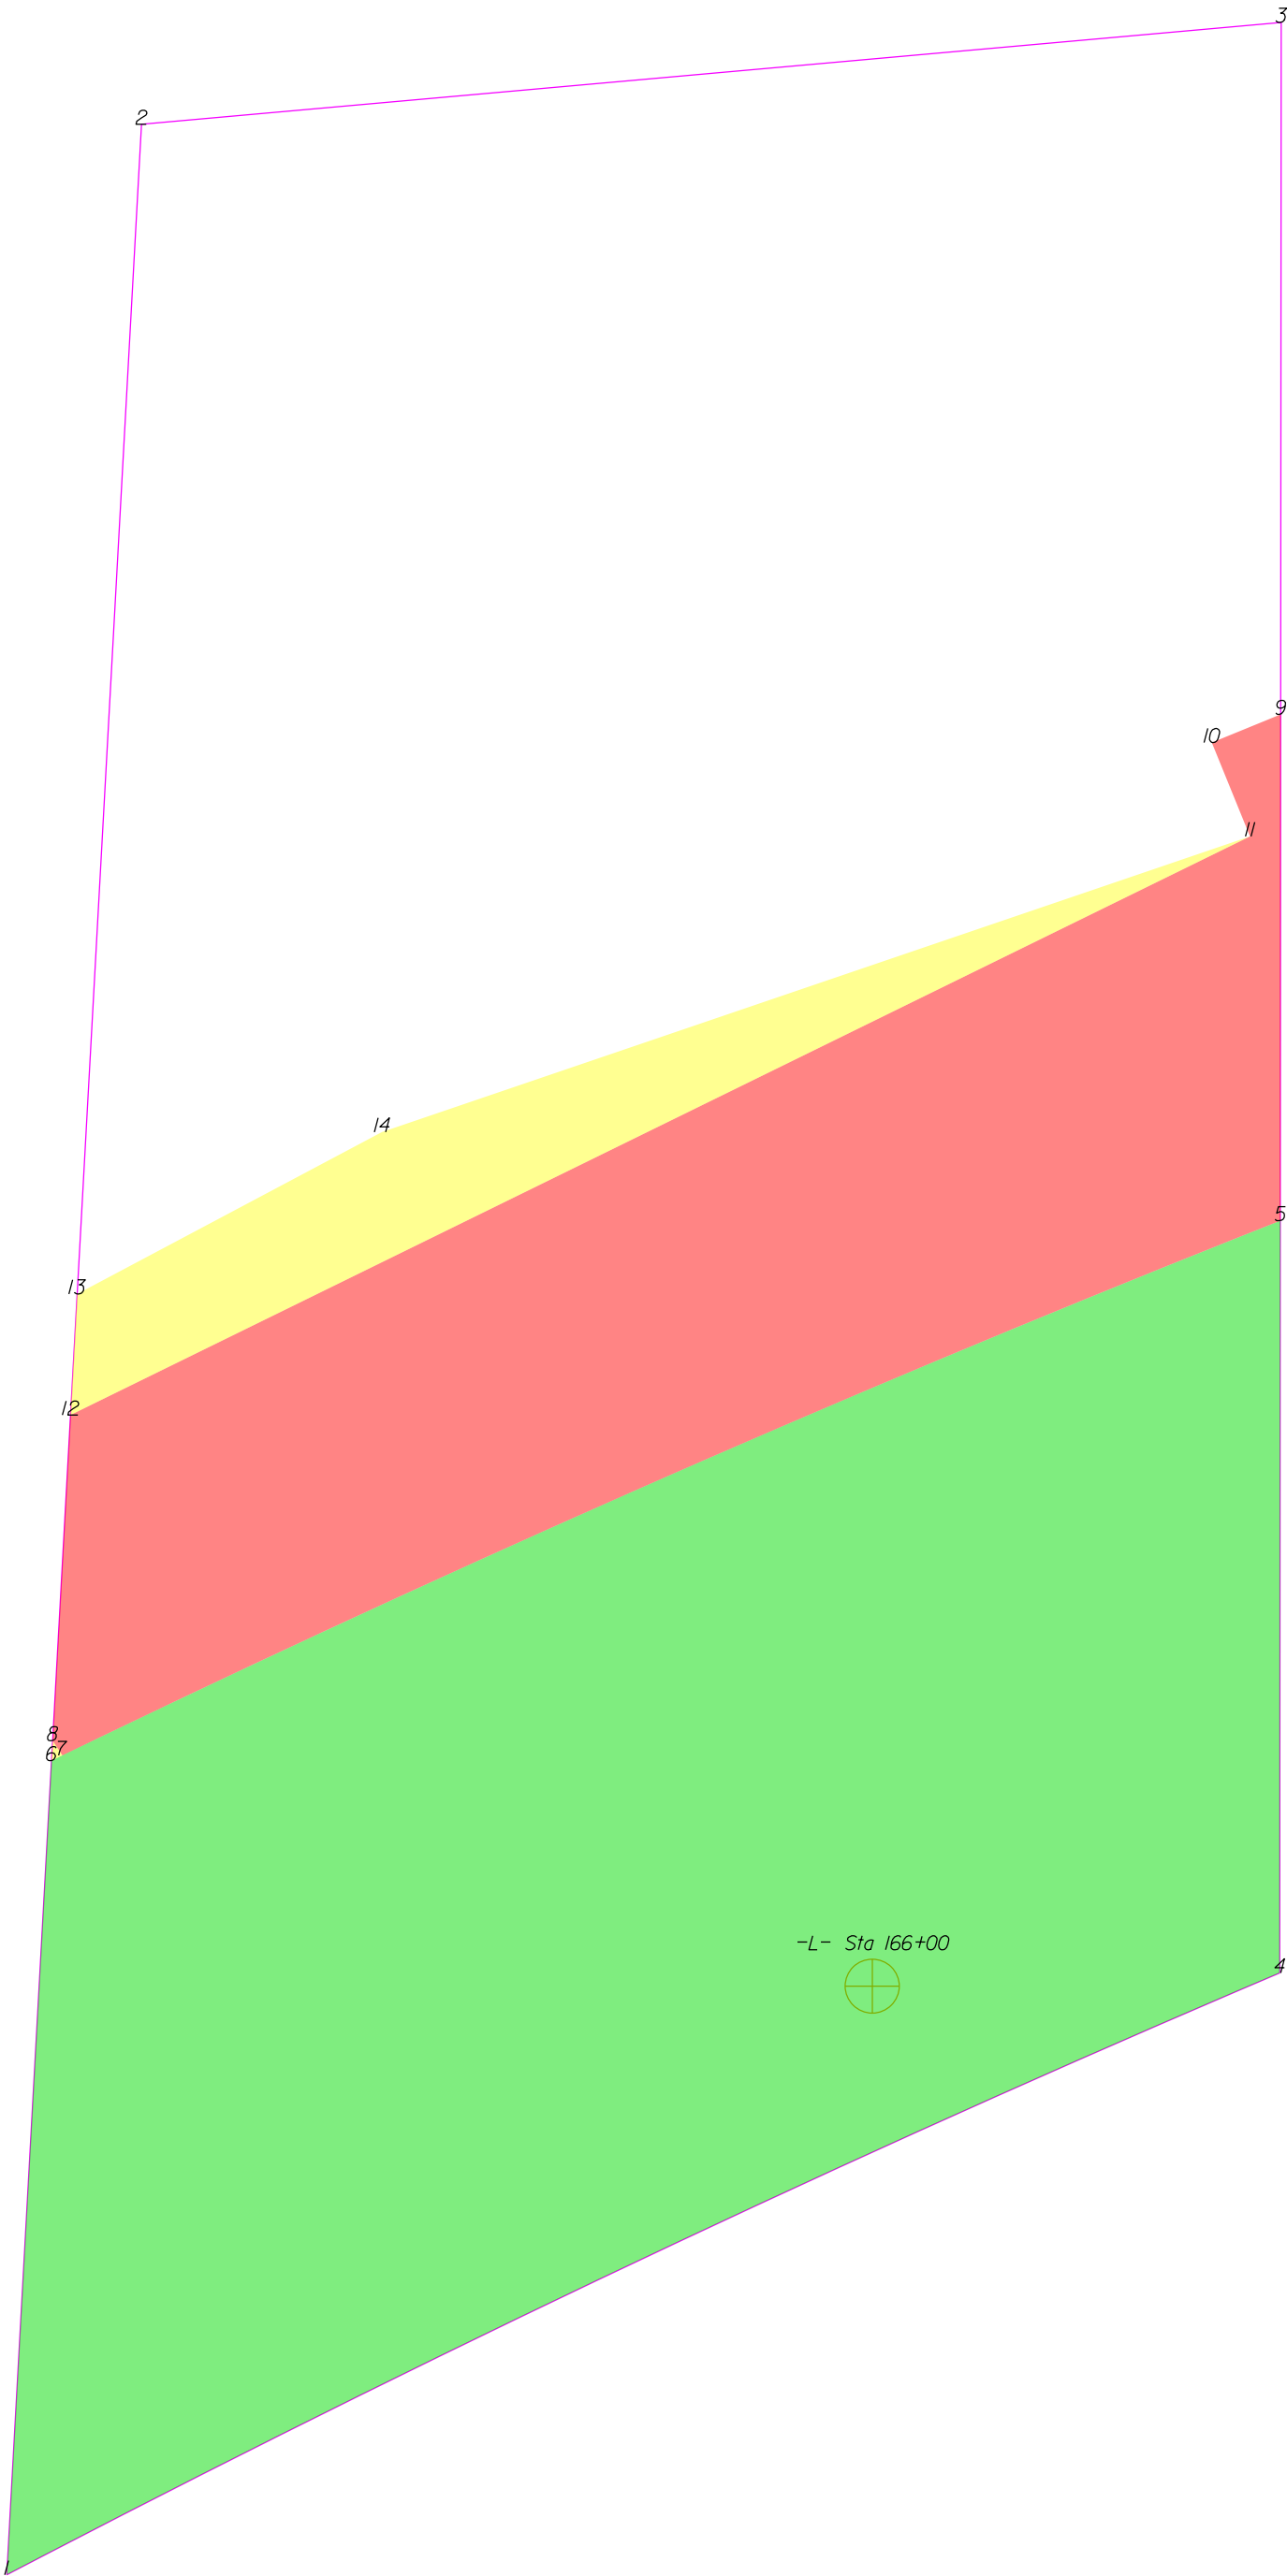

THIS MAP IS NOT A CERTIFIED SURVEY AND HAS NOT BEEN REVIEWED BY A LOCAL GOVERNMENT AGENCY FOR COMPLIANCE WITH ANY APPLICABLE LAND DEVELOPMENT REGULATIONS. THE PROPERTY SHOWN ON THIS MAP WAS LOCATED FOR THE NORTH CAROLINA DEPARTMENT OF TRANSPORTATION FOR HIGHWAY DESIGN PURPOSES. SOME ERROR MAY EXIST BETWEEN THE GRAPHICAL AND ACTUAL GROUND LOCATIONS OF PROPERTY LINES. THIS MAP IS TO BE USED AS A GRAPHICAL REPRESENTATION OF THE NCDOT'S INTENT TO ACQUIRE PROPERTY FOR RIGHT OF WAY PURPOSES, AND IN NO WAY REPRESENTS AN ACTUAL BOUNDARY SURVEY OF THIS PROPERTY.

NORTH CAROLINA DEPARTMENT OF TRANSPORTATION	
RIGHT OF WAY BRANCH	
SANDY RIDGE METHODIST CHURCH	09-20-2022
PARCEL * 098	S:\CADD\U4758\DDRAFT\U4758_dee
DB 2599 PG 752	UNKNOWN SCALE

	SQR FT	ACRES		SQR M		HECTARES	
ROW Left	9853.660	0.226		915.439		0.092	
FROM - TO	DISTANCE (FT/M)		BEARING	RADIUS (FT/M)		CURVE LENGTH (FT/M)	
-L- Sta 166+00 - 4	41.194		12.556	N 88°8'51.7" E			
4 - 5	76.025		23.172	N 0°2'39.9" E			
5 - 6	135.623		41.338	S 66°16'22.1" W	1805.500	550.318	135.655
6 - 1	82.397		25.115	S 3°8'49.5" W			
1 - 4	142.278		43.367	N 64°41'33.5" E	1805.000	550.165	142.315
							43.378

	SQR FT	ACRES		SQR M		HECTARES	
TCE Left	1.073	0.000		0.100		0.000	
FROM - TO	DISTANCE (FT/M)		BEARING	RADIUS (FT/M)		CURVE LENGTH (FT/M)	
-L- Sta 166+00 - 6	86.000		26.213	N 74°38'14.4" W			
6 - 7	1.218		0.371	N 64°8'22.9" E	1805.500	550.318	1.218
7 - 8	1.779		0.542	N 33°39'4.7" W			
8 - 6	2.015		0.614	S 3°8'49.5" W			


	SQR FT	ACRES		SQR M		HECTARES	
PUE Left	4521.235	0.104		420.038		0.042	
FROM - TO	DISTANCE (FT/M)		BEARING	RADIUS (FT/M)		CURVE LENGTH (FT/M)	
-L- Sta 166+00 - 5	87.659		26.718	N 28°3'29.3" E			
5 - 9	51.167		15.596	N 0°2'39.9" E			
9 - 10	7.521		2.292	S 67°48'53.6" W			
10 - 11	10.241		3.121	S 22°11'6.4" E			
11 - 12	132.760		40.465	S 63°51'33.4" W			
12 - 8	32.964		10.047	S 3°8'49.5" W			
8 - 7	1.779		0.542	S 33°39'4.7" E			
7 - 5	134.406		40.967	N 66°17'31.7" E	1805.500	550.318	134.437
							40.976

	SQR FT	ACRES		SQR M		HECTARES	
TCE Left	967.943	0.022		89.925		0.009	
FROM - TO	DISTANCE (FT/M)		BEARING	RADIUS (FT/M)		CURVE LENGTH (FT/M)	
-L- Sta 166+00 - 13	106.520		32.467	N 48°57'8.9" W			
13 - 12	12.259		3.737	S 3°8'49.5" W			
12 - 11	132.760		40.465	N 63°51'33.4" E			
11 - 14	92.671		28.246	S 71°11'28.3" W			
14 - 13	34.868		10.628	S 61°59'41.9" W			

TYPE	COUNT	SQR FEET	ACRES
Parcel	1	26730.247	0.614
ROW Left	1	9853.660	0.226
TCE Left	2	969.017	0.022
PUE Left	1	4521.235	0.104
ROW Right	0	0.000	0.000
PDE Left	0	0.000	0.000
PDE Right	0	0.000	0.000
TDE Left	0	0.000	0.000
TDE Right	0	0.000	0.000
TCE Right	0	0.000	0.000
PUE Right	0	0.000	0.000
TSE Left	0	0.000	0.000
TSE Right	0	0.000	0.000
DUE Left	0	0.000	0.000
DUE Right	0	0.000	0.000
DTE Left	0	0.000	0.000
DTE Right	0	0.000	0.000
AUE_Left	0	0.000	0.000
AUE_Right	0	0.000	0.000
PCE Left	0	0.000	0.000
PCE Right	0	0.000	0.000
TUE Left	0	0.000	0.000
TUE Right	0	0.000	0.000
REM Left	0	0.000	0.000
REM Right	0	0.000	0.000
Other Left	0	0.000	0.000
Other Right	0	0.000	0.000
PE Left	0	0.000	0.000
PE Right	0	0.000	0.000

THIS MAP IS NOT A CERTIFIED SURVEY AND HAS NOT BEEN REVIEWED BY A LOCAL GOVERNMENT AGENCY FOR COMPLIANCE WITH ANY APPLICABLE LAND DEVELOPMENT REGULATIONS. THE PROPERTY SHOWN ON THIS MAP WAS LOCATED FOR THE NORTH CAROLINA DEPARTMENT OF TRANSPORTATION FOR HIGHWAY DESIGN PURPOSES. SOME ERROR MAY EXIST BETWEEN THE GRAPHICAL AND ACTUAL GROUND LOCATIONS OF PROPERTY LINES. THIS MAP IS TO BE USED AS A GRAPHICAL REPRESENTATION OF THE NCDOT'S INTENT TO ACQUIRE PROPERTY FOR RIGHT OF WAY PURPOSES, AND IN NO WAY REPRESENTS AN ACTUAL BOUNDARY SURVEY OF THIS PROPERTY.

NORTH CAROLINA DEPARTMENT OF TRANSPORTATION	
RIGHT OF WAY BRANCH	
SANDY RIDGE METHODIST CHURCH	09-20-2022
PARCEL * 098	S:\CADD\U4758\DDRAFT\U4758_dee
DB 2599 PG 752	UNKNOWN SCALE

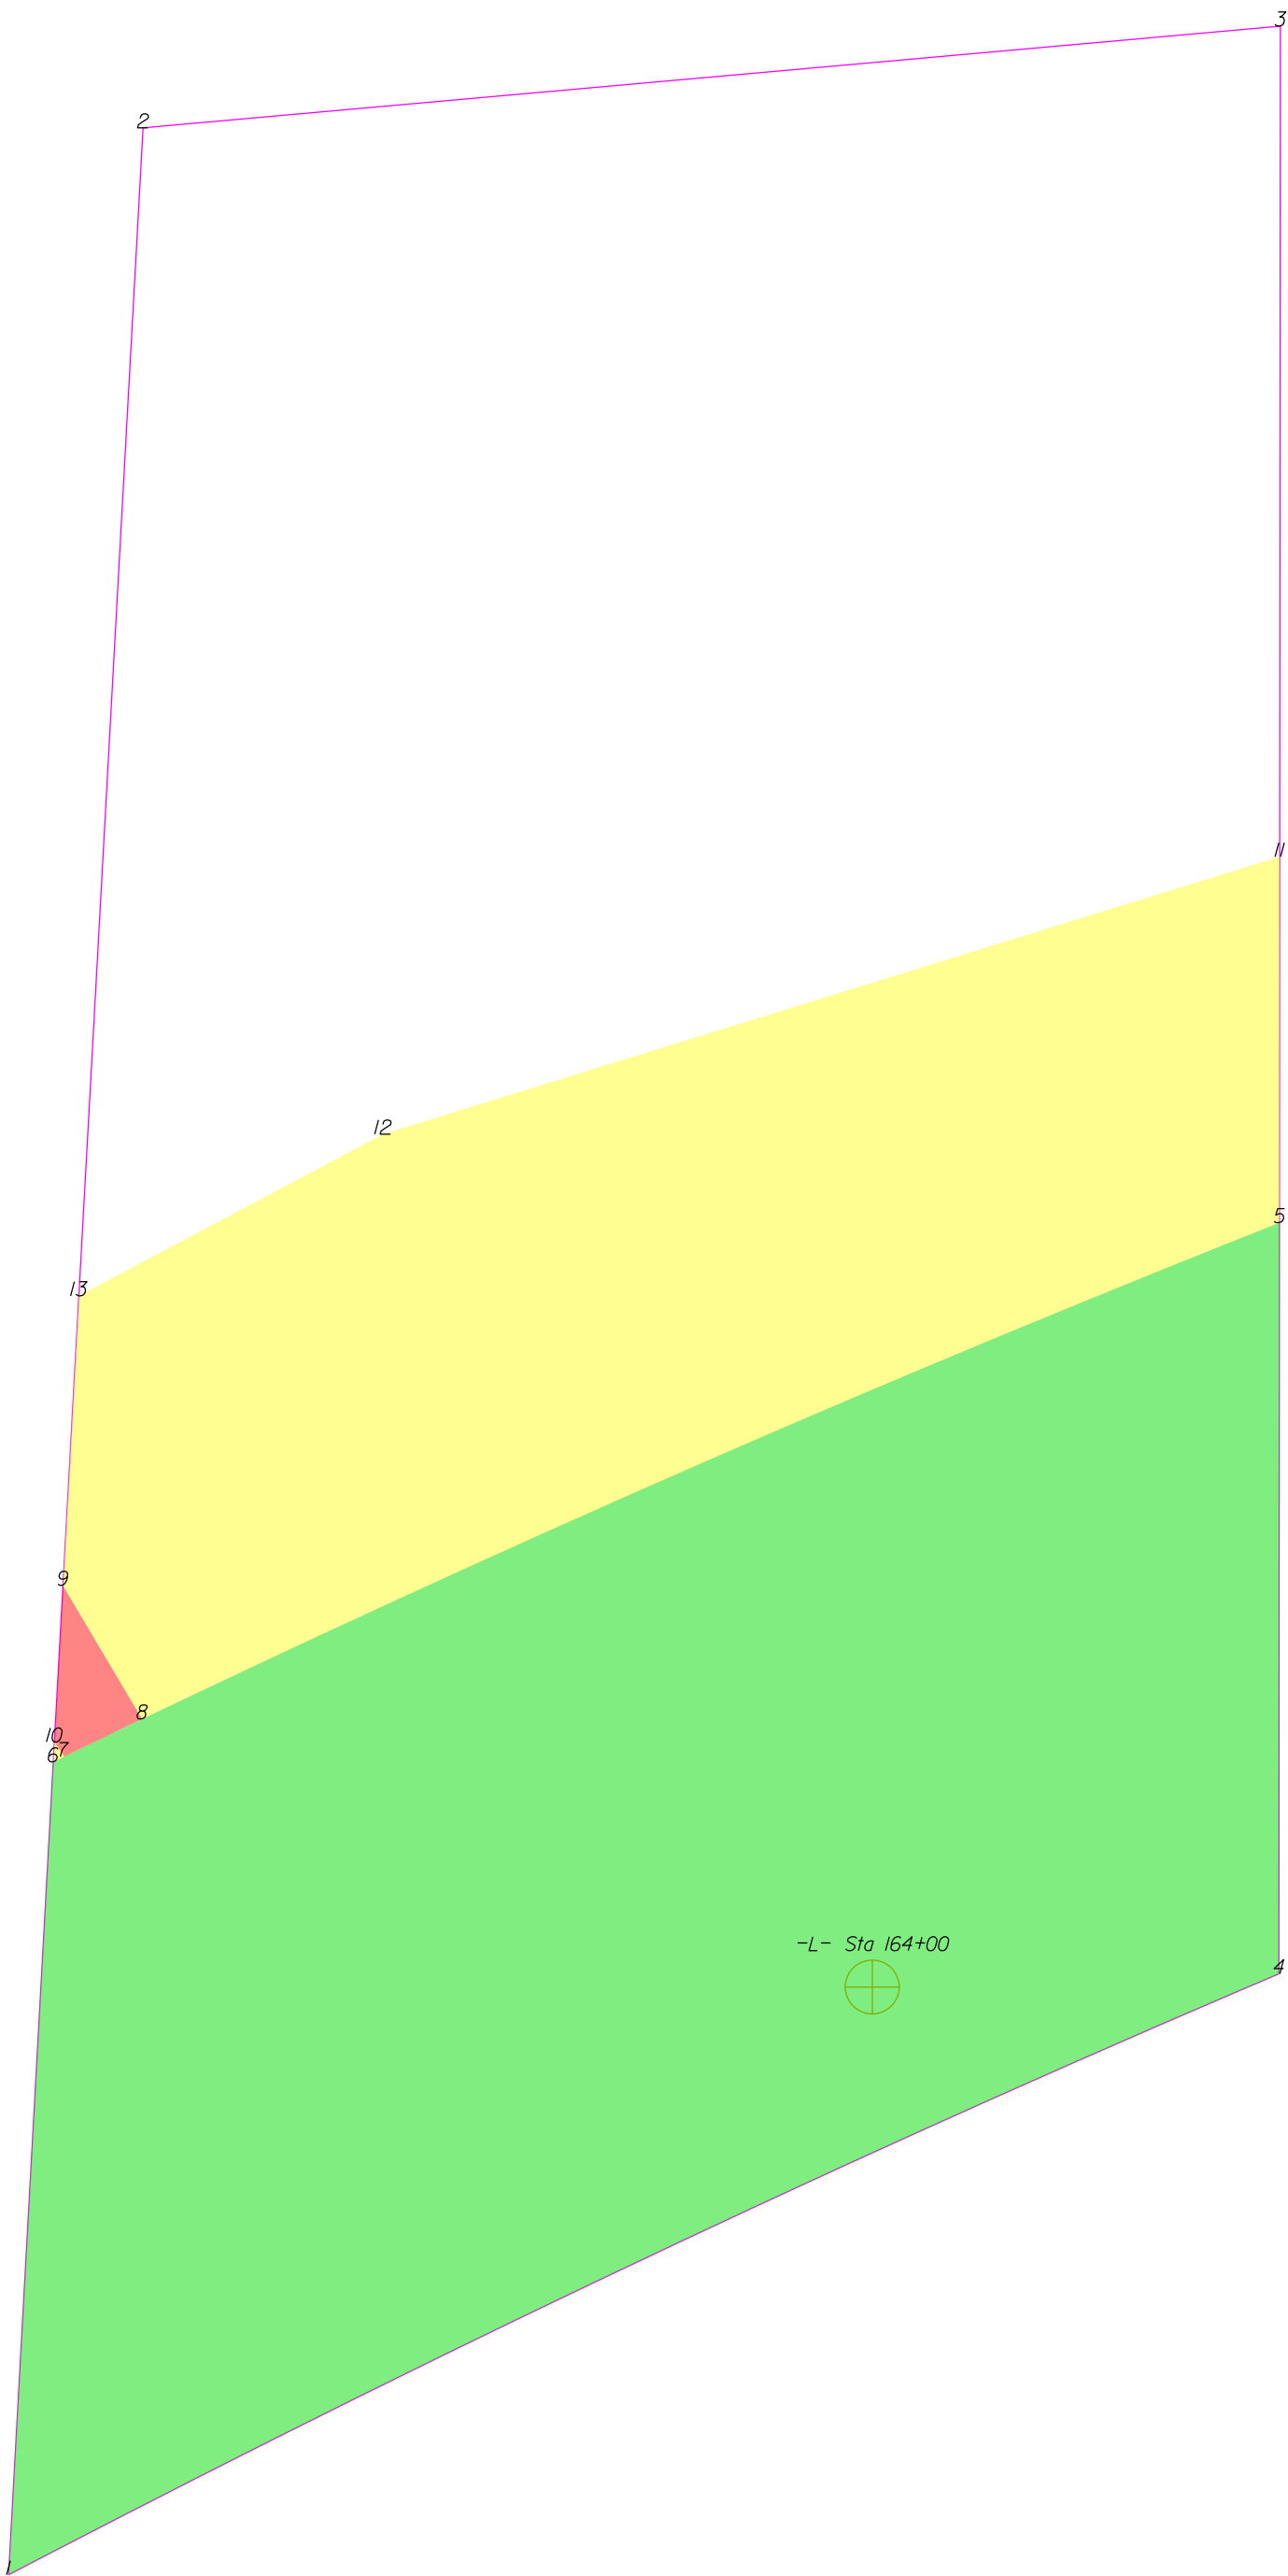

THIS MAP IS NOT A CERTIFIED SURVEY AND HAS NOT BEEN REVIEWED BY A LOCAL GOVERNMENT AGENCY FOR COMPLIANCE WITH ANY APPLICABLE LAND DEVELOPMENT REGULATIONS. THE PROPERTY SHOWN ON THIS MAP WAS LOCATED FOR THE NORTH CAROLINA DEPARTMENT OF TRANSPORTATION FOR HIGHWAY DESIGN PURPOSES. SOME ERROR MAY EXIST BETWEEN THE GRAPHICAL AND ACTUAL GROUND LOCATIONS OF PROPERTY LINES. THIS MAP IS TO BE USED AS A GRAPHICAL REPRESENTATION OF THE NCDOT'S INTENT TO ACQUIRE PROPERTY FOR RIGHT OF WAY PURPOSES, AND IN NO WAY REPRESENTS AN ACTUAL BOUNDARY SURVEY OF THIS PROPERTY.

NORTH CAROLINA DEPARTMENT OF TRANSPORTATION	
RIGHT OF WAY BRANCH	
METHODIST CHURCH	12-8-2021
PARCEL * 098	S:\CADD\U4758\DDRAFT\U4758_dee
DB 2599 PG 752	UNKNOWN SCALE

	SQR FT	ACRES		SQR M		HECTARES	
ROW Left	9853.660	0.226		915.439		0.092	
FROM - TO		DISTANCE (FT/M)		BEARING		RADIUS (FT/M)	
-L- Sta 164+00 - 4		41.194	12.556	N 88°8'51.7" E			
4 - 5		76.025	23.172	N 0°2'39.9" E			
5 - 6		135.623	41.338	S 66°16'22.1" W	1805.500	550.318	135.655
6 - 1		82.397	25.115	S 3°8'49.5" W			
1 - 4		142.278	43.367	N 64°41'33.5" E	1805.000	550.165	142.315
							43.378

	SQR FT	ACRES		SQR M		HECTARES	
PUE Left	77.129	0.002		7.166		0.001	
FROM - TO		DISTANCE (FT/M)		BEARING		RADIUS (FT/M)	
-L- Sta 164+00 - 7		85.088	25.935	N 74°5'48.4" W			
7 - 8		8.770	2.673	N 64°17'53.4" E	1805.500	550.318	8.770
8 - 9		15.727	4.794	N 30°38'36.2" W			
9 - 10		15.877	4.839	S 3°8'49.5" W			
10 - 7		1.779	0.542	S 33°39'4.7" E			


	SQR FT	ACRES		SQR M		HECTARES	
TCE Left	1.073	0.000		0.100		0.000	
FROM - TO		DISTANCE (FT/M)		BEARING		RADIUS (FT/M)	
-L- Sta 164+00 - 6		86.000	26.213	N 74°38'14.4" W			
6 - 7		1.218	0.371	N 64°8'22.9" E	1805.500	550.318	1.218
7 - 10		1.779	0.542	N 33°39'4.7" W			
10 - 6		2.015	0.614	S 3°8'49.5" W			

	SQR FT	ACRES		SQR M		HECTARES	
TCE Left	5226.367	0.120		485.547		0.049	
FROM - TO		DISTANCE (FT/M)		BEARING		RADIUS (FT/M)	
-L- Sta 164+00 - 5		87.659	26.718	N 28°3'29.3" E			
5 - 11		37.038	11.289	N 0°2'39.9" E			
11 - 12		95.049	28.971	S 72°49'20.0" W			
12 - 13		34.868	10.628	S 61°59'41.9" W			
13 - 9		29.345	8.945	S 3°8'49.5" W			
9 - 8		15.727	4.794	S 30°38'36.2" E			
8 - 5		125.642	38.296	N 66°25'52.6" E	1805.500	550.318	125.667
							38.303

TYPE	COUNT	SQR FEET	ACRES
Parcel	1	26730.247	0.614
ROW Left	1	9853.660	0.226
PUE Left	1	77.129	0.002
TCE Left	2	5227.440	0.120
ROW Right	0	0.000	0.000
PDE Left	0	0.000	0.000
PDE Right	0	0.000	0.000
TDE Left	0	0.000	0.000
TDE Right	0	0.000	0.000
TCE Right	0	0.000	0.000
PUE Right	0	0.000	0.000
TSE Left	0	0.000	0.000
TSE Right	0	0.000	0.000
DUE Left	0	0.000	0.000
DUE Right	0	0.000	0.000
DTE Left	0	0.000	0.000
DTE Right	0	0.000	0.000
AUE_Left	0	0.000	0.000
AUE_Right	0	0.000	0.000
PCE Left	0	0.000	0.000
PCE Right	0	0.000	0.000
TUE Left	0	0.000	0.000
TUE Right	0	0.000	0.000
REM Left	0	0.000	0.000
REM Right	0	0.000	0.000
Other Left	0	0.000	0.000
Other Right	0	0.000	0.000
PE Left	0	0.000	0.000
PE Right	0	0.000	0.000

THIS MAP IS NOT A CERTIFIED SURVEY AND HAS NOT BEEN REVIEWED BY A LOCAL GOVERNMENT AGENCY FOR COMPLIANCE WITH ANY APPLICABLE LAND DEVELOPMENT REGULATIONS. THE PROPERTY SHOWN ON THIS MAP WAS LOCATED FOR THE NORTH CAROLINA DEPARTMENT OF TRANSPORTATION FOR HIGHWAY DESIGN PURPOSES. SOME ERROR MAY EXIST BETWEEN THE GRAPHICAL AND ACTUAL GROUND LOCATIONS OF PROPERTY LINES. THIS MAP IS TO BE USED AS A GRAPHICAL REPRESENTATION OF THE NCDOT'S INTENT TO ACQUIRE PROPERTY FOR RIGHT OF WAY PURPOSES, AND IN NO WAY REPRESENTS AN ACTUAL BOUNDARY SURVEY OF THIS PROPERTY.

NORTH CAROLINA DEPARTMENT OF TRANSPORTATION	
RIGHT OF WAY BRANCH	
METHODIST CHURCH	12-8-2021
PARCEL * 098	S:\CADD\U4758\DDRAFT\U4758_dee
DB 2599 PG 752	UNKNOWN SCALE

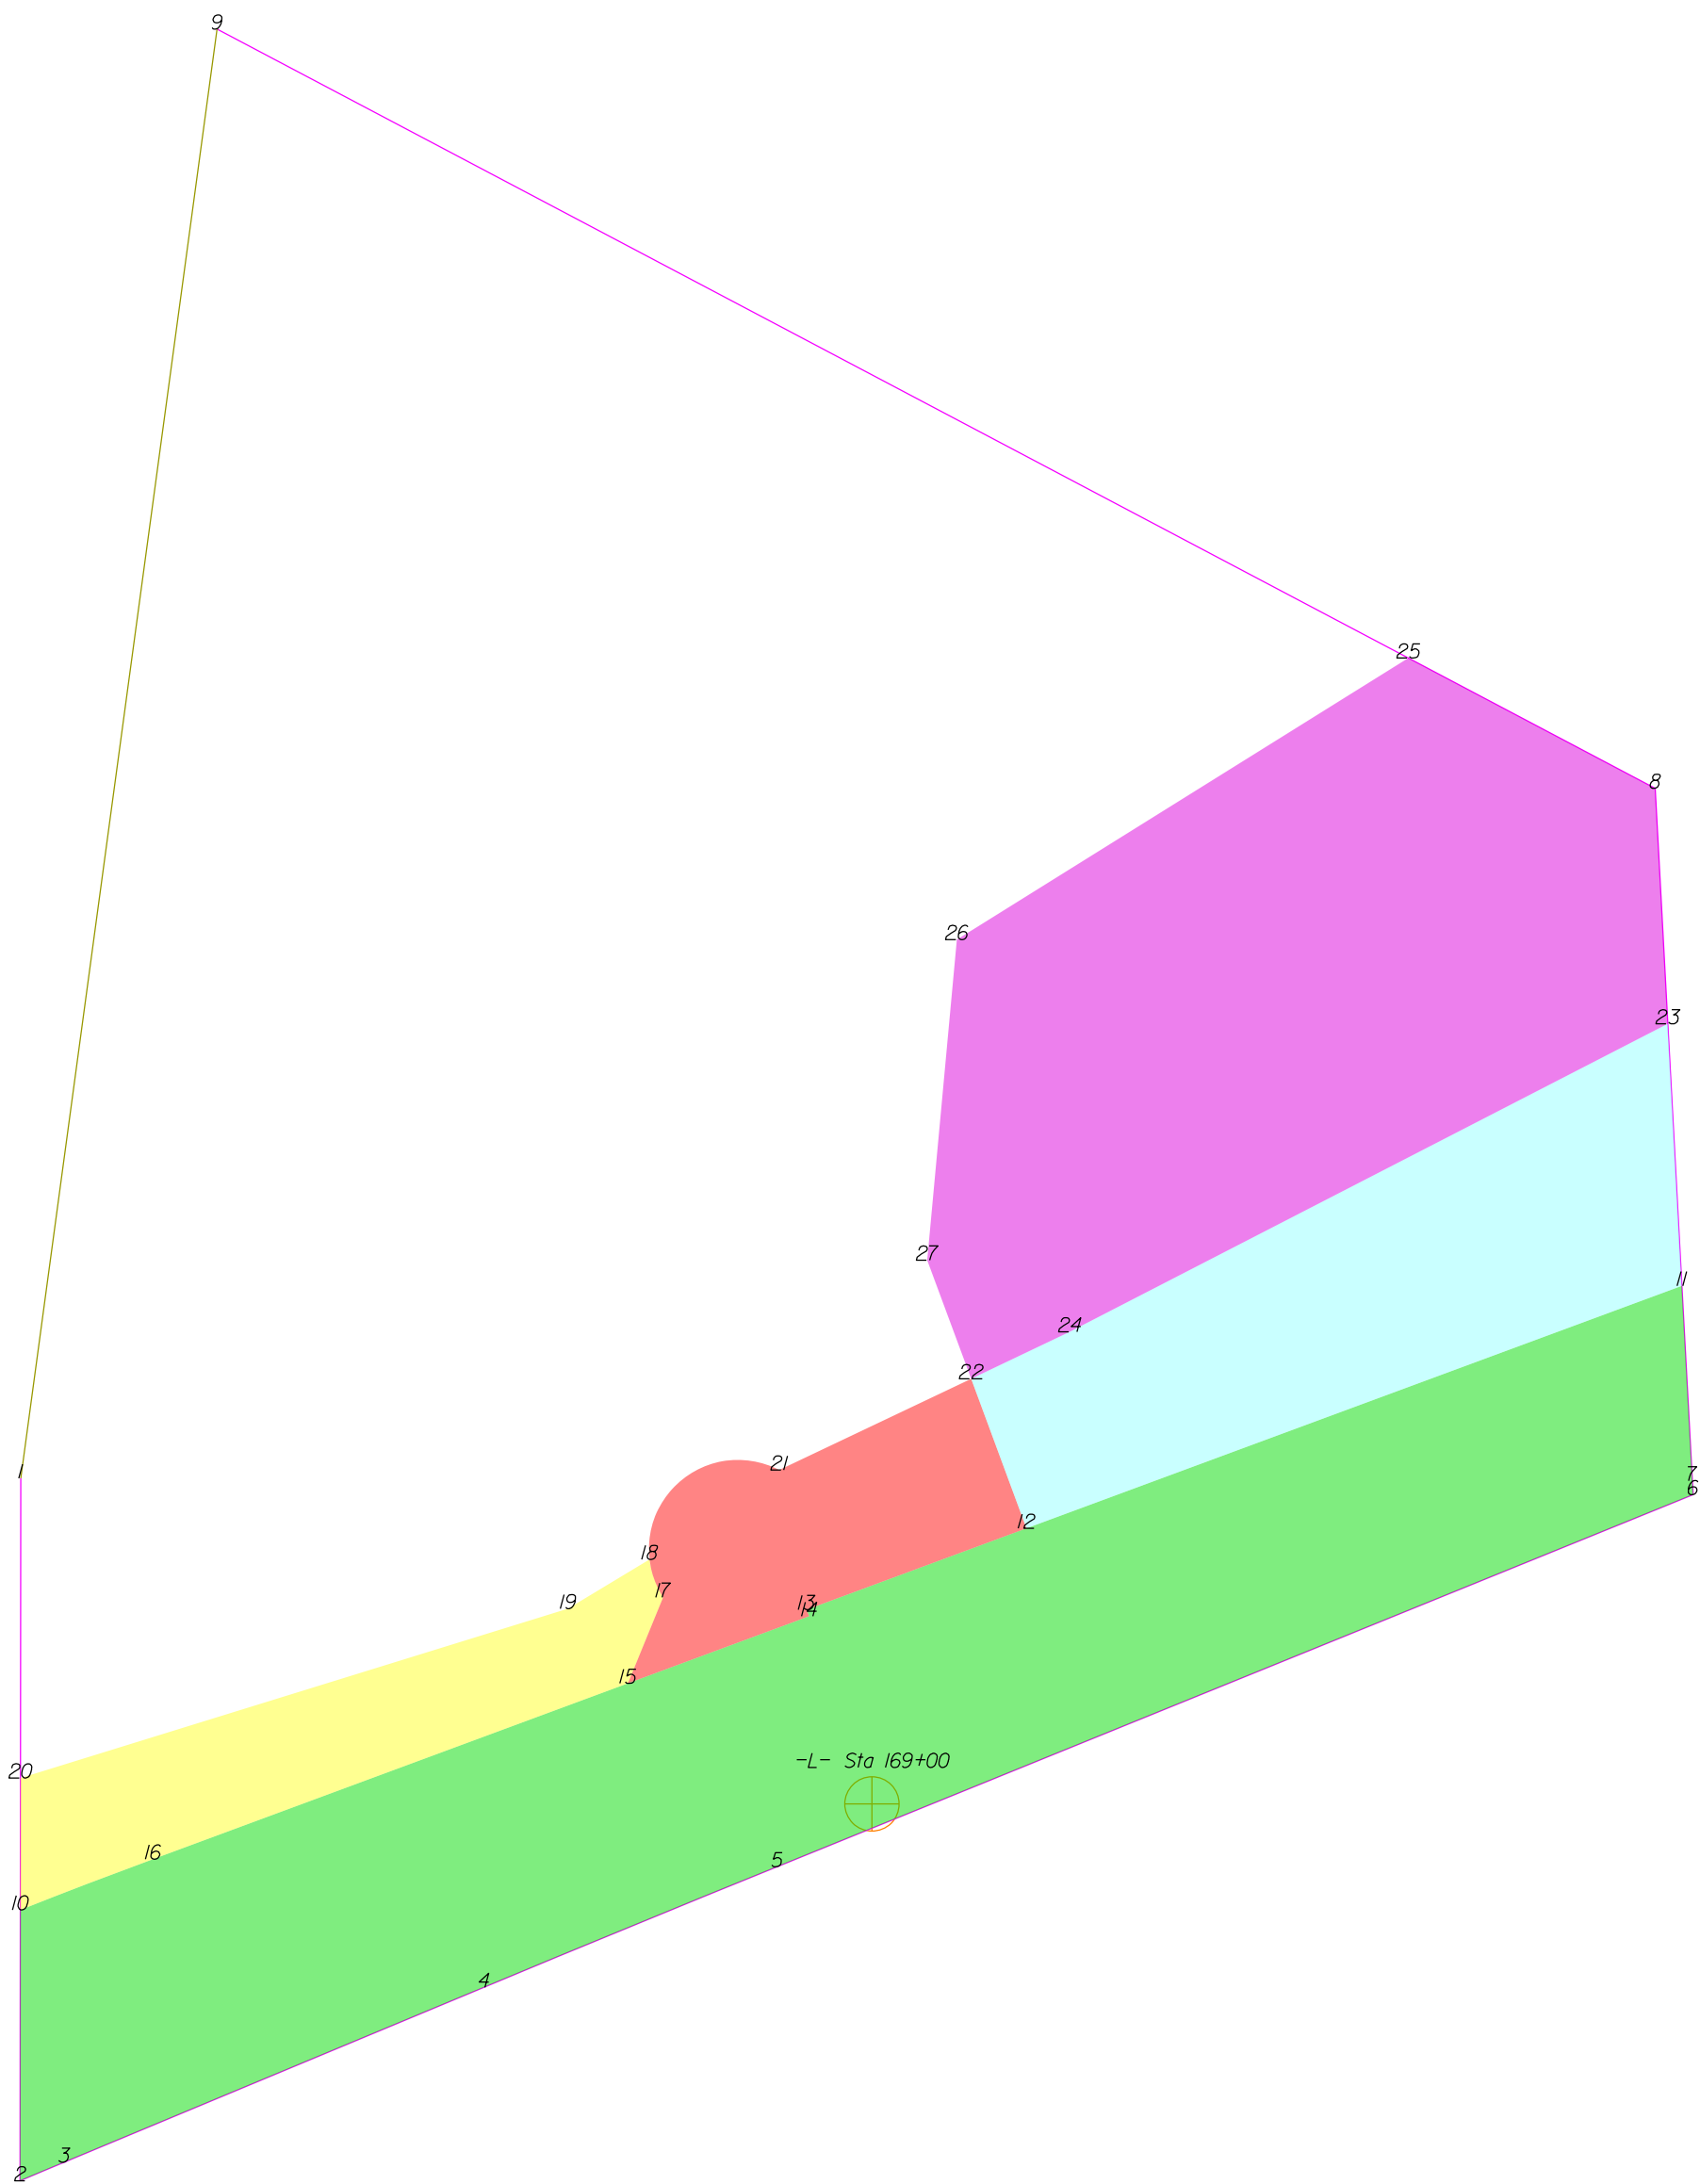

UNKNOWN SCALE

	SQR FT	ACRES		SQR M		HECTARES	
ROW Left	31629.410	0.726		2938.480		0.294	
FROM - TO		DISTANCE (FT/M)		BEARING		RADIUS (FT/M)	
-L- Sta 169+00 - 10		240.797	73.395	S 82°54'28.2" W			
10 - 2		76.025	23.172	S 0°2'39.9" W			
2 - 3		13.461	4.103	N 67°9'54.1" E	1805.000	550.165	13.461
3 - 4		127.526	38.870	N 67°22'43.2" E			
4 - 5		88.970	27.118	N 67°37'58.1" E	10030.000	3057.150	88.970
5 - 6		277.385	84.547	N 67°53'12.9" E			
6 - 7		3.885	1.184	N 3°3'52.1" W			
7 - 11		54.816	16.708	N 3°3'52.1" W			
11 - 12		196.072	59.763	S 69°41'22.9" W			
12 - 13		65.776	20.048	S 69°41'22.9" W			
13 - 14		2.000	0.610	S 20°18'37.1" E			
14 - 15		54.224	16.528	S 69°41'22.9" W			
15 - 16		142.075	43.305	S 69°41'22.9" W			
16 - 10		39.845	12.145	S 69°3'26.9" W	1805.500	550.318	39.846

	SQR FT	ACRES		SQR M		HECTARES	
TCE Left	5581.208	0.128		518.513		0.052	
FROM - TO		DISTANCE (FT/M)		BEARING		RADIUS (FT/M)	
-L- Sta 169+00 - 10		240.797	73.395	S 82°54'28.2" W			
10 - 16		39.845	12.145	N 69°3'26.9" E	1805.500	550.318	39.846
16 - 15		142.075	43.305	N 69°41'22.9" E			
15 - 17		26.119	7.961	N 22°17'19.6" E			
17 - 18		11.274	3.436	N 19°47'30.5" W	25.000	7.620	11.372
18 - 19		26.753	8.154	S 58°55'4.3" W			
19 - 20		160.775	49.004	S 72°49'20.0" W			
20 - 10		37.038	11.289	S 0°2'39.9" W			

	SQR FT	ACRES		SQR M		HECTARES	
PUE Left	4624.844	0.106		429.664		0.043	
FROM - TO		DISTANCE (FT/M)		BEARING		RADIUS (FT/M)	
-L- Sta 169+00 - 21		97.276	29.650	N 15°31'54.1" W			
21 - 17		48.331	14.731	S 42°19'49.4" W	25.000	7.620	65.584
17 - 15		26.119	7.961	S 22°17'19.6" W			
15 - 14		54.224	16.528	N 69°41'22.9" E			
14 - 13		2.000	0.610	N 20°18'37.1" W			
13 - 12		65.776	20.048	N 69°41'22.9" E			
12 - 22		44.765	13.644	N 20°18'37.1" W			
22 - 21		59.635	18.177	S 64°33'53.8" W			

	SQR FT	ACRES		SQR M		HECTARES	
DUE Left	11676.051	0.268		1084.745		0.108	
FROM - TO		DISTANCE (FT/M)		BEARING		RADIUS (FT/M)	
-L- Sta 169+00 - 23		312.692	95.309	N 45°34'9.5" E			
23 - 24		188.770	57.537	S 62°45'27.3" W			
24 - 22		30.622	9.334	S 64°33'53.8" W			
22 - 12		44.765	13.644	S 20°18'37.1" E			
12 - 11		196.072	59.763	N 69°41'22.9" E			
11 - 23		73.592	22.431	N 3°3'52.1" W			

	SQR FT	ACRES		SQR M		HECTARES	
PDE Left	24635.743	0.566		2288.745		0.229	
FROM - TO		DISTANCE (FT/M)		BEARING		RADIUS (FT/M)	
-L- Sta 169+00 - 23		312.692	95.309	N 45°34'9.5" E			
23 - 8		66.199	20.177	N 3°3'52.1" W			
8 - 25		78.329	23.875	N 62°9'59.8" W			
25 - 26		149.315	45.511	S 58°3'39.8" W			
26 - 27		90.351	27.539	S 5°15'43.6" W			
27 - 22		35.485	10.816	S 20°18'37.1" E			
22 - 24		30.622	9.334	N 64°33'53.8" E			
24 - 23		188.770	57.537	N 62°45'27.3" E			


THIS MAP IS NOT A CERTIFIED SURVEY AND HAS NOT BEEN REVIEWED BY A LOCAL GOVERNMENT AGENCY FOR COMPLIANCE WITH ANY APPLICABLE LAND DEVELOPMENT REGULATIONS. THE PROPERTY SHOWN ON THIS MAP WAS LOCATED FOR THE NORTH CAROLINA DEPARTMENT OF TRANSPORTATION FOR HIGHWAY DESIGN PURPOSES. SOME ERROR MAY EXIST BETWEEN THE GRAPHICAL AND ACTUAL GROUND LOCATIONS OF PROPERTY LINES. THIS MAP IS TO BE USED AS A GRAPHICAL REPRESENTATION OF THE NCDOT'S INTENT TO ACQUIRE PROPERTY FOR RIGHT OF WAY PURPOSES, AND IN NO WAY REPRESENTS AN ACTUAL BOUNDARY SURVEY OF THIS PROPERTY.

NORTH CAROLINA DEPARTMENT OF TRANSPORTATION	
RIGHT OF WAY BRANCH	
JULIUS CONRAD FRAZIER	12-8-2021
PARCEL * 099	S:\CADD\U4758\DDRAFT\U4758_dee
DB 3641 PG 378	UNKNOWN SCALE

TYPE	COUNT	SQR FEET	ACRES
Parcel	1	180373.704	4.141
ROW Left	1	31629.410	0.726
TCE Left	1	5581.208	0.128
PUE Left	1	4624.844	0.106
DUE Left	1	11676.051	0.268
PDE Left	1	24635.743	0.566
ROW Right	0	0.000	0.000
PDE Right	0	0.000	0.000
TDE Left	0	0.000	0.000
TDE Right	0	0.000	0.000
TCE Right	0	0.000	0.000
PUE Right	0	0.000	0.000
TSE Left	0	0.000	0.000
TSE Right	0	0.000	0.000
DUE Right	0	0.000	0.000
DTE Left	0	0.000	0.000
DTE Right	0	0.000	0.000
AUE_Left	0	0.000	0.000
AUE_Right	0	0.000	0.000
PCE Left	0	0.000	0.000
PCE Right	0	0.000	0.000
TUE Left	0	0.000	0.000
TUE Right	0	0.000	0.000
REM Left	0	0.000	0.000
REM Right	0	0.000	0.000
Other Left	0	0.000	0.000
Other Right	0	0.000	0.000
PE Left	0	0.000	0.000
PE Right	0	0.000	0.000

THIS MAP IS NOT A CERTIFIED SURVEY AND HAS NOT BEEN REVIEWED BY A LOCAL GOVERNMENT AGENCY FOR COMPLIANCE WITH ANY APPLICABLE LAND DEVELOPMENT REGULATIONS. THE PROPERTY SHOWN ON THIS MAP WAS LOCATED FOR THE NORTH CAROLINA DEPARTMENT OF TRANSPORTATION FOR HIGHWAY DESIGN PURPOSES. SOME ERROR MAY EXIST BETWEEN THE GRAPHICAL AND ACTUAL GROUND LOCATIONS OF PROPERTY LINES. THIS MAP IS TO BE USED AS A GRAPHICAL REPRESENTATION OF THE NCDOT'S INTENT TO ACQUIRE PROPERTY FOR RIGHT OF WAY PURPOSES, AND IN NO WAY REPRESENTS AN ACTUAL BOUNDARY SURVEY OF THIS PROPERTY.

NORTH CAROLINA DEPARTMENT OF TRANSPORTATION	
RIGHT OF WAY BRANCH	
JULIUS CONRAD FRAZIER	12-8-2021
PARCEL * 099	S:\CADD\U4758\DDRAFT\U4758_dee
DB 3641 PG 378	UNKNOWN SCALE

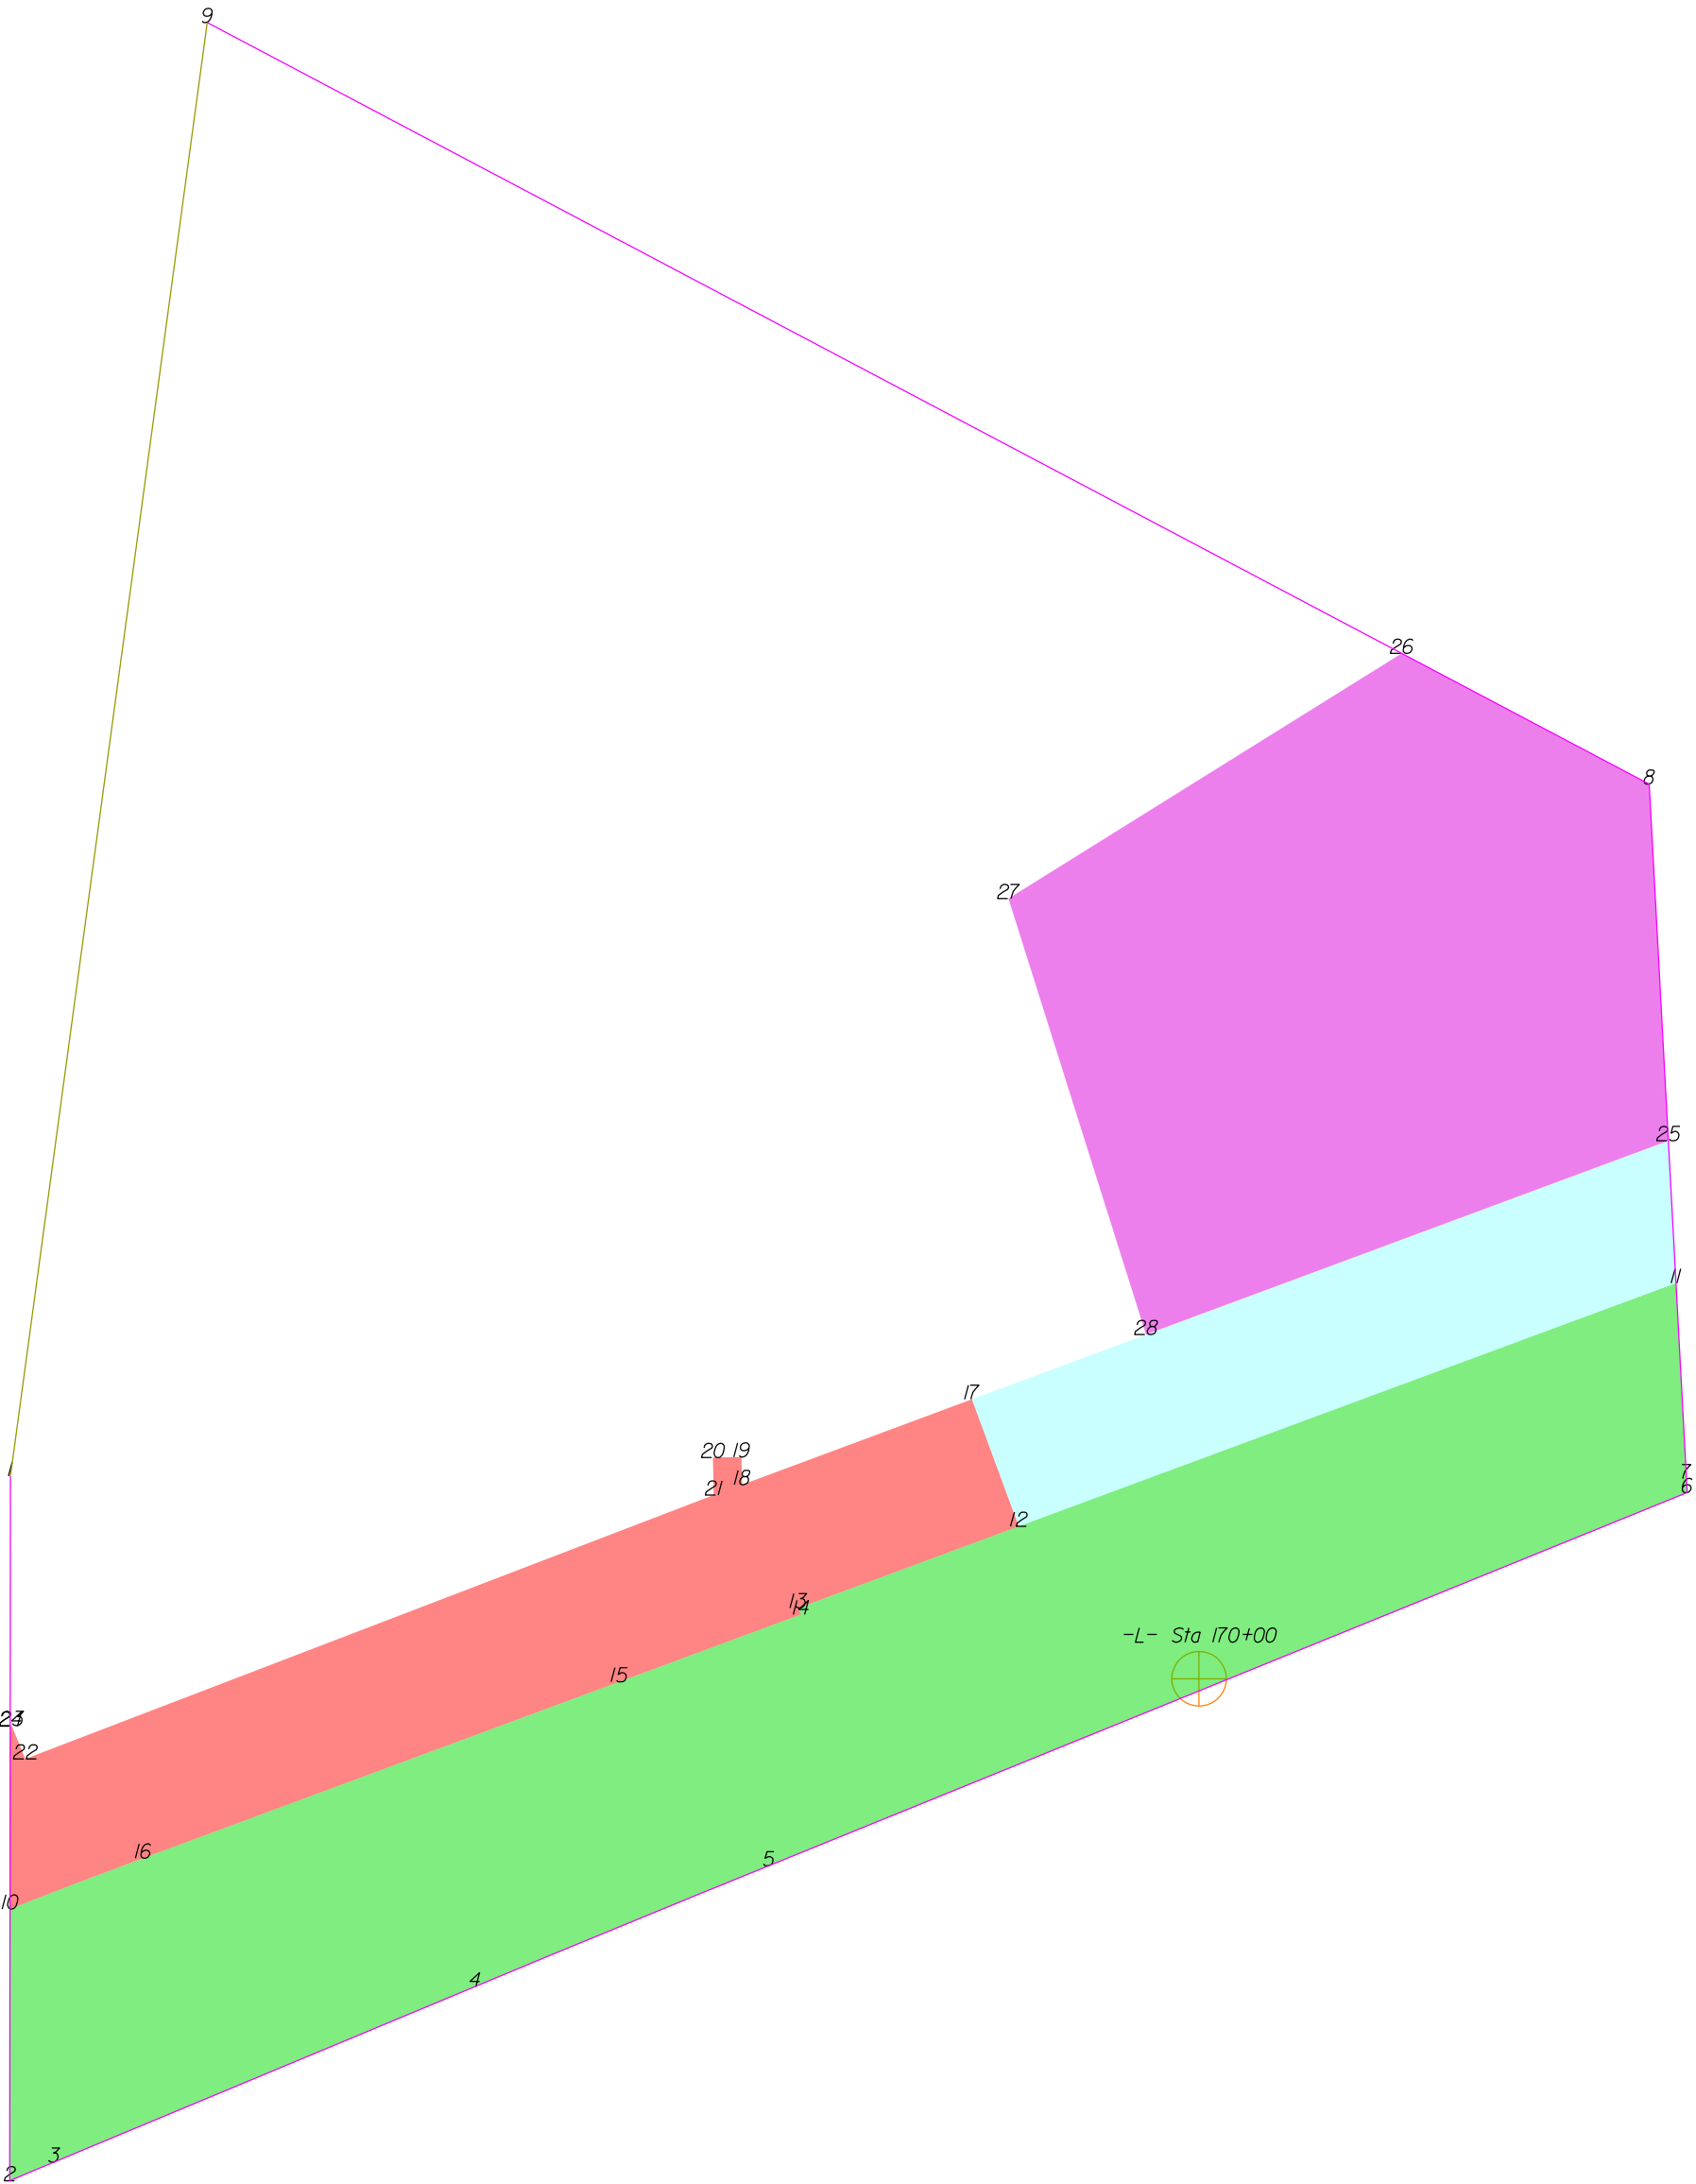

THIS MAP IS NOT A CERTIFIED SURVEY AND HAS NOT BEEN REVIEWED BY A LOCAL GOVERNMENT AGENCY FOR COMPLIANCE WITH ANY APPLICABLE LAND DEVELOPMENT REGULATIONS. THE PROPERTY SHOWN ON THIS MAP WAS LOCATED FOR THE NORTH CAROLINA DEPARTMENT OF TRANSPORTATION FOR HIGHWAY DESIGN PURPOSES. SOME ERROR MAY EXIST BETWEEN THE GRAPHICAL AND ACTUAL GROUND LOCATIONS OF PROPERTY LINES. THIS MAP IS TO BE USED AS A GRAPHICAL REPRESENTATION OF THE NCDOT'S INTENT TO ACQUIRE PROPERTY FOR RIGHT OF WAY PURPOSES, AND IN NO WAY REPRESENTS AN ACTUAL BOUNDARY SURVEY OF THIS PROPERTY.

NORTH CAROLINA DEPARTMENT OF TRANSPORTATION	
RIGHT OF WAY BRANCH	
HOLDING LLC	03-20-2023
PARCEL * 099	S:\CADD\U4758\DDRAFT\U4758_dee
DB 8528 PG 1992	UNKNOWN SCALE

	SQR FT	ACRES	SQR M	HECTARES
ROW Left	31629.410	0.726	2938.480	0.294
FROM - TO	DISTANCE (FT/M)	BEARING	RADIUS (FT/M)	CURVE LENGTH (FT/M)
-L- Sta 170+00 - 10	338.920	103.303	S 79°2'21.6" W	
10 - 2	76.025	23.172	S 0°2'39.9" W	
2 - 3	13.461	4.103	N 67°9'54.1" E	1805.000 550.165 13.461 4.103
3 - 4	127.526	38.870	N 67°22'43.2" E	
4 - 5	88.970	27.118	N 67°37'58.1" E	10030.000 3057.150 88.970 27.118
5 - 6	277.385	84.547	N 67°53'12.9" E	
6 - 7	3.885	1.184	N 3°3'52.1" W	
7 - 11	54.816	16.708	N 3°3'52.1" W	
11 - 12	196.072	59.763	S 69°41'22.9" W	
12 - 13	65.776	20.048	S 69°41'22.9" W	
13 - 14	2.000	0.610	S 20°18'37.1" E	
14 - 15	54.224	16.528	S 69°41'22.9" W	
15 - 16	142.075	43.305	S 69°41'22.9" W	
16 - 10	39.845	12.145	S 69°3'26.9" W	1805.500 550.318 39.846 12.145

	SQR FT	ACRES	SQR M	HECTARES
PUE Left	11446.338	0.263	1063.404	0.106
FROM - TO	DISTANCE (FT/M)	BEARING	RADIUS (FT/M)	CURVE LENGTH (FT/M)
-L- Sta 170+00 - 10	338.920	103.303	S 79°2'21.6" W	
10 - 16	39.845	12.145	N 69°3'26.9" E	1805.500 550.318 39.846 12.145
16 - 15	142.075	43.305	N 69°41'22.9" E	
15 - 14	54.224	16.528	N 69°41'22.9" E	
14 - 13	2.000	0.610	N 20°18'37.1" W	
13 - 12	65.776	20.048	N 69°41'22.9" E	
12 - 17	37.897	11.551	N 20°18'37.1" W	
17 - 18	68.584	20.905	S 69°37'53.4" W	
18 - 19	7.717	2.352	N 1°7'47.8" W	
19 - 20	8.000	2.438	S 88°52'12.2" W	
20 - 21	10.497	3.199	S 1°7'47.8" E	
21 - 22	206.271	62.872	S 69°2'4.7" W	
22 - 23	10.082	3.073	N 22°11'6.4" W	
23 - 24	0.479	0.146	S 67°48'53.6" W	
24 - 10	51.167	15.596	S 0°2'39.9" W	


	SQR FT	ACRES	SQR M	HECTARES
DUE Left	7675.479	0.176	713.078	0.071
FROM - TO	DISTANCE (FT/M)	BEARING	RADIUS (FT/M)	CURVE LENGTH (FT/M)
-L- Sta 170+00 - 25	199.767	60.889	N 41°5'44.7" E	
25 - 17	207.903	63.369	S 69°37'53.4" W	
17 - 12	37.897	11.551	S 20°18'37.1" E	
12 - 11	196.072	59.763	N 69°41'22.9" E	
11 - 25	39.902	12.162	N 3°3'52.1" W	

	SQR FT	ACRES	SQR M	HECTARES
PDE Left	23375.172	0.537	2171.633	0.217
FROM - TO	DISTANCE (FT/M)	BEARING	RADIUS (FT/M)	CURVE LENGTH (FT/M)
-L- Sta 170+00 - 26	292.415	89.128	N 11°10'52.8" E	
26 - 27	129.667	39.522	S 58°3'39.8" W	
27 - 28	127.914	38.988	S 17°30'21.3" E	
28 - 25	155.916	47.523	N 69°37'53.4" E	
25 - 8	99.888	30.446	N 3°3'52.1" W	
8 - 26	78.329	23.875	N 62°9'59.8" W	

TYPE	COUNT	SQR FEET	ACRES
Parcel	1	180373.704	4.141
ROW Left	1	31629.410	0.726
PUE Left	1	11446.338	0.263
DUE Left	1	7675.479	0.176
PDE Left	1	23375.172	0.537
ROW Right	0	0.000	0.000
PDE Right	0	0.000	0.000
TDE Left	0	0.000	0.000
TDE Right	0	0.000	0.000
TCE Left	0	0.000	0.000
TCE Right	0	0.000	0.000
PUE Right	0	0.000	0.000
TSE Left	0	0.000	0.000
TSE Right	0	0.000	0.000
DUE Right	0	0.000	0.000
DTE Left	0	0.000	0.000
DTE Right	0	0.000	0.000
AUE_Left	0	0.000	0.000
AUE_Right	0	0.000	0.000
PCE Left	0	0.000	0.000
PCE Right	0	0.000	0.000
TUE Left	0	0.000	0.000
TUE Right	0	0.000	0.000
REM Left	0	0.000	0.000
REM Right	0	0.000	0.000
Other Left	0	0.000	0.000
Other Right	0	0.000	0.000
PE Left	0	0.000	0.000
PE Right	0	0.000	0.000

THIS MAP IS NOT A CERTIFIED SURVEY AND HAS NOT BEEN REVIEWED BY A LOCAL GOVERNMENT AGENCY FOR COMPLIANCE WITH ANY APPLICABLE LAND DEVELOPMENT REGULATIONS. THE PROPERTY SHOWN ON THIS MAP WAS LOCATED FOR THE NORTH CAROLINA DEPARTMENT OF TRANSPORTATION FOR HIGHWAY DESIGN PURPOSES. SOME ERROR MAY EXIST BETWEEN THE GRAPHICAL AND ACTUAL GROUND LOCATIONS OF PROPERTY LINES. THIS MAP IS TO BE USED AS A GRAPHICAL REPRESENTATION OF THE NCDOT'S INTENT TO ACQUIRE PROPERTY FOR RIGHT OF WAY PURPOSES, AND IN NO WAY REPRESENTS AN ACTUAL BOUNDARY SURVEY OF THIS PROPERTY.

NORTH CAROLINA DEPARTMENT OF TRANSPORTATION	
RIGHT OF WAY BRANCH	
HOLDING LLC	03-20-2023
PARCEL * 099	S:\CADD\U4758\DDRAFT\U4758_dee
DB 8528 PG 1992	UNKNOWN SCALE

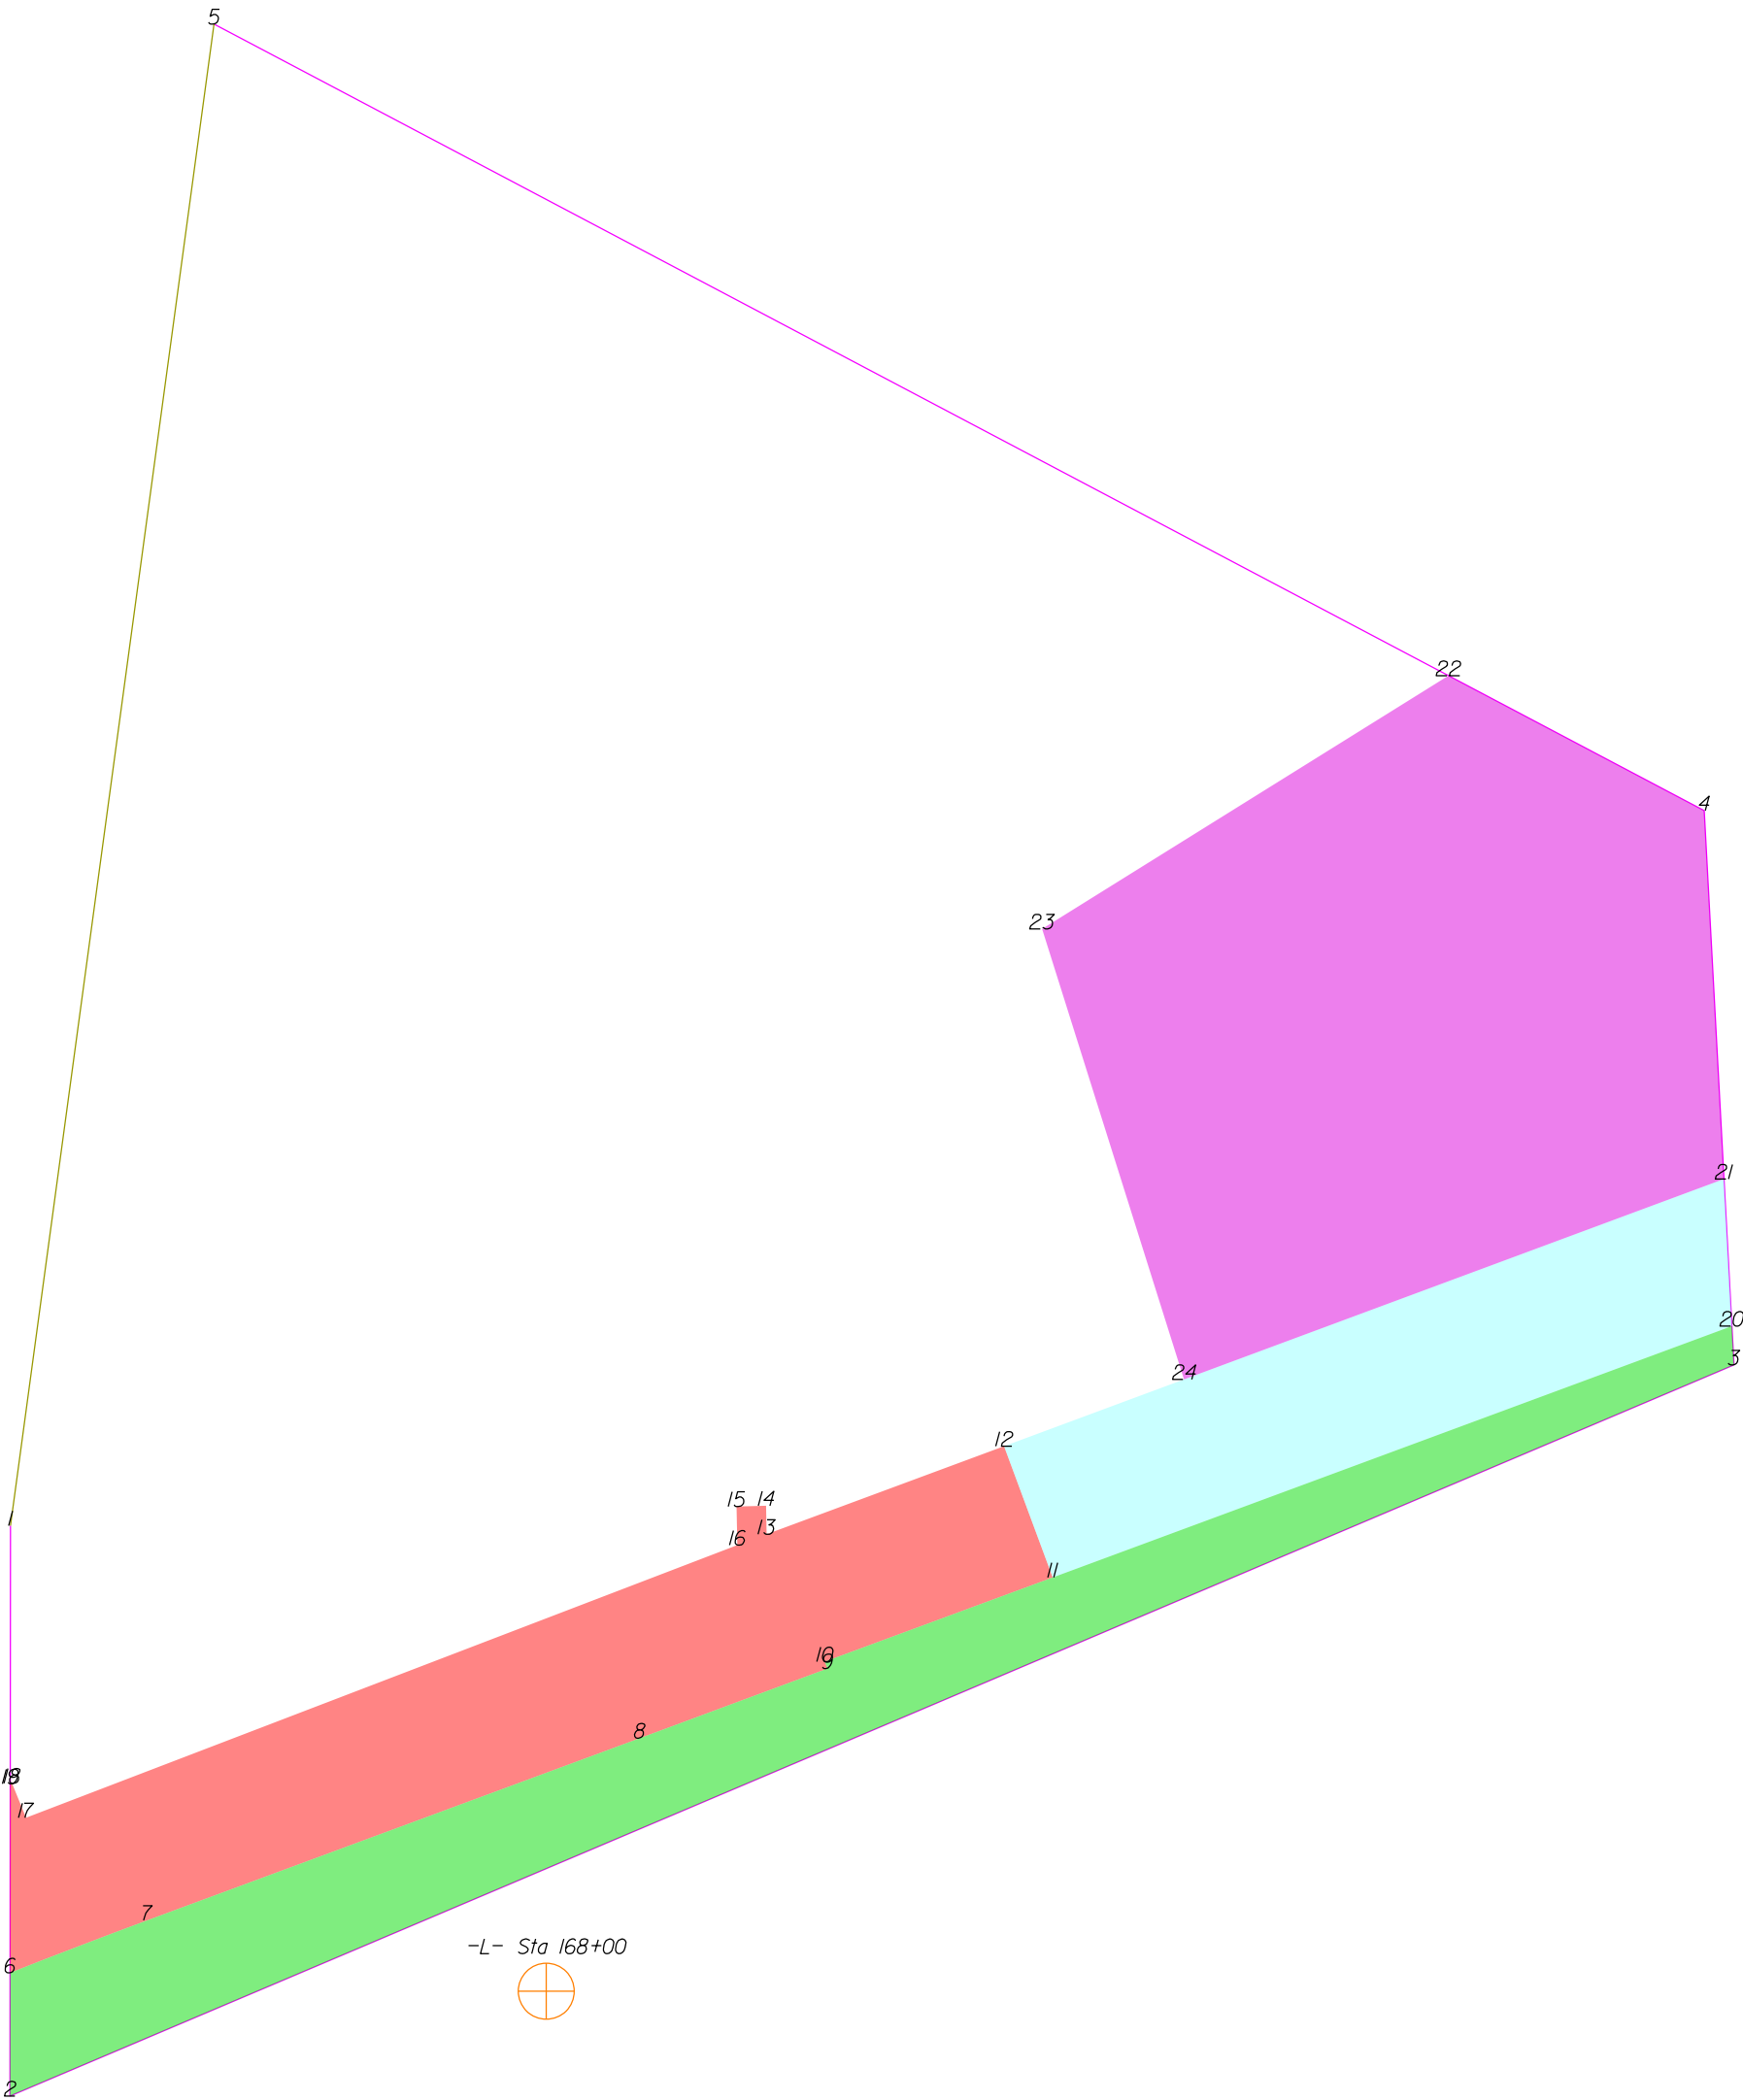

THIS MAP IS NOT A CERTIFIED SURVEY AND HAS NOT BEEN REVIEWED BY A LOCAL GOVERNMENT AGENCY FOR COMPLIANCE WITH ANY APPLICABLE LAND DEVELOPMENT REGULATIONS. THE PROPERTY SHOWN ON THIS MAP WAS LOCATED FOR THE NORTH CAROLINA DEPARTMENT OF TRANSPORTATION FOR HIGHWAY DESIGN PURPOSES. SOME ERROR MAY EXIST BETWEEN THE GRAPHICAL AND ACTUAL GROUND LOCATIONS OF PROPERTY LINES. THIS MAP IS TO BE USED AS A GRAPHICAL REPRESENTATION OF THE NCDOT'S INTENT TO ACQUIRE PROPERTY FOR RIGHT OF WAY PURPOSES, AND IN NO WAY REPRESENTS AN ACTUAL BOUNDARY SURVEY OF THIS PROPERTY.

NORTH CAROLINA DEPARTMENT OF TRANSPORTATION	
RIGHT OF WAY BRANCH	
HOLDING LLC	03-28-2023
PARCEL * 099	S:\CADD\U4758\DDRAFT\U4758_dee
DB 8528 PG 1992	UNKNOWN SCALE

	SQR FT	ACRES		SQR M		HECTARES	
PUE Left	11446.338	0.263		1063.404		0.106	
FROM - TO	DISTANCE (FT/M)		BEARING	RADIUS (FT/M)		CURVE LENGTH (FT/M)	
-L- Sta 168+00 - 6	145.257	44.275	N 88°2'6.7" W				
6 - 7	39.845	12.145	N 69°3'26.9" E	1805.500	550.318	39.846	12.145
7 - 8	142.075	43.305	N 69°41'22.9" E				
8 - 9	54.224	16.528	N 69°41'22.9" E				
9 - 10	2.000	0.610	N 20°18'37.1" W				
10 - 11	65.776	20.048	N 69°41'22.9" E				
11 - 12	37.897	11.551	N 20°18'37.1" W				
12 - 13	68.584	20.905	S 69°37'53.4" W				
13 - 14	7.717	2.352	N 1°7'47.8" W				
14 - 15	8.000	2.438	S 88°52'12.2" W				
15 - 16	10.497	3.199	S 1°7'47.8" E				
16 - 17	206.271	62.872	S 69°2'4.7" W				
17 - 18	10.082	3.073	N 22°11'6.4" W				
18 - 19	0.479	0.146	S 67°48'53.6" W				
19 - 6	51.167	15.596	S 0°2'39.9" W				

	SQR FT	ACRES		SQR M		HECTARES	
DUE Left	7675.479	0.176		713.078		0.071	
FROM - TO	DISTANCE (FT/M)		BEARING	RADIUS (FT/M)		CURVE LENGTH (FT/M)	
-L- Sta 168+00 - 20	368.091	112.194	N 60°42'9.6" E				
20 - 21	39.902	12.162	N 3°3'52.1" W				
21 - 12	207.903	63.369	S 69°37'53.4" W				
12 - 11	37.897	11.551	S 20°18'37.1" E				
11 - 20	196.072	59.763	N 69°41'22.9" E				


	SQR FT	ACRES		SQR M		HECTARES	
PDE Left	23375.172	0.537		2171.633		0.217	
FROM - TO	DISTANCE (FT/M)		BEARING	RADIUS (FT/M)		CURVE LENGTH (FT/M)	
-L- Sta 168+00 - 21	387.386	118.076	N 55°24'4.4" E				
21 - 4	99.888	30.446	N 3°3'52.1" W				
4 - 22	78.329	23.875	N 62°9'59.8" W				
22 - 23	129.667	39.522	S 58°3'39.8" W				
23 - 24	127.914	38.988	S 17°30'21.3" E				
24 - 21	155.916	47.523	N 69°37'53.4" E				

	SQR FT	ACRES		SQR M		HECTARES	
ROW Left	10411.862	0.239		967.297		0.097	
FROM - TO	DISTANCE (FT/M)		BEARING	RADIUS (FT/M)		CURVE LENGTH (FT/M)	
-L- Sta 168+00 - 6	145.257	44.275	N 88°2'6.7" W				
6 - 2	33.339	10.162	S 0°2'39.9" W				
2 - 3	507.010	154.537	N 67°1'8.3" E				
3 - 20	10.547	3.215	N 3°3'52.1" W				
20 - 11	196.072	59.763	S 69°41'22.9" W				
11 - 10	65.776	20.048	S 69°41'22.9" W				
10 - 9	2.000	0.610	S 20°18'37.1" E				
9 - 8	54.224	16.528	S 69°41'22.9" W				
8 - 7	142.075	43.305	S 69°41'22.9" W				
7 - 6	39.845	12.145	S 69°3'26.9" W	1805.500	550.318	39.846	12.145

TYPE	COUNT	SQR FEET	ACRES
Parcel	1	159156.151	3.654
PUE Left	1	11446.338	0.263
DUE Left	1	7675.479	0.176
PDE Left	1	23375.172	0.537
ROW Left	1	10411.862	0.239
ROW Right	0	0.000	0.000
PDE Right	0	0.000	0.000
TDE Left	0	0.000	0.000
TDE Right	0	0.000	0.000
TCE Left	0	0.000	0.000
TCE Right	0	0.000	0.000
PUE Right	0	0.000	0.000
TSE Left	0	0.000	0.000
TSE Right	0	0.000	0.000
DUE Right	0	0.000	0.000
DTE Left	0	0.000	0.000
DTE Right	0	0.000	0.000
AUE_Left	0	0.000	0.000
AUE_Right	0	0.000	0.000
PCE Left	0	0.000	0.000
PCE Right	0	0.000	0.000
TUE Left	0	0.000	0.000
TUE Right	0	0.000	0.000
REM Left	0	0.000	0.000
REM Right	0	0.000	0.000
Other Left	0	0.000	0.000
Other Right	0	0.000	0.000
PE Left	0	0.000	0.000
PE Right	0	0.000	0.000

THIS MAP IS NOT A CERTIFIED SURVEY AND HAS NOT BEEN REVIEWED BY A LOCAL GOVERNMENT AGENCY FOR COMPLIANCE WITH ANY APPLICABLE LAND DEVELOPMENT REGULATIONS. THE PROPERTY SHOWN ON THIS MAP WAS LOCATED FOR THE NORTH CAROLINA DEPARTMENT OF TRANSPORTATION FOR HIGHWAY DESIGN PURPOSES. SOME ERROR MAY EXIST BETWEEN THE GRAPHICAL AND ACTUAL GROUND LOCATIONS OF PROPERTY LINES. THIS MAP IS TO BE USED AS A GRAPHICAL REPRESENTATION OF THE NCDOT'S INTENT TO ACQUIRE PROPERTY FOR RIGHT OF WAY PURPOSES, AND IN NO WAY REPRESENTS AN ACTUAL BOUNDARY SURVEY OF THIS PROPERTY.

NORTH CAROLINA DEPARTMENT OF TRANSPORTATION	
RIGHT OF WAY BRANCH	
HOLDING LLC	03-28-2023
PARCEL * 099	S:\CADD\U4758\DDRAFT\U4758_dee
DB 8528 PG 1992	UNKNOWN SCALE

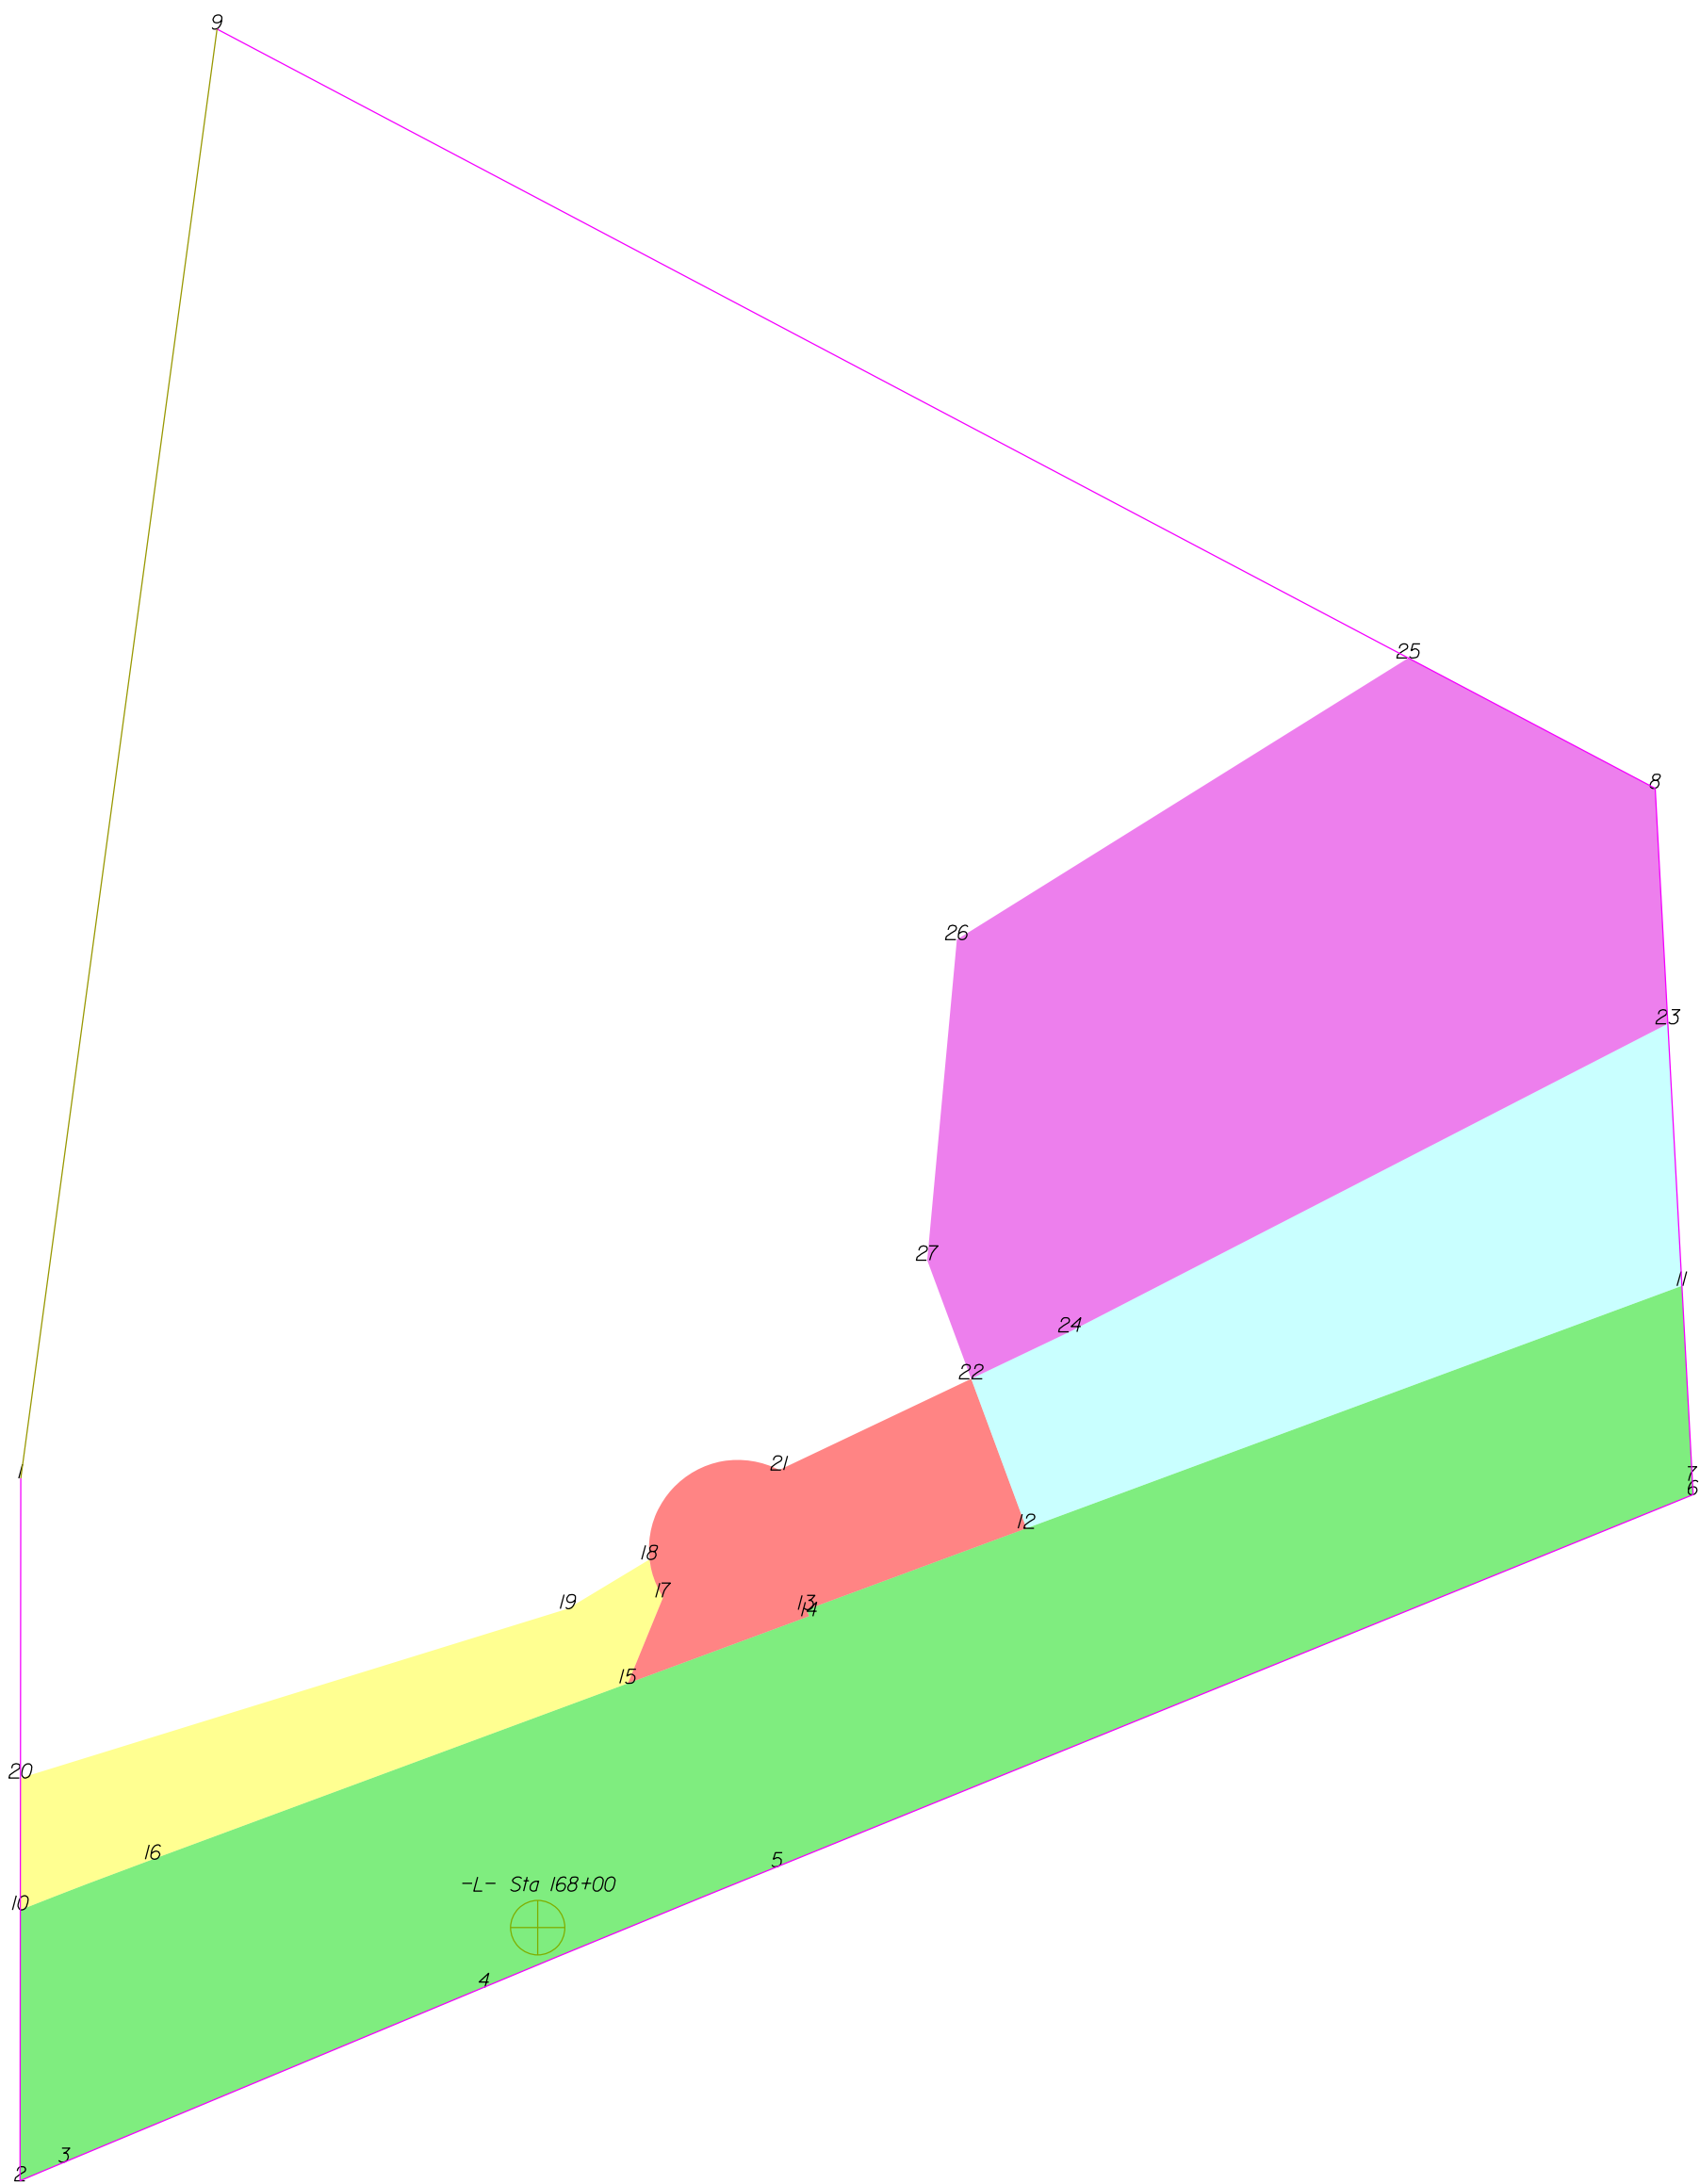

UNKNOWN SCALE

	SQR FT	ACRES		SQR M		HECTARES	
ROW Left	31629.410	0.726		2938.480		0.294	
FROM - TO		DISTANCE (FT/M)		BEARING		RADIUS (FT/M)	
-L- Sta 168+00 - 10		145.257	44.275	N 88°2'6.7" W			
10 - 2		76.025	23.172	S 0°2'39.9" W			
2 - 3		13.461	4.103	N 67°9'54.1" E	1805.000	550.165	13.461
3 - 4		127.526	38.870	N 67°22'43.2" E			
4 - 5		88.970	27.118	N 67°37'58.1" E	10030.000	3057.150	88.970
5 - 6		277.385	84.547	N 67°53'12.9" E			
6 - 7		3.885	1.184	N 3°3'52.1" W			
7 - 11		54.816	16.708	N 3°3'52.1" W			
11 - 12		196.072	59.763	S 69°41'22.9" W			
12 - 13		65.776	20.048	S 69°41'22.9" W			
13 - 14		2.000	0.610	S 20°18'37.1" E			
14 - 15		54.224	16.528	S 69°41'22.9" W			
15 - 16		142.075	43.305	S 69°41'22.9" W			
16 - 10		39.845	12.145	S 69°3'26.9" W	1805.500	550.318	39.846

	SQR FT	ACRES		SQR M		HECTARES	
TCE Left	5581.208	0.128		518.513		0.052	
FROM - TO		DISTANCE (FT/M)		BEARING		RADIUS (FT/M)	
-L- Sta 168+00 - 10		145.257	44.275	N 88°2'6.7" W			
10 - 16		39.845	12.145	N 69°3'26.9" E	1805.500	550.318	39.846
16 - 15		142.075	43.305	N 69°41'22.9" E			
15 - 17		26.119	7.961	N 22°17'19.6" E			
17 - 18		11.274	3.436	N 19°47'30.5" W	25.000	7.620	11.372
18 - 19		26.753	8.154	S 58°55'4.3" W			
19 - 20		160.775	49.004	S 72°49'20.0" W			
20 - 10		37.038	11.289	S 0°2'39.9" W			

	SQR FT	ACRES		SQR M		HECTARES	
PUE Left	4624.844	0.106		429.664		0.043	
FROM - TO		DISTANCE (FT/M)		BEARING		RADIUS (FT/M)	
-L- Sta 168+00 - 21		145.201	44.257	N 27°48'24.3" E			
21 - 17		48.331	14.731	S 42°19'49.4" W	25.000	7.620	65.584
17 - 15		26.119	7.961	S 22°17'19.6" W			
15 - 14		54.224	16.528	N 69°41'22.9" E			
14 - 13		2.000	0.610	N 20°18'37.1" W			
13 - 12		65.776	20.048	N 69°41'22.9" E			
12 - 22		44.765	13.644	N 20°18'37.1" W			
22 - 21		59.635	18.177	S 64°33'53.8" W			

	SQR FT	ACRES		SQR M		HECTARES	
DUE Left	11676.051	0.268		1084.745		0.108	
FROM - TO		DISTANCE (FT/M)		BEARING		RADIUS (FT/M)	
-L- Sta 168+00 - 23		406.023	123.756	N 51°20'44.9" E			
23 - 24		188.770	57.537	S 62°45'27.3" W			
24 - 22		30.622	9.334	S 64°33'53.8" W			
22 - 12		44.765	13.644	S 20°18'37.1" E			
12 - 11		196.072	59.763	N 69°41'22.9" E			
11 - 23		73.592	22.431	N 3°3'52.1" W			

	SQR FT	ACRES		SQR M		HECTARES	
PDE Left	24635.743	0.566		2288.745		0.229	
FROM - TO		DISTANCE (FT/M)		BEARING		RADIUS (FT/M)	
-L- Sta 168+00 - 23		406.023	123.756	N 51°20'44.9" E			
23 - 8		66.199	20.177	N 3°3'52.1" W			
8 - 25		78.329	23.875	N 62°9'59.8" W			
25 - 26		149.315	45.511	S 58°3'39.8" W			
26 - 27		90.351	27.539	S 5°15'43.6" W			
27 - 22		35.485	10.816	S 20°18'37.1" E			
22 - 24		30.622	9.334	N 64°33'53.8" E			
24 - 23		188.770	57.537	N 62°45'27.3" E			


THIS MAP IS NOT A CERTIFIED SURVEY AND HAS NOT BEEN REVIEWED BY A LOCAL GOVERNMENT AGENCY FOR COMPLIANCE WITH ANY APPLICABLE LAND DEVELOPMENT REGULATIONS. THE PROPERTY SHOWN ON THIS MAP WAS LOCATED FOR THE NORTH CAROLINA DEPARTMENT OF TRANSPORTATION FOR HIGHWAY DESIGN PURPOSES. SOME ERROR MAY EXIST BETWEEN THE GRAPHICAL AND ACTUAL GROUND LOCATIONS OF PROPERTY LINES. THIS MAP IS TO BE USED AS A GRAPHICAL REPRESENTATION OF THE NCDOT'S INTENT TO ACQUIRE PROPERTY FOR RIGHT OF WAY PURPOSES, AND IN NO WAY REPRESENTS AN ACTUAL BOUNDARY SURVEY OF THIS PROPERTY.

NORTH CAROLINA DEPARTMENT OF TRANSPORTATION	
RIGHT OF WAY BRANCH	
SOUTH LAND HOLDING,LLC	04-5-2022
PARCEL * 099	S:\CADD\U4758\DDRAFT\U4758_dee
DB 8528 PG 1992	UNKNOWN SCALE

TYPE	COUNT	SQR FEET	ACRES
Parcel	1	180373.704	4.141
ROW Left	1	31629.410	0.726
TCE Left	1	5581.208	0.128
PUE Left	1	4624.844	0.106
DUE Left	1	11676.051	0.268
PDE Left	1	24635.743	0.566
ROW Right	0	0.000	0.000
PDE Right	0	0.000	0.000
TDE Left	0	0.000	0.000
TDE Right	0	0.000	0.000
TCE Right	0	0.000	0.000
PUE Right	0	0.000	0.000
TSE Left	0	0.000	0.000
TSE Right	0	0.000	0.000
DUE Right	0	0.000	0.000
DTE Left	0	0.000	0.000
DTE Right	0	0.000	0.000
AUE_Left	0	0.000	0.000
AUE_Right	0	0.000	0.000
PCE Left	0	0.000	0.000
PCE Right	0	0.000	0.000
TUE Left	0	0.000	0.000
TUE Right	0	0.000	0.000
REM Left	0	0.000	0.000
REM Right	0	0.000	0.000
Other Left	0	0.000	0.000
Other Right	0	0.000	0.000
PE Left	0	0.000	0.000
PE Right	0	0.000	0.000

THIS MAP IS NOT A CERTIFIED SURVEY AND HAS NOT BEEN REVIEWED BY A LOCAL GOVERNMENT AGENCY FOR COMPLIANCE WITH ANY APPLICABLE LAND DEVELOPMENT REGULATIONS. THE PROPERTY SHOWN ON THIS MAP WAS LOCATED FOR THE NORTH CAROLINA DEPARTMENT OF TRANSPORTATION FOR HIGHWAY DESIGN PURPOSES. SOME ERROR MAY EXIST BETWEEN THE GRAPHICAL AND ACTUAL GROUND LOCATIONS OF PROPERTY LINES. THIS MAP IS TO BE USED AS A GRAPHICAL REPRESENTATION OF THE NCDOT'S INTENT TO ACQUIRE PROPERTY FOR RIGHT OF WAY PURPOSES, AND IN NO WAY REPRESENTS AN ACTUAL BOUNDARY SURVEY OF THIS PROPERTY.

NORTH CAROLINA DEPARTMENT OF TRANSPORTATION	
RIGHT OF WAY BRANCH	
SOUTH LAND HOLDING,LLC	04-5-2022
PARCEL * 099	S:\CADD\U4758\DDRAFT\U4758_dee
DB 8528 PG 1992	UNKNOWN SCALE

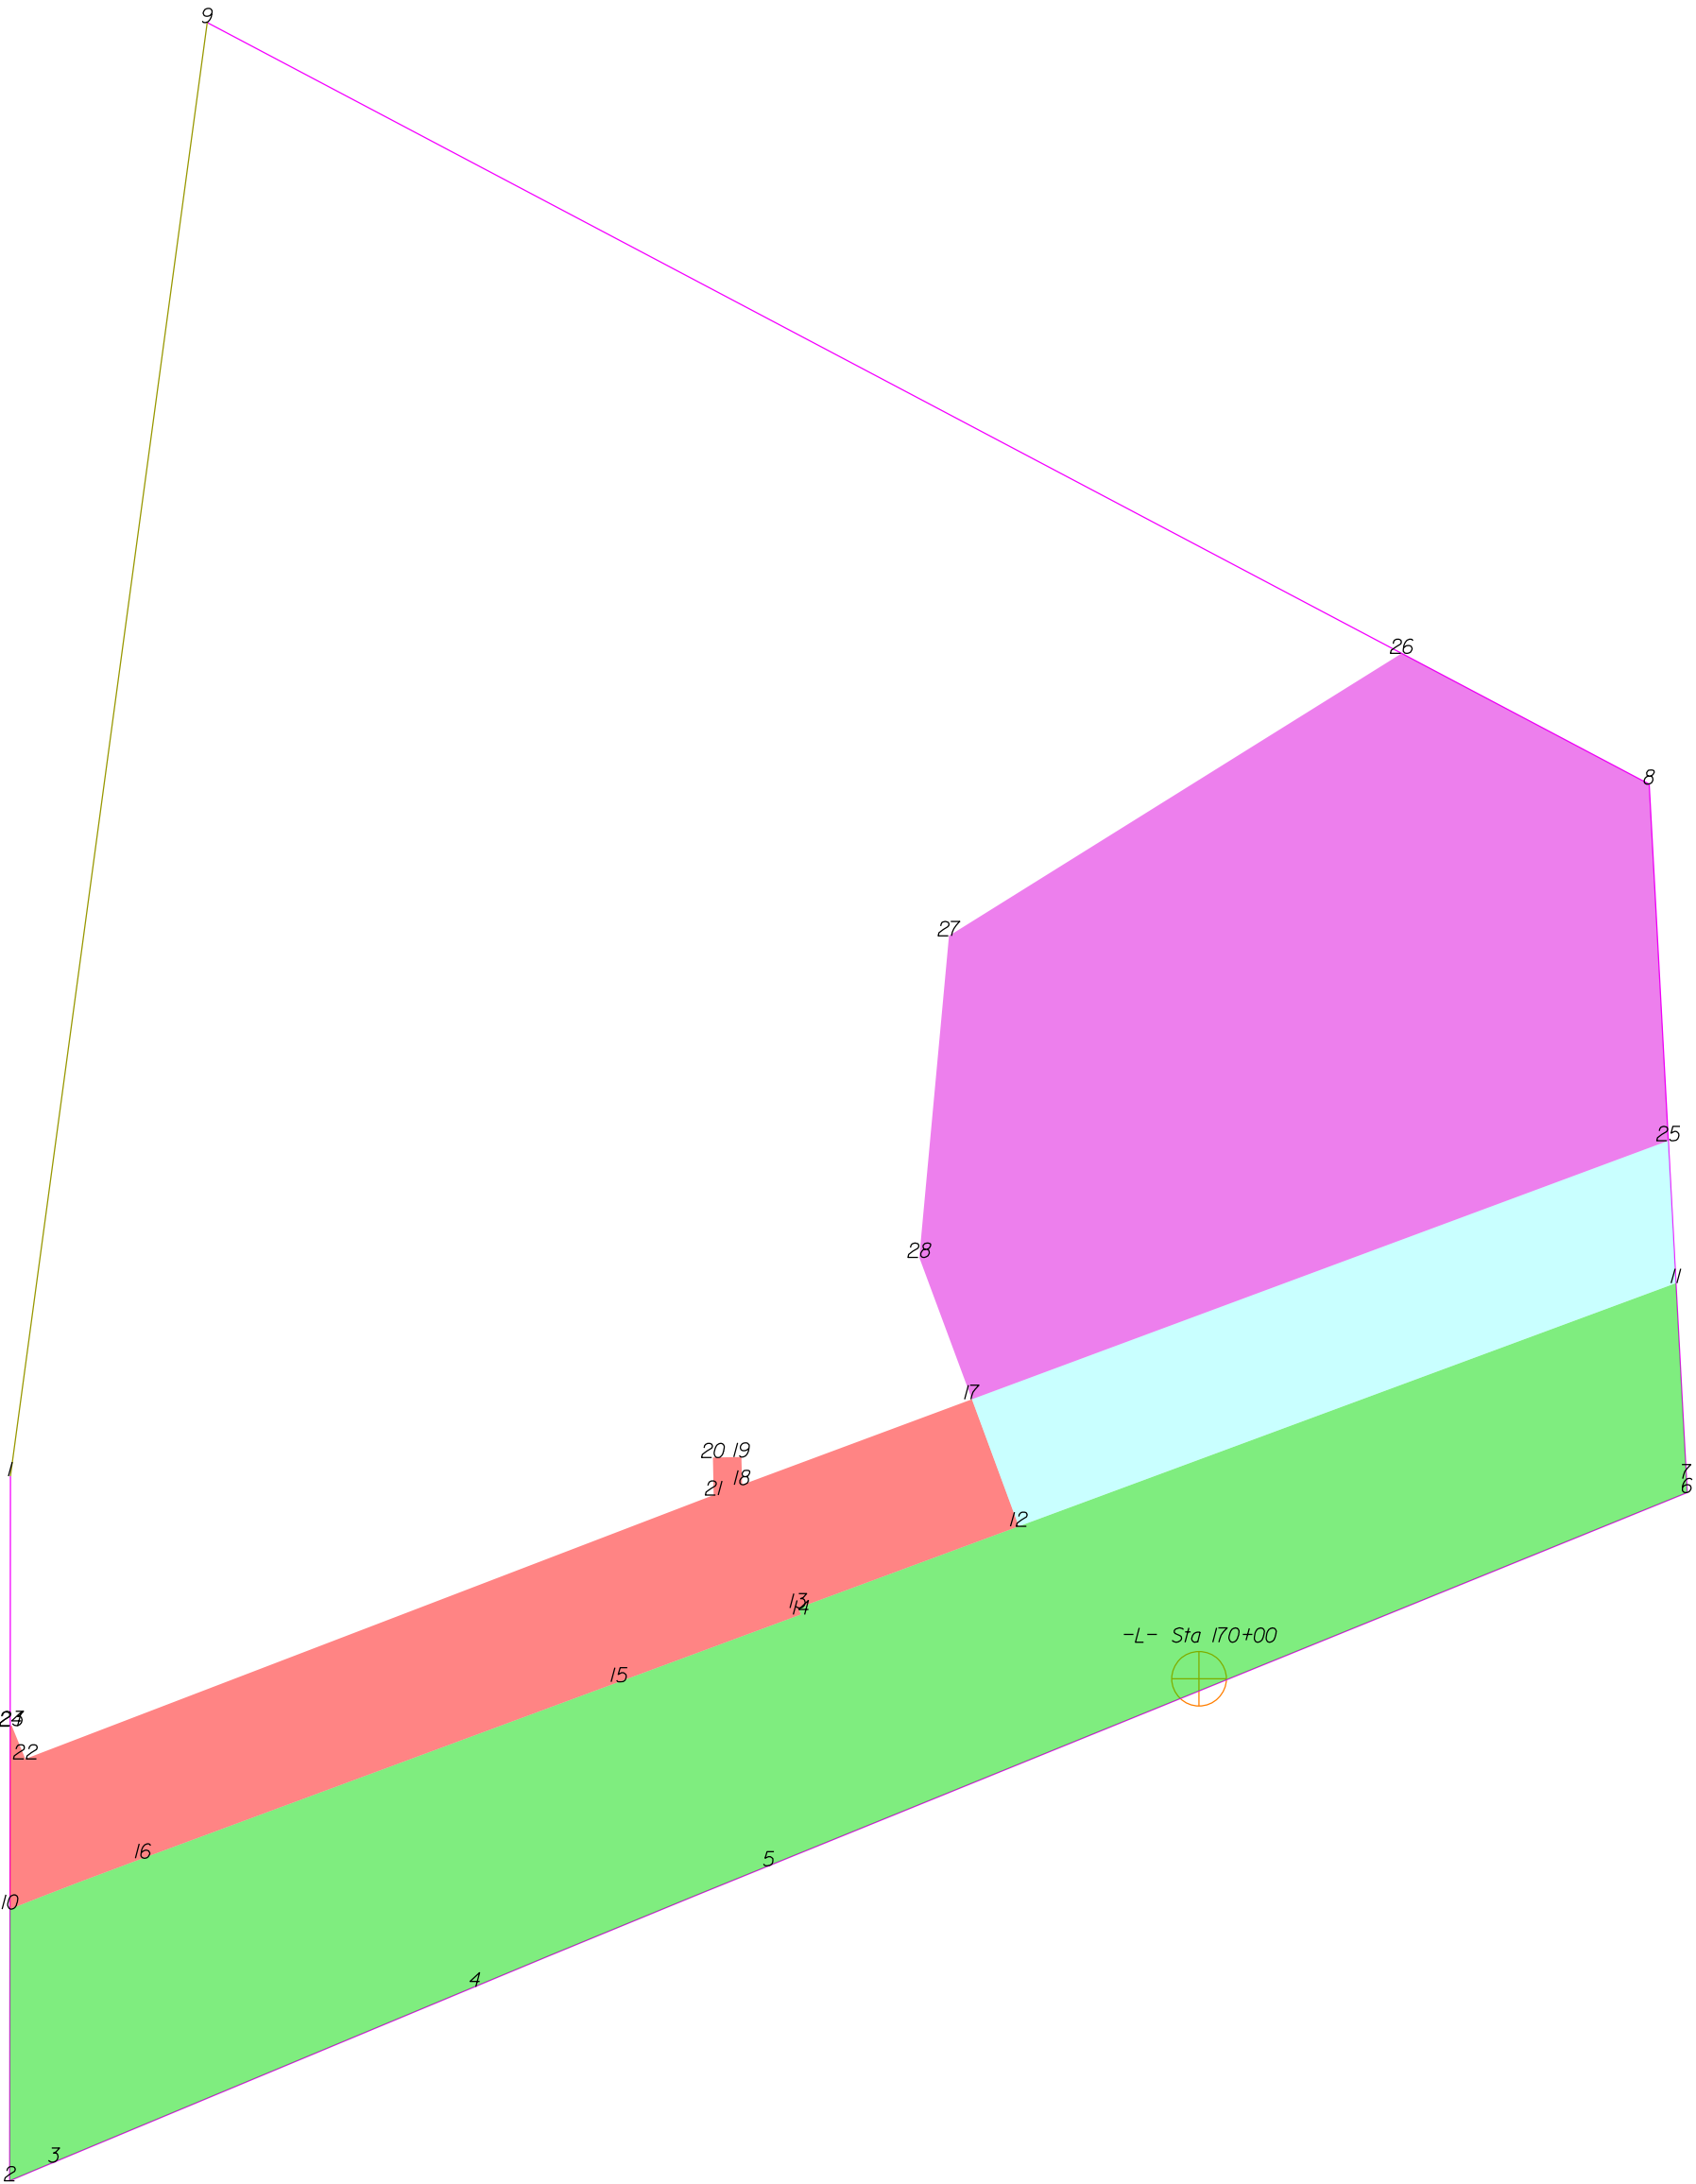

THIS MAP IS NOT A CERTIFIED SURVEY AND HAS NOT BEEN REVIEWED BY A LOCAL GOVERNMENT AGENCY FOR COMPLIANCE WITH ANY APPLICABLE LAND DEVELOPMENT REGULATIONS. THE PROPERTY SHOWN ON THIS MAP WAS LOCATED FOR THE NORTH CAROLINA DEPARTMENT OF TRANSPORTATION FOR HIGHWAY DESIGN PURPOSES. SOME ERROR MAY EXIST BETWEEN THE GRAPHICAL AND ACTUAL GROUND LOCATIONS OF PROPERTY LINES. THIS MAP IS TO BE USED AS A GRAPHICAL REPRESENTATION OF THE NCDOT'S INTENT TO ACQUIRE PROPERTY FOR RIGHT OF WAY PURPOSES, AND IN NO WAY REPRESENTS AN ACTUAL BOUNDARY SURVEY OF THIS PROPERTY.

NORTH CAROLINA DEPARTMENT OF TRANSPORTATION	
RIGHT OF WAY BRANCH	
HOLDING LLC	09-20-2022
PARCEL * 099	S:\CADD\U4758\DDRAFT\U4758_dee
DB 8528 PG 1992	UNKNOWN SCALE

	SQR FT	ACRES	SQR M	HECTARES
ROW Left	31629.410	0.726	2938.480	0.294
FROM - TO	DISTANCE (FT/M)	BEARING	RADIUS (FT/M)	CURVE LENGTH (FT/M)
-L- Sta 170+00 - 10	338.920	103.303	S 79°2'21.6" W	
10 - 2	76.025	23.172	S 0°2'39.9" W	
2 - 3	13.461	4.103	N 67°9'54.1" E	1805.000 550.165 13.461 4.103
3 - 4	127.526	38.870	N 67°22'43.2" E	
4 - 5	88.970	27.118	N 67°37'58.1" E	10030.000 3057.150 88.970 27.118
5 - 6	277.385	84.547	N 67°53'12.9" E	
6 - 7	3.885	1.184	N 3°3'52.1" W	
7 - 11	54.816	16.708	N 3°3'52.1" W	
11 - 12	196.072	59.763	S 69°41'22.9" W	
12 - 13	65.776	20.048	S 69°41'22.9" W	
13 - 14	2.000	0.610	S 20°18'37.1" E	
14 - 15	54.224	16.528	S 69°41'22.9" W	
15 - 16	142.075	43.305	S 69°41'22.9" W	
16 - 10	39.845	12.145	S 69°3'26.9" W	1805.500 550.318 39.846 12.145

	SQR FT	ACRES	SQR M	HECTARES
PUE Left	11446.338	0.263	1063.404	0.106
FROM - TO	DISTANCE (FT/M)	BEARING	RADIUS (FT/M)	CURVE LENGTH (FT/M)
-L- Sta 170+00 - 10	338.920	103.303	S 79°2'21.6" W	
10 - 16	39.845	12.145	N 69°3'26.9" E	1805.500 550.318 39.846 12.145
16 - 15	142.075	43.305	N 69°41'22.9" E	
15 - 14	54.224	16.528	N 69°41'22.9" E	
14 - 13	2.000	0.610	N 20°18'37.1" W	
13 - 12	65.776	20.048	N 69°41'22.9" E	
12 - 17	37.897	11.551	N 20°18'37.1" W	
17 - 18	68.584	20.905	S 69°37'53.4" W	
18 - 19	7.717	2.352	N 1°7'47.8" W	
19 - 20	8.000	2.438	S 88°52'12.2" W	
20 - 21	10.497	3.199	S 1°7'47.8" E	
21 - 22	206.271	62.872	S 69°2'4.7" W	
22 - 23	10.082	3.073	N 22°11'6.4" W	
23 - 24	0.479	0.146	S 67°48'53.6" W	
24 - 10	51.167	15.596	S 0°2'39.9" W	

	SQR FT	ACRES	SQR M	HECTARES
DUE Left	7675.479	0.176	713.078	0.071
FROM - TO	DISTANCE (FT/M)	BEARING	RADIUS (FT/M)	CURVE LENGTH (FT/M)
-L- Sta 170+00 - 25	199.767	60.889	N 41°5'44.7" E	
25 - 17	207.903	63.369	S 69°37'53.4" W	
17 - 12	37.897	11.551	S 20°18'37.1" E	
12 - 11	196.072	59.763	N 69°41'22.9" E	
11 - 25	39.902	12.162	N 3°3'52.1" W	

	SQR FT	ACRES	SQR M	HECTARES
PDE Left	28636.315	0.657	2660.411	0.266
FROM - TO	DISTANCE (FT/M)	BEARING	RADIUS (FT/M)	CURVE LENGTH (FT/M)
-L- Sta 170+00 - 26	292.415	89.128	N 11°10'52.8" E	
26 - 27	149.315	45.511	S 58°3'39.8" W	
27 - 28	90.351	27.539	S 5°15'43.6" W	
28 - 17	42.353	12.909	S 20°18'37.1" E	
17 - 25	207.903	63.369	N 69°37'53.4" E	
25 - 8	99.888	30.446	N 3°3'52.1" W	
8 - 26	78.329	23.875	N 62°9'59.8" W	


TYPE	COUNT	SQR FEET	ACRES
Parcel	1	180373.704	4.141
ROW Left	1	31629.410	0.726
PUE Left	1	11446.338	0.263
DUE Left	1	7675.479	0.176
PDE Left	1	28636.315	0.657
ROW Right	0	0.000	0.000
PDE Right	0	0.000	0.000
TDE Left	0	0.000	0.000
TDE Right	0	0.000	0.000
TCE Left	0	0.000	0.000
TCE Right	0	0.000	0.000
PUE Right	0	0.000	0.000
TSE Left	0	0.000	0.000
TSE Right	0	0.000	0.000
DUE Right	0	0.000	0.000
DTE Left	0	0.000	0.000
DTE Right	0	0.000	0.000
AUE_Left	0	0.000	0.000
AUE_Right	0	0.000	0.000
PCE Left	0	0.000	0.000
PCE Right	0	0.000	0.000
TUE Left	0	0.000	0.000
TUE Right	0	0.000	0.000
REM Left	0	0.000	0.000
REM Right	0	0.000	0.000
Other Left	0	0.000	0.000
Other Right	0	0.000	0.000
PE Left	0	0.000	0.000
PE Right	0	0.000	0.000

THIS MAP IS NOT A CERTIFIED SURVEY AND HAS NOT BEEN REVIEWED BY A LOCAL GOVERNMENT AGENCY FOR COMPLIANCE WITH ANY APPLICABLE LAND DEVELOPMENT REGULATIONS. THE PROPERTY SHOWN ON THIS MAP WAS LOCATED FOR THE NORTH CAROLINA DEPARTMENT OF TRANSPORTATION FOR HIGHWAY DESIGN PURPOSES. SOME ERROR MAY EXIST BETWEEN THE GRAPHICAL AND ACTUAL GROUND LOCATIONS OF PROPERTY LINES. THIS MAP IS TO BE USED AS A GRAPHICAL REPRESENTATION OF THE NCDOT'S INTENT TO ACQUIRE PROPERTY FOR RIGHT OF WAY PURPOSES, AND IN NO WAY REPRESENTS AN ACTUAL BOUNDARY SURVEY OF THIS PROPERTY.

NORTH CAROLINA DEPARTMENT OF TRANSPORTATION	
RIGHT OF WAY BRANCH	
HOLDING LLC	09-20-2022
PARCEL * 099	S:\CADD\U4758\DDRAFT\U4758_dee
DB 8528 PG 1992	UNKNOWN SCALE



-L- Sta 169+00

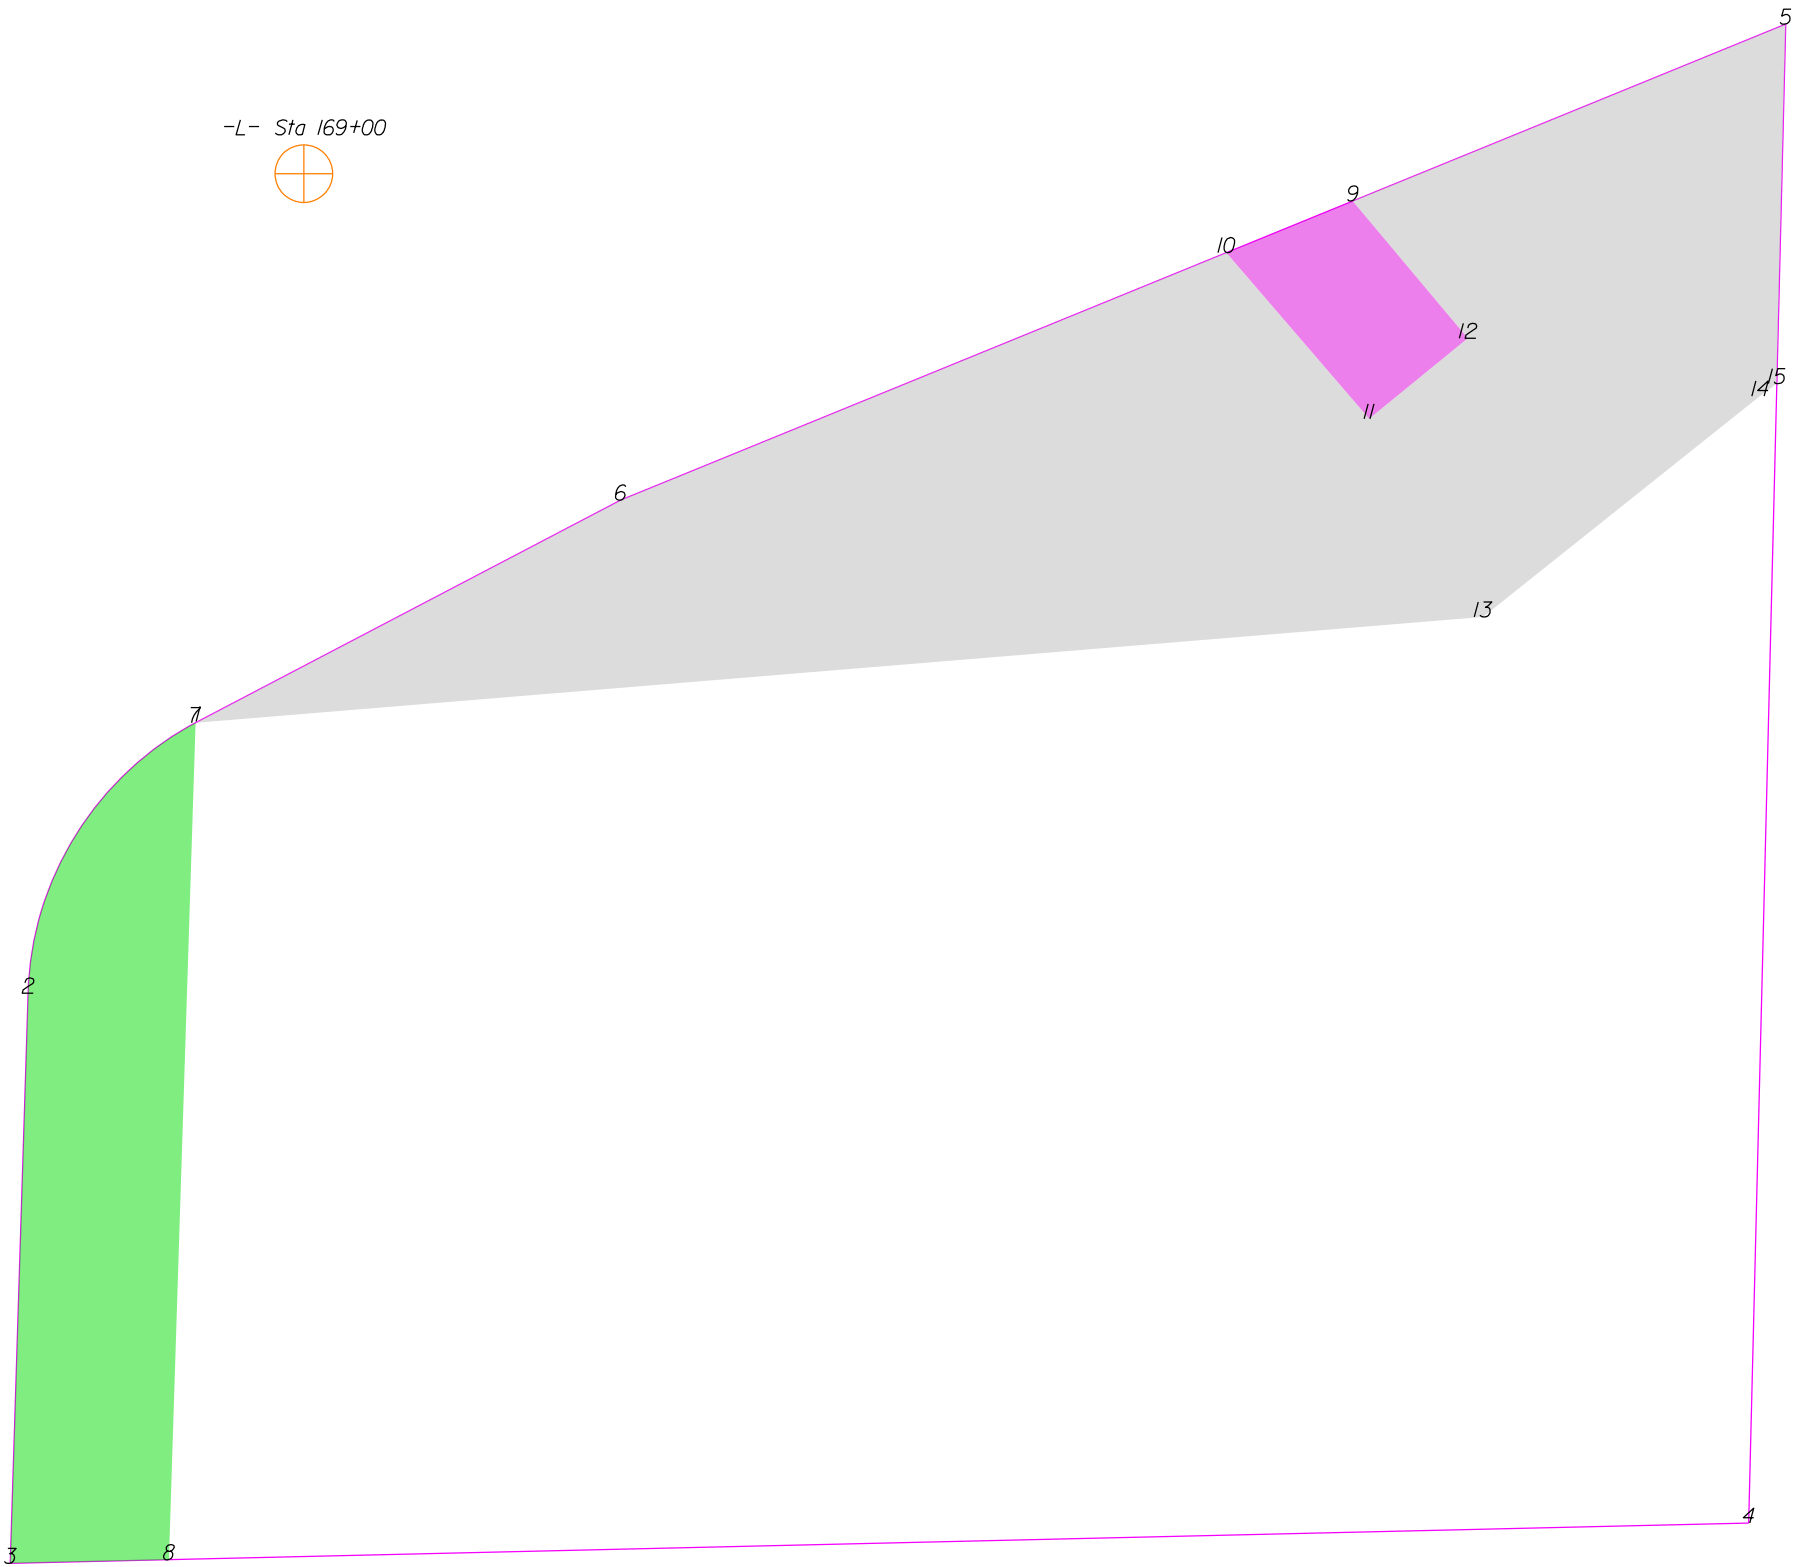

THIS MAP IS NOT A CERTIFIED SURVEY AND HAS NOT BEEN REVIEWED BY A LOCAL GOVERNMENT AGENCY FOR COMPLIANCE WITH ANY APPLICABLE LAND DEVELOPMENT REGULATIONS. THE PROPERTY SHOWN ON THIS MAP WAS LOCATED FOR THE NORTH CAROLINA DEPARTMENT OF TRANSPORTATION FOR HIGHWAY DESIGN PURPOSES. SOME ERROR MAY EXIST BETWEEN THE GRAPHICAL AND ACTUAL GROUND LOCATIONS OF PROPERTY LINES. THIS MAP IS TO BE USED AS A GRAPHICAL REPRESENTATION OF THE NCDOT'S INTENT TO ACQUIRE PROPERTY FOR RIGHT OF WAY PURPOSES, AND IN NO WAY REPRESENTS AN ACTUAL BOUNDARY SURVEY OF THIS PROPERTY.

NORTH CAROLINA DEPARTMENT OF TRANSPORTATION	
RIGHT OF WAY BRANCH	
JIMMY C.FLOWERS	12-8-2021
PARCEL # 100	S:\CADD\U4758\DDRAFT\U4758_dee
DB 644I PG 2073	UNKNOWN SCALE

	SQR FT	ACRES		SQR M		HECTARES	
ROW Right	3000.931	0.069		278.797		0.028	
FROM - TO		DISTANCE (FT/M)		BEARING		RADIUS (FT/M)	
-L- Sta 169+00 - 7		88.170	26.874	S 11°9'3.5" W			
7 - 2		50.112	15.274	S 31°47'0.7" W		50.000	15.240
2 - 3		89.904	27.403	S 1°46'38.2" W			
3 - 8		24.992	7.618	N 88°40'25.4" E			
8 - 7		131.946	40.217	N 1°49'22.7" E			

	SQR FT	ACRES		SQR M		HECTARES	
PDE Right	635.968	0.015		59.084		0.006	
FROM - TO		DISTANCE (FT/M)		BEARING		RADIUS (FT/M)	
-L- Sta 169+00 - 9		165.325	50.391	S 88°30'30.9" E			
9 - 10		21.512	6.557	S 67°46'32.8" W			
10 - 11		34.533	10.526	S 40°38'40.6" E			
11 - 12		20.081	6.121	N 50°48'13.0" E			
12 - 9		28.245	8.609	N 39°57'53.1" W			

	SQR FT	ACRES		SQR M		HECTARES	
TDE Right	10430.620	0.239		969.040		0.097	
FROM - TO		DISTANCE (FT/M)		BEARING		RADIUS (FT/M)	
-L- Sta 169+00 - 1		87.886	26.788	S 10°55'18.7" W			
1 - 7		0.452	0.138	S 62°7'0.5" W		50.000	15.240
7 - 13		203.532	62.037	N 85°18'23.6" E			
13 - 14		55.814	17.012	N 51°25'1.4" E			
14 - 15		3.293	1.004	N 53°16'14.1" E			
15 - 5		56.654	17.268	N 1°25'1.0" E			
5 - 9		73.672	22.455	S 67°46'32.8" W			
9 - 12		28.245	8.609	S 39°57'53.1" E			
12 - 11		20.081	6.121	S 50°48'13.0" W			
11 - 10		34.533	10.526	N 40°38'40.6" W			
10 - 6		103.075	31.417	S 67°46'32.8" W			
6 - 1		75.166	22.911	S 62°21'42.8" W			


TYPE	COUNT	SQR FEET	ACRES
Parcel	1	49370.205	1.133
ROW Right	1	3000.931	0.069
PDE Right	1	635.968	0.015
TDE Right	1	10430.620	0.239
ROW Left	0	0.000	0.000
PDE Left	0	0.000	0.000
TDE Left	0	0.000	0.000
TCE Left	0	0.000	0.000
TCE Right	0	0.000	0.000
PUE Left	0	0.000	0.000
PUE Right	0	0.000	0.000
TSE Left	0	0.000	0.000
TSE Right	0	0.000	0.000
DUE Left	0	0.000	0.000
DUE Right	0	0.000	0.000
DTE Left	0	0.000	0.000
DTE Right	0	0.000	0.000
AUE_Left	0	0.000	0.000
AUE_Right	0	0.000	0.000
PCE Left	0	0.000	0.000
PCE Right	0	0.000	0.000
TUE Left	0	0.000	0.000
TUE Right	0	0.000	0.000
REM Left	0	0.000	0.000
REM Right	0	0.000	0.000
Other Left	0	0.000	0.000
Other Right	0	0.000	0.000
PE Left	0	0.000	0.000
PE Right	0	0.000	0.000

THIS MAP IS NOT A CERTIFIED SURVEY AND HAS NOT BEEN REVIEWED BY A LOCAL GOVERNMENT AGENCY FOR COMPLIANCE WITH ANY APPLICABLE LAND DEVELOPMENT REGULATIONS. THE PROPERTY SHOWN ON THIS MAP WAS LOCATED FOR THE NORTH CAROLINA DEPARTMENT OF TRANSPORTATION FOR HIGHWAY DESIGN PURPOSES. SOME ERROR MAY EXIST BETWEEN THE GRAPHICAL AND ACTUAL GROUND LOCATIONS OF PROPERTY LINES. THIS MAP IS TO BE USED AS A GRAPHICAL REPRESENTATION OF THE NCDOT'S INTENT TO ACQUIRE PROPERTY FOR RIGHT OF WAY PURPOSES, AND IN NO WAY REPRESENTS AN ACTUAL BOUNDARY SURVEY OF THIS PROPERTY.

NORTH CAROLINA DEPARTMENT OF TRANSPORTATION	
RIGHT OF WAY BRANCH	
JIMMY C.FLOWERS	12-8-2021
PARCEL * 100	S:\CADD\U4758\DDRAFT\U4758_dee
DB 6441 PG 2073	UNKNOWN SCALE



-L- Sta 168+00

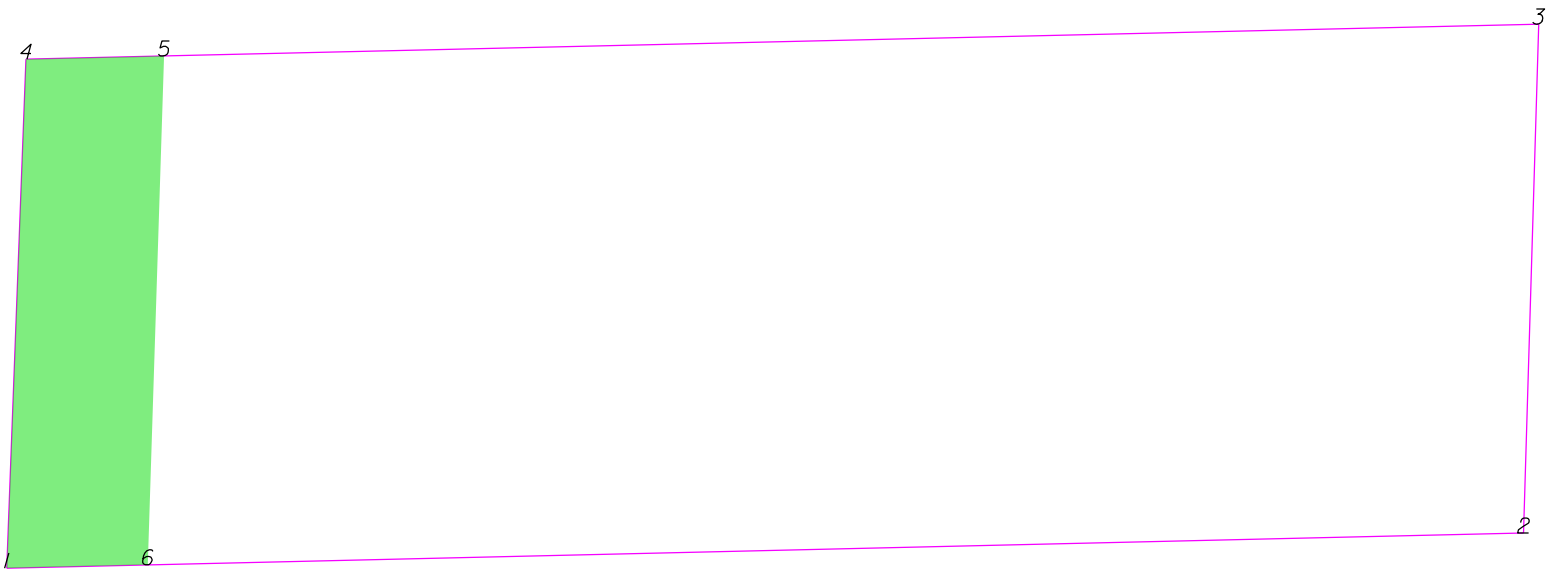

THIS MAP IS NOT A CERTIFIED SURVEY AND HAS NOT BEEN REVIEWED BY A LOCAL GOVERNMENT AGENCY FOR COMPLIANCE WITH ANY APPLICABLE LAND DEVELOPMENT REGULATIONS. THE PROPERTY SHOWN ON THIS MAP WAS LOCATED FOR THE NORTH CAROLINA DEPARTMENT OF TRANSPORTATION FOR HIGHWAY DESIGN PURPOSES. SOME ERROR MAY EXIST BETWEEN THE GRAPHICAL AND ACTUAL GROUND LOCATIONS OF PROPERTY LINES. THIS MAP IS TO BE USED AS A GRAPHICAL REPRESENTATION OF THE NCDOT'S INTENT TO ACQUIRE PROPERTY FOR RIGHT OF WAY PURPOSES, AND IN NO WAY REPRESENTS AN ACTUAL BOUNDARY SURVEY OF THIS PROPERTY.

NORTH CAROLINA DEPARTMENT OF TRANSPORTATION	
RIGHT OF WAY BRANCH	
MARK ALLEN BAKER	12-8-2021
PARCEL # 101	S:\CADD\U4758\DDRAFT\U4758_dee
DB 6757 PG 1161	UNKNOWN SCALE


	SQR FT	ACRES		SQR M	HECTARES			
ROW Right	2326J89	0.053		216J11	0.022			
FROM - TO		DISTANCE (FT/M)		BEARING	RADIUS (FT/M)		CURVE LENGTH (FT/M)	
-L- Sta 168+00 - 5		197.478	60J91	S 21°32'57.0" E				
5 - 4		24.992	7.618	S 88°40'25.4" W				
4 - 1		92.224	28J10	S 2°10'5.2" W				
1 - 6		25.548	7.787	N 88°40'25.4" E				
6 - 5		92J92	28J00	N 1°49'22.7" E				

TYPE	COUNT	SQR FEET	ACRES
Parcel	1	25250.645	0.580
ROW Right	1	2326J89	0.053
ROW Left	0	0.000	0.000
PDE Left	0	0.000	0.000
PDE Right	0	0.000	0.000
TDE Left	0	0.000	0.000
TDE Right	0	0.000	0.000
TCE Left	0	0.000	0.000
TCE Right	0	0.000	0.000
PUE Left	0	0.000	0.000
PUE Right	0	0.000	0.000
TSE Left	0	0.000	0.000
TSE Right	0	0.000	0.000
DUE Left	0	0.000	0.000
DUE Right	0	0.000	0.000
DTE Left	0	0.000	0.000
DTE Right	0	0.000	0.000
AUE_Left	0	0.000	0.000
AUE_Right	0	0.000	0.000
PCE Left	0	0.000	0.000
PCE Right	0	0.000	0.000
TUE Left	0	0.000	0.000
TUE Right	0	0.000	0.000
REM Left	0	0.000	0.000
REM Right	0	0.000	0.000
Other Left	0	0.000	0.000
Other Right	0	0.000	0.000
PE Left	0	0.000	0.000
PE Right	0	0.000	0.000

THIS MAP IS NOT A CERTIFIED SURVEY AND HAS NOT BEEN REVIEWED BY A LOCAL GOVERNMENT AGENCY FOR COMPLIANCE WITH ANY APPLICABLE LAND DEVELOPMENT REGULATIONS. THE PROPERTY SHOWN ON THIS MAP WAS LOCATED FOR THE NORTH CAROLINA DEPARTMENT OF TRANSPORTATION FOR HIGHWAY DESIGN PURPOSES. SOME ERROR MAY EXIST BETWEEN THE GRAPHICAL AND ACTUAL GROUND LOCATIONS OF PROPERTY LINES. THIS MAP IS TO BE USED AS A GRAPHICAL REPRESENTATION OF THE NCDOT'S INTENT TO ACQUIRE PROPERTY FOR RIGHT OF WAY PURPOSES, AND IN NO WAY REPRESENTS AN ACTUAL BOUNDARY SURVEY OF THIS PROPERTY.

NORTH CAROLINA DEPARTMENT OF TRANSPORTATION	
RIGHT OF WAY BRANCH	
MARK ALLEN BAKER	12-8-2021
PARCEL # 101	S:\CADD\U4758\DDRAFT\U4758_dee
DB 6757 PG 1161	UNKNOWN SCALE

-Y12- Sta 15+00

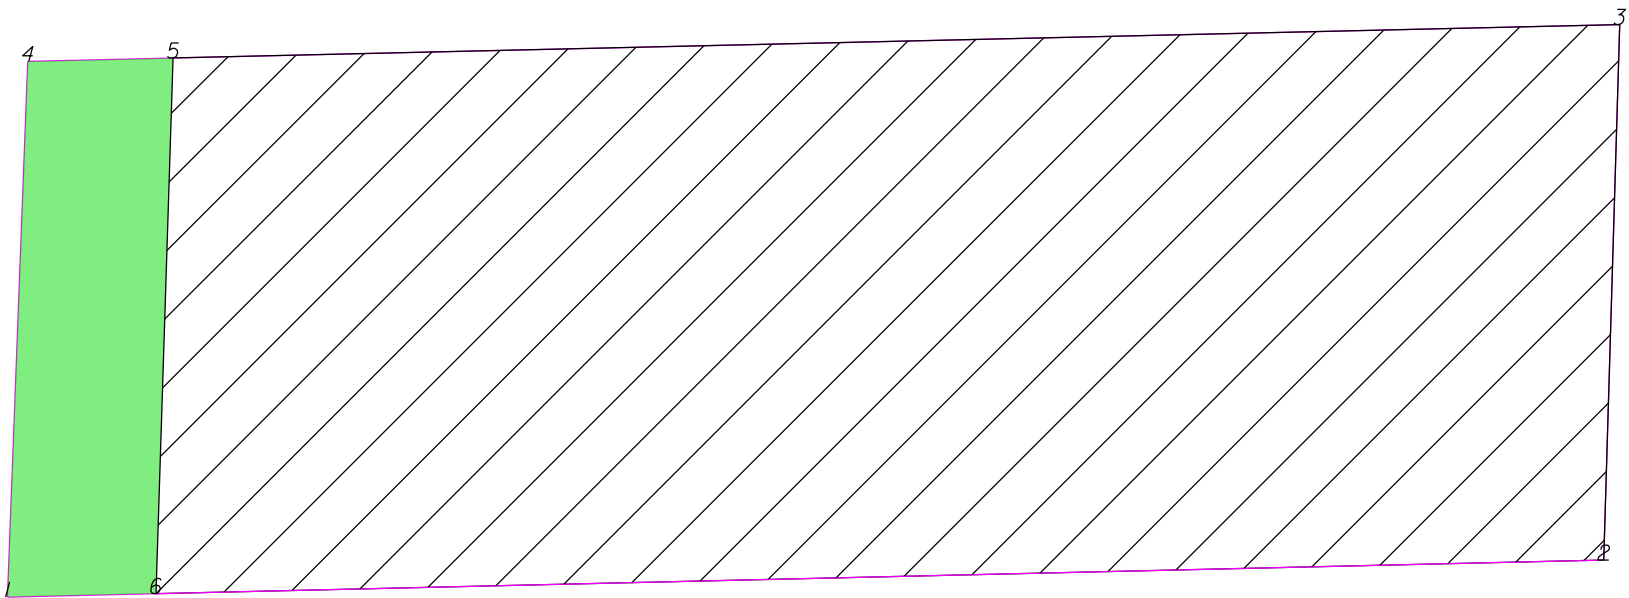

THIS MAP IS NOT A CERTIFIED SURVEY AND HAS NOT BEEN REVIEWED BY A LOCAL GOVERNMENT AGENCY FOR COMPLIANCE WITH ANY APPLICABLE LAND DEVELOPMENT REGULATIONS. THE PROPERTY SHOWN ON THIS MAP WAS LOCATED FOR THE NORTH CAROLINA DEPARTMENT OF TRANSPORTATION FOR HIGHWAY DESIGN PURPOSES. SOME ERROR MAY EXIST BETWEEN THE GRAPHICAL AND ACTUAL GROUND LOCATIONS OF PROPERTY LINES. THIS MAP IS TO BE USED AS A GRAPHICAL REPRESENTATION OF THE NCDOT'S INTENT TO ACQUIRE PROPERTY FOR RIGHT OF WAY PURPOSES, AND IN NO WAY REPRESENTS AN ACTUAL BOUNDARY SURVEY OF THIS PROPERTY.

NORTH CAROLINA DEPARTMENT OF TRANSPORTATION	
RIGHT OF WAY BRANCH	
MARK ALLEN BAKER	04-26-2023
PARCEL # 101_Rem	S:\CADD\U4758\DDRAFT\U4758_dee
DB 6757 PG 116I	UNKNOWN SCALE

	SQR FT	ACRES		SQR M	HECTARES			
ROW Right	2326.89	0.053		216.111	0.022			
FROM - TO		DISTANCE (FT/M)		BEARING	RADIUS (FT/M)		CURVE LENGTH (FT/M)	
-Y12- Sta 15+00 - 5		64.722	19.727	N 60°53'31.6" E				
5 - 4		24.992	7.618	S 88°40'25.4" W				
4 - 1		92.224	28.110	S 2°10'5.2" W				
1 - 6		25.548	7.787	N 88°40'25.4" E				
6 - 5		92.192	28.100	N 1°49'22.7" E				


	SQR FT	ACRES		SQR M	HECTARES		
REM Right	22924.455	0.526		2129.760	0.213		
FROM - TO	DISTANCE (FT/M)		BEARING	RADIUS (FT/M)		CURVE LENGTH (FT/M)	
-Y12- Sta 15+00 - 6	80.958	24.676	S 41°28'18.4" E				
6 - 2	249.132	75.936	N 88°40'25.4" E				
2 - 3	92.181	28.097	N 1°42'16.8" E				
3 - 5	248.942	75.878	S 88°40'25.4" W				
5 - 6	92.192	28.100	S 1°49'22.7" W				

TYPE	COUNT	SQR FEET	ACRES
Parcel	1	25250.645	0.580
ROW Right	1	2326.89	0.053
REM Right	1	22924.455	0.526
ROW Left	0	0.000	0.000
PDE Left	0	0.000	0.000
PDE Right	0	0.000	0.000
TDE Left	0	0.000	0.000
TDE Right	0	0.000	0.000
TCE Left	0	0.000	0.000
TCE Right	0	0.000	0.000
PUE Left	0	0.000	0.000
PUE Right	0	0.000	0.000
TSE Left	0	0.000	0.000
TSE Right	0	0.000	0.000
DUE Left	0	0.000	0.000
DUE Right	0	0.000	0.000
DTE Left	0	0.000	0.000
DTE Right	0	0.000	0.000
AUE_Left	0	0.000	0.000
AUE_Right	0	0.000	0.000
PCE Left	0	0.000	0.000
PCE Right	0	0.000	0.000
TUE Left	0	0.000	0.000
TUE Right	0	0.000	0.000
REM Left	0	0.000	0.000
Other Left	0	0.000	0.000
Other Right	0	0.000	0.000
PE Left	0	0.000	0.000
PE Right	0	0.000	0.000

THIS MAP IS NOT A CERTIFIED SURVEY AND HAS NOT BEEN REVIEWED BY A LOCAL GOVERNMENT AGENCY FOR COMPLIANCE WITH ANY APPLICABLE LAND DEVELOPMENT REGULATIONS. THE PROPERTY SHOWN ON THIS MAP WAS LOCATED FOR THE NORTH CAROLINA DEPARTMENT OF TRANSPORTATION FOR HIGHWAY DESIGN PURPOSES. SOME ERROR MAY EXIST BETWEEN THE GRAPHICAL AND ACTUAL GROUND LOCATIONS OF PROPERTY LINES. THIS MAP IS TO BE USED AS A GRAPHICAL REPRESENTATION OF THE NCDOT'S INTENT TO ACQUIRE PROPERTY FOR RIGHT OF WAY PURPOSES, AND IN NO WAY REPRESENTS AN ACTUAL BOUNDARY SURVEY OF THIS PROPERTY.

NORTH CAROLINA DEPARTMENT OF TRANSPORTATION	
RIGHT OF WAY BRANCH	
MARK ALLEN BAKER	04-26-2023
PARCEL # 101_Rem	S:\CADD\U4758\DDRAFT\U4758_dee
DB 6757 PG 1161	UNKNOWN SCALE

-L- Sta 168+00

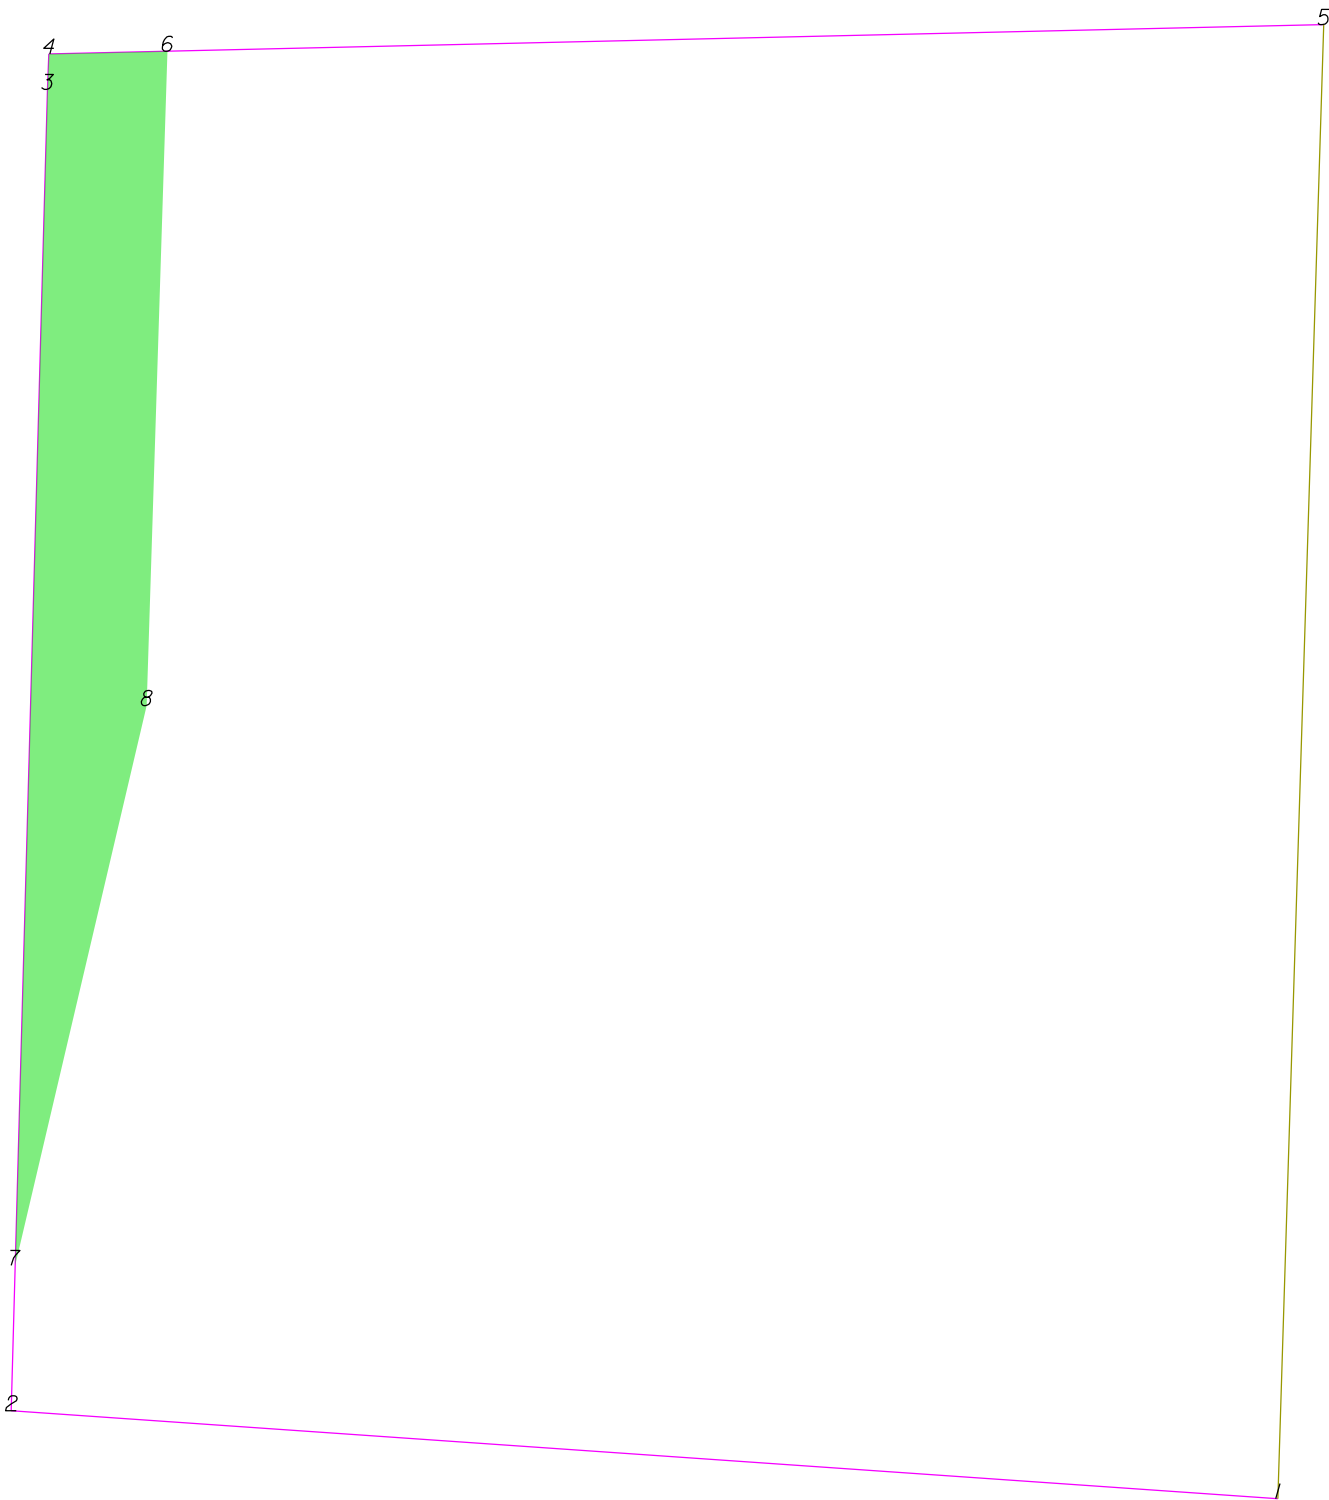

THIS MAP IS NOT A CERTIFIED SURVEY AND HAS NOT BEEN REVIEWED BY A LOCAL GOVERNMENT AGENCY FOR COMPLIANCE WITH ANY APPLICABLE LAND DEVELOPMENT REGULATIONS. THE PROPERTY SHOWN ON THIS MAP WAS LOCATED FOR THE NORTH CAROLINA DEPARTMENT OF TRANSPORTATION FOR HIGHWAY DESIGN PURPOSES. SOME ERROR MAY EXIST BETWEEN THE GRAPHICAL AND ACTUAL GROUND LOCATIONS OF PROPERTY LINES. THIS MAP IS TO BE USED AS A GRAPHICAL REPRESENTATION OF THE NCDOT'S INTENT TO ACQUIRE PROPERTY FOR RIGHT OF WAY PURPOSES, AND IN NO WAY REPRESENTS AN ACTUAL BOUNDARY SURVEY OF THIS PROPERTY.

NORTH CAROLINA DEPARTMENT OF TRANSPORTATION	
RIGHT OF WAY BRANCH	
MARK ALLEN BAKER	12-8-2021
PARCEL # 102	S:\CADD\U4758\DDRAFT\U4758_dee
DB 6737 PG 1761	UNKNOWN SCALE

	SQR FT	ACRES		SQR M	HECTARES		
ROW Right	5065.576	0.116		470.609	0.047		
FROM - TO	DISTANCE (FT/M)		BEARING	RADIUS (FT/M)		CURVE LENGTH (FT/M)	
-L- Sta 168+00 - 6	284.466	86.705	S 14°9'44.8" E				
6 - 4	25.548	7.787	S 88°40'25.4" W				
4 - 3	7.634	2.327	S 2°10'5.2" W				
3 - 7	253.445	77.250	S 1°34'31.6" W				
7 - 8	123.892	37.762	N 13°12'36.3" E				
8 - 6	141.027	42.985	N 1°49'22.7" E				

TYPE	COUNT	SQR FEET	ACRES
Parcel	1	83536.835	1.918
ROW Right	1	5065.576	0.116
ROW Left	0	0.000	0.000
PDE Left	0	0.000	0.000
PDE Right	0	0.000	0.000
TDE Left	0	0.000	0.000
TDE Right	0	0.000	0.000
TCE Left	0	0.000	0.000
TCE Right	0	0.000	0.000
PUE Left	0	0.000	0.000
PUE Right	0	0.000	0.000
TSE Left	0	0.000	0.000
TSE Right	0	0.000	0.000
DUE Left	0	0.000	0.000
DUE Right	0	0.000	0.000
DTE Left	0	0.000	0.000
DTE Right	0	0.000	0.000
AUE_Left	0	0.000	0.000
AUE_Right	0	0.000	0.000
PCE Left	0	0.000	0.000
PCE Right	0	0.000	0.000
TUE Left	0	0.000	0.000
TUE Right	0	0.000	0.000
REM Left	0	0.000	0.000
REM Right	0	0.000	0.000
Other Left	0	0.000	0.000
Other Right	0	0.000	0.000
PE Left	0	0.000	0.000
PE Right	0	0.000	0.000

THIS MAP IS NOT A CERTIFIED SURVEY AND HAS NOT BEEN REVIEWED BY A LOCAL GOVERNMENT AGENCY FOR COMPLIANCE WITH ANY APPLICABLE LAND DEVELOPMENT REGULATIONS. THE PROPERTY SHOWN ON THIS MAP WAS LOCATED FOR THE NORTH CAROLINA DEPARTMENT OF TRANSPORTATION FOR HIGHWAY DESIGN PURPOSES. SOME ERROR MAY EXIST BETWEEN THE GRAPHICAL AND ACTUAL GROUND LOCATIONS OF PROPERTY LINES. THIS MAP IS TO BE USED AS A GRAPHICAL REPRESENTATION OF THE NCDOT'S INTENT TO ACQUIRE PROPERTY FOR RIGHT OF WAY PURPOSES, AND IN NO WAY REPRESENTS AN ACTUAL BOUNDARY SURVEY OF THIS PROPERTY.

NORTH CAROLINA DEPARTMENT OF TRANSPORTATION	
RIGHT OF WAY BRANCH	
MARK ALLEN BAKER	12-8-2021
PARCEL # 102	S:\CADD\U4758\DDRAFT\U4758_dee
DB 6737 PG 1761	UNKNOWN SCALE



-Y12- Sta 11+00

THIS MAP IS NOT A CERTIFIED SURVEY AND HAS NOT BEEN REVIEWED BY A LOCAL GOVERNMENT AGENCY FOR COMPLIANCE WITH ANY APPLICABLE LAND DEVELOPMENT REGULATIONS. THE PROPERTY SHOWN ON THIS MAP WAS LOCATED FOR THE NORTH CAROLINA DEPARTMENT OF TRANSPORTATION FOR HIGHWAY DESIGN PURPOSES. SOME ERROR MAY EXIST BETWEEN THE GRAPHICAL AND ACTUAL GROUND LOCATIONS OF PROPERTY LINES. THIS MAP IS TO BE USED AS A GRAPHICAL REPRESENTATION OF THE NCDOT'S INTENT TO ACQUIRE PROPERTY FOR RIGHT OF WAY PURPOSES, AND IN NO WAY REPRESENTS AN ACTUAL BOUNDARY SURVEY OF THIS PROPERTY.

NORTH CAROLINA DEPARTMENT OF TRANSPORTATION	
RIGHT OF WAY BRANCH	
WANDA DEAN	09-20-2022
PARCEL # 102A	S:\CADD\U4758\DDRAFT\U4758_dee
DB 8452 PG 1384	UNKNOWN SCALE


	SQR FT	ACRES		SQR M	HECTARES		
TDE Left	1338.016	0.031		124.306	0.012		
FROM - TO		DISTANCE (FT/M)		BEARING	RADIUS (FT/M)		CURVE LENGTH (FT/M)
-Y12- Sta 11+00 - 6		168.859	51.468	N 11°55'37.2" W			
6 - 7		13.411	4.088	S 27°5'30.1" W			
7 - 8		54.000	16.459	S 1°41'14.0" W			
8 - 9		45.754	13.946	S 18°17'41.8" E			
9 - 3		109.191	33.282	N 1°42'43.6" E			
3 - 6		9.930	3.027	N 88°45'22.1" W			

TYPE	COUNT	SQR FEET	ACRES
Parcel	1	41870.711	0.961
TDE Left	1	1338.016	0.031
ROW Left	0	0.000	0.000
ROW Right	0	0.000	0.000
PDE Left	0	0.000	0.000
PDE Right	0	0.000	0.000
TDE Right	0	0.000	0.000
TCE Left	0	0.000	0.000
TCE Right	0	0.000	0.000
PUE Left	0	0.000	0.000
PUE Right	0	0.000	0.000
TSE Left	0	0.000	0.000
TSE Right	0	0.000	0.000
DUE Left	0	0.000	0.000
DUE Right	0	0.000	0.000
DTE Left	0	0.000	0.000
DTE Right	0	0.000	0.000
AUE_Left	0	0.000	0.000
AUE_Right	0	0.000	0.000
PCE Left	0	0.000	0.000
PCE Right	0	0.000	0.000
TUE Left	0	0.000	0.000
TUE Right	0	0.000	0.000
REM Left	0	0.000	0.000
REM Right	0	0.000	0.000
Other Left	0	0.000	0.000
Other Right	0	0.000	0.000
PE Left	0	0.000	0.000
PE Right	0	0.000	0.000

THIS MAP IS NOT A CERTIFIED SURVEY AND HAS NOT BEEN REVIEWED BY A LOCAL GOVERNMENT AGENCY FOR COMPLIANCE WITH ANY APPLICABLE LAND DEVELOPMENT REGULATIONS. THE PROPERTY SHOWN ON THIS MAP WAS LOCATED FOR THE NORTH CAROLINA DEPARTMENT OF TRANSPORTATION FOR HIGHWAY DESIGN PURPOSES. SOME ERROR MAY EXIST BETWEEN THE GRAPHICAL AND ACTUAL GROUND LOCATIONS OF PROPERTY LINES. THIS MAP IS TO BE USED AS A GRAPHICAL REPRESENTATION OF THE NCDOT'S INTENT TO ACQUIRE PROPERTY FOR RIGHT OF WAY PURPOSES, AND IN NO WAY REPRESENTS AN ACTUAL BOUNDARY SURVEY OF THIS PROPERTY.

NORTH CAROLINA DEPARTMENT OF TRANSPORTATION	
RIGHT OF WAY BRANCH	
WANDA DEAN	09-20-2022
PARCEL # 102A	S:\CADD\U4758\DDRAFT\U4758_dee
DB 8452 PG 1384	UNKNOWN SCALE

-L- Sta 172+00

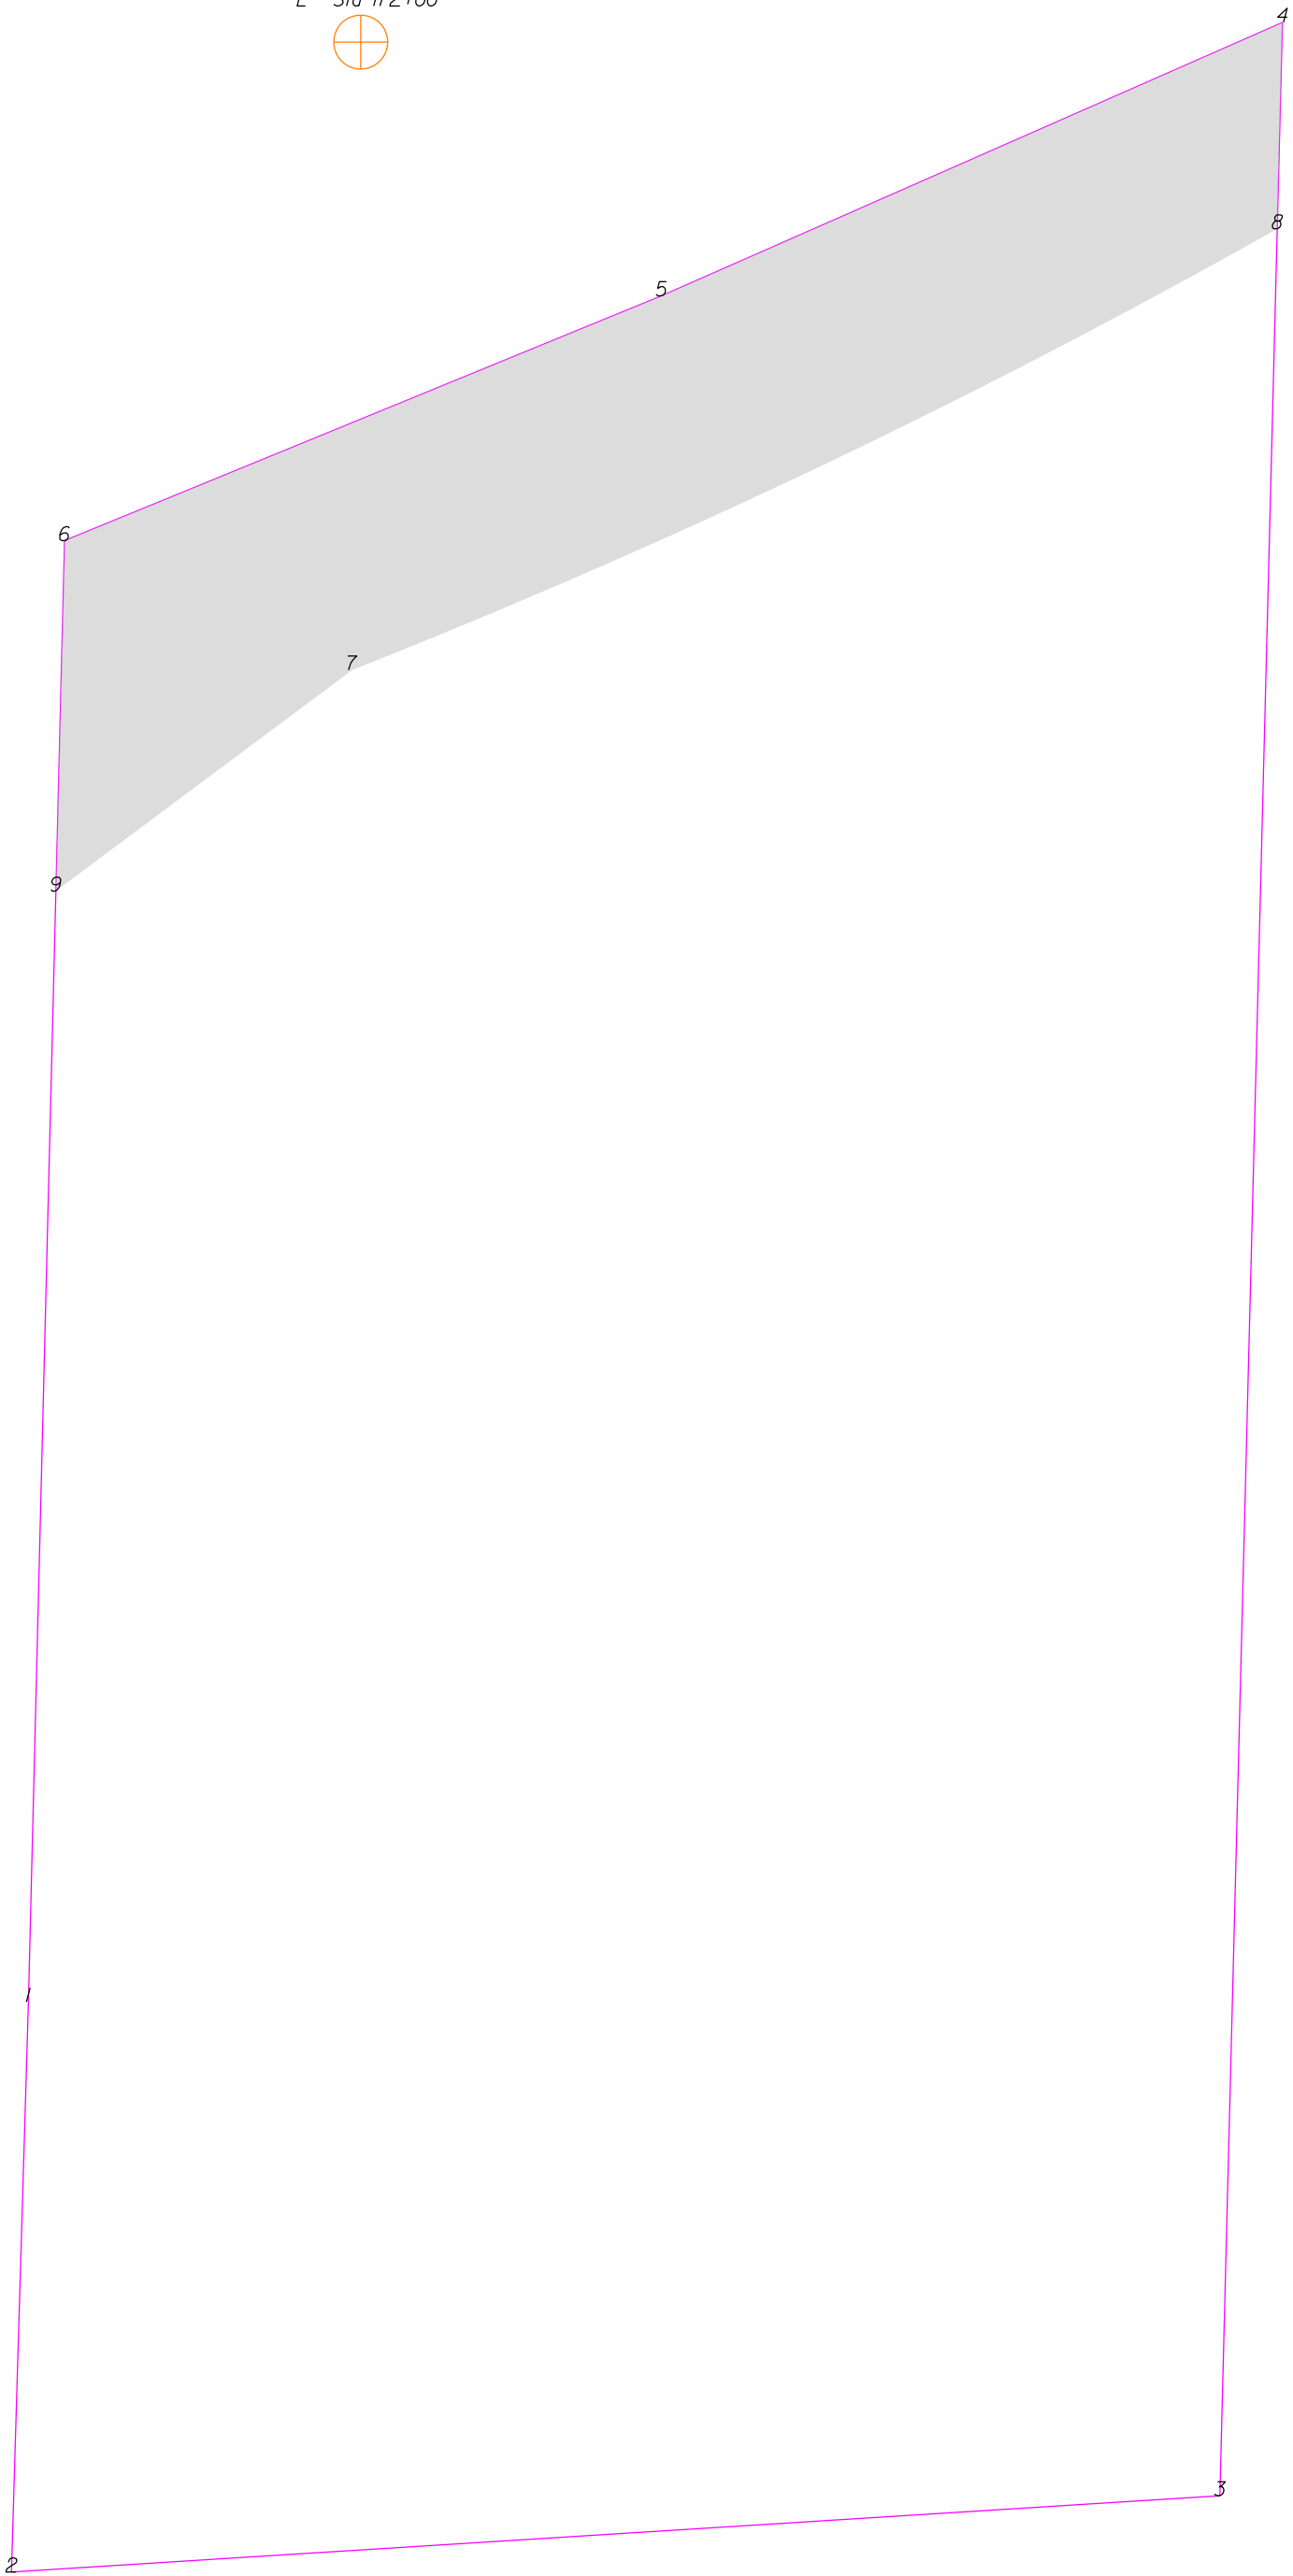

THIS MAP IS NOT A CERTIFIED SURVEY AND HAS NOT BEEN REVIEWED BY A LOCAL GOVERNMENT AGENCY FOR COMPLIANCE WITH ANY APPLICABLE LAND DEVELOPMENT REGULATIONS. THE PROPERTY SHOWN ON THIS MAP WAS LOCATED FOR THE NORTH CAROLINA DEPARTMENT OF TRANSPORTATION FOR HIGHWAY DESIGN PURPOSES. SOME ERROR MAY EXIST BETWEEN THE GRAPHICAL AND ACTUAL GROUND LOCATIONS OF PROPERTY LINES. THIS MAP IS TO BE USED AS A GRAPHICAL REPRESENTATION OF THE NCDOT'S INTENT TO ACQUIRE PROPERTY FOR RIGHT OF WAY PURPOSES, AND IN NO WAY REPRESENTS AN ACTUAL BOUNDARY SURVEY OF THIS PROPERTY.


NORTH CAROLINA DEPARTMENT OF TRANSPORTATION	
RIGHT OF WAY BRANCH	
NADINE S.MARLOR	12-8-2021
PARCEL # 103	S:\CADD\U4758\DDRAFT\U4758_dee
DB 3389 PG 819	UNKNOWN SCALE

	SQR FT	ACRES	SQR M	HECTARES
TDE Right	7970.368	0.183	740.474	0.074
FROM - TO	DISTANCE (FT/M)		RADIUS (FT/M)	
-L- Sta 172+00 - 7	101.498	30.937	S 0°45'57.5" W	
7 - 8	165.611	50.478	N 64°30'11.5" E	1210.000 368.809
8 - 4	33.402	10.181	N 1°26'56.4" E	
4 - 5	109.689	33.433	S 66°14'6.1" W	
5 - 6	104.258	31.778	S 67°40'56.8" W	
6 - 9	56.654	17.268	S 1°25'1.0" W	
9 - 7	59.779	18.221	N 53°16'14.1" E	

TYPE	COUNT	SQR FEET	ACRES
Parcel	1	70735.139	1.624
TDE Right	1	7970.368	0.183
ROW Left	0	0.000	0.000
ROW Right	0	0.000	0.000
PDE Left	0	0.000	0.000
PDE Right	0	0.000	0.000
TDE Left	0	0.000	0.000
TCE Left	0	0.000	0.000
TCE Right	0	0.000	0.000
PUE Left	0	0.000	0.000
PUE Right	0	0.000	0.000
TSE Left	0	0.000	0.000
TSE Right	0	0.000	0.000
DUE Left	0	0.000	0.000
DUE Right	0	0.000	0.000
DTE Left	0	0.000	0.000
DTE Right	0	0.000	0.000
AUE_Left	0	0.000	0.000
AUE_Right	0	0.000	0.000
PCE Left	0	0.000	0.000
PCE Right	0	0.000	0.000
TUE Left	0	0.000	0.000
TUE Right	0	0.000	0.000
REM Left	0	0.000	0.000
REM Right	0	0.000	0.000
Other Left	0	0.000	0.000
Other Right	0	0.000	0.000
PE Left	0	0.000	0.000
PE Right	0	0.000	0.000

THIS MAP IS NOT A CERTIFIED SURVEY AND HAS NOT BEEN REVIEWED BY A LOCAL GOVERNMENT AGENCY FOR COMPLIANCE WITH ANY APPLICABLE LAND DEVELOPMENT REGULATIONS. THE PROPERTY SHOWN ON THIS MAP WAS LOCATED FOR THE NORTH CAROLINA DEPARTMENT OF TRANSPORTATION FOR HIGHWAY DESIGN PURPOSES. SOME ERROR MAY EXIST BETWEEN THE GRAPHICAL AND ACTUAL GROUND LOCATIONS OF PROPERTY LINES. THIS MAP IS TO BE USED AS A GRAPHICAL REPRESENTATION OF THE NCDOT'S INTENT TO ACQUIRE PROPERTY FOR RIGHT OF WAY PURPOSES, AND IN NO WAY REPRESENTS AN ACTUAL BOUNDARY SURVEY OF THIS PROPERTY.

NORTH CAROLINA DEPARTMENT OF TRANSPORTATION	
RIGHT OF WAY BRANCH	
NADINE S.MARLOR	12-8-2021
PARCEL # 103	S:\CADD\U4758\DDRAFT\U4758_dee
DB 3389 PG 819	UNKNOWN SCALE

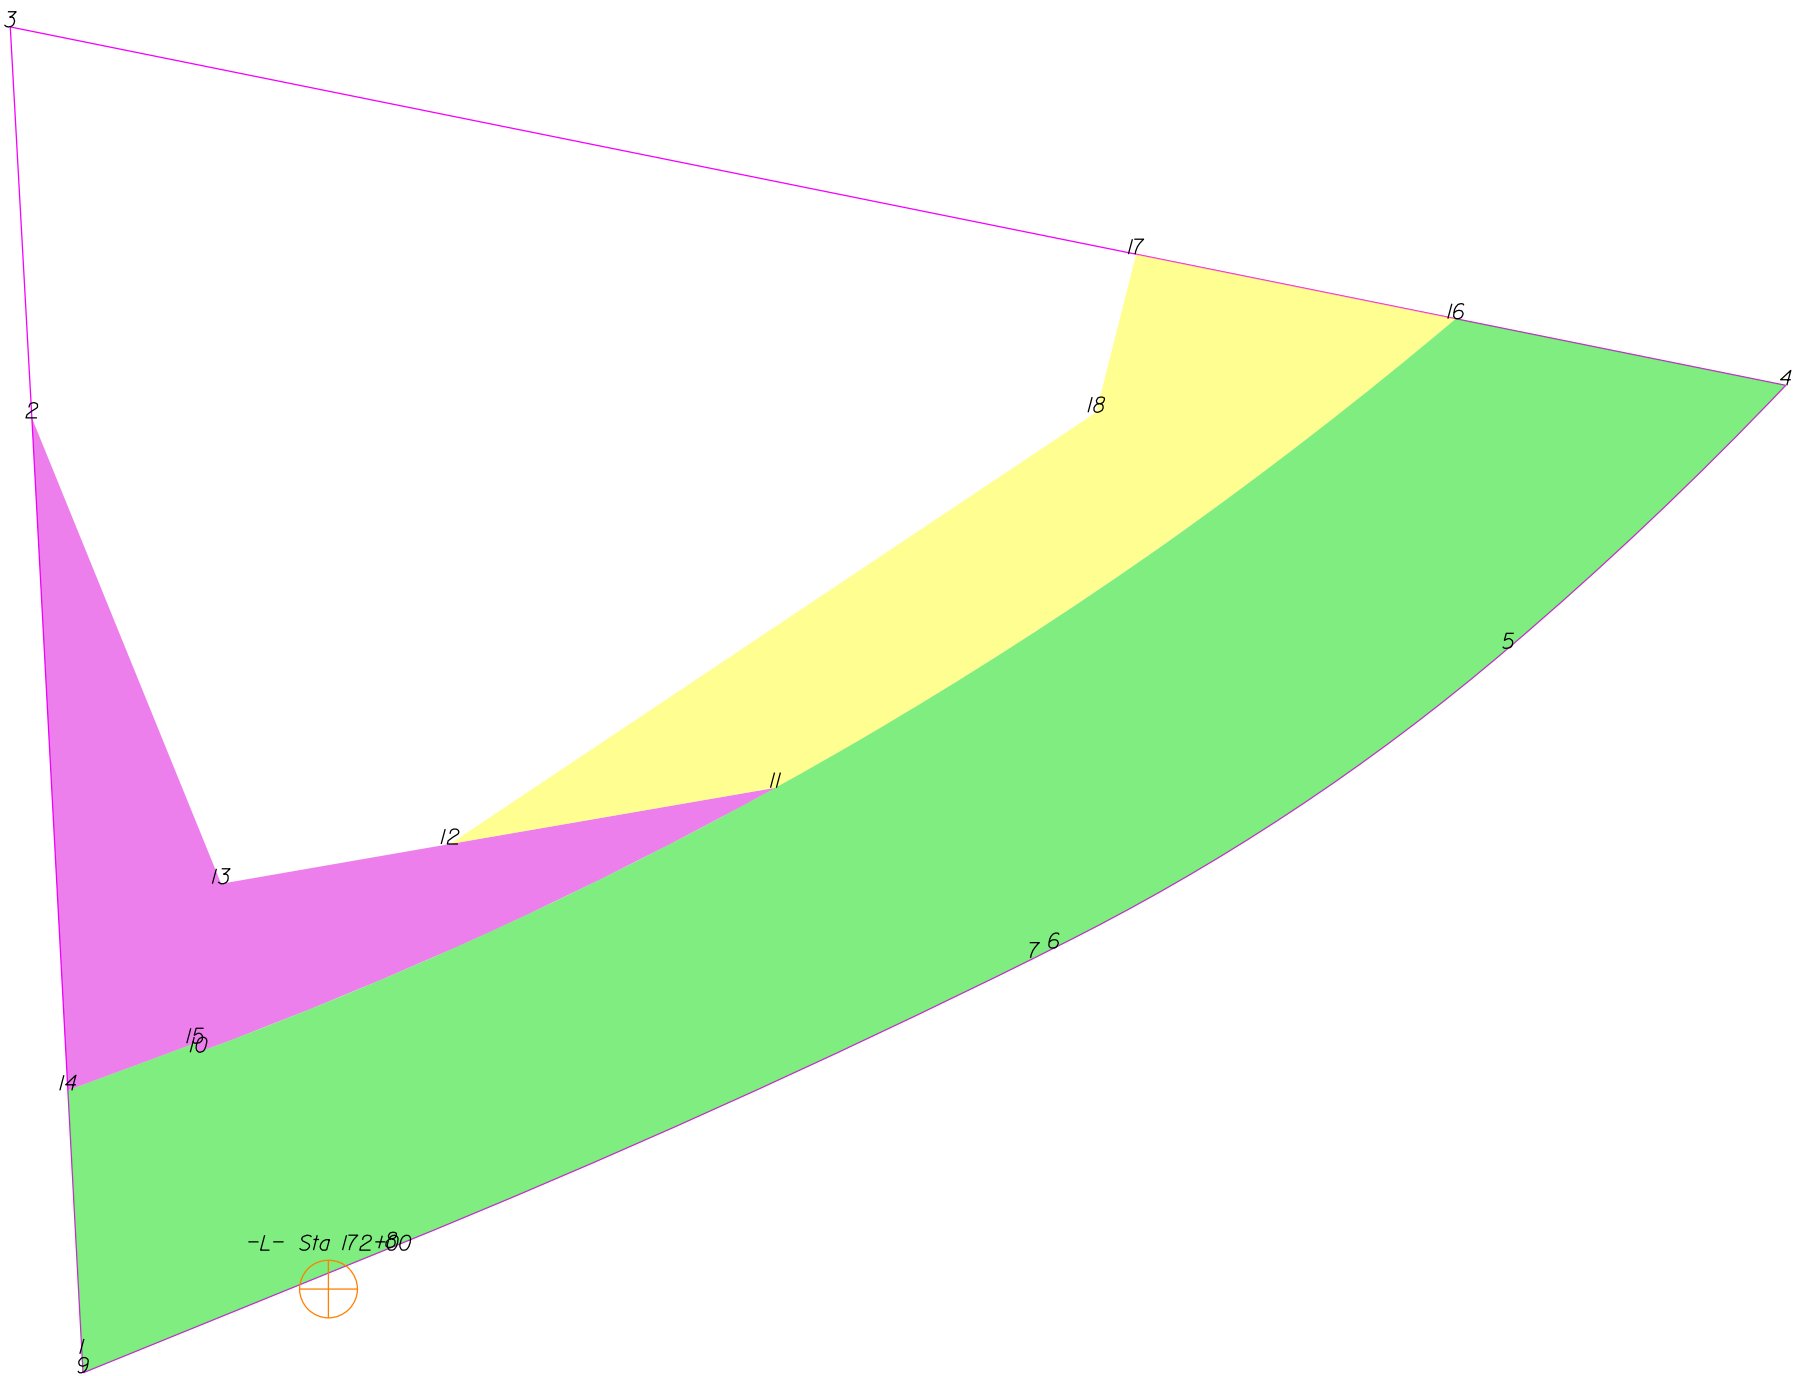

THIS MAP IS NOT A CERTIFIED SURVEY AND HAS NOT BEEN REVIEWED BY A LOCAL GOVERNMENT AGENCY FOR COMPLIANCE WITH ANY APPLICABLE LAND DEVELOPMENT REGULATIONS. THE PROPERTY SHOWN ON THIS MAP WAS LOCATED FOR THE NORTH CAROLINA DEPARTMENT OF TRANSPORTATION FOR HIGHWAY DESIGN PURPOSES. SOME ERROR MAY EXIST BETWEEN THE GRAPHICAL AND ACTUAL GROUND LOCATIONS OF PROPERTY LINES. THIS MAP IS TO BE USED AS A GRAPHICAL REPRESENTATION OF THE NCDOT'S INTENT TO ACQUIRE PROPERTY FOR RIGHT OF WAY PURPOSES, AND IN NO WAY REPRESENTS AN ACTUAL BOUNDARY SURVEY OF THIS PROPERTY.

NORTH CAROLINA DEPARTMENT OF TRANSPORTATION	
RIGHT OF WAY BRANCH	
JOE W.FRAZIER, JR.	11-3-2021
PARCEL # 104	S:\CADD\U4758\DDRAFT\U4758_dee
DB 7029 PG 709	UNKNOWN SCALE

	SQR FT	ACRES	SQR M	HECTARES
PDE Left	4992.209	0.115	463.793	0.046
FROM - TO	DISTANCE (FT/M)	BEARING	RADIUS (FT/M)	CURVE LENGTH (FT/M)
-L- Sta 172+00 - 10	56.072	17.091	N 28°45'39.9" W	
10 - 11	131.746	40.156	N 65°22'11.0" E	874.500 266.548 131.871 40.194
11 - 12	68.575	20.902	S 80°10'6.3" W	
12 - 13	48.202	14.692	S 80°10'6.3" W	
13 - 2	104.395	31.820	N 22°6'50.5" W	
2 - 14	139.790	42.608	S 3°3'52.1" E	
14 - 15	28.187	8.591	N 69°41'22.9" E	
15 - 10	2.000	0.610	S 20°18'37.1" E	


	SQR FT	ACRES	SQR M	HECTARES
TCE Left	6133.200	0.141	569.795	0.057
FROM - TO	DISTANCE (FT/M)	BEARING	RADIUS (FT/M)	CURVE LENGTH (FT/M)
-L- Sta 172+00 - 16	308.745	94.106	N 49°16'53.4" E	
16 - 17	67.727	20.643	N 78°35'5.4" W	
17 - 18	33.829	10.311	S 14°7'44.3" W	
18 - 12	161.349	49.179	S 56°14'39.7" W	
12 - 11	68.575	20.902	N 80°10'6.3" E	
11 - 16	171.525	52.281	N 55°25'18.0" E	874.500 266.548 171.801 52.365

	SQR FT	ACRES	SQR M	HECTARES
ROW Left	21019.816	0.483	1952.813	0.195
FROM - TO	DISTANCE (FT/M)	BEARING	RADIUS (FT/M)	CURVE LENGTH (FT/M)
-L- Sta 172+00 - 8	15.624	4.762	N 56°27'51.6" E	
8 - 7	146.436	44.634	N 65°45'25.0" E	1970.000 600.457 146.470 44.644
7 - 6	4.516	1.377	N 63°37'37.0" E	
6 - 5	112.961	34.431	N 56°34'26.9" E	460.000 140.208 113.247 34.518
5 - 4	79.354	24.187	N 46°31'43.5" E	760.000 231.648 79.390 24.198
4 - 16	69.834	21.286	N 78°35'5.4" W	
16 - 10	302.149	92.095	S 59°44'30.0" W	874.500 266.548 303.672 92.559
10 - 15	2.000	0.610	N 20°18'37.1" W	
15 - 14	28.187	8.591	S 69°41'22.9" W	
14 - 1	54.816	16.708	S 3°3'52.1" E	
1 - 9	3.885	1.184	S 3°3'52.1" E	
9 - 8	69.074	21.054	N 67°53'12.9" E	

TYPE	COUNT	SQR FEET	ACRES
Parcel	1	57424.482	1.318
PDE Left	1	4992.209	0.115
TCE Left	1	6133.200	0.141
ROW Left	1	21019.816	0.483
ROW Right	0	0.000	0.000
PDE Right	0	0.000	0.000
TDE Left	0	0.000	0.000
TDE Right	0	0.000	0.000
TCE Right	0	0.000	0.000
PUE Left	0	0.000	0.000
PUE Right	0	0.000	0.000
TSE Left	0	0.000	0.000
TSE Right	0	0.000	0.000
DUE Left	0	0.000	0.000
DUE Right	0	0.000	0.000
DTE Left	0	0.000	0.000
DTE Right	0	0.000	0.000
AUE_Left	0	0.000	0.000
AUE_Right	0	0.000	0.000
PCE Left	0	0.000	0.000
PCE Right	0	0.000	0.000
TUE Left	0	0.000	0.000
TUE Right	0	0.000	0.000
REM Left	0	0.000	0.000
REM Right	0	0.000	0.000
Other Left	0	0.000	0.000
Other Right	0	0.000	0.000
PE Left	0	0.000	0.000
PE Right	0	0.000	0.000

THIS MAP IS NOT A CERTIFIED SURVEY AND HAS NOT BEEN REVIEWED BY A LOCAL GOVERNMENT AGENCY FOR COMPLIANCE WITH ANY APPLICABLE LAND DEVELOPMENT REGULATIONS. THE PROPERTY SHOWN ON THIS MAP WAS LOCATED FOR THE NORTH CAROLINA DEPARTMENT OF TRANSPORTATION FOR HIGHWAY DESIGN PURPOSES. SOME ERROR MAY EXIST BETWEEN THE GRAPHICAL AND ACTUAL GROUND LOCATIONS OF PROPERTY LINES. THIS MAP IS TO BE USED AS A GRAPHICAL REPRESENTATION OF THE NCDOT'S INTENT TO ACQUIRE PROPERTY FOR RIGHT OF WAY PURPOSES, AND IN NO WAY REPRESENTS AN ACTUAL BOUNDARY SURVEY OF THIS PROPERTY.

NORTH CAROLINA DEPARTMENT OF TRANSPORTATION	
RIGHT OF WAY BRANCH	
JOE W.FRAZIER,JR.	11-3-2021
PARCEL * 104	S:\CADD\U4758\DDRAFT\U4758_dee
DB 7029 PG 709	UNKNOWN SCALE

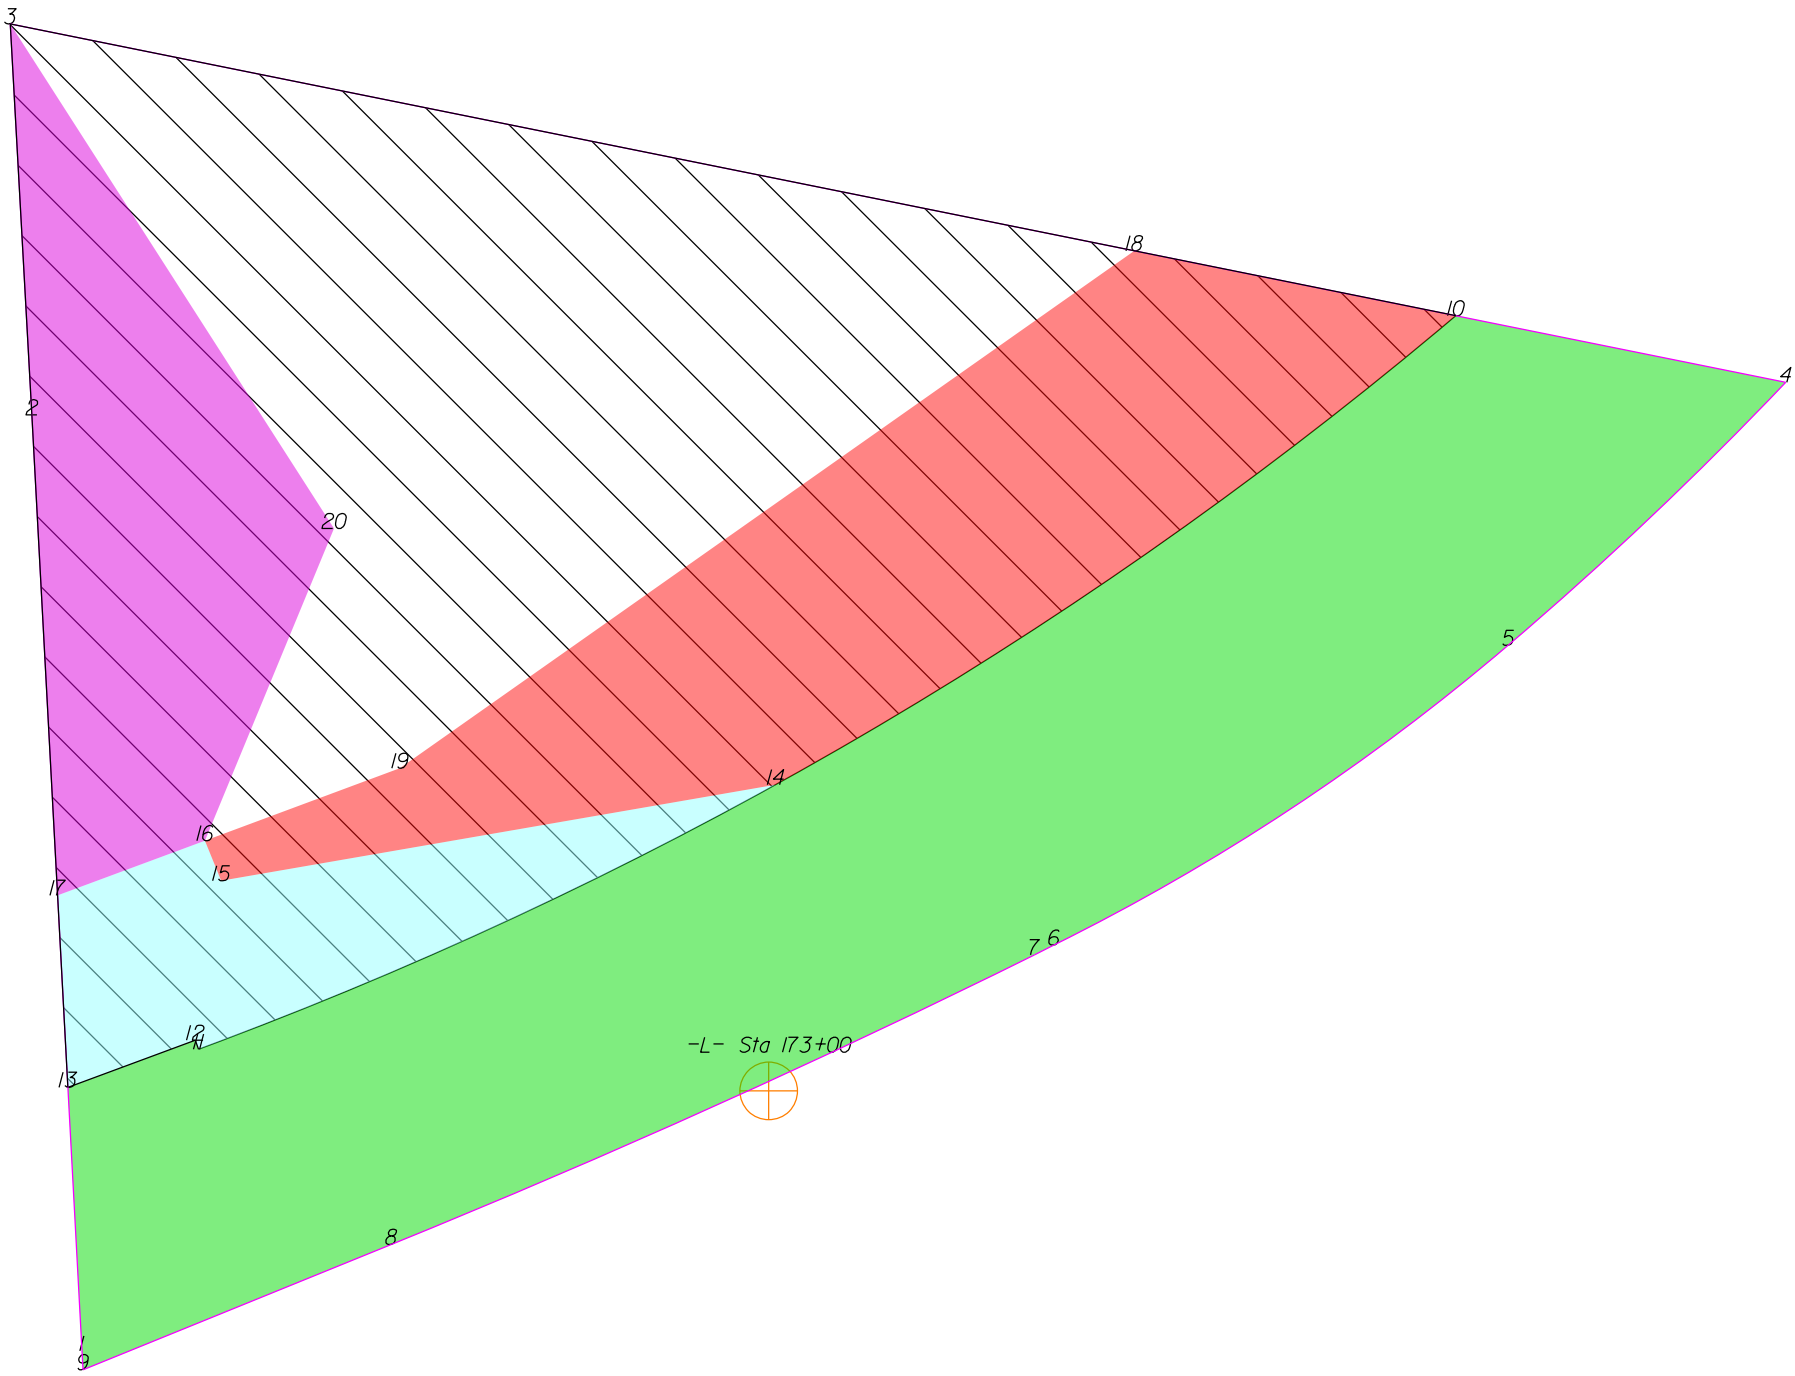

THIS MAP IS NOT A CERTIFIED SURVEY AND HAS NOT BEEN REVIEWED BY A LOCAL GOVERNMENT AGENCY FOR COMPLIANCE WITH ANY APPLICABLE LAND DEVELOPMENT REGULATIONS. THE PROPERTY SHOWN ON THIS MAP WAS LOCATED FOR THE NORTH CAROLINA DEPARTMENT OF TRANSPORTATION FOR HIGHWAY DESIGN PURPOSES. SOME ERROR MAY EXIST BETWEEN THE GRAPHICAL AND ACTUAL GROUND LOCATIONS OF PROPERTY LINES. THIS MAP IS TO BE USED AS A GRAPHICAL REPRESENTATION OF THE NCDOT'S INTENT TO ACQUIRE PROPERTY FOR RIGHT OF WAY PURPOSES, AND IN NO WAY REPRESENTS AN ACTUAL BOUNDARY SURVEY OF THIS PROPERTY.

NORTH CAROLINA DEPARTMENT OF TRANSPORTATION	
RIGHT OF WAY BRANCH	
JOE W.FRAZIER, JR.	03-20-2023
PARCEL # 104	S:\CADD\U4758\DDRAFT\U4758_dee
DB 7029 PG 709	UNKNOWN SCALE

	SQR FT	ACRES		SQR M		HECTARES	
ROW Left	21019.816	0.483		1952.813		0.195	
FROM - TO		DISTANCE (FT/M)		BEARING		RADIUS (FT/M)	
-L- Sta 173+00 - 8		84.589	25.783	S 67°52'24.8" W			
8 - 7		146.436	44.634	N 65°45'25.0" E	1970.000	600.457	146.470
7 - 6		4.516	1.377	N 63°37'37.0" E			
6 - 5		112.961	34.431	N 56°34'26.9" E	460.000	140.208	113.247
5 - 4		79.354	24.187	N 46°31'43.5" E	760.000	231.648	79.390
4 - 10		69.834	21.286	N 78°35'5.4" W			
10 - 11		302.149	92.095	S 59°44'30.0" W	874.500	266.548	303.672
11 - 12		2.000	0.610	N 20°18'37.1" W			
12 - 13		28.187	8.591	S 69°41'22.9" W			
13 - 1		54.816	16.708	S 3°3'52.1" E			
1 - 9		3.885	1.184	S 3°3'52.1" E			
9 - 8		69.074	21.054	N 67°53'12.9" E			

	SQR FT	ACRES		SQR M		HECTARES	
DUE Left	3436.906	0.079		319.300		0.032	
FROM - TO		DISTANCE (FT/M)		BEARING		RADIUS (FT/M)	
-L- Sta 173+00 - 11		118.679	36.173	N 85°48'50.6" W			
11 - 14		131.746	40.156	N 65°22'11.0" E	874.500	266.548	131.871
14 - 15		116.777	35.594	S 80°10'6.3" W			
15 - 16		8.984	2.738	N 22°6'50.5" W			
16 - 17		32.617	9.942	S 69°37'53.4" W			
17 - 13		39.902	12.162	S 3°3'52.1" E			
13 - 12		28.187	8.591	N 69°41'22.9" E			
12 - 11		2.000	0.610	S 20°18'37.1" E			

	SQR FT	ACRES		SQR M		HECTARES	
PUE Left	10297.847	0.236		956.705		0.096	
FROM - TO		DISTANCE (FT/M)		BEARING		RADIUS (FT/M)	
-L- Sta 173+00 - 10		215.023	65.539	N 41°33'4.3" E			
10 - 18		68.100	20.757	N 78°35'5.4" W			
18 - 19		186.482	56.840	S 54°49'49.3" W			
19 - 16		43.175	13.160	S 69°37'53.4" W			
16 - 15		8.984	2.738	S 22°6'50.5" E			
15 - 14		116.777	35.594	N 80°10'6.3" E			
14 - 10		171.525	52.281	N 55°25'18.0" E	874.500	266.548	171.801

	SQR FT	ACRES		SQR M		HECTARES	
REM Left	36404.666	0.836		3382.118		0.338	
FROM - TO		DISTANCE (FT/M)		BEARING		RADIUS (FT/M)	
-L- Sta 173+00 - 10		215.023	65.539	N 41°33'4.3" E			
10 - 3		306.101	93.300	N 78°35'5.4" W			
3 - 2		81.275	24.773	S 3°8'41.8" E			
2 - 13		139.790	42.608	S 3°3'52.1" E			
13 - 12		28.187	8.591	N 69°41'22.9" E			
12 - 11		2.000	0.610	S 20°18'37.1" E			
11 - 10		302.149	92.095	N 59°44'30.0" E	874.500	266.548	303.672

	SQR FT	ACRES		SQR M		HECTARES	
PDE Left	6397.151	0.147		594.317		0.059	
FROM - TO		DISTANCE (FT/M)		BEARING		RADIUS (FT/M)	
-L- Sta 173+00 - 3		271.741	82.827	N 35°24'7.8" W			
3 - 2		81.275	24.773	S 3°8'41.8" E			
2 - 17		99.888	30.446	S 3°3'52.1" E			
17 - 16		32.617	9.942	N 69°37'53.4" E			
16 - 20		70.129	21.375	N 22°28'55.2" E			
20 - 3		124.446	37.931	N 32°40'46.6" W			


THIS MAP IS NOT A CERTIFIED SURVEY AND HAS NOT BEEN REVIEWED BY A LOCAL GOVERNMENT AGENCY FOR COMPLIANCE WITH ANY APPLICABLE LAND DEVELOPMENT REGULATIONS. THE PROPERTY SHOWN ON THIS MAP WAS LOCATED FOR THE NORTH CAROLINA DEPARTMENT OF TRANSPORTATION FOR HIGHWAY DESIGN PURPOSES. SOME ERROR MAY EXIST BETWEEN THE GRAPHICAL AND ACTUAL GROUND LOCATIONS OF PROPERTY LINES. THIS MAP IS TO BE USED AS A GRAPHICAL REPRESENTATION OF THE NCDOT'S INTENT TO ACQUIRE PROPERTY FOR RIGHT OF WAY PURPOSES, AND IN NO WAY REPRESENTS AN ACTUAL BOUNDARY SURVEY OF THIS PROPERTY.

NORTH CAROLINA DEPARTMENT OF TRANSPORTATION	
RIGHT OF WAY BRANCH	
JOE W.FRAZIER,JR.	03-20-2023
PARCEL * 104	S:\CADD\U4758\DDRAFT\U4758_dee
DB 7029 PG 709	UNKNOWN SCALE

TYPE	COUNT	SQR FEET	ACRES
Parcel	1	57424.482	1.318
ROW Left	1	21019.816	0.483
DUE Left	1	3436.906	0.079
PUE Left	1	10297.847	0.236
REM Left	1	36404.666	0.836
PDE Left	1	6397.151	0.147
ROW Right	0	0.000	0.000
PDE Right	0	0.000	0.000
TDE Left	0	0.000	0.000
TDE Right	0	0.000	0.000
TCE Left	0	0.000	0.000
TCE Right	0	0.000	0.000
PUE Right	0	0.000	0.000
TSE Left	0	0.000	0.000
TSE Right	0	0.000	0.000
DUE Right	0	0.000	0.000
DTE Left	0	0.000	0.000
DTE Right	0	0.000	0.000
AUE Left	0	0.000	0.000
AUE Right	0	0.000	0.000
PCE Left	0	0.000	0.000
PCE Right	0	0.000	0.000
TUE Left	0	0.000	0.000
TUE Right	0	0.000	0.000
REM Right	0	0.000	0.000
Other Left	0	0.000	0.000
Other Right	0	0.000	0.000
PE Left	0	0.000	0.000
PE Right	0	0.000	0.000

THIS MAP IS NOT A CERTIFIED SURVEY AND HAS NOT BEEN REVIEWED BY A LOCAL GOVERNMENT AGENCY FOR COMPLIANCE WITH ANY APPLICABLE LAND DEVELOPMENT REGULATIONS. THE PROPERTY SHOWN ON THIS MAP WAS LOCATED FOR THE NORTH CAROLINA DEPARTMENT OF TRANSPORTATION FOR HIGHWAY DESIGN PURPOSES. SOME ERROR MAY EXIST BETWEEN THE GRAPHICAL AND ACTUAL GROUND LOCATIONS OF PROPERTY LINES. THIS MAP IS TO BE USED AS A GRAPHICAL REPRESENTATION OF THE NCDOT'S INTENT TO ACQUIRE PROPERTY FOR RIGHT OF WAY PURPOSES, AND IN NO WAY REPRESENTS AN ACTUAL BOUNDARY SURVEY OF THIS PROPERTY.

NORTH CAROLINA DEPARTMENT OF TRANSPORTATION	
RIGHT OF WAY BRANCH	
JOE W.FRAZIER,JR.	03-20-2023
PARCEL # 104	S:\CADD\U4758\DDRAFT\U4758_dee
DB 7029 PG 709	UNKNOWN SCALE

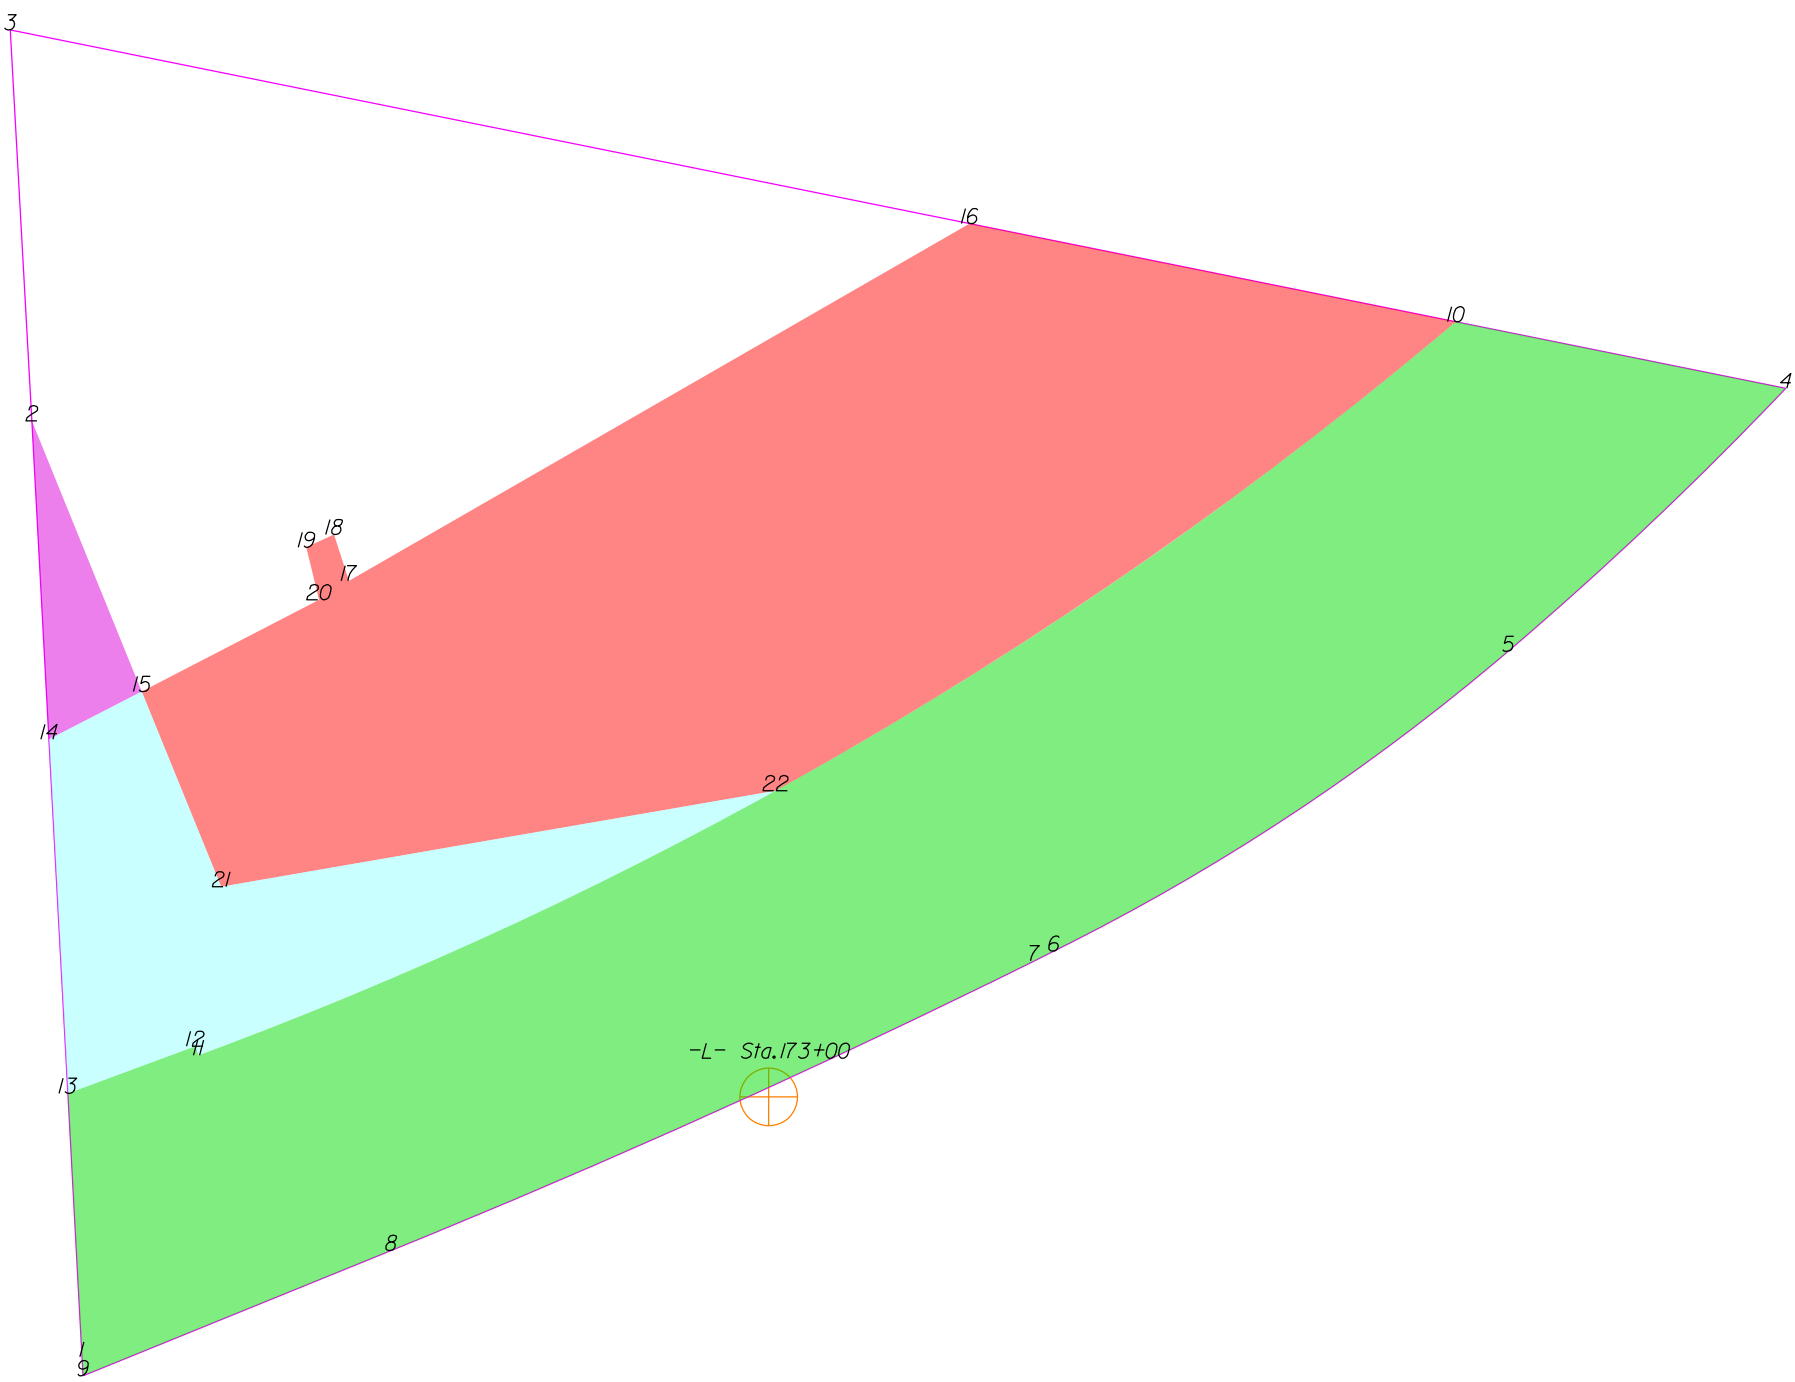

THIS MAP IS NOT A CERTIFIED SURVEY AND HAS NOT BEEN REVIEWED BY A LOCAL GOVERNMENT AGENCY FOR COMPLIANCE WITH ANY APPLICABLE LAND DEVELOPMENT REGULATIONS. THE PROPERTY SHOWN ON THIS MAP WAS LOCATED FOR THE NORTH CAROLINA DEPARTMENT OF TRANSPORTATION FOR HIGHWAY DESIGN PURPOSES. SOME ERROR MAY EXIST BETWEEN THE GRAPHICAL AND ACTUAL GROUND LOCATIONS OF PROPERTY LINES. THIS MAP IS TO BE USED AS A GRAPHICAL REPRESENTATION OF THE NCDOT'S INTENT TO ACQUIRE PROPERTY FOR RIGHT OF WAY PURPOSES, AND IN NO WAY REPRESENTS AN ACTUAL BOUNDARY SURVEY OF THIS PROPERTY.

NORTH CAROLINA DEPARTMENT OF TRANSPORTATION	
RIGHT OF WAY BRANCH	
JOE W. FRAZIER, JR.	03-30-2022
PARCEL # 104	S:\CADD\U4758\DDRAFT\U4758_dee
DB 7029 PG 709	UNKNOWN SCALE

	SQR FT	ACRES	SQR M	HECTARES
ROW Left	21019.816	0.483	1952.813	0.195
FROM - TO	DISTANCE (FT/M)	BEARING	RADIUS (FT/M)	CURVE LENGTH (FT/M)
-L- Sta.173+00 - 8	84.589	25.783	S 67°52'24.8" W	
8 - 7	146.436	44.634	N 65°45'25.0" E	1970.000
7 - 6	4.516	1.377	N 63°37'37.0" E	600.457
6 - 5	112.961	34.431	N 56°34'26.9" E	146.470
5 - 4	79.354	24.187	N 46°31'43.5" E	113.247
4 - 10	69.834	21.286	N 78°35'5.4" W	231.648
10 - 11	302.149	92.095	S 59°44'30.0" W	79.390
11 - 12	2.000	0.610	N 20°18'37.1" W	24.198
12 - 13	28.187	8.591	S 69°41'22.9" W	
13 - 1	54.816	16.708	S 3°3'52.1" E	
1 - 9	3.885	1.184	S 3°3'52.1" E	
9 - 8	69.074	21.054	N 67°53'12.9" E	

	SQR FT	ACRES	SQR M	HECTARES
PDE Left	655.039	0.015	60.855	0.006
FROM - TO	DISTANCE (FT/M)	BEARING	RADIUS (FT/M)	CURVE LENGTH (FT/M)
-L- Sta.173+00 - 2	207.593	63.274	N 47°27'48.5" W	
2 - 14	66.199	20.177	S 3°3'52.1" E	
14 - 15	21.693	6.612	N 62°45'27.3" E	
15 - 2	60.634	18.481	N 22°6'50.5" W	


	SQR FT	ACRES	SQR M	HECTARES
PUE Left	17432.618	0.400	1619.550	0.162
FROM - TO	DISTANCE (FT/M)	BEARING	RADIUS (FT/M)	CURVE LENGTH (FT/M)
-L- Sta.173+00 - 10	215.023	65.539	N 41°33'4.3" E	
10 - 16	102.969	31.385	N 78°35'5.4" W	
16 - 17	148.671	45.315	S 60°4'58.8" W	
17 - 18	10.081	3.073	N 17°39'51.6" W	
18 - 19	6.335	1.931	S 65°15'16.2" W	
19 - 20	11.204	3.415	S 13°29'48.8" E	
20 - 15	41.405	12.620	S 62°37'53.9" W	
15 - 21	43.761	13.338	S 22°6'50.5" E	
21 - 22	116.777	35.594	N 80°10'6.3" E	
22 - 10	171.525	52.281	N 55°25'18.0" E	874.500
			266.548	171.801
				52.365

	SQR FT	ACRES	SQR M	HECTARES
DUE Left	4337.169	0.100	402.938	0.040
FROM - TO	DISTANCE (FT/M)	BEARING	RADIUS (FT/M)	CURVE LENGTH (FT/M)
-L- Sta.173+00 - 11	118.679	36.173	N 85°48'50.6" W	
11 - 22	131.746	40.156	N 65°22'11.0" E	874.500
22 - 21	116.777	35.594	S 80°10'6.3" W	266.548
21 - 15	43.761	13.338	N 22°6'50.5" W	131.871
15 - 14	21.693	6.612	S 62°45'27.3" W	40.194
14 - 13	73.592	22.431	S 3°3'52.1" E	
13 - 12	28.187	8.591	N 69°41'22.9" E	
12 - 11	2.000	0.610	S 20°18'37.1" E	

TYPE	COUNT	SQR FEET	ACRES
Parcel	1	57424.482	1.318
ROW Left	1	21019.816	0.483
PDE Left	1	655.039	0.015
PUE Left	1	17432.618	0.400
DUE Left	1	4337.169	0.100
ROW Right	0	0.000	0.000
PDE Right	0	0.000	0.000
TDE Left	0	0.000	0.000
TDE Right	0	0.000	0.000
TCE Left	0	0.000	0.000
TCE Right	0	0.000	0.000
PUE Right	0	0.000	0.000
TSE Left	0	0.000	0.000
TSE Right	0	0.000	0.000
DUE Right	0	0.000	0.000
DTE Left	0	0.000	0.000
DTE Right	0	0.000	0.000
AUE_Left	0	0.000	0.000
AUE_Right	0	0.000	0.000
PCE Left	0	0.000	0.000
PCE Right	0	0.000	0.000
TUE Left	0	0.000	0.000
TUE Right	0	0.000	0.000
REM Left	0	0.000	0.000
REM Right	0	0.000	0.000
Other Left	0	0.000	0.000
Other Right	0	0.000	0.000
PE Left	0	0.000	0.000
PE Right	0	0.000	0.000

THIS MAP IS NOT A CERTIFIED SURVEY AND HAS NOT BEEN REVIEWED BY A LOCAL GOVERNMENT AGENCY FOR COMPLIANCE WITH ANY APPLICABLE LAND DEVELOPMENT REGULATIONS. THE PROPERTY SHOWN ON THIS MAP WAS LOCATED FOR THE NORTH CAROLINA DEPARTMENT OF TRANSPORTATION FOR HIGHWAY DESIGN PURPOSES. SOME ERROR MAY EXIST BETWEEN THE GRAPHICAL AND ACTUAL GROUND LOCATIONS OF PROPERTY LINES. THIS MAP IS TO BE USED AS A GRAPHICAL REPRESENTATION OF THE NCDOT'S INTENT TO ACQUIRE PROPERTY FOR RIGHT OF WAY PURPOSES, AND IN NO WAY REPRESENTS AN ACTUAL BOUNDARY SURVEY OF THIS PROPERTY.

NORTH CAROLINA DEPARTMENT OF TRANSPORTATION	
RIGHT OF WAY BRANCH	
JOE W.FRAZIER,JR.	03-30-2022
PARCEL * 104	S:\CADD\U4758\DDRAFT\U4758_dee
DB 7029 PG 709	UNKNOWN SCALE

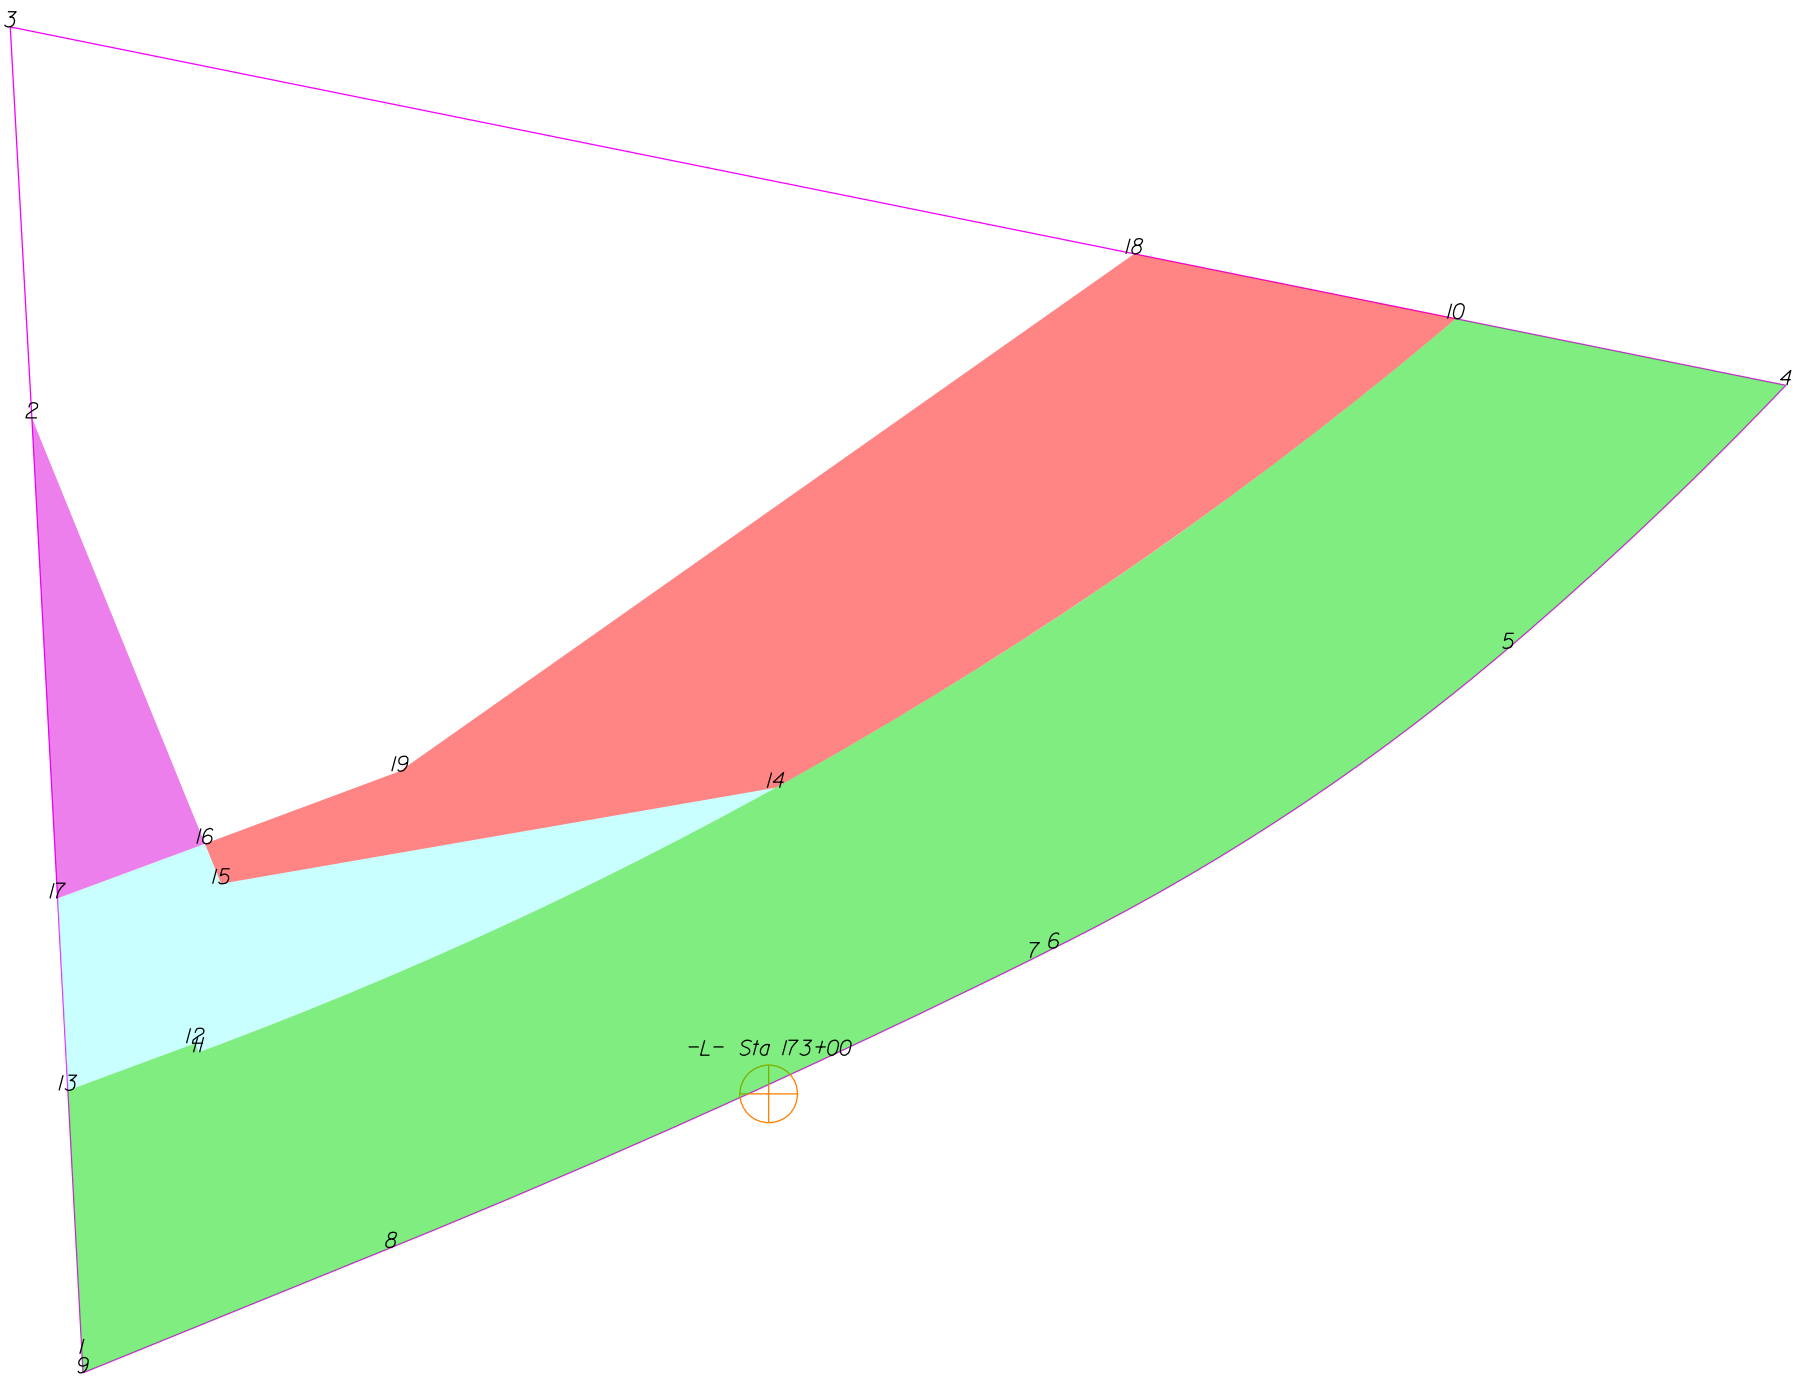

THIS MAP IS NOT A CERTIFIED SURVEY AND HAS NOT BEEN REVIEWED BY A LOCAL GOVERNMENT AGENCY FOR COMPLIANCE WITH ANY APPLICABLE LAND DEVELOPMENT REGULATIONS. THE PROPERTY SHOWN ON THIS MAP WAS LOCATED FOR THE NORTH CAROLINA DEPARTMENT OF TRANSPORTATION FOR HIGHWAY DESIGN PURPOSES. SOME ERROR MAY EXIST BETWEEN THE GRAPHICAL AND ACTUAL GROUND LOCATIONS OF PROPERTY LINES. THIS MAP IS TO BE USED AS A GRAPHICAL REPRESENTATION OF THE NCDOT'S INTENT TO ACQUIRE PROPERTY FOR RIGHT OF WAY PURPOSES, AND IN NO WAY REPRESENTS AN ACTUAL BOUNDARY SURVEY OF THIS PROPERTY.

NORTH CAROLINA DEPARTMENT OF TRANSPORTATION	
RIGHT OF WAY BRANCH	
JOE W.FRAZIER, JR.	09-20-2022
PARCEL # 104	S:\CADD\U4758\DDRAFT\U4758_dee
DB 7029 PG 709	UNKNOWN SCALE

	SQR FT	ACRES	SQR M	HECTARES
ROW Left	21019.816	0.483	1952.813	0.195
FROM - TO	DISTANCE (FT/M)	BEARING	RADIUS (FT/M)	CURVE LENGTH (FT/M)
-L- Sta 173+00 - 8	84.589	25.783	S 67°52'24.8" W	
8 - 7	146.436	44.634	N 65°45'25.0" E	1970.000 600.457 146.470 44.644
7 - 6	4.516	1.377	N 63°37'37.0" E	
6 - 5	112.961	34.431	N 56°34'26.9" E	460.000 140.208 113.247 34.518
5 - 4	79.354	24.187	N 46°31'43.5" E	760.000 231.648 79.390 24.198
4 - 10	69.834	21.286	N 78°35'5.4" W	
10 - 11	302.149	92.095	S 59°44'30.0" W	874.500 266.548 303.672 92.559
11 - 12	2.000	0.610	N 20°18'37.1" W	
12 - 13	28.187	8.591	S 69°41'22.9" W	
13 - 1	54.816	16.708	S 3°3'52.1" E	
1 - 9	3.885	1.184	S 3°3'52.1" E	
9 - 8	69.074	21.054	N 67°53'12.9" E	

	SQR FT	ACRES	SQR M	HECTARES
DUE Left	3436.906	0.079	319.300	0.032
FROM - TO	DISTANCE (FT/M)	BEARING	RADIUS (FT/M)	CURVE LENGTH (FT/M)
-L- Sta 173+00 - 11	118.679	36.173	N 85°48'50.6" W	
11 - 14	131.746	40.156	N 65°22'11.0" E	874.500 266.548 131.871 40.194
14 - 15	116.777	35.594	S 80°10'6.3" W	
15 - 16	8.984	2.738	N 22°6'50.5" W	
16 - 17	32.617	9.942	S 69°37'53.4" W	
17 - 13	39.902	12.162	S 3°3'52.1" E	
13 - 12	28.187	8.591	N 69°41'22.9" E	
12 - 11	2.000	0.610	S 20°18'37.1" E	


	SQR FT	ACRES	SQR M	HECTARES
PUE Left	10297.847	0.236	956.705	0.096
FROM - TO	DISTANCE (FT/M)	BEARING	RADIUS (FT/M)	CURVE LENGTH (FT/M)
-L- Sta 173+00 - 10	215.023	65.539	N 41°33'4.3" E	
10 - 18	68.100	20.757	N 78°35'5.4" W	
18 - 19	186.482	56.840	S 54°49'49.3" W	
19 - 16	43.175	13.160	S 69°37'53.4" W	
16 - 15	8.984	2.738	S 22°6'50.5" E	
15 - 14	116.777	35.594	N 80°10'6.3" E	
14 - 10	171.525	52.281	N 55°25'18.0" E	874.500 266.548 171.801 52.365

	SQR FT	ACRES	SQR M	HECTARES
PDE Left	1555.303	0.036	144.493	0.014
FROM - TO	DISTANCE (FT/M)	BEARING	RADIUS (FT/M)	CURVE LENGTH (FT/M)
-L- Sta 173+00 - 2	207.593	63.274	N 47°27'48.5" W	
2 - 17	99.888	30.446	S 3°3'52.1" E	
17 - 16	32.617	9.942	N 69°37'53.4" E	
16 - 2	95.411	29.081	N 22°6'50.5" W	

TYPE	COUNT	SQR FEET	ACRES
Parcel	1	57424.482	1.318
ROW Left	1	21019.816	0.483
DUE Left	1	3436.906	0.079
PUE Left	1	10297.847	0.236
PDE Left	1	1555.303	0.036
ROW Right	0	0.000	0.000
PDE Right	0	0.000	0.000
TDE Left	0	0.000	0.000
TDE Right	0	0.000	0.000
TCE Left	0	0.000	0.000
TCE Right	0	0.000	0.000
PUE Right	0	0.000	0.000
TSE Left	0	0.000	0.000
TSE Right	0	0.000	0.000
DUE Right	0	0.000	0.000
DTE Left	0	0.000	0.000
DTE Right	0	0.000	0.000
AUE_Left	0	0.000	0.000
AUE_Right	0	0.000	0.000
PCE Left	0	0.000	0.000
PCE Right	0	0.000	0.000
TUE Left	0	0.000	0.000
TUE Right	0	0.000	0.000
REM Left	0	0.000	0.000
REM Right	0	0.000	0.000
Other Left	0	0.000	0.000
Other Right	0	0.000	0.000
PE Left	0	0.000	0.000
PE Right	0	0.000	0.000

THIS MAP IS NOT A CERTIFIED SURVEY AND HAS NOT BEEN REVIEWED BY A LOCAL GOVERNMENT AGENCY FOR COMPLIANCE WITH ANY APPLICABLE LAND DEVELOPMENT REGULATIONS. THE PROPERTY SHOWN ON THIS MAP WAS LOCATED FOR THE NORTH CAROLINA DEPARTMENT OF TRANSPORTATION FOR HIGHWAY DESIGN PURPOSES. SOME ERROR MAY EXIST BETWEEN THE GRAPHICAL AND ACTUAL GROUND LOCATIONS OF PROPERTY LINES. THIS MAP IS TO BE USED AS A GRAPHICAL REPRESENTATION OF THE NCDOT'S INTENT TO ACQUIRE PROPERTY FOR RIGHT OF WAY PURPOSES, AND IN NO WAY REPRESENTS AN ACTUAL BOUNDARY SURVEY OF THIS PROPERTY.

NORTH CAROLINA DEPARTMENT OF TRANSPORTATION	
RIGHT OF WAY BRANCH	
JOE W.FRAZIER,JR.	09-20-2022
PARCEL * 104	S:\CADD\U4758\DDRAFT\U4758_dee
DB 7029 PG 709	UNKNOWN SCALE

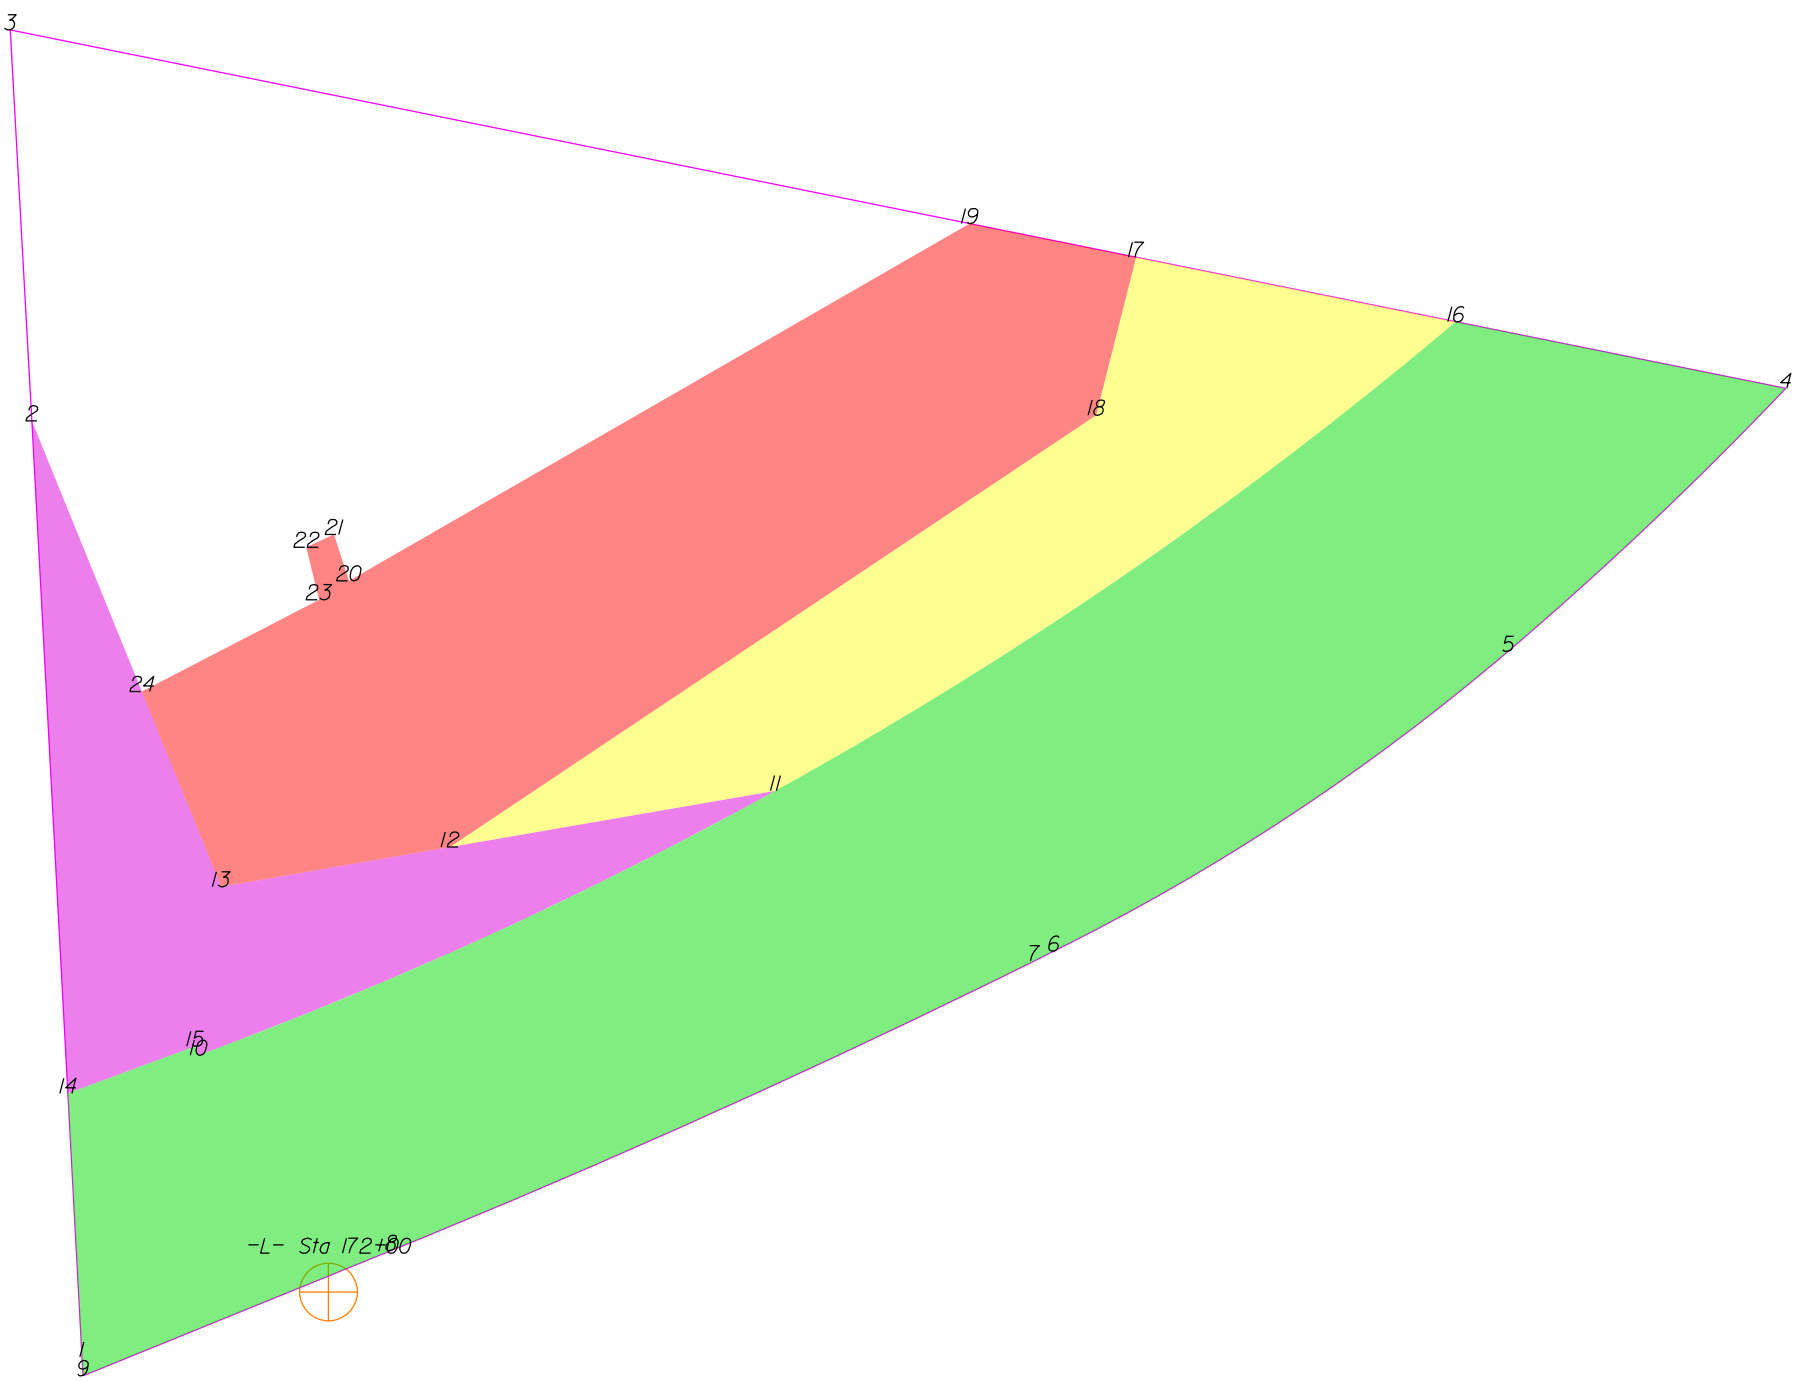

THIS MAP IS NOT A CERTIFIED SURVEY AND HAS NOT BEEN REVIEWED BY A LOCAL GOVERNMENT AGENCY FOR COMPLIANCE WITH ANY APPLICABLE LAND DEVELOPMENT REGULATIONS. THE PROPERTY SHOWN ON THIS MAP WAS LOCATED FOR THE NORTH CAROLINA DEPARTMENT OF TRANSPORTATION FOR HIGHWAY DESIGN PURPOSES. SOME ERROR MAY EXIST BETWEEN THE GRAPHICAL AND ACTUAL GROUND LOCATIONS OF PROPERTY LINES. THIS MAP IS TO BE USED AS A GRAPHICAL REPRESENTATION OF THE NCDOT'S INTENT TO ACQUIRE PROPERTY FOR RIGHT OF WAY PURPOSES, AND IN NO WAY REPRESENTS AN ACTUAL BOUNDARY SURVEY OF THIS PROPERTY.

NORTH CAROLINA DEPARTMENT OF TRANSPORTATION	
RIGHT OF WAY BRANCH	
JOE W.FRAZIER,JR.	12-8-2021
PARCEL # 104	S:\CADD\U4758\DDRAFT\U4758_dee
DB 7029 PG 709	UNKNOWN SCALE

	SQR FT	ACRES	SQR M	HECTARES
PDE Left	4992.209	0.115	463.793	0.046
FROM - TO	DISTANCE (FT/M)	BEARING	RADIUS (FT/M)	CURVE LENGTH (FT/M)
-L- Sta 172+00 - 10	56.072	17.091	N 28°45'39.9" W	
10 - 11	131.746	40.156	N 65°22'11.0" E	874.500 266.548 131.871 40.194
11 - 12	68.575	20.902	S 80°10'6.3" W	
12 - 13	48.202	14.692	S 80°10'6.3" W	
13 - 2	104.395	31.820	N 22°6'50.5" W	
2 - 14	139.790	42.608	S 3°3'52.1" E	
14 - 15	28.187	8.591	N 69°41'22.9" E	
15 - 10	2.000	0.610	S 20°18'37.1" E	

	SQR FT	ACRES	SQR M	HECTARES
TCE Left	6133.200	0.141	569.795	0.057
FROM - TO	DISTANCE (FT/M)	BEARING	RADIUS (FT/M)	CURVE LENGTH (FT/M)
-L- Sta 172+00 - 16	308.745	94.106	N 49°16'53.4" E	
16 - 17	67.727	20.643	N 78°35'5.4" W	
17 - 18	33.829	10.311	S 14°7'44.3" W	
18 - 12	161.349	49.179	S 56°14'39.7" W	
12 - 11	68.575	20.902	N 80°10'6.3" E	
11 - 16	171.525	52.281	N 55°25'18.0" E	874.500 266.548 171.801 52.365


	SQR FT	ACRES	SQR M	HECTARES
ROW Left	21019.816	0.483	1952.813	0.195
FROM - TO	DISTANCE (FT/M)	BEARING	RADIUS (FT/M)	CURVE LENGTH (FT/M)
-L- Sta 172+00 - 8	15.624	4.762	N 56°27'51.6" E	
8 - 7	146.436	44.634	N 65°45'25.0" E	1970.000 600.457 146.470 44.644
7 - 6	4.516	1.377	N 63°37'37.0" E	
6 - 5	112.961	34.431	N 56°34'26.9" E	460.000 140.208 113.247 34.518
5 - 4	79.354	24.187	N 46°31'43.5" E	760.000 231.648 79.390 24.198
4 - 16	69.834	21.286	N 78°35'5.4" W	
16 - 10	302.149	92.095	S 59°44'30.0" W	874.500 266.548 303.672 92.559
10 - 15	2.000	0.610	N 20°18'37.1" W	
15 - 14	28.187	8.591	S 69°41'22.9" W	
14 - 1	54.816	16.708	S 3°3'52.1" E	
1 - 9	3.885	1.184	S 3°3'52.1" E	
9 - 8	69.074	21.054	N 67°53'12.9" E	

	SQR FT	ACRES	SQR M	HECTARES
PUE Left	11299.418	0.259	1049.754	0.105
FROM - TO	DISTANCE (FT/M)	BEARING	RADIUS (FT/M)	CURVE LENGTH (FT/M)
-L- Sta 172+00 - 17	272.470	83.049	N 37°57'54.0" E	
17 - 19	35.243	10.742	N 78°35'5.4" W	
19 - 20	148.671	45.315	S 60°4'58.8" W	
20 - 21	10.081	3.073	N 17°39'51.6" W	
21 - 22	6.335	1.931	S 65°15'16.2" W	
22 - 23	11.204	3.415	S 13°29'48.8" E	
23 - 24	41.405	12.620	S 62°37'53.9" W	
24 - 13	43.761	13.338	S 22°6'50.5" E	
13 - 12	48.202	14.692	N 80°10'6.3" E	
12 - 18	161.349	49.179	N 56°14'39.7" E	
18 - 17	33.829	10.311	N 14°7'44.3" E	

TYPE	COUNT	SQR FEET	ACRES
Parcel	1	57424.482	1.318
PDE Left	1	4992.209	0.115
TCE Left	1	6133.200	0.141
ROW Left	1	21019.816	0.483
PUE Left	1	11299.418	0.259
ROW Right	0	0.000	0.000
PDE Right	0	0.000	0.000
TDE Left	0	0.000	0.000
TDE Right	0	0.000	0.000
TCE Right	0	0.000	0.000
PUE Right	0	0.000	0.000
TSE Left	0	0.000	0.000
TSE Right	0	0.000	0.000
DUE Left	0	0.000	0.000
DUE Right	0	0.000	0.000
DTE Left	0	0.000	0.000
DTE Right	0	0.000	0.000
AUE_Left	0	0.000	0.000
AUE_Right	0	0.000	0.000
PCE Left	0	0.000	0.000
PCE Right	0	0.000	0.000
TUE Left	0	0.000	0.000
TUE Right	0	0.000	0.000
REM Left	0	0.000	0.000
REM Right	0	0.000	0.000
Other Left	0	0.000	0.000
Other Right	0	0.000	0.000
PE Left	0	0.000	0.000
PE Right	0	0.000	0.000

THIS MAP IS NOT A CERTIFIED SURVEY AND HAS NOT BEEN REVIEWED BY A LOCAL GOVERNMENT AGENCY FOR COMPLIANCE WITH ANY APPLICABLE LAND DEVELOPMENT REGULATIONS. THE PROPERTY SHOWN ON THIS MAP WAS LOCATED FOR THE NORTH CAROLINA DEPARTMENT OF TRANSPORTATION FOR HIGHWAY DESIGN PURPOSES. SOME ERROR MAY EXIST BETWEEN THE GRAPHICAL AND ACTUAL GROUND LOCATIONS OF PROPERTY LINES. THIS MAP IS TO BE USED AS A GRAPHICAL REPRESENTATION OF THE NCDOT'S INTENT TO ACQUIRE PROPERTY FOR RIGHT OF WAY PURPOSES, AND IN NO WAY REPRESENTS AN ACTUAL BOUNDARY SURVEY OF THIS PROPERTY.

NORTH CAROLINA DEPARTMENT OF TRANSPORTATION	
RIGHT OF WAY BRANCH	
JOE W.FRAZIER,JR.	12-8-2021
PARCEL * 104	S:\CADD\U4758\DDRAFT\U4758_dee
DB 7029 PG 709	UNKNOWN SCALE

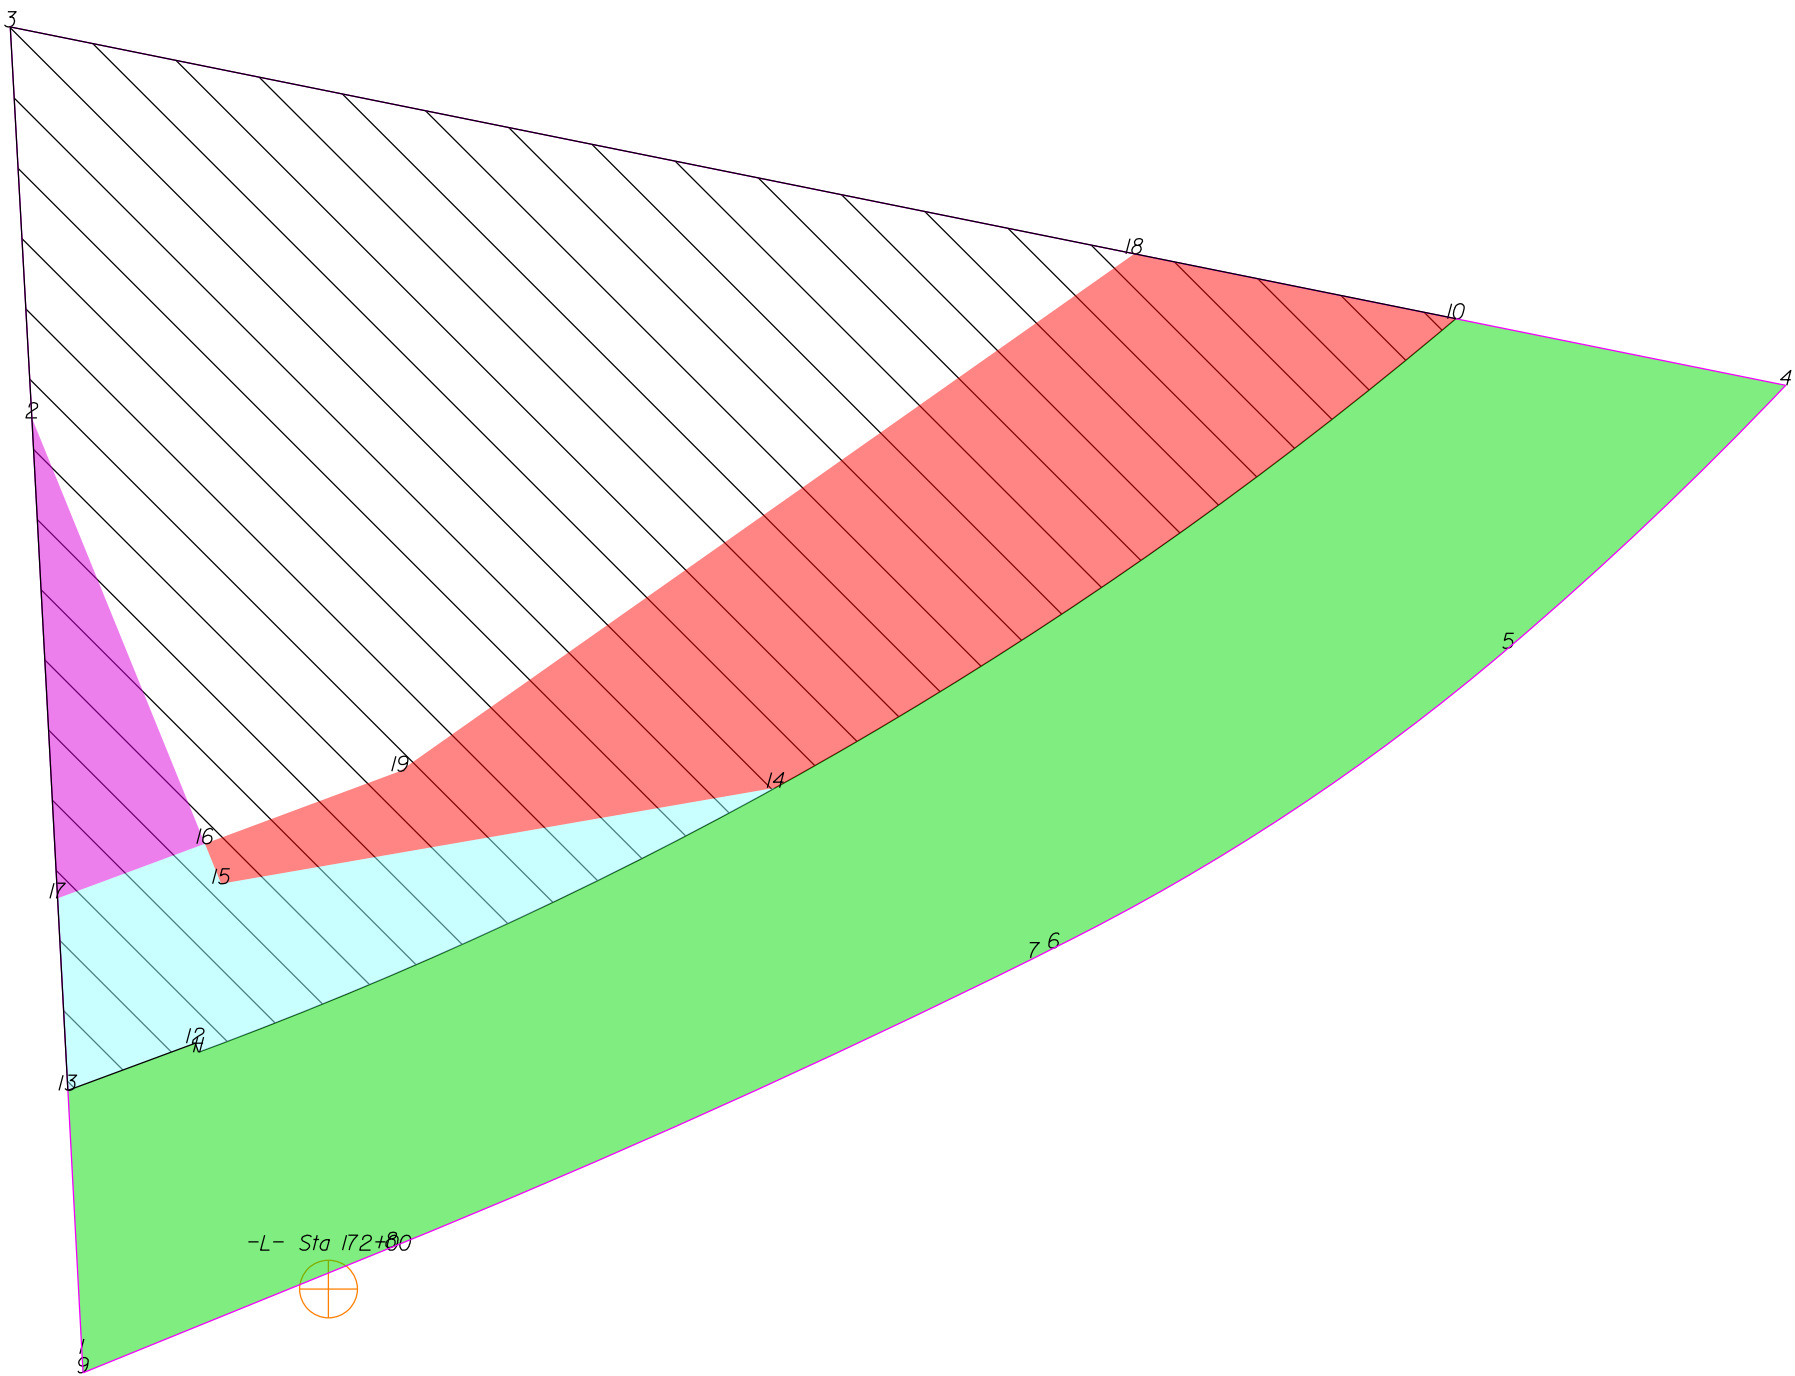

THIS MAP IS NOT A CERTIFIED SURVEY AND HAS NOT BEEN REVIEWED BY A LOCAL GOVERNMENT AGENCY FOR COMPLIANCE WITH ANY APPLICABLE LAND DEVELOPMENT REGULATIONS. THE PROPERTY SHOWN ON THIS MAP WAS LOCATED FOR THE NORTH CAROLINA DEPARTMENT OF TRANSPORTATION FOR HIGHWAY DESIGN PURPOSES. SOME ERROR MAY EXIST BETWEEN THE GRAPHICAL AND ACTUAL GROUND LOCATIONS OF PROPERTY LINES. THIS MAP IS TO BE USED AS A GRAPHICAL REPRESENTATION OF THE NCDOT'S INTENT TO ACQUIRE PROPERTY FOR RIGHT OF WAY PURPOSES, AND IN NO WAY REPRESENTS AN ACTUAL BOUNDARY SURVEY OF THIS PROPERTY.

NORTH CAROLINA DEPARTMENT OF TRANSPORTATION	
RIGHT OF WAY BRANCH	
JOE W.FRAZIER,JR.	12-14-2022
PARCEL # 104_Rem	S:\CADD\U4758\DDRAFT\U4758_dee
DB 7029 PG 709	UNKNOWN SCALE

	SQR FT	ACRES		SQR M		HECTARES	
ROW Left	21019.816	0.483		1952.813		0.195	
FROM - TO		DISTANCE (FT/M)		BEARING		RADIUS (FT/M)	
-L- Sta 172+00 - 8		15.624	4.762	N 56°27'51.6" E			
8 - 7		146.436	44.634	N 65°45'25.0" E		1970.000	600.457
7 - 6		4.516	1.377	N 63°37'37.0" E			
6 - 5		112.961	34.431	N 56°34'26.9" E		460.000	140.208
5 - 4		79.354	24.187	N 46°31'43.5" E		760.000	231.648
4 - 10		69.834	21.286	N 78°35'5.4" W			
10 - 11		302.149	92.095	S 59°44'30.0" W		874.500	266.548
11 - 12		2.000	0.610	N 20°18'37.1" W			
12 - 13		28.187	8.591	S 69°41'22.9" W			
13 - 1		54.816	16.708	S 3°3'52.1" E			
1 - 9		3.885	1.184	S 3°3'52.1" E			
9 - 8		69.074	21.054	N 67°53'12.9" E			

	SQR FT	ACRES		SQR M		HECTARES	
DUE Left	3436.906	0.079		319.300		0.032	
FROM - TO		DISTANCE (FT/M)		BEARING		RADIUS (FT/M)	
-L- Sta 172+00 - 11		56.072	17.091	N 28°45'39.9" W			
11 - 14		131.746	40.156	N 65°22'11.0" E		874.500	266.548
14 - 15		116.777	35.594	S 80°10'6.3" W			
15 - 16		8.984	2.738	N 22°6'50.5" W			
16 - 17		32.617	9.942	S 69°37'53.4" W			
17 - 13		39.902	12.162	S 3°3'52.1" E			
13 - 12		28.187	8.591	N 69°41'22.9" E			
12 - 11		2.000	0.610	S 20°18'37.1" E			

	SQR FT	ACRES		SQR M		HECTARES	
PUE Left	10297.847	0.236		956.705		0.096	
FROM - TO		DISTANCE (FT/M)		BEARING		RADIUS (FT/M)	
-L- Sta 172+00 - 10		308.745	94.106	N 49°16'53.4" E			
10 - 18		68.100	20.757	N 78°35'5.4" W			
18 - 19		186.482	56.840	S 54°49'49.3" W			
19 - 16		43.175	13.160	S 69°37'53.4" W			
16 - 15		8.984	2.738	S 22°6'50.5" E			
15 - 14		116.777	35.594	N 80°10'6.3" E			
14 - 10		171.525	52.281	N 55°25'18.0" E		874.500	266.548

	SQR FT	ACRES		SQR M		HECTARES	
PDE Left	1555.303	0.036		144.493		0.014	
FROM - TO		DISTANCE (FT/M)		BEARING		RADIUS (FT/M)	
-L- Sta 172+00 - 2		191.035	58.228	N 18°48'19.9" W			
2 - 17		99.888	30.446	S 3°3'52.1" E			
17 - 16		32.617	9.942	N 69°37'53.4" E			
16 - 2		95.411	29.081	N 22°6'50.5" W			

	SQR FT	ACRES		SQR M		HECTARES	
REM Left	36404.666	0.836		3382.118		0.338	
FROM - TO		DISTANCE (FT/M)		BEARING		RADIUS (FT/M)	
-L- Sta 172+00 - 10		308.745	94.106	N 49°16'53.4" E			
10 - 3		306.101	93.300	N 78°35'5.4" W			
3 - 2		81.275	24.773	S 3°8'41.8" E			
2 - 13		139.790	42.608	S 3°3'52.1" E			
13 - 12		28.187	8.591	N 69°41'22.9" E			
12 - 11		2.000	0.610	S 20°18'37.1" E			
11 - 10		302.149	92.095	N 59°44'30.0" E		874.500	266.548


THIS MAP IS NOT A CERTIFIED SURVEY AND HAS NOT BEEN REVIEWED BY A LOCAL GOVERNMENT AGENCY FOR COMPLIANCE WITH ANY APPLICABLE LAND DEVELOPMENT REGULATIONS. THE PROPERTY SHOWN ON THIS MAP WAS LOCATED FOR THE NORTH CAROLINA DEPARTMENT OF TRANSPORTATION FOR HIGHWAY DESIGN PURPOSES. SOME ERROR MAY EXIST BETWEEN THE GRAPHICAL AND ACTUAL GROUND LOCATIONS OF PROPERTY LINES. THIS MAP IS TO BE USED AS A GRAPHICAL REPRESENTATION OF THE NCDOT'S INTENT TO ACQUIRE PROPERTY FOR RIGHT OF WAY PURPOSES, AND IN NO WAY REPRESENTS AN ACTUAL BOUNDARY SURVEY OF THIS PROPERTY.

NORTH CAROLINA DEPARTMENT OF TRANSPORTATION	
RIGHT OF WAY BRANCH	
JOE W.FRAZIER,JR.	12-14-2022
PARCEL # 104_Rem	S:\CADD\U4758\DDRAFT\U4758_dee
DB 7029 PG 709	UNKNOWN SCALE

TYPE	COUNT	SQR FEET	ACRES
Parcel	1	57424.482	1.318
ROW Left	1	21019.816	0.483
DUE Left	1	3436.906	0.079
PUE Left	1	10297.847	0.236
PDE Left	1	1555.303	0.036
REM Left	1	36404.666	0.836
ROW Right	0	0.000	0.000
PDE Right	0	0.000	0.000
TDE Left	0	0.000	0.000
TDE Right	0	0.000	0.000
TCE Left	0	0.000	0.000
TCE Right	0	0.000	0.000
PUE Right	0	0.000	0.000
TSE Left	0	0.000	0.000
TSE Right	0	0.000	0.000
DUE Right	0	0.000	0.000
DTE Left	0	0.000	0.000
DTE Right	0	0.000	0.000
AUE_Left	0	0.000	0.000
AUE_Right	0	0.000	0.000
PCE Left	0	0.000	0.000
PCE Right	0	0.000	0.000
TUE Left	0	0.000	0.000
TUE Right	0	0.000	0.000
REM Right	0	0.000	0.000
Other Left	0	0.000	0.000
Other Right	0	0.000	0.000
PE Left	0	0.000	0.000
PE Right	0	0.000	0.000

THIS MAP IS NOT A CERTIFIED SURVEY AND HAS NOT BEEN REVIEWED BY A LOCAL GOVERNMENT AGENCY FOR COMPLIANCE WITH ANY APPLICABLE LAND DEVELOPMENT REGULATIONS. THE PROPERTY SHOWN ON THIS MAP WAS LOCATED FOR THE NORTH CAROLINA DEPARTMENT OF TRANSPORTATION FOR HIGHWAY DESIGN PURPOSES. SOME ERROR MAY EXIST BETWEEN THE GRAPHICAL AND ACTUAL GROUND LOCATIONS OF PROPERTY LINES. THIS MAP IS TO BE USED AS A GRAPHICAL REPRESENTATION OF THE NCDOT'S INTENT TO ACQUIRE PROPERTY FOR RIGHT OF WAY PURPOSES, AND IN NO WAY REPRESENTS AN ACTUAL BOUNDARY SURVEY OF THIS PROPERTY.

NORTH CAROLINA DEPARTMENT OF TRANSPORTATION	
RIGHT OF WAY BRANCH	
JOE W.FRAZIER,JR.	12-14-2022
PARCEL # 104_Rem	S:\CADD\U4758\DDRAFT\U4758_dee
DB 7029 PG 709	UNKNOWN SCALE

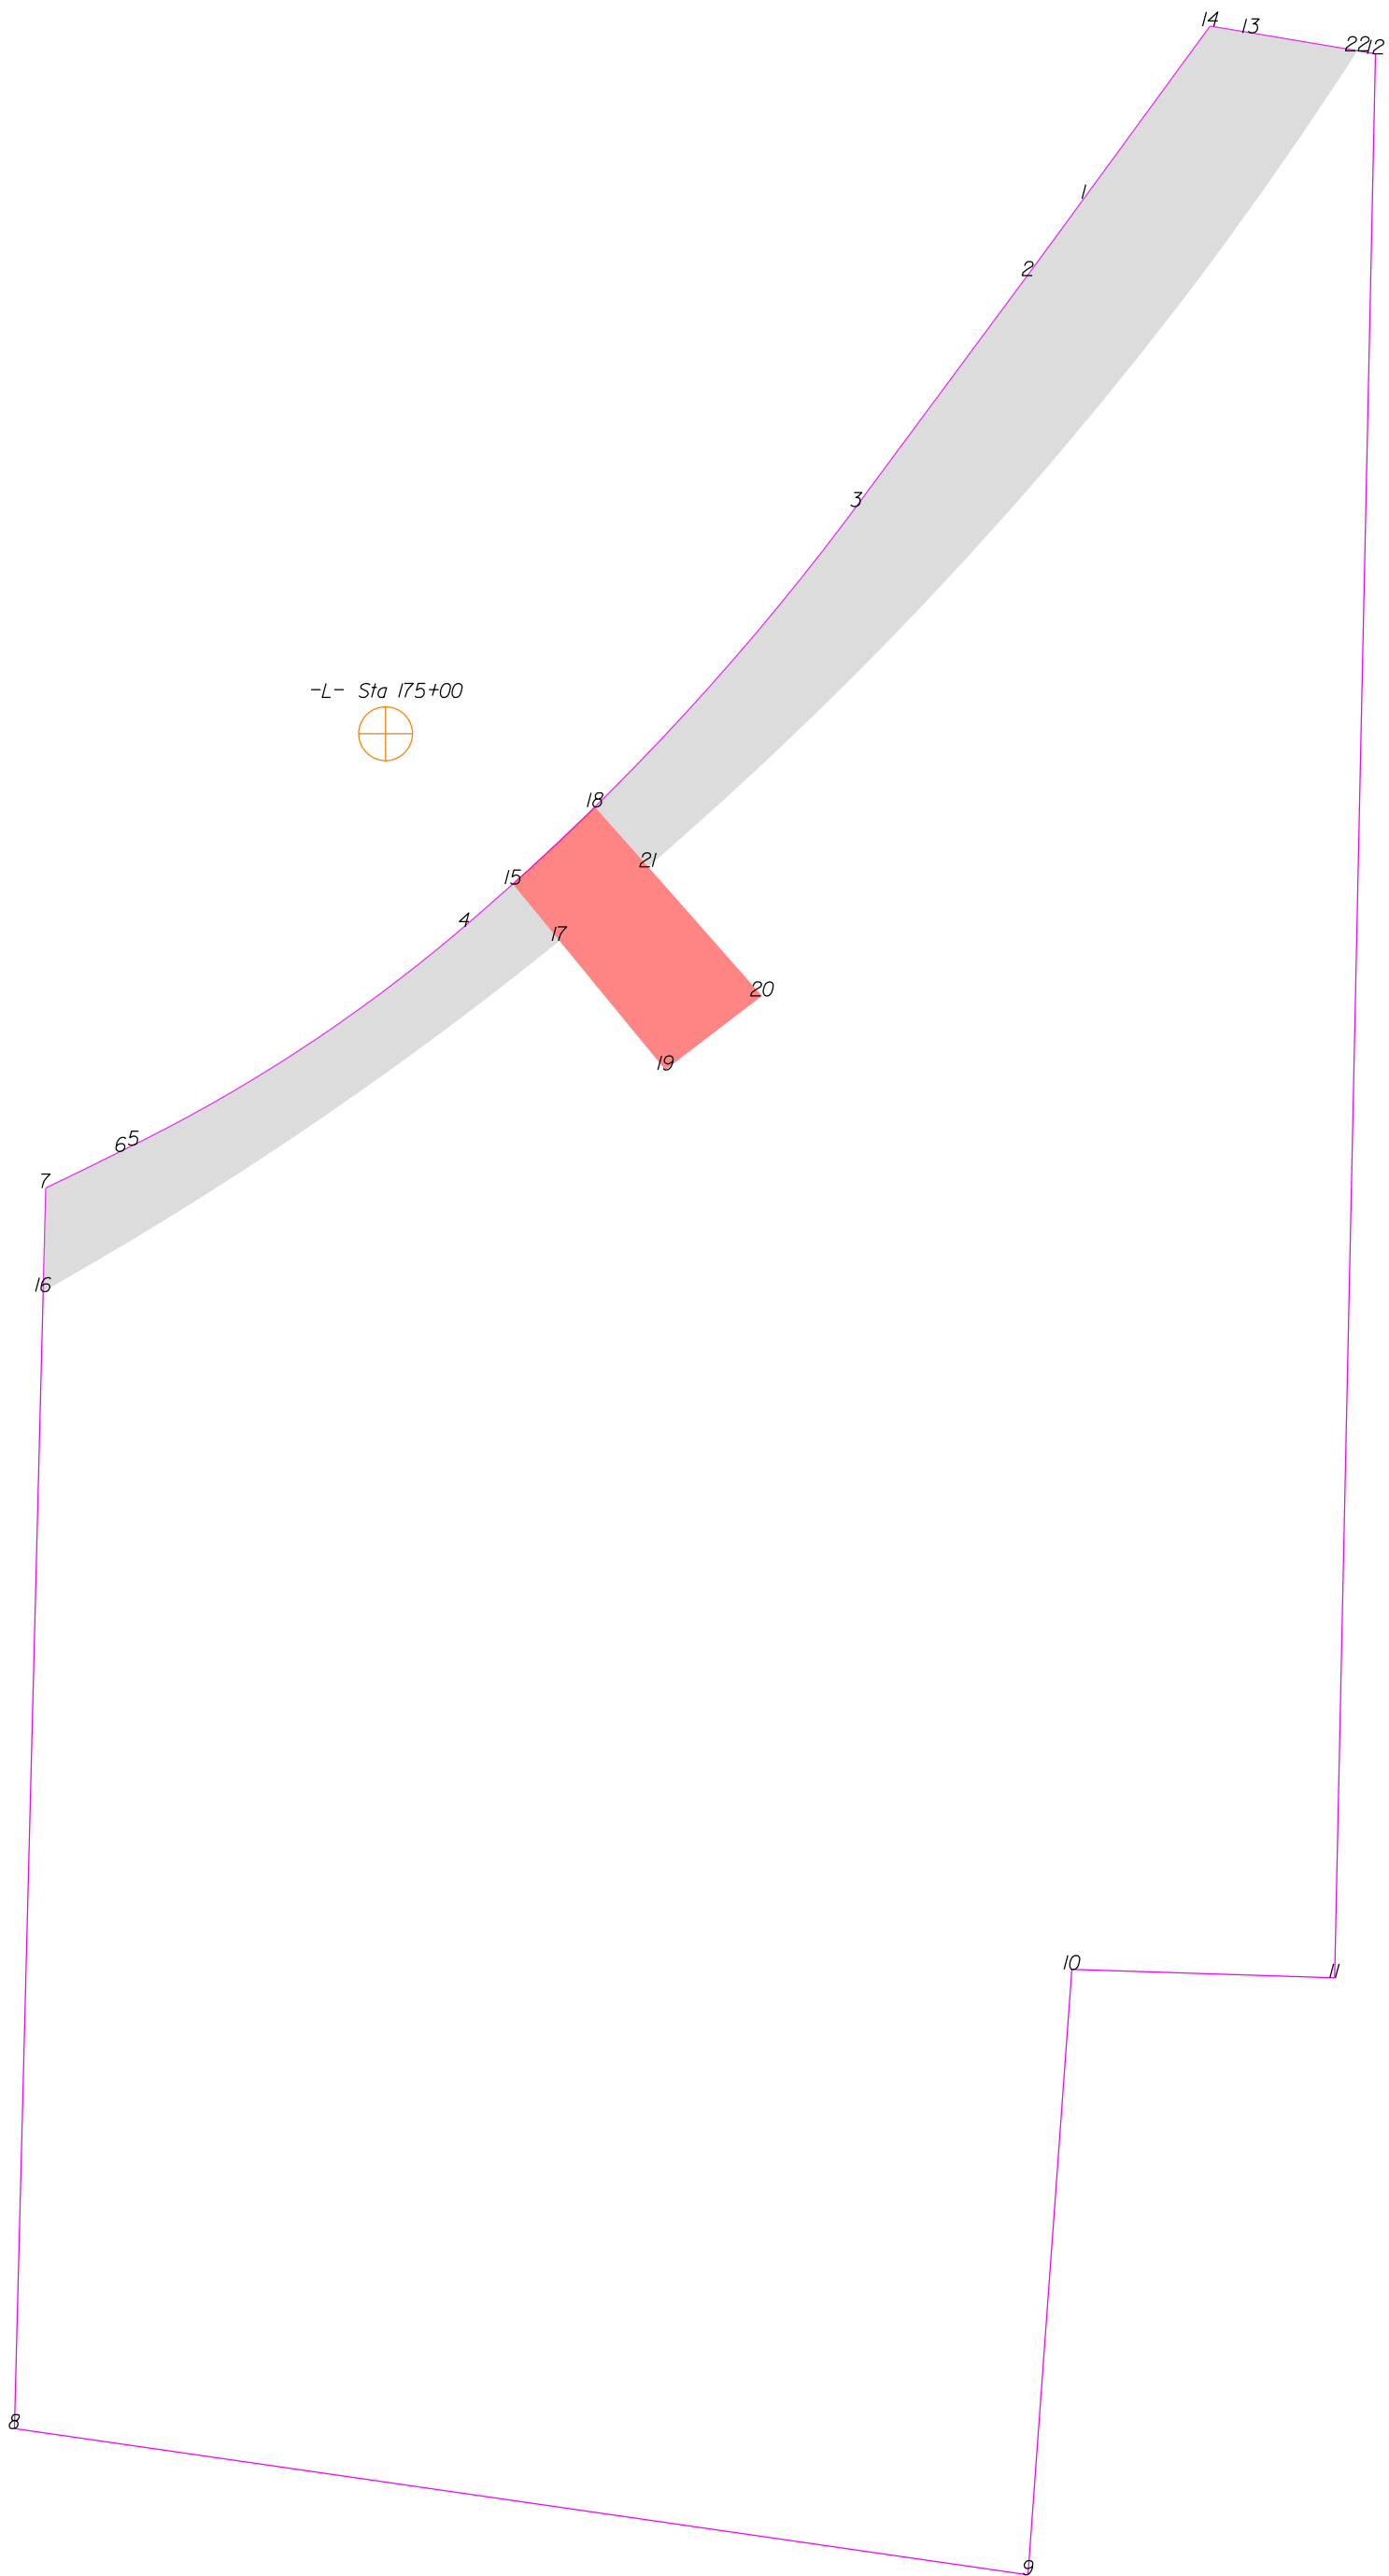

THIS MAP IS NOT A CERTIFIED SURVEY AND HAS NOT BEEN REVIEWED BY A LOCAL GOVERNMENT AGENCY FOR COMPLIANCE WITH ANY APPLICABLE LAND DEVELOPMENT REGULATIONS. THE PROPERTY SHOWN ON THIS MAP WAS LOCATED FOR THE NORTH CAROLINA DEPARTMENT OF TRANSPORTATION FOR HIGHWAY DESIGN PURPOSES. SOME ERROR MAY EXIST BETWEEN THE GRAPHICAL AND ACTUAL GROUND LOCATIONS OF PROPERTY LINES. THIS MAP IS TO BE USED AS A GRAPHICAL REPRESENTATION OF THE NCDOT'S INTENT TO ACQUIRE PROPERTY FOR RIGHT OF WAY PURPOSES, AND IN NO WAY REPRESENTS AN ACTUAL BOUNDARY SURVEY OF THIS PROPERTY.

NORTH CAROLINA DEPARTMENT OF TRANSPORTATION	
RIGHT OF WAY BRANCH	
JOHN KENNETH STERLING	12-8-2021
PARCEL # 105	S:\CADD\U4758\DDRAFT\U4758_dee
DB 7228 PG 574	UNKNOWN SCALE

	SQR FT	ACRES		SQR M		HECTARES	
TDE Right	4541.429	0.104		421.914		0.042	
FROM - TO		DISTANCE (FT/M)		BEARING		RADIUS (FT/M)	
-L- Sta 175+00 - 15		63.513	19.359	S 40°15'51.3" E			
15 - 4		20.947	6.385	S 48°47'22.2" W	820.000	249.936	6.385
4 - 5		127.695	38.922	S 56°34'26.9" W	520.000	158.496	39.020
5 - 6		4.516	1.377	S 63°37'37.0" W			
6 - 7		26.955	8.216	S 64°0'26.5" W	2030.000	618.745	8.216
7 - 16		33.402	10.181	S 1°26'56.4" W			
16 - 17		201.222	61.333	N 55°48'34.3" E	1210.000	368.809	61.403
17 - 15		23.640	7.206	N 39°21'43.5" W			

	SQR FT	ACRES		SQR M		HECTARES	
PUE Right	2990.419	0.069		277.820		0.028	
FROM - TO		DISTANCE (FT/M)		BEARING		RADIUS (FT/M)	
-L- Sta 175+00 - 18		71.530	21.802	S 70°44'39.2" E			
18 - 15		36.331	11.074	S 46°47'17.9" W	820.000	249.936	11.075
15 - 17		23.640	7.206	S 39°21'43.5" E			
17 - 19		53.855	16.415	S 39°21'43.5" E			
19 - 20		39.240	11.960	N 52°30'41.8" E			
20 - 21		55.486	16.912	N 41°27'24.4" W			
21 - 18		25.786	7.860	N 41°27'24.4" W			

	SQR FT	ACRES		SQR M		HECTARES	
TDE Right	12895.481	0.296		1198.034		0.120	
FROM - TO		DISTANCE (FT/M)		BEARING		RADIUS (FT/M)	
-L- Sta 175+00 - 22		382.817	116.683	N 54°54'19.4" E			
22 - 13		34.718	10.582	N 80°28'13.6" W			
13 - 14		13.356	4.071	N 80°28'13.6" W			
14 - 1		68.955	21.018	S 36°11'39.8" W			
1 - 2		30.687	9.353	S 36°15'14.4" W	3030.000	923.546	9.353
2 - 3		92.673	28.247	S 36°32'38.9" W			
3 - 18		128.313	39.110	S 41°1'53.5" W	820.000	249.936	39.150
18 - 21		25.786	7.860	S 41°27'24.4" E			
21 - 22		348.484	106.218	N 40°59'57.2" E	1210.000	368.809	106.589

TYPE	COUNT	SQR FEET	ACRES
Parcel	1	239180.580	5.491
TDE Right	2	17436.909	0.400
PUE Right	1	2990.419	0.069
ROW Left	0	0.000	0.000
ROW Right	0	0.000	0.000
PDE Left	0	0.000	0.000
PDE Right	0	0.000	0.000
TDE Left	0	0.000	0.000
TCE Left	0	0.000	0.000
TCE Right	0	0.000	0.000
PUE Left	0	0.000	0.000
TSE Left	0	0.000	0.000
TSE Right	0	0.000	0.000
DUE Left	0	0.000	0.000
DUE Right	0	0.000	0.000
DTE Left	0	0.000	0.000
DTE Right	0	0.000	0.000
AUE_Left	0	0.000	0.000
AUE_Right	0	0.000	0.000
PCE Left	0	0.000	0.000
PCE Right	0	0.000	0.000
TUE Left	0	0.000	0.000
TUE Right	0	0.000	0.000
REM Left	0	0.000	0.000
REM Right	0	0.000	0.000
Other Left	0	0.000	0.000
Other Right	0	0.000	0.000
PE Left	0	0.000	0.000
PE Right	0	0.000	0.000

THIS MAP IS NOT A CERTIFIED SURVEY AND HAS NOT BEEN REVIEWED BY A LOCAL GOVERNMENT AGENCY FOR COMPLIANCE WITH ANY APPLICABLE LAND DEVELOPMENT REGULATIONS. THE PROPERTY SHOWN ON THIS MAP WAS LOCATED FOR THE NORTH CAROLINA DEPARTMENT OF TRANSPORTATION FOR HIGHWAY DESIGN PURPOSES. SOME ERROR MAY EXIST BETWEEN THE GRAPHICAL AND ACTUAL GROUND LOCATIONS OF PROPERTY LINES. THIS MAP IS TO BE USED AS A GRAPHICAL REPRESENTATION OF THE NCDOT'S INTENT TO ACQUIRE PROPERTY FOR RIGHT OF WAY PURPOSES, AND IN NO WAY REPRESENTS AN ACTUAL BOUNDARY SURVEY OF THIS PROPERTY.

NORTH CAROLINA DEPARTMENT OF TRANSPORTATION	
RIGHT OF WAY BRANCH	
JOHN KENNETH STERLING	12-8-2021
PARCEL # 105	S:\CADD\U4758\DDRAFT\U4758_dee
DB 7228 PG 574	UNKNOWN SCALE

-L- Sta 175+00



THIS MAP IS NOT A CERTIFIED SURVEY AND HAS NOT BEEN REVIEWED BY A LOCAL GOVERNMENT AGENCY FOR COMPLIANCE WITH ANY APPLICABLE LAND DEVELOPMENT REGULATIONS. THE PROPERTY SHOWN ON THIS MAP WAS LOCATED FOR THE NORTH CAROLINA DEPARTMENT OF TRANSPORTATION FOR HIGHWAY DESIGN PURPOSES. SOME ERROR MAY EXIST BETWEEN THE GRAPHICAL AND ACTUAL GROUND LOCATIONS OF PROPERTY LINES. THIS MAP IS TO BE USED AS A GRAPHICAL REPRESENTATION OF THE NCDOT'S INTENT TO ACQUIRE PROPERTY FOR RIGHT OF WAY PURPOSES, AND IN NO WAY REPRESENTS AN ACTUAL BOUNDARY SURVEY OF THIS PROPERTY.

NORTH CAROLINA DEPARTMENT OF TRANSPORTATION	
RIGHT OF WAY BRANCH	
JOHN KENNETH STERLING	09-20-2022
PARCEL * 105	S:\CADD\U4758\DDRAFT\U4758_dee
DB 7228 PG 574	UNKNOWN SCALE

	SQR FT	ACRES		SQR M		HECTARES	
TDE Right	18343.371	0.421		1704162		0.170	
FROM - TO	DISTANCE (FT/M)		BEARING	RADIUS (FT/M)		CURVE LENGTH (FT/M)	
-L- Sta 175+00 - 15	382.817	116.683	N 54°54'19.4" E				
15 - 13	34.718	10.582	N 80°28'13.6" W				
13 - 14	13.356	4.071	N 80°28'13.6" W				
14 - 1	68.955	21.018	S 36°11'39.8" W				
1 - 2	30.687	9.353	S 36°15'14.4" W	3030.000	923.546	30.687	9.353
2 - 3	92.673	28.247	S 36°32'38.9" W				
3 - 4	185.329	56.488	S 43°1'57.9" W	820.000	249.936	185.726	56.609
4 - 5	127.695	38.922	S 56°34'26.9" W	520.000	158.496	128.018	39.020
5 - 6	4.516	1.377	S 63°37'37.0" W				
6 - 7	26.955	8.216	S 64°0'26.5" W	2030.000	618.745	26.956	8.216
7 - 16	33.402	10.181	S 1°26'56.4" W				
16 - 15	582.569	177.567	N 46°38'58.0" E	1210.000	368.809	588.348	179.329

TYPE	COUNT	SQR FEET	ACRES
Parcel	1	239180.580	5.491
TDE Right	1	18343.371	0.421
ROW Left	0	0.000	0.000
ROW Right	0	0.000	0.000
PDE Left	0	0.000	0.000
PDE Right	0	0.000	0.000
TDE Left	0	0.000	0.000
TCE Left	0	0.000	0.000
TCE Right	0	0.000	0.000
PUE Left	0	0.000	0.000
PUE Right	0	0.000	0.000
TSE Left	0	0.000	0.000
TSE Right	0	0.000	0.000
DUE Left	0	0.000	0.000
DUE Right	0	0.000	0.000
DTE Left	0	0.000	0.000
DTE Right	0	0.000	0.000
AUE_Left	0	0.000	0.000
AUE_Right	0	0.000	0.000
PCE Left	0	0.000	0.000
PCE Right	0	0.000	0.000
TUE Left	0	0.000	0.000
TUE Right	0	0.000	0.000
REM Left	0	0.000	0.000
REM Right	0	0.000	0.000
Other Left	0	0.000	0.000
Other Right	0	0.000	0.000
PE Left	0	0.000	0.000
PE Right	0	0.000	0.000

THIS MAP IS NOT A CERTIFIED SURVEY AND HAS NOT BEEN REVIEWED BY A LOCAL GOVERNMENT AGENCY FOR COMPLIANCE WITH ANY APPLICABLE LAND DEVELOPMENT REGULATIONS. THE PROPERTY SHOWN ON THIS MAP WAS LOCATED FOR THE NORTH CAROLINA DEPARTMENT OF TRANSPORTATION FOR HIGHWAY DESIGN PURPOSES. SOME ERROR MAY EXIST BETWEEN THE GRAPHICAL AND ACTUAL GROUND LOCATIONS OF PROPERTY LINES. THIS MAP IS TO BE USED AS A GRAPHICAL REPRESENTATION OF THE NCDOT'S INTENT TO ACQUIRE PROPERTY FOR RIGHT OF WAY PURPOSES, AND IN NO WAY REPRESENTS AN ACTUAL BOUNDARY SURVEY OF THIS PROPERTY.

NORTH CAROLINA DEPARTMENT OF TRANSPORTATION	
RIGHT OF WAY BRANCH	
JOHN KENNETH STERLING	09-20-2022
PARCEL # 105	S:\CADD\U4758\DDRAFT\U4758_dee
DB 7228 PG 574	UNKNOWN SCALE

NORTH CAROLINA DEPARTMENT OF TRANSPORTATION	
RIGHT OF WAY BRANCH	
JOE W.FRAZIER, JR.	11-3-2021
PARCEL * 106	S:\CADD\U4758\DDRAFT\U4758_dee
DB 7029 PG 709	UNKNOWN SCALE


	SQR FT	ACRES		SQR M		HECTARES	
ROW Left	25773.040	0.592		2394.403		0.239	
FROM - TO		DISTANCE (FT/M)		BEARING		RADIUS (FT/M)	
-L- Sta 175+00 - 11		57.302	17.466	N 25°20'17.2" W			
11 - 2		69.834	21.286	S 78°35'5.4" E			
2 - 3		92.688	28.251	N 40°2'24.6" E	760.000	231.648	28.269
3 - 4		92.673	28.247	N 36°32'38.9" E			
4 - 5		30.079	9.168	N 36°15'14.4" E	2970.000	905.258	30.080
5 - 6		236.049	71.948	N 35°57'49.9" E			
6 - 7		83.309	25.393	N 37°25'57.8" E	1625.000	495.301	83.318
7 - 8		0.269	0.082	N 62°35'22.9" W			
8 - 9		15.390	4.691	N 62°35'22.9" W			
9 - 12		29.979	9.138	N 62°30'24.3" W			
12 - 13		89.002	27.128	S 37°27'19.6" W	1855.500	565.558	89.011
13 - 14		260.581	79.425	S 36°4'52.2" W			
14 - 11		208.793	63.640	S 42°56'14.6" W	874.500	266.548	209.292

	SQR FT	ACRES		SQR M		HECTARES	
TCE Left	12407.961	0.285		1152.742		0.115	
FROM - TO		DISTANCE (FT/M)		BEARING		RADIUS (FT/M)	
-L- Sta 175+00 - 11		57.302	17.466	N 25°20'17.2" W			
11 - 14		208.793	63.640	N 42°56'14.6" E	874.500	266.548	209.292
14 - 13		260.581	79.425	N 36°4'52.2" E			
13 - 12		89.002	27.128	N 37°27'19.6" E	1855.500	565.558	89.011
12 - 15		21.567	6.574	N 62°30'24.3" W			
15 - 16		41.869	12.762	S 39°13'24.8" W			
16 - 17		253.049	77.129	S 33°35'34.9" W			
17 - 18		223.752	68.200	S 44°51'4.8" W			
18 - 19		73.472	22.394	S 74°0'28.8" W			
19 - 20		8.836	2.693	S 147°44.3" W			
20 - 11		67.727	20.643	S 78°35'5.4" E			

TYPE	COUNT	SQR FEET	ACRES
Parcel	1	202491.609	4.649
ROW Left	1	25773.040	0.592
TCE Left	1	12407.961	0.285
ROW Right	0	0.000	0.000
PDE Left	0	0.000	0.000
PDE Right	0	0.000	0.000
TDE Left	0	0.000	0.000
TDE Right	0	0.000	0.000
TCE Right	0	0.000	0.000
PUE Left	0	0.000	0.000
PUE Right	0	0.000	0.000
TSE Left	0	0.000	0.000
TSE Right	0	0.000	0.000
DUE Left	0	0.000	0.000
DUE Right	0	0.000	0.000
DTE Left	0	0.000	0.000
DTE Right	0	0.000	0.000
AUE_Left	0	0.000	0.000
AUE_Right	0	0.000	0.000
PCE Left	0	0.000	0.000
PCE Right	0	0.000	0.000
TUE Left	0	0.000	0.000
TUE Right	0	0.000	0.000
REM Left	0	0.000	0.000
REM Right	0	0.000	0.000
Other Left	0	0.000	0.000
Other Right	0	0.000	0.000
PE Left	0	0.000	0.000
PE Right	0	0.000	0.000

THIS MAP IS NOT A CERTIFIED SURVEY AND HAS NOT BEEN REVIEWED BY A LOCAL GOVERNMENT AGENCY FOR COMPLIANCE WITH ANY APPLICABLE LAND DEVELOPMENT REGULATIONS. THE PROPERTY SHOWN ON THIS MAP WAS LOCATED FOR THE NORTH CAROLINA DEPARTMENT OF TRANSPORTATION FOR HIGHWAY DESIGN PURPOSES. SOME ERROR MAY EXIST BETWEEN THE GRAPHICAL AND ACTUAL GROUND LOCATIONS OF PROPERTY LINES. THIS MAP IS TO BE USED AS A GRAPHICAL REPRESENTATION OF THE NCDOT'S INTENT TO ACQUIRE PROPERTY FOR RIGHT OF WAY PURPOSES, AND IN NO WAY REPRESENTS AN ACTUAL BOUNDARY SURVEY OF THIS PROPERTY.

NORTH CAROLINA DEPARTMENT OF TRANSPORTATION	
RIGHT OF WAY BRANCH	
JOE W.FRAZIER,JR.	11-3-2021
PARCEL # 106	S:\CADD\U4758\DDRAFT\U4758_dee
DB 7029 PG 709	UNKNOWN SCALE

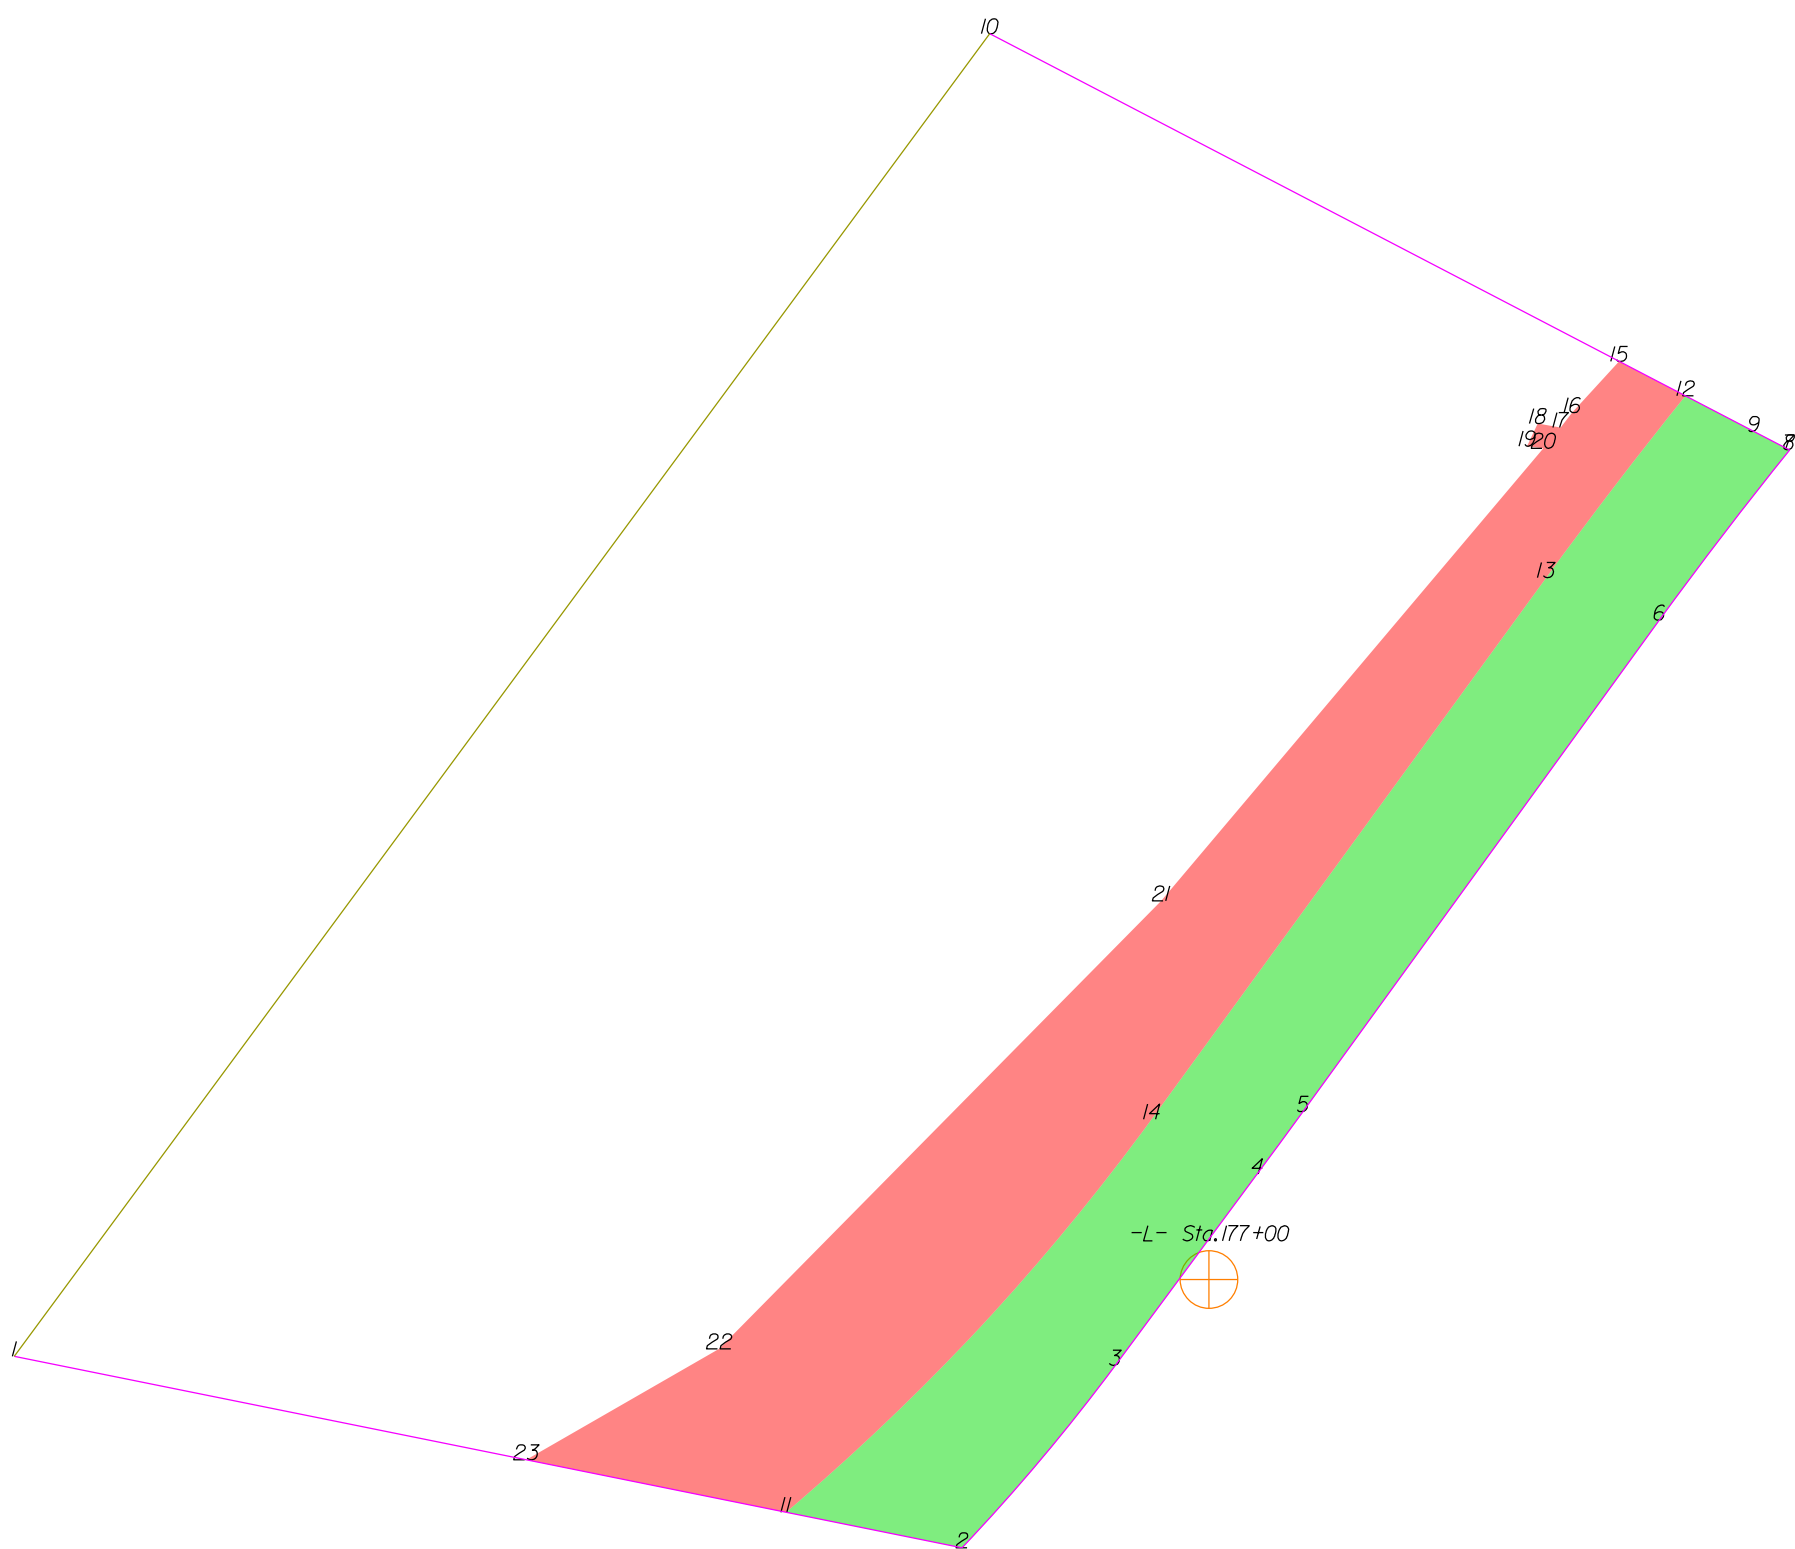

UNKNOWN SCALE


	SQR FT	ACRES		SQR M		HECTARES	
ROW Left	25773.040	0.592		2394.403		0.239	
FROM - TO		DISTANCE (FT/M)		BEARING		RADIUS (FT/M)	
-L- Sta.177+00 - 11		187.774	57.234	S 61°11'22.0" W			
11 - 2		69.834	21.286	S 78°35'5.4" E			
2 - 3		92.688	28.251	N 40°2'24.6" E	760.000	231.648	92.746
3 - 4		92.673	28.247	N 36°32'38.9" E			
4 - 5		30.079	9.168	N 36°15'14.4" E	2970.000	905.258	30.080
5 - 6		236.049	71.948	N 35°57'49.9" E			
6 - 7		83.309	25.393	N 37°25'57.8" E	1625.000	495.301	83.318
7 - 8		0.269	0.082	N 62°35'22.9" W			
8 - 9		15.390	4.691	N 62°35'22.9" W			
9 - 12		29.979	9.138	N 62°30'24.3" W			
12 - 13		89.002	27.128	S 37°27'19.6" W	1855.500	565.558	89.011
13 - 14		260.581	79.425	S 36°4'52.2" W			
14 - 11		208.793	63.640	S 42°56'14.6" W	874.500	266.548	209.292

	SQR FT	ACRES		SQR M		HECTARES	
PUE Left	29337.612	0.673		2725.564		0.273	
FROM - TO		DISTANCE (FT/M)		BEARING		RADIUS (FT/M)	
-L- Sta.177+00 - 11		187.774	57.234	S 61°11'22.0" W			
11 - 14		208.793	63.640	N 42°56'14.6" E	874.500	266.548	209.292
14 - 13		260.581	79.425	N 36°4'52.2" E			
13 - 12		89.002	27.128	N 37°27'19.6" E	1855.500	565.558	89.011
12 - 15		29.075	8.862	N 62°30'24.3" W			
15 - 16		27.037	8.241	S 42°27'10.8" W			
16 - 17		7.334	2.236	S 37°43'29.7" W			
17 - 18		9.035	2.754	N 80°8'58.7" W			
18 - 19		9.674	2.949	S 25°24'41.8" W			
19 - 20		6.338	1.932	S 82°32'37.3" E			
20 - 21		230.416	70.231	S 40°10'6.7" W			
21 - 22		244.716	74.590	S 44°37'6.1" W			
22 - 23		86.465	26.355	S 60°4'58.8" W			
23 - 11		102.969	31.385	S 78°35'5.4" E			

TYPE	COUNT	SQR FEET	ACRES
Parcel	1	202491.609	4.649
ROW Left	1	25773.040	0.592
PUE Left	1	29337.612	0.673
ROW Right	0	0.000	0.000
PDE Left	0	0.000	0.000
PDE Right	0	0.000	0.000
TDE Left	0	0.000	0.000
TDE Right	0	0.000	0.000
TCE Left	0	0.000	0.000
TCE Right	0	0.000	0.000
PUE Right	0	0.000	0.000
TSE Left	0	0.000	0.000
TSE Right	0	0.000	0.000
DUE Left	0	0.000	0.000
DUE Right	0	0.000	0.000
DTE Left	0	0.000	0.000
DTE Right	0	0.000	0.000
AUE_Left	0	0.000	0.000
AUE_Right	0	0.000	0.000
PCE Left	0	0.000	0.000
PCE Right	0	0.000	0.000
TUE Left	0	0.000	0.000
TUE Right	0	0.000	0.000
REM Left	0	0.000	0.000
REM Right	0	0.000	0.000
Other Left	0	0.000	0.000
Other Right	0	0.000	0.000
PE Left	0	0.000	0.000
PE Right	0	0.000	0.000

THIS MAP IS NOT A CERTIFIED SURVEY AND HAS NOT BEEN REVIEWED BY A LOCAL GOVERNMENT AGENCY FOR COMPLIANCE WITH ANY APPLICABLE LAND DEVELOPMENT REGULATIONS. THE PROPERTY SHOWN ON THIS MAP WAS LOCATED FOR THE NORTH CAROLINA DEPARTMENT OF TRANSPORTATION FOR HIGHWAY DESIGN PURPOSES. SOME ERROR MAY EXIST BETWEEN THE GRAPHICAL AND ACTUAL GROUND LOCATIONS OF PROPERTY LINES. THIS MAP IS TO BE USED AS A GRAPHICAL REPRESENTATION OF THE NCDOT'S INTENT TO ACQUIRE PROPERTY FOR RIGHT OF WAY PURPOSES, AND IN NO WAY REPRESENTS AN ACTUAL BOUNDARY SURVEY OF THIS PROPERTY.

NORTH CAROLINA DEPARTMENT OF TRANSPORTATION	
RIGHT OF WAY BRANCH	
JOE W.FRAZIER,JR.JOANN W.FRAZIER	03-30-2022
PARCEL * 106	S:\CADD\U4758\DDRAFT\U4758_dee
DB 7029 PG 709	UNKNOWN SCALE

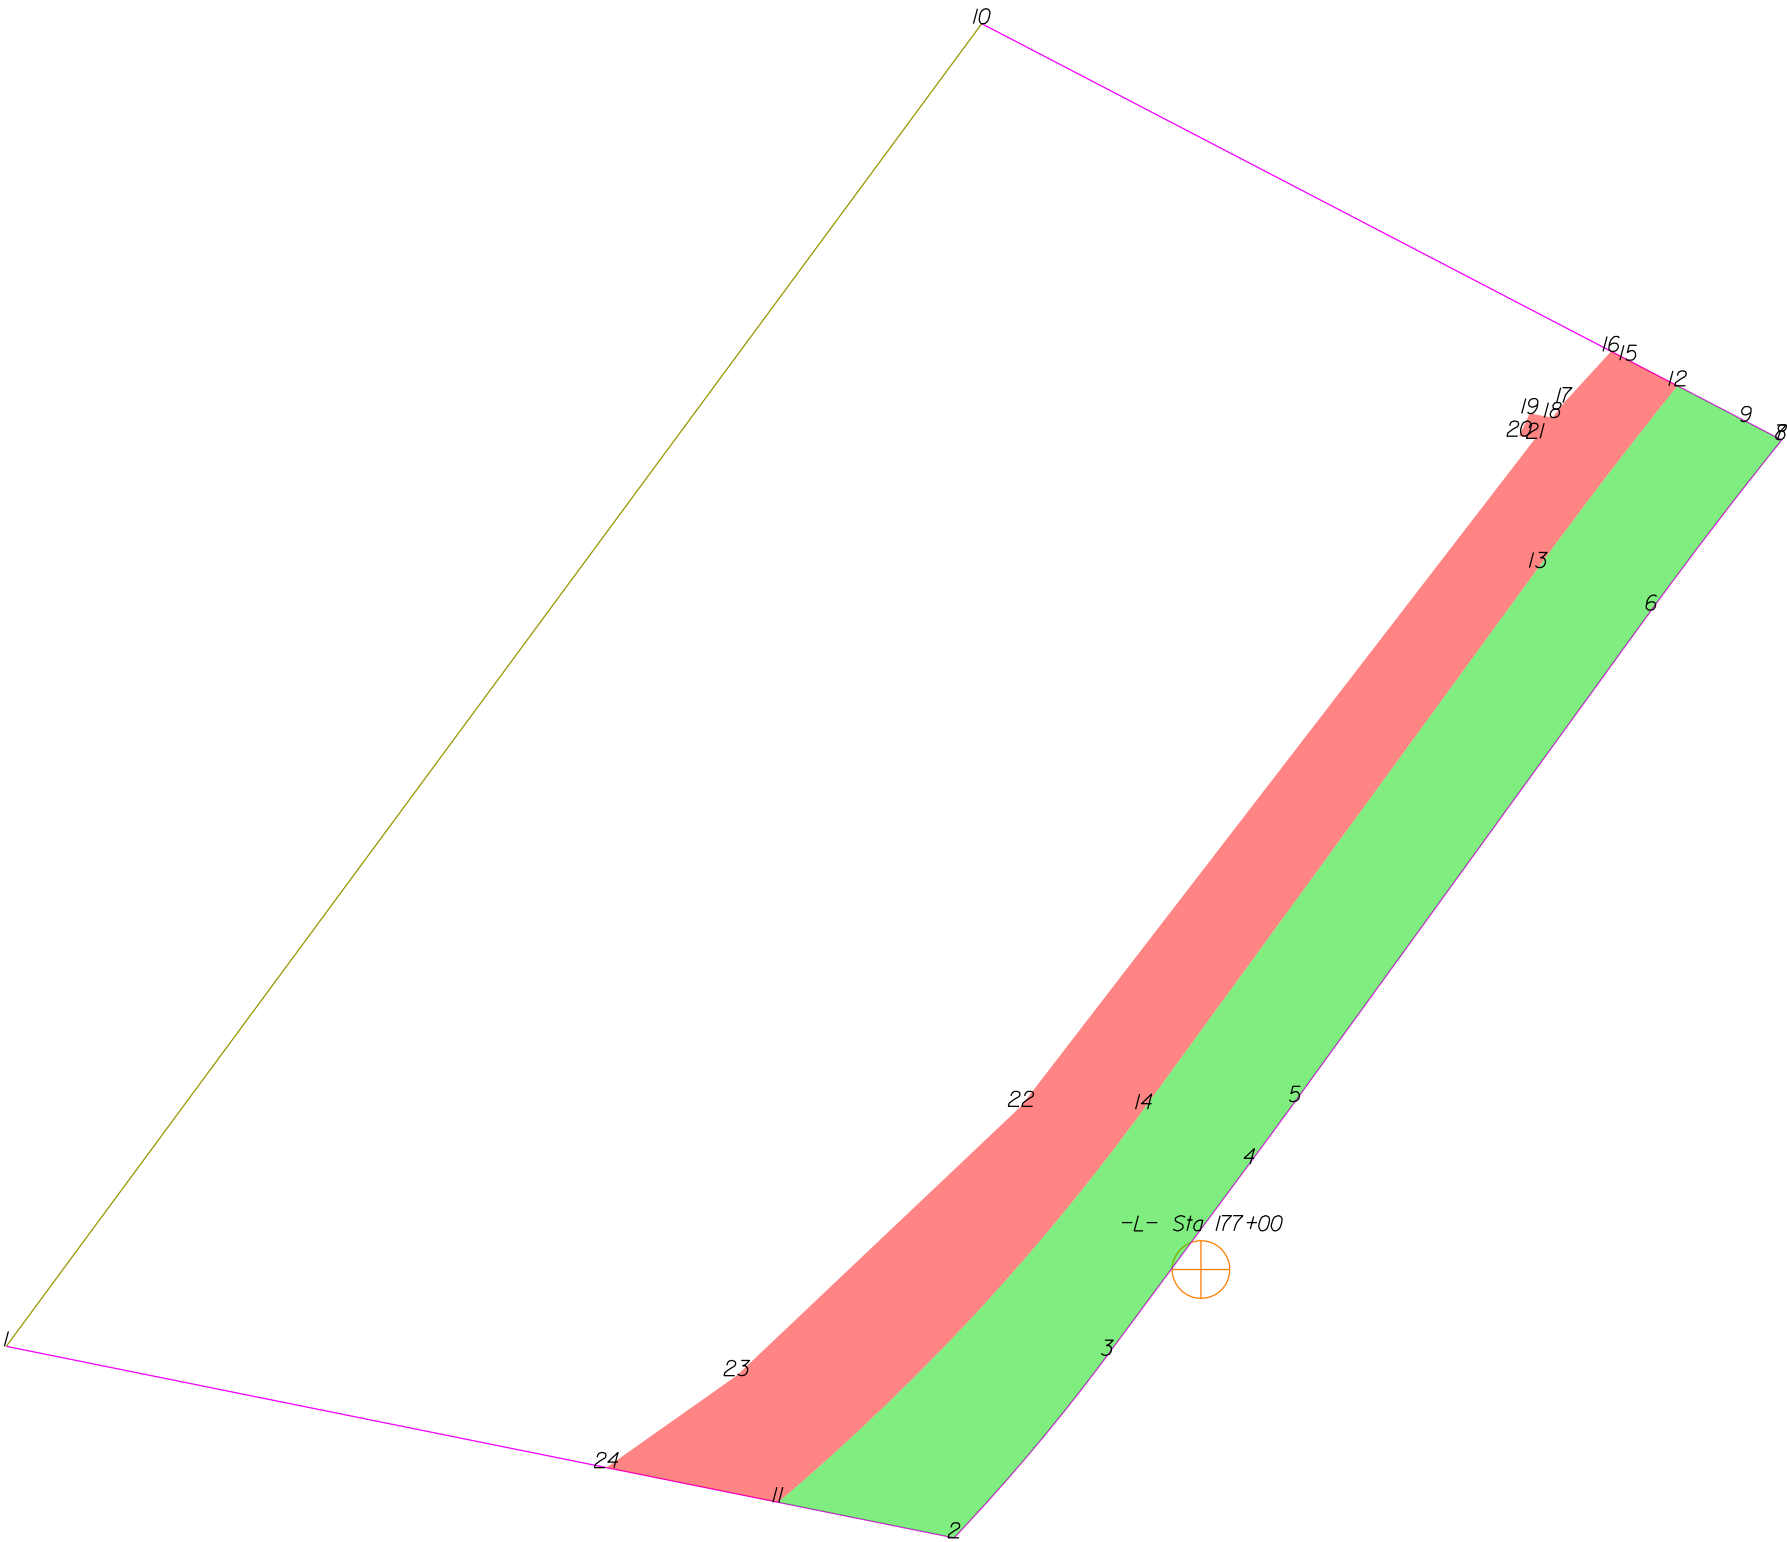

THIS MAP IS NOT A CERTIFIED SURVEY AND HAS NOT BEEN REVIEWED BY A LOCAL GOVERNMENT AGENCY FOR COMPLIANCE WITH ANY APPLICABLE LAND DEVELOPMENT REGULATIONS. THE PROPERTY SHOWN ON THIS MAP WAS LOCATED FOR THE NORTH CAROLINA DEPARTMENT OF TRANSPORTATION FOR HIGHWAY DESIGN PURPOSES. SOME ERROR MAY EXIST BETWEEN THE GRAPHICAL AND ACTUAL GROUND LOCATIONS OF PROPERTY LINES. THIS MAP IS TO BE USED AS A GRAPHICAL REPRESENTATION OF THE NCDOT'S INTENT TO ACQUIRE PROPERTY FOR RIGHT OF WAY PURPOSES, AND IN NO WAY REPRESENTS AN ACTUAL BOUNDARY SURVEY OF THIS PROPERTY.

NORTH CAROLINA DEPARTMENT OF TRANSPORTATION	
RIGHT OF WAY BRANCH	
JOE W.FRAZIER,JR.	09-20-2022
PARCEL # 106	S:\CADD\U4758\DDRAFT\U4758_dee
DB 7029 PG 709	UNKNOWN SCALE


	SQR FT	ACRES		SQR M		HECTARES	
ROW Left	25773.040	0.592		2394.403		0.239	
FROM - TO		DISTANCE (FT/M)		BEARING		RADIUS (FT/M)	
-L- Sta 177+00 - 11		187.774	57.234	S 61°11'22.0" W			
11 - 2		69.834	21.286	S 78°35'5.4" E			
2 - 3		92.688	28.251	N 40°2'24.6" E	760.000	231.648	92.746
3 - 4		92.673	28.247	N 36°32'38.9" E			
4 - 5		30.079	9.168	N 36°15'14.4" E	2970.000	905.258	30.080
5 - 6		236.049	71.948	N 35°57'49.9" E			
6 - 7		83.309	25.393	N 37°25'57.8" E	1625.000	495.301	83.318
7 - 8		0.269	0.082	N 62°35'22.9" W			
8 - 9		15.390	4.691	N 62°35'22.9" W			
9 - 12		29.979	9.138	N 62°30'24.3" W			
12 - 13		89.002	27.128	S 37°27'19.6" W	1855.500	565.558	89.011
13 - 14		260.581	79.425	S 36°4'52.2" W			
14 - 11		208.793	63.640	S 42°56'14.6" W	874.500	266.548	209.292

	SQR FT	ACRES		SQR M		HECTARES	
PUE Left	22078.587	0.507		2051.176		0.205	
FROM - TO		DISTANCE (FT/M)		BEARING		RADIUS (FT/M)	
-L- Sta 177+00 - 11		187.774	57.234	S 61°11'22.0" W			
11 - 14		208.793	63.640	N 42°56'14.6" E	874.500	266.548	209.292
14 - 13		260.581	79.425	N 36°4'52.2" E			
13 - 12		89.002	27.128	N 37°27'19.6" E	1855.500	565.558	89.011
12 - 15		21.567	6.574	N 62°30'24.3" W			
15 - 16		7.508	2.289	N 62°30'24.3" W			
16 - 17		27.037	8.241	S 42°27'10.8" W			
17 - 18		7.334	2.236	S 37°43'29.7" W			
18 - 19		9.035	2.754	N 80°8'58.7" W			
19 - 20		9.674	2.949	S 25°24'41.8" W			
20 - 21		6.338	1.932	S 82°32'37.3" E			
21 - 22		327.893	99.942	S 37°35'48.1" W			
22 - 23		152.240	46.403	S 46°31'50.7" W			
23 - 24		62.072	18.919	S 54°49'49.3" W			
24 - 11		68.100	20.757	S 78°35'5.4" E			

TYPE	COUNT	SQR FEET	ACRES
Parcel	1	202491.609	4.649
ROW Left	1	25773.040	0.592
PUE Left	1	22078.587	0.507
ROW Right	0	0.000	0.000
PDE Left	0	0.000	0.000
PDE Right	0	0.000	0.000
TDE Left	0	0.000	0.000
TDE Right	0	0.000	0.000
TCE Left	0	0.000	0.000
TCE Right	0	0.000	0.000
PUE Right	0	0.000	0.000
TSE Left	0	0.000	0.000
TSE Right	0	0.000	0.000
DUE Left	0	0.000	0.000
DUE Right	0	0.000	0.000
DTE Left	0	0.000	0.000
DTE Right	0	0.000	0.000
AUE_Left	0	0.000	0.000
AUE_Right	0	0.000	0.000
PCE Left	0	0.000	0.000
PCE Right	0	0.000	0.000
TUE Left	0	0.000	0.000
TUE Right	0	0.000	0.000
REM Left	0	0.000	0.000
REM Right	0	0.000	0.000
Other Left	0	0.000	0.000
Other Right	0	0.000	0.000
PE Left	0	0.000	0.000
PE Right	0	0.000	0.000

THIS MAP IS NOT A CERTIFIED SURVEY AND HAS NOT BEEN REVIEWED BY A LOCAL GOVERNMENT AGENCY FOR COMPLIANCE WITH ANY APPLICABLE LAND DEVELOPMENT REGULATIONS. THE PROPERTY SHOWN ON THIS MAP WAS LOCATED FOR THE NORTH CAROLINA DEPARTMENT OF TRANSPORTATION FOR HIGHWAY DESIGN PURPOSES. SOME ERROR MAY EXIST BETWEEN THE GRAPHICAL AND ACTUAL GROUND LOCATIONS OF PROPERTY LINES. THIS MAP IS TO BE USED AS A GRAPHICAL REPRESENTATION OF THE NCDOT'S INTENT TO ACQUIRE PROPERTY FOR RIGHT OF WAY PURPOSES, AND IN NO WAY REPRESENTS AN ACTUAL BOUNDARY SURVEY OF THIS PROPERTY.

NORTH CAROLINA DEPARTMENT OF TRANSPORTATION	
RIGHT OF WAY BRANCH	
JOE W.FRAZIER,JR.	09-20-2022
PARCEL # 106	S:\CADD\U4758\DDRAFT\U4758_dee
DB 7029 PG 709	UNKNOWN SCALE

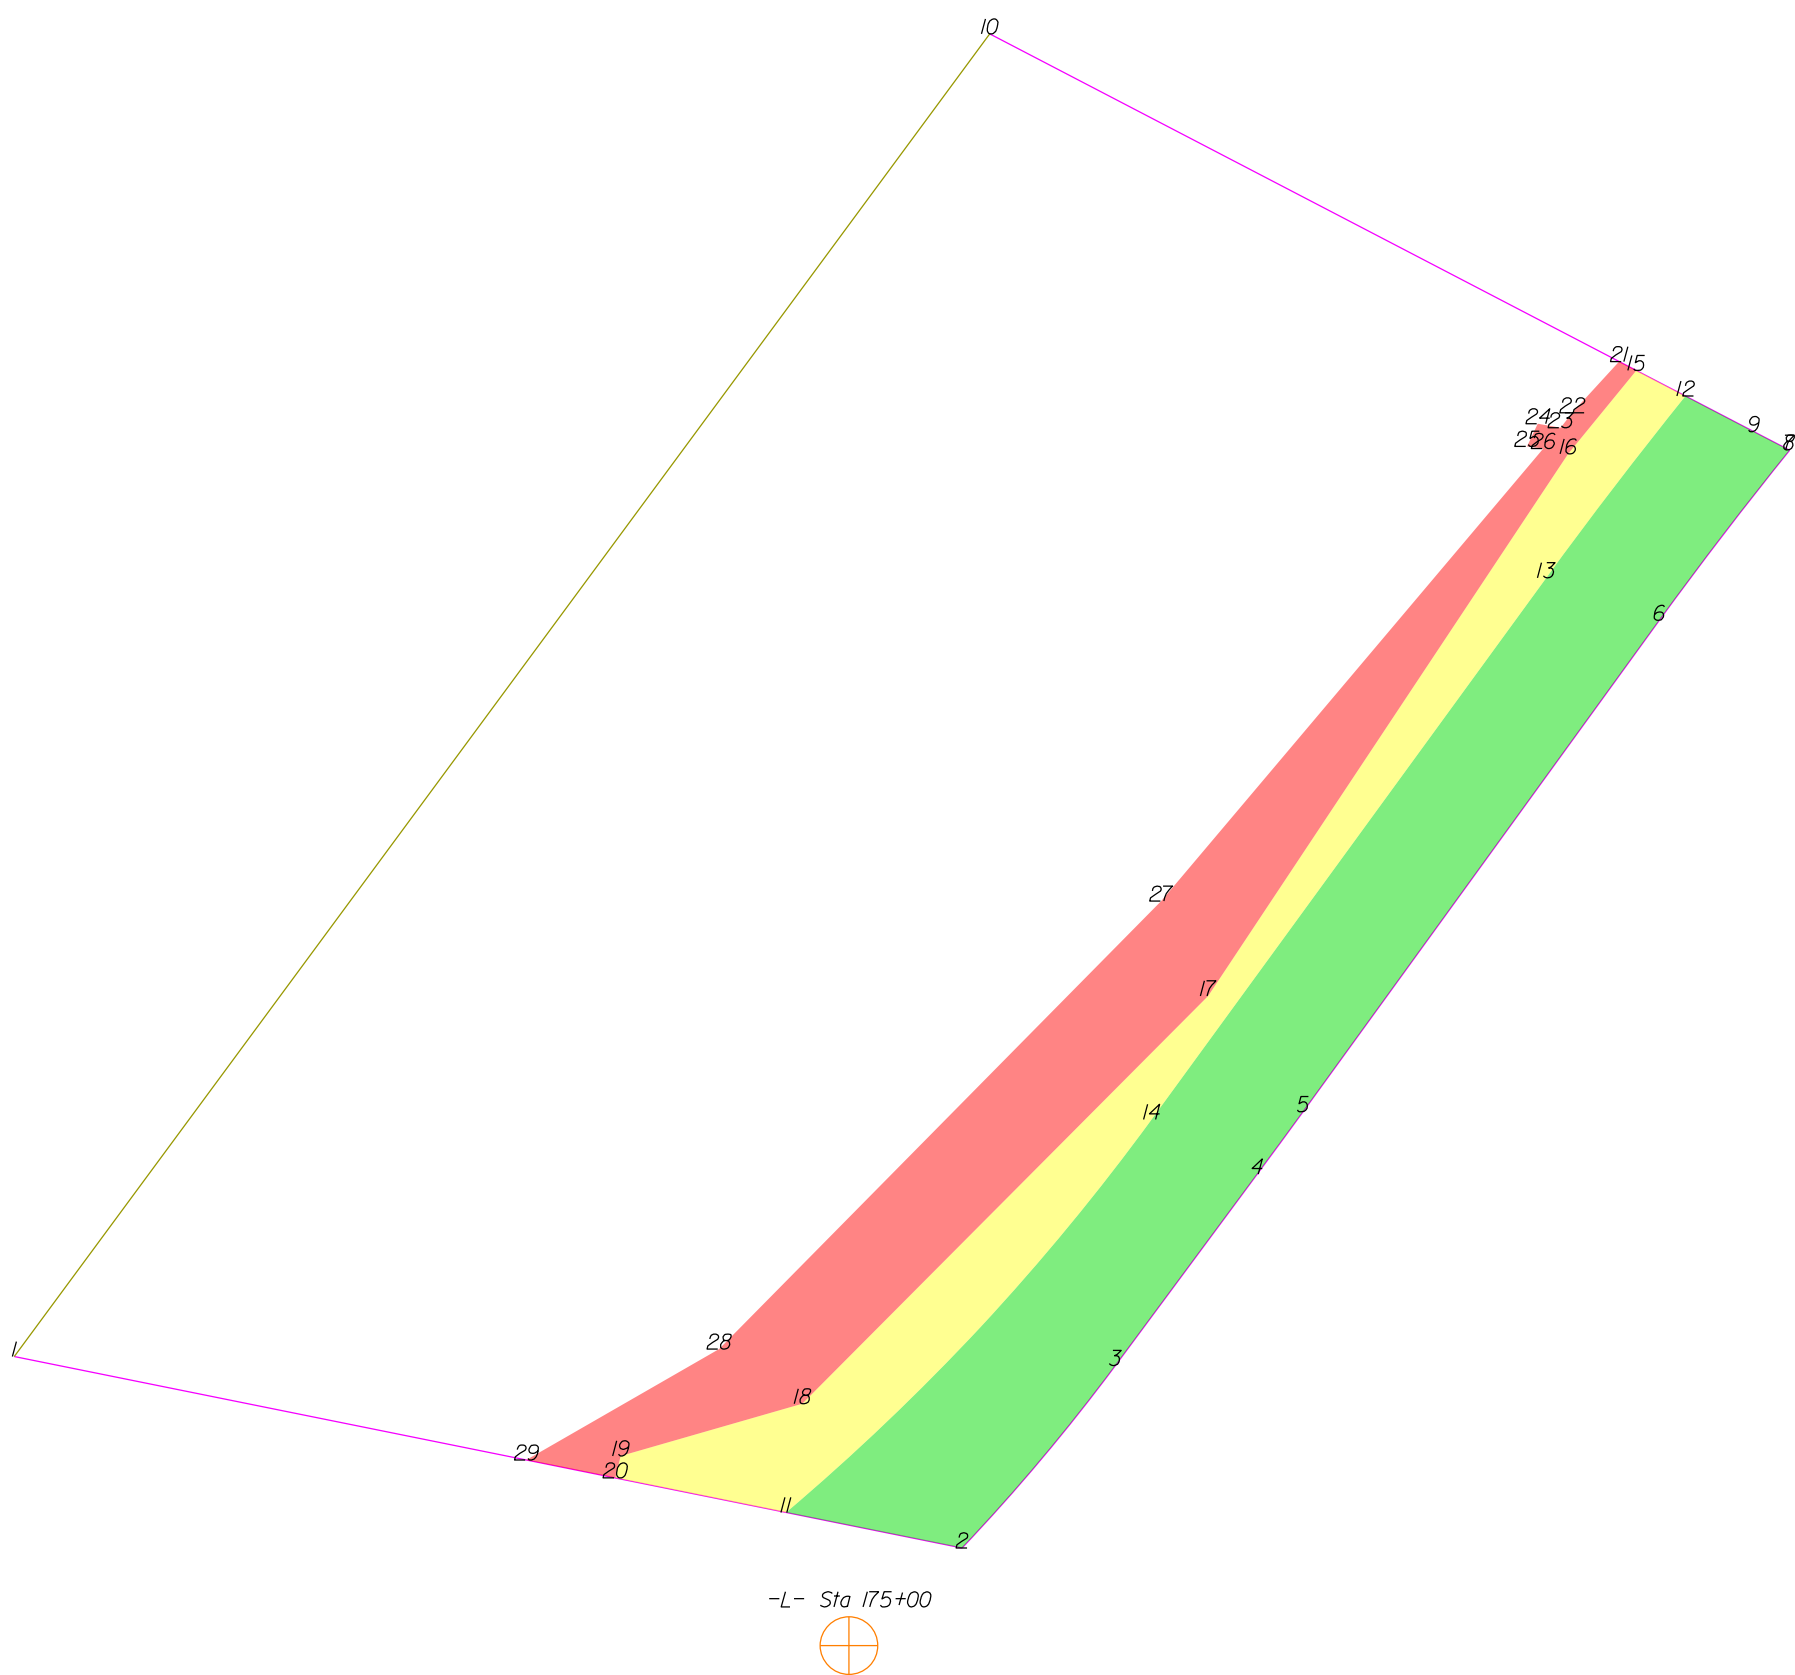

NORTH CAROLINA DEPARTMENT OF TRANSPORTATION	
RIGHT OF WAY BRANCH	
JOE W.FRAZIER, JR.	12-8-2021
PARCEL * 106	S:\CADD\U4758\DDRAFT\U4758_dee
DB 7029 PG 709	UNKNOWN SCALE

	SQR FT	ACRES		SQR M		HECTARES	
ROW Left	25773.040	0.592		2394.403		0.239	
FROM - TO		DISTANCE (FT/M)		BEARING		RADIUS (FT/M)	
-L- Sta 175+00 - 11		57.302	17.466	N 25°20'17.2" W			
11 - 2		69.834	21.286	S 78°35'5.4" E			
2 - 3		92.688	28.251	N 40°2'24.6" E	760.000	231.648	92.746
3 - 4		92.673	28.247	N 36°32'38.9" E			
4 - 5		30.079	9.168	N 36°15'14.4" E	2970.000	905.258	30.080
5 - 6		236.049	71.948	N 35°57'49.9" E			
6 - 7		83.309	25.393	N 37°25'57.8" E	1625.000	495.301	83.318
7 - 8		0.269	0.082	N 62°35'22.9" W			
8 - 9		15.390	4.691	N 62°35'22.9" W			
9 - 12		29.979	9.138	N 62°30'24.3" W			
12 - 13		89.002	27.128	S 37°27'19.6" W	1855.500	565.558	89.011
13 - 14		260.581	79.425	S 36°4'52.2" W			
14 - 11		208.793	63.640	S 42°56'14.6" W	874.500	266.548	209.292

	SQR FT	ACRES		SQR M		HECTARES	
TCE Left	12407.961	0.285		1152.742		0.115	
FROM - TO		DISTANCE (FT/M)		BEARING		RADIUS (FT/M)	
-L- Sta 175+00 - 11		57.302	17.466	N 25°20'17.2" W			
11 - 14		208.793	63.640	N 42°56'14.6" E	874.500	266.548	209.292
14 - 13		260.581	79.425	N 36°4'52.2" E			
13 - 12		89.002	27.128	N 37°27'19.6" E	1855.500	565.558	89.011
12 - 15		21.567	6.574	N 62°30'24.3" W			
15 - 16		41.869	12.762	S 39°13'24.8" W			
16 - 17		253.049	77.129	S 33°35'34.9" W			
17 - 18		223.752	68.200	S 44°51'4.8" W			
18 - 19		73.472	22.394	S 74°0'28.8" W			
19 - 20		8.836	2.693	S 147°44.3" W			
20 - 11		67.727	20.643	S 78°35'5.4" E			

	SQR FT	ACRES		SQR M		HECTARES	
PUE Left	16929.651	0.389		1572.822		0.157	
FROM - TO		DISTANCE (FT/M)		BEARING		RADIUS (FT/M)	
-L- Sta 175+00 - 21		582.257	177.472	N 30°57'23.3" E			
21 - 22		27.037	8.241	S 42°27'10.8" W			
22 - 23		7.334	2.236	S 37°43'29.7" W			
23 - 24		9.035	2.754	N 80°8'58.7" W			
24 - 25		9.674	2.949	S 25°24'41.8" W			
25 - 26		6.338	1.932	S 82°32'37.3" E			
26 - 27		230.416	70.231	S 40°10'6.7" W			
27 - 28		244.716	74.590	S 44°37'6.1" W			
28 - 29		86.465	26.355	S 60°4'58.8" W			
29 - 20		35.243	10.742	S 78°35'5.4" E			
20 - 19		8.836	2.693	N 147°44.3" E			
19 - 18		73.472	22.394	N 74°0'28.8" E			
18 - 17		223.752	68.200	N 44°51'4.8" E			
17 - 16		253.049	77.129	N 33°35'34.9" E			
16 - 15		41.869	12.762	N 39°13'24.8" E			
15 - 21		7.508	2.289	N 62°30'24.3" W			


TYPE	COUNT	SQR FEET	ACRES
Parcel	1	202491.609	4.649
ROW Left	1	25773.040	0.592
TCE Left	1	12407.961	0.285
PUE Left	1	16929.651	0.389
ROW Right	0	0.000	0.000
PDE Left	0	0.000	0.000
PDE Right	0	0.000	0.000
TDE Left	0	0.000	0.000
TDE Right	0	0.000	0.000
TCE Right	0	0.000	0.000
PUE Right	0	0.000	0.000
TSE Left	0	0.000	0.000
TSE Right	0	0.000	0.000
DUE Left	0	0.000	0.000
DUE Right	0	0.000	0.000
DTE Left	0	0.000	0.000
DTE Right	0	0.000	0.000
AUE_Left	0	0.000	0.000
AUE_Right	0	0.000	0.000
PCE Left	0	0.000	0.000
PCE Right	0	0.000	0.000
TUE Left	0	0.000	0.000
TUE Right	0	0.000	0.000
REM Left	0	0.000	0.000
REM Right	0	0.000	0.000
Other Left	0	0.000	0.000
Other Right	0	0.000	0.000
PE Left	0	0.000	0.000
PE Right	0	0.000	0.000

THIS MAP IS NOT A CERTIFIED SURVEY AND HAS NOT BEEN REVIEWED BY A LOCAL GOVERNMENT AGENCY FOR COMPLIANCE WITH ANY APPLICABLE LAND DEVELOPMENT REGULATIONS. THE PROPERTY SHOWN ON THIS MAP WAS LOCATED FOR THE NORTH CAROLINA DEPARTMENT OF TRANSPORTATION FOR HIGHWAY DESIGN PURPOSES. SOME ERROR MAY EXIST BETWEEN THE GRAPHICAL AND ACTUAL GROUND LOCATIONS OF PROPERTY LINES. THIS MAP IS TO BE USED AS A GRAPHICAL REPRESENTATION OF THE NCDOT'S INTENT TO ACQUIRE PROPERTY FOR RIGHT OF WAY PURPOSES, AND IN NO WAY REPRESENTS AN ACTUAL BOUNDARY SURVEY OF THIS PROPERTY.

NORTH CAROLINA DEPARTMENT OF TRANSPORTATION	
RIGHT OF WAY BRANCH	
JOE W.FRAZIER,JR.	12-8-2021
PARCEL * 106	S:\CADD\U4758\DDRAFT\U4758_dee
DB 7029 PG 709	UNKNOWN SCALE



-L- Sta 180+00

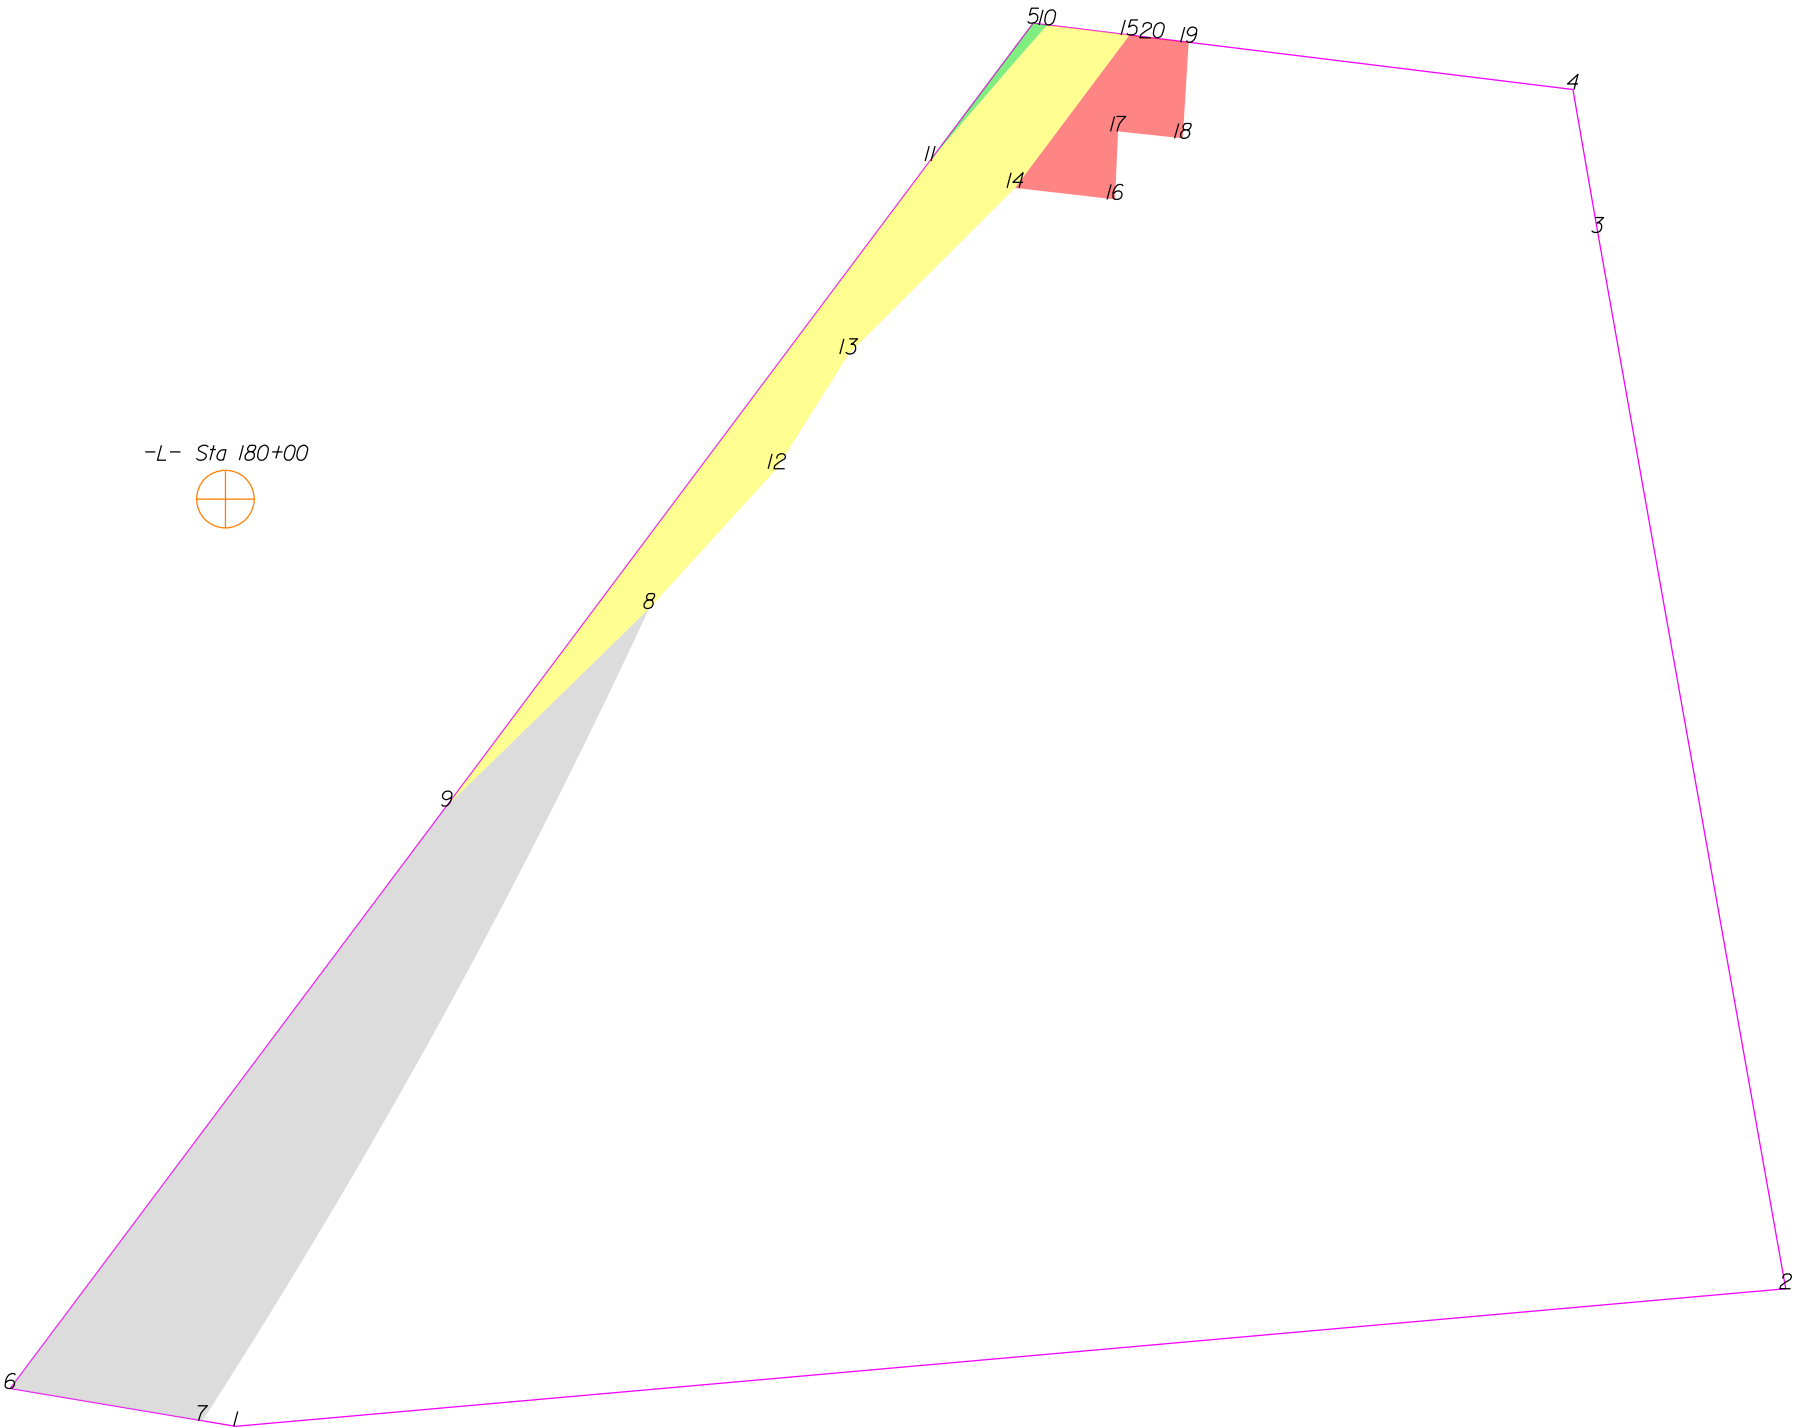

THIS MAP IS NOT A CERTIFIED SURVEY AND HAS NOT BEEN REVIEWED BY A LOCAL GOVERNMENT AGENCY FOR COMPLIANCE WITH ANY APPLICABLE LAND DEVELOPMENT REGULATIONS. THE PROPERTY SHOWN ON THIS MAP WAS LOCATED FOR THE NORTH CAROLINA DEPARTMENT OF TRANSPORTATION FOR HIGHWAY DESIGN PURPOSES. SOME ERROR MAY EXIST BETWEEN THE GRAPHICAL AND ACTUAL GROUND LOCATIONS OF PROPERTY LINES. THIS MAP IS TO BE USED AS A GRAPHICAL REPRESENTATION OF THE NCDOT'S INTENT TO ACQUIRE PROPERTY FOR RIGHT OF WAY PURPOSES, AND IN NO WAY REPRESENTS AN ACTUAL BOUNDARY SURVEY OF THIS PROPERTY.

NORTH CAROLINA DEPARTMENT OF TRANSPORTATION	
RIGHT OF WAY BRANCH	
MICHELLE R.SOTO	12-8-2021
PARCEL # 107	S:\CADD\U4758\DDRAFT\U4758_dee
DB 7242 PG 933	UNKNOWN SCALE

	SQR FT	ACRES		SQR M		HECTARES	
TDE Right	3520.009	0.081		327.021		0.033	
FROM - TO		DISTANCE (FT/M)		BEARING		RADIUS (FT/M)	
-L- Sta 180+00 - 7		164.245	50.062	S 1°25'41" W			
7 - 8		165.131	50.332	N 28°48'25.5" E	1210.000	368.809	165.259
8 - 9		50.418	15.368	S 45°42'26.2" W			
9 - 6		129.623	39.509	S 36°50'24.9" W			
6 - 7		34.718	10.582	S 80°28'13.6" E			

	SQR FT	ACRES		SQR M		HECTARES	
ROW Right	31.658	0.001		2.941		0.000	
FROM - TO		DISTANCE (FT/M)		BEARING		RADIUS (FT/M)	
-L- Sta 180+00 - 10		169.007	51.514	N 60°0'59.6" E			
10 - 5		2.497	0.761	N 82°59'54.0" W			
5 - 11		30.679	9.351	S 36°50'24.9" W			
11 - 10		31.995	9.752	N 40°43'20.8" E	1738.500	529.896	31.995


	SQR FT	ACRES		SQR M		HECTARES	
TCE Right	1661.497	0.038		154.359		0.015	
FROM - TO		DISTANCE (FT/M)		BEARING		RADIUS (FT/M)	
-L- Sta 180+00 - 10		169.007	51.514	N 60°0'59.6" E			
10 - 11		31.995	9.752	S 40°43'20.8" W	1738.500	529.896	31.995
11 - 9		143.596	43.768	S 36°50'24.9" W			
9 - 8		50.418	15.368	N 45°42'26.2" E			
8 - 12		33.682	10.266	N 42°22'24.9" E			
12 - 13		24.134	7.356	N 32°4'24.8" E			
13 - 14		41.888	12.768	N 45°3'23.2" E			
14 - 15		34.029	10.372	N 36°50'24.9" E			
15 - 10		14.795	4.510	N 82°59'54.0" W			

	SQR FT	ACRES		SQR M		HECTARES	
PUE Right	446.400	0.010		41.472		0.004	
FROM - TO		DISTANCE (FT/M)		BEARING		RADIUS (FT/M)	
-L- Sta 180+00 - 15		181.045	55.183	N 62°50'4.5" E			
15 - 14		34.029	10.372	S 36°50'24.9" W			
14 - 16		17.905	5.457	S 83°26'3.5" E			
16 - 17		12.116	3.693	N 2°38'48.4" E			
17 - 18		11.600	3.536	S 83°51'25.0" E			
18 - 19		17.160	5.231	N 3°25'10.8" E			
19 - 20		6.562	2.000	N 82°59'54.0" W			
20 - 15		4.018	1.225	N 82°59'54.0" W			

TYPE	COUNT	SQR FEET	ACRES
Parcel	1	48289.826	1.109
TDE Right	1	3520.009	0.081
ROW Right	1	31.658	0.001
TCE Right	1	1661.497	0.038
PUE Right	1	446.400	0.010
ROW Left	0	0.000	0.000
PDE Left	0	0.000	0.000
PDE Right	0	0.000	0.000
TDE Left	0	0.000	0.000
TCE Left	0	0.000	0.000
PUE Left	0	0.000	0.000
TSE Left	0	0.000	0.000
TSE Right	0	0.000	0.000
DUE Left	0	0.000	0.000
DUE Right	0	0.000	0.000
DTE Left	0	0.000	0.000
DTE Right	0	0.000	0.000
AUE_Left	0	0.000	0.000
AUE_Right	0	0.000	0.000
PCE Left	0	0.000	0.000
PCE Right	0	0.000	0.000
TUE Left	0	0.000	0.000
TUE Right	0	0.000	0.000
REM Left	0	0.000	0.000
REM Right	0	0.000	0.000
Other Left	0	0.000	0.000
Other Right	0	0.000	0.000
PE Left	0	0.000	0.000
PE Right	0	0.000	0.000

THIS MAP IS NOT A CERTIFIED SURVEY AND HAS NOT BEEN REVIEWED BY A LOCAL GOVERNMENT AGENCY FOR COMPLIANCE WITH ANY APPLICABLE LAND DEVELOPMENT REGULATIONS. THE PROPERTY SHOWN ON THIS MAP WAS LOCATED FOR THE NORTH CAROLINA DEPARTMENT OF TRANSPORTATION FOR HIGHWAY DESIGN PURPOSES. SOME ERROR MAY EXIST BETWEEN THE GRAPHICAL AND ACTUAL GROUND LOCATIONS OF PROPERTY LINES. THIS MAP IS TO BE USED AS A GRAPHICAL REPRESENTATION OF THE NCDOT'S INTENT TO ACQUIRE PROPERTY FOR RIGHT OF WAY PURPOSES, AND IN NO WAY REPRESENTS AN ACTUAL BOUNDARY SURVEY OF THIS PROPERTY.

NORTH CAROLINA DEPARTMENT OF TRANSPORTATION	
RIGHT OF WAY BRANCH	
MICHELLE R.SOTO	12-8-2021
PARCEL # 107	S:\CADD\U4758\DDRAFT\U4758_dee
DB 7242 PG 933	UNKNOWN SCALE

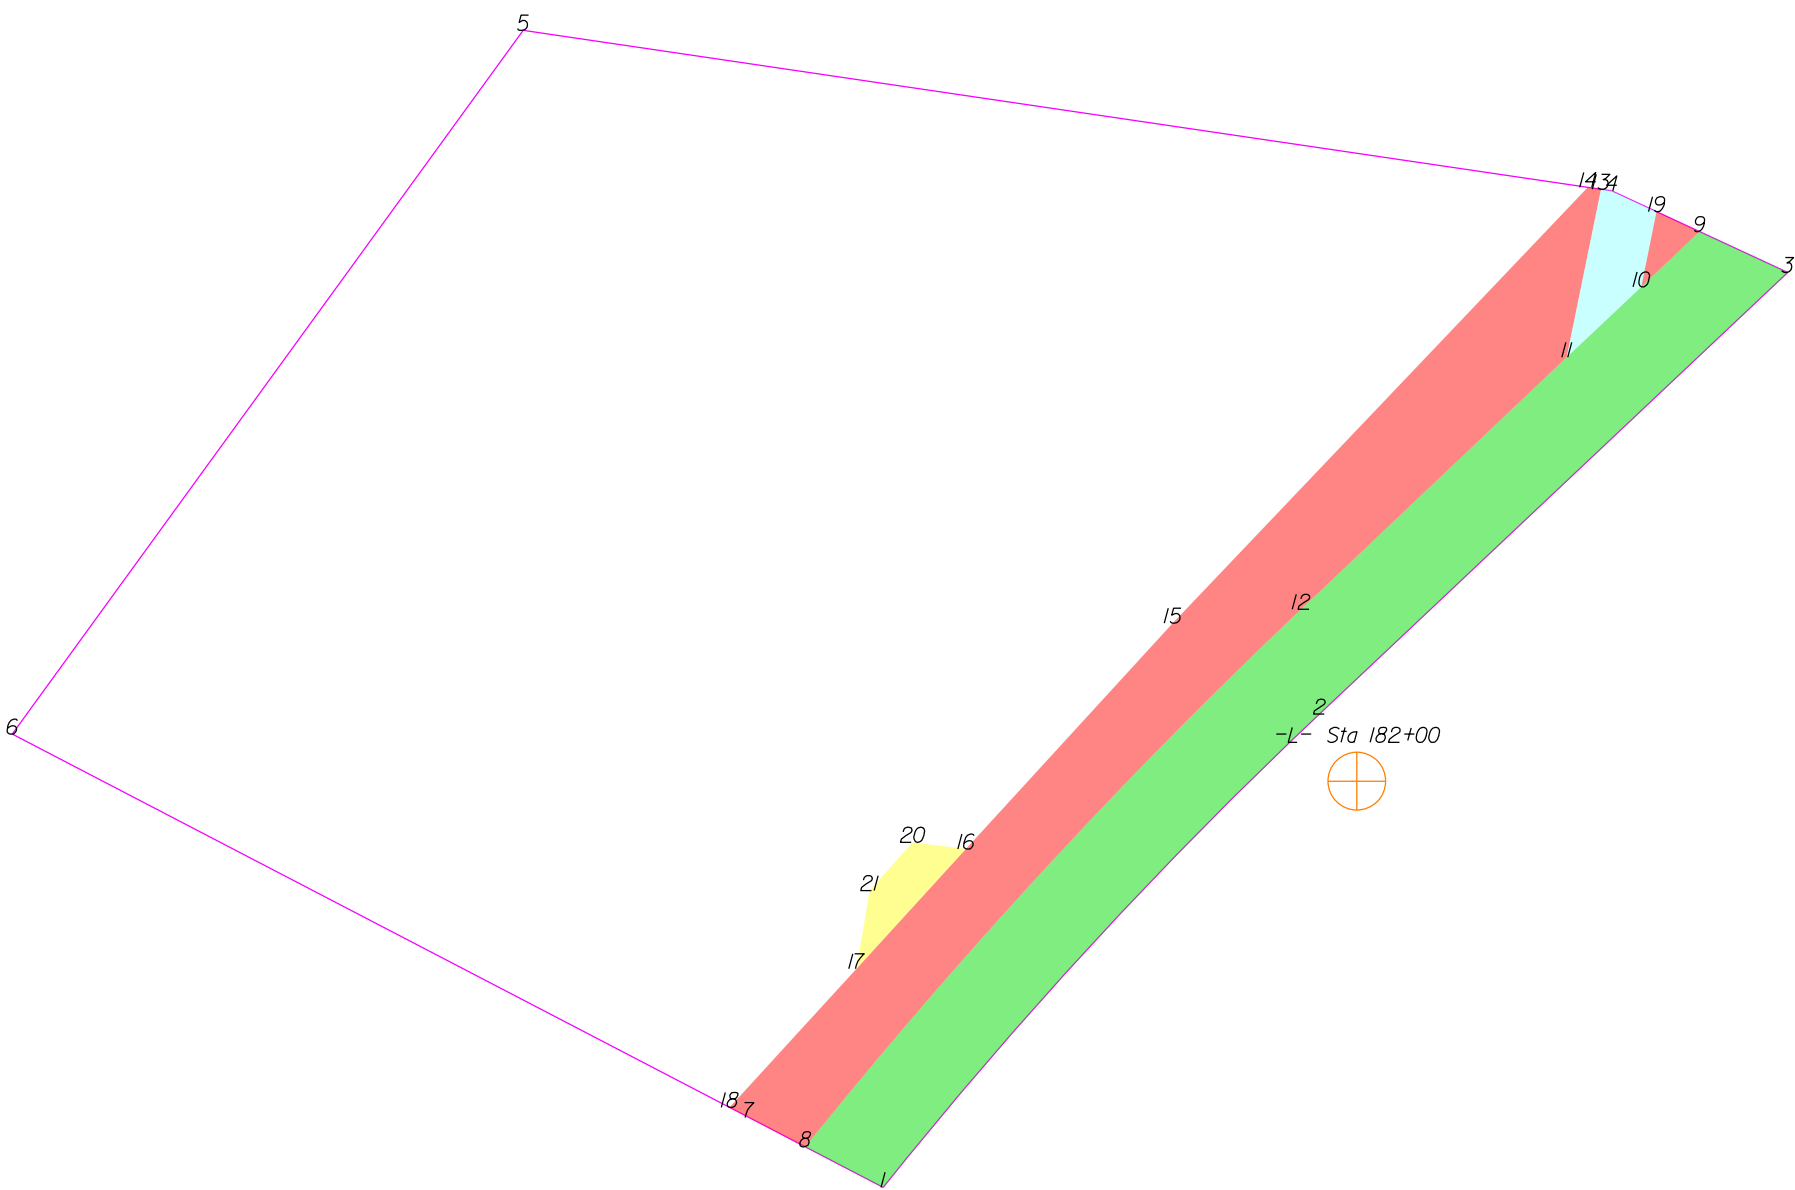

THIS MAP IS NOT A CERTIFIED SURVEY AND HAS NOT BEEN REVIEWED BY A LOCAL GOVERNMENT AGENCY FOR COMPLIANCE WITH ANY APPLICABLE LAND DEVELOPMENT REGULATIONS. THE PROPERTY SHOWN ON THIS MAP WAS LOCATED FOR THE NORTH CAROLINA DEPARTMENT OF TRANSPORTATION FOR HIGHWAY DESIGN PURPOSES. SOME ERROR MAY EXIST BETWEEN THE GRAPHICAL AND ACTUAL GROUND LOCATIONS OF PROPERTY LINES. THIS MAP IS TO BE USED AS A GRAPHICAL REPRESENTATION OF THE NCDOT'S INTENT TO ACQUIRE PROPERTY FOR RIGHT OF WAY PURPOSES, AND IN NO WAY REPRESENTS AN ACTUAL BOUNDARY SURVEY OF THIS PROPERTY.

NORTH CAROLINA DEPARTMENT OF TRANSPORTATION	
RIGHT OF WAY BRANCH	
KEITH FRAZIER	12-8-2021
PARCEL # 108	S:\CADD\U4758\DDRAFT\U4758_dee
DB 5255 PG 2113	UNKNOWN SCALE

	SQR FT	ACRES		SQR M		HECTARES	
ROW Left	13143.151	0.302		1221.044		0.122	
FROM - TO		DISTANCE (FT/M)		BEARING		RADIUS (FT/M)	
-L- Sta 182+00 - 8		225.886	68.850	S 56°27'40.3" W			
8 - 1		29.979	9.138	S 62°30'24.3" E			
1 - 2		219.663	66.953	N 42°40'32.7" E		1577.290	480.759
2 - 3		219.710	66.968	N 46°40'22.9" E			
3 - 9		33.156	10.106	N 65°8'1.3" W			
9 - 10		27.402	8.352	S 46°32'31.7" W			
10 - 11		35.000	10.668	S 46°32'31.7" W			
11 - 12		124.998	38.100	S 46°32'31.7" W			
12 - 8		249.575	76.071	S 42°41'9.4" W		1855.500	565.558

	SQR FT	ACRES		SQR M		HECTARES	
PUE Left	11443.463	0.263		1063.137		0.106	
FROM - TO		DISTANCE (FT/M)		BEARING		RADIUS (FT/M)	
-L- Sta 182+00 - 8		225.886	68.850	S 56°27'40.3" W			
8 - 12		249.575	76.071	N 42°41'9.4" E		1855.500	565.558
12 - 11		124.998	38.100	N 46°32'31.7" E			
11 - 13		58.534	17.841	N 11°30'51.1" E			
13 - 14		4.603	1.403	N 81°36'4.5" W			
14 - 15		205.393	62.604	S 43°35'59.0" W			
15 - 16		104.530	31.861	S 42°27'10.8" W			
16 - 17		55.373	16.878	S 42°27'10.8" W			
17 - 18		64.132	19.547	S 42°27'10.8" W			
18 - 7		7.508	2.289	S 62°30'24.3" E			
7 - 8		21.567	6.574	S 62°30'24.3" E			

	SQR FT	ACRES		SQR M		HECTARES	
DUE Left	859.805	0.020		79.879		0.008	
FROM - TO		DISTANCE (FT/M)		BEARING		RADIUS (FT/M)	
-L- Sta 182+00 - 19		219.627	66.943	N 27°45'48.3" E			
19 - 4		16.908	5.154	N 65°8'1.3" W			
4 - 13		3.660	1.116	N 81°36'4.5" W			
13 - 11		58.534	17.841	S 11°30'51.1" W			
11 - 10		35.000	10.668	N 46°32'31.7" E			
10 - 19		26.168	7.976	N 11°33'0.5" E			


	SQR FT	ACRES		SQR M		HECTARES	
PUE Left	205.596	0.005		19.101		0.002	
FROM - TO		DISTANCE (FT/M)		BEARING		RADIUS (FT/M)	
-L- Sta 182+00 - 9		221.033	67.371	N 31°56'51.5" E			
9 - 19		16.148	4.922	N 65°8'1.3" W			
19 - 10		26.168	7.976	S 11°33'0.5" W			
10 - 9		27.402	8.352	N 46°32'31.7" E			

	SQR FT	ACRES		SQR M		HECTARES	
TCE Left	576.121	0.013		53.524		0.005	
FROM - TO		DISTANCE (FT/M)		BEARING		RADIUS (FT/M)	
-L- Sta 182+00 - 16		135.410	41.273	S 80°7'56.4" W			
16 - 20		18.393	5.606	N 82°37'21.5" W			
20 - 21		22.108	6.739	S 41°38'24.4" W			
21 - 17		27.063	8.249	S 9°27'12.9" W			
17 - 16		55.373	16.878	N 42°27'10.8" E			

TYPE	COUNT	SQR FEET	ACRES
Parcel	1	130620.885	2.999
ROW Left	1	13143.151	0.302
PUE Left	2	11649.059	0.267
DUE Left	1	859.805	0.020
TCE Left	1	576.121	0.013
ROW Right	0	0.000	0.000
PDE Left	0	0.000	0.000
PDE Right	0	0.000	0.000
TDE Left	0	0.000	0.000
TDE Right	0	0.000	0.000
TCE Right	0	0.000	0.000
PUE Right	0	0.000	0.000
TSE Left	0	0.000	0.000
TSE Right	0	0.000	0.000
DUE Right	0	0.000	0.000
DTE Left	0	0.000	0.000
DTE Right	0	0.000	0.000
AUE_Left	0	0.000	0.000
AUE_Right	0	0.000	0.000
PCE Left	0	0.000	0.000
PCE Right	0	0.000	0.000
TUE Left	0	0.000	0.000
TUE Right	0	0.000	0.000
REM Left	0	0.000	0.000
REM Right	0	0.000	0.000
Other Left	0	0.000	0.000
Other Right	0	0.000	0.000
PE Left	0	0.000	0.000
PE Right	0	0.000	0.000

THIS MAP IS NOT A CERTIFIED SURVEY AND HAS NOT BEEN REVIEWED BY A LOCAL GOVERNMENT AGENCY FOR COMPLIANCE WITH ANY APPLICABLE LAND DEVELOPMENT REGULATIONS. THE PROPERTY SHOWN ON THIS MAP WAS LOCATED FOR THE NORTH CAROLINA DEPARTMENT OF TRANSPORTATION FOR HIGHWAY DESIGN PURPOSES. SOME ERROR MAY EXIST BETWEEN THE GRAPHICAL AND ACTUAL GROUND LOCATIONS OF PROPERTY LINES. THIS MAP IS TO BE USED AS A GRAPHICAL REPRESENTATION OF THE NCDOT'S INTENT TO ACQUIRE PROPERTY FOR RIGHT OF WAY PURPOSES, AND IN NO WAY REPRESENTS AN ACTUAL BOUNDARY SURVEY OF THIS PROPERTY.

NORTH CAROLINA DEPARTMENT OF TRANSPORTATION	
RIGHT OF WAY BRANCH	
KEITH FRAZIER	12-8-2021
PARCEL * 108	S:\CADD\U4758\DDRAFT\U4758_dee
DB 5255 PG 2113	UNKNOWN SCALE

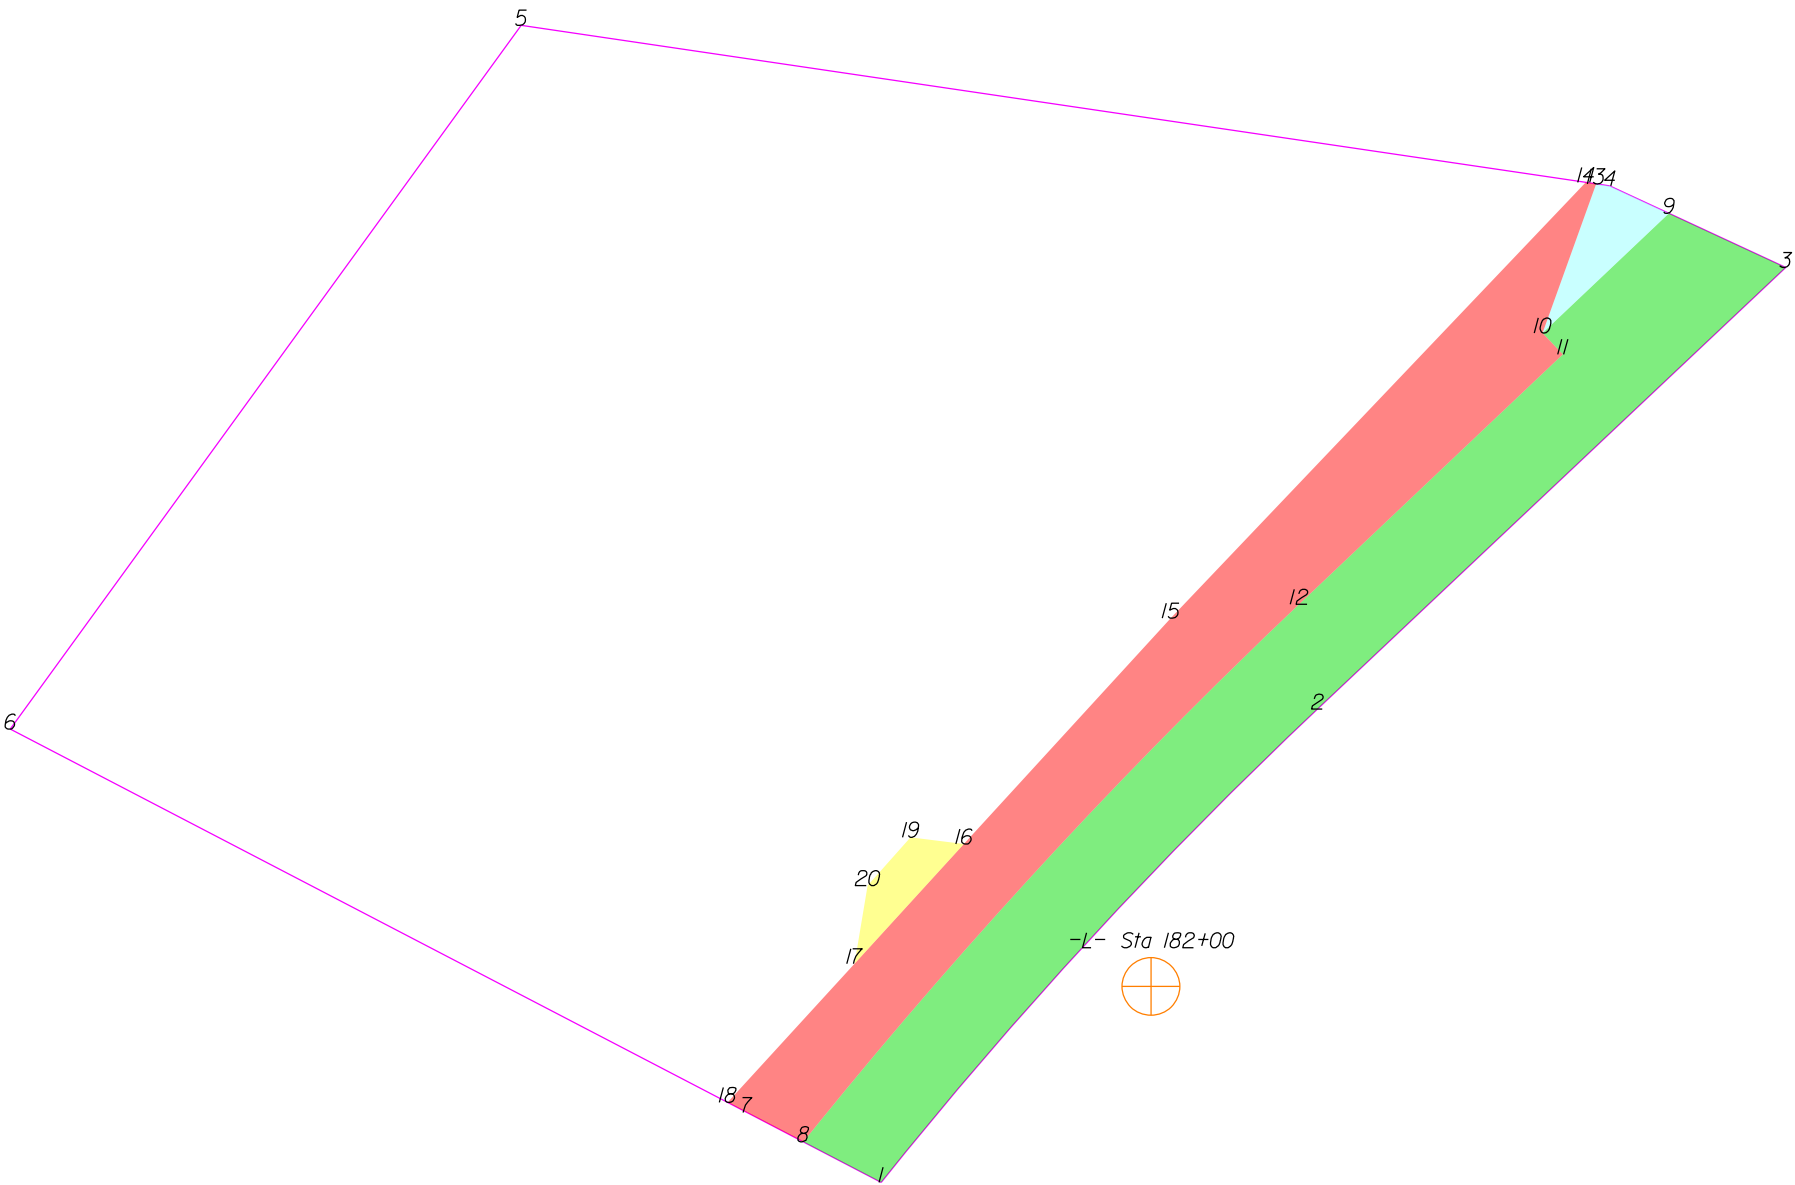

THIS MAP IS NOT A CERTIFIED SURVEY AND HAS NOT BEEN REVIEWED BY A LOCAL GOVERNMENT AGENCY FOR COMPLIANCE WITH ANY APPLICABLE LAND DEVELOPMENT REGULATIONS. THE PROPERTY SHOWN ON THIS MAP WAS LOCATED FOR THE NORTH CAROLINA DEPARTMENT OF TRANSPORTATION FOR HIGHWAY DESIGN PURPOSES. SOME ERROR MAY EXIST BETWEEN THE GRAPHICAL AND ACTUAL GROUND LOCATIONS OF PROPERTY LINES. THIS MAP IS TO BE USED AS A GRAPHICAL REPRESENTATION OF THE NCDOT'S INTENT TO ACQUIRE PROPERTY FOR RIGHT OF WAY PURPOSES, AND IN NO WAY REPRESENTS AN ACTUAL BOUNDARY SURVEY OF THIS PROPERTY.

NORTH CAROLINA DEPARTMENT OF TRANSPORTATION	
RIGHT OF WAY BRANCH	
KEITH FRAZIER	09-20-2022
PARCEL # 108	S:\CADD\U4758\DDRAFT\U4758_dee
DB 5255 PG 2113	UNKNOWN SCALE

	SQR FT	ACRES		SQR M		HECTARES	
ROW Left	13756.694	0.316		1278.044		0.128	
FROM - TO		DISTANCE (FT/M)		BEARING		RADIUS (FT/M)	
-L- Sta 182+00 - 8		129.987	39.620	S 65°56'1.7" W			
8 - 1		29.979	9.138	S 62°30'24.3" E			
1 - 2		219.663	66.953	N 42°40'32.7" E		1577.290	480.759
2 - 3		219.710	66.968	N 46°40'22.9" E			
3 - 9		43.917	13.386	N 65°8'1.3" W			
9 - 10		59.367	18.095	S 46°32'31.7" W			
10 - 11		10.000	3.048	S 43°27'28.3" E			
11 - 12		124.058	37.813	S 46°32'31.7" W			
12 - 8		249.575	76.071	S 42°41'9.4" W		1855.500	565.558

	SQR FT	ACRES		SQR M		HECTARES	
DUE Left	738.313	0.017		68.592		0.007	
FROM - TO		DISTANCE (FT/M)		BEARING		RADIUS (FT/M)	
-L- Sta 182+00 - 9		317.620	96.811	N 33°49'14.6" E			
9 - 4		22.295	6.796	N 65°8'1.3" W			
4 - 13		4.653	1.418	N 81°36'4.5" W			
13 - 10		54.066	16.479	S 19°44'30.6" W			
10 - 9		59.367	18.095	N 46°32'31.7" E			

	SQR FT	ACRES		SQR M		HECTARES	
PUE Left	11157.008	0.256		1036.524		0.104	
FROM - TO		DISTANCE (FT/M)		BEARING		RADIUS (FT/M)	
-L- Sta 182+00 - 8		129.987	39.620	S 65°56'1.7" W			
8 - 12		249.575	76.071	N 42°41'9.4" E		1855.500	565.558
12 - 11		124.058	37.813	N 46°32'31.7" E			
11 - 10		10.000	3.048	N 43°27'28.3" W			
10 - 13		54.066	16.479	N 19°44'30.6" E			
13 - 14		3.611	1.101	N 81°36'4.5" W			
14 - 15		205.393	62.604	S 43°35'59.0" W			
15 - 16		104.530	31.861	S 42°27'10.8" W			
16 - 17		55.373	16.878	S 42°27'10.8" W			
17 - 18		64.132	19.547	S 42°27'10.8" W			
18 - 7		7.508	2.289	S 62°30'24.3" E			
7 - 8		21.567	6.574	S 62°30'24.3" E			

	SQR FT	ACRES		SQR M		HECTARES	
TCE Left	576.121	0.013		53.524		0.005	
FROM - TO		DISTANCE (FT/M)		BEARING		RADIUS (FT/M)	
-L- Sta 182+00 - 16		80.208	24.447	N 52°42'50.7" W			
16 - 19		18.393	5.606	N 82°37'21.5" W			
19 - 20		22.108	6.739	S 41°38'24.4" W			
20 - 17		27.063	8.249	S 9°27'12.9" W			
17 - 16		55.373	16.878	N 42°27'10.8" E			

TYPE	COUNT	SQR FEET	ACRES
Parcel	1	130620.885	2.999
ROW Left	1	13756.694	0.316
DUE Left	1	738.313	0.017
PUE Left	1	11157.008	0.256
TCE Left	1	576.121	0.013
ROW Right	0	0.000	0.000
PDE Left	0	0.000	0.000
PDE Right	0	0.000	0.000
TDE Left	0	0.000	0.000
TDE Right	0	0.000	0.000
TCE Right	0	0.000	0.000
PUE Right	0	0.000	0.000
TSE Left	0	0.000	0.000
TSE Right	0	0.000	0.000
DUE Right	0	0.000	0.000
DTE Left	0	0.000	0.000
DTE Right	0	0.000	0.000
AUE_Left	0	0.000	0.000
AUE_Right	0	0.000	0.000
PCE Left	0	0.000	0.000
PCE Right	0	0.000	0.000
TUE Left	0	0.000	0.000
TUE Right	0	0.000	0.000
REM Left	0	0.000	0.000
REM Right	0	0.000	0.000
Other Left	0	0.000	0.000
Other Right	0	0.000	0.000
PE Left	0	0.000	0.000
PE Right	0	0.000	0.000

THIS MAP IS NOT A CERTIFIED SURVEY AND HAS NOT BEEN REVIEWED BY A LOCAL GOVERNMENT AGENCY FOR COMPLIANCE WITH ANY APPLICABLE LAND DEVELOPMENT REGULATIONS. THE PROPERTY SHOWN ON THIS MAP WAS LOCATED FOR THE NORTH CAROLINA DEPARTMENT OF TRANSPORTATION FOR HIGHWAY DESIGN PURPOSES. SOME ERROR MAY EXIST BETWEEN THE GRAPHICAL AND ACTUAL GROUND LOCATIONS OF PROPERTY LINES. THIS MAP IS TO BE USED AS A GRAPHICAL REPRESENTATION OF THE NCDOT'S INTENT TO ACQUIRE PROPERTY FOR RIGHT OF WAY PURPOSES, AND IN NO WAY REPRESENTS AN ACTUAL BOUNDARY SURVEY OF THIS PROPERTY.

NORTH CAROLINA DEPARTMENT OF TRANSPORTATION	
RIGHT OF WAY BRANCH	
KEITH FRAZIER	09-20-2022
PARCEL * 108	S:\CADD\U4758\DDRAFT\U4758_dee
DB 5255 PG 2113	UNKNOWN SCALE



-L- Sta 182+00



THIS MAP IS NOT A CERTIFIED SURVEY AND HAS NOT BEEN REVIEWED BY A LOCAL GOVERNMENT AGENCY FOR COMPLIANCE WITH ANY APPLICABLE LAND DEVELOPMENT REGULATIONS. THE PROPERTY SHOWN ON THIS MAP WAS LOCATED FOR THE NORTH CAROLINA DEPARTMENT OF TRANSPORTATION FOR HIGHWAY DESIGN PURPOSES. SOME ERROR MAY EXIST BETWEEN THE GRAPHICAL AND ACTUAL GROUND LOCATIONS OF PROPERTY LINES. THIS MAP IS TO BE USED AS A GRAPHICAL REPRESENTATION OF THE NCDOT'S INTENT TO ACQUIRE PROPERTY FOR RIGHT OF WAY PURPOSES, AND IN NO WAY REPRESENTS AN ACTUAL BOUNDARY SURVEY OF THIS PROPERTY.

NORTH CAROLINA DEPARTMENT OF TRANSPORTATION	
RIGHT OF WAY BRANCH	
DAVID W. RANDALL	12-8-2021
PARCEL # 109	S:\CADD\U4758\DDRAFT\U4758_dee
DB 2852 PG 143	UNKNOWN SCALE

	SQR FT	ACRES		SQR M		HECTARES	
ROW Right	2000.951	0.046		185.895		0.019	
FROM - TO	DISTANCE (FT/M)		BEARING	RADIUS (FT/M)		CURVE LENGTH (FT/M)	
-L- Sta 182+00 - 10	72.866	22.210	S 15°40'40.8" E				
10 - 11	160.530	48.930	N 43°53'45.3" E	1738.500	529.896	160.587	48.947
11 - 12	18.988	5.788	N 46°32'31.7" E				
12 - 6	11.252	3.430	N 45°16'10.6" W				
6 - 7	189.778	57.844	S 44°49'19.9" W				
7 - 8	14.311	4.362	S 82°59'54.0" E				
8 - 10	2.497	0.761	S 82°59'54.0" E				

	SQR FT	ACRES		SQR M		HECTARES	
PUE Right	2587.483	0.059		240.386		0.024	
FROM - TO	DISTANCE (FT/M)		BEARING	RADIUS (FT/M)		CURVE LENGTH (FT/M)	
-L- Sta 182+00 - 11	138.671	42.267	N 70°50'18.1" E				
11 - 13	31.382	9.565	S 46°1'29.0" W	1738.500	529.896	31.382	9.565
13 - 14	88.526	26.983	S 56°27'32.7" E				
14 - 15	20.435	6.229	N 35°8'55.3" E				
15 - 16	11.847	3.611	N 2°25'2.9" E				
16 - 11	76.192	23.223	N 56°24'19.3" W				

	SQR FT	ACRES		SQR M		HECTARES	
TCE Right	393.120	0.009		36.522		0.004	
FROM - TO	DISTANCE (FT/M)		BEARING	RADIUS (FT/M)		CURVE LENGTH (FT/M)	
-L- Sta 182+00 - 17	162.453	49.516	N 72°40'35.0" E				
17 - 5	13.760	4.194	N 45°16'10.6" W				
5 - 12	0.748	0.228	N 45°16'10.6" W				
12 - 11	18.997	5.790	S 46°32'31.7" W				
11 - 18	28.220	8.601	S 56°24'19.3" E				
18 - 19	5.184	1.580	N 46°30'53.2" E				
19 - 17	15.238	4.644	N 12°0'52.7" W				

	SQR FT	ACRES		SQR M		HECTARES	
TCE Right	2049.987	0.047		190.451		0.019	
FROM - TO	DISTANCE (FT/M)		BEARING	RADIUS (FT/M)		CURVE LENGTH (FT/M)	
-L- Sta 182+00 - 10	72.866	22.210	S 15°40'40.8" E				
10 - 20	18.813	5.734	S 82°59'54.0" E				
20 - 21	120.796	36.819	N 43°48'33.3" E				
21 - 13	16.295	4.967	N 56°27'32.7" W				
13 - 10	129.166	39.370	S 43°22'43.1" W	1738.500	529.896	129.196	39.379

TYPE	COUNT	SQR FEET	ACRES
Parcel	1	19072.862	0.438
ROW Right	1	2000.951	0.046
PUE Right	1	2587.483	0.059
TCE Right	2	2443.107	0.056
ROW Left	0	0.000	0.000
PDE Left	0	0.000	0.000
PDE Right	0	0.000	0.000
TDE Left	0	0.000	0.000
TDE Right	0	0.000	0.000
TCE Left	0	0.000	0.000
PUE Left	0	0.000	0.000
TSE Left	0	0.000	0.000
TSE Right	0	0.000	0.000
DUE Left	0	0.000	0.000
DUE Right	0	0.000	0.000
DTE Left	0	0.000	0.000
DTE Right	0	0.000	0.000
AUE_Left	0	0.000	0.000
AUE_Right	0	0.000	0.000
PCE Left	0	0.000	0.000
PCE Right	0	0.000	0.000
TUE Left	0	0.000	0.000
TUE Right	0	0.000	0.000
REM Left	0	0.000	0.000
REM Right	0	0.000	0.000
Other Left	0	0.000	0.000
Other Right	0	0.000	0.000
PE Left	0	0.000	0.000
PE Right	0	0.000	0.000

THIS MAP IS NOT A CERTIFIED SURVEY AND HAS NOT BEEN REVIEWED BY A LOCAL GOVERNMENT AGENCY FOR COMPLIANCE WITH ANY APPLICABLE LAND DEVELOPMENT REGULATIONS. THE PROPERTY SHOWN ON THIS MAP WAS LOCATED FOR THE NORTH CAROLINA DEPARTMENT OF TRANSPORTATION FOR HIGHWAY DESIGN PURPOSES. SOME ERROR MAY EXIST BETWEEN THE GRAPHICAL AND ACTUAL GROUND LOCATIONS OF PROPERTY LINES. THIS MAP IS TO BE USED AS A GRAPHICAL REPRESENTATION OF THE NCDOT'S INTENT TO ACQUIRE PROPERTY FOR RIGHT OF WAY PURPOSES, AND IN NO WAY REPRESENTS AN ACTUAL BOUNDARY SURVEY OF THIS PROPERTY.

NORTH CAROLINA DEPARTMENT OF TRANSPORTATION	
RIGHT OF WAY BRANCH	
DAVID W.RANDALL	12-8-2021
PARCEL # 109	S:\CADD\U4758\DDRAFT\U4758_dee
DB 2852 PG 143	UNKNOWN SCALE



-L- Sta 182+00



THIS MAP IS NOT A CERTIFIED SURVEY AND HAS NOT BEEN REVIEWED BY A LOCAL GOVERNMENT AGENCY FOR COMPLIANCE WITH ANY APPLICABLE LAND DEVELOPMENT REGULATIONS. THE PROPERTY SHOWN ON THIS MAP WAS LOCATED FOR THE NORTH CAROLINA DEPARTMENT OF TRANSPORTATION FOR HIGHWAY DESIGN PURPOSES. SOME ERROR MAY EXIST BETWEEN THE GRAPHICAL AND ACTUAL GROUND LOCATIONS OF PROPERTY LINES. THIS MAP IS TO BE USED AS A GRAPHICAL REPRESENTATION OF THE NCDOT'S INTENT TO ACQUIRE PROPERTY FOR RIGHT OF WAY PURPOSES, AND IN NO WAY REPRESENTS AN ACTUAL BOUNDARY SURVEY OF THIS PROPERTY.

NORTH CAROLINA DEPARTMENT OF TRANSPORTATION	
RIGHT OF WAY BRANCH	
TRAVIS R. NICKELSTON	04-5-2022
PARCEL # 109	S:\CADD\U4758\DDRAFT\U4758_dee
DB 849I PG 3040	UNKNOWN SCALE

	SQR FT	ACRES		SQR M		HECTARES	
ROW Right	2000.951	0.046		185.895		0.019	
FROM - TO	DISTANCE (FT/M)		BEARING	RADIUS (FT/M)		CURVE LENGTH (FT/M)	
-L- Sta 182+00 - 10	72.866	22.210	S 15°40'40.8" E				
10 - 11	160.530	48.930	N 43°53'45.3" E	1738.500	529.896	160.587	48.947
11 - 12	18.988	5.788	N 46°32'31.7" E				
12 - 6	11.252	3.430	N 45°16'10.6" W				
6 - 7	189.778	57.844	S 44°49'19.9" W				
7 - 8	14.311	4.362	S 82°59'54.0" E				
8 - 10	2.497	0.761	S 82°59'54.0" E				

	SQR FT	ACRES		SQR M		HECTARES	
PUE Right	2587.483	0.059		240.386		0.024	
FROM - TO	DISTANCE (FT/M)		BEARING	RADIUS (FT/M)		CURVE LENGTH (FT/M)	
-L- Sta 182+00 - 11	138.671	42.267	N 70°50'18.1" E				
11 - 13	31.382	9.565	S 46°1'29.0" W	1738.500	529.896	31.382	9.565
13 - 14	88.526	26.983	S 56°27'32.7" E				
14 - 15	20.435	6.229	N 35°8'55.3" E				
15 - 16	11.847	3.611	N 2°25'2.9" E				
16 - 11	76.192	23.223	N 56°24'19.3" W				

	SQR FT	ACRES		SQR M		HECTARES	
TCE Right	393.120	0.009		36.522		0.004	
FROM - TO	DISTANCE (FT/M)		BEARING	RADIUS (FT/M)		CURVE LENGTH (FT/M)	
-L- Sta 182+00 - 17	162.453	49.516	N 72°40'35.0" E				
17 - 5	13.760	4.194	N 45°16'10.6" W				
5 - 12	0.748	0.228	N 45°16'10.6" W				
12 - 11	18.997	5.790	S 46°32'31.7" W				
11 - 18	28.220	8.601	S 56°24'19.3" E				
18 - 19	5.184	1.580	N 46°30'53.2" E				
19 - 17	15.238	4.644	N 12°0'52.7" W				


	SQR FT	ACRES		SQR M		HECTARES	
TCE Right	2049.987	0.047		190.451		0.019	
FROM - TO	DISTANCE (FT/M)		BEARING	RADIUS (FT/M)		CURVE LENGTH (FT/M)	
-L- Sta 182+00 - 10	72.866	22.210	S 15°40'40.8" E				
10 - 20	18.813	5.734	S 82°59'54.0" E				
20 - 21	120.796	36.819	N 43°48'33.3" E				
21 - 13	16.295	4.967	N 56°27'32.7" W				
13 - 10	129.166	39.370	S 43°22'43.1" W	1738.500	529.896	129.196	39.379

TYPE	COUNT	SQR FEET	ACRES
Parcel	1	19072.862	0.438
ROW Right	1	2000.951	0.046
PUE Right	1	2587.483	0.059
TCE Right	2	2443.107	0.056
ROW Left	0	0.000	0.000
PDE Left	0	0.000	0.000
PDE Right	0	0.000	0.000
TDE Left	0	0.000	0.000
TDE Right	0	0.000	0.000
TCE Left	0	0.000	0.000
PUE Left	0	0.000	0.000
TSE Left	0	0.000	0.000
TSE Right	0	0.000	0.000
DUE Left	0	0.000	0.000
DUE Right	0	0.000	0.000
DTE Left	0	0.000	0.000
DTE Right	0	0.000	0.000
AUE_Left	0	0.000	0.000
AUE_Right	0	0.000	0.000
PCE Left	0	0.000	0.000
PCE Right	0	0.000	0.000
TUE Left	0	0.000	0.000
TUE Right	0	0.000	0.000
REM Left	0	0.000	0.000
REM Right	0	0.000	0.000
Other Left	0	0.000	0.000
Other Right	0	0.000	0.000
PE Left	0	0.000	0.000
PE Right	0	0.000	0.000

THIS MAP IS NOT A CERTIFIED SURVEY AND HAS NOT BEEN REVIEWED BY A LOCAL GOVERNMENT AGENCY FOR COMPLIANCE WITH ANY APPLICABLE LAND DEVELOPMENT REGULATIONS. THE PROPERTY SHOWN ON THIS MAP WAS LOCATED FOR THE NORTH CAROLINA DEPARTMENT OF TRANSPORTATION FOR HIGHWAY DESIGN PURPOSES. SOME ERROR MAY EXIST BETWEEN THE GRAPHICAL AND ACTUAL GROUND LOCATIONS OF PROPERTY LINES. THIS MAP IS TO BE USED AS A GRAPHICAL REPRESENTATION OF THE NCDOT'S INTENT TO ACQUIRE PROPERTY FOR RIGHT OF WAY PURPOSES, AND IN NO WAY REPRESENTS AN ACTUAL BOUNDARY SURVEY OF THIS PROPERTY.

NORTH CAROLINA DEPARTMENT OF TRANSPORTATION	
RIGHT OF WAY BRANCH	
TRAVIS R.NICKELSTON	04-5-2022
PARCEL # 109	S:\CADD\U4758\DDRAFT\U4758_dee
DB 8491 PG 3040	UNKNOWN SCALE

-L- Sta 182+00

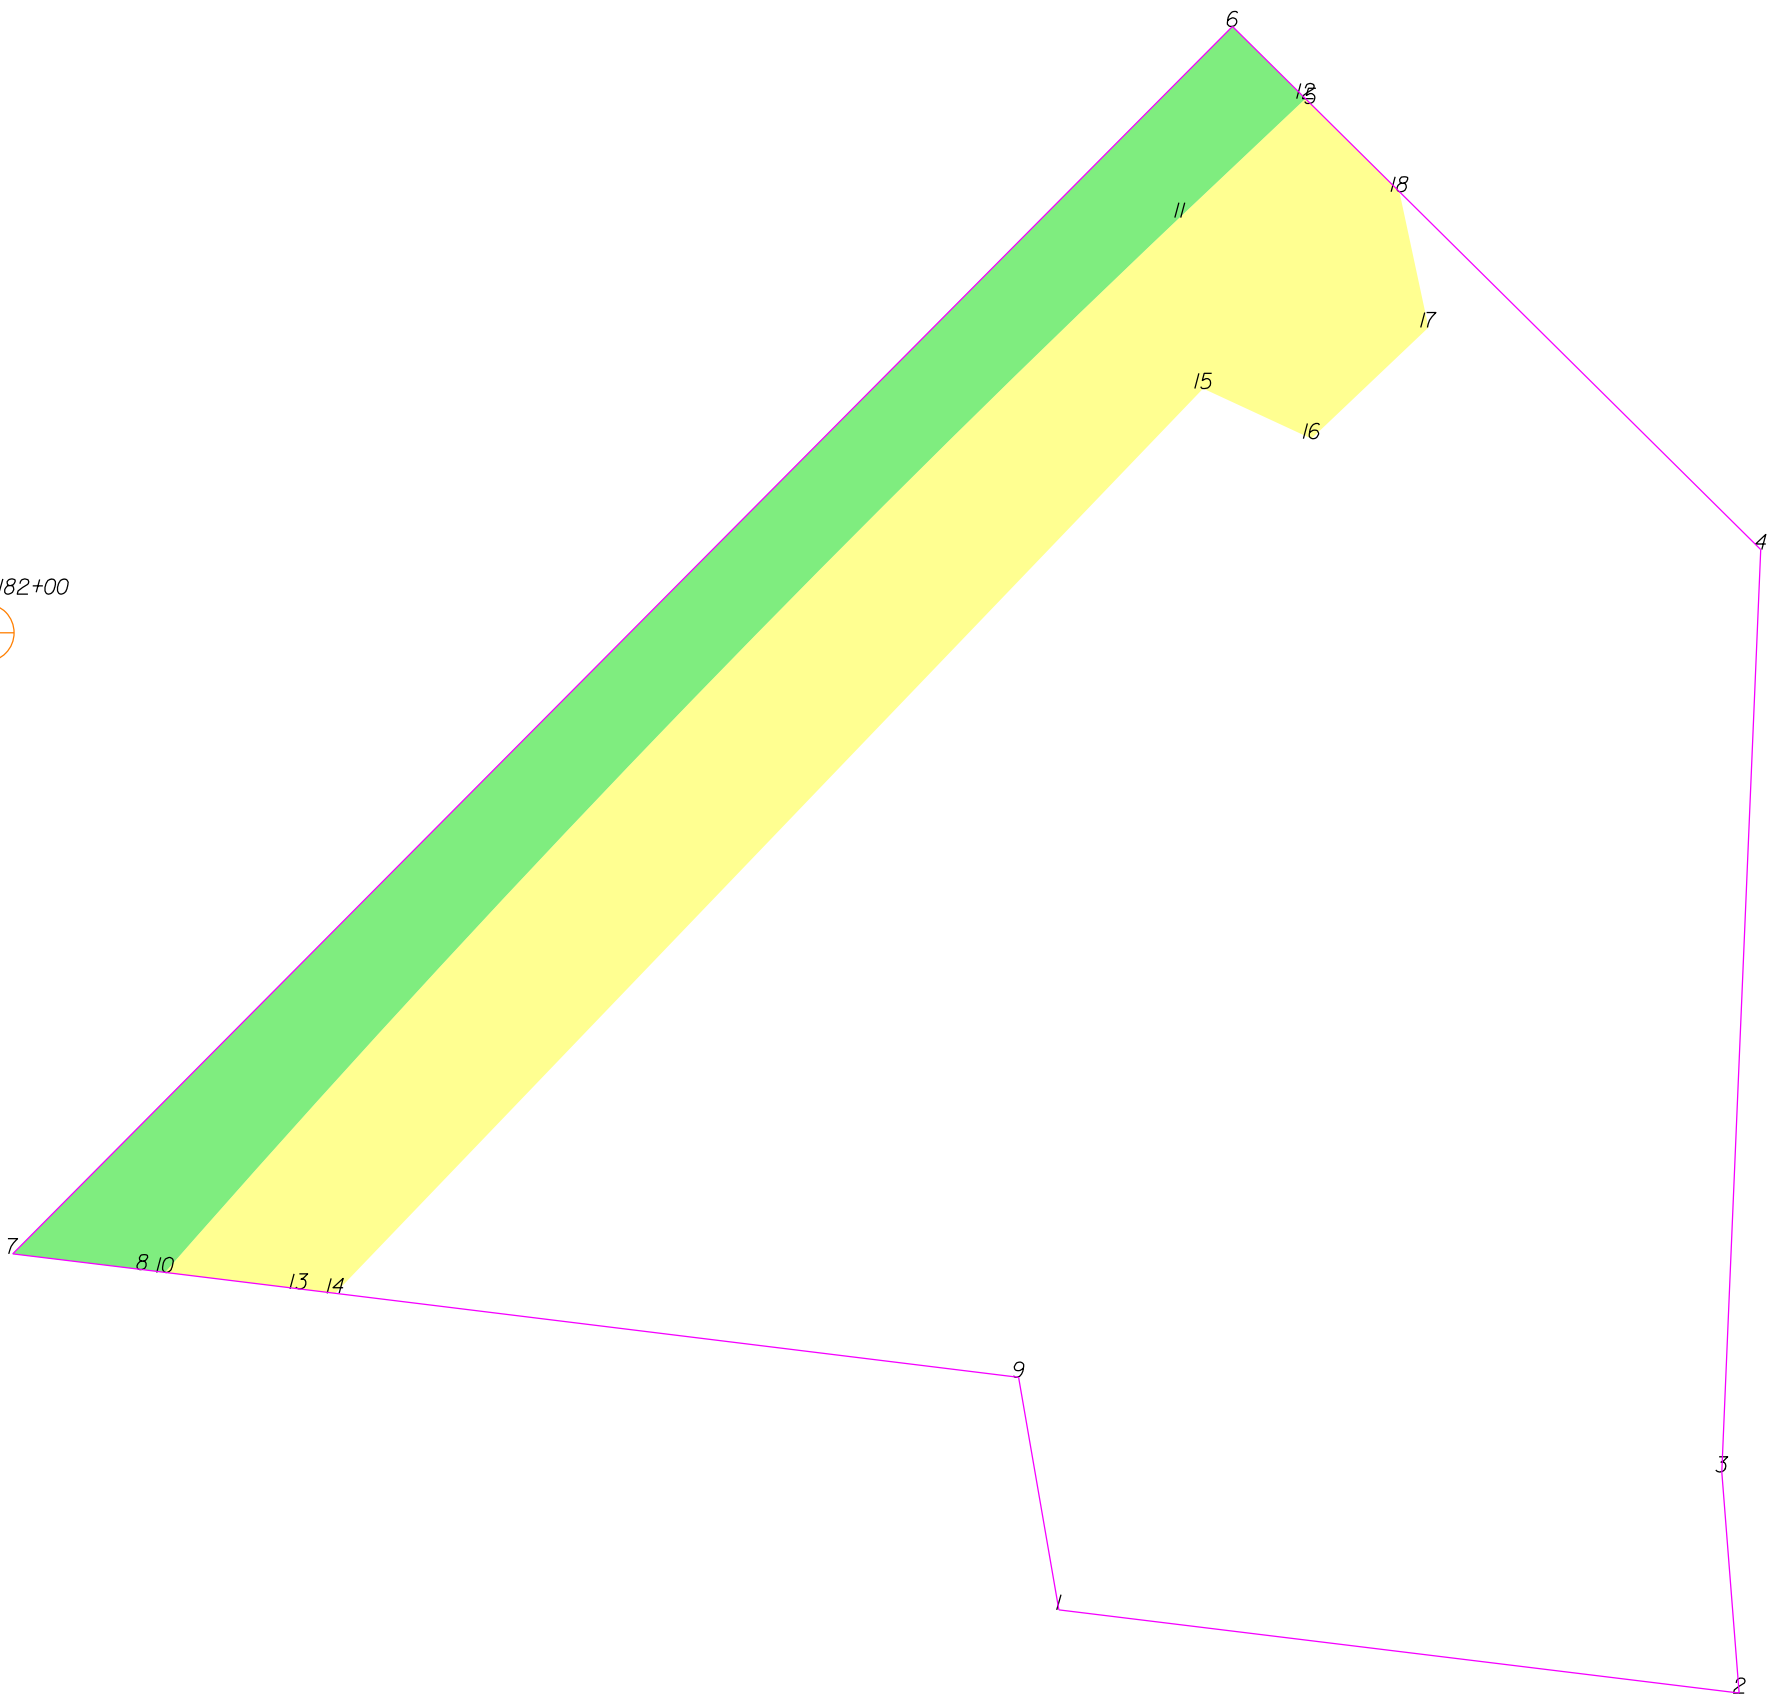

THIS MAP IS NOT A CERTIFIED SURVEY AND HAS NOT BEEN REVIEWED BY A LOCAL GOVERNMENT AGENCY FOR COMPLIANCE WITH ANY APPLICABLE LAND DEVELOPMENT REGULATIONS. THE PROPERTY SHOWN ON THIS MAP WAS LOCATED FOR THE NORTH CAROLINA DEPARTMENT OF TRANSPORTATION FOR HIGHWAY DESIGN PURPOSES. SOME ERROR MAY EXIST BETWEEN THE GRAPHICAL AND ACTUAL GROUND LOCATIONS OF PROPERTY LINES. THIS MAP IS TO BE USED AS A GRAPHICAL REPRESENTATION OF THE NCDOT'S INTENT TO ACQUIRE PROPERTY FOR RIGHT OF WAY PURPOSES, AND IN NO WAY REPRESENTS AN ACTUAL BOUNDARY SURVEY OF THIS PROPERTY.

NORTH CAROLINA DEPARTMENT OF TRANSPORTATION	
RIGHT OF WAY BRANCH	
TRAVIS R. NICKELSTON	09-20-2022
PARCEL # 109	S:\CADD\U4758\DDRAFT\U4758_dee
DB 849I PG 3040	UNKNOWN SCALE

	SQR FT	ACRES		SQR M		HECTARES	
ROW Right	2000.951	0.046		185.895		0.019	
FROM - TO	DISTANCE (FT/M)		BEARING	RADIUS (FT/M)		CURVE LENGTH (FT/M)	
-L- Sta 182+00 - 10	72.866		22.210	S 15°40'40.8" E			
10 - 11	160.530		48.930	N 43°53'45.3" E	1738.500	529.896	160.587
11 - 12	18.988		5.788	N 46°32'31.7" E			
12 - 6	11.252		3.430	N 45°16'10.6" W			
6 - 7	189.778		57.844	S 44°49'19.9" W			
7 - 8	14.311		4.362	S 82°59'54.0" E			
8 - 10	2.497		0.761	S 82°59'54.0" E			

	SQR FT	ACRES		SQR M		HECTARES	
TCE Right	3093.988	0.071		287.442		0.029	
FROM - TO	DISTANCE (FT/M)		BEARING	RADIUS (FT/M)		CURVE LENGTH (FT/M)	
-L- Sta 182+00 - 11	138.679		42.269	N 70°50'12.7" E			
11 - 10	160.530		48.930	S 43°53'45.3" W	1738.500	529.896	160.587
10 - 13	14.795		4.510	S 82°59'54.0" E			
13 - 14	4.018		1.225	S 82°59'54.0" E			
14 - 15	137.528		41.918	N 43°48'33.3" E			
15 - 16	13.074		3.985	S 65°8'29.2" E			
16 - 17	17.679		5.388	N 46°30'21.5" E			
17 - 18	15.238		4.644	N 12°0'52.7" W			
18 - 5	13.760		4.194	N 45°16'10.6" W			
5 - 12	0.748		0.228	N 45°16'10.6" W			
12 - 11	18.988		5.788	S 46°32'31.7" W			


TYPE	COUNT	SQR FEET	ACRES
Parcel	1	19072.862	0.438
ROW Right	1	2000.951	0.046
TCE Right	1	3093.988	0.071
ROW Left	0	0.000	0.000
PDE Left	0	0.000	0.000
PDE Right	0	0.000	0.000
TDE Left	0	0.000	0.000
TDE Right	0	0.000	0.000
TCE Left	0	0.000	0.000
PUE Left	0	0.000	0.000
PUE Right	0	0.000	0.000
TSE Left	0	0.000	0.000
TSE Right	0	0.000	0.000
DUE Left	0	0.000	0.000
DUE Right	0	0.000	0.000
DTE Left	0	0.000	0.000
DTE Right	0	0.000	0.000
AUE_Left	0	0.000	0.000
AUE_Right	0	0.000	0.000
PCE Left	0	0.000	0.000
PCE Right	0	0.000	0.000
TUE Left	0	0.000	0.000
TUE Right	0	0.000	0.000
REM Left	0	0.000	0.000
REM Right	0	0.000	0.000
Other Left	0	0.000	0.000
Other Right	0	0.000	0.000
PE Left	0	0.000	0.000
PE Right	0	0.000	0.000

THIS MAP IS NOT A CERTIFIED SURVEY AND HAS NOT BEEN REVIEWED BY A LOCAL GOVERNMENT AGENCY FOR COMPLIANCE WITH ANY APPLICABLE LAND DEVELOPMENT REGULATIONS. THE PROPERTY SHOWN ON THIS MAP WAS LOCATED FOR THE NORTH CAROLINA DEPARTMENT OF TRANSPORTATION FOR HIGHWAY DESIGN PURPOSES. SOME ERROR MAY EXIST BETWEEN THE GRAPHICAL AND ACTUAL GROUND LOCATIONS OF PROPERTY LINES. THIS MAP IS TO BE USED AS A GRAPHICAL REPRESENTATION OF THE NCDOT'S INTENT TO ACQUIRE PROPERTY FOR RIGHT OF WAY PURPOSES, AND IN NO WAY REPRESENTS AN ACTUAL BOUNDARY SURVEY OF THIS PROPERTY.

NORTH CAROLINA DEPARTMENT OF TRANSPORTATION	
RIGHT OF WAY BRANCH	
TRAVIS R.NICKELSTON	09-20-2022
PARCEL # 109	S:\CADD\U4758\DDRAFT\U4758_dee
DB 8491 PG 3040	UNKNOWN SCALE



-L- Sta 185+00

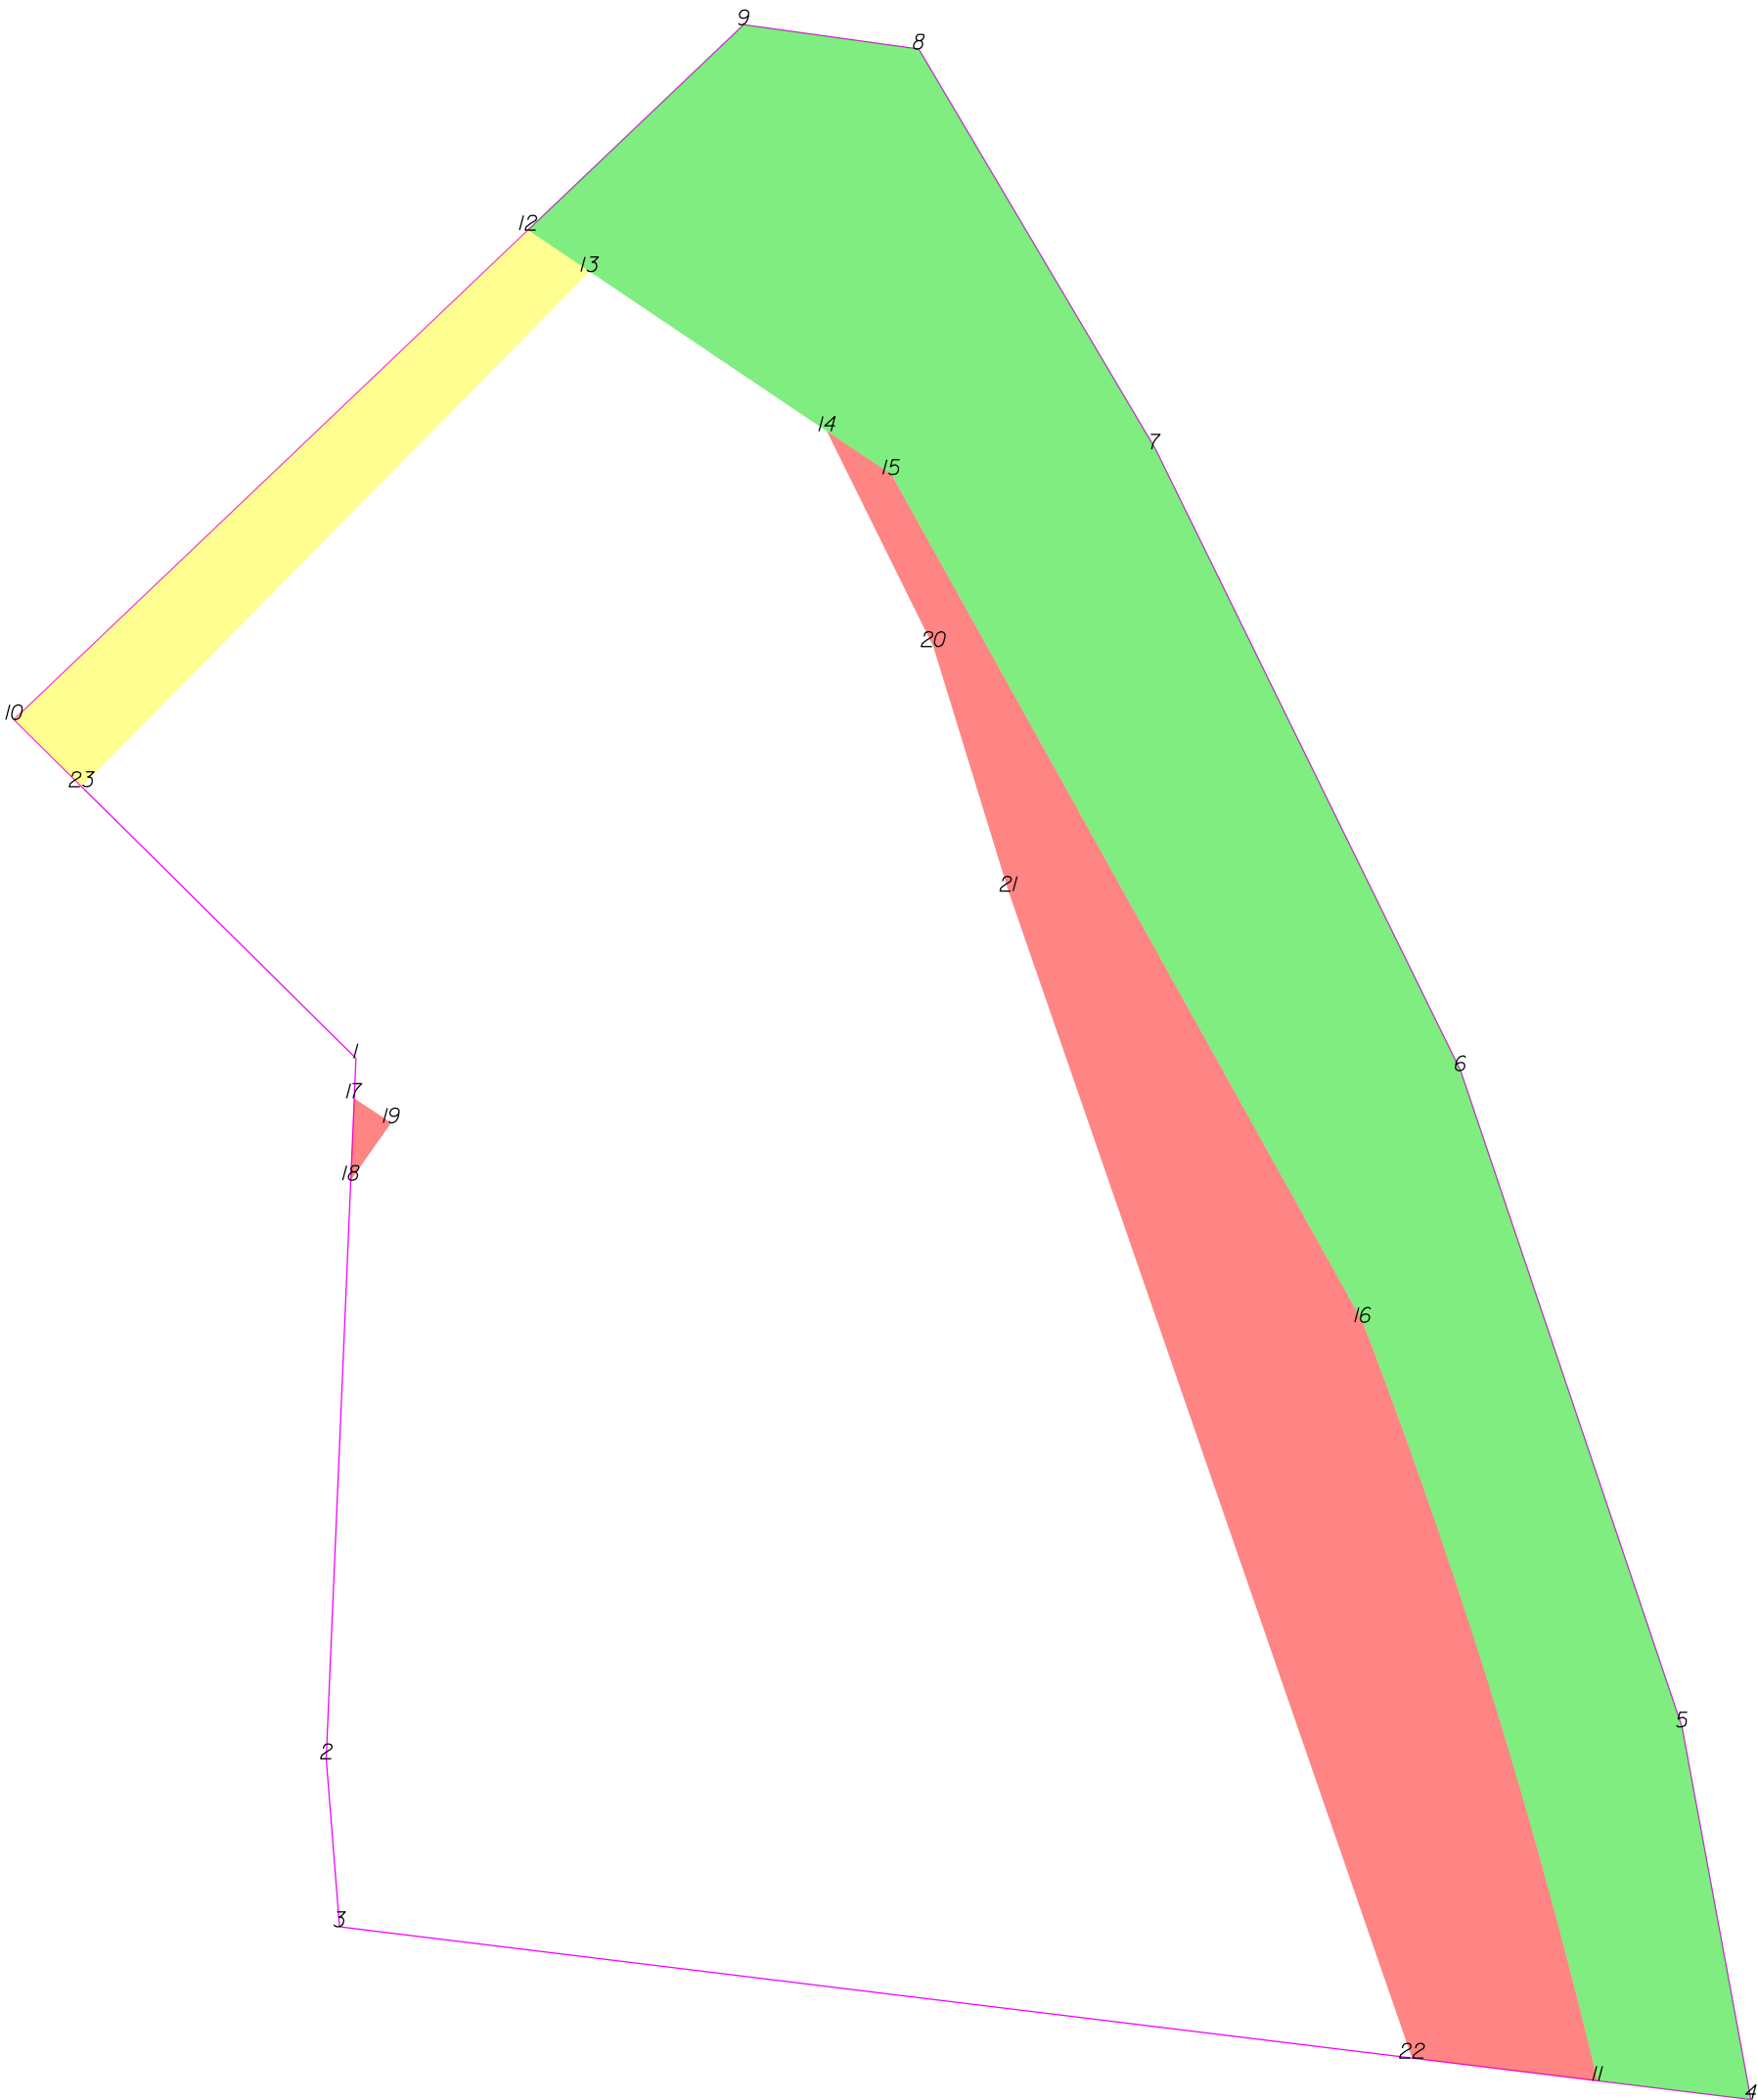

THIS MAP IS NOT A CERTIFIED SURVEY AND HAS NOT BEEN REVIEWED BY A LOCAL GOVERNMENT AGENCY FOR COMPLIANCE WITH ANY APPLICABLE LAND DEVELOPMENT REGULATIONS. THE PROPERTY SHOWN ON THIS MAP WAS LOCATED FOR THE NORTH CAROLINA DEPARTMENT OF TRANSPORTATION FOR HIGHWAY DESIGN PURPOSES. SOME ERROR MAY EXIST BETWEEN THE GRAPHICAL AND ACTUAL GROUND LOCATIONS OF PROPERTY LINES. THIS MAP IS TO BE USED AS A GRAPHICAL REPRESENTATION OF THE NCDOT'S INTENT TO ACQUIRE PROPERTY FOR RIGHT OF WAY PURPOSES, AND IN NO WAY REPRESENTS AN ACTUAL BOUNDARY SURVEY OF THIS PROPERTY.

NORTH CAROLINA DEPARTMENT OF TRANSPORTATION	
RIGHT OF WAY BRANCH	
TREVA F.FRAZIER	12-8-2021
PARCEL # 110	S:\CADD\U4758\DDRAFT\U4758_dee
DB 3335 PG 262	UNKNOWN SCALE

	SQR FT	ACRES	SQR M	HECTARES
ROW Right	10401.557	0.239	966.340	0.097
FROM - TO	DISTANCE (FT/M)	BEARING	RADIUS (FT/M)	CURVE LENGTH (FT/M)
-L- Sta 185+00 - 11	382.859	116.696	S 24°36'54.3" E	
11 - 4	22.298	6.797	S 83°0'49.8" E	
4 - 5	54.741	16.685	N 10°27'59.4" W	
5 - 6	100.044	30.493	N 18°38'29.3" W	
6 - 7	100.009	30.483	N 26°9'34.9" W	
7 - 8	67.165	20.472	N 30°36'18.4" W	
8 - 9	25.560	7.791	N 82°7'17.6" W	
9 - 12	43.009	13.109	S 46°24'1.4" W	
12 - 13	10.767	3.282	S 56°4'49.4" E	
13 - 14	41.293	12.586	S 56°4'49.4" E	
14 - 15	11.194	3.412	S 56°4'49.4" E	
15 - 16	140.120	42.709	S 29°4'55.4" E	
16 - 11	114.716	34.966	S 17°12'41.1" E	875.000 266.701 114.798 34.991

	SQR FT	ACRES	SQR M	HECTARES
PUE Right	32.474	0.001	3.017	0.000
FROM - TO	DISTANCE (FT/M)	BEARING	RADIUS (FT/M)	CURVE LENGTH (FT/M)
-L- Sta 185+00 - 17	207.127	63.132	S 5°35'26.4" W	
17 - 18	11.847	3.611	S 2°25'2.9" W	
18 - 19	10.139	3.091	N 35°8'55.3" E	
19 - 17	6.408	1.953	N 56°24'19.3" W	


	SQR FT	ACRES	SQR M	HECTARES
PUE Right	5192.134	0.119	482.367	0.048
FROM - TO	DISTANCE (FT/M)	BEARING	RADIUS (FT/M)	CURVE LENGTH (FT/M)
-L- Sta 185+00 - 11	382.859	116.696	S 24°36'54.3" E	
11 - 16	114.716	34.966	N 17°12'41.1" W	875.000 266.701 114.798 34.991
16 - 15	140.120	42.709	N 29°4'55.4" W	
15 - 14	11.194	3.412	N 56°4'49.4" W	
14 - 20	34.679	10.570	S 26°16'18.7" E	
20 - 21	36.973	11.269	S 17°6'54.6" E	
21 - 22	178.354	54.362	S 19°4'29.9" E	
22 - 11	27.023	8.237	S 83°0'49.8" E	

	SQR FT	ACRES	SQR M	HECTARES
TCE Right	1257.899	0.029	116.863	0.012
FROM - TO	DISTANCE (FT/M)	BEARING	RADIUS (FT/M)	CURVE LENGTH (FT/M)
-L- Sta 185+00 - 12	80.886	24.654	S 3°29'32.3" E	
12 - 10	102.531	31.252	S 46°24'1.4" W	
10 - 23	13.760	4.194	S 45°16'10.6" E	
23 - 13	104.507	31.854	N 44°37'22.5" E	
13 - 12	10.767	3.282	N 56°4'49.4" W	

TYPE	COUNT	SQR FEET	ACRES
Parcel	1	44190.538	1.014
ROW Right	1	10401.557	0.239
PUE Right	2	5224.608	0.120
TCE Right	1	1257.899	0.029
ROW Left	0	0.000	0.000
PDE Left	0	0.000	0.000
PDE Right	0	0.000	0.000
TDE Left	0	0.000	0.000
TDE Right	0	0.000	0.000
TCE Left	0	0.000	0.000
PUE Left	0	0.000	0.000
TSE Left	0	0.000	0.000
TSE Right	0	0.000	0.000
DUE Left	0	0.000	0.000
DUE Right	0	0.000	0.000
DTE Left	0	0.000	0.000
DTE Right	0	0.000	0.000
AUE_Left	0	0.000	0.000
AUE_Right	0	0.000	0.000
PCE Left	0	0.000	0.000
PCE Right	0	0.000	0.000
TUE Left	0	0.000	0.000
TUE Right	0	0.000	0.000
REM Left	0	0.000	0.000
REM Right	0	0.000	0.000
Other Left	0	0.000	0.000
Other Right	0	0.000	0.000
PE Left	0	0.000	0.000
PE Right	0	0.000	0.000

THIS MAP IS NOT A CERTIFIED SURVEY AND HAS NOT BEEN REVIEWED BY A LOCAL GOVERNMENT AGENCY FOR COMPLIANCE WITH ANY APPLICABLE LAND DEVELOPMENT REGULATIONS. THE PROPERTY SHOWN ON THIS MAP WAS LOCATED FOR THE NORTH CAROLINA DEPARTMENT OF TRANSPORTATION FOR HIGHWAY DESIGN PURPOSES. SOME ERROR MAY EXIST BETWEEN THE GRAPHICAL AND ACTUAL GROUND LOCATIONS OF PROPERTY LINES. THIS MAP IS TO BE USED AS A GRAPHICAL REPRESENTATION OF THE NCDOT'S INTENT TO ACQUIRE PROPERTY FOR RIGHT OF WAY PURPOSES, AND IN NO WAY REPRESENTS AN ACTUAL BOUNDARY SURVEY OF THIS PROPERTY.

NORTH CAROLINA DEPARTMENT OF TRANSPORTATION	
RIGHT OF WAY BRANCH	
TREVA F.FRAZIER	12-8-2021
PARCEL # 110	S:\CADD\U4758\DDRAFT\U4758_dee
DB 3335 PG 262	UNKNOWN SCALE

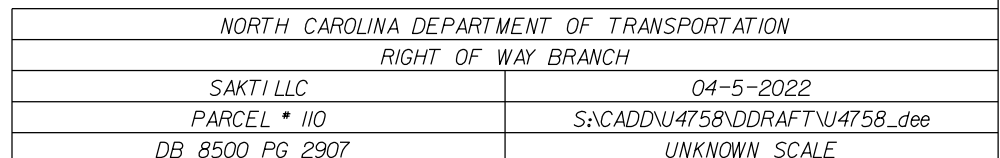

	SQR FT	ACRES	SQR M	HECTARES
ROW Right	10401.557	0.239	966.340	0.097
FROM - TO	DISTANCE (FT/M)	BEARING	RADIUS (FT/M)	CURVE LENGTH (FT/M)
-L- Sta 184+00 - 11	363.112	110.677	S 39°43'22.9" E	
11 - 4	22.298	6.797	S 83°0'49.8" E	
4 - 5	54.741	16.685	N 10°27'59.4" W	
5 - 6	100.044	30.493	N 18°38'29.3" W	
6 - 7	100.009	30.483	N 26°9'34.9" W	
7 - 8	67.165	20.472	N 30°36'18.4" W	
8 - 9	25.560	7.791	N 82°7'17.6" W	
9 - 12	43.009	13.109	S 46°24'1.4" W	
12 - 13	10.767	3.282	S 56°4'49.4" E	
13 - 14	41.293	12.586	S 56°4'49.4" E	
14 - 15	11.194	3.412	S 56°4'49.4" E	
15 - 16	140.120	42.709	S 29°4'55.4" E	
16 - 11	114.716	34.966	S 17°12'41.1" E	875.000 266.701 114.798 34.991

	SQR FT	ACRES	SQR M	HECTARES
PUE Right	32.474	0.001	3.017	0.000
FROM - TO	DISTANCE (FT/M)	BEARING	RADIUS (FT/M)	CURVE LENGTH (FT/M)
-L- Sta 184+00 - 17	147.018	44.811	S 20°53'3.7" E	
17 - 18	11.847	3.611	S 2°25'2.9" W	
18 - 19	10.139	3.091	N 35°8'55.3" E	
19 - 17	6.408	1.953	N 56°24'19.3" W	

	SQR FT	ACRES	SQR M	HECTARES
PUE Right	5192.134	0.119	482.367	0.048
FROM - TO	DISTANCE (FT/M)	BEARING	RADIUS (FT/M)	CURVE LENGTH (FT/M)
-L- Sta 184+00 - 11	363.112	110.677	S 39°43'22.9" E	
11 - 16	114.716	34.966	N 17°12'41.1" W	875.000 266.701 114.798 34.991
16 - 15	140.120	42.709	N 29°4'55.4" W	
15 - 14	11.194	3.412	N 56°4'49.4" W	
14 - 20	34.679	10.570	S 26°16'18.7" E	
20 - 21	36.973	11.269	S 17°6'54.6" E	
21 - 22	178.354	54.362	S 19°4'29.9" E	
22 - 11	27.023	8.237	S 83°0'49.8" E	


	SQR FT	ACRES	SQR M	HECTARES
TCE Right	1257.899	0.029	116.863	0.012
FROM - TO	DISTANCE (FT/M)	BEARING	RADIUS (FT/M)	CURVE LENGTH (FT/M)
-L- Sta 184+00 - 12	78.431	23.906	S 81°13'59.8" E	
12 - 10	102.531	31.252	S 46°24'1.4" W	
10 - 23	13.760	4.194	S 45°16'10.6" E	
23 - 13	104.507	31.854	N 44°37'22.5" E	
13 - 12	10.767	3.282	N 56°4'49.4" W	

TYPE	COUNT	SQR FEET	ACRES
Parcel	1	44190.538	1.014
ROW Right	1	10401.557	0.239
PUE Right	2	5224.608	0.120
TCE Right	1	1257.899	0.029
ROW Left	0	0.000	0.000
PDE Left	0	0.000	0.000
PDE Right	0	0.000	0.000
TDE Left	0	0.000	0.000
TDE Right	0	0.000	0.000
TCE Left	0	0.000	0.000
PUE Left	0	0.000	0.000
TSE Left	0	0.000	0.000
TSE Right	0	0.000	0.000
DUE Left	0	0.000	0.000
DUE Right	0	0.000	0.000
DTE Left	0	0.000	0.000
DTE Right	0	0.000	0.000
AUE_Left	0	0.000	0.000
AUE_Right	0	0.000	0.000
PCE Left	0	0.000	0.000
PCE Right	0	0.000	0.000
TUE Left	0	0.000	0.000
TUE Right	0	0.000	0.000
REM Left	0	0.000	0.000
REM Right	0	0.000	0.000
Other Left	0	0.000	0.000
Other Right	0	0.000	0.000
PE Left	0	0.000	0.000
PE Right	0	0.000	0.000

THIS MAP IS NOT A CERTIFIED SURVEY AND HAS NOT BEEN REVIEWED BY A LOCAL GOVERNMENT AGENCY FOR COMPLIANCE WITH ANY APPLICABLE LAND DEVELOPMENT REGULATIONS. THE PROPERTY SHOWN ON THIS MAP WAS LOCATED FOR THE NORTH CAROLINA DEPARTMENT OF TRANSPORTATION FOR HIGHWAY DESIGN PURPOSES. SOME ERROR MAY EXIST BETWEEN THE GRAPHICAL AND ACTUAL GROUND LOCATIONS OF PROPERTY LINES. THIS MAP IS TO BE USED AS A GRAPHICAL REPRESENTATION OF THE NCDOT'S INTENT TO ACQUIRE PROPERTY FOR RIGHT OF WAY PURPOSES, AND IN NO WAY REPRESENTS AN ACTUAL BOUNDARY SURVEY OF THIS PROPERTY.

NORTH CAROLINA DEPARTMENT OF TRANSPORTATION	
RIGHT OF WAY BRANCH	
SAKTI LLC	04-5-2022
PARCEL # 110	S:\CADD\U4758\DDRAFT\U4758_dee
DB 8500 PG 2907	UNKNOWN SCALE

-L- Sta 184+00

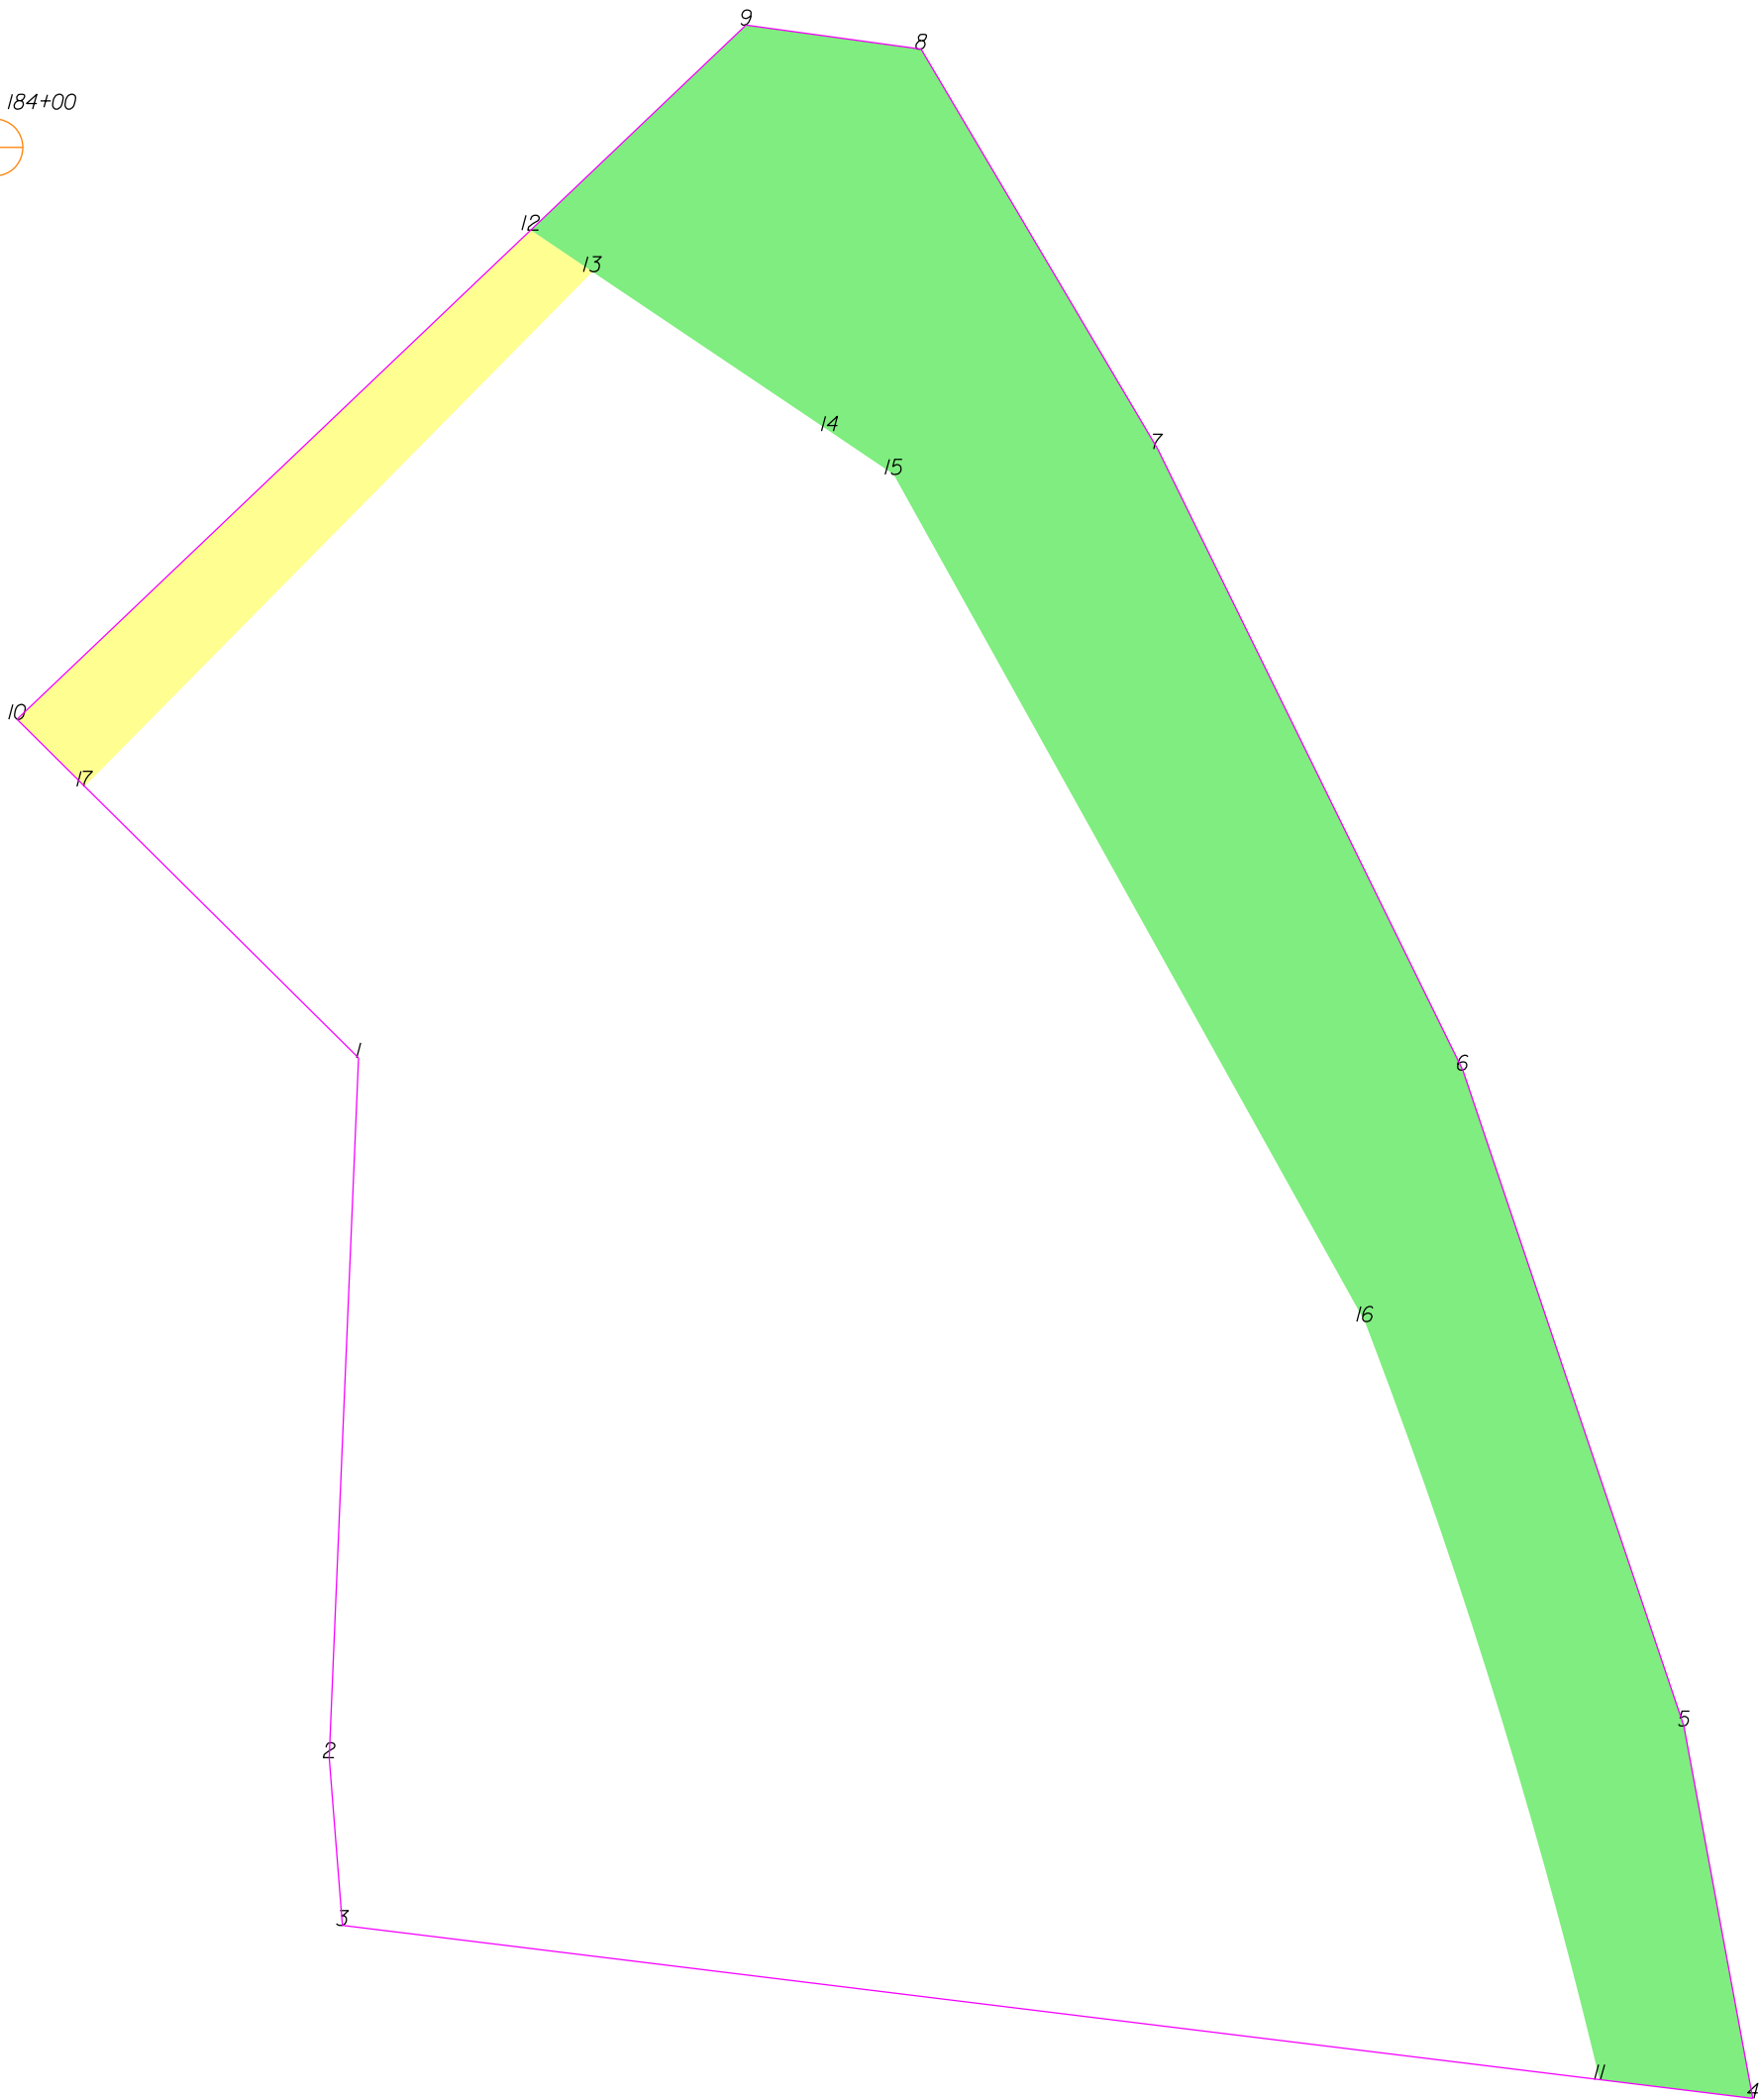

THIS MAP IS NOT A CERTIFIED SURVEY AND HAS NOT BEEN REVIEWED BY A LOCAL GOVERNMENT AGENCY FOR COMPLIANCE WITH ANY APPLICABLE LAND DEVELOPMENT REGULATIONS. THE PROPERTY SHOWN ON THIS MAP WAS LOCATED FOR THE NORTH CAROLINA DEPARTMENT OF TRANSPORTATION FOR HIGHWAY DESIGN PURPOSES. SOME ERROR MAY EXIST BETWEEN THE GRAPHICAL AND ACTUAL GROUND LOCATIONS OF PROPERTY LINES. THIS MAP IS TO BE USED AS A GRAPHICAL REPRESENTATION OF THE NCDOT'S INTENT TO ACQUIRE PROPERTY FOR RIGHT OF WAY PURPOSES, AND IN NO WAY REPRESENTS AN ACTUAL BOUNDARY SURVEY OF THIS PROPERTY.

NORTH CAROLINA DEPARTMENT OF TRANSPORTATION	
RIGHT OF WAY BRANCH	
SAKTI LLC	09-20-2022
PARCEL # 110	S:\CADD\U4758\DDRAFT\U4758_dee
DB 8500 PG 2907	UNKNOWN SCALE

	SQR FT	ACRES	SQR M	HECTARES
ROW Right	10401.557	0.239	966.340	0.097
FROM - TO	DISTANCE (FT/M)	BEARING	RADIUS (FT/M)	CURVE LENGTH (FT/M)
-L- Sta 184+00 - 11	363.112	110.677	S 39°43'22.9" E	
11 - 4	22.298	6.797	S 83°0'49.8" E	
4 - 5	54.741	16.685	N 10°27'59.4" W	
5 - 6	100.044	30.493	N 18°38'29.3" W	
6 - 7	100.009	30.483	N 26°9'34.9" W	
7 - 8	67.165	20.472	N 30°36'18.4" W	
8 - 9	25.560	7.791	N 82°7'17.6" W	
9 - 12	43.009	13.109	S 46°24'1.4" W	
12 - 13	10.767	3.282	S 56°4'49.4" E	
13 - 14	41.293	12.586	S 56°4'49.4" E	
14 - 15	11.194	3.412	S 56°4'49.4" E	
15 - 16	140.120	42.709	S 29°4'55.4" E	
16 - 11	114.716	34.966	S 17°12'41.1" E	875.000 266.701 114.798 34.991


	SQR FT	ACRES	SQR M	HECTARES
TCE Right	1257.899	0.029	116.863	0.012
FROM - TO	DISTANCE (FT/M)	BEARING	RADIUS (FT/M)	CURVE LENGTH (FT/M)
-L- Sta 184+00 - 12	78.431	23.906	S 81°13'59.8" E	
12 - 10	102.531	31.252	S 46°24'1.4" W	
10 - 17	13.760	4.194	S 45°16'10.6" E	
17 - 13	104.507	31.854	N 44°37'22.5" E	
13 - 12	10.767	3.282	N 56°4'49.4" W	

TYPE	COUNT	SQR FEET	ACRES
Parcel	1	44190.538	1.014
ROW Right	1	10401.557	0.239
TCE Right	1	1257.899	0.029
ROW Left	0	0.000	0.000
PDE Left	0	0.000	0.000
PDE Right	0	0.000	0.000
TDE Left	0	0.000	0.000
TDE Right	0	0.000	0.000
TCE Left	0	0.000	0.000
PUE Left	0	0.000	0.000
PUE Right	0	0.000	0.000
TSE Left	0	0.000	0.000
TSE Right	0	0.000	0.000
DUE Left	0	0.000	0.000
DUE Right	0	0.000	0.000
DTE Left	0	0.000	0.000
DTE Right	0	0.000	0.000
AUE_Left	0	0.000	0.000
AUE_Right	0	0.000	0.000
PCE Left	0	0.000	0.000
PCE Right	0	0.000	0.000
TUE Left	0	0.000	0.000
TUE Right	0	0.000	0.000
REM Left	0	0.000	0.000
REM Right	0	0.000	0.000
Other Left	0	0.000	0.000
Other Right	0	0.000	0.000
PE Left	0	0.000	0.000
PE Right	0	0.000	0.000

THIS MAP IS NOT A CERTIFIED SURVEY AND HAS NOT BEEN REVIEWED BY A LOCAL GOVERNMENT AGENCY FOR COMPLIANCE WITH ANY APPLICABLE LAND DEVELOPMENT REGULATIONS. THE PROPERTY SHOWN ON THIS MAP WAS LOCATED FOR THE NORTH CAROLINA DEPARTMENT OF TRANSPORTATION FOR HIGHWAY DESIGN PURPOSES. SOME ERROR MAY EXIST BETWEEN THE GRAPHICAL AND ACTUAL GROUND LOCATIONS OF PROPERTY LINES. THIS MAP IS TO BE USED AS A GRAPHICAL REPRESENTATION OF THE NCDOT'S INTENT TO ACQUIRE PROPERTY FOR RIGHT OF WAY PURPOSES, AND IN NO WAY REPRESENTS AN ACTUAL BOUNDARY SURVEY OF THIS PROPERTY.

NORTH CAROLINA DEPARTMENT OF TRANSPORTATION	
RIGHT OF WAY BRANCH	
SAKTI LLC	09-20-2022
PARCEL # 110	S:\CADD\U4758\DDRAFT\U4758_dee
DB 8500 PG 2907	UNKNOWN SCALE

-L- Sta 184+00

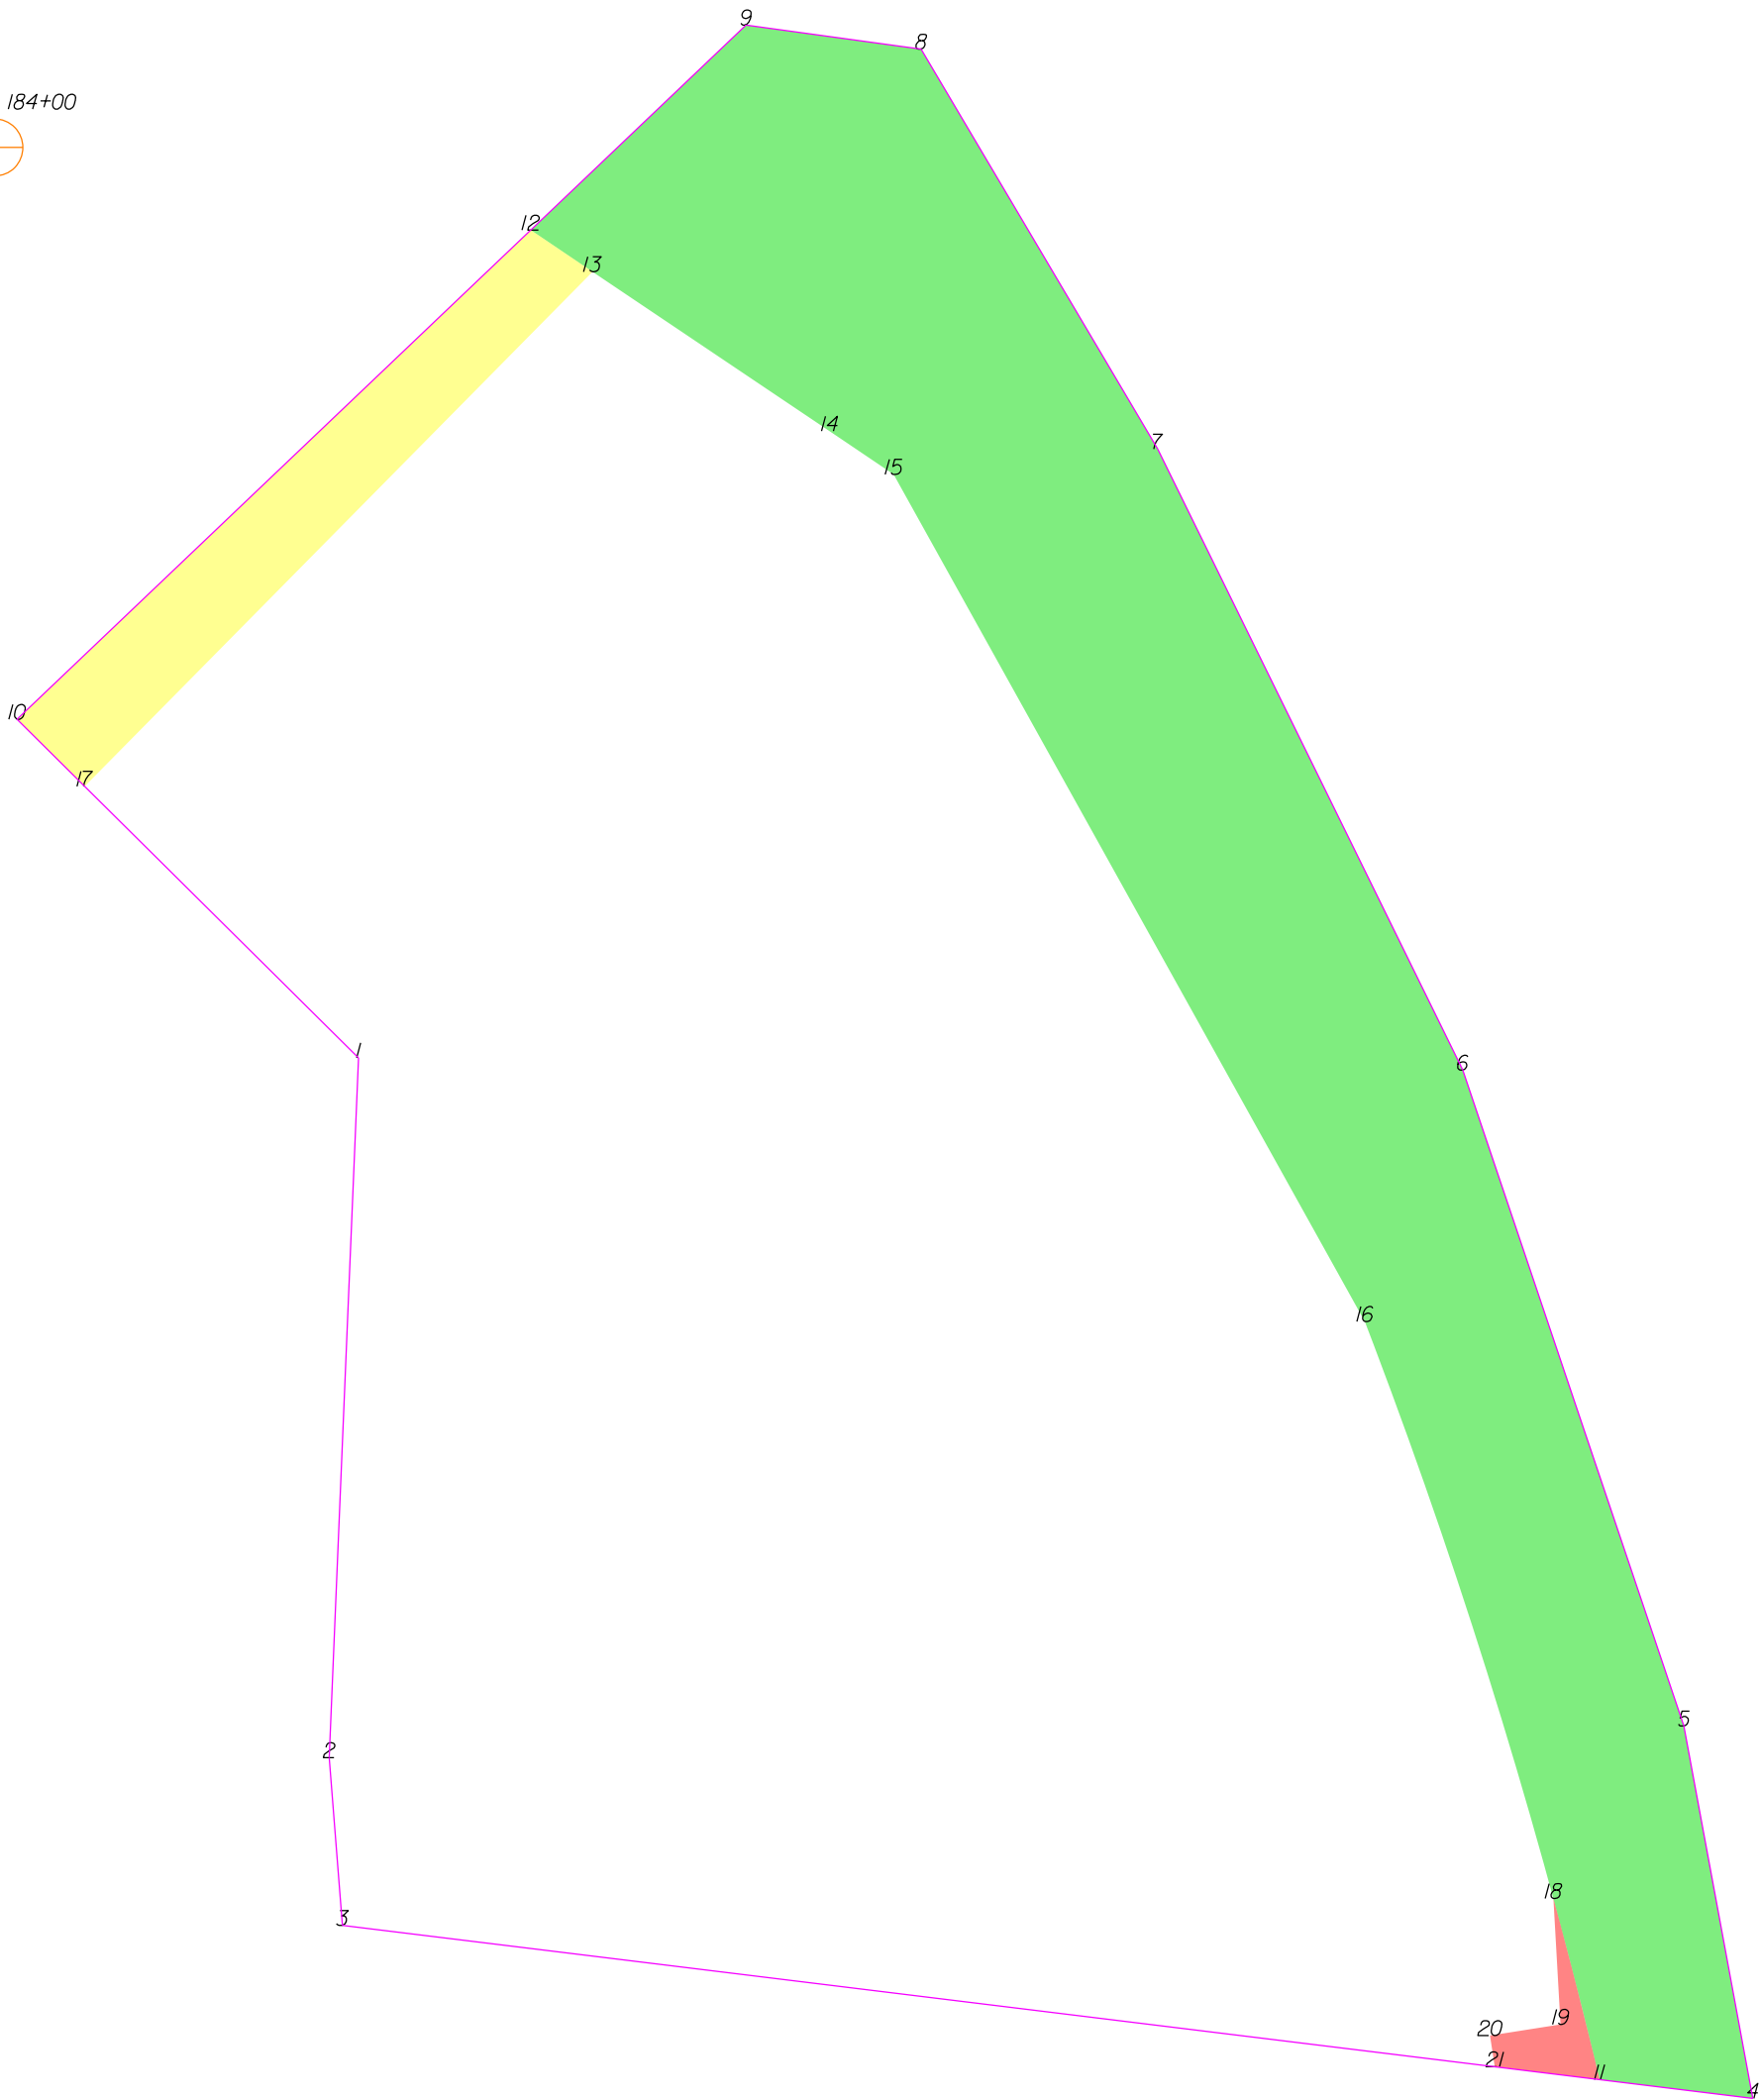

THIS MAP IS NOT A CERTIFIED SURVEY AND HAS NOT BEEN REVIEWED BY A LOCAL GOVERNMENT AGENCY FOR COMPLIANCE WITH ANY APPLICABLE LAND DEVELOPMENT REGULATIONS. THE PROPERTY SHOWN ON THIS MAP WAS LOCATED FOR THE NORTH CAROLINA DEPARTMENT OF TRANSPORTATION FOR HIGHWAY DESIGN PURPOSES. SOME ERROR MAY EXIST BETWEEN THE GRAPHICAL AND ACTUAL GROUND LOCATIONS OF PROPERTY LINES. THIS MAP IS TO BE USED AS A GRAPHICAL REPRESENTATION OF THE NCDOT'S INTENT TO ACQUIRE PROPERTY FOR RIGHT OF WAY PURPOSES, AND IN NO WAY REPRESENTS AN ACTUAL BOUNDARY SURVEY OF THIS PROPERTY.

NORTH CAROLINA DEPARTMENT OF TRANSPORTATION	
RIGHT OF WAY BRANCH	
SAKTI LLC	11-16-2022
PARCEL # 110	S:\CADD\U4758\DDRAFT\U4758_dee
DB 8500 PG 2907	UNKNOWN SCALE

	SQR FT	ACRES	SQR M	HECTARES
ROW Right	10401.557	0.239	966.340	0.097
FROM - TO	DISTANCE (FT/M)	BEARING	RADIUS (FT/M)	CURVE LENGTH (FT/M)
-L- Sta 184+00 - 11	363.112	110.677	S 39°43'22.9" E	
11 - 4	22.298	6.797	S 83°0'49.8" E	
4 - 5	54.741	16.685	N 10°27'59.4" W	
5 - 6	100.044	30.493	N 18°38'29.3" W	
6 - 7	100.009	30.483	N 26°9'34.9" W	
7 - 8	67.165	20.472	N 30°36'18.4" W	
8 - 9	25.560	7.791	N 82°7'17.6" W	
9 - 12	43.009	13.109	S 46°24'1.4" W	
12 - 13	10.767	3.282	S 56°4'49.4" E	
13 - 14	41.293	12.586	S 56°4'49.4" E	
14 - 15	11.194	3.412	S 56°4'49.4" E	
15 - 16	140.120	42.709	S 29°4'55.4" E	
16 - 11	114.716	34.966	S 17°12'41.1" E	875.000 266.701 114.798 34.991

	SQR FT	ACRES	SQR M	HECTARES
TCE Right	1257.899	0.029	116.863	0.012
FROM - TO	DISTANCE (FT/M)	BEARING	RADIUS (FT/M)	CURVE LENGTH (FT/M)
-L- Sta 184+00 - 12	78.431	23.906	S 81°13'59.8" E	
12 - 10	102.531	31.252	S 46°24'1.4" W	
10 - 17	13.760	4.194	S 45°16'10.6" E	
17 - 13	104.507	31.854	N 44°37'22.5" E	
13 - 12	10.767	3.282	N 56°4'49.4" W	


	SQR FT	ACRES	SQR M	HECTARES
PUE Right	128.041	0.003	11.895	0.001
FROM - TO	DISTANCE (FT/M)	BEARING	RADIUS (FT/M)	CURVE LENGTH (FT/M)
-L- Sta 184+00 - 11	363.112	110.677	S 39°43'22.9" E	
11 - 18	27.016	8.234	N 14°20'14.7" W	875.000 266.701 27.017 8.235
18 - 19	18.223	5.555	S 3°14'23.1" E	
19 - 20	10.326	3.147	S 81°2'6.3" W	
20 - 21	4.570	1.393	S 8°57'53.7" E	
21 - 11	15.261	4.652	S 83°0'49.8" E	

TYPE	COUNT	SQR FEET	ACRES
Parcel	1	44190.538	1.014
ROW Right	1	10401.557	0.239
TCE Right	1	1257.899	0.029
PUE Right	1	128.041	0.003
ROW Left	0	0.000	0.000
PDE Left	0	0.000	0.000
PDE Right	0	0.000	0.000
TDE Left	0	0.000	0.000
TDE Right	0	0.000	0.000
TCE Left	0	0.000	0.000
PUE Left	0	0.000	0.000
TSE Left	0	0.000	0.000
TSE Right	0	0.000	0.000
DUE Left	0	0.000	0.000
DUE Right	0	0.000	0.000
DTE Left	0	0.000	0.000
DTE Right	0	0.000	0.000
AUE_Left	0	0.000	0.000
AUE_Right	0	0.000	0.000
PCE Left	0	0.000	0.000
PCE Right	0	0.000	0.000
TUE Left	0	0.000	0.000
TUE Right	0	0.000	0.000
REM Left	0	0.000	0.000
REM Right	0	0.000	0.000
Other Left	0	0.000	0.000
Other Right	0	0.000	0.000
PE Left	0	0.000	0.000
PE Right	0	0.000	0.000

THIS MAP IS NOT A CERTIFIED SURVEY AND HAS NOT BEEN REVIEWED BY A LOCAL GOVERNMENT AGENCY FOR COMPLIANCE WITH ANY APPLICABLE LAND DEVELOPMENT REGULATIONS. THE PROPERTY SHOWN ON THIS MAP WAS LOCATED FOR THE NORTH CAROLINA DEPARTMENT OF TRANSPORTATION FOR HIGHWAY DESIGN PURPOSES. SOME ERROR MAY EXIST BETWEEN THE GRAPHICAL AND ACTUAL GROUND LOCATIONS OF PROPERTY LINES. THIS MAP IS TO BE USED AS A GRAPHICAL REPRESENTATION OF THE NCDOT'S INTENT TO ACQUIRE PROPERTY FOR RIGHT OF WAY PURPOSES, AND IN NO WAY REPRESENTS AN ACTUAL BOUNDARY SURVEY OF THIS PROPERTY.

NORTH CAROLINA DEPARTMENT OF TRANSPORTATION	
RIGHT OF WAY BRANCH	
SAKTI LLC	11-16-2022
PARCEL # 110	S:\CADD\U4758\DDRAFT\U4758_dee
DB 8500 PG 2907	UNKNOWN SCALE

-L- Sta 185+00

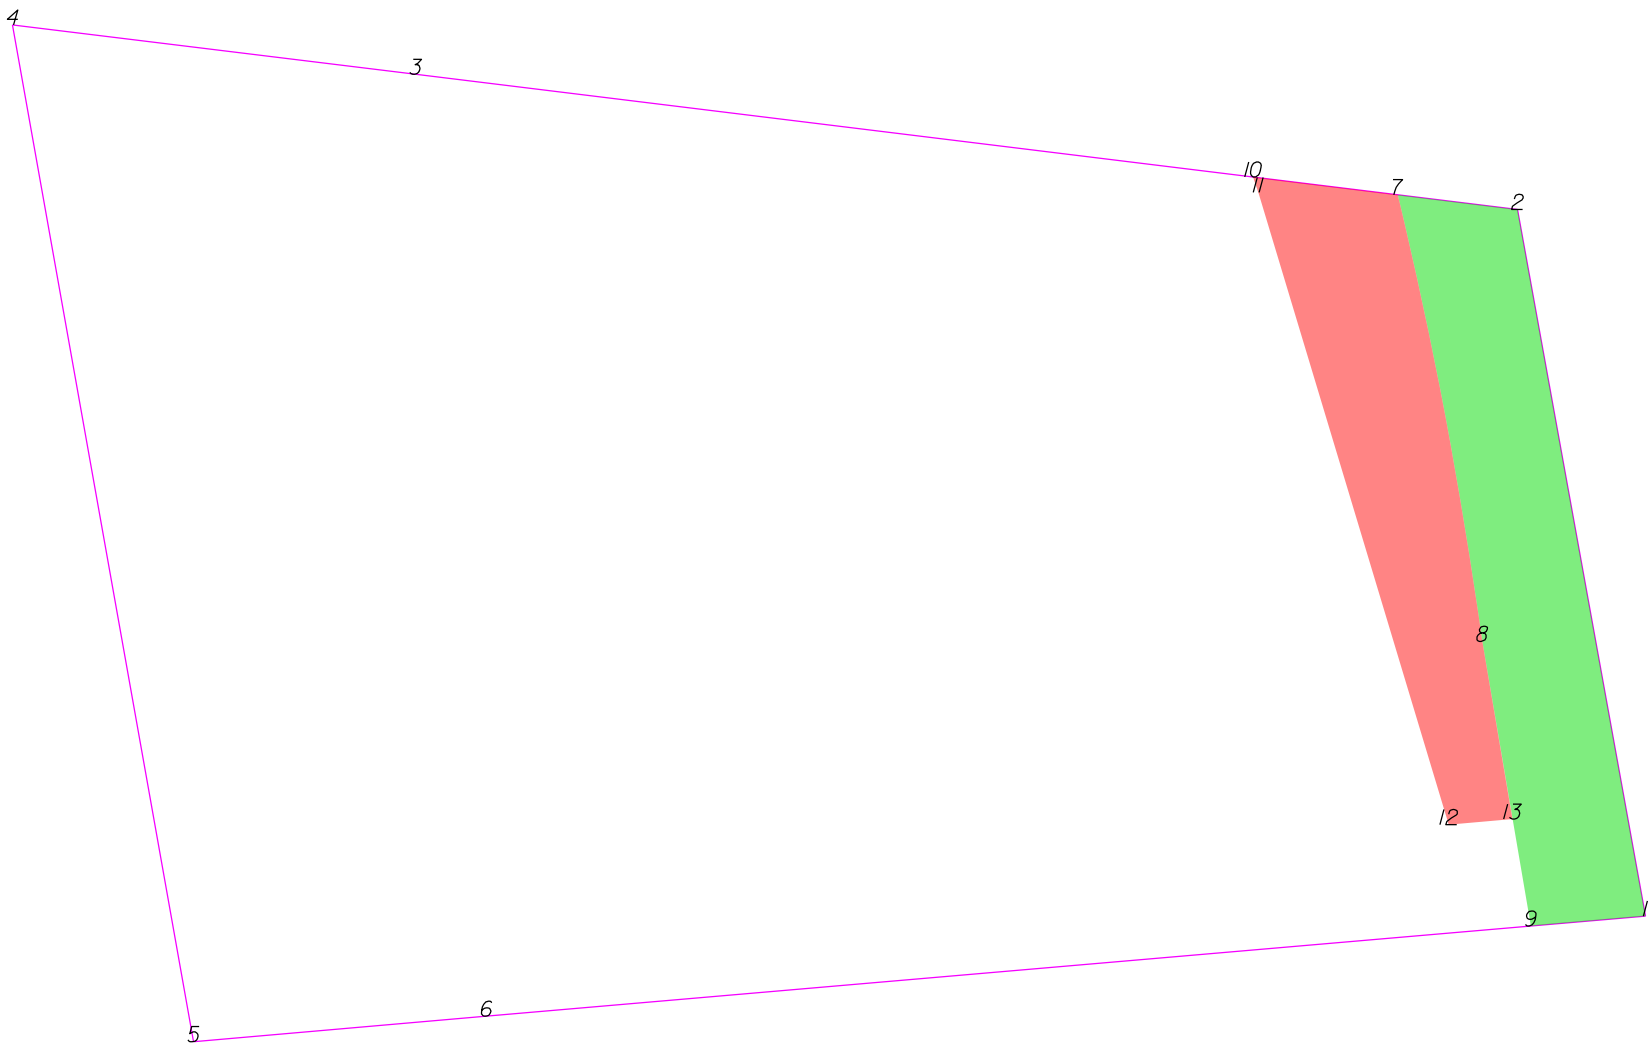

THIS MAP IS NOT A CERTIFIED SURVEY AND HAS NOT BEEN REVIEWED BY A LOCAL GOVERNMENT AGENCY FOR COMPLIANCE WITH ANY APPLICABLE LAND DEVELOPMENT REGULATIONS. THE PROPERTY SHOWN ON THIS MAP WAS LOCATED FOR THE NORTH CAROLINA DEPARTMENT OF TRANSPORTATION FOR HIGHWAY DESIGN PURPOSES. SOME ERROR MAY EXIST BETWEEN THE GRAPHICAL AND ACTUAL GROUND LOCATIONS OF PROPERTY LINES. THIS MAP IS TO BE USED AS A GRAPHICAL REPRESENTATION OF THE NCDOT'S INTENT TO ACQUIRE PROPERTY FOR RIGHT OF WAY PURPOSES, AND IN NO WAY REPRESENTS AN ACTUAL BOUNDARY SURVEY OF THIS PROPERTY.

NORTH CAROLINA DEPARTMENT OF TRANSPORTATION	
RIGHT OF WAY BRANCH	
DAVID P. ROBERTSON	12-8-2021
PARCEL # III	S:\CADD\U4758\DDRAFT\U4758_dee
DB 3686 PG 764	UNKNOWN SCALE


	SQR FT	ACRES		SQR M		HECTARES	
ROW Right	2777.109	0.064		258.003		0.026	
FROM - TO	DISTANCE (FT/M)		BEARING	RADIUS (FT/M)		CURVE LENGTH (FT/M)	
-L- Sta 185+00 - 7	382.859	116.696	S 24°36'54.3" E				
7 - 8	84.133	25.644	S 10°41'50.2" E	875.000	266.701	84.165	25.654
8 - 9	53.430	16.286	S 9°40'25.4" E				
9 - 1	21.302	6.493	N 85°3'47.4" E				
1 - 2	132.923	40.515	N 10°15'50.2" W				
2 - 7	22.298	6.797	N 83°0'49.8" W				

	SQR FT	ACRES		SQR M		HECTARES	
PUE Right	2315.729	0.053		215.139		0.022	
FROM - TO	DISTANCE (FT/M)		BEARING	RADIUS (FT/M)		CURVE LENGTH (FT/M)	
-L- Sta 185+00 - 7	382.859	116.696	S 24°36'54.3" E				
7 - 10	27.023	8.237	N 83°0'49.8" W				
10 - 11	3.041	0.927	S 19°4'29.9" E				
11 - 12	122.183	37.242	S 16°45'45.2" E				
12 - 13	11.857	3.614	N 85°3'47.4" E				
13 - 8	33.362	10.169	N 9°40'25.4" W				
8 - 7	84.133	25.644	N 10°41'50.2" W	875.000	266.701	84.165	25.654

TYPE	COUNT	SQR FEET	ACRES
Parcel	1	43474.242	0.998
ROW Right	1	2777.109	0.064
PUE Right	1	2315.729	0.053
ROW Left	0	0.000	0.000
PDE Left	0	0.000	0.000
PDE Right	0	0.000	0.000
TDE Left	0	0.000	0.000
TDE Right	0	0.000	0.000
TCE Left	0	0.000	0.000
TCE Right	0	0.000	0.000
PUE Left	0	0.000	0.000
TSE Left	0	0.000	0.000
TSE Right	0	0.000	0.000
DUE Left	0	0.000	0.000
DUE Right	0	0.000	0.000
DTE Left	0	0.000	0.000
DTE Right	0	0.000	0.000
AUE_Left	0	0.000	0.000
AUE_Right	0	0.000	0.000
PCE Left	0	0.000	0.000
PCE Right	0	0.000	0.000
TUE Left	0	0.000	0.000
TUE Right	0	0.000	0.000
REM Left	0	0.000	0.000
REM Right	0	0.000	0.000
Other Left	0	0.000	0.000
Other Right	0	0.000	0.000
PE Left	0	0.000	0.000
PE Right	0	0.000	0.000

THIS MAP IS NOT A CERTIFIED SURVEY AND HAS NOT BEEN REVIEWED BY A LOCAL GOVERNMENT AGENCY FOR COMPLIANCE WITH ANY APPLICABLE LAND DEVELOPMENT REGULATIONS. THE PROPERTY SHOWN ON THIS MAP WAS LOCATED FOR THE NORTH CAROLINA DEPARTMENT OF TRANSPORTATION FOR HIGHWAY DESIGN PURPOSES. SOME ERROR MAY EXIST BETWEEN THE GRAPHICAL AND ACTUAL GROUND LOCATIONS OF PROPERTY LINES. THIS MAP IS TO BE USED AS A GRAPHICAL REPRESENTATION OF THE NCDOT'S INTENT TO ACQUIRE PROPERTY FOR RIGHT OF WAY PURPOSES, AND IN NO WAY REPRESENTS AN ACTUAL BOUNDARY SURVEY OF THIS PROPERTY.

NORTH CAROLINA DEPARTMENT OF TRANSPORTATION	
RIGHT OF WAY BRANCH	
DAVID P.ROBERTSON	12-8-2021
PARCEL # III	S:\CADD\U4758\DDRAFT\U4758_dee
DB 3686 PG 764	UNKNOWN SCALE

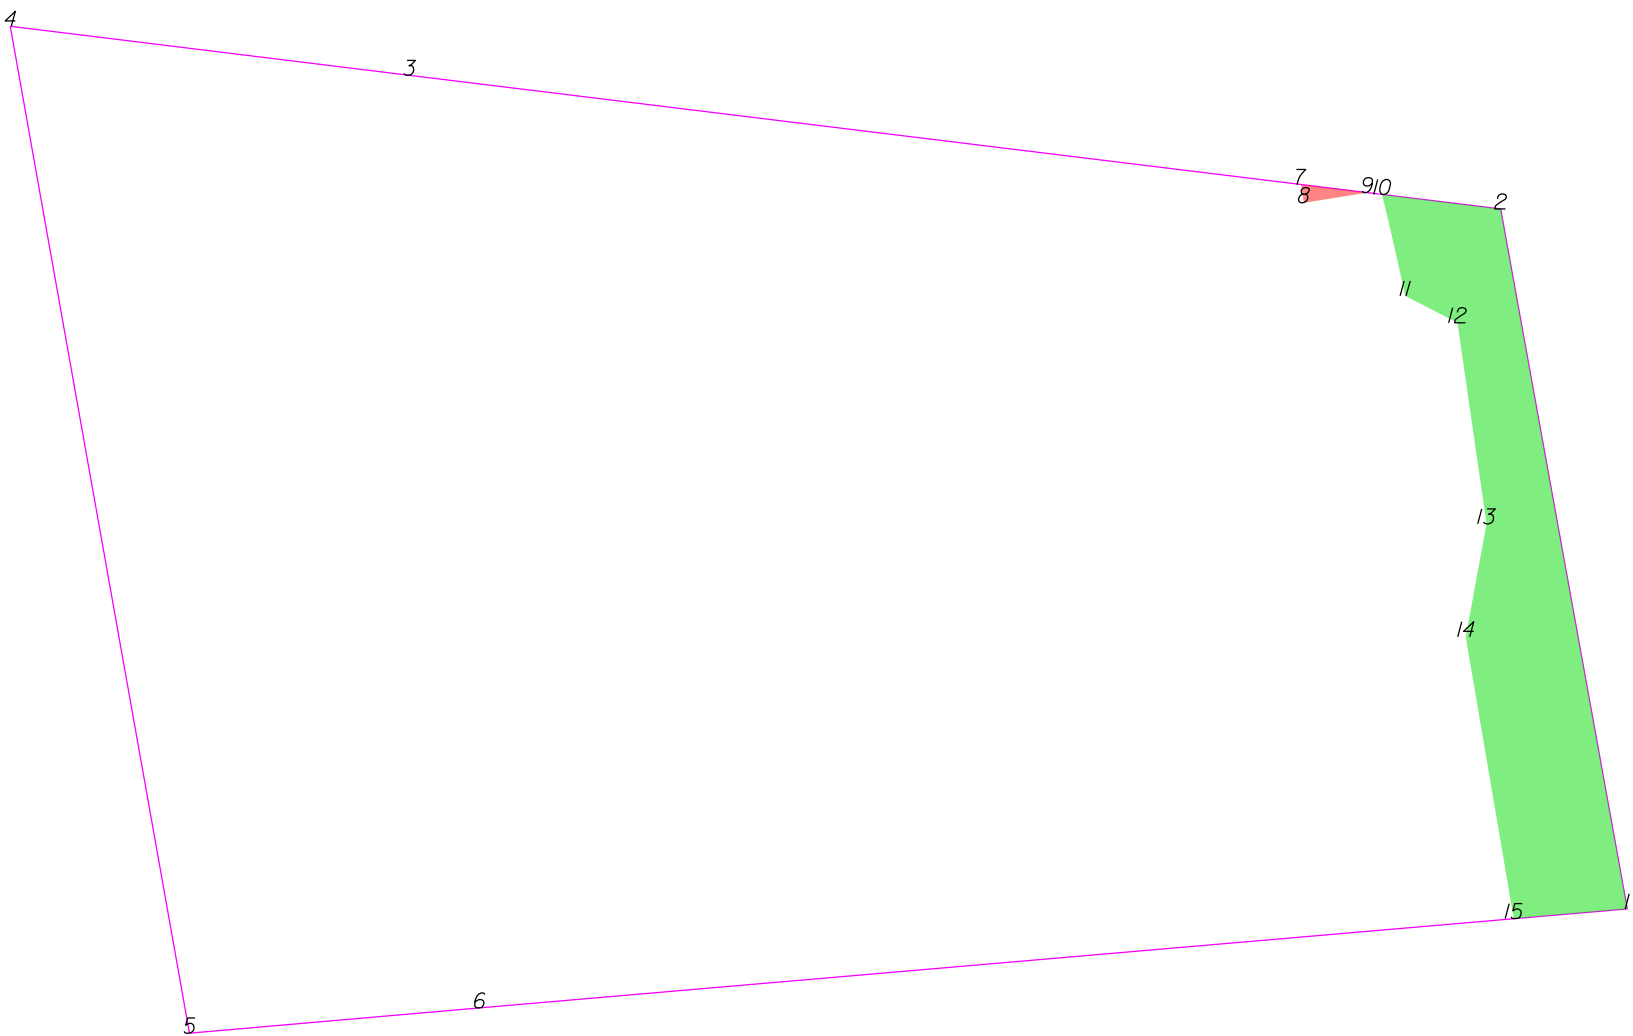

THIS MAP IS NOT A CERTIFIED SURVEY AND HAS NOT BEEN REVIEWED BY A LOCAL GOVERNMENT AGENCY FOR COMPLIANCE WITH ANY APPLICABLE LAND DEVELOPMENT REGULATIONS. THE PROPERTY SHOWN ON THIS MAP WAS LOCATED FOR THE NORTH CAROLINA DEPARTMENT OF TRANSPORTATION FOR HIGHWAY DESIGN PURPOSES. SOME ERROR MAY EXIST BETWEEN THE GRAPHICAL AND ACTUAL GROUND LOCATIONS OF PROPERTY LINES. THIS MAP IS TO BE USED AS A GRAPHICAL REPRESENTATION OF THE NCDOT'S INTENT TO ACQUIRE PROPERTY FOR RIGHT OF WAY PURPOSES, AND IN NO WAY REPRESENTS AN ACTUAL BOUNDARY SURVEY OF THIS PROPERTY.

NORTH CAROLINA DEPARTMENT OF TRANSPORTATION	
RIGHT OF WAY BRANCH	
JEAN F.ROBERTSON	09-14-2023
PARCEL # III	S:\CADD\U4758\DDRAFT\U4758_dee
DB 8223 PG 3071	UNKNOWN SCALE

	SQR FT	ACRES	SQR M	HECTARES
PUE Right	20.575	0.000	1.912	0.000
FROM - TO	DISTANCE (FT/M)	BEARING	RADIUS (FT/M)	CURVE LENGTH (FT/M)
-Y3- Sta 11+00 - 7	146.446	44.637	N 38°11'54.0" W	
7 - 8	3.430	1.045	S 8°57'53.7" E	
8 - 9	11.999	3.657	N 81°2'6.3" E	
9 - 7	12.479	3.804	N 83°0'49.8" W	


	SQR FT	ACRES	SQR M	HECTARES
ROW Left	2390.131	0.055	222.051	0.022
FROM - TO	DISTANCE (FT/M)	BEARING	RADIUS (FT/M)	CURVE LENGTH (FT/M)
-Y3- Sta 11+00 - 10	136.046	41.467	N 33°39'49.1" W	
10 - 11	19.431	5.923	S 12°49'0.1" E	875.000
11 - 12	10.969	3.343	S 62°45'13.2" E	266.701
12 - 13	37.994	11.581	S 81°4'4.1" E	19.432
13 - 14	21.454	6.539	S 10°26'18.2" W	5.923
14 - 15	53.430	16.286	S 9°40'25.4" E	
15 - 1	21.302	6.493	N 85°3'47.4" E	
1 - 2	132.923	40.515	N 10°15'50.2" W	
2 - 10	22.298	6.797	N 83°0'49.8" W	

TYPE	COUNT	SQR FEET	ACRES
Parcel	1	43474.242	0.998
PUE Right	1	20.575	0.000
ROW Left	1	2390.131	0.055
ROW Right	0	0.000	0.000
PDE Left	0	0.000	0.000
PDE Right	0	0.000	0.000
TDE Left	0	0.000	0.000
TDE Right	0	0.000	0.000
TCE Left	0	0.000	0.000
TCE Right	0	0.000	0.000
PUE Left	0	0.000	0.000
TSE Left	0	0.000	0.000
TSE Right	0	0.000	0.000
DUE Left	0	0.000	0.000
DUE Right	0	0.000	0.000
DTE Left	0	0.000	0.000
DTE Right	0	0.000	0.000
AUE_Left	0	0.000	0.000
AUE_Right	0	0.000	0.000
PCE Left	0	0.000	0.000
PCE Right	0	0.000	0.000
TUE Left	0	0.000	0.000
TUE Right	0	0.000	0.000
REM Left	0	0.000	0.000
REM Right	0	0.000	0.000
Other Left	0	0.000	0.000
Other Right	0	0.000	0.000
PE Left	0	0.000	0.000
PE Right	0	0.000	0.000

THIS MAP IS NOT A CERTIFIED SURVEY AND HAS NOT BEEN REVIEWED BY A LOCAL GOVERNMENT AGENCY FOR COMPLIANCE WITH ANY APPLICABLE LAND DEVELOPMENT REGULATIONS. THE PROPERTY SHOWN ON THIS MAP WAS LOCATED FOR THE NORTH CAROLINA DEPARTMENT OF TRANSPORTATION FOR HIGHWAY DESIGN PURPOSES. SOME ERROR MAY EXIST BETWEEN THE GRAPHICAL AND ACTUAL GROUND LOCATIONS OF PROPERTY LINES. THIS MAP IS TO BE USED AS A GRAPHICAL REPRESENTATION OF THE NCDOT'S INTENT TO ACQUIRE PROPERTY FOR RIGHT OF WAY PURPOSES, AND IN NO WAY REPRESENTS AN ACTUAL BOUNDARY SURVEY OF THIS PROPERTY.

NORTH CAROLINA DEPARTMENT OF TRANSPORTATION	
RIGHT OF WAY BRANCH	
JEAN F.ROBERTSON	09-14-2023
PARCEL # 111	S:\CADD\U4758\DDRAFT\U4758_dee
DB 8223 PG 3071	UNKNOWN SCALE

-L- Sta 184+00

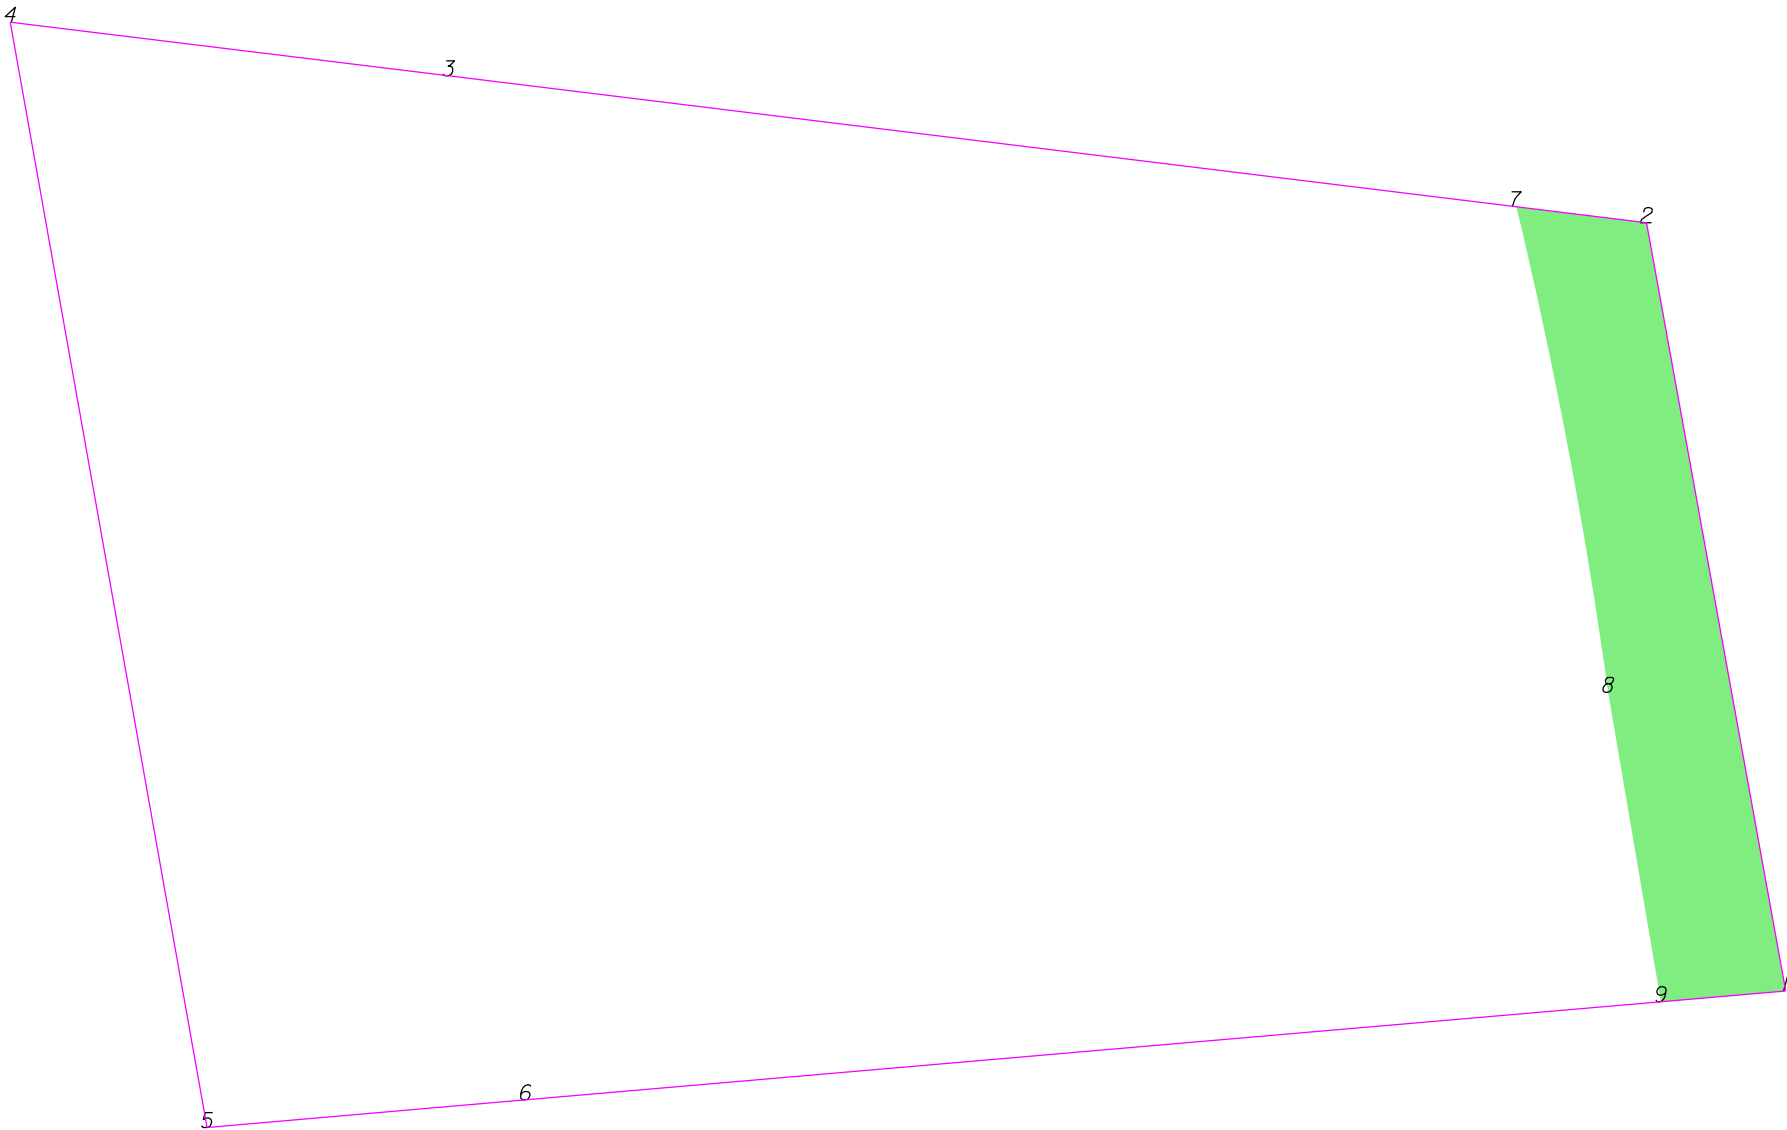

THIS MAP IS NOT A CERTIFIED SURVEY AND HAS NOT BEEN REVIEWED BY A LOCAL GOVERNMENT AGENCY FOR COMPLIANCE WITH ANY APPLICABLE LAND DEVELOPMENT REGULATIONS. THE PROPERTY SHOWN ON THIS MAP WAS LOCATED FOR THE NORTH CAROLINA DEPARTMENT OF TRANSPORTATION FOR HIGHWAY DESIGN PURPOSES. SOME ERROR MAY EXIST BETWEEN THE GRAPHICAL AND ACTUAL GROUND LOCATIONS OF PROPERTY LINES. THIS MAP IS TO BE USED AS A GRAPHICAL REPRESENTATION OF THE NCDOT'S INTENT TO ACQUIRE PROPERTY FOR RIGHT OF WAY PURPOSES, AND IN NO WAY REPRESENTS AN ACTUAL BOUNDARY SURVEY OF THIS PROPERTY.

NORTH CAROLINA DEPARTMENT OF TRANSPORTATION	
RIGHT OF WAY BRANCH	
JEAN F.ROBERTSON	09-20-2022
PARCEL # III	S:\CADD\U4758\DDRAFT\U4758_dee
DB 8223 PG 307I	UNKNOWN SCALE


	SQR FT	ACRES		SQR M		HECTARES	
ROW Right	2777.109	0.064		258.003		0.026	
FROM - TO	DISTANCE (FT/M)		BEARING	RADIUS (FT/M)		CURVE LENGTH (FT/M)	
-L- Sta 184+00 - 7	363.112	110.677	S 39°43'22.9" E				
7 - 8	84.133	25.644	S 10°41'50.2" E	875.000	266.701	84.165	25.654
8 - 9	53.430	16.286	S 9°40'25.4" E				
9 - 1	21.302	6.493	N 85°3'47.4" E				
1 - 2	132.923	40.515	N 10°15'50.2" W				
2 - 7	22.298	6.797	N 83°0'49.8" W				

TYPE	COUNT	SQR FEET	ACRES
Parcel	1	43474.242	0.998
ROW Right	1	2777.109	0.064
ROW Left	0	0.000	0.000
PDE Left	0	0.000	0.000
PDE Right	0	0.000	0.000
TDE Left	0	0.000	0.000
TDE Right	0	0.000	0.000
TCE Left	0	0.000	0.000
TCE Right	0	0.000	0.000
PUE Left	0	0.000	0.000
PUE Right	0	0.000	0.000
TSE Left	0	0.000	0.000
TSE Right	0	0.000	0.000
DUE Left	0	0.000	0.000
DUE Right	0	0.000	0.000
DTE Left	0	0.000	0.000
DTE Right	0	0.000	0.000
AUE_Left	0	0.000	0.000
AUE_Right	0	0.000	0.000
PCE Left	0	0.000	0.000
PCE Right	0	0.000	0.000
TUE Left	0	0.000	0.000
TUE Right	0	0.000	0.000
REM Left	0	0.000	0.000
REM Right	0	0.000	0.000
Other Left	0	0.000	0.000
Other Right	0	0.000	0.000
PE Left	0	0.000	0.000
PE Right	0	0.000	0.000

THIS MAP IS NOT A CERTIFIED SURVEY AND HAS NOT BEEN REVIEWED BY A LOCAL GOVERNMENT AGENCY FOR COMPLIANCE WITH ANY APPLICABLE LAND DEVELOPMENT REGULATIONS. THE PROPERTY SHOWN ON THIS MAP WAS LOCATED FOR THE NORTH CAROLINA DEPARTMENT OF TRANSPORTATION FOR HIGHWAY DESIGN PURPOSES. SOME ERROR MAY EXIST BETWEEN THE GRAPHICAL AND ACTUAL GROUND LOCATIONS OF PROPERTY LINES. THIS MAP IS TO BE USED AS A GRAPHICAL REPRESENTATION OF THE NCDOT'S INTENT TO ACQUIRE PROPERTY FOR RIGHT OF WAY PURPOSES, AND IN NO WAY REPRESENTS AN ACTUAL BOUNDARY SURVEY OF THIS PROPERTY.

NORTH CAROLINA DEPARTMENT OF TRANSPORTATION	
RIGHT OF WAY BRANCH	
JEAN F.ROBERTSON	09-20-2022
PARCEL # III	S:\CADD\U4758\DDRAFT\U4758_dee
DB 8223 PG 3071	UNKNOWN SCALE

-L- Sta 184+00

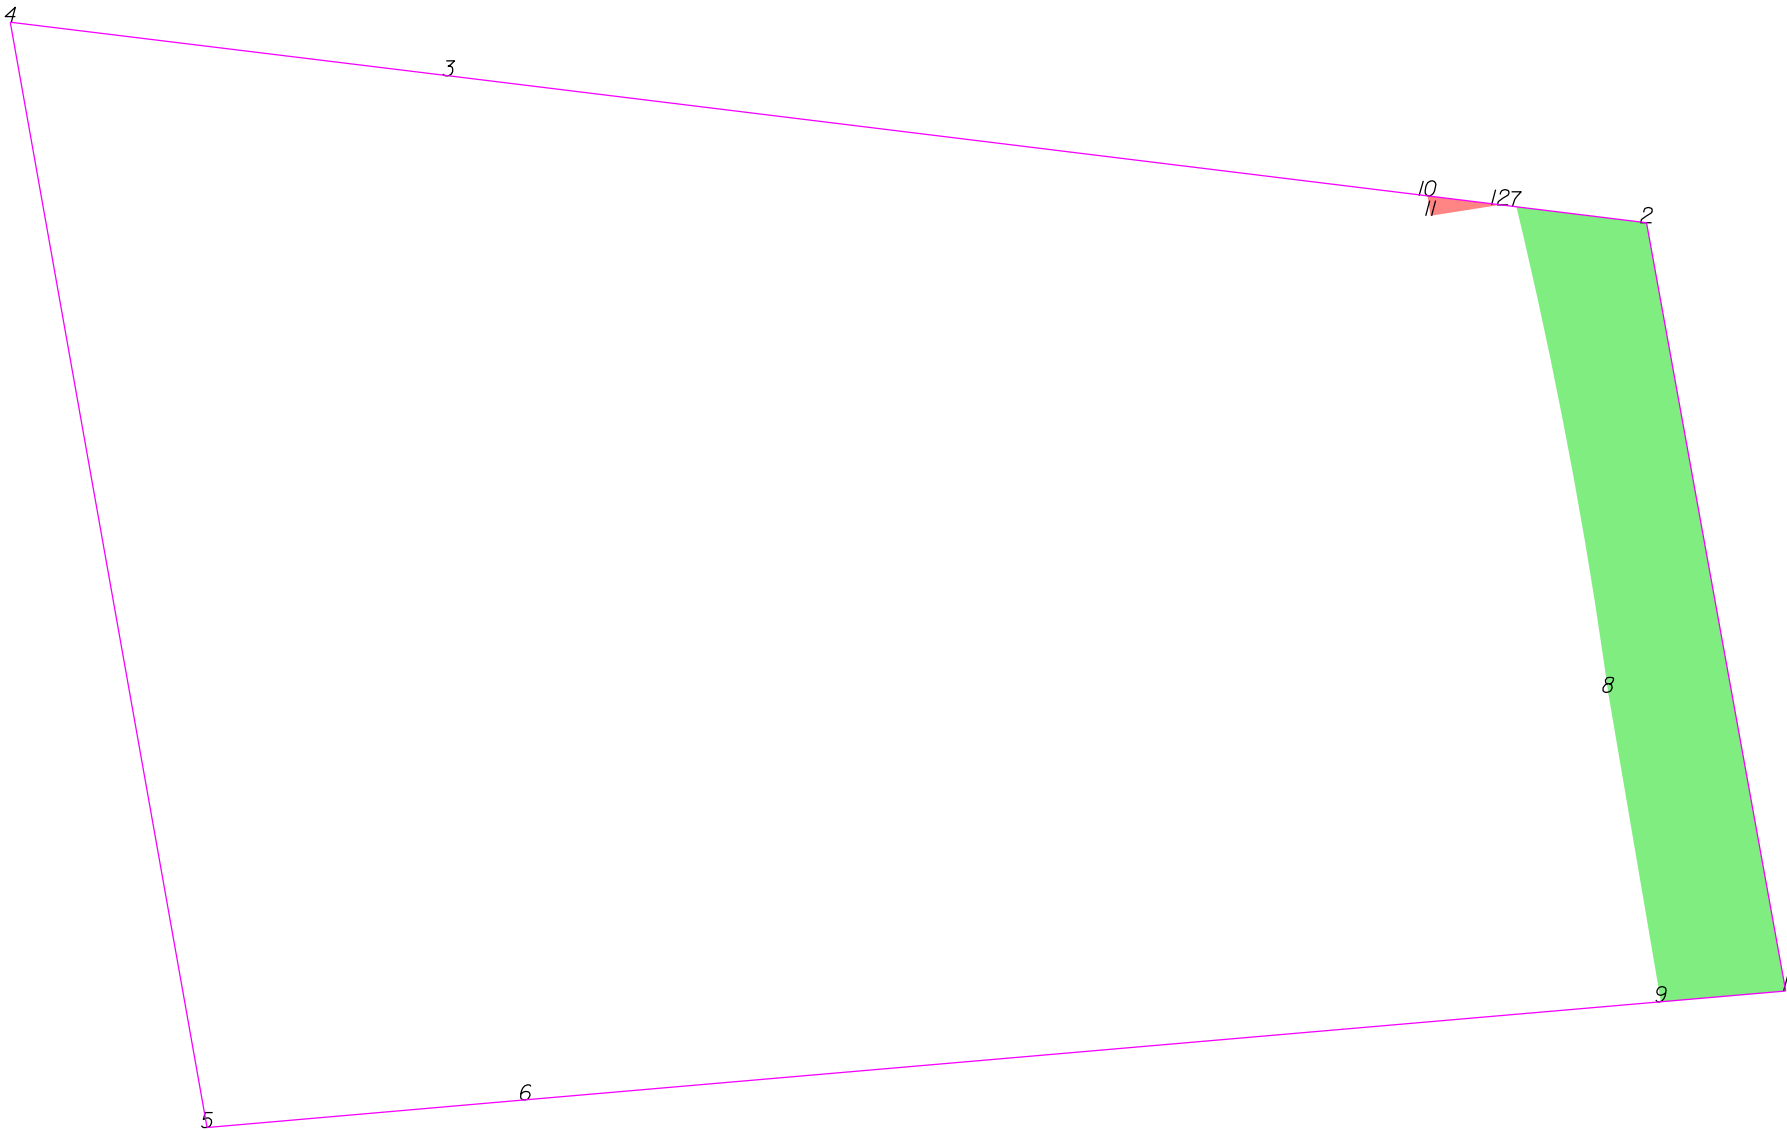

THIS MAP IS NOT A CERTIFIED SURVEY AND HAS NOT BEEN REVIEWED BY A LOCAL GOVERNMENT AGENCY FOR COMPLIANCE WITH ANY APPLICABLE LAND DEVELOPMENT REGULATIONS. THE PROPERTY SHOWN ON THIS MAP WAS LOCATED FOR THE NORTH CAROLINA DEPARTMENT OF TRANSPORTATION FOR HIGHWAY DESIGN PURPOSES. SOME ERROR MAY EXIST BETWEEN THE GRAPHICAL AND ACTUAL GROUND LOCATIONS OF PROPERTY LINES. THIS MAP IS TO BE USED AS A GRAPHICAL REPRESENTATION OF THE NCDOT'S INTENT TO ACQUIRE PROPERTY FOR RIGHT OF WAY PURPOSES, AND IN NO WAY REPRESENTS AN ACTUAL BOUNDARY SURVEY OF THIS PROPERTY.

NORTH CAROLINA DEPARTMENT OF TRANSPORTATION	
RIGHT OF WAY BRANCH	
JEAN F.ROBERTSON	11-16-2022
PARCEL # III	S:\CADD\U4758\DDRAFT\U4758_dee
DB 8223 PG 3071	UNKNOWN SCALE

	SQR FT	ACRES		SQR M		HECTARES	
ROW Right	2777.109	0.064		258.003		0.026	
FROM - TO	DISTANCE (FT/M)		BEARING	RADIUS (FT/M)		CURVE LENGTH (FT/M)	
-L- Sta 184+00 - 7	363.112	110.677	S 39°43'22.9" E				
7 - 8	84.133	25.644	S 10°41'50.2" E	875.000	266.701	84.165	25.654
8 - 9	53.430	16.286	S 9°40'25.4" E				
9 - 1	21.302	6.493	N 85°3'47.4" E				
1 - 2	132.923	40.515	N 10°15'50.2" W				
2 - 7	22.298	6.797	N 83°0'49.8" W				


	SQR FT	ACRES		SQR M		HECTARES	
PUE Right	20.575	0.000		1.912		0.000	
FROM - TO	DISTANCE (FT/M)		BEARING	RADIUS (FT/M)		CURVE LENGTH (FT/M)	
-L- Sta 184+00 - 10	352.159	107.338	S 38°1'12.8" E				
10 - 11	3.430	1.045	S 8°57'53.7" E				
11 - 12	11.999	3.657	N 81°2'6.3" E				
12 - 10	12.479	3.804	N 83°0'49.8" W				

TYPE	COUNT	SQR FEET	ACRES
Parcel	1	43474.242	0.998
ROW Right	1	2777.109	0.064
PUE Right	1	20.575	0.000
ROW Left	0	0.000	0.000
PDE Left	0	0.000	0.000
PDE Right	0	0.000	0.000
TDE Left	0	0.000	0.000
TDE Right	0	0.000	0.000
TCE Left	0	0.000	0.000
TCE Right	0	0.000	0.000
PUE Left	0	0.000	0.000
TSE Left	0	0.000	0.000
TSE Right	0	0.000	0.000
DUE Left	0	0.000	0.000
DUE Right	0	0.000	0.000
DTE Left	0	0.000	0.000
DTE Right	0	0.000	0.000
AUE_Left	0	0.000	0.000
AUE_Right	0	0.000	0.000
PCE Left	0	0.000	0.000
PCE Right	0	0.000	0.000
TUE Left	0	0.000	0.000
TUE Right	0	0.000	0.000
REM Left	0	0.000	0.000
REM Right	0	0.000	0.000
Other Left	0	0.000	0.000
Other Right	0	0.000	0.000
PE Left	0	0.000	0.000
PE Right	0	0.000	0.000

THIS MAP IS NOT A CERTIFIED SURVEY AND HAS NOT BEEN REVIEWED BY A LOCAL GOVERNMENT AGENCY FOR COMPLIANCE WITH ANY APPLICABLE LAND DEVELOPMENT REGULATIONS. THE PROPERTY SHOWN ON THIS MAP WAS LOCATED FOR THE NORTH CAROLINA DEPARTMENT OF TRANSPORTATION FOR HIGHWAY DESIGN PURPOSES. SOME ERROR MAY EXIST BETWEEN THE GRAPHICAL AND ACTUAL GROUND LOCATIONS OF PROPERTY LINES. THIS MAP IS TO BE USED AS A GRAPHICAL REPRESENTATION OF THE NCDOT'S INTENT TO ACQUIRE PROPERTY FOR RIGHT OF WAY PURPOSES, AND IN NO WAY REPRESENTS AN ACTUAL BOUNDARY SURVEY OF THIS PROPERTY.

NORTH CAROLINA DEPARTMENT OF TRANSPORTATION	
RIGHT OF WAY BRANCH	
JEAN F.ROBERTSON	11-16-2022
PARCEL # III	S:\CADD\U4758\DDRAFT\U4758_dee
DB 8223 PG 3071	UNKNOWN SCALE

-L- Sta 185+00

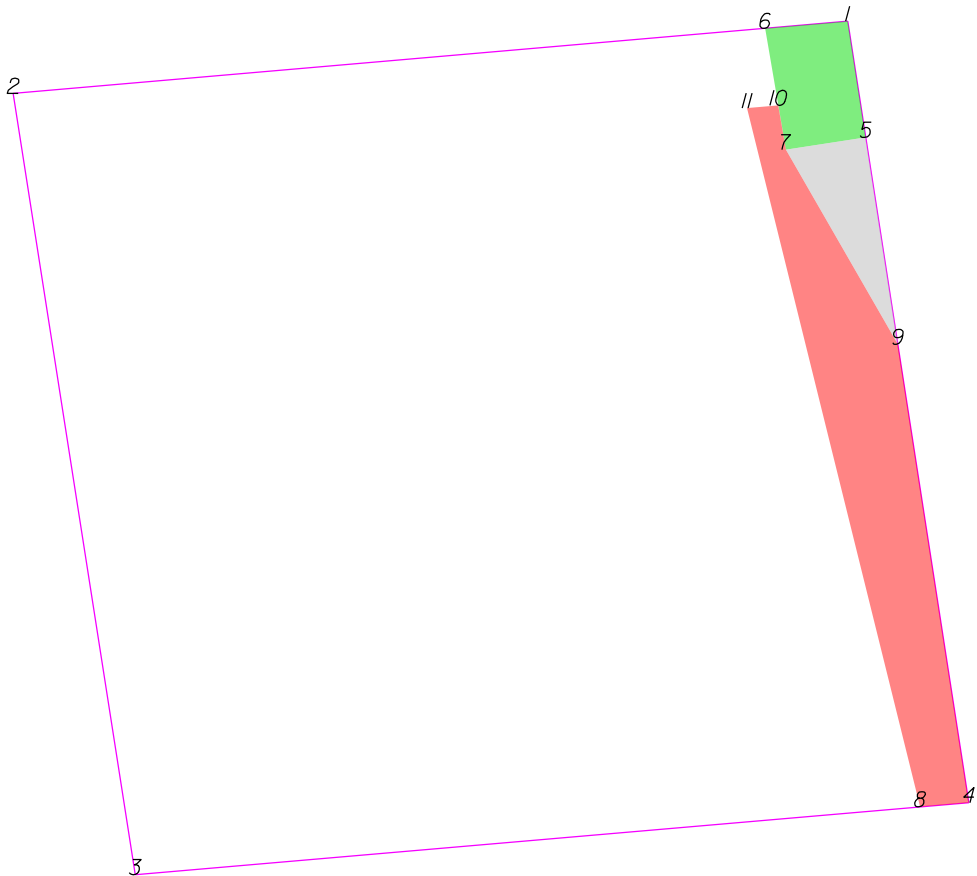

THIS MAP IS NOT A CERTIFIED SURVEY AND HAS NOT BEEN REVIEWED BY A LOCAL GOVERNMENT AGENCY FOR COMPLIANCE WITH ANY APPLICABLE LAND DEVELOPMENT REGULATIONS. THE PROPERTY SHOWN ON THIS MAP WAS LOCATED FOR THE NORTH CAROLINA DEPARTMENT OF TRANSPORTATION FOR HIGHWAY DESIGN PURPOSES. SOME ERROR MAY EXIST BETWEEN THE GRAPHICAL AND ACTUAL GROUND LOCATIONS OF PROPERTY LINES. THIS MAP IS TO BE USED AS A GRAPHICAL REPRESENTATION OF THE NCDOT'S INTENT TO ACQUIRE PROPERTY FOR RIGHT OF WAY PURPOSES, AND IN NO WAY REPRESENTS AN ACTUAL BOUNDARY SURVEY OF THIS PROPERTY.

NORTH CAROLINA DEPARTMENT OF TRANSPORTATION	
RIGHT OF WAY BRANCH	
KEITH W.PENDRY	12-8-2021
PARCEL # 112	S:\CADD\U4758\DDRAFT\U4758_dee
DB 5463 PG 829	UNKNOWN SCALE

	SQR FT	ACRES	SQR M	HECTARES
ROW Right	649.392	0.015	60.331	0.006
FROM - TO	DISTANCE (FT/M)	BEARING	RADIUS (FT/M)	CURVE LENGTH (FT/M)
-L- Sta 185+00 - 5	552.812	168.498	S 22°18'57.3" E	
5 - 1	30.190	9.202	N 8°48'39.0" W	
1 - 6	21.302	6.493	S 85°3'47.4" W	
6 - 7	31.633	9.642	S 9°40'25.4" E	
7 - 5	20.777	6.333	N 8°11'21.0" E	


	SQR FT	ACRES	SQR M	HECTARES
PUE Right	3017.645	0.069	280.349	0.028
FROM - TO	DISTANCE (FT/M)	BEARING	RADIUS (FT/M)	CURVE LENGTH (FT/M)
-L- Sta 185+00 - 8	719.160	219.200	S 18°8'11.5" E	
8 - 4	12.590	3.838	N 85°3'47.4" E	
4 - 9	119.152	36.318	N 8°48'39.0" W	
9 - 7	57.698	17.586	N 29°55'0.3" W	
7 - 10	11.565	3.525	N 9°40'25.4" W	
10 - 11	8.043	2.451	S 85°3'47.4" W	
11 - 8	184.965	56.377	S 13°54'6.8" E	

	SQR FT	ACRES	SQR M	HECTARES
TDE Right	559.169	0.013	51.949	0.005
FROM - TO	DISTANCE (FT/M)	BEARING	RADIUS (FT/M)	CURVE LENGTH (FT/M)
-L- Sta 185+00 - 9	605.281	184.490	S 21°7'33.3" E	
9 - 5	53.827	16.407	N 8°48'39.0" W	
5 - 7	20.777	6.333	S 8°11'21.0" W	
7 - 9	57.698	17.586	S 29°55'0.3" E	

TYPE	COUNT	SQR FEET	ACRES
Parcel	1	43606.883	1.001
ROW Right	1	649.392	0.015
PUE Right	1	3017.645	0.069
TDE Right	1	559.169	0.013
ROW Left	0	0.000	0.000
PDE Left	0	0.000	0.000
PDE Right	0	0.000	0.000
TDE Left	0	0.000	0.000
TCE Left	0	0.000	0.000
TCE Right	0	0.000	0.000
PUE Left	0	0.000	0.000
TSE Left	0	0.000	0.000
TSE Right	0	0.000	0.000
DUE Left	0	0.000	0.000
DUE Right	0	0.000	0.000
DTE Left	0	0.000	0.000
DTE Right	0	0.000	0.000
AUE_Left	0	0.000	0.000
AUE_Right	0	0.000	0.000
PCE Left	0	0.000	0.000
PCE Right	0	0.000	0.000
TUE Left	0	0.000	0.000
TUE Right	0	0.000	0.000
REM Left	0	0.000	0.000
REM Right	0	0.000	0.000
Other Left	0	0.000	0.000
Other Right	0	0.000	0.000
PE Left	0	0.000	0.000
PE Right	0	0.000	0.000

THIS MAP IS NOT A CERTIFIED SURVEY AND HAS NOT BEEN REVIEWED BY A LOCAL GOVERNMENT AGENCY FOR COMPLIANCE WITH ANY APPLICABLE LAND DEVELOPMENT REGULATIONS. THE PROPERTY SHOWN ON THIS MAP WAS LOCATED FOR THE NORTH CAROLINA DEPARTMENT OF TRANSPORTATION FOR HIGHWAY DESIGN PURPOSES. SOME ERROR MAY EXIST BETWEEN THE GRAPHICAL AND ACTUAL GROUND LOCATIONS OF PROPERTY LINES. THIS MAP IS TO BE USED AS A GRAPHICAL REPRESENTATION OF THE NCDOT'S INTENT TO ACQUIRE PROPERTY FOR RIGHT OF WAY PURPOSES, AND IN NO WAY REPRESENTS AN ACTUAL BOUNDARY SURVEY OF THIS PROPERTY.

NORTH CAROLINA DEPARTMENT OF TRANSPORTATION	
RIGHT OF WAY BRANCH	
KEITH W.PENDRY	12-8-2021
PARCEL # 112	S:\CADD\U4758\DDRAFT\U4758_dee
DB 5463 PG 829	UNKNOWN SCALE

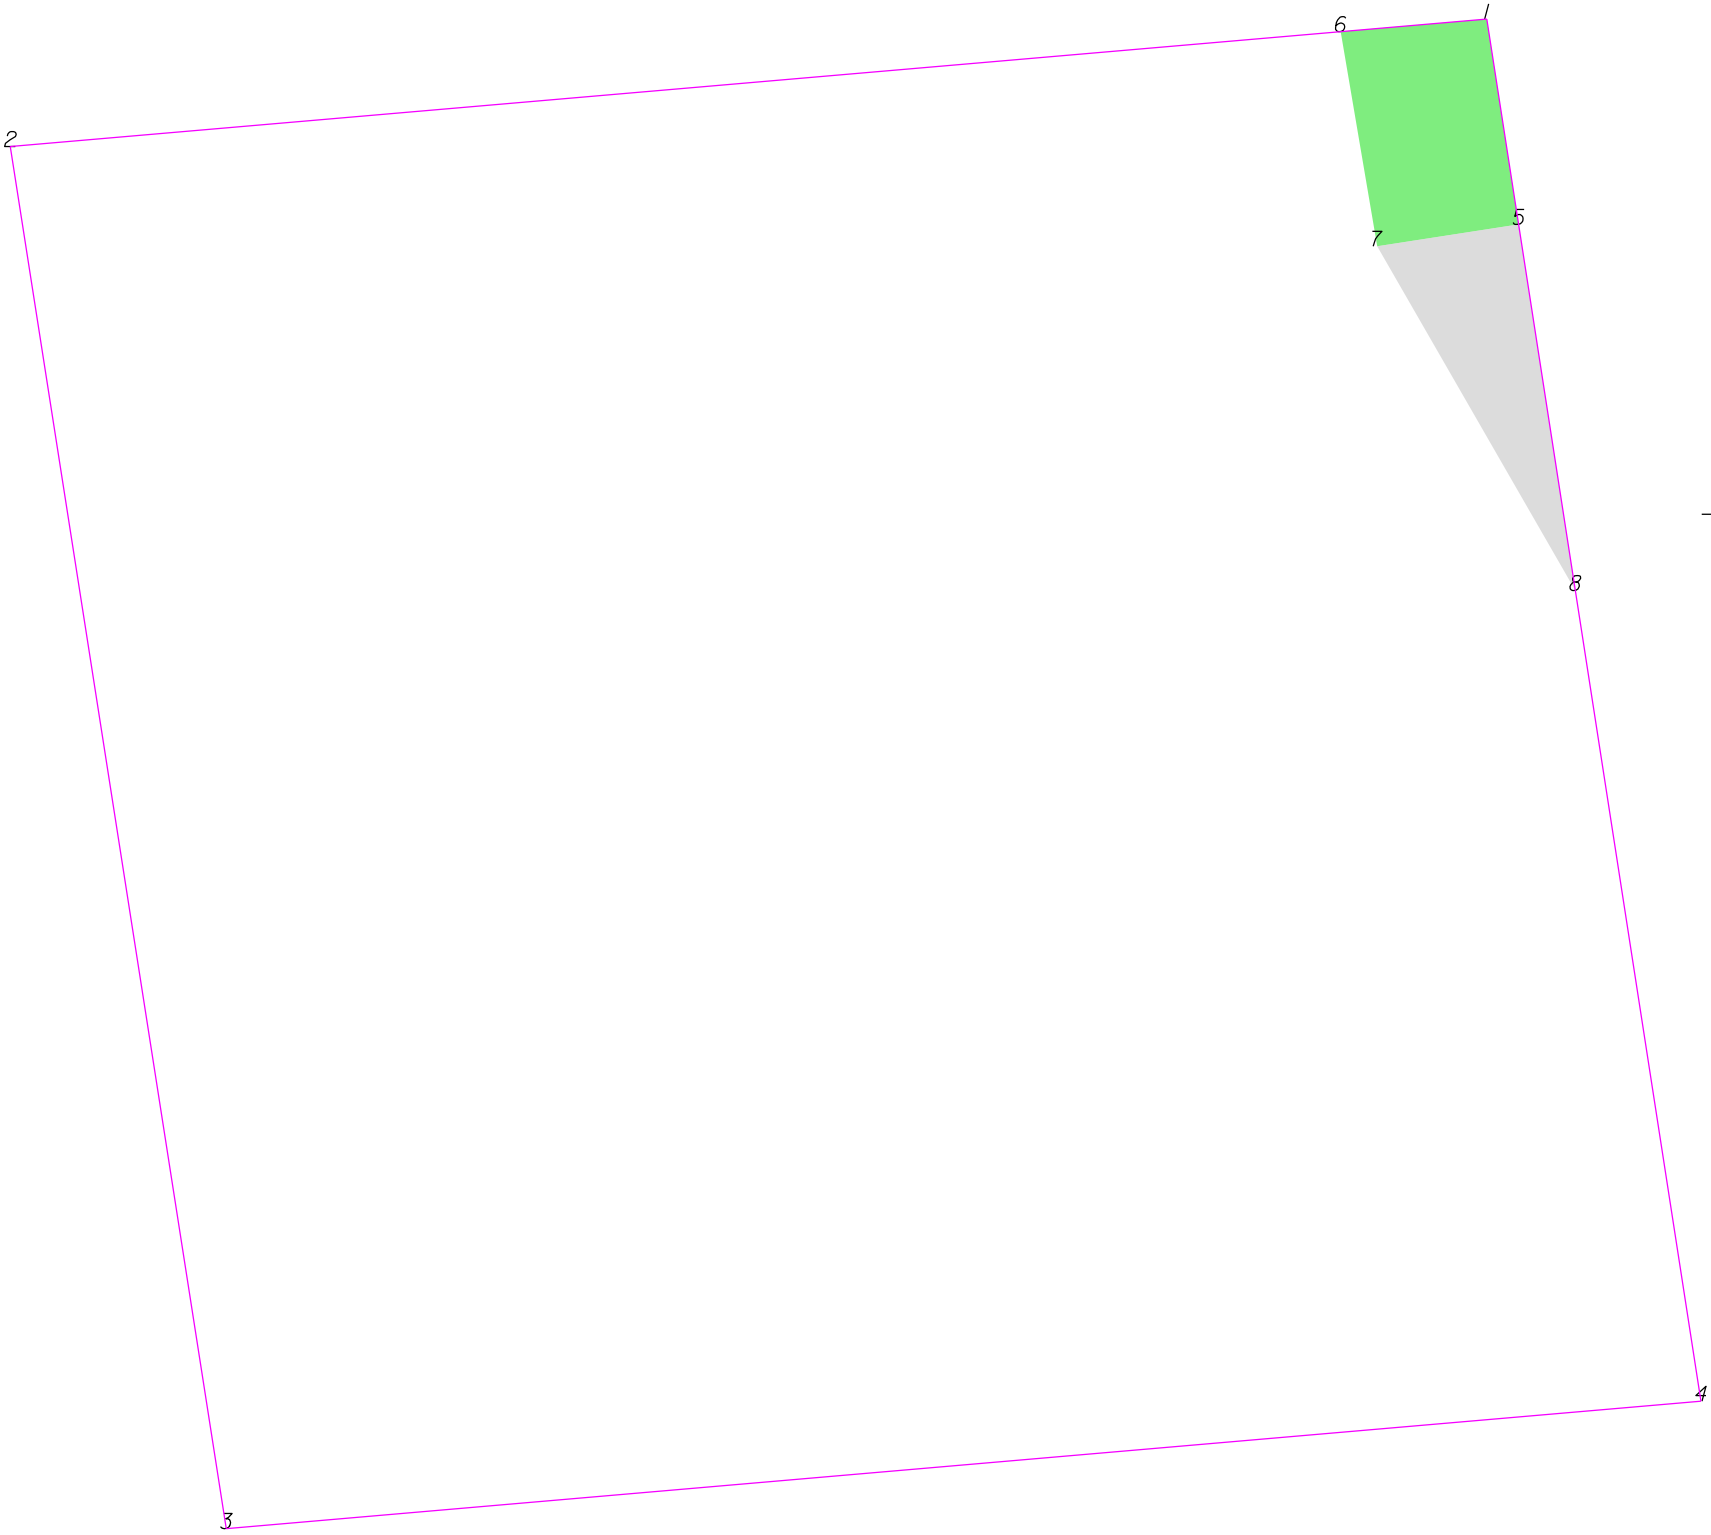

THIS MAP IS NOT A CERTIFIED SURVEY AND HAS NOT BEEN REVIEWED BY A LOCAL GOVERNMENT AGENCY FOR COMPLIANCE WITH ANY APPLICABLE LAND DEVELOPMENT REGULATIONS. THE PROPERTY SHOWN ON THIS MAP WAS LOCATED FOR THE NORTH CAROLINA DEPARTMENT OF TRANSPORTATION FOR HIGHWAY DESIGN PURPOSES. SOME ERROR MAY EXIST BETWEEN THE GRAPHICAL AND ACTUAL GROUND LOCATIONS OF PROPERTY LINES. THIS MAP IS TO BE USED AS A GRAPHICAL REPRESENTATION OF THE NCDOT'S INTENT TO ACQUIRE PROPERTY FOR RIGHT OF WAY PURPOSES, AND IN NO WAY REPRESENTS AN ACTUAL BOUNDARY SURVEY OF THIS PROPERTY.

NORTH CAROLINA DEPARTMENT OF TRANSPORTATION	
RIGHT OF WAY BRANCH	
KEITH W.PENDRY	09-20-2022
PARCEL # 112	S:\CADD\U4758\DDRAFT\U4758_dee
DB 5463 PG 829	UNKNOWN SCALE

	SQR FT	ACRES	SQR M	HECTARES
ROW Right	649.392	0.015	60.331	0.006
FROM - TO	DISTANCE (FT/M)	BEARING	RADIUS (FT/M)	CURVE LENGTH (FT/M)
-Y13- Sta 10+00 - 5	62.440	19.032	N 38°24'13.1" W	
5 - 1	30.190	9.202	N 8°48'39.0" W	
1 - 6	21.302	6.493	S 85°3'47.4" W	
6 - 7	31.633	9.642	S 9°40'25.4" E	
7 - 5	20.777	6.333	N 8°11'21.0" E	

	SQR FT	ACRES	SQR M	HECTARES
TDE Right	559.169	0.013	51.949	0.005
FROM - TO	DISTANCE (FT/M)	BEARING	RADIUS (FT/M)	CURVE LENGTH (FT/M)
-Y13- Sta 10+00 - 8	30.838	9.400	S 82°3'30.0" W	
8 - 5	53.827	16.407	N 8°48'39.0" W	
5 - 7	20.777	6.333	S 8°11'21.0" W	
7 - 8	57.698	17.586	S 29°55'0.3" E	


TYPE	COUNT	SQR FEET	ACRES
Parcel	1	43606.883	1.001
ROW Right	1	649.392	0.015
TDE Right	1	559.169	0.013
ROW Left	0	0.000	0.000
PDE Left	0	0.000	0.000
PDE Right	0	0.000	0.000
TDE Left	0	0.000	0.000
TCE Left	0	0.000	0.000
TCE Right	0	0.000	0.000
PUE Left	0	0.000	0.000
PUE Right	0	0.000	0.000
TSE Left	0	0.000	0.000
TSE Right	0	0.000	0.000
DUE Left	0	0.000	0.000
DUE Right	0	0.000	0.000
DTE Left	0	0.000	0.000
DTE Right	0	0.000	0.000
AUE_Left	0	0.000	0.000
AUE_Right	0	0.000	0.000
PCE Left	0	0.000	0.000
PCE Right	0	0.000	0.000
TUE Left	0	0.000	0.000
TUE Right	0	0.000	0.000
REM Left	0	0.000	0.000
REM Right	0	0.000	0.000
Other Left	0	0.000	0.000
Other Right	0	0.000	0.000
PE Left	0	0.000	0.000
PE Right	0	0.000	0.000

THIS MAP IS NOT A CERTIFIED SURVEY AND HAS NOT BEEN REVIEWED BY A LOCAL GOVERNMENT AGENCY FOR COMPLIANCE WITH ANY APPLICABLE LAND DEVELOPMENT REGULATIONS. THE PROPERTY SHOWN ON THIS MAP WAS LOCATED FOR THE NORTH CAROLINA DEPARTMENT OF TRANSPORTATION FOR HIGHWAY DESIGN PURPOSES. SOME ERROR MAY EXIST BETWEEN THE GRAPHICAL AND ACTUAL GROUND LOCATIONS OF PROPERTY LINES. THIS MAP IS TO BE USED AS A GRAPHICAL REPRESENTATION OF THE NCDOT'S INTENT TO ACQUIRE PROPERTY FOR RIGHT OF WAY PURPOSES, AND IN NO WAY REPRESENTS AN ACTUAL BOUNDARY SURVEY OF THIS PROPERTY.

NORTH CAROLINA DEPARTMENT OF TRANSPORTATION	
RIGHT OF WAY BRANCH	
KEITH W.PENDRY	09-20-2022
PARCEL # 112	S:\CADD\U4758\DDRAFT\U4758_dee
DB 5463 PG 829	UNKNOWN SCALE



-L- Sta 185+00

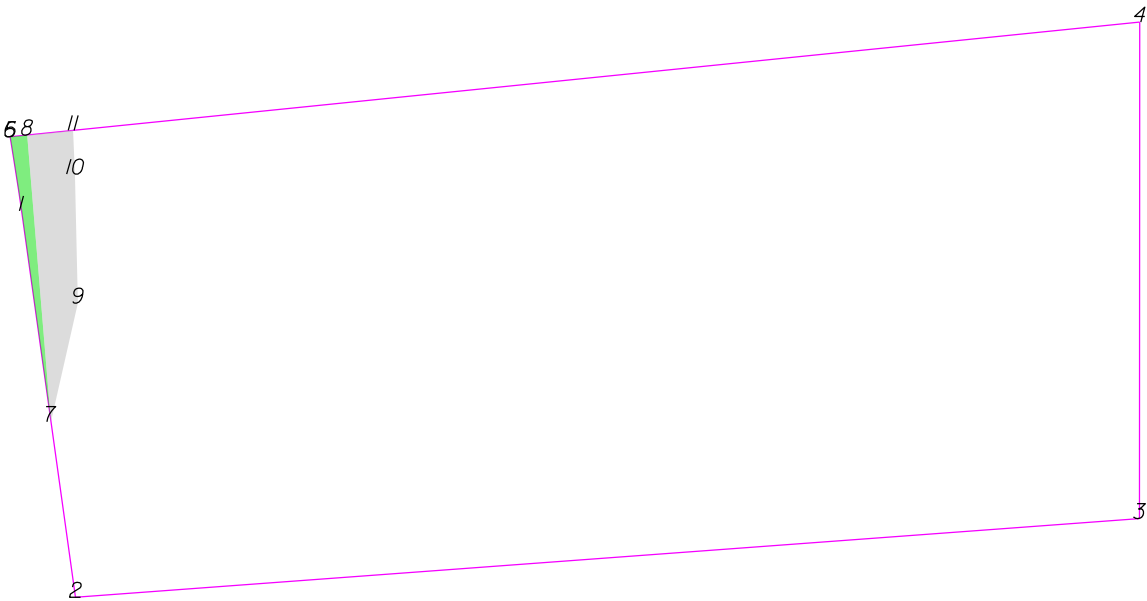

THIS MAP IS NOT A CERTIFIED SURVEY AND HAS NOT BEEN REVIEWED BY A LOCAL GOVERNMENT AGENCY FOR COMPLIANCE WITH ANY APPLICABLE LAND DEVELOPMENT REGULATIONS. THE PROPERTY SHOWN ON THIS MAP WAS LOCATED FOR THE NORTH CAROLINA DEPARTMENT OF TRANSPORTATION FOR HIGHWAY DESIGN PURPOSES. SOME ERROR MAY EXIST BETWEEN THE GRAPHICAL AND ACTUAL GROUND LOCATIONS OF PROPERTY LINES. THIS MAP IS TO BE USED AS A GRAPHICAL REPRESENTATION OF THE NCDOT'S INTENT TO ACQUIRE PROPERTY FOR RIGHT OF WAY PURPOSES, AND IN NO WAY REPRESENTS AN ACTUAL BOUNDARY SURVEY OF THIS PROPERTY.

NORTH CAROLINA DEPARTMENT OF TRANSPORTATION	
RIGHT OF WAY BRANCH	
MARY S.MINERY	12-8-2021
PARCEL # 113	S:\CADD\U4758\DDRAFT\U4758_dee
DB 3237 PG 904	UNKNOWN SCALE

	SQR FT	ACRES	SQR M	HECTARES
ROW Right	364.030	0.008	33.820	0.003
FROM - TO	DISTANCE (FT/M)		RADIUS (FT/M)	
-L- Sta 185+00 - 6	465.969	142.027	S 33°8'52.6" E	
6 - 1	29.600	9.022	S 8°48'25.2" E	980.000 298.705
1 - 7	83.989	25.600	S 7°56'30.0" E	
7 - 8	113.509	34.598	N 4°44'35.7" W	
8 - 5	6.641	2.024	S 84°12'9.0" W	
5 - 6	0.144	0.044	S 84°12'9.0" W	

	SQR FT	ACRES	SQR M	HECTARES
TDE Right	1451.680	0.033	134.866	0.013
FROM - TO	DISTANCE (FT/M)		RADIUS (FT/M)	
-L- Sta 185+00 - 8	469.124	142.989	S 33°53'2.4" E	
8 - 7	113.509	34.598	S 4°44'35.7" E	
7 - 9	47.971	14.622	N 12°48'49.1" E	
9 - 10	50.944	15.528	N 1°14'54.2" W	
10 - 11	17.272	5.264	N 2°33'13.8" W	
11 - 8	18.239	5.559	S 84°12'9.0" W	


TYPE	COUNT	SQR FEET	ACRES
Parcel	1	82192.643	1.887
ROW Right	1	364.030	0.008
TDE Right	1	1451.680	0.033
ROW Left	0	0.000	0.000
PDE Left	0	0.000	0.000
PDE Right	0	0.000	0.000
TDE Left	0	0.000	0.000
TCE Left	0	0.000	0.000
TCE Right	0	0.000	0.000
PUE Left	0	0.000	0.000
PUE Right	0	0.000	0.000
TSE Left	0	0.000	0.000
TSE Right	0	0.000	0.000
DUE Left	0	0.000	0.000
DUE Right	0	0.000	0.000
DTE Left	0	0.000	0.000
DTE Right	0	0.000	0.000
AUE_Left	0	0.000	0.000
AUE_Right	0	0.000	0.000
PCE Left	0	0.000	0.000
PCE Right	0	0.000	0.000
TUE Left	0	0.000	0.000
TUE Right	0	0.000	0.000
REM Left	0	0.000	0.000
REM Right	0	0.000	0.000
Other Left	0	0.000	0.000
Other Right	0	0.000	0.000
PE Left	0	0.000	0.000
PE Right	0	0.000	0.000

THIS MAP IS NOT A CERTIFIED SURVEY AND HAS NOT BEEN REVIEWED BY A LOCAL GOVERNMENT AGENCY FOR COMPLIANCE WITH ANY APPLICABLE LAND DEVELOPMENT REGULATIONS. THE PROPERTY SHOWN ON THIS MAP WAS LOCATED FOR THE NORTH CAROLINA DEPARTMENT OF TRANSPORTATION FOR HIGHWAY DESIGN PURPOSES. SOME ERROR MAY EXIST BETWEEN THE GRAPHICAL AND ACTUAL GROUND LOCATIONS OF PROPERTY LINES. THIS MAP IS TO BE USED AS A GRAPHICAL REPRESENTATION OF THE NCDOT'S INTENT TO ACQUIRE PROPERTY FOR RIGHT OF WAY PURPOSES, AND IN NO WAY REPRESENTS AN ACTUAL BOUNDARY SURVEY OF THIS PROPERTY.

NORTH CAROLINA DEPARTMENT OF TRANSPORTATION	
RIGHT OF WAY BRANCH	
MARY S.MINERY	12-8-2021
PARCEL # 113	S:\CADD\U4758\DDRAFT\U4758_dee
DB 3237 PG 904	UNKNOWN SCALE



-L- Sta 185+00

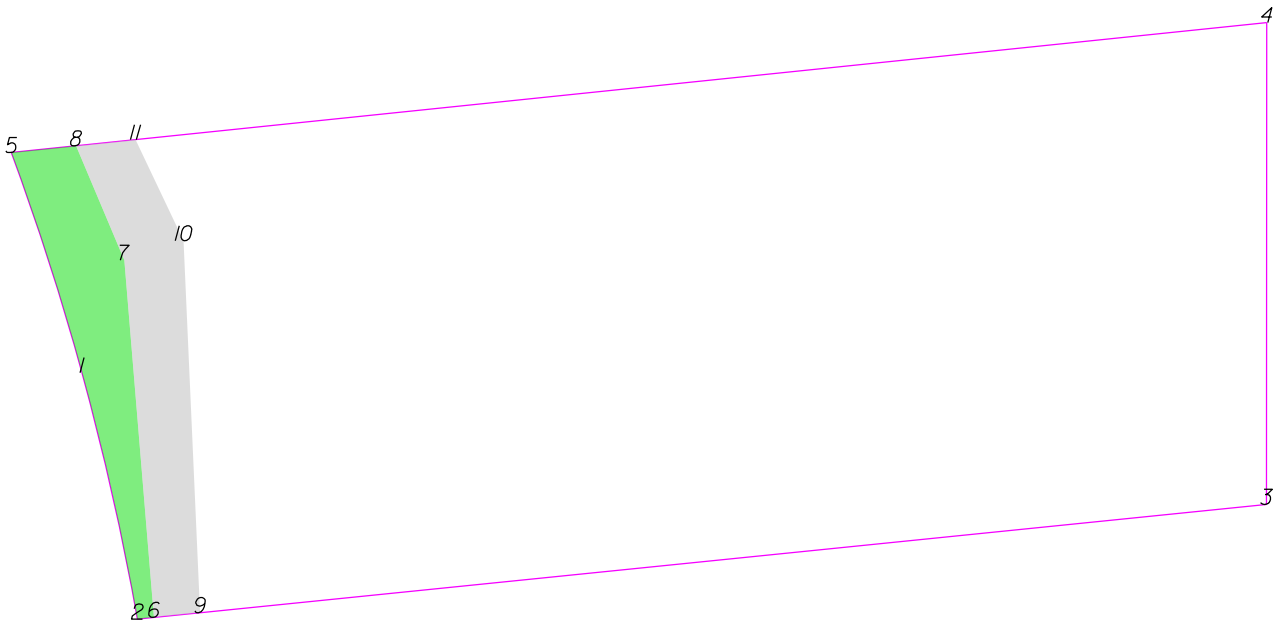

THIS MAP IS NOT A CERTIFIED SURVEY AND HAS NOT BEEN REVIEWED BY A LOCAL GOVERNMENT AGENCY FOR COMPLIANCE WITH ANY APPLICABLE LAND DEVELOPMENT REGULATIONS. THE PROPERTY SHOWN ON THIS MAP WAS LOCATED FOR THE NORTH CAROLINA DEPARTMENT OF TRANSPORTATION FOR HIGHWAY DESIGN PURPOSES. SOME ERROR MAY EXIST BETWEEN THE GRAPHICAL AND ACTUAL GROUND LOCATIONS OF PROPERTY LINES. THIS MAP IS TO BE USED AS A GRAPHICAL REPRESENTATION OF THE NCDOT'S INTENT TO ACQUIRE PROPERTY FOR RIGHT OF WAY PURPOSES, AND IN NO WAY REPRESENTS AN ACTUAL BOUNDARY SURVEY OF THIS PROPERTY.

NORTH CAROLINA DEPARTMENT OF TRANSPORTATION	
RIGHT OF WAY BRANCH	
BINH THANH NGUYEN	12-8-2021
PARCEL # 114	S:\CADD\U4758\DDRAFT\U4758_dee
DB 7670 PG 2751	UNKNOWN SCALE

	SQR FT	ACRES		SQR M		HECTARES	
ROW Right	3580.609	0.082		332.651		0.033	
FROM - TO	DISTANCE (FT/M)		BEARING	RADIUS (FT/M)		CURVE LENGTH (FT/M)	
-L- Sta 185+00 - 1	374.352	114.103	S 38°30'53.8" E				
1 - 2	99.631	30.368	S 12°39'3.0" E	1093.080	333.171	99.666	30.378
2 - 6	6.641	2.024	N 84°12'9.0" E				
6 - 7	141.432	43.109	N 4°44'35.7" W				
7 - 8	48.985	14.931	N 22°57'27.1" W				
8 - 5	25.653	7.819	S 84°5'11.3" W				
5 - 1	91.236	27.809	S 17°48'2.7" E	1093.080	333.171	91.262	27.817

	SQR FT	ACRES		SQR M		HECTARES	
TDE Right	4114.045	0.094		382.209		0.038	
FROM - TO	DISTANCE (FT/M)		BEARING	RADIUS (FT/M)		CURVE LENGTH (FT/M)	
-L- Sta 185+00 - 6	469.124	142.989	S 33°53'2.4" E				
6 - 9	18.239	5.559	N 84°12'9.0" E				
9 - 10	146.935	44.786	N 2°33'13.8" W				
10 - 11	44.115	13.446	N 25°23'37.2" W				
11 - 8	23.608	7.196	S 84°5'11.3" W				
8 - 7	48.985	14.931	S 22°57'27.1" E				
7 - 6	141.432	43.109	S 4°44'35.7" E				


TYPE	COUNT	SQR FEET	ACRES
Parcel	1	88699.058	2.036
ROW Right	1	3580.609	0.082
TDE Right	1	4114.045	0.094
ROW Left	0	0.000	0.000
PDE Left	0	0.000	0.000
PDE Right	0	0.000	0.000
TDE Left	0	0.000	0.000
TCE Left	0	0.000	0.000
TCE Right	0	0.000	0.000
PUE Left	0	0.000	0.000
PUE Right	0	0.000	0.000
TSE Left	0	0.000	0.000
TSE Right	0	0.000	0.000
DUE Left	0	0.000	0.000
DUE Right	0	0.000	0.000
DTE Left	0	0.000	0.000
DTE Right	0	0.000	0.000
AUE_Left	0	0.000	0.000
AUE_Right	0	0.000	0.000
PCE Left	0	0.000	0.000
PCE Right	0	0.000	0.000
TUE Left	0	0.000	0.000
TUE Right	0	0.000	0.000
REM Left	0	0.000	0.000
REM Right	0	0.000	0.000
Other Left	0	0.000	0.000
Other Right	0	0.000	0.000
PE Left	0	0.000	0.000
PE Right	0	0.000	0.000

THIS MAP IS NOT A CERTIFIED SURVEY AND HAS NOT BEEN REVIEWED BY A LOCAL GOVERNMENT AGENCY FOR COMPLIANCE WITH ANY APPLICABLE LAND DEVELOPMENT REGULATIONS. THE PROPERTY SHOWN ON THIS MAP WAS LOCATED FOR THE NORTH CAROLINA DEPARTMENT OF TRANSPORTATION FOR HIGHWAY DESIGN PURPOSES. SOME ERROR MAY EXIST BETWEEN THE GRAPHICAL AND ACTUAL GROUND LOCATIONS OF PROPERTY LINES. THIS MAP IS TO BE USED AS A GRAPHICAL REPRESENTATION OF THE NCDOT'S INTENT TO ACQUIRE PROPERTY FOR RIGHT OF WAY PURPOSES, AND IN NO WAY REPRESENTS AN ACTUAL BOUNDARY SURVEY OF THIS PROPERTY.

NORTH CAROLINA DEPARTMENT OF TRANSPORTATION	
RIGHT OF WAY BRANCH	
BINH THANH NGUYEN	12-8-2021
PARCEL # 114	S:\CADD\U4758\DDRAFT\U4758_dee
DB 7670 PG 2751	UNKNOWN SCALE



-L- Sta 185+00

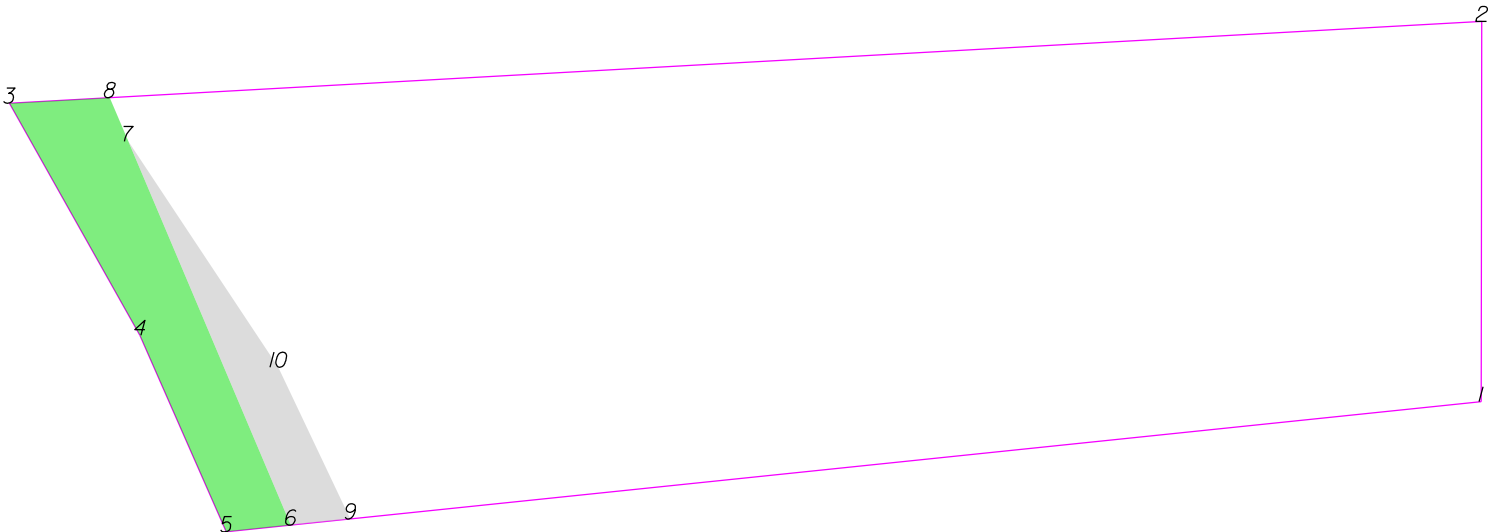

THIS MAP IS NOT A CERTIFIED SURVEY AND HAS NOT BEEN REVIEWED BY A LOCAL GOVERNMENT AGENCY FOR COMPLIANCE WITH ANY APPLICABLE LAND DEVELOPMENT REGULATIONS. THE PROPERTY SHOWN ON THIS MAP WAS LOCATED FOR THE NORTH CAROLINA DEPARTMENT OF TRANSPORTATION FOR HIGHWAY DESIGN PURPOSES. SOME ERROR MAY EXIST BETWEEN THE GRAPHICAL AND ACTUAL GROUND LOCATIONS OF PROPERTY LINES. THIS MAP IS TO BE USED AS A GRAPHICAL REPRESENTATION OF THE NCDOT'S INTENT TO ACQUIRE PROPERTY FOR RIGHT OF WAY PURPOSES, AND IN NO WAY REPRESENTS AN ACTUAL BOUNDARY SURVEY OF THIS PROPERTY.

NORTH CAROLINA DEPARTMENT OF TRANSPORTATION	
RIGHT OF WAY BRANCH	
TROY C. JORDAN	12-8-2021
PARCEL # 115	S:\CADD\U4758\DDRAFT\U4758_dee
DB 3918 PG 60	UNKNOWN SCALE

	SQR FT	ACRES	SQR M	HECTARES
ROW Right	5262.471	0.121	488.901	0.049
FROM - TO	DISTANCE (FT/M)	BEARING	RADIUS (FT/M)	CURVE LENGTH (FT/M)
-L- Sta 185+00 - 6	307.592	93.754	S 48°36'13.3" E	
6 - 7	164.456	50.126	N 22°57'27.1" W	
7 - 8	18.809	5.733	N 22°57'27.1" W	
8 - 3	39.715	12.105	S 86°49'15.8" W	
3 - 4	105.093	32.032	S 29°20'12.9" E	
4 - 5	84.750	25.832	S 23°44'50.7" E	
5 - 6	25.653	7.819	N 84°5'11.3" E	


	SQR FT	ACRES	SQR M	HECTARES
TDE Right	2362.078	0.054	219.445	0.022
FROM - TO	DISTANCE (FT/M)	BEARING	RADIUS (FT/M)	CURVE LENGTH (FT/M)
-L- Sta 185+00 - 9	324.064	98.775	S 51°40'23.3" E	
9 - 10	66.306	20.210	N 25°23'37.2" W	
10 - 7	106.969	32.604	N 33°35'55.1" W	
7 - 6	164.456	50.126	S 22°57'27.1" E	
6 - 9	23.608	7.196	N 84°5'11.3" E	

TYPE	COUNT	SQR FEET	ACRES
Parcel	1	87307.387	2.004
ROW Right	1	5262.471	0.121
TDE Right	1	2362.078	0.054
ROW Left	0	0.000	0.000
PDE Left	0	0.000	0.000
PDE Right	0	0.000	0.000
TDE Left	0	0.000	0.000
TCE Left	0	0.000	0.000
TCE Right	0	0.000	0.000
PUE Left	0	0.000	0.000
PUE Right	0	0.000	0.000
TSE Left	0	0.000	0.000
TSE Right	0	0.000	0.000
DUE Left	0	0.000	0.000
DUE Right	0	0.000	0.000
DTE Left	0	0.000	0.000
DTE Right	0	0.000	0.000
AUE_Left	0	0.000	0.000
AUE_Right	0	0.000	0.000
PCE Left	0	0.000	0.000
PCE Right	0	0.000	0.000
TUE Left	0	0.000	0.000
TUE Right	0	0.000	0.000
REM Left	0	0.000	0.000
REM Right	0	0.000	0.000
Other Left	0	0.000	0.000
Other Right	0	0.000	0.000
PE Left	0	0.000	0.000
PE Right	0	0.000	0.000

THIS MAP IS NOT A CERTIFIED SURVEY AND HAS NOT BEEN REVIEWED BY A LOCAL GOVERNMENT AGENCY FOR COMPLIANCE WITH ANY APPLICABLE LAND DEVELOPMENT REGULATIONS. THE PROPERTY SHOWN ON THIS MAP WAS LOCATED FOR THE NORTH CAROLINA DEPARTMENT OF TRANSPORTATION FOR HIGHWAY DESIGN PURPOSES. SOME ERROR MAY EXIST BETWEEN THE GRAPHICAL AND ACTUAL GROUND LOCATIONS OF PROPERTY LINES. THIS MAP IS TO BE USED AS A GRAPHICAL REPRESENTATION OF THE NCDOT'S INTENT TO ACQUIRE PROPERTY FOR RIGHT OF WAY PURPOSES, AND IN NO WAY REPRESENTS AN ACTUAL BOUNDARY SURVEY OF THIS PROPERTY.

NORTH CAROLINA DEPARTMENT OF TRANSPORTATION	
RIGHT OF WAY BRANCH	
TROY C. JORDAN	12-8-2021
PARCEL # 115	S:\CADD\U4758\DDRAFT\U4758_dee
DB 3918 PG 60	UNKNOWN SCALE

-L- Sta 186+00

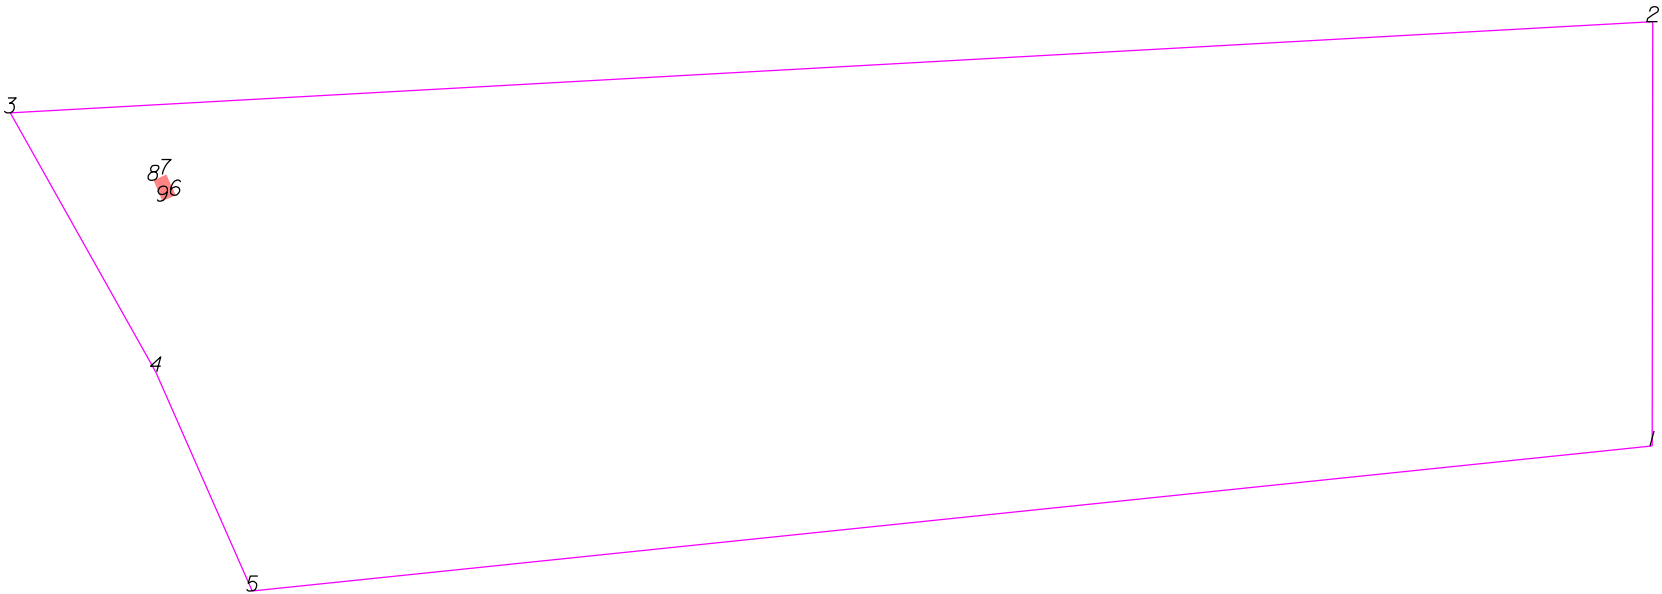

THIS MAP IS NOT A CERTIFIED SURVEY AND HAS NOT BEEN REVIEWED BY A LOCAL GOVERNMENT AGENCY FOR COMPLIANCE WITH ANY APPLICABLE LAND DEVELOPMENT REGULATIONS. THE PROPERTY SHOWN ON THIS MAP WAS LOCATED FOR THE NORTH CAROLINA DEPARTMENT OF TRANSPORTATION FOR HIGHWAY DESIGN PURPOSES. SOME ERROR MAY EXIST BETWEEN THE GRAPHICAL AND ACTUAL GROUND LOCATIONS OF PROPERTY LINES. THIS MAP IS TO BE USED AS A GRAPHICAL REPRESENTATION OF THE NCDOT'S INTENT TO ACQUIRE PROPERTY FOR RIGHT OF WAY PURPOSES, AND IN NO WAY REPRESENTS AN ACTUAL BOUNDARY SURVEY OF THIS PROPERTY.


NORTH CAROLINA DEPARTMENT OF TRANSPORTATION	
RIGHT OF WAY BRANCH	
MICHAEL B.BUTNER	05-8-2025
PARCEL # 115Z	S:\CADD\U4758\DDRAFT\U4758_dee
DB 7915 PG 2858	UNKNOWN SCALE

	SQR FT	ACRES		SQR M	HECTARES			
PUE Right	40.533	0.001		3.766	0.000			
FROM - TO		DISTANCE (FT/M)		BEARING	RADIUS (FT/M)		CURVE LENGTH (FT/M)	
-L- Sta 186+00 - 6		171.141	52.164	S 38°4'16.5" E				
6 - 7		8.000	2.438	N 24°18'44.7" W				
7 - 8		4.972	1.515	S 65°41'15.3" W				
8 - 9		8.002	2.439	S 22°57'27.1" E				
9 - 6		5.161	1.573	N 65°41'15.3" E				

TYPE	COUNT	SQR FEET	ACRES
Parcel	1	87307.387	2.004
PUE Right	1	40.533	0.001
ROW Left	0	0.000	0.000
ROW Right	0	0.000	0.000
PDE Left	0	0.000	0.000
PDE Right	0	0.000	0.000
TDE Left	0	0.000	0.000
TDE Right	0	0.000	0.000
TCE Left	0	0.000	0.000
TCE Right	0	0.000	0.000
PUE Left	0	0.000	0.000
TSE Left	0	0.000	0.000
TSE Right	0	0.000	0.000
DUE Left	0	0.000	0.000
DUE Right	0	0.000	0.000
DTE Left	0	0.000	0.000
DTE Right	0	0.000	0.000
AUE_Left	0	0.000	0.000
AUE_Right	0	0.000	0.000
PCE Left	0	0.000	0.000
PCE Right	0	0.000	0.000
TUE Left	0	0.000	0.000
TUE Right	0	0.000	0.000
REM Left	0	0.000	0.000
REM Right	0	0.000	0.000
Other Left	0	0.000	0.000
Other Right	0	0.000	0.000
PE Left	0	0.000	0.000
PE Right	0	0.000	0.000

THIS MAP IS NOT A CERTIFIED SURVEY AND HAS NOT BEEN REVIEWED BY A LOCAL GOVERNMENT AGENCY FOR COMPLIANCE WITH ANY APPLICABLE LAND DEVELOPMENT REGULATIONS. THE PROPERTY SHOWN ON THIS MAP WAS LOCATED FOR THE NORTH CAROLINA DEPARTMENT OF TRANSPORTATION FOR HIGHWAY DESIGN PURPOSES. SOME ERROR MAY EXIST BETWEEN THE GRAPHICAL AND ACTUAL GROUND LOCATIONS OF PROPERTY LINES. THIS MAP IS TO BE USED AS A GRAPHICAL REPRESENTATION OF THE NCDOT'S INTENT TO ACQUIRE PROPERTY FOR RIGHT OF WAY PURPOSES, AND IN NO WAY REPRESENTS AN ACTUAL BOUNDARY SURVEY OF THIS PROPERTY.

NORTH CAROLINA DEPARTMENT OF TRANSPORTATION	
RIGHT OF WAY BRANCH	
MICHAEL B.BUTNER	05-8-2025
PARCEL * 115Z	S:\CADD\U4758\DDRAFT\U4758_dee
DB 7915 PG 2858	UNKNOWN SCALE

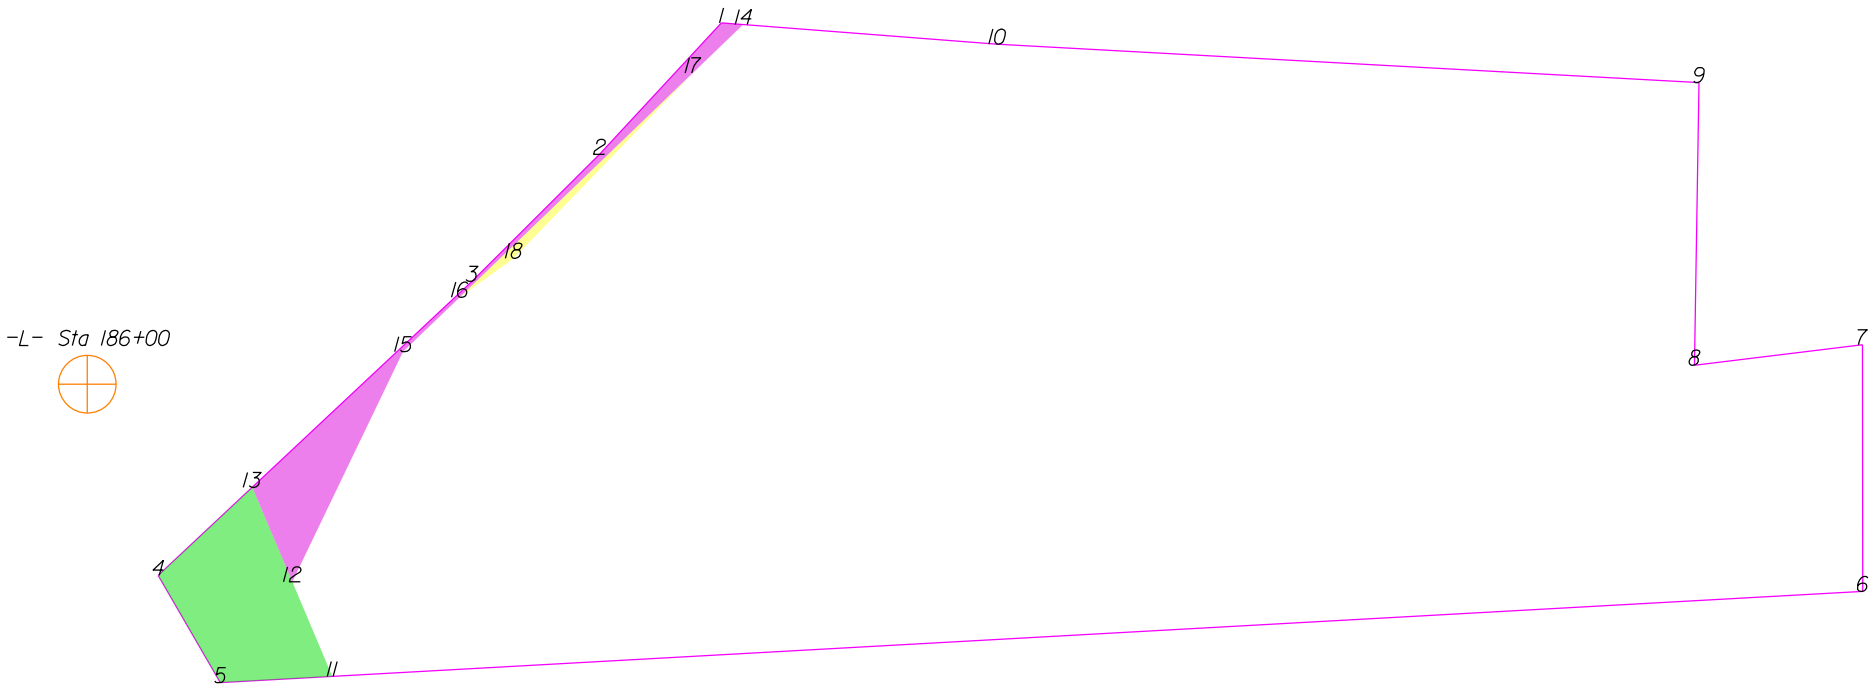

THIS MAP IS NOT A CERTIFIED SURVEY AND HAS NOT BEEN REVIEWED BY A LOCAL GOVERNMENT AGENCY FOR COMPLIANCE WITH ANY APPLICABLE LAND DEVELOPMENT REGULATIONS. THE PROPERTY SHOWN ON THIS MAP WAS LOCATED FOR THE NORTH CAROLINA DEPARTMENT OF TRANSPORTATION FOR HIGHWAY DESIGN PURPOSES. SOME ERROR MAY EXIST BETWEEN THE GRAPHICAL AND ACTUAL GROUND LOCATIONS OF PROPERTY LINES. THIS MAP IS TO BE USED AS A GRAPHICAL REPRESENTATION OF THE NCDOT'S INTENT TO ACQUIRE PROPERTY FOR RIGHT OF WAY PURPOSES, AND IN NO WAY REPRESENTS AN ACTUAL BOUNDARY SURVEY OF THIS PROPERTY.

NORTH CAROLINA DEPARTMENT OF TRANSPORTATION	
RIGHT OF WAY BRANCH	
CHRISTOPHER B.SOUTHER	12-8-2021
PARCEL # 116	S:\CADD\U4758\DDRAFT\U4758_dee
DB 7425 PG 2208	UNKNOWN SCALE

	SQR FT	ACRES	SQR M	HECTARES
ROW Right	2329.420	0.053	216.411	0.022
FROM - TO	DISTANCE (FT/M)	BEARING	RADIUS (FT/M)	CURVE LENGTH (FT/M)
-L- Sta 186+00 - 11	134.945	41.131	S 39°57'40.7" E	
11 - 12	36.350	11.079	N 22°57'27.1" W	
12 - 13	36.294	11.062	N 22°57'27.1" W	
13 - 4	45.572	13.890	S 46°50'27.0" W	
4 - 5	43.801	13.351	S 30°2'4.9" E	
5 - 11	39.715	12.105	N 86°49'15.8" E	


	SQR FT	ACRES	SQR M	HECTARES
PDE Right	1695.484	0.039	157.516	0.016
FROM - TO	DISTANCE (FT/M)	BEARING	RADIUS (FT/M)	CURVE LENGTH (FT/M)
-L- Sta 186+00 - 14	264.713	80.685	N 61°15'47.5" E	
14 - 1	7.720	2.353	N 85°35'31.9" W	
1 - 2	63.479	19.348	S 42°51'12.6" W	
2 - 3	63.702	19.416	S 45°7'14.1" W	
3 - 13	106.606	32.494	S 46°50'27.0" W	
13 - 12	36.294	11.062	S 22°57'27.1" E	
12 - 15	90.408	27.556	N 25°42'49.4" E	
15 - 16	27.813	8.477	N 46°7'9.2" E	
16 - 17	114.511	34.903	N 46°7'9.2" E	
17 - 14	24.704	7.530	N 46°7'9.2" E	

	SQR FT	ACRES	SQR M	HECTARES
TCE Right	188.781	0.004	17.538	0.002
FROM - TO	DISTANCE (FT/M)	BEARING	RADIUS (FT/M)	CURVE LENGTH (FT/M)
-L- Sta 186+00 - 16	135.311	41.243	N 76°51'18.2" E	
16 - 18	23.566	7.183	N 54°9'43.6" E	
18 - 17	91.237	27.809	N 44°2'53.5" E	
17 - 16	114.511	34.903	S 46°7'9.2" W	

TYPE	COUNT	SQR FEET	ACRES
Parcel	1	100175.712	2.300
ROW Right	1	2329.420	0.053
PDE Right	1	1695.484	0.039
TCE Right	1	188.781	0.004
ROW Left	0	0.000	0.000
PDE Left	0	0.000	0.000
TDE Left	0	0.000	0.000
TDE Right	0	0.000	0.000
TCE Left	0	0.000	0.000
PUE Left	0	0.000	0.000
PUE Right	0	0.000	0.000
TSE Left	0	0.000	0.000
TSE Right	0	0.000	0.000
DUE Left	0	0.000	0.000
DUE Right	0	0.000	0.000
DTE Left	0	0.000	0.000
DTE Right	0	0.000	0.000
AUE_Left	0	0.000	0.000
AUE_Right	0	0.000	0.000
PCE Left	0	0.000	0.000
PCE Right	0	0.000	0.000
TUE Left	0	0.000	0.000
TUE Right	0	0.000	0.000
REM Left	0	0.000	0.000
REM Right	0	0.000	0.000
Other Left	0	0.000	0.000
Other Right	0	0.000	0.000
PE Left	0	0.000	0.000
PE Right	0	0.000	0.000

THIS MAP IS NOT A CERTIFIED SURVEY AND HAS NOT BEEN REVIEWED BY A LOCAL GOVERNMENT AGENCY FOR COMPLIANCE WITH ANY APPLICABLE LAND DEVELOPMENT REGULATIONS. THE PROPERTY SHOWN ON THIS MAP WAS LOCATED FOR THE NORTH CAROLINA DEPARTMENT OF TRANSPORTATION FOR HIGHWAY DESIGN PURPOSES. SOME ERROR MAY EXIST BETWEEN THE GRAPHICAL AND ACTUAL GROUND LOCATIONS OF PROPERTY LINES. THIS MAP IS TO BE USED AS A GRAPHICAL REPRESENTATION OF THE NCDOT'S INTENT TO ACQUIRE PROPERTY FOR RIGHT OF WAY PURPOSES, AND IN NO WAY REPRESENTS AN ACTUAL BOUNDARY SURVEY OF THIS PROPERTY.

NORTH CAROLINA DEPARTMENT OF TRANSPORTATION	
RIGHT OF WAY BRANCH	
CHRISTOPHER B.SOUTHER	12-8-2021
PARCEL # 116	S:\CADD\U4758\DDRAFT\U4758_dee
DB 7425 PG 2208	UNKNOWN SCALE

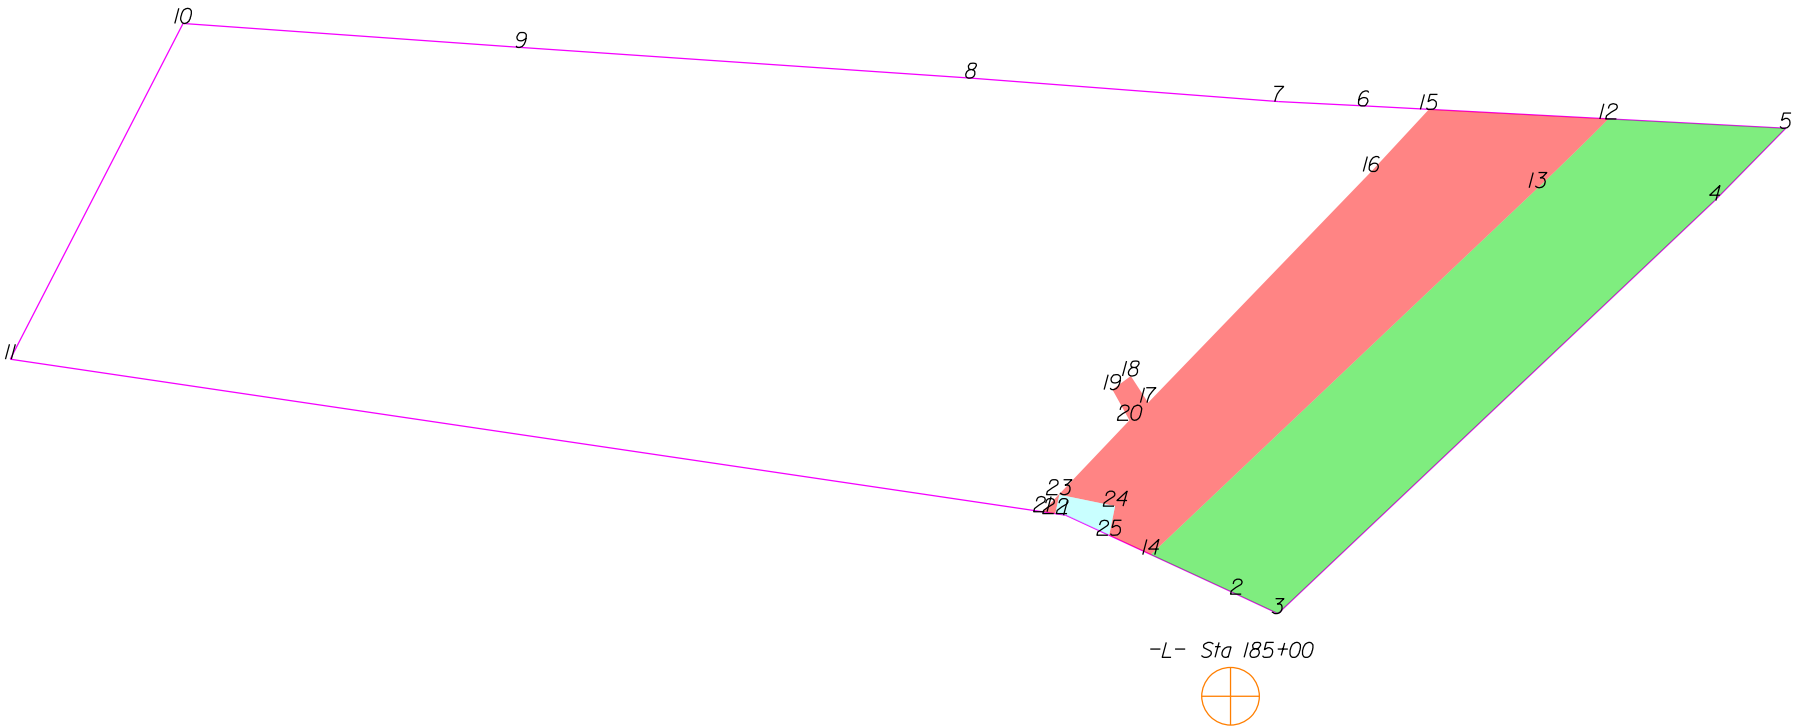

THIS MAP IS NOT A CERTIFIED SURVEY AND HAS NOT BEEN REVIEWED BY A LOCAL GOVERNMENT AGENCY FOR COMPLIANCE WITH ANY APPLICABLE LAND DEVELOPMENT REGULATIONS. THE PROPERTY SHOWN ON THIS MAP WAS LOCATED FOR THE NORTH CAROLINA DEPARTMENT OF TRANSPORTATION FOR HIGHWAY DESIGN PURPOSES. SOME ERROR MAY EXIST BETWEEN THE GRAPHICAL AND ACTUAL GROUND LOCATIONS OF PROPERTY LINES. THIS MAP IS TO BE USED AS A GRAPHICAL REPRESENTATION OF THE NCDOT'S INTENT TO ACQUIRE PROPERTY FOR RIGHT OF WAY PURPOSES, AND IN NO WAY REPRESENTS AN ACTUAL BOUNDARY SURVEY OF THIS PROPERTY.

NORTH CAROLINA DEPARTMENT OF TRANSPORTATION	
RIGHT OF WAY BRANCH	
GARY S. BOOHER	12-8-2021
PARCEL # 117	S:\CADD\U4758\DDRAFT\U4758_dee
DB 3307 PG 189	UNKNOWN SCALE

	SQR FT	ACRES		SQR M		HECTARES	
ROW Left	10824.390	0.248		1005.623		0.101	
FROM - TO		DISTANCE (FT/M)		BEARING		RADIUS (FT/M)	
-L- Sta 185+00 - 12		242.946	74.050	N 33°12'33.9" E			
12 - 13		34.656	10.563	S 45°40'28.7" W		1144.500	348.844
13 - 14		187.844	57.255	S 46°32'31.7" W			
14 - 2		33.156	10.106	S 65°8'1.3" E			
2 - 3		16.204	4.939	S 65°4'24.7" E			
3 - 4		211.612	64.499	N 46°36'5.4" E			
4 - 5		35.704	10.883	N 44°21'57.9" E			
5 - 12		62.439	19.032	N 86°59'39.1" W			


	SQR FT	ACRES		SQR M		HECTARES	
PUE Left	8750.252	0.201		812.928		0.081	
FROM - TO		DISTANCE (FT/M)		BEARING		RADIUS (FT/M)	
-L- Sta 185+00 - 13		209.241	63.777	N 31°9'38.4" E			
13 - 12		34.656	10.563	N 45°40'28.7" E		1144.500	348.844
12 - 15		63.310	19.297	N 86°59'39.1" W			
15 - 16		29.851	9.099	S 42°51'13.9" W			
16 - 17		113.111	34.476	S 44°0'30.9" W			
17 - 18		11.180	3.408	N 33°9'10.8" W			
18 - 19		8.062	2.457	S 53°40'1.8" W			
19 - 20		12.369	3.770	S 29°25'17.8" E			
20 - 21		44.470	13.554	S 43°35'59.0" W			
21 - 22		4.603	1.403	S 81°36'4.5" E			
22 - 23		6.800	2.073	N 11°30'51.1" E			
23 - 24		20.112	6.130	S 78°19'59.5" E			
24 - 25		10.452	3.186	S 11°33'0.5" W			
25 - 14		16.148	4.922	S 65°8'1.3" E			
14 - 13		187.844	57.255	N 46°32'31.7" E			

	SQR FT	ACRES		SQR M		HECTARES	
DUE Left	164.695	0.004		15.301		0.002	
FROM - TO		DISTANCE (FT/M)		BEARING		RADIUS (FT/M)	
-L- Sta 185+00 - 22		89.099	27.157	N 43°49'23.9" W			
22 - 1		3.660	1.116	S 81°36'4.5" E			
1 - 25		16.908	5.154	S 65°8'1.3" E			
25 - 24		10.452	3.186	N 11°33'0.5" E			
24 - 23		20.112	6.130	N 78°19'59.5" W			
23 - 22		6.800	2.073	S 11°30'51.1" W			

TYPE	COUNT	SQR FEET	ACRES
Parcel	1	75808.102	1.740
ROW Left	1	10824.390	0.248
PUE Left	1	8750.252	0.201
DUE Left	1	164.695	0.004
ROW Right	0	0.000	0.000
PDE Left	0	0.000	0.000
PDE Right	0	0.000	0.000
TDE Left	0	0.000	0.000
TDE Right	0	0.000	0.000
TCE Left	0	0.000	0.000
TCE Right	0	0.000	0.000
PUE Right	0	0.000	0.000
TSE Left	0	0.000	0.000
TSE Right	0	0.000	0.000
DUE Right	0	0.000	0.000
DTE Left	0	0.000	0.000
DTE Right	0	0.000	0.000
AUE_Left	0	0.000	0.000
AUE_Right	0	0.000	0.000
PCE Left	0	0.000	0.000
PCE Right	0	0.000	0.000
TUE Left	0	0.000	0.000
TUE Right	0	0.000	0.000
REM Left	0	0.000	0.000
REM Right	0	0.000	0.000
Other Left	0	0.000	0.000
Other Right	0	0.000	0.000
PE Left	0	0.000	0.000
PE Right	0	0.000	0.000

THIS MAP IS NOT A CERTIFIED SURVEY AND HAS NOT BEEN REVIEWED BY A LOCAL GOVERNMENT AGENCY FOR COMPLIANCE WITH ANY APPLICABLE LAND DEVELOPMENT REGULATIONS. THE PROPERTY SHOWN ON THIS MAP WAS LOCATED FOR THE NORTH CAROLINA DEPARTMENT OF TRANSPORTATION FOR HIGHWAY DESIGN PURPOSES. SOME ERROR MAY EXIST BETWEEN THE GRAPHICAL AND ACTUAL GROUND LOCATIONS OF PROPERTY LINES. THIS MAP IS TO BE USED AS A GRAPHICAL REPRESENTATION OF THE NCDOT'S INTENT TO ACQUIRE PROPERTY FOR RIGHT OF WAY PURPOSES, AND IN NO WAY REPRESENTS AN ACTUAL BOUNDARY SURVEY OF THIS PROPERTY.

NORTH CAROLINA DEPARTMENT OF TRANSPORTATION	
RIGHT OF WAY BRANCH	
GARY S.BOOHER	12-8-2021
PARCEL # 117	S:\CADD\U4758\DDRAFT\U4758_dee
DB 3307 PG 189	UNKNOWN SCALE

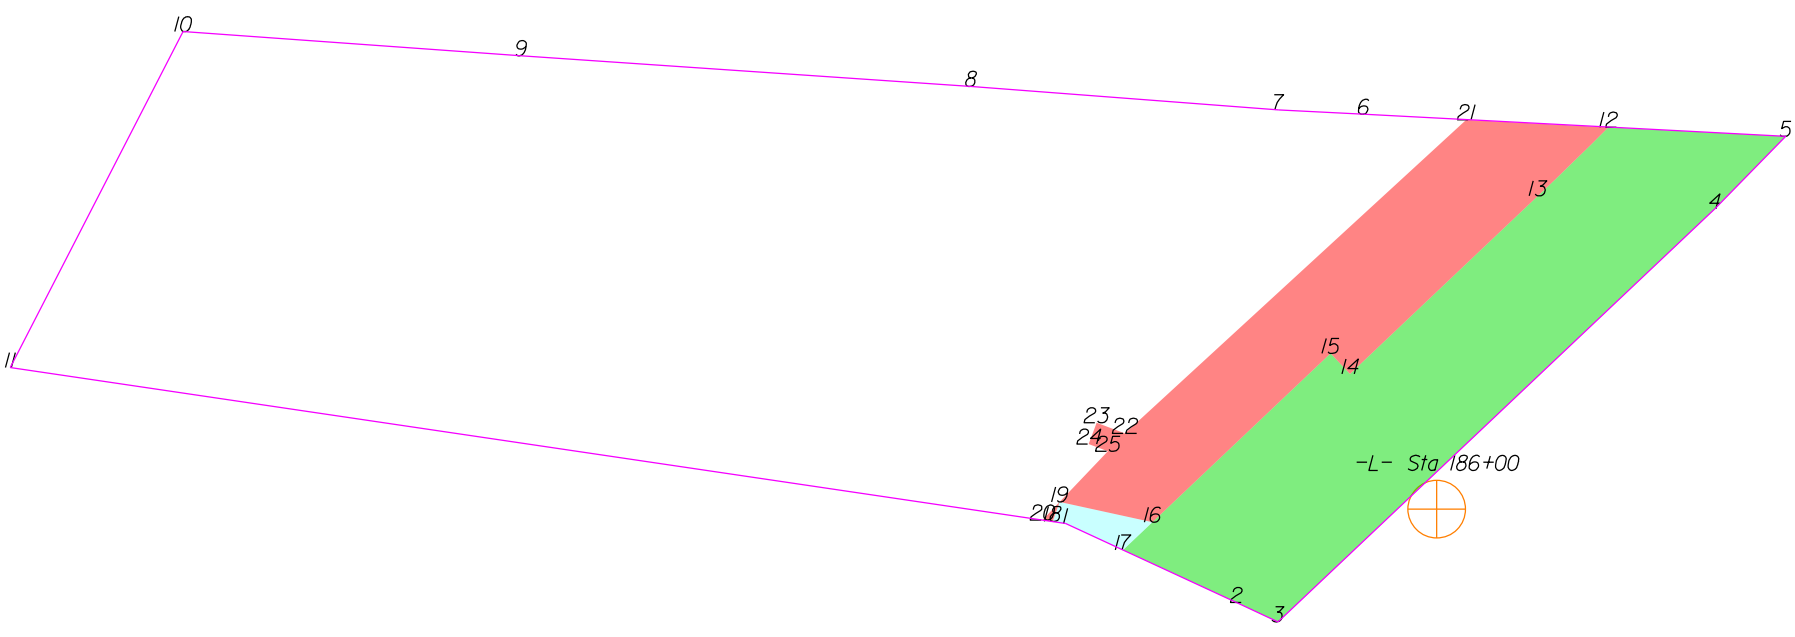

THIS MAP IS NOT A CERTIFIED SURVEY AND HAS NOT BEEN REVIEWED BY A LOCAL GOVERNMENT AGENCY FOR COMPLIANCE WITH ANY APPLICABLE LAND DEVELOPMENT REGULATIONS. THE PROPERTY SHOWN ON THIS MAP WAS LOCATED FOR THE NORTH CAROLINA DEPARTMENT OF TRANSPORTATION FOR HIGHWAY DESIGN PURPOSES. SOME ERROR MAY EXIST BETWEEN THE GRAPHICAL AND ACTUAL GROUND LOCATIONS OF PROPERTY LINES. THIS MAP IS TO BE USED AS A GRAPHICAL REPRESENTATION OF THE NCDOT'S INTENT TO ACQUIRE PROPERTY FOR RIGHT OF WAY PURPOSES, AND IN NO WAY REPRESENTS AN ACTUAL BOUNDARY SURVEY OF THIS PROPERTY.

NORTH CAROLINA DEPARTMENT OF TRANSPORTATION	
RIGHT OF WAY BRANCH	
GARY S.BOOHER	02-22-2023
PARCEL # 117	S:\CADD\U4758\DDRAFT\U4758_dee
DB 3307 PG 189	UNKNOWN SCALE

	SQR FT	ACRES		SQR M		HECTARES	
ROW Left	11810.861	0.271		1097.269		0.110	
FROM - TO		DISTANCE (FT/M)		BEARING		RADIUS (FT/M)	
-L- Sta 186+00 - 12		147.456	44.945	N 24°12'43.3" E			
12 - 13		34.656	10.563	S 45°40'28.7" W		1144.500	348.844
13 - 14		91.185	27.793	S 46°32'31.7" W			
14 - 15		10.000	3.048	N 43°27'28.3" W			
15 - 16		86.395	26.333	S 46°32'31.7" W			
16 - 17		14.240	4.340	S 46°32'31.7" W			
17 - 2		43.917	13.386	S 65°8'1.3" E			
2 - 3		16.204	4.939	S 65°4'24.7" E			
3 - 4		211.612	64.499	N 46°36'5.4" E			
4 - 5		35.704	10.883	N 44°21'57.9" E			
5 - 12		62.439	19.032	N 86°59'39.1" W			

	SQR FT	ACRES		SQR M		HECTARES	
DUE Left	279.908	0.006		26.004		0.003	
FROM - TO		DISTANCE (FT/M)		BEARING		RADIUS (FT/M)	
-L- Sta 186+00 - 18		135.335	41.250	S 88°9'22.5" W			
18 - 1		4.653	1.418	S 81°36'4.5" E			
1 - 17		22.295	6.796	S 65°8'1.3" E			
17 - 16		14.240	4.340	N 46°32'31.7" E			
16 - 19		33.470	10.202	N 77°42'25.7" W			
19 - 18		7.295	2.223	S 19°44'30.6" W			


	SQR FT	ACRES		SQR M		HECTARES	
PUE Left	12.912	0.000		1.200		0.000	
FROM - TO		DISTANCE (FT/M)		BEARING		RADIUS (FT/M)	
-L- Sta 186+00 - 20		138.890	42.334	S 88°25'16.0" W			
20 - 18		3.611	1.101	S 81°36'4.5" E			
18 - 19		7.295	2.223	N 19°44'30.6" E			
19 - 20		8.753	2.668	S 43°35'59.0" W			

	SQR FT	ACRES		SQR M		HECTARES	
PUE Left	6907.945	0.159		641.772		0.064	
FROM - TO		DISTANCE (FT/M)		BEARING		RADIUS (FT/M)	
-L- Sta 186+00 - 12		147.456	44.945	N 24°12'43.3" E			
12 - 21		50.163	15.290	N 86°59'39.1" W			
21 - 22		163.224	49.751	S 47°25'34.6" W			
22 - 23		10.572	3.222	N 69°33'0.0" W			
23 - 24		8.000	2.438	S 20°27'0.0" W			
24 - 25		7.184	2.190	S 69°33'0.0" E			
25 - 19		24.668	7.519	S 43°35'59.0" W			
19 - 16		33.470	10.202	S 77°42'25.7" E			
16 - 15		86.395	26.333	N 46°32'31.7" E			
15 - 14		10.000	3.048	S 43°27'28.3" E			
14 - 13		91.185	27.793	N 46°32'31.7" E			
13 - 12		34.656	10.563	N 45°40'28.7" E		1144.500	348.844

TYPE	COUNT	SQR FEET	ACRES
Parcel	1	75808.102	1.740
ROW Left	1	11810.861	0.271
DUE Left	1	279.908	0.006
PUE Left	2	6920.857	0.159
ROW Right	0	0.000	0.000
PDE Left	0	0.000	0.000
PDE Right	0	0.000	0.000
TDE Left	0	0.000	0.000
TDE Right	0	0.000	0.000
TCE Left	0	0.000	0.000
TCE Right	0	0.000	0.000
PUE Right	0	0.000	0.000
TSE Left	0	0.000	0.000
TSE Right	0	0.000	0.000
DUE Right	0	0.000	0.000
DTE Left	0	0.000	0.000
DTE Right	0	0.000	0.000
AUE_Left	0	0.000	0.000
AUE_Right	0	0.000	0.000
PCE Left	0	0.000	0.000
PCE Right	0	0.000	0.000
TUE Left	0	0.000	0.000
TUE Right	0	0.000	0.000
REM Left	0	0.000	0.000
REM Right	0	0.000	0.000
Other Left	0	0.000	0.000
Other Right	0	0.000	0.000
PE Left	0	0.000	0.000
PE Right	0	0.000	0.000

THIS MAP IS NOT A CERTIFIED SURVEY AND HAS NOT BEEN REVIEWED BY A LOCAL GOVERNMENT AGENCY FOR COMPLIANCE WITH ANY APPLICABLE LAND DEVELOPMENT REGULATIONS. THE PROPERTY SHOWN ON THIS MAP WAS LOCATED FOR THE NORTH CAROLINA DEPARTMENT OF TRANSPORTATION FOR HIGHWAY DESIGN PURPOSES. SOME ERROR MAY EXIST BETWEEN THE GRAPHICAL AND ACTUAL GROUND LOCATIONS OF PROPERTY LINES. THIS MAP IS TO BE USED AS A GRAPHICAL REPRESENTATION OF THE NCDOT'S INTENT TO ACQUIRE PROPERTY FOR RIGHT OF WAY PURPOSES, AND IN NO WAY REPRESENTS AN ACTUAL BOUNDARY SURVEY OF THIS PROPERTY.

NORTH CAROLINA DEPARTMENT OF TRANSPORTATION	
RIGHT OF WAY BRANCH	
GARY S.BOOHER	02-22-2023
PARCEL # 117	S:\CADD\U4758\DDRAFT\U4758_dee
DB 3307 PG 189	UNKNOWN SCALE

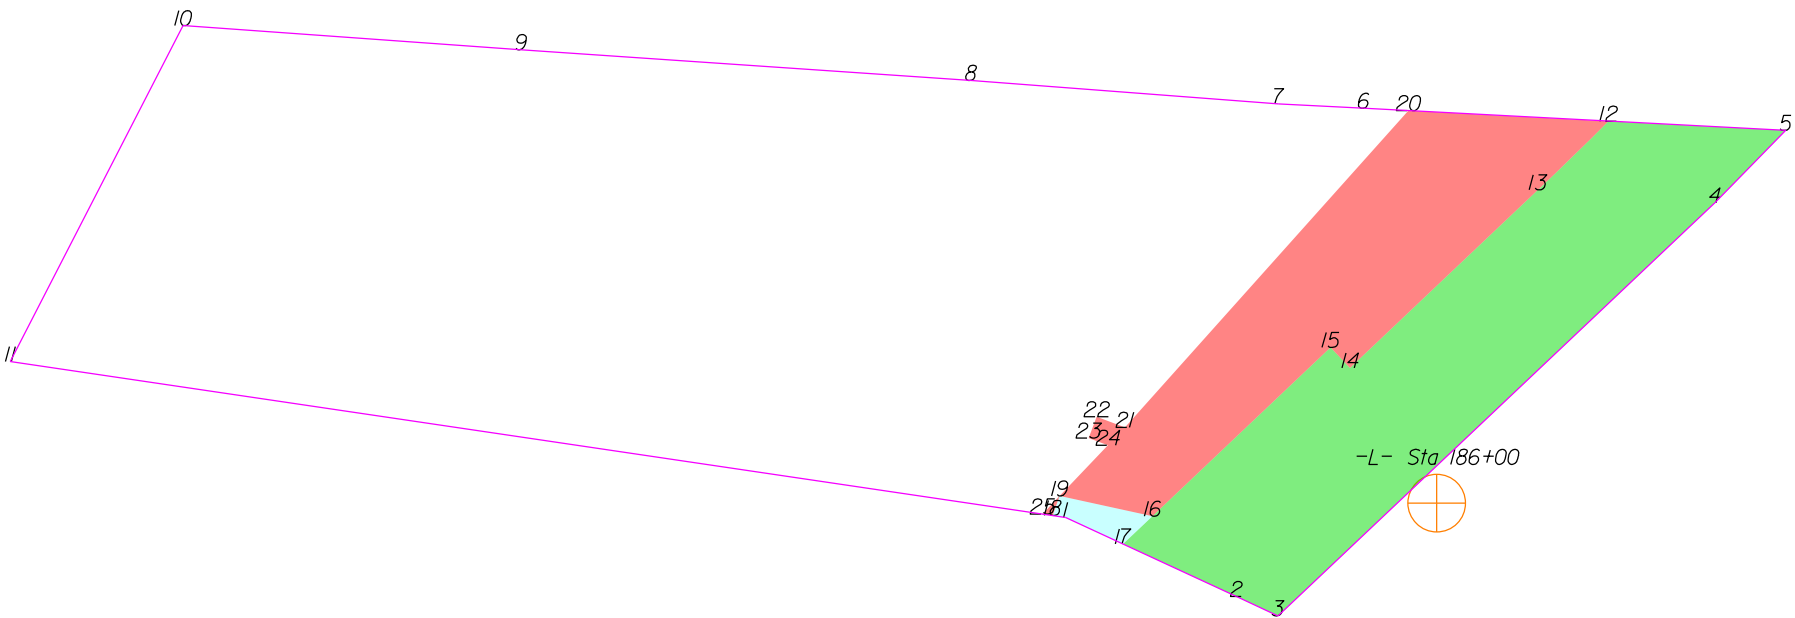

THIS MAP IS NOT A CERTIFIED SURVEY AND HAS NOT BEEN REVIEWED BY A LOCAL GOVERNMENT AGENCY FOR COMPLIANCE WITH ANY APPLICABLE LAND DEVELOPMENT REGULATIONS. THE PROPERTY SHOWN ON THIS MAP WAS LOCATED FOR THE NORTH CAROLINA DEPARTMENT OF TRANSPORTATION FOR HIGHWAY DESIGN PURPOSES. SOME ERROR MAY EXIST BETWEEN THE GRAPHICAL AND ACTUAL GROUND LOCATIONS OF PROPERTY LINES. THIS MAP IS TO BE USED AS A GRAPHICAL REPRESENTATION OF THE NCDOT'S INTENT TO ACQUIRE PROPERTY FOR RIGHT OF WAY PURPOSES, AND IN NO WAY REPRESENTS AN ACTUAL BOUNDARY SURVEY OF THIS PROPERTY.

NORTH CAROLINA DEPARTMENT OF TRANSPORTATION	
RIGHT OF WAY BRANCH	
GARY S. BOOHER	10-13-2022
PARCEL # 117	S:\CADD\U4758\DDRAFT\U4758_dee
DB 3307 PG 189	UNKNOWN SCALE

	SQR FT	ACRES	SQR M	HECTARES
ROW Left	11810.861	0.271	1097.269	0.110
FROM - TO	DISTANCE (FT/M)	BEARING	RADIUS (FT/M)	CURVE LENGTH (FT/M)
-L- Sta 186+00 - 12	147.456	44.945	N 24°12'43.3" E	
12 - 13	34.656	10.563	S 45°40'28.7" W	1144.500 348.844 34.657 10.564
13 - 14	91.185	27.793	S 46°32'31.7" W	
14 - 15	10.000	3.048	N 43°27'28.3" W	
15 - 16	86.395	26.333	S 46°32'31.7" W	
16 - 17	14.240	4.340	S 46°32'31.7" W	
17 - 2	43.917	13.386	S 65°8'1.3" E	
2 - 3	16.204	4.939	S 65°4'24.7" E	
3 - 4	211.612	64.499	N 46°36'5.4" E	
4 - 5	35.704	10.883	N 44°21'57.9" E	
5 - 12	62.439	19.032	N 86°59'39.1" W	

	SQR FT	ACRES	SQR M	HECTARES
DUE Left	279.908	0.006	26.004	0.003
FROM - TO	DISTANCE (FT/M)	BEARING	RADIUS (FT/M)	CURVE LENGTH (FT/M)
-L- Sta 186+00 - 18	135.335	41.250	S 88°9'22.5" W	
18 - 1	4.653	1.418	S 81°36'4.5" E	
1 - 17	22.295	6.796	S 65°8'1.3" E	
17 - 16	14.240	4.340	N 46°32'31.7" E	
16 - 19	33.470	10.202	N 77°42'25.7" W	
19 - 18	7.295	2.223	S 19°44'30.6" W	


	SQR FT	ACRES	SQR M	HECTARES
PUE Left	8096.041	0.186	752.150	0.075
FROM - TO	DISTANCE (FT/M)	BEARING	RADIUS (FT/M)	CURVE LENGTH (FT/M)
-L- Sta 186+00 - 12	147.456	44.945	N 24°12'43.3" E	
12 - 20	70.546	21.502	N 86°59'39.1" W	
20 - 21	149.668	45.619	S 41°50'39.9" W	
21 - 22	10.572	3.222	N 69°33'0.0" W	
22 - 23	8.000	2.438	S 20°27'0.0" W	
23 - 24	7.184	2.190	S 69°33'0.0" E	
24 - 19	24.668	7.519	S 43°35'59.0" W	
19 - 16	33.470	10.202	S 77°42'25.7" E	
16 - 15	86.395	26.333	N 46°32'31.7" E	
15 - 14	10.000	3.048	S 43°27'28.3" E	
14 - 13	91.185	27.793	N 46°32'31.7" E	
13 - 12	34.656	10.563	N 45°40'28.7" E	1144.500 348.844 34.657 10.564

	SQR FT	ACRES	SQR M	HECTARES
PUE Left	12.912	0.000	1.200	0.000
FROM - TO	DISTANCE (FT/M)	BEARING	RADIUS (FT/M)	CURVE LENGTH (FT/M)
-L- Sta 186+00 - 25	138.890	42.334	S 88°25'16.0" W	
25 - 18	3.611	1.101	S 81°36'4.5" E	
18 - 19	7.295	2.223	N 19°44'30.6" E	
19 - 25	8.753	2.668	S 43°35'59.0" W	

TYPE	COUNT	SQR FEET	ACRES
Parcel	1	75808.102	1.740
ROW Left	1	11810.861	0.271
DUE Left	1	279.908	0.006
PUE Left	2	8108.953	0.186
ROW Right	0	0.000	0.000
PDE Left	0	0.000	0.000
PDE Right	0	0.000	0.000
TDE Left	0	0.000	0.000
TDE Right	0	0.000	0.000
TCE Left	0	0.000	0.000
TCE Right	0	0.000	0.000
PUE Right	0	0.000	0.000
TSE Left	0	0.000	0.000
TSE Right	0	0.000	0.000
DUE Right	0	0.000	0.000
DTE Left	0	0.000	0.000
DTE Right	0	0.000	0.000
AUE_Left	0	0.000	0.000
AUE_Right	0	0.000	0.000
PCE Left	0	0.000	0.000
PCE Right	0	0.000	0.000
TUE Left	0	0.000	0.000
TUE Right	0	0.000	0.000
REM Left	0	0.000	0.000
REM Right	0	0.000	0.000
Other Left	0	0.000	0.000
Other Right	0	0.000	0.000
PE Left	0	0.000	0.000
PE Right	0	0.000	0.000

THIS MAP IS NOT A CERTIFIED SURVEY AND HAS NOT BEEN REVIEWED BY A LOCAL GOVERNMENT AGENCY FOR COMPLIANCE WITH ANY APPLICABLE LAND DEVELOPMENT REGULATIONS. THE PROPERTY SHOWN ON THIS MAP WAS LOCATED FOR THE NORTH CAROLINA DEPARTMENT OF TRANSPORTATION FOR HIGHWAY DESIGN PURPOSES. SOME ERROR MAY EXIST BETWEEN THE GRAPHICAL AND ACTUAL GROUND LOCATIONS OF PROPERTY LINES. THIS MAP IS TO BE USED AS A GRAPHICAL REPRESENTATION OF THE NCDOT'S INTENT TO ACQUIRE PROPERTY FOR RIGHT OF WAY PURPOSES, AND IN NO WAY REPRESENTS AN ACTUAL BOUNDARY SURVEY OF THIS PROPERTY.

NORTH CAROLINA DEPARTMENT OF TRANSPORTATION	
RIGHT OF WAY BRANCH	
GARY S.BOOHER	10-13-2022
PARCEL # 117	S:\CADD\U4758\DDRAFT\U4758_dee
DB 3307 PG 189	UNKNOWN SCALE

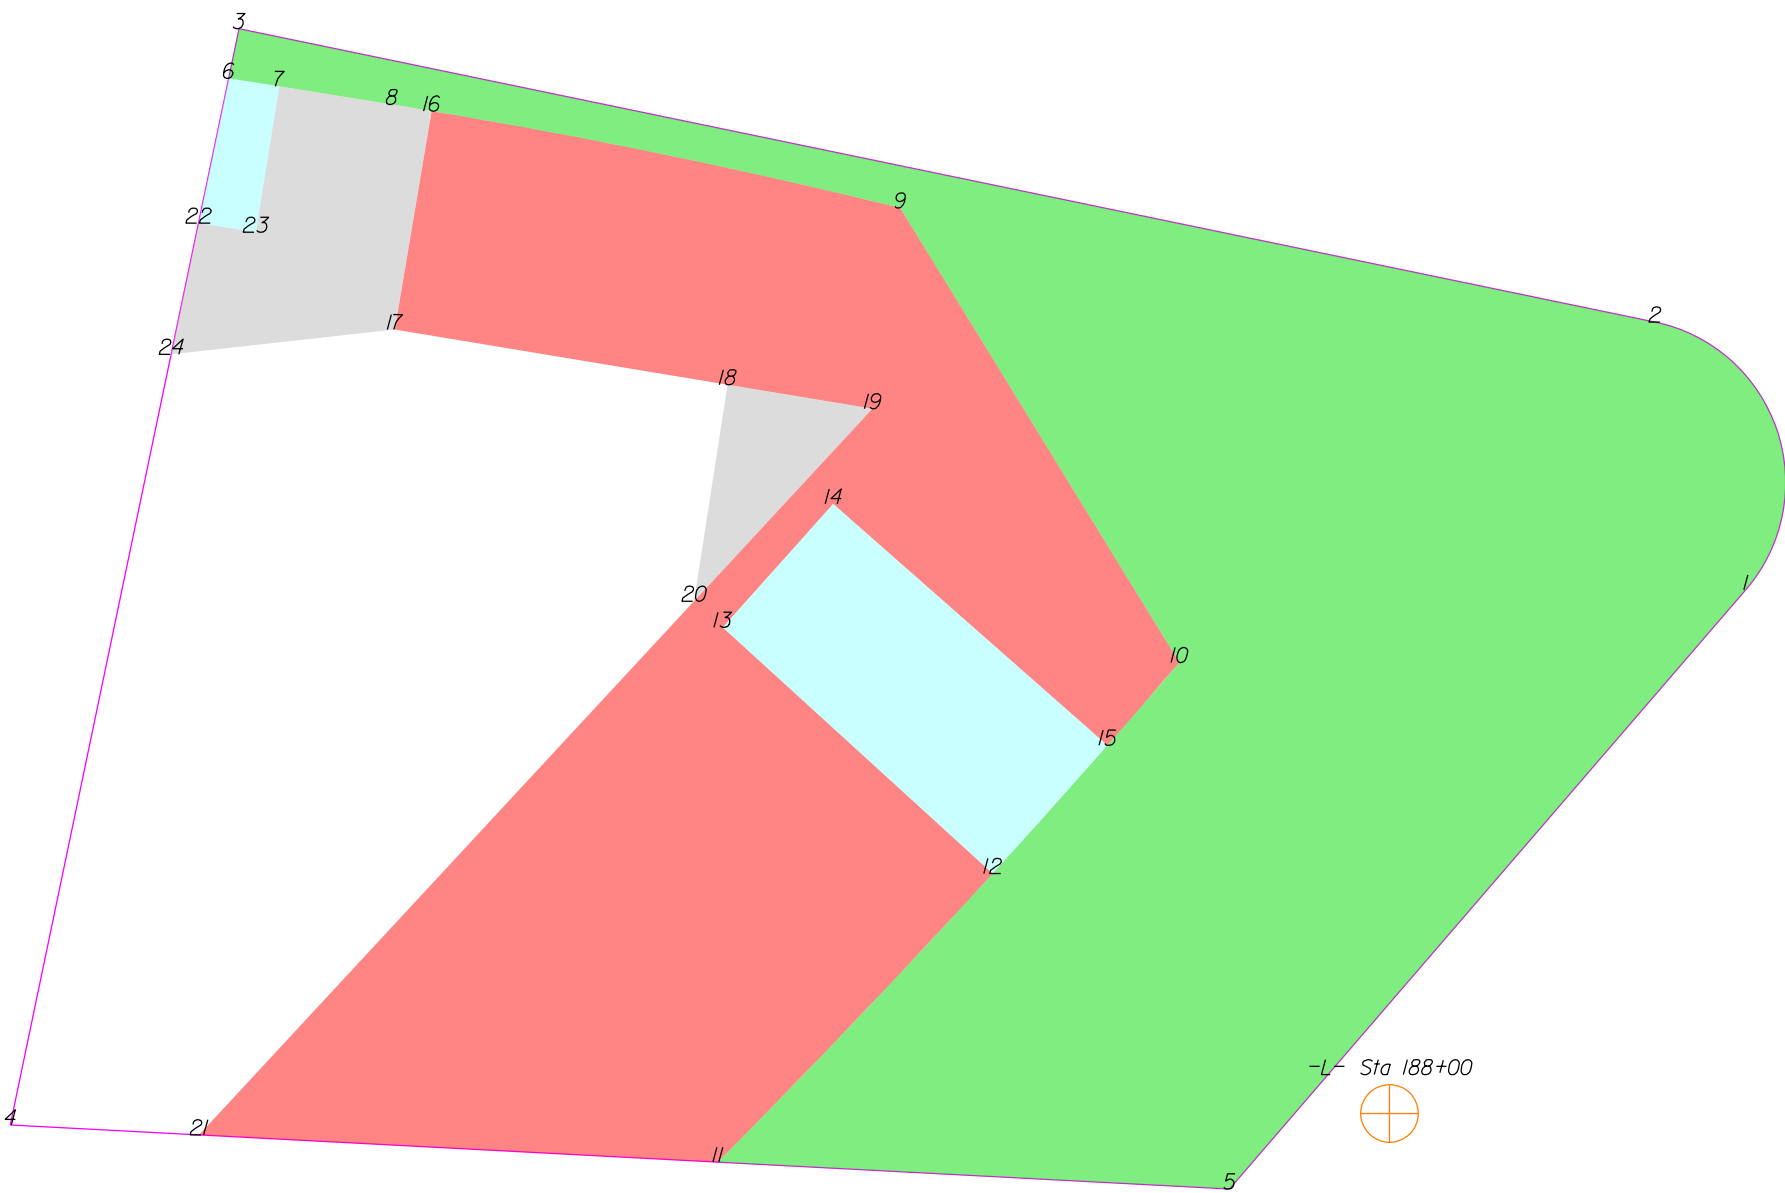

THIS MAP IS NOT A CERTIFIED SURVEY AND HAS NOT BEEN REVIEWED BY A LOCAL GOVERNMENT AGENCY FOR COMPLIANCE WITH ANY APPLICABLE LAND DEVELOPMENT REGULATIONS. THE PROPERTY SHOWN ON THIS MAP WAS LOCATED FOR THE NORTH CAROLINA DEPARTMENT OF TRANSPORTATION FOR HIGHWAY DESIGN PURPOSES. SOME ERROR MAY EXIST BETWEEN THE GRAPHICAL AND ACTUAL GROUND LOCATIONS OF PROPERTY LINES. THIS MAP IS TO BE USED AS A GRAPHICAL REPRESENTATION OF THE NCDOT'S INTENT TO ACQUIRE PROPERTY FOR RIGHT OF WAY PURPOSES, AND IN NO WAY REPRESENTS AN ACTUAL BOUNDARY SURVEY OF THIS PROPERTY.

NORTH CAROLINA DEPARTMENT OF TRANSPORTATION	
RIGHT OF WAY BRANCH	
FRANCISCO BATZIN ESLY LOPEZ	12-8-2021
PARCEL # 118	S:\CADD\U4758\DDRAFT\U4758_dee
DB 7798 PG 914	UNKNOWN SCALE

	SQR FT	ACRES	SQR M	HECTARES
ROW Left	8566.372	0.197	795.845	0.080
FROM - TO	DISTANCE (FT/M)	BEARING	RADIUS (FT/M)	CURVE LENGTH (FT/M)
-L- Sta 188+00 - 1	77.178	23.524	N 34°13'50.1" E	
1 - 2	34.474	10.508	N 18°46'9.1" W	20.000 6.096 41.556 12.666
2 - 3	176.187	53.702	N 78°17'39.1" W	
3 - 6	6.183	1.884	S 11°46'53.4" W	
6 - 7	6.264	1.909	S 80°51'35.9" E	
7 - 8	13.865	4.226	S 80°51'35.9" E	
8 - 9	63.224	19.271	S 78°29'30.1" E	765.000 233.172 63.242 19.276
9 - 10	64.992	19.810	S 31°33'41.9" E	
10 - 11	82.878	25.261	S 42°43'55.8" W	1144.500 348.844 82.896 25.267
11 - 5	62.439	19.032	S 86°59'39.1" E	
5 - 1	96.378	29.376	N 40°45'20.9" E	

	SQR FT	ACRES	SQR M	HECTARES
PUE Left	6111.324	0.140	567.763	0.057
FROM - TO	DISTANCE (FT/M)	BEARING	RADIUS (FT/M)	CURVE LENGTH (FT/M)
-L- Sta 188+00 - 11	82.071	25.015	S 85°51'43.2" W	
11 - 12	48.558	14.800	N 43°35'29.8" E	1144.500 348.844 48.561 14.801
12 - 13	44.500	13.564	N 47°37'26.1" W	
13 - 14	20.166	6.147	N 41°51'3.1" E	
14 - 15	44.500	13.564	S 48°40'27.6" E	
15 - 10	13.352	4.070	N 40°59'29.1" E	1144.500 348.844 13.352 4.070
10 - 9	64.992	19.810	N 31°33'41.9" W	
9 - 16	58.317	17.775	N 78°18'28.1" W	765.000 233.172 58.331 17.779
16 - 17	27.000	8.230	S 9°30'28.1" W	
17 - 18	41.098	12.527	S 80°34'29.3" E	
18 - 19	17.895	5.454	S 80°34'29.3" E	
19 - 20	31.963	9.742	S 42°51'13.9" W	
20 - 21	88.709	27.039	S 42°51'13.9" W	
21 - 11	63.310	19.297	S 86°59'39.1" E	

	SQR FT	ACRES	SQR M	HECTARES
DUE Left	916.190	0.021	85.117	0.009
FROM - TO	DISTANCE (FT/M)	BEARING	RADIUS (FT/M)	CURVE LENGTH (FT/M)
-L- Sta 188+00 - 15	56.530	17.230	N 37°27'14.2" W	
15 - 14	44.500	13.564	N 48°40'27.6" W	
14 - 13	20.166	6.147	S 41°51'3.1" W	
13 - 12	44.500	13.564	S 47°37'26.1" E	
12 - 15	20.982	6.395	N 41°51'3.1" E	1144.500 348.844 20.983 6.395

	SQR FT	ACRES	SQR M	HECTARES
DUE Left	120.271	0.003	11.174	0.001
FROM - TO	DISTANCE (FT/M)	BEARING	RADIUS (FT/M)	CURVE LENGTH (FT/M)
-L- Sta 188+00 - 6	189.536	57.771	N 48°16'34.6" W	
6 - 22	18.030	5.496	S 11°46'53.4" W	
22 - 23	7.095	2.163	S 80°57'4.4" E	
23 - 7	18.000	5.486	N 9°8'24.1" E	
7 - 6	6.264	1.909	N 80°51'35.9" W	

	SQR FT	ACRES	SQR M	HECTARES
TDE Left	238.675	0.005	22.174	0.002
FROM - TO	DISTANCE (FT/M)	BEARING	RADIUS (FT/M)	CURVE LENGTH (FT/M)
-L- Sta 188+00 - 19	106.499	32.461	N 36°16'20.1" W	
19 - 18	17.895	5.454	N 80°34'29.3" W	
18 - 20	26.677	8.131	S 8°48'38.4" W	
20 - 19	31.963	9.742	N 42°51'13.9" E	

	SQR FT	ACRES	SQR M	HECTARES
TDE Left	665.896	0.015	61.864	0.006
FROM - TO	DISTANCE (FT/M)	BEARING	RADIUS (FT/M)	CURVE LENGTH (FT/M)
-L- Sta 188+00 - 16	168.967	51.501	N 43°42'12.1" W	
16 - 8	4.911	1.497	N 80°40'33.9" W	765.000 233.172 4.911 1.497
8 - 7	13.865	4.226	N 80°51'35.9" W	
7 - 23	18.000	5.486	S 9°8'24.1" W	
23 - 22	7.095	2.163	N 80°57'4.4" W	
22 - 24	16.316	4.973	S 11°46'53.4" W	
24 - 17	27.437	8.363	N 83°43'12.9" E	
17 - 16	27.000	8.230	N 9°30'28.1" E	


THIS MAP IS NOT A CERTIFIED SURVEY AND HAS NOT BEEN REVIEWED BY A LOCAL GOVERNMENT AGENCY FOR COMPLIANCE WITH ANY APPLICABLE LAND DEVELOPMENT REGULATIONS. THE PROPERTY SHOWN ON THIS MAP WAS LOCATED FOR THE NORTH CAROLINA DEPARTMENT OF TRANSPORTATION FOR HIGHWAY DESIGN PURPOSES. SOME ERROR MAY EXIST BETWEEN THE GRAPHICAL AND ACTUAL GROUND LOCATIONS OF PROPERTY LINES. THIS MAP IS TO BE USED AS A GRAPHICAL REPRESENTATION OF THE NCDOT'S INTENT TO ACQUIRE PROPERTY FOR RIGHT OF WAY PURPOSES, AND IN NO WAY REPRESENTS AN ACTUAL BOUNDARY SURVEY OF THIS PROPERTY.

NORTH CAROLINA DEPARTMENT OF TRANSPORTATION	
RIGHT OF WAY BRANCH	
FRANCISCO BATZIN ESLY LOPEZ	12-8-2021
PARCEL # 118	S:\CADD\U4758\DDRAFT\U4758_dee
DB 7798 PG 914	UNKNOWN SCALE

TYPE	COUNT	SQR FEET	ACRES
Parcel	1	21743.939	0.499
ROW Left	1	8566.372	0.197
PUE Left	1	6111.324	0.140
DUE Left	2	1036.462	0.024
TDE Left	2	904.571	0.021
ROW Right	0	0.000	0.000
PDE Left	0	0.000	0.000
PDE Right	0	0.000	0.000
TDE Right	0	0.000	0.000
TCE Left	0	0.000	0.000
TCE Right	0	0.000	0.000
PUE Right	0	0.000	0.000
TSE Left	0	0.000	0.000
TSE Right	0	0.000	0.000
DUE Right	0	0.000	0.000
DTE Left	0	0.000	0.000
DTE Right	0	0.000	0.000
AUE_Left	0	0.000	0.000
AUE_Right	0	0.000	0.000
PCE Left	0	0.000	0.000
PCE Right	0	0.000	0.000
TUE Left	0	0.000	0.000
TUE Right	0	0.000	0.000
REM Left	0	0.000	0.000
REM Right	0	0.000	0.000
Other Left	0	0.000	0.000
Other Right	0	0.000	0.000
PE Left	0	0.000	0.000
PE Right	0	0.000	0.000

THIS MAP IS NOT A CERTIFIED SURVEY AND HAS NOT BEEN REVIEWED BY A LOCAL GOVERNMENT AGENCY FOR COMPLIANCE WITH ANY APPLICABLE LAND DEVELOPMENT REGULATIONS. THE PROPERTY SHOWN ON THIS MAP WAS LOCATED FOR THE NORTH CAROLINA DEPARTMENT OF TRANSPORTATION FOR HIGHWAY DESIGN PURPOSES. SOME ERROR MAY EXIST BETWEEN THE GRAPHICAL AND ACTUAL GROUND LOCATIONS OF PROPERTY LINES. THIS MAP IS TO BE USED AS A GRAPHICAL REPRESENTATION OF THE NCDOT'S INTENT TO ACQUIRE PROPERTY FOR RIGHT OF WAY PURPOSES, AND IN NO WAY REPRESENTS AN ACTUAL BOUNDARY SURVEY OF THIS PROPERTY.

NORTH CAROLINA DEPARTMENT OF TRANSPORTATION	
RIGHT OF WAY BRANCH	
FRANCISCO BATZIN ESLY LOPEZ	12-8-2021
PARCEL # 118	S:\CADD\U4758\DDRAFT\U4758_dee
DB 7798 PG 914	UNKNOWN SCALE

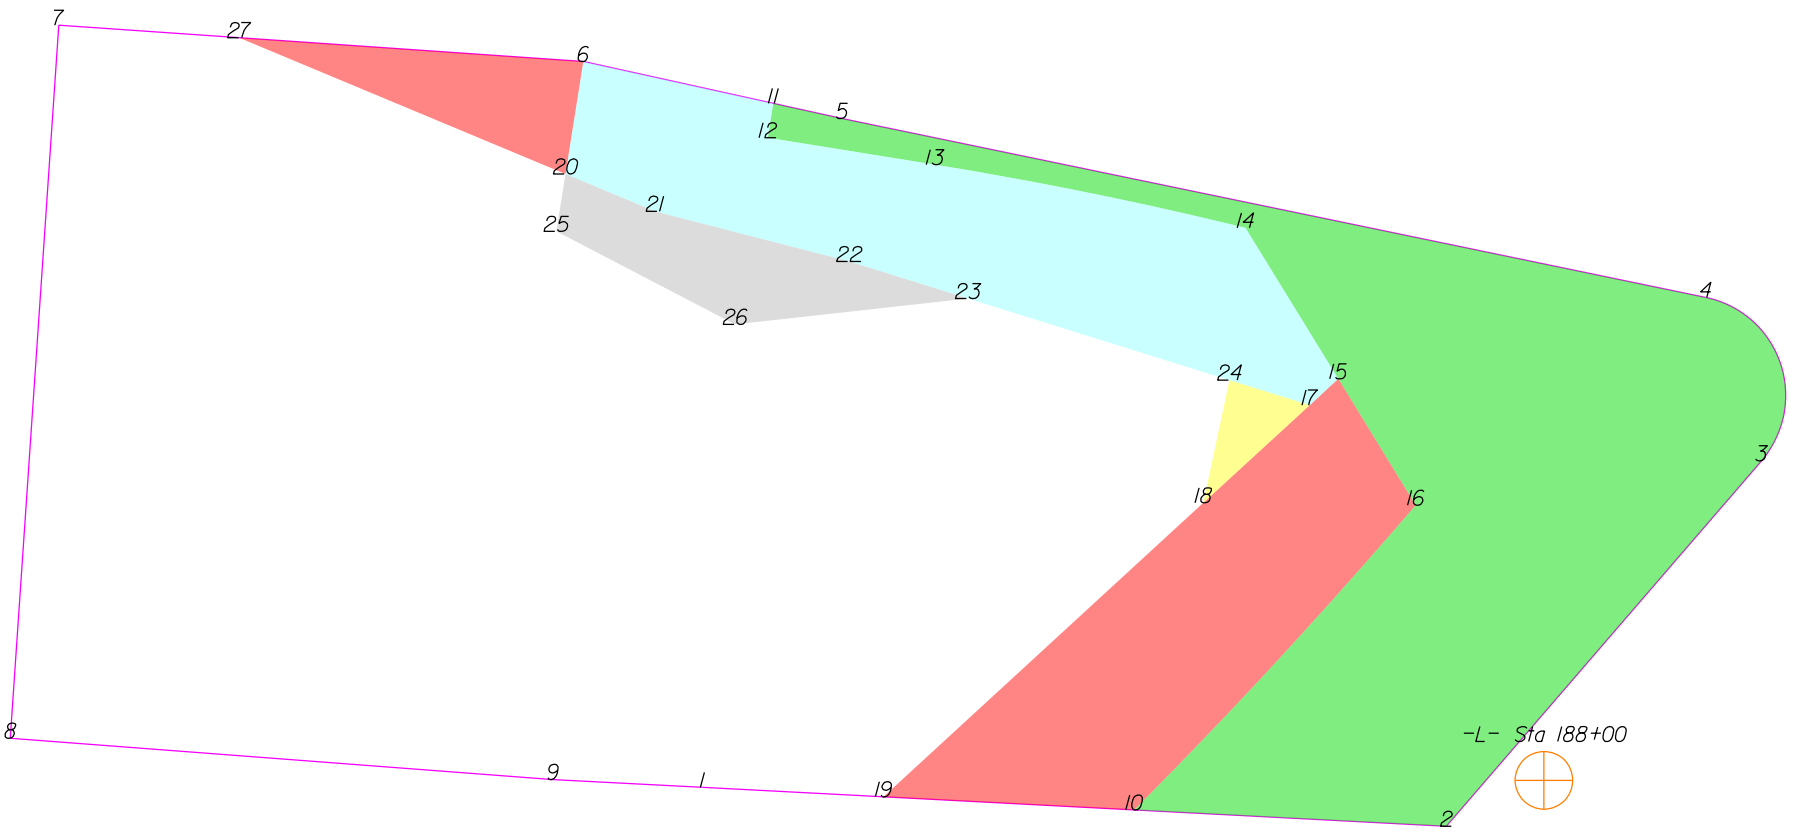

THIS MAP IS NOT A CERTIFIED SURVEY AND HAS NOT BEEN REVIEWED BY A LOCAL GOVERNMENT AGENCY FOR COMPLIANCE WITH ANY APPLICABLE LAND DEVELOPMENT REGULATIONS. THE PROPERTY SHOWN ON THIS MAP WAS LOCATED FOR THE NORTH CAROLINA DEPARTMENT OF TRANSPORTATION FOR HIGHWAY DESIGN PURPOSES. SOME ERROR MAY EXIST BETWEEN THE GRAPHICAL AND ACTUAL GROUND LOCATIONS OF PROPERTY LINES. THIS MAP IS TO BE USED AS A GRAPHICAL REPRESENTATION OF THE NCDOT'S INTENT TO ACQUIRE PROPERTY FOR RIGHT OF WAY PURPOSES, AND IN NO WAY REPRESENTS AN ACTUAL BOUNDARY SURVEY OF THIS PROPERTY.

NORTH CAROLINA DEPARTMENT OF TRANSPORTATION	
RIGHT OF WAY BRANCH	
FRANCISCO BATZIN ESLY LOPEZ	02-22-2023
PARCEL # 118	S:\CADD\U4758\DDRAFT\U4758_dee
DB 7798 PG 914	UNKNOWN SCALE

	SQR FT	ACRES		SQR M		HECTARES	
ROW Left	8657.672	0.199		804.327		0.080	
FROM - TO		DISTANCE (FT/M)		BEARING		RADIUS (FT/M)	
-L- Sta 188+00 - 10		82.071	25.015	S 85°51'43.2" W			
10 - 2		62.439	19.032	S 86°59'39.1" E			
2 - 3		96.378	29.376	N 40°45'20.9" E			
3 - 4		34.474	10.508	N 18°46'9.1" W	20.000	6.096	41.556
4 - 5		176.187	53.702	N 78°17'39.1" W			
5 - 11		14.043	4.280	N 77°36'25.8" W			
11 - 12		6.973	2.125	S 9°8'24.1" W			
12 - 13		33.865	10.322	S 80°51'35.9" E			
13 - 14		63.224	19.271	S 78°29'30.1" E	765.000	233.172	63.242
14 - 15		35.402	10.790	S 31°33'41.9" E			
15 - 16		29.590	9.019	S 31°33'41.9" E			
16 - 10		82.878	25.261	S 42°43'55.8" W	1144.500	348.844	82.896

	SQR FT	ACRES		SQR M		HECTARES	
PUE Left	3431.774	0.079		318.824		0.032	
FROM - TO		DISTANCE (FT/M)		BEARING		RADIUS (FT/M)	
-L- Sta 188+00 - 10		82.071	25.015	S 85°51'43.2" W			
10 - 16		82.878	25.261	N 42°43'55.8" E	1144.500	348.844	82.896
16 - 15		29.590	9.019	N 31°33'41.9" W			
15 - 17		7.718	2.352	S 47°25'34.6" W			
17 - 18		28.869	8.799	S 47°25'34.6" W			
18 - 19		86.776	26.449	S 47°25'34.6" W			
19 - 10		50.163	15.290	S 86°59'39.1" E			

	SQR FT	ACRES		SQR M		HECTARES	
DUE Left	3870.050	0.089		359.541		0.036	
FROM - TO		DISTANCE (FT/M)		BEARING		RADIUS (FT/M)	
-L- Sta 188+00 - 14		125.419	38.228	N 28°23'31.0" W			
14 - 13		63.224	19.271	N 78°29'30.1" W	765.000	233.172	63.242
13 - 12		33.865	10.322	N 80°51'35.9" W			
12 - 11		6.973	2.125	N 9°8'24.1" E			
11 - 6		38.851	11.842	N 77°36'25.8" W			
6 - 20		22.715	6.924	S 9°2'25.9" W			
20 - 21		19.362	5.902	S 67°20'32.4" E			
21 - 22		40.100	12.222	S 75°29'0.9" E			
22 - 23		24.872	7.581	S 72°41'22.4" E			
23 - 24		54.664	16.661	S 72°41'22.4" E			
24 - 17		16.781	5.115	S 72°41'22.4" E			
17 - 15		7.718	2.352	N 47°25'34.6" E			
15 - 14		35.402	10.790	N 31°33'41.9" W			

	SQR FT	ACRES		SQR M		HECTARES	
TDE Left	954.216	0.022		88.650		0.009	
FROM - TO		DISTANCE (FT/M)		BEARING		RADIUS (FT/M)	
-L- Sta 188+00 - 22		173.159	52.779	N 53°15'0.2" W			
22 - 21		40.100	12.222	N 75°29'0.9" W			
21 - 20		19.362	5.902	N 67°20'32.4" W			
20 - 25		11.611	3.539	S 9°2'25.9" W			
25 - 26		40.256	12.270	S 62°32'17.0" E			
26 - 23		46.818	14.270	N 83°43'12.9" E			
23 - 22		24.872	7.581	N 72°41'22.4" W			

	SQR FT	ACRES		SQR M		HECTARES	
PUE Left	779.564	0.018		72.424		0.007	
FROM - TO		DISTANCE (FT/M)		BEARING		RADIUS (FT/M)	
-L- Sta 188+00 - 6		239.619	73.036	N 53°11'48.4" W			
6 - 27		68.907	21.003	N 86°1'42.6" W			
27 - 20		70.623	21.526	S 67°20'32.4" E			
20 - 6		22.715	6.924	N 9°2'25.9" E			

	SQR FT	ACRES		SQR M		HECTARES	
TCE Left	209.532	0.005		19.466		0.002	
FROM - TO		DISTANCE (FT/M)		BEARING		RADIUS (FT/M)	
-L- Sta 188+00 - 17		88.353	26.930	N 31°58'38.2" W			
17 - 24		16.781	5.115	N 72°41'22.4" W			
24 - 18		25.077	7.644	S 12°3'22.4" W			
18 - 17		28.869	8.799	N 47°25'34.6" E			


THIS MAP IS NOT A CERTIFIED SURVEY AND HAS NOT BEEN REVIEWED BY A LOCAL GOVERNMENT AGENCY FOR COMPLIANCE WITH ANY APPLICABLE LAND DEVELOPMENT REGULATIONS. THE PROPERTY SHOWN ON THIS MAP WAS LOCATED FOR THE NORTH CAROLINA DEPARTMENT OF TRANSPORTATION FOR HIGHWAY DESIGN PURPOSES. SOME ERROR MAY EXIST BETWEEN THE GRAPHICAL AND ACTUAL GROUND LOCATIONS OF PROPERTY LINES. THIS MAP IS TO BE USED AS A GRAPHICAL REPRESENTATION OF THE NCDOT'S INTENT TO ACQUIRE PROPERTY FOR RIGHT OF WAY PURPOSES, AND IN NO WAY REPRESENTS AN ACTUAL BOUNDARY SURVEY OF THIS PROPERTY.

NORTH CAROLINA DEPARTMENT OF TRANSPORTATION	
RIGHT OF WAY BRANCH	
FRANCISCO BATZIN ESLY LOPEZ	02-22-2023
PARCEL # 118	S:\CADD\U4758\DDRAFT\U4758_dee
DB 7798 PG 914	UNKNOWN SCALE

TYPE	COUNT	SQR FEET	ACRES
Parcel	1	42785.240	0.982
ROW Left	1	8657.672	0.199
PUE Left	2	4211.339	0.097
DUE Left	1	3870.050	0.089
TDE Left	1	954.216	0.022
TCE Left	1	209.532	0.005
ROW Right	0	0.000	0.000
PDE Left	0	0.000	0.000
PDE Right	0	0.000	0.000
TDE Right	0	0.000	0.000
TCE Right	0	0.000	0.000
PUE Right	0	0.000	0.000
TSE Left	0	0.000	0.000
TSE Right	0	0.000	0.000
DUE Right	0	0.000	0.000
DTE Left	0	0.000	0.000
DTE Right	0	0.000	0.000
AUE_Left	0	0.000	0.000
AUE_Right	0	0.000	0.000
PCE Left	0	0.000	0.000
PCE Right	0	0.000	0.000
TUE Left	0	0.000	0.000
TUE Right	0	0.000	0.000
REM Left	0	0.000	0.000
REM Right	0	0.000	0.000
Other Left	0	0.000	0.000
Other Right	0	0.000	0.000
PE Left	0	0.000	0.000
PE Right	0	0.000	0.000

THIS MAP IS NOT A CERTIFIED SURVEY AND HAS NOT BEEN REVIEWED BY A LOCAL GOVERNMENT AGENCY FOR COMPLIANCE WITH ANY APPLICABLE LAND DEVELOPMENT REGULATIONS. THE PROPERTY SHOWN ON THIS MAP WAS LOCATED FOR THE NORTH CAROLINA DEPARTMENT OF TRANSPORTATION FOR HIGHWAY DESIGN PURPOSES. SOME ERROR MAY EXIST BETWEEN THE GRAPHICAL AND ACTUAL GROUND LOCATIONS OF PROPERTY LINES. THIS MAP IS TO BE USED AS A GRAPHICAL REPRESENTATION OF THE NCDOT'S INTENT TO ACQUIRE PROPERTY FOR RIGHT OF WAY PURPOSES, AND IN NO WAY REPRESENTS AN ACTUAL BOUNDARY SURVEY OF THIS PROPERTY.

NORTH CAROLINA DEPARTMENT OF TRANSPORTATION	
RIGHT OF WAY BRANCH	
FRANCISCO BATZIN ESLY LOPEZ	02-22-2023
PARCEL # 118	S:\CADD\U4758\DDRAFT\U4758_dee
DB 7798 PG 914	UNKNOWN SCALE

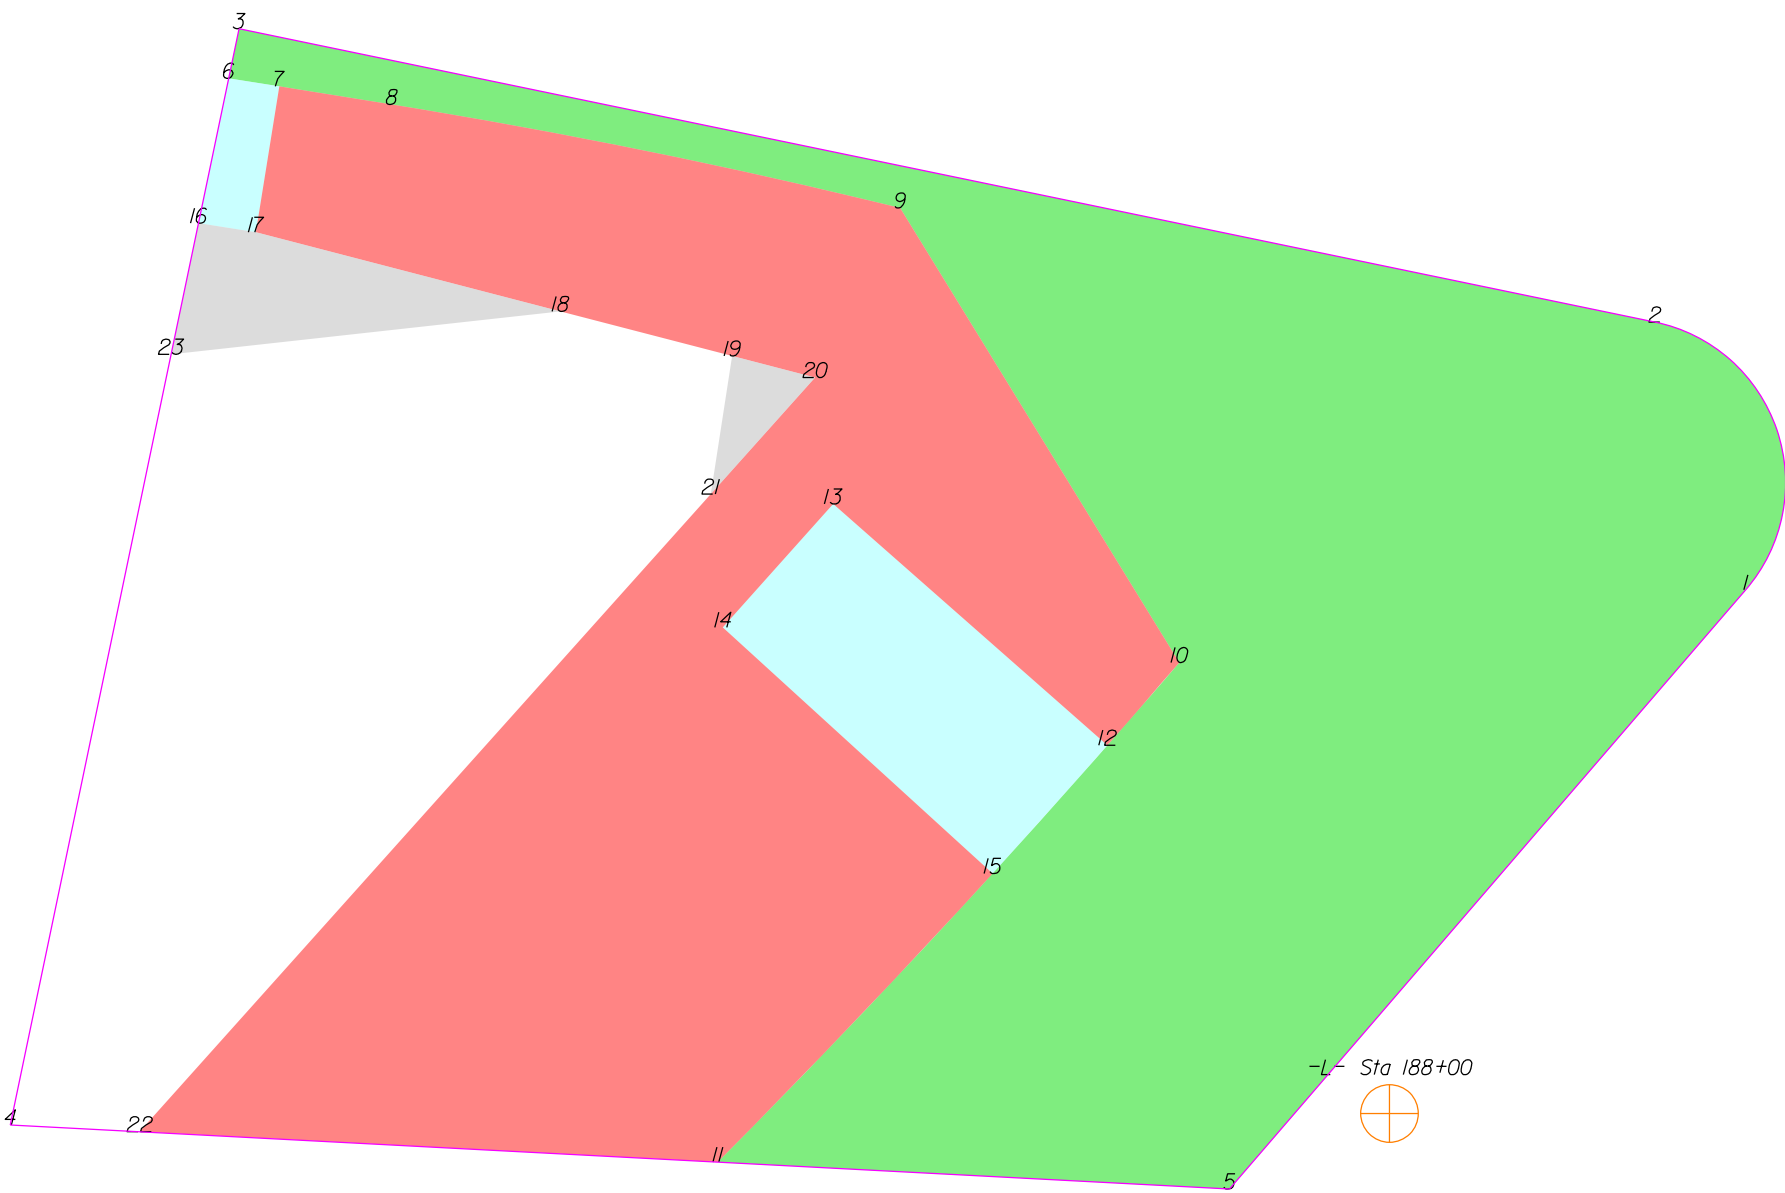

THIS MAP IS NOT A CERTIFIED SURVEY AND HAS NOT BEEN REVIEWED BY A LOCAL GOVERNMENT AGENCY FOR COMPLIANCE WITH ANY APPLICABLE LAND DEVELOPMENT REGULATIONS. THE PROPERTY SHOWN ON THIS MAP WAS LOCATED FOR THE NORTH CAROLINA DEPARTMENT OF TRANSPORTATION FOR HIGHWAY DESIGN PURPOSES. SOME ERROR MAY EXIST BETWEEN THE GRAPHICAL AND ACTUAL GROUND LOCATIONS OF PROPERTY LINES. THIS MAP IS TO BE USED AS A GRAPHICAL REPRESENTATION OF THE NCDOT'S INTENT TO ACQUIRE PROPERTY FOR RIGHT OF WAY PURPOSES, AND IN NO WAY REPRESENTS AN ACTUAL BOUNDARY SURVEY OF THIS PROPERTY.

NORTH CAROLINA DEPARTMENT OF TRANSPORTATION	
RIGHT OF WAY BRANCH	
FRANCISCO BATZIN	09-20-2022
PARCEL # 118	S:\CADD\U4758\DDRAFT\U4758_dee
DB 7798 PG 914	UNKNOWN SCALE

	SQR FT	ACRES	SQR M	HECTARES
ROW Left	8566.372	0.197	795.845	0.080
FROM - TO	DISTANCE (FT/M)	BEARING	RADIUS (FT/M)	CURVE LENGTH (FT/M)
-L- Sta 188+00 - 1	77.178	23.524	N 34°13'50.1" E	
1 - 2	34.474	10.508	N 18°46'9.1" W	20.000
2 - 3	176.187	53.702	N 78°17'39.1" W	6.096
3 - 6	6.183	1.884	S 11°46'53.4" W	41.556
6 - 7	6.264	1.909	S 80°51'35.9" E	12.666
7 - 8	13.865	4.226	S 80°51'35.9" E	
8 - 9	63.224	19.271	S 78°29'30.1" E	765.000
9 - 10	64.992	19.810	S 31°33'41.9" E	233.172
10 - 11	82.878	25.261	S 42°43'55.8" W	63.242
11 - 5	62.439	19.032	S 86°59'39.1" E	19.276
5 - 1	96.378	29.376	N 40°45'20.9" E	1144.500

	SQR FT	ACRES	SQR M	HECTARES
DUE Left	916.190	0.021	85.117	0.009
FROM - TO	DISTANCE (FT/M)	BEARING	RADIUS (FT/M)	CURVE LENGTH (FT/M)
-L- Sta 188+00 - 12	56.530	17.230	N 37°27'14.2" W	
12 - 13	44.500	13.564	N 48°40'27.6" W	
13 - 14	20.166	6.147	S 41°51'3.1" W	
14 - 15	44.500	13.564	S 47°37'26.1" E	
15 - 12	20.982	6.395	N 41°51'3.1" E	1144.500

	SQR FT	ACRES	SQR M	HECTARES
DUE Left	120.271	0.003	11.174	0.001
FROM - TO	DISTANCE (FT/M)	BEARING	RADIUS (FT/M)	CURVE LENGTH (FT/M)
-L- Sta 188+00 - 6	189.536	57.771	N 48°16'34.6" W	
6 - 16	18.030	5.496	S 11°46'53.4" W	
16 - 17	7.095	2.163	S 80°57'4.4" E	
17 - 7	18.000	5.486	N 9°8'24.1" E	
7 - 6	6.264	1.909	N 80°51'35.9" W	

	SQR FT	ACRES	SQR M	HECTARES
PUE Left	7015.157	0.161	651.732	0.065
FROM - TO	DISTANCE (FT/M)	BEARING	RADIUS (FT/M)	CURVE LENGTH (FT/M)
-L- Sta 188+00 - 11	82.071	25.015	S 85°51'43.2" W	
11 - 15	48.558	14.800	N 43°35'29.8" E	1144.500
15 - 14	44.500	13.564	N 47°37'26.1" W	348.844
14 - 13	20.166	6.147	N 41°51'3.1" E	48.561
13 - 12	44.500	13.564	S 48°40'27.6" E	14.801
12 - 10	13.352	4.070	N 40°59'29.1" E	
10 - 9	64.992	19.810	N 31°33'41.9" W	1144.500
9 - 8	63.224	19.271	N 78°29'30.1" W	348.844
8 - 7	13.865	4.226	N 80°51'35.9" W	13.352
7 - 17	18.000	5.486	S 9°8'24.1" W	4.070
17 - 18	38.324	11.681	S 75°26'7.7" E	
18 - 19	21.624	6.591	S 75°26'7.7" E	
19 - 20	10.441	3.183	S 75°26'7.7" E	
20 - 21	19.057	5.809	S 41°50'39.9" W	
21 - 22	104.305	31.792	S 41°50'39.9" W	
22 - 11	70.546	21.502	S 86°59'39.1" E	

	SQR FT	ACRES	SQR M	HECTARES
TDE Left	88.425	0.002	8.215	0.001
FROM - TO	DISTANCE (FT/M)	BEARING	RADIUS (FT/M)	CURVE LENGTH (FT/M)
-L- Sta 188+00 - 20	113.769	34.677	N 37°58'44.6" W	
20 - 19	10.441	3.183	N 75°26'7.7" W	
19 - 21	17.023	5.189	S 8°48'38.4" W	
21 - 20	19.057	5.809	N 41°50'39.9" E	

	SQR FT	ACRES	SQR M	HECTARES
TDE Left	383.172	0.009	35.598	0.004
FROM - TO	DISTANCE (FT/M)	BEARING	RADIUS (FT/M)	CURVE LENGTH (FT/M)
-L- Sta 188+00 - 16	181.212	55.233	N 53°13'20.6" W	
16 - 23	16.316	4.973	S 11°46'53.4" W	
23 - 18	47.717	14.544	N 83°43'12.9" E	
18 - 17	38.324	11.681	N 75°26'7.7" W	
17 - 16	7.095	2.163	N 80°57'4.4" W	


THIS MAP IS NOT A CERTIFIED SURVEY AND HAS NOT BEEN REVIEWED BY A LOCAL GOVERNMENT AGENCY FOR COMPLIANCE WITH ANY APPLICABLE LAND DEVELOPMENT REGULATIONS. THE PROPERTY SHOWN ON THIS MAP WAS LOCATED FOR THE NORTH CAROLINA DEPARTMENT OF TRANSPORTATION FOR HIGHWAY DESIGN PURPOSES. SOME ERROR MAY EXIST BETWEEN THE GRAPHICAL AND ACTUAL GROUND LOCATIONS OF PROPERTY LINES. THIS MAP IS TO BE USED AS A GRAPHICAL REPRESENTATION OF THE NCDOT'S INTENT TO ACQUIRE PROPERTY FOR RIGHT OF WAY PURPOSES, AND IN NO WAY REPRESENTS AN ACTUAL BOUNDARY SURVEY OF THIS PROPERTY.

NORTH CAROLINA DEPARTMENT OF TRANSPORTATION	
RIGHT OF WAY BRANCH	
FRANCISCO BATZIN	09-20-2022
PARCEL # 118	S:\CADD\U4758\DDRAFT\U4758_dee
DB 7798 PG 914	UNKNOWN SCALE

TYPE	COUNT	SQR FEET	ACRES
Parcel	1	21743.939	0.499
ROW Left	1	8566.372	0.197
DUE Left	2	1036.462	0.024
PUE Left	1	7015.157	0.161
TDE Left	2	471.597	0.011
ROW Right	0	0.000	0.000
PDE Left	0	0.000	0.000
PDE Right	0	0.000	0.000
TDE Right	0	0.000	0.000
TCE Left	0	0.000	0.000
TCE Right	0	0.000	0.000
PUE Right	0	0.000	0.000
TSE Left	0	0.000	0.000
TSE Right	0	0.000	0.000
DUE Right	0	0.000	0.000
DTE Left	0	0.000	0.000
DTE Right	0	0.000	0.000
AUE_Left	0	0.000	0.000
AUE_Right	0	0.000	0.000
PCE Left	0	0.000	0.000
PCE Right	0	0.000	0.000
TUE Left	0	0.000	0.000
TUE Right	0	0.000	0.000
REM Left	0	0.000	0.000
REM Right	0	0.000	0.000
Other Left	0	0.000	0.000
Other Right	0	0.000	0.000
PE Left	0	0.000	0.000
PE Right	0	0.000	0.000

THIS MAP IS NOT A CERTIFIED SURVEY AND HAS NOT BEEN REVIEWED BY A LOCAL GOVERNMENT AGENCY FOR COMPLIANCE WITH ANY APPLICABLE LAND DEVELOPMENT REGULATIONS. THE PROPERTY SHOWN ON THIS MAP WAS LOCATED FOR THE NORTH CAROLINA DEPARTMENT OF TRANSPORTATION FOR HIGHWAY DESIGN PURPOSES. SOME ERROR MAY EXIST BETWEEN THE GRAPHICAL AND ACTUAL GROUND LOCATIONS OF PROPERTY LINES. THIS MAP IS TO BE USED AS A GRAPHICAL REPRESENTATION OF THE NCDOT'S INTENT TO ACQUIRE PROPERTY FOR RIGHT OF WAY PURPOSES, AND IN NO WAY REPRESENTS AN ACTUAL BOUNDARY SURVEY OF THIS PROPERTY.

NORTH CAROLINA DEPARTMENT OF TRANSPORTATION	
RIGHT OF WAY BRANCH	
FRANCISCO BATZIN	09-20-2022
PARCEL # 118	S:\CADD\U4758\DDRAFT\U4758_dee
DB 7798 PG 914	UNKNOWN SCALE

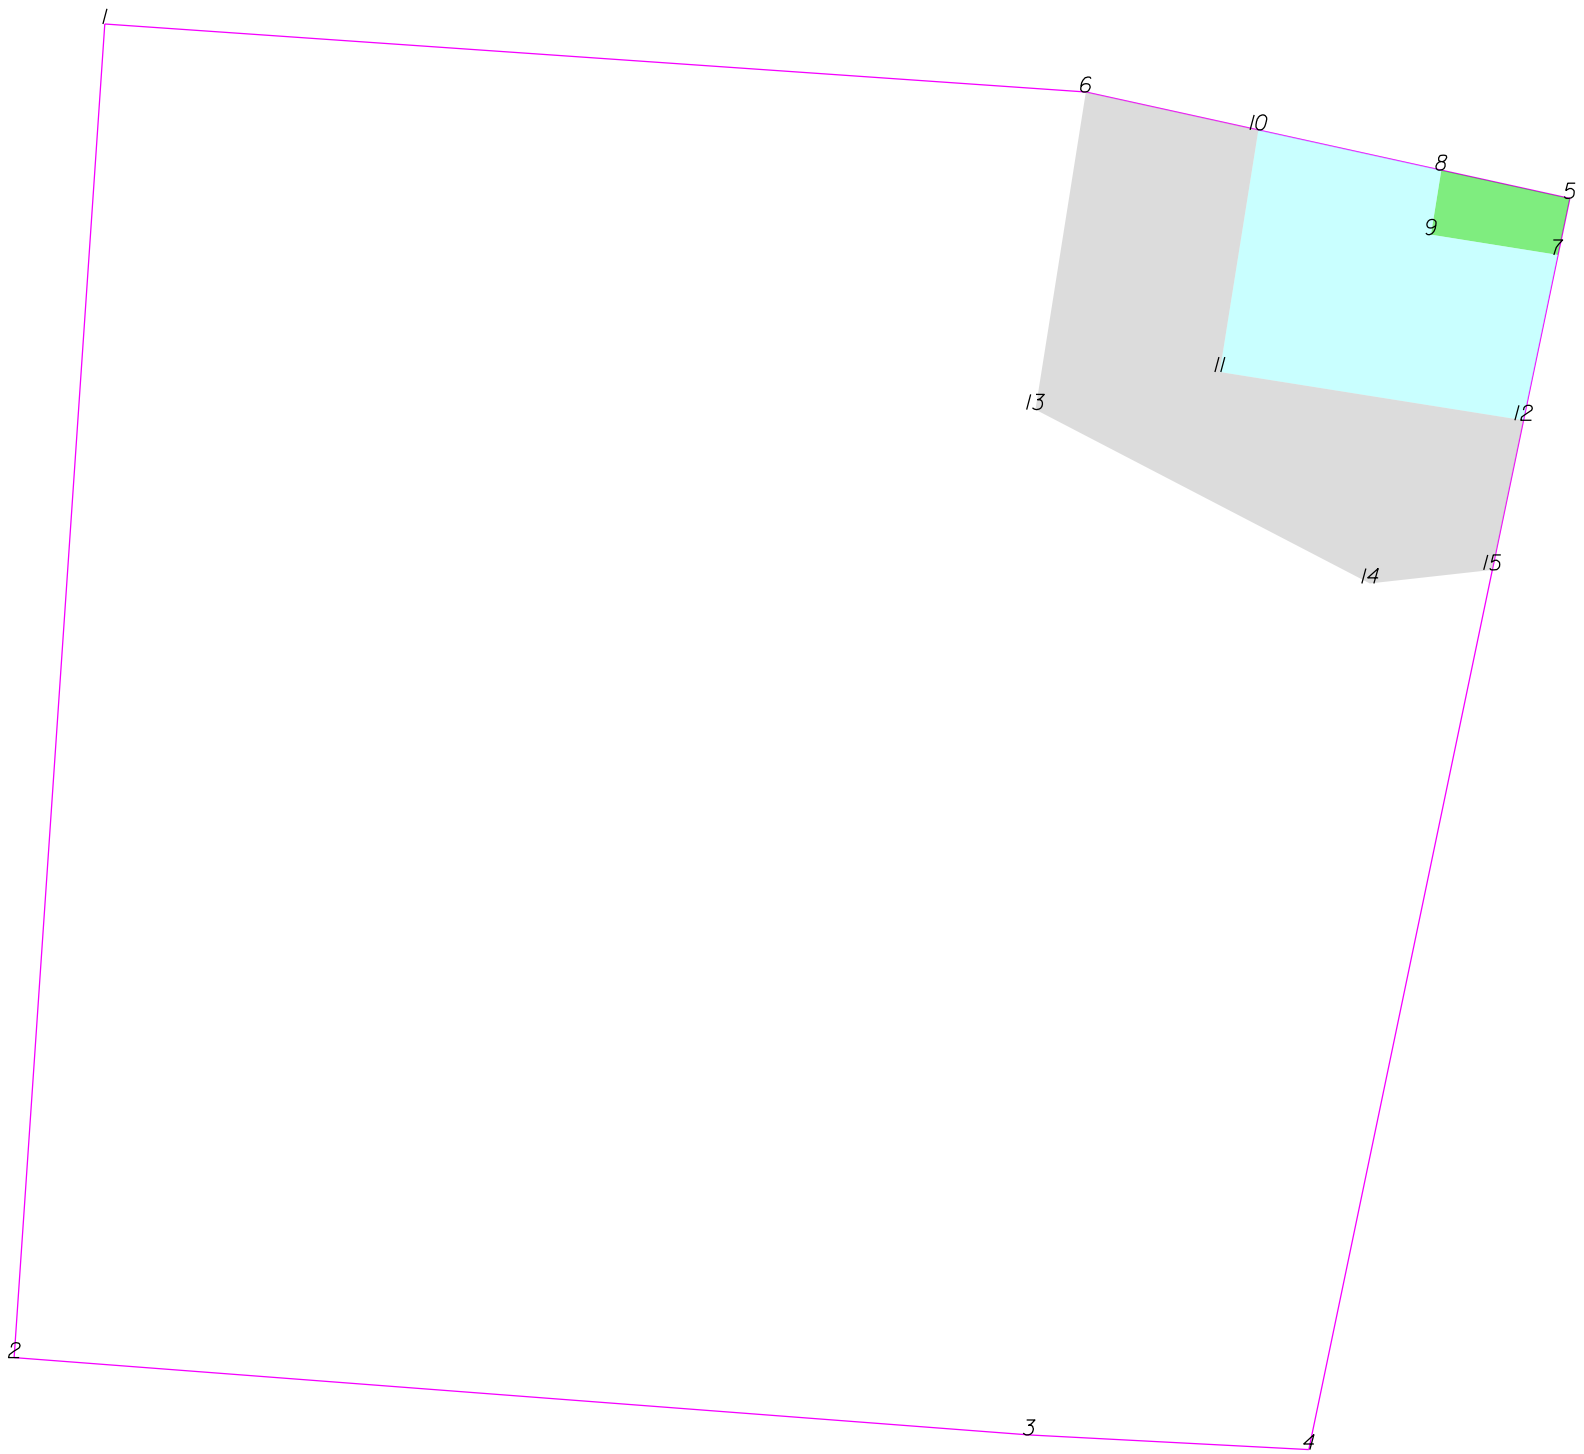

-L- Sta 186+00



THIS MAP IS NOT A CERTIFIED SURVEY AND HAS NOT BEEN REVIEWED BY A LOCAL GOVERNMENT AGENCY FOR COMPLIANCE WITH ANY APPLICABLE LAND DEVELOPMENT REGULATIONS. THE PROPERTY SHOWN ON THIS MAP WAS LOCATED FOR THE NORTH CAROLINA DEPARTMENT OF TRANSPORTATION FOR HIGHWAY DESIGN PURPOSES. SOME ERROR MAY EXIST BETWEEN THE GRAPHICAL AND ACTUAL GROUND LOCATIONS OF PROPERTY LINES. THIS MAP IS TO BE USED AS A GRAPHICAL REPRESENTATION OF THE NCDOT'S INTENT TO ACQUIRE PROPERTY FOR RIGHT OF WAY PURPOSES, AND IN NO WAY REPRESENTS AN ACTUAL BOUNDARY SURVEY OF THIS PROPERTY.

NORTH CAROLINA DEPARTMENT OF TRANSPORTATION	
RIGHT OF WAY BRANCH	
FRANCISCO BATZIN ESLY LOPEZ	12-8-2021
PARCEL # 119	S:\CADD\U4758\DDRAFT\U4758_dee
DB 7798 PG 914	UNKNOWN SCALE

	SQR FT	ACRES	SQR M	HECTARES
ROW Left	91.300	0.002	8.482	0.001
FROM - TO	DISTANCE (FT/M)	BEARING	RADIUS (FT/M)	CURVE LENGTH (FT/M)
-L- Sta 186+00 - 7	266.552	81.245	N 0°11'12.0" E	
7 - 5	6.183	1.884	N 1°46'53.4" E	
5 - 8	14.043	4.280	N 77°36'25.8" W	
8 - 9	6.973	2.125	S 9°8'24.1" W	
9 - 7	13.736	4.187	S 80°51'35.9" E	


	SQR FT	ACRES	SQR M	HECTARES
DUE Left	750.421	0.017	69.717	0.007
FROM - TO	DISTANCE (FT/M)	BEARING	RADIUS (FT/M)	CURVE LENGTH (FT/M)
-L- Sta 186+00 - 10	281.634	85.842	N 6°20'38.7" W	
10 - 11	26.172	7.977	S 9°2'25.9" W	
11 - 12	32.828	10.006	S 80°57'4.4" E	
12 - 7	18.030	5.496	N 1°46'53.4" E	
7 - 9	13.736	4.187	N 80°51'35.9" W	
9 - 8	6.973	2.125	N 9°8'24.1" E	
8 - 10	20.001	6.096	N 77°36'25.8" W	

	SQR FT	ACRES	SQR M	HECTARES
TDE Left	1250.036	0.029	116.133	0.012
FROM - TO	DISTANCE (FT/M)	BEARING	RADIUS (FT/M)	CURVE LENGTH (FT/M)
-L- Sta 186+00 - 10	281.634	85.842	N 6°20'38.7" W	
10 - 6	18.850	5.745	N 77°36'25.8" W	
6 - 13	34.327	10.463	S 9°2'25.9" W	
13 - 14	40.256	12.270	S 62°32'17.0" E	
14 - 15	13.139	4.005	N 83°43'12.9" E	
15 - 12	16.316	4.973	N 1°46'53.4" E	
12 - 11	32.828	10.006	N 80°57'4.4" W	
11 - 10	26.172	7.977	N 9°2'25.9" E	

TYPE	COUNT	SQR FEET	ACRES
Parcel	1	21041.301	0.483
ROW Left	1	91.300	0.002
DUE Left	1	750.421	0.017
TDE Left	1	1250.036	0.029
ROW Right	0	0.000	0.000
PDE Left	0	0.000	0.000
PDE Right	0	0.000	0.000
TDE Right	0	0.000	0.000
TCE Left	0	0.000	0.000
TCE Right	0	0.000	0.000
PUE Left	0	0.000	0.000
PUE Right	0	0.000	0.000
TSE Left	0	0.000	0.000
TSE Right	0	0.000	0.000
DUE Right	0	0.000	0.000
DTE Left	0	0.000	0.000
DTE Right	0	0.000	0.000
AUE_Left	0	0.000	0.000
AUE_Right	0	0.000	0.000
PCE Left	0	0.000	0.000
PCE Right	0	0.000	0.000
TUE Left	0	0.000	0.000
TUE Right	0	0.000	0.000
REM Left	0	0.000	0.000
REM Right	0	0.000	0.000
Other Left	0	0.000	0.000
Other Right	0	0.000	0.000
PE Left	0	0.000	0.000
PE Right	0	0.000	0.000

THIS MAP IS NOT A CERTIFIED SURVEY AND HAS NOT BEEN REVIEWED BY A LOCAL GOVERNMENT AGENCY FOR COMPLIANCE WITH ANY APPLICABLE LAND DEVELOPMENT REGULATIONS. THE PROPERTY SHOWN ON THIS MAP WAS LOCATED FOR THE NORTH CAROLINA DEPARTMENT OF TRANSPORTATION FOR HIGHWAY DESIGN PURPOSES. SOME ERROR MAY EXIST BETWEEN THE GRAPHICAL AND ACTUAL GROUND LOCATIONS OF PROPERTY LINES. THIS MAP IS TO BE USED AS A GRAPHICAL REPRESENTATION OF THE NCDOT'S INTENT TO ACQUIRE PROPERTY FOR RIGHT OF WAY PURPOSES, AND IN NO WAY REPRESENTS AN ACTUAL BOUNDARY SURVEY OF THIS PROPERTY.

NORTH CAROLINA DEPARTMENT OF TRANSPORTATION	
RIGHT OF WAY BRANCH	
FRANCISCO BATZIN ESLY LOPEZ	12-8-2021
PARCEL # 119	S:\CADD\U4758\DDRAFT\U4758_dee
DB 7798 PG 914	UNKNOWN SCALE

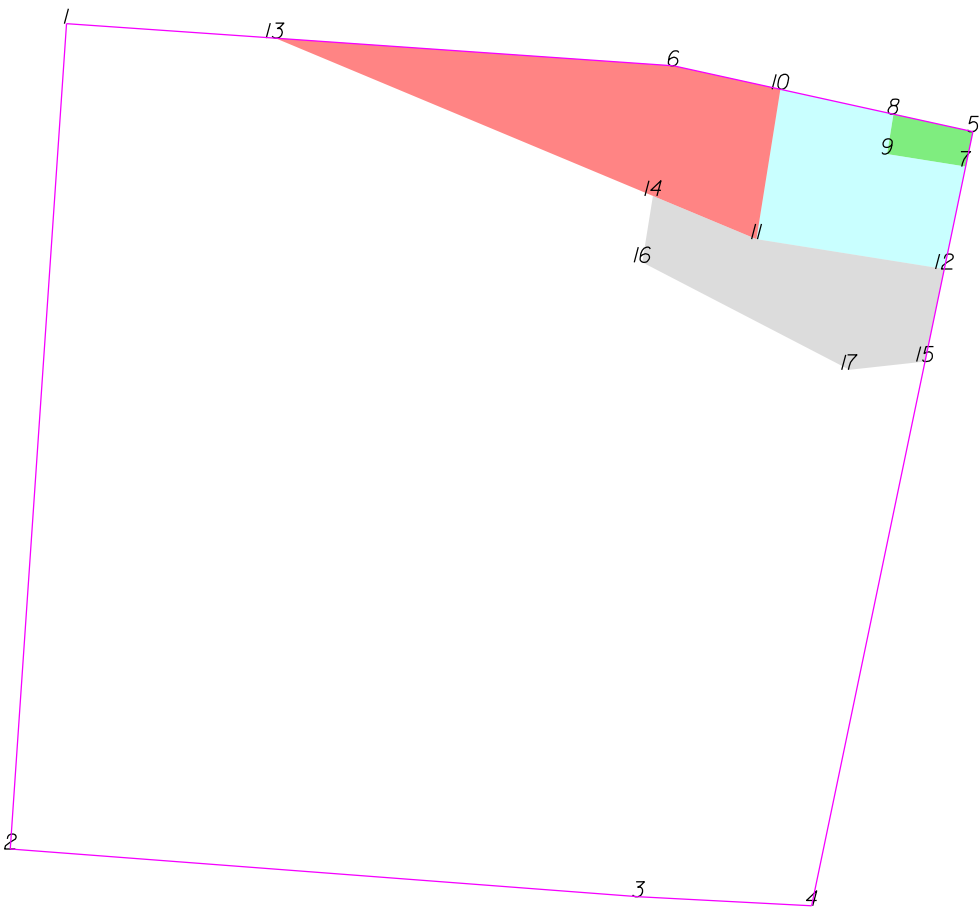

-L- Sta 188+00



THIS MAP IS NOT A CERTIFIED SURVEY AND HAS NOT BEEN REVIEWED BY A LOCAL GOVERNMENT AGENCY FOR COMPLIANCE WITH ANY APPLICABLE LAND DEVELOPMENT REGULATIONS. THE PROPERTY SHOWN ON THIS MAP WAS LOCATED FOR THE NORTH CAROLINA DEPARTMENT OF TRANSPORTATION FOR HIGHWAY DESIGN PURPOSES. SOME ERROR MAY EXIST BETWEEN THE GRAPHICAL AND ACTUAL GROUND LOCATIONS OF PROPERTY LINES. THIS MAP IS TO BE USED AS A GRAPHICAL REPRESENTATION OF THE NCDOT'S INTENT TO ACQUIRE PROPERTY FOR RIGHT OF WAY PURPOSES, AND IN NO WAY REPRESENTS AN ACTUAL BOUNDARY SURVEY OF THIS PROPERTY.

NORTH CAROLINA DEPARTMENT OF TRANSPORTATION	
RIGHT OF WAY BRANCH	
FRANCISCO BATZIN	09-20-2022
PARCEL # 119	S:\CADD\U4758\DDRAFT\U4758_dee
DB 7798 PG 914	UNKNOWN SCALE

	SQR FT	ACRES	SQR M	HECTARES
ROW Left	91.300	0.002	8.482	0.001
FROM - TO	DISTANCE (FT/M)	BEARING	RADIUS (FT/M)	CURVE LENGTH (FT/M)
-L- Sta 188+00 - 7	189.536	57.771	N 48°16'34.6" W	
7 - 5	6.183	1.884	N 11°46'53.4" E	
5 - 8	14.043	4.280	N 77°36'25.8" W	
8 - 9	6.973	2.125	S 9°8'24.1" W	
9 - 7	13.736	4.187	S 80°51'35.9" E	

	SQR FT	ACRES	SQR M	HECTARES
DUE Left	750.421	0.017	69.717	0.007
FROM - TO	DISTANCE (FT/M)	BEARING	RADIUS (FT/M)	CURVE LENGTH (FT/M)
-L- Sta 188+00 - 10	222.590	67.846	N 51°11'28.1" W	
10 - 11	26.172	7.977	S 9°2'25.9" W	
11 - 12	32.828	10.006	S 80°57'4.4" E	
12 - 7	18.030	5.496	N 11°46'53.4" E	
7 - 9	13.736	4.187	N 80°51'35.9" W	
9 - 8	6.973	2.125	N 9°8'24.1" E	
8 - 10	20.001	6.096	N 77°36'25.8" W	


	SQR FT	ACRES	SQR M	HECTARES
PUE Left	1239.533	0.028	115.157	0.012
FROM - TO	DISTANCE (FT/M)	BEARING	RADIUS (FT/M)	CURVE LENGTH (FT/M)
-L- Sta 188+00 - 10	222.590	67.846	N 51°11'28.1" W	
10 - 6	18.850	5.745	N 77°36'25.8" W	
6 - 13	68.907	21.003	N 86°1'42.6" W	
13 - 14	70.623	21.526	S 67°20'32.4" E	
14 - 11	19.362	5.902	S 67°20'32.4" E	
11 - 10	26.172	7.977	N 9°2'25.9" E	

	SQR FT	ACRES	SQR M	HECTARES
TDE Left	790.068	0.018	73.400	0.007
FROM - TO	DISTANCE (FT/M)	BEARING	RADIUS (FT/M)	CURVE LENGTH (FT/M)
-L- Sta 188+00 - 15	174.943	53.323	N 58°4'17.2" W	
15 - 12	16.316	4.973	N 11°46'53.4" E	
12 - 11	32.828	10.006	N 80°57'4.4" W	
11 - 14	19.362	5.902	N 67°20'32.4" W	
14 - 16	11.611	3.539	S 9°2'25.9" W	
16 - 17	40.256	12.270	S 62°32'17.0" E	
17 - 15	13.139	4.005	N 83°43'12.9" E	

TYPE	COUNT	SQR FEET	ACRES
Parcel	1	21041.301	0.483
ROW Left	1	91.300	0.002
DUE Left	1	750.421	0.017
PUE Left	1	1239.533	0.028
TDE Left	1	790.068	0.018
ROW Right	0	0.000	0.000
PDE Left	0	0.000	0.000
PDE Right	0	0.000	0.000
TDE Right	0	0.000	0.000
TCE Left	0	0.000	0.000
TCE Right	0	0.000	0.000
PUE Right	0	0.000	0.000
TSE Left	0	0.000	0.000
TSE Right	0	0.000	0.000
DUE Right	0	0.000	0.000
DTE Left	0	0.000	0.000
DTE Right	0	0.000	0.000
AUE_Left	0	0.000	0.000
AUE_Right	0	0.000	0.000
PCE Left	0	0.000	0.000
PCE Right	0	0.000	0.000
TUE Left	0	0.000	0.000
TUE Right	0	0.000	0.000
REM Left	0	0.000	0.000
REM Right	0	0.000	0.000
Other Left	0	0.000	0.000
Other Right	0	0.000	0.000
PE Left	0	0.000	0.000
PE Right	0	0.000	0.000

THIS MAP IS NOT A CERTIFIED SURVEY AND HAS NOT BEEN REVIEWED BY A LOCAL GOVERNMENT AGENCY FOR COMPLIANCE WITH ANY APPLICABLE LAND DEVELOPMENT REGULATIONS. THE PROPERTY SHOWN ON THIS MAP WAS LOCATED FOR THE NORTH CAROLINA DEPARTMENT OF TRANSPORTATION FOR HIGHWAY DESIGN PURPOSES. SOME ERROR MAY EXIST BETWEEN THE GRAPHICAL AND ACTUAL GROUND LOCATIONS OF PROPERTY LINES. THIS MAP IS TO BE USED AS A GRAPHICAL REPRESENTATION OF THE NCDOT'S INTENT TO ACQUIRE PROPERTY FOR RIGHT OF WAY PURPOSES, AND IN NO WAY REPRESENTS AN ACTUAL BOUNDARY SURVEY OF THIS PROPERTY.

NORTH CAROLINA DEPARTMENT OF TRANSPORTATION	
RIGHT OF WAY BRANCH	
FRANCISCO BATZIN	09-20-2022
PARCEL # 119	S:\CADD\U4758\DDRAFT\U4758_dee
DB 7798 PG 914	UNKNOWN SCALE

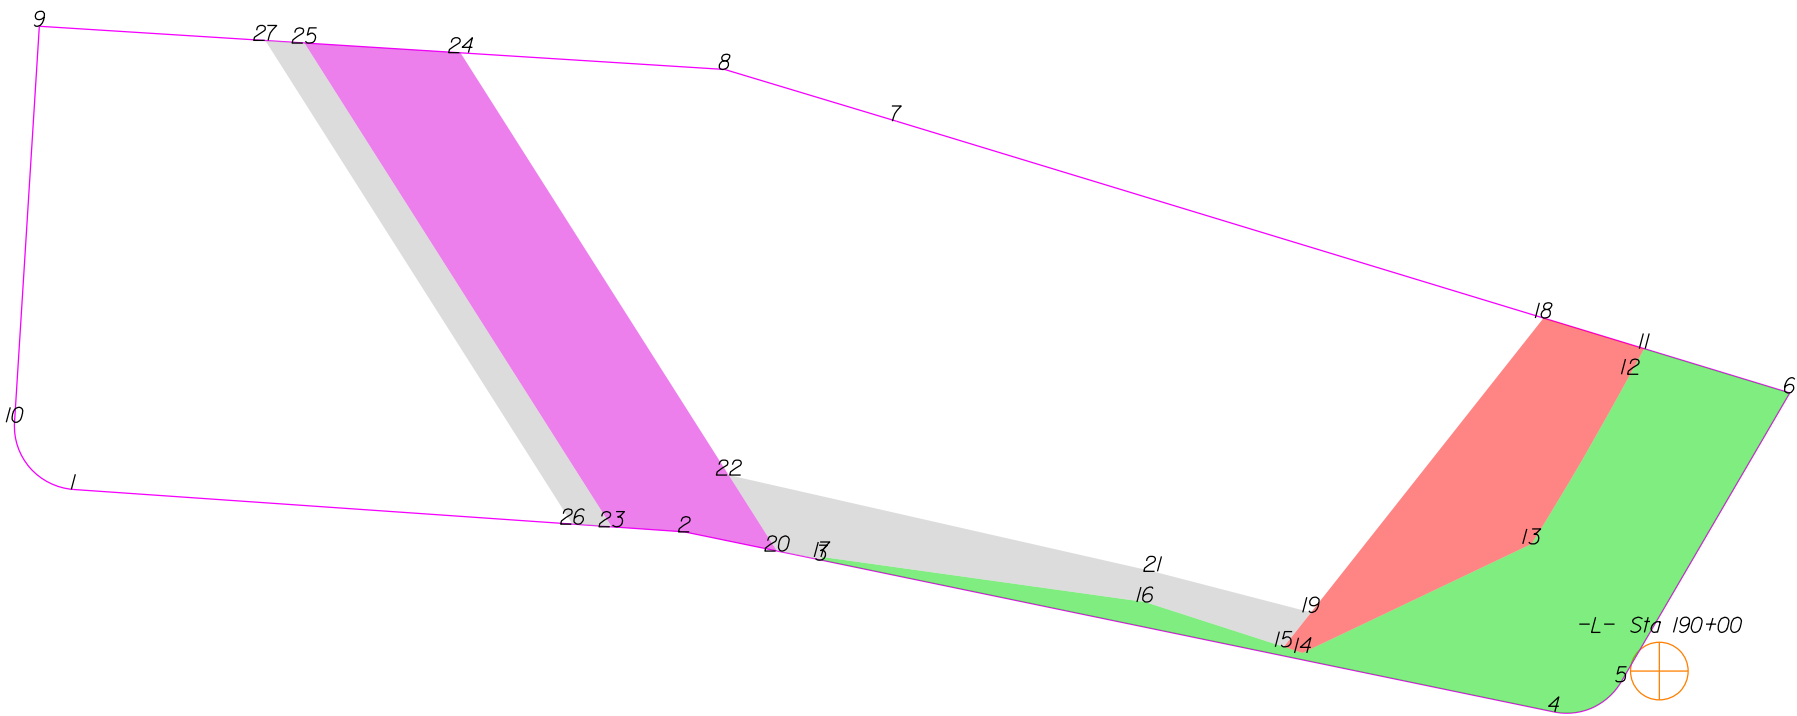

THIS MAP IS NOT A CERTIFIED SURVEY AND HAS NOT BEEN REVIEWED BY A LOCAL GOVERNMENT AGENCY FOR COMPLIANCE WITH ANY APPLICABLE LAND DEVELOPMENT REGULATIONS. THE PROPERTY SHOWN ON THIS MAP WAS LOCATED FOR THE NORTH CAROLINA DEPARTMENT OF TRANSPORTATION FOR HIGHWAY DESIGN PURPOSES. SOME ERROR MAY EXIST BETWEEN THE GRAPHICAL AND ACTUAL GROUND LOCATIONS OF PROPERTY LINES. THIS MAP IS TO BE USED AS A GRAPHICAL REPRESENTATION OF THE NCDOT'S INTENT TO ACQUIRE PROPERTY FOR RIGHT OF WAY PURPOSES, AND IN NO WAY REPRESENTS AN ACTUAL BOUNDARY SURVEY OF THIS PROPERTY.

NORTH CAROLINA DEPARTMENT OF TRANSPORTATION	
RIGHT OF WAY BRANCH	
BRADLEY C. PENNY	12-8-2021
PARCEL # 120	S:\CADD\U4758\DDRAFT\U4758_dee
DB 7251 PG 2865	UNKNOWN SCALE

	SQR FT	ACRES		SQR M		HECTARES	
ROW Left	7597.941	0.174		705.875		0.071	
FROM - TO		DISTANCE (FT/M)		BEARING		RADIUS (FT/M)	
-L- Sta 190+00 - 4		35.822	10.918	S 68°52'59.6" W			
4 - 5		23.365	7.122	N 65°57'50.9" E	20.000	6.096	7.606
5 - 6		105.727	32.226	N 30°14'30.8" E			
6 - 11		48.043	14.644	N 73°4'34.5" W			
11 - 12		9.216	2.809	S 28°34'26.9" W			
12 - 13		62.050	18.913	S 30°7'39.0" W	1144.500	348.844	18.915
13 - 14		80.159	24.433	S 64°35'3.8" W			
14 - 15		6.271	1.911	N 72°8'39.0" W			
15 - 16		46.072	14.043	N 72°8'39.0" W			
16 - 17		103.085	31.420	N 82°2'54.5" W			
17 - 3		1.052	0.321	S 9°8'24.1" W			
3 - 4		236.324	72.032	S 78°17'39.1" E			

	SQR FT	ACRES		SQR M		HECTARES	
PUE Left	4090.999	0.094		380.068		0.038	
FROM - TO		DISTANCE (FT/M)		BEARING		RADIUS (FT/M)	
-L- Sta 190+00 - 13		56.934	17.353	N 45°7'12.9" W			
13 - 12		62.050	18.913	N 30°7'39.0" E	1144.500	348.844	18.915
12 - 11		9.216	2.809	N 28°34'26.9" E			
11 - 18		33.260	10.138	N 73°4'34.5" W			
18 - 19		118.579	36.143	S 38°18'36.2" W			
19 - 15		13.863	4.226	S 38°18'36.2" W			
15 - 14		6.271	1.911	S 72°8'39.0" E			
14 - 13		80.159	24.433	N 64°35'3.8" E			

	SQR FT	ACRES		SQR M		HECTARES	
TDE Left	2519.383	0.058		234.059		0.023	
FROM - TO		DISTANCE (FT/M)		BEARING		RADIUS (FT/M)	
-L- Sta 190+00 - 20		281.443	85.784	N 82°15'0.6" W			
20 - 3		14.330	4.368	S 78°17'39.1" E			
3 - 17		1.052	0.321	N 9°8'24.1" E			
17 - 16		103.085	31.420	S 82°2'54.5" E			
16 - 15		46.072	14.043	S 72°8'39.0" E			
15 - 19		13.863	4.226	N 38°18'36.2" E			
19 - 21		51.698	15.758	N 75°29'8.9" W			
21 - 22		137.371	41.871	N 77°12'1.6" W			
22 - 20		28.444	8.670	S 32°25'31.6" E			

	SQR FT	ACRES		SQR M		HECTARES	
PDE Left	7308.119	0.168		678.949		0.068	
FROM - TO		DISTANCE (FT/M)		BEARING		RADIUS (FT/M)	
-L- Sta 190+00 - 23		334.258	101.882	N 82°9'21.7" W			
23 - 2		23.003	7.011	S 86°1'42.6" E			
2 - 20		29.933	9.124	S 78°17'39.1" E			
20 - 22		28.444	8.670	N 32°25'31.6" W			
22 - 24		158.121	48.195	N 32°25'31.6" W			
24 - 25		49.456	15.074	N 86°24'16.8" W			
25 - 23		181.157	55.217	S 32°25'31.6" E			

	SQR FT	ACRES		SQR M		HECTARES	
TDE Left	1811.068	0.042		168.254		0.017	
FROM - TO		DISTANCE (FT/M)		BEARING		RADIUS (FT/M)	
-L- Sta 190+00 - 26		346.654	105.660	N 82°17'40.9" W			
26 - 23		12.424	3.787	S 86°1'42.6" E			
23 - 25		181.157	55.217	N 32°25'31.6" W			
25 - 27		12.364	3.769	N 86°24'16.8" W			
27 - 26		181.056	55.186	S 32°25'31.6" E			


THIS MAP IS NOT A CERTIFIED SURVEY AND HAS NOT BEEN REVIEWED BY A LOCAL GOVERNMENT AGENCY FOR COMPLIANCE WITH ANY APPLICABLE LAND DEVELOPMENT REGULATIONS. THE PROPERTY SHOWN ON THIS MAP WAS LOCATED FOR THE NORTH CAROLINA DEPARTMENT OF TRANSPORTATION FOR HIGHWAY DESIGN PURPOSES. SOME ERROR MAY EXIST BETWEEN THE GRAPHICAL AND ACTUAL GROUND LOCATIONS OF PROPERTY LINES. THIS MAP IS TO BE USED AS A GRAPHICAL REPRESENTATION OF THE NCDOT'S INTENT TO ACQUIRE PROPERTY FOR RIGHT OF WAY PURPOSES, AND IN NO WAY REPRESENTS AN ACTUAL BOUNDARY SURVEY OF THIS PROPERTY.

NORTH CAROLINA DEPARTMENT OF TRANSPORTATION	
RIGHT OF WAY BRANCH	
BRADLEY C. PENNY	12-8-2021
PARCEL # 120	S:\CADD\U4758\DDRAFT\U4758_dee
DB 7251 PG 2865	UNKNOWN SCALE

TYPE	COUNT	SQR FEET	ACRES
Parcel	1	73371.054	1.684
ROW Left	1	7597.941	0.174
PUE Left	1	4090.999	0.094
TDE Left	2	4330.451	0.099
PDE Left	1	7308.119	0.168
ROW Right	0	0.000	0.000
PDE Right	0	0.000	0.000
TDE Right	0	0.000	0.000
TCE Left	0	0.000	0.000
TCE Right	0	0.000	0.000
PUE Right	0	0.000	0.000
TSE Left	0	0.000	0.000
TSE Right	0	0.000	0.000
DUE Left	0	0.000	0.000
DUE Right	0	0.000	0.000
DTE Left	0	0.000	0.000
DTE Right	0	0.000	0.000
AUE_Left	0	0.000	0.000
AUE_Right	0	0.000	0.000
PCE Left	0	0.000	0.000
PCE Right	0	0.000	0.000
TUE Left	0	0.000	0.000
TUE Right	0	0.000	0.000
REM Left	0	0.000	0.000
REM Right	0	0.000	0.000
Other Left	0	0.000	0.000
Other Right	0	0.000	0.000
PE Left	0	0.000	0.000
PE Right	0	0.000	0.000

THIS MAP IS NOT A CERTIFIED SURVEY AND HAS NOT BEEN REVIEWED BY A LOCAL GOVERNMENT AGENCY FOR COMPLIANCE WITH ANY APPLICABLE LAND DEVELOPMENT REGULATIONS. THE PROPERTY SHOWN ON THIS MAP WAS LOCATED FOR THE NORTH CAROLINA DEPARTMENT OF TRANSPORTATION FOR HIGHWAY DESIGN PURPOSES. SOME ERROR MAY EXIST BETWEEN THE GRAPHICAL AND ACTUAL GROUND LOCATIONS OF PROPERTY LINES. THIS MAP IS TO BE USED AS A GRAPHICAL REPRESENTATION OF THE NCDOT'S INTENT TO ACQUIRE PROPERTY FOR RIGHT OF WAY PURPOSES, AND IN NO WAY REPRESENTS AN ACTUAL BOUNDARY SURVEY OF THIS PROPERTY.

NORTH CAROLINA DEPARTMENT OF TRANSPORTATION	
RIGHT OF WAY BRANCH	
BRADLEY C. PENNY	12-8-2021
PARCEL # 120	S:\CADD\U4758\DDRAFT\U4758_dee
DB 7251 PG 2865	UNKNOWN SCALE

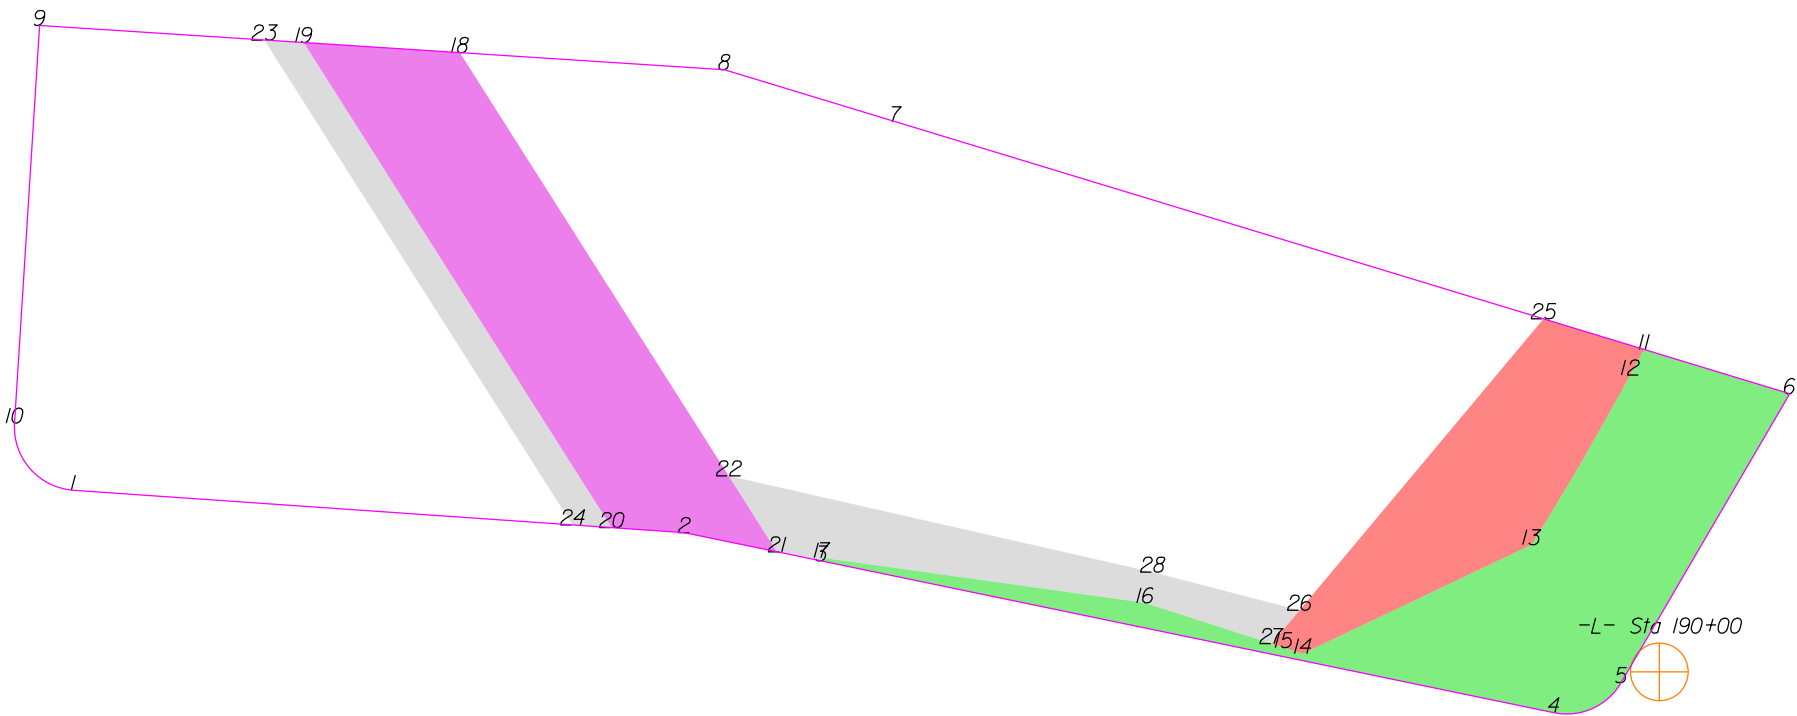

THIS MAP IS NOT A CERTIFIED SURVEY AND HAS NOT BEEN REVIEWED BY A LOCAL GOVERNMENT AGENCY FOR COMPLIANCE WITH ANY APPLICABLE LAND DEVELOPMENT REGULATIONS. THE PROPERTY SHOWN ON THIS MAP WAS LOCATED FOR THE NORTH CAROLINA DEPARTMENT OF TRANSPORTATION FOR HIGHWAY DESIGN PURPOSES. SOME ERROR MAY EXIST BETWEEN THE GRAPHICAL AND ACTUAL GROUND LOCATIONS OF PROPERTY LINES. THIS MAP IS TO BE USED AS A GRAPHICAL REPRESENTATION OF THE NCDOT'S INTENT TO ACQUIRE PROPERTY FOR RIGHT OF WAY PURPOSES, AND IN NO WAY REPRESENTS AN ACTUAL BOUNDARY SURVEY OF THIS PROPERTY.

NORTH CAROLINA DEPARTMENT OF TRANSPORTATION	
RIGHT OF WAY BRANCH	
BRADLEY C. PENNY	02-21-2024
PARCEL # 120	Z:\CADD\U4758\DDRAFT\U4758_dee
DB 7251 PG 2865	UNKNOWN SCALE

	SQR FT	ACRES		SQR M		HECTARES	
ROW Left	7597.941	0.174		705.875		0.071	
FROM - TO		DISTANCE (FT/M)		BEARING		RADIUS (FT/M)	
-L- Sta 190+00 - 4		35.822	10.918	S 68°52'59.6" W			
4 - 5		23.365	7.122	N 65°57'50.9" E	20.000	6.096	7.606
5 - 6		105.727	32.226	N 30°14'30.8" E			
6 - 11		48.043	14.644	N 73°4'34.5" W			
11 - 12		9.216	2.809	S 28°34'26.9" W			
12 - 13		62.050	18.913	S 30°7'39.0" W	1144.500	348.844	18.915
13 - 14		80.159	24.433	S 64°35'3.8" W			
14 - 15		6.271	1.911	N 72°8'39.0" W			
15 - 16		46.072	14.043	N 72°8'39.0" W			
16 - 17		103.085	31.420	N 82°2'54.5" W			
17 - 3		1.052	0.321	S 9°8'24.1" W			
3 - 4		236.324	72.032	S 78°17'39.1" E			

	SQR FT	ACRES		SQR M		HECTARES	
PDE Left	7324.503	0.168		680.471		0.068	
FROM - TO		DISTANCE (FT/M)		BEARING		RADIUS (FT/M)	
-L- Sta 190+00 - 18		426.647	130.042	N 62°41'32.8" W			
18 - 19		49.517	15.093	N 86°18'26.1" W			
19 - 20		181.619	55.358	S 32°25'31.6" E			
20 - 2		23.003	7.011	S 86°1'42.6" E			
2 - 21		29.933	9.124	S 78°17'39.1" E			
21 - 22		28.444	8.670	N 32°25'31.6" W			
22 - 18		158.479	48.304	N 32°25'31.5" W			

	SQR FT	ACRES		SQR M		HECTARES	
TDE Left	1815.814	0.042		168.695		0.017	
FROM - TO		DISTANCE (FT/M)		BEARING		RADIUS (FT/M)	
-L- Sta 190+00 - 19		472.434	143.998	N 65°5'55.7" W			
19 - 23		12.379	3.773	N 86°18'26.1" W			
23 - 24		181.544	55.335	S 32°25'31.6" E			
24 - 20		12.424	3.787	S 86°1'42.6" E			
20 - 19		181.619	55.358	N 32°25'31.6" W			

	SQR FT	ACRES		SQR M		HECTARES	
PUE Left	4344.929	0.100		403.659		0.040	
FROM - TO		DISTANCE (FT/M)		BEARING		RADIUS (FT/M)	
-L- Sta 190+00 - 13		56.934	17.353	N 45°7'12.9" W			
13 - 12		62.050	18.913	N 30°7'39.0" E	1144.500	348.844	18.915
12 - 11		9.216	2.809	N 28°34'26.9" E			
11 - 25		33.260	10.138	N 73°4'34.5" W			
25 - 26		120.135	36.617	S 39°56'24.2" W			
26 - 27		13.782	4.201	S 39°56'24.2" W			
27 - 15		4.079	1.243	S 72°8'39.0" E			
15 - 14		6.271	1.911	S 72°8'39.0" E			
14 - 13		80.159	24.433	N 64°35'3.8" E			

	SQR FT	ACRES		SQR M		HECTARES	
TDE Left	2469.561	0.057		229.431		0.023	
FROM - TO		DISTANCE (FT/M)		BEARING		RADIUS (FT/M)	
-L- Sta 190+00 - 3		267.134	81.423	N 82°27'44.8" W			
3 - 17		1.052	0.321	N 9°8'24.1" E			
17 - 16		103.085	31.420	S 82°2'54.5" E			
16 - 27		41.992	12.799	S 72°8'39.0" E			
27 - 26		13.782	4.201	N 39°56'24.2" E			
26 - 28		47.950	14.615	N 75°29'8.9" W			
28 - 22		137.371	41.871	N 77°12'1.6" W			
22 - 21		28.444	8.670	S 32°25'31.6" E			
21 - 3		14.330	4.368	S 78°17'39.1" E			


THIS MAP IS NOT A CERTIFIED SURVEY AND HAS NOT BEEN REVIEWED BY A LOCAL GOVERNMENT AGENCY FOR COMPLIANCE WITH ANY APPLICABLE LAND DEVELOPMENT REGULATIONS. THE PROPERTY SHOWN ON THIS MAP WAS LOCATED FOR THE NORTH CAROLINA DEPARTMENT OF TRANSPORTATION FOR HIGHWAY DESIGN PURPOSES. SOME ERROR MAY EXIST BETWEEN THE GRAPHICAL AND ACTUAL GROUND LOCATIONS OF PROPERTY LINES. THIS MAP IS TO BE USED AS A GRAPHICAL REPRESENTATION OF THE NCDOT'S INTENT TO ACQUIRE PROPERTY FOR RIGHT OF WAY PURPOSES, AND IN NO WAY REPRESENTS AN ACTUAL BOUNDARY SURVEY OF THIS PROPERTY.

NORTH CAROLINA DEPARTMENT OF TRANSPORTATION	
RIGHT OF WAY BRANCH	
BRADLEY C. PENNY	02-21-2024
PARCEL # 120	Z:\CADD\U4758\DDRAFT\U4758_dee
DB 7251 PG 2865	UNKNOWN SCALE

TYPE	COUNT	SQR FEET	ACRES
Parcel	1	73446.361	1.686
ROW Left	1	7597.941	0.174
PDE Left	1	7324.503	0.168
TDE Left	2	4285.375	0.098
PUE Left	1	4344.929	0.100
ROW Right	0	0.000	0.000
PDE Right	0	0.000	0.000
TDE Right	0	0.000	0.000
TCE Left	0	0.000	0.000
TCE Right	0	0.000	0.000
PUE Right	0	0.000	0.000
TSE Left	0	0.000	0.000
TSE Right	0	0.000	0.000
DUE Left	0	0.000	0.000
DUE Right	0	0.000	0.000
DTE Left	0	0.000	0.000
DTE Right	0	0.000	0.000
AUE_Left	0	0.000	0.000
AUE_Right	0	0.000	0.000
PCE Left	0	0.000	0.000
PCE Right	0	0.000	0.000
TUE Left	0	0.000	0.000
TUE Right	0	0.000	0.000
REM Left	0	0.000	0.000
REM Right	0	0.000	0.000
Other Left	0	0.000	0.000
Other Right	0	0.000	0.000
PE Left	0	0.000	0.000
PE Right	0	0.000	0.000

THIS MAP IS NOT A CERTIFIED SURVEY AND HAS NOT BEEN REVIEWED BY A LOCAL GOVERNMENT AGENCY FOR COMPLIANCE WITH ANY APPLICABLE LAND DEVELOPMENT REGULATIONS. THE PROPERTY SHOWN ON THIS MAP WAS LOCATED FOR THE NORTH CAROLINA DEPARTMENT OF TRANSPORTATION FOR HIGHWAY DESIGN PURPOSES. SOME ERROR MAY EXIST BETWEEN THE GRAPHICAL AND ACTUAL GROUND LOCATIONS OF PROPERTY LINES. THIS MAP IS TO BE USED AS A GRAPHICAL REPRESENTATION OF THE NCDOT'S INTENT TO ACQUIRE PROPERTY FOR RIGHT OF WAY PURPOSES, AND IN NO WAY REPRESENTS AN ACTUAL BOUNDARY SURVEY OF THIS PROPERTY.

NORTH CAROLINA DEPARTMENT OF TRANSPORTATION	
RIGHT OF WAY BRANCH	
BRADLEY C.PENNY	02-21-2024
PARCEL # 120	Z:\CADD\U4758\DDRAFT\U4758_dee
DB 7251 PG 2865	UNKNOWN SCALE

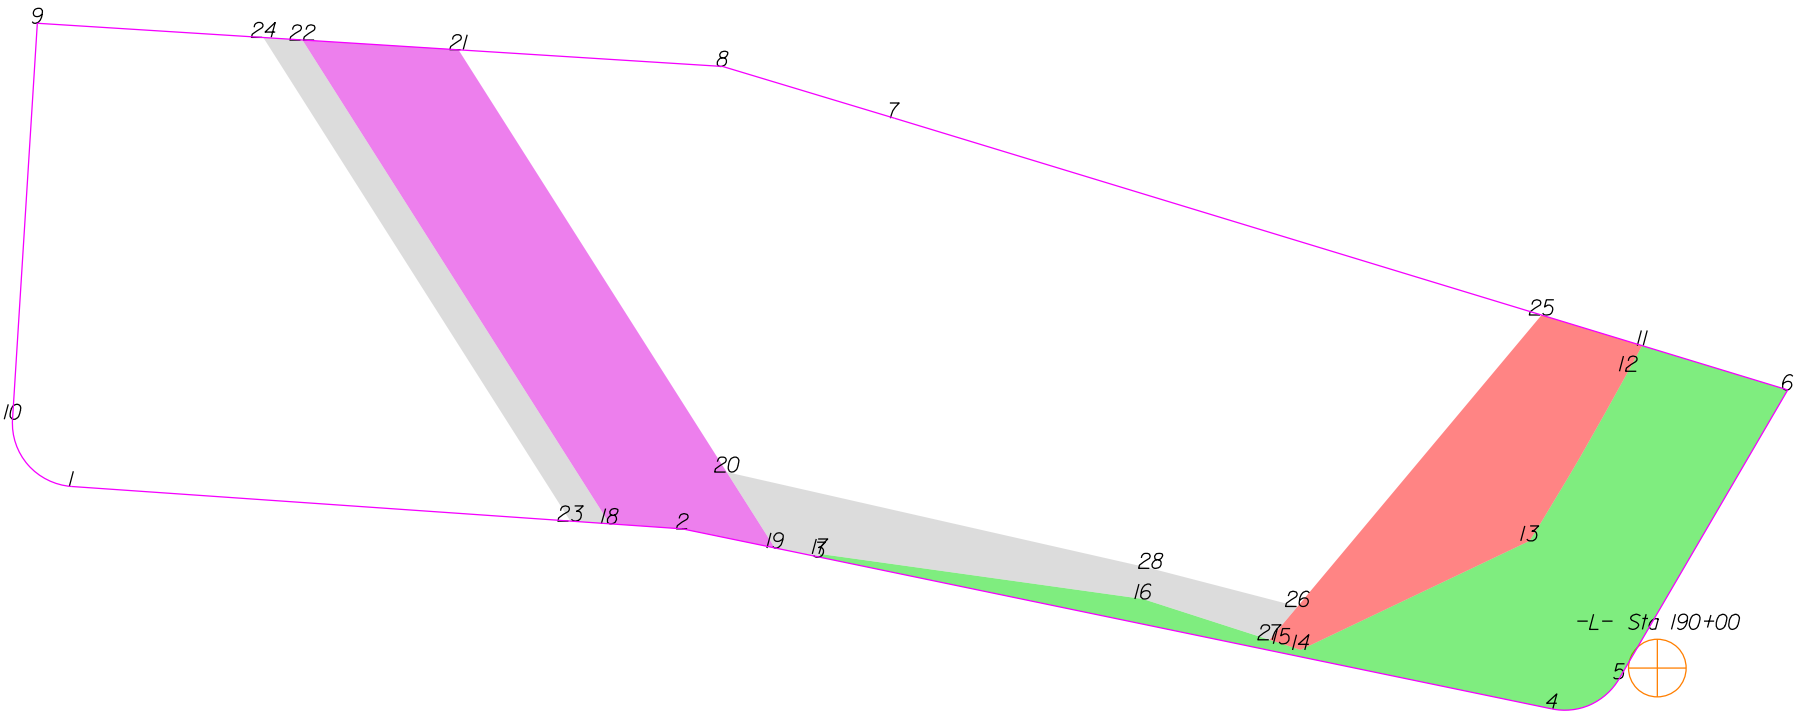

THIS MAP IS NOT A CERTIFIED SURVEY AND HAS NOT BEEN REVIEWED BY A LOCAL GOVERNMENT AGENCY FOR COMPLIANCE WITH ANY APPLICABLE LAND DEVELOPMENT REGULATIONS. THE PROPERTY SHOWN ON THIS MAP WAS LOCATED FOR THE NORTH CAROLINA DEPARTMENT OF TRANSPORTATION FOR HIGHWAY DESIGN PURPOSES. SOME ERROR MAY EXIST BETWEEN THE GRAPHICAL AND ACTUAL GROUND LOCATIONS OF PROPERTY LINES. THIS MAP IS TO BE USED AS A GRAPHICAL REPRESENTATION OF THE NCDOT'S INTENT TO ACQUIRE PROPERTY FOR RIGHT OF WAY PURPOSES, AND IN NO WAY REPRESENTS AN ACTUAL BOUNDARY SURVEY OF THIS PROPERTY.

NORTH CAROLINA DEPARTMENT OF TRANSPORTATION	
RIGHT OF WAY BRANCH	
BRADLEY C. PENNY	09-20-2022
PARCEL # 120	S:\CADD\U4758\DDRAFT\U4758_dee
DB 7251 PG 2865	UNKNOWN SCALE

	SQR FT	ACRES		SQR M		HECTARES	
ROW Left	7597.941	0.174		705.875		0.071	
FROM - TO		DISTANCE (FT/M)		BEARING		RADIUS (FT/M)	
-L- Sta 190+00 - 4		35.822	10.918	S 68°52'59.6" W			
4 - 5		23.365	7.122	N 65°57'50.9" E	20.000	6.096	7.606
5 - 6		105.727	32.226	N 30°14'30.8" E			
6 - 11		48.043	14.644	N 73°4'34.5" W			
11 - 12		9.216	2.809	S 28°34'26.9" W			
12 - 13		62.050	18.913	S 30°7'39.0" W	1144.500	348.844	18.915
13 - 14		80.159	24.433	S 64°35'3.8" W			
14 - 15		6.271	1.911	N 72°8'39.0" W			
15 - 16		46.072	14.043	N 72°8'39.0" W			
16 - 17		103.085	31.420	N 82°2'54.5" W			
17 - 3		1.052	0.321	S 9°8'24.1" W			
3 - 4		236.324	72.032	S 78°17'39.1" E			

	SQR FT	ACRES		SQR M		HECTARES	
PDE Left	7308.119	0.168		678.949		0.068	
FROM - TO		DISTANCE (FT/M)		BEARING		RADIUS (FT/M)	
-L- Sta 190+00 - 18		334.258	101.882	N 82°9'21.7" W			
18 - 2		23.003	7.011	S 86°1'42.6" E			
2 - 19		29.933	9.124	S 78°17'39.1" E			
19 - 20		28.444	8.670	N 32°25'31.6" W			
20 - 21		158.121	48.195	N 32°25'31.6" W			
21 - 22		49.456	15.074	N 86°24'16.8" W			
22 - 18		181.157	55.217	S 32°25'31.6" E			

	SQR FT	ACRES		SQR M		HECTARES	
TDE Left	1811.068	0.042		168.254		0.017	
FROM - TO		DISTANCE (FT/M)		BEARING		RADIUS (FT/M)	
-L- Sta 190+00 - 23		346.654	105.660	N 82°17'40.9" W			
23 - 18		12.424	3.787	S 86°1'42.6" E			
18 - 22		181.157	55.217	N 32°25'31.6" W			
22 - 24		12.364	3.769	N 86°24'16.8" W			
24 - 23		181.056	55.186	S 32°25'31.6" E			

	SQR FT	ACRES		SQR M		HECTARES	
PUE Left	4344.929	0.100		403.659		0.040	
FROM - TO		DISTANCE (FT/M)		BEARING		RADIUS (FT/M)	
-L- Sta 190+00 - 13		56.934	17.353	N 45°7'12.9" W			
13 - 12		62.050	18.913	N 30°7'39.0" E	1144.500	348.844	18.915
12 - 11		9.216	2.809	N 28°34'26.9" E			
11 - 25		33.260	10.138	N 73°4'34.5" W			
25 - 26		120.135	36.617	S 39°56'24.2" W			
26 - 27		13.782	4.201	S 39°56'24.2" W			
27 - 15		4.079	1.243	S 72°8'39.0" E			
15 - 14		6.271	1.911	S 72°8'39.0" E			
14 - 13		80.159	24.433	N 64°35'3.8" E			

	SQR FT	ACRES		SQR M		HECTARES	
TDE Left	2469.561	0.057		229.431		0.023	
FROM - TO		DISTANCE (FT/M)		BEARING		RADIUS (FT/M)	
-L- Sta 190+00 - 19		281.443	85.784	N 82°15'0.6" W			
19 - 3		14.330	4.368	S 78°17'39.1" E			
3 - 17		1.052	0.321	N 9°8'24.1" E			
17 - 16		103.085	31.420	S 82°2'54.5" E			
16 - 27		41.992	12.799	S 72°8'39.0" E			
27 - 26		13.782	4.201	N 39°56'24.2" E			
26 - 28		47.950	14.615	N 75°29'8.9" W			
28 - 20		137.371	41.871	N 77°12'1.6" W			
20 - 19		28.444	8.670	S 32°25'31.6" E			


THIS MAP IS NOT A CERTIFIED SURVEY AND HAS NOT BEEN REVIEWED BY A LOCAL GOVERNMENT AGENCY FOR COMPLIANCE WITH ANY APPLICABLE LAND DEVELOPMENT REGULATIONS. THE PROPERTY SHOWN ON THIS MAP WAS LOCATED FOR THE NORTH CAROLINA DEPARTMENT OF TRANSPORTATION FOR HIGHWAY DESIGN PURPOSES. SOME ERROR MAY EXIST BETWEEN THE GRAPHICAL AND ACTUAL GROUND LOCATIONS OF PROPERTY LINES. THIS MAP IS TO BE USED AS A GRAPHICAL REPRESENTATION OF THE NCDOT'S INTENT TO ACQUIRE PROPERTY FOR RIGHT OF WAY PURPOSES, AND IN NO WAY REPRESENTS AN ACTUAL BOUNDARY SURVEY OF THIS PROPERTY.

NORTH CAROLINA DEPARTMENT OF TRANSPORTATION	
RIGHT OF WAY BRANCH	
BRADLEY C. PENNY	09-20-2022
PARCEL # 120	S:\CADD\U4758\DDRAFT\U4758_dee
DB 7251 PG 2865	UNKNOWN SCALE

TYPE	COUNT	SQR FEET	ACRES
Parcel	1	73371.054	1.684
ROW Left	1	7597.941	0.174
PDE Left	1	7308.119	0.168
TDE Left	2	4280.629	0.098
PUE Left	1	4344.929	0.100
ROW Right	0	0.000	0.000
PDE Right	0	0.000	0.000
TDE Right	0	0.000	0.000
TCE Left	0	0.000	0.000
TCE Right	0	0.000	0.000
PUE Right	0	0.000	0.000
TSE Left	0	0.000	0.000
TSE Right	0	0.000	0.000
DUE Left	0	0.000	0.000
DUE Right	0	0.000	0.000
DTE Left	0	0.000	0.000
DTE Right	0	0.000	0.000
AUE_Left	0	0.000	0.000
AUE_Right	0	0.000	0.000
PCE Left	0	0.000	0.000
PCE Right	0	0.000	0.000
TUE Left	0	0.000	0.000
TUE Right	0	0.000	0.000
REM Left	0	0.000	0.000
REM Right	0	0.000	0.000
Other Left	0	0.000	0.000
Other Right	0	0.000	0.000
PE Left	0	0.000	0.000
PE Right	0	0.000	0.000

THIS MAP IS NOT A CERTIFIED SURVEY AND HAS NOT BEEN REVIEWED BY A LOCAL GOVERNMENT AGENCY FOR COMPLIANCE WITH ANY APPLICABLE LAND DEVELOPMENT REGULATIONS. THE PROPERTY SHOWN ON THIS MAP WAS LOCATED FOR THE NORTH CAROLINA DEPARTMENT OF TRANSPORTATION FOR HIGHWAY DESIGN PURPOSES. SOME ERROR MAY EXIST BETWEEN THE GRAPHICAL AND ACTUAL GROUND LOCATIONS OF PROPERTY LINES. THIS MAP IS TO BE USED AS A GRAPHICAL REPRESENTATION OF THE NCDOT'S INTENT TO ACQUIRE PROPERTY FOR RIGHT OF WAY PURPOSES, AND IN NO WAY REPRESENTS AN ACTUAL BOUNDARY SURVEY OF THIS PROPERTY.

NORTH CAROLINA DEPARTMENT OF TRANSPORTATION	
RIGHT OF WAY BRANCH	
BRADLEY C. PENNY	09-20-2022
PARCEL # 120	S:\CADD\U4758\DDRAFT\U4758_dee
DB 7251 PG 2865	UNKNOWN SCALE

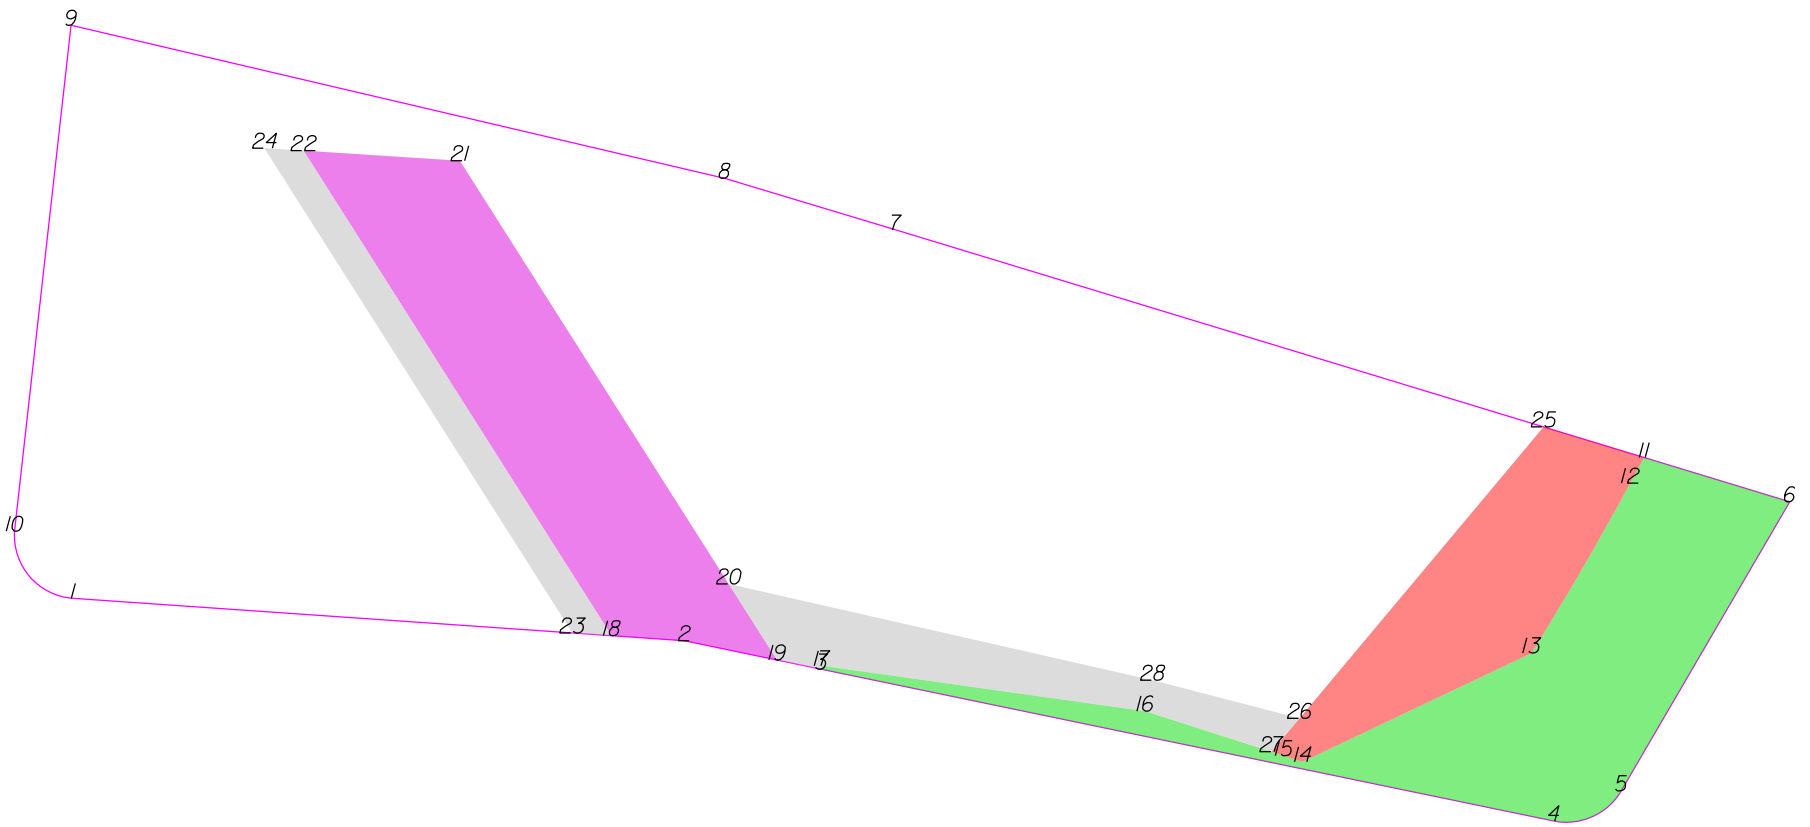

-L- Sta 189+00



THIS MAP IS NOT A CERTIFIED SURVEY AND HAS NOT BEEN REVIEWED BY A LOCAL GOVERNMENT AGENCY FOR COMPLIANCE WITH ANY APPLICABLE LAND DEVELOPMENT REGULATIONS. THE PROPERTY SHOWN ON THIS MAP WAS LOCATED FOR THE NORTH CAROLINA DEPARTMENT OF TRANSPORTATION FOR HIGHWAY DESIGN PURPOSES. SOME ERROR MAY EXIST BETWEEN THE GRAPHICAL AND ACTUAL GROUND LOCATIONS OF PROPERTY LINES. THIS MAP IS TO BE USED AS A GRAPHICAL REPRESENTATION OF THE NCDOT'S INTENT TO ACQUIRE PROPERTY FOR RIGHT OF WAY PURPOSES, AND IN NO WAY REPRESENTS AN ACTUAL BOUNDARY SURVEY OF THIS PROPERTY.

NORTH CAROLINA DEPARTMENT OF TRANSPORTATION	
RIGHT OF WAY BRANCH	
BRADLEY C. PENNY	11-8-2023
PARCEL # 120	S:\CADD\U4758\DDRAFT\U4758_dee
DB 7251 PG 2865	UNKNOWN SCALE

	SQR FT	ACRES		SQR M		HECTARES	
ROW Left	7597.941	0.174		705.875		0.071	
FROM - TO	DISTANCE (FT/M)		BEARING	RADIUS (FT/M)		CURVE LENGTH (FT/M)	
-L- Sta 189+00 - 4	73.166	22.301	N 18°43'3.9" E				
4 - 5	23.365	7.122	N 65°57'50.9" E	20.000	6.096	24.952	7.606
5 - 6	105.727	32.226	N 30°14'30.8" E				
6 - 11	48.043	14.644	N 73°4'34.5" W				
11 - 12	9.216	2.809	S 28°34'26.9" W				
12 - 13	62.050	18.913	S 30°7'39.0" W	1144.500	348.844	62.058	18.915
13 - 14	80.159	24.433	S 64°35'3.8" W				
14 - 15	6.271	1.911	N 72°8'39.0" W				
15 - 16	46.072	14.043	N 72°8'39.0" W				
16 - 17	103.085	31.420	N 82°2'54.5" W				
17 - 3	1.052	0.321	S 9°8'24.1" W				
3 - 4	236.324	72.032	S 78°17'39.1" E				

	SQR FT	ACRES		SQR M		HECTARES	
PDE Left	7324.503	0.168		680.471		0.068	
FROM - TO	DISTANCE (FT/M)		BEARING	RADIUS (FT/M)		CURVE LENGTH (FT/M)	
-L- Sta 189+00 - 18	302.560	92.221	N 65°0'35.8" W				
18 - 2	23.003	7.011	S 86°1'42.6" E				
2 - 19	29.933	9.124	S 78°17'39.1" E				
19 - 20	28.444	8.670	N 32°25'31.6" W				
20 - 21	158.479	48.304	N 32°25'31.5" W				
21 - 22	49.517	15.093	N 86°18'26.1" W				
22 - 18	181.619	55.358	S 32°25'31.6" E				

	SQR FT	ACRES		SQR M		HECTARES	
TDE Left	1815.814	0.042		168.695		0.017	
FROM - TO	DISTANCE (FT/M)		BEARING	RADIUS (FT/M)		CURVE LENGTH (FT/M)	
-L- Sta 189+00 - 23	314.189	95.765	N 65°49'21.2" W				
23 - 18	12.424	3.787	S 86°1'42.6" E				
18 - 22	181.619	55.358	N 32°25'31.6" W				
22 - 24	12.379	3.773	N 86°18'26.1" W				
24 - 23	181.544	55.335	S 32°25'31.6" E				

	SQR FT	ACRES		SQR M		HECTARES	
PUE Left	4344.929	0.100		403.659		0.040	
FROM - TO	DISTANCE (FT/M)		BEARING	RADIUS (FT/M)		CURVE LENGTH (FT/M)	
-L- Sta 189+00 - 13	123.490	37.640	N 7°42'12.0" E				
13 - 12	62.050	18.913	N 30°7'39.0" E	1144.500	348.844	62.058	18.915
12 - 11	9.216	2.809	N 28°34'26.9" E				
11 - 25	33.260	10.138	N 73°4'34.5" W				
25 - 26	120.135	36.617	S 39°56'24.2" W				
26 - 27	13.782	4.201	S 39°56'24.2" W				
27 - 15	4.079	1.243	S 72°8'39.0" E				
15 - 14	6.271	1.911	S 72°8'39.0" E				
14 - 13	80.159	24.433	N 64°35'3.8" E				

	SQR FT	ACRES		SQR M		HECTARES	
TDE Left	2469.561	0.057		229.431		0.023	
FROM - TO	DISTANCE (FT/M)		BEARING	RADIUS (FT/M)		CURVE LENGTH (FT/M)	
-L- Sta 189+00 - 3	238.707	72.758	N 60°34'59.2" W				
3 - 17	1.052	0.321	N 9°8'24.1" E				
17 - 16	103.085	31.420	S 82°2'54.5" E				
16 - 27	41.992	12.799	S 72°8'39.0" E				
27 - 26	13.782	4.201	N 39°56'24.2" E				
26 - 28	47.950	14.615	N 75°29'8.9" W				
28 - 20	137.371	41.871	N 77°12'1.6" W				
20 - 19	28.444	8.670	S 32°25'31.6" E				
19 - 3	14.330	4.368	S 78°17'39.1" E				


THIS MAP IS NOT A CERTIFIED SURVEY AND HAS NOT BEEN REVIEWED BY A LOCAL GOVERNMENT AGENCY FOR COMPLIANCE WITH ANY APPLICABLE LAND DEVELOPMENT REGULATIONS. THE PROPERTY SHOWN ON THIS MAP WAS LOCATED FOR THE NORTH CAROLINA DEPARTMENT OF TRANSPORTATION FOR HIGHWAY DESIGN PURPOSES. SOME ERROR MAY EXIST BETWEEN THE GRAPHICAL AND ACTUAL GROUND LOCATIONS OF PROPERTY LINES. THIS MAP IS TO BE USED AS A GRAPHICAL REPRESENTATION OF THE NCDOT'S INTENT TO ACQUIRE PROPERTY FOR RIGHT OF WAY PURPOSES, AND IN NO WAY REPRESENTS AN ACTUAL BOUNDARY SURVEY OF THIS PROPERTY.

NORTH CAROLINA DEPARTMENT OF TRANSPORTATION	
RIGHT OF WAY BRANCH	
BRADLEY C. PENNY	11-8-2023
PARCEL # 120	S:\CADD\U4758\DDRAFT\U4758_dee
DB 7251 PG 2865	UNKNOWN SCALE

TYPE	COUNT	SQR FEET	ACRES
Parcel	1	76711.909	1.761
ROW Left	1	7597.941	0.174
PDE Left	1	7324.503	0.168
TDE Left	2	4285.375	0.098
PUE Left	1	4344.929	0.100
ROW Right	0	0.000	0.000
PDE Right	0	0.000	0.000
TDE Right	0	0.000	0.000
TCE Left	0	0.000	0.000
TCE Right	0	0.000	0.000
PUE Right	0	0.000	0.000
TSE Left	0	0.000	0.000
TSE Right	0	0.000	0.000
DUE Left	0	0.000	0.000
DUE Right	0	0.000	0.000
DTE Left	0	0.000	0.000
DTE Right	0	0.000	0.000
AUE_Left	0	0.000	0.000
AUE_Right	0	0.000	0.000
PCE Left	0	0.000	0.000
PCE Right	0	0.000	0.000
TUE Left	0	0.000	0.000
TUE Right	0	0.000	0.000
REM Left	0	0.000	0.000
REM Right	0	0.000	0.000
Other Left	0	0.000	0.000
Other Right	0	0.000	0.000
PE Left	0	0.000	0.000
PE Right	0	0.000	0.000

THIS MAP IS NOT A CERTIFIED SURVEY AND HAS NOT BEEN REVIEWED BY A LOCAL GOVERNMENT AGENCY FOR COMPLIANCE WITH ANY APPLICABLE LAND DEVELOPMENT REGULATIONS. THE PROPERTY SHOWN ON THIS MAP WAS LOCATED FOR THE NORTH CAROLINA DEPARTMENT OF TRANSPORTATION FOR HIGHWAY DESIGN PURPOSES. SOME ERROR MAY EXIST BETWEEN THE GRAPHICAL AND ACTUAL GROUND LOCATIONS OF PROPERTY LINES. THIS MAP IS TO BE USED AS A GRAPHICAL REPRESENTATION OF THE NCDOT'S INTENT TO ACQUIRE PROPERTY FOR RIGHT OF WAY PURPOSES, AND IN NO WAY REPRESENTS AN ACTUAL BOUNDARY SURVEY OF THIS PROPERTY.

NORTH CAROLINA DEPARTMENT OF TRANSPORTATION	
RIGHT OF WAY BRANCH	
BRADLEY C. PENNY	11-8-2023
PARCEL # 120	S:\CADD\U4758\DDRAFT\U4758_dee
DB 7251 PG 2865	UNKNOWN SCALE

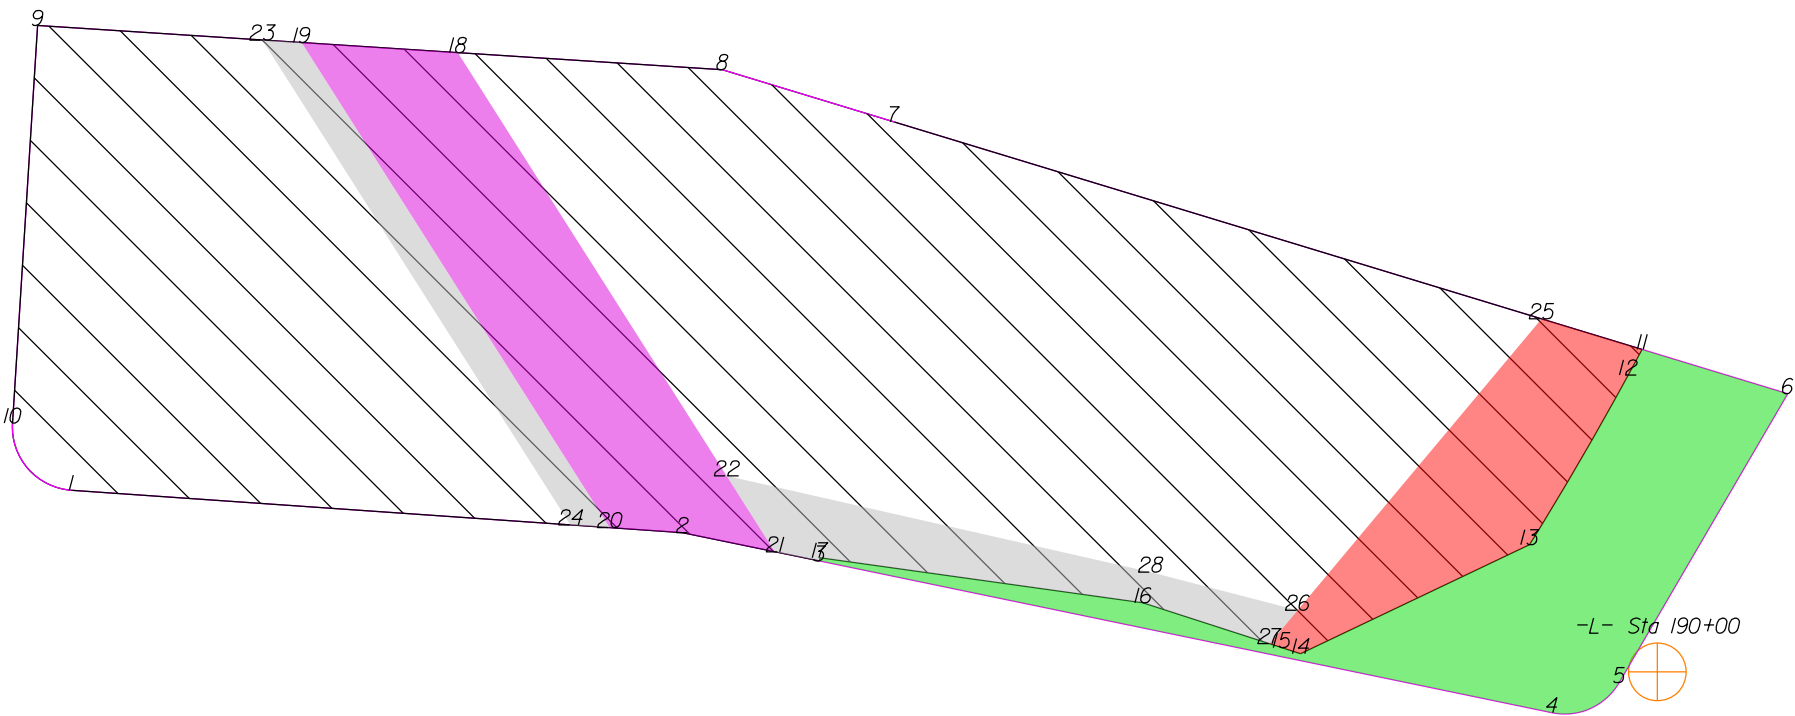

THIS MAP IS NOT A CERTIFIED SURVEY AND HAS NOT BEEN REVIEWED BY A LOCAL GOVERNMENT AGENCY FOR COMPLIANCE WITH ANY APPLICABLE LAND DEVELOPMENT REGULATIONS. THE PROPERTY SHOWN ON THIS MAP WAS LOCATED FOR THE NORTH CAROLINA DEPARTMENT OF TRANSPORTATION FOR HIGHWAY DESIGN PURPOSES. SOME ERROR MAY EXIST BETWEEN THE GRAPHICAL AND ACTUAL GROUND LOCATIONS OF PROPERTY LINES. THIS MAP IS TO BE USED AS A GRAPHICAL REPRESENTATION OF THE NCDOT'S INTENT TO ACQUIRE PROPERTY FOR RIGHT OF WAY PURPOSES, AND IN NO WAY REPRESENTS AN ACTUAL BOUNDARY SURVEY OF THIS PROPERTY.

NORTH CAROLINA DEPARTMENT OF TRANSPORTATION	
RIGHT OF WAY BRANCH	
BRADLEY C. PENNY	09-11-2024
PARCEL # 120_Rem	S:\CADD\U4758\DDRAFT\U4758_dee
DB 7251 PG 2865	UNKNOWN SCALE

	SQR FT	ACRES	SQR M	HECTARES
ROW Left	7597.941	0.174	705.875	0.071
FROM - TO	DISTANCE (FT/M)	BEARING	RADIUS (FT/M)	CURVE LENGTH (FT/M)
-L- Sta 190+00 - 4	35.822	10.918	S 68°52'59.6" W	
4 - 5	23.365	7.122	N 65°57'50.9" E	20.000 6.096
5 - 6	105.727	32.226	N 30°14'30.8" E	
6 - 11	48.043	14.644	N 73°4'34.5" W	
11 - 12	9.216	2.809	S 28°34'26.9" W	
12 - 13	62.050	18.913	S 30°7'39.0" W	1144.500 348.844
13 - 14	80.159	24.433	S 64°35'3.8" W	
14 - 15	6.271	1.911	N 72°8'39.0" W	
15 - 16	46.072	14.043	N 72°8'39.0" W	
16 - 17	103.085	31.420	N 82°2'54.5" W	
17 - 3	1.052	0.321	S 9°8'24.1" W	
3 - 4	236.324	72.032	S 78°17'39.1" E	

	SQR FT	ACRES	SQR M	HECTARES
PDE Left	7324.503	0.168	680.471	0.068
FROM - TO	DISTANCE (FT/M)	BEARING	RADIUS (FT/M)	CURVE LENGTH (FT/M)
-L- Sta 190+00 - 18	426.647	130.042	N 62°41'32.8" W	
18 - 19	49.517	15.093	N 86°18'26.1" W	
19 - 20	181.619	55.358	S 32°25'31.6" E	
20 - 2	23.003	7.011	S 86°1'42.6" E	
2 - 21	29.933	9.124	S 78°17'39.1" E	
21 - 22	28.444	8.670	N 32°25'31.6" W	
22 - 18	158.479	48.304	N 32°25'31.5" W	

	SQR FT	ACRES	SQR M	HECTARES
TDE Left	1815.814	0.042	168.695	0.017
FROM - TO	DISTANCE (FT/M)	BEARING	RADIUS (FT/M)	CURVE LENGTH (FT/M)
-L- Sta 190+00 - 19	472.434	143.998	N 65°5'55.7" W	
19 - 23	12.379	3.773	N 86°18'26.1" W	
23 - 24	181.544	55.335	S 32°25'31.6" E	
24 - 20	12.424	3.787	S 86°1'42.6" E	
20 - 19	181.619	55.358	N 32°25'31.6" W	

	SQR FT	ACRES	SQR M	HECTARES
PUE Left	4344.929	0.100	403.659	0.040
FROM - TO	DISTANCE (FT/M)	BEARING	RADIUS (FT/M)	CURVE LENGTH (FT/M)
-L- Sta 190+00 - 13	56.934	17.353	N 45°7'12.9" W	
13 - 12	62.050	18.913	N 30°7'39.0" E	1144.500 348.844
12 - 11	9.216	2.809	N 28°34'26.9" E	
11 - 25	33.260	10.138	N 73°4'34.5" W	
25 - 26	120.135	36.617	S 39°56'24.2" W	
26 - 27	13.782	4.201	S 39°56'24.2" W	
27 - 15	4.079	1.243	S 72°8'39.0" E	
15 - 14	6.271	1.911	S 72°8'39.0" E	
14 - 13	80.159	24.433	N 64°35'3.8" E	

	SQR FT	ACRES	SQR M	HECTARES
TDE Left	2469.561	0.057	229.431	0.023
FROM - TO	DISTANCE (FT/M)	BEARING	RADIUS (FT/M)	CURVE LENGTH (FT/M)
-L- Sta 190+00 - 3	267.134	8.1423	N 82°27'44.8" W	
3 - 17	1.052	0.321	N 9°8'24.1" E	
17 - 16	103.085	31.420	S 82°2'54.5" E	
16 - 27	41.992	12.799	S 72°8'39.0" E	
27 - 26	13.782	4.201	N 39°56'24.2" E	
26 - 28	47.950	14.615	N 75°29'8.9" W	
28 - 22	137.371	41.871	N 77°12'1.6" W	
22 - 21	28.444	8.670	S 32°25'31.6" E	
21 - 3	14.330	4.368	S 78°17'39.1" E	

	SQR FT	ACRES	SQR M	HECTARES
REM Left	65848.420	1.512	6117.543	0.612
FROM - TO	DISTANCE (FT/M)	BEARING	RADIUS (FT/M)	CURVE LENGTH (FT/M)
-L- Sta 190+00 - 10	525.793	160.262	N 81°23'54.3" W	
10 - 1	28.191	8.593	S 41°12'59.7" E	20.000 6.096
1 - 2	193.585	59.005	S 86°1'42.6" E	
2 - 3	44.263	13.491	S 78°17'39.1" E	
3 - 17	1.052	0.321	N 9°8'24.1" E	
17 - 16	103.085	31.420	S 82°2'54.5" E	
16 - 14	52.342	15.954	S 72°8'39.0" E	
14 - 13	80.159	24.433	N 64°35'3.8" E	
13 - 12	62.050	18.913	N 30°7'39.0" E	1144.500 348.844
12 - 11	9.216	2.809	N 28°34'26.9" E	
11 - 7	247.008	75.288	N 73°4'34.5" W	
7 - 8	56.868	17.333	N 73°8'4.5" W	
8 - 9	216.911	66.115	N 86°18'26.1" W	
9 - 10	125.917	38.379	S 3°35'43.2" W	


THIS MAP IS NOT A CERTIFIED SURVEY AND HAS NOT BEEN REVIEWED BY A LOCAL GOVERNMENT AGENCY FOR COMPLIANCE WITH ANY APPLICABLE LAND DEVELOPMENT REGULATIONS. THE PROPERTY SHOWN ON THIS MAP WAS LOCATED FOR THE NORTH CAROLINA DEPARTMENT OF TRANSPORTATION FOR HIGHWAY DESIGN PURPOSES. SOME ERROR MAY EXIST BETWEEN THE GRAPHICAL AND ACTUAL GROUND LOCATIONS OF PROPERTY LINES. THIS MAP IS TO BE USED AS A GRAPHICAL REPRESENTATION OF THE NCDOT'S INTENT TO ACQUIRE PROPERTY FOR RIGHT OF WAY PURPOSES, AND IN NO WAY REPRESENTS AN ACTUAL BOUNDARY SURVEY OF THIS PROPERTY.

NORTH CAROLINA DEPARTMENT OF TRANSPORTATION	
RIGHT OF WAY BRANCH	
BRADLEY C. PENNY	09-11-2024
PARCEL # 120_Rem	S:\CADD\U4758\DDRAFT\U4758_dee
DB 7251 PG 2865	UNKNOWN SCALE

TYPE	COUNT	SQR FEET	ACRES
Parcel	1	73446.361	1.686
ROW Left	1	7597.941	0.174
PDE Left	1	7324.503	0.168
TDE Left	2	4285.375	0.098
PUE Left	1	4344.929	0.100
REM Left	1	65848.420	1.512
ROW Right	0	0.000	0.000
PDE Right	0	0.000	0.000
TDE Right	0	0.000	0.000
TCE Left	0	0.000	0.000
TCE Right	0	0.000	0.000
PUE Right	0	0.000	0.000
TSE Left	0	0.000	0.000
TSE Right	0	0.000	0.000
DUE Left	0	0.000	0.000
DUE Right	0	0.000	0.000
DTE Left	0	0.000	0.000
DTE Right	0	0.000	0.000
AUE Left	0	0.000	0.000
AUE Right	0	0.000	0.000
PCE Left	0	0.000	0.000
PCE Right	0	0.000	0.000
TUE Left	0	0.000	0.000
TUE Right	0	0.000	0.000
REM Right	0	0.000	0.000
Other Left	0	0.000	0.000
Other Right	0	0.000	0.000
PE Left	0	0.000	0.000
PE Right	0	0.000	0.000

THIS MAP IS NOT A CERTIFIED SURVEY AND HAS NOT BEEN REVIEWED BY A LOCAL GOVERNMENT AGENCY FOR COMPLIANCE WITH ANY APPLICABLE LAND DEVELOPMENT REGULATIONS. THE PROPERTY SHOWN ON THIS MAP WAS LOCATED FOR THE NORTH CAROLINA DEPARTMENT OF TRANSPORTATION FOR HIGHWAY DESIGN PURPOSES. SOME ERROR MAY EXIST BETWEEN THE GRAPHICAL AND ACTUAL GROUND LOCATIONS OF PROPERTY LINES. THIS MAP IS TO BE USED AS A GRAPHICAL REPRESENTATION OF THE NCDOT'S INTENT TO ACQUIRE PROPERTY FOR RIGHT OF WAY PURPOSES, AND IN NO WAY REPRESENTS AN ACTUAL BOUNDARY SURVEY OF THIS PROPERTY.

NORTH CAROLINA DEPARTMENT OF TRANSPORTATION	
RIGHT OF WAY BRANCH	
BRADLEY C.PENNY	09-11-2024
PARCEL # 120_Rem	S:\CADD\U4758\DDRAFT\U4758_dee
DB 7251 PG 2865	UNKNOWN SCALE

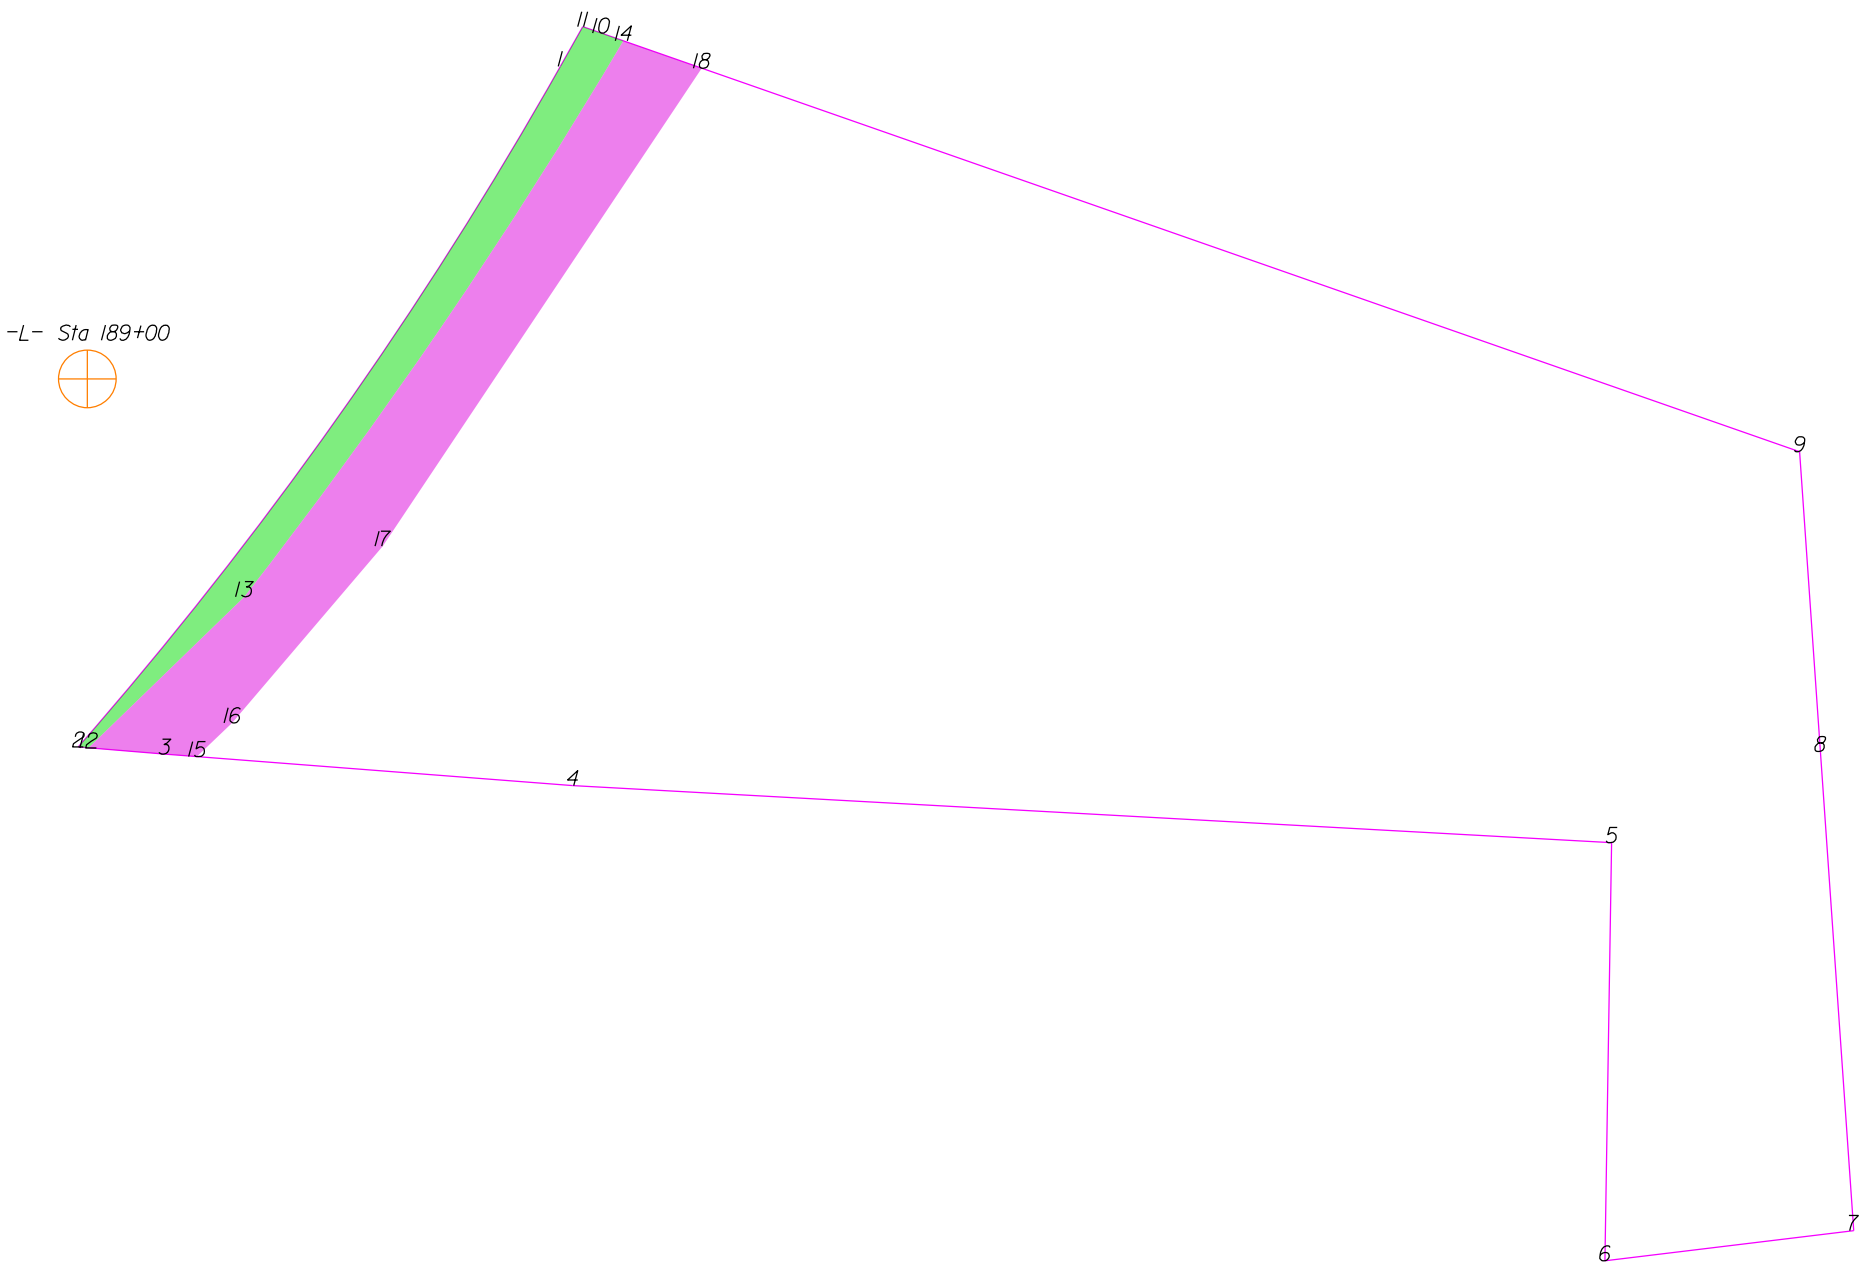

THIS MAP IS NOT A CERTIFIED SURVEY AND HAS NOT BEEN REVIEWED BY A LOCAL GOVERNMENT AGENCY FOR COMPLIANCE WITH ANY APPLICABLE LAND DEVELOPMENT REGULATIONS. THE PROPERTY SHOWN ON THIS MAP WAS LOCATED FOR THE NORTH CAROLINA DEPARTMENT OF TRANSPORTATION FOR HIGHWAY DESIGN PURPOSES. SOME ERROR MAY EXIST BETWEEN THE GRAPHICAL AND ACTUAL GROUND LOCATIONS OF PROPERTY LINES. THIS MAP IS TO BE USED AS A GRAPHICAL REPRESENTATION OF THE NCDOT'S INTENT TO ACQUIRE PROPERTY FOR RIGHT OF WAY PURPOSES, AND IN NO WAY REPRESENTS AN ACTUAL BOUNDARY SURVEY OF THIS PROPERTY.

NORTH CAROLINA DEPARTMENT OF TRANSPORTATION	
RIGHT OF WAY BRANCH	
TRIAD MUSLIM COMMUNITY CENTER, INC.	12-8-2021
PARCEL # 121	S:\CADD\U4758\DDRAFT\U4758_dee
DB 7732 PG 1258	UNKNOWN SCALE

	SQR FT	ACRES	SQR M	HECTARES
ROW Right	1585.496	0.036	147.298	0.015
FROM - TO	DISTANCE (FT/M)	BEARING	RADIUS (FT/M)	CURVE LENGTH (FT/M)
-L- Sta 189+00 - 1	135.544	41.314	N 56°32'29.5" E	
1 - 2	199.408	60.780	S 35°17'49.8" W	980.000 298.705 199.753 60.885
2 - 12	2.426	0.739	S 85°17'23.9" E	
12 - 13	51.907	15.821	N 45°53'11.9" E	
13 - 14	160.842	49.025	N 34°16'49.9" E	1261.500 384.506 160.951 49.058
14 - 10	5.621	1.713	N 70°44'47.3" W	
10 - 11	4.659	1.420	N 70°44'47.3" W	
11 - 1	10.881	3.317	S 29°27'28.3" W	


	SQR FT	ACRES	SQR M	HECTARES
PDE Right	3800.838	0.087	353.111	0.035
FROM - TO	DISTANCE (FT/M)	BEARING	RADIUS (FT/M)	CURVE LENGTH (FT/M)
-L- Sta 189+00 - 14	151.495	46.176	N 57°45'41.1" E	
14 - 13	160.842	49.025	S 34°16'49.9" W	1261.500 384.506 160.951 49.058
13 - 12	51.907	15.821	S 45°53'11.9" W	
12 - 3	18.325	5.585	S 85°17'23.9" E	
3 - 15	7.720	2.353	S 85°35'31.9" E	
15 - 16	11.663	3.555	N 46°7'9.2" E	
16 - 17	55.486	16.912	N 40°25'19.1" E	
17 - 18	137.375	41.872	N 33°43'37.1" E	
18 - 14	19.870	6.056	N 70°44'47.3" W	

TYPE	COUNT	SQR FEET	ACRES
Parcel	1	56130.614	1.289
ROW Right	1	1585.496	0.036
PDE Right	1	3800.838	0.087
ROW Left	0	0.000	0.000
PDE Left	0	0.000	0.000
TDE Left	0	0.000	0.000
TDE Right	0	0.000	0.000
TCE Left	0	0.000	0.000
TCE Right	0	0.000	0.000
PUE Left	0	0.000	0.000
PUE Right	0	0.000	0.000
TSE Left	0	0.000	0.000
TSE Right	0	0.000	0.000
DUE Left	0	0.000	0.000
DUE Right	0	0.000	0.000
DTE Left	0	0.000	0.000
DTE Right	0	0.000	0.000
AUE_Left	0	0.000	0.000
AUE_Right	0	0.000	0.000
PCE Left	0	0.000	0.000
PCE Right	0	0.000	0.000
TUE Left	0	0.000	0.000
TUE Right	0	0.000	0.000
REM Left	0	0.000	0.000
REM Right	0	0.000	0.000
Other Left	0	0.000	0.000
Other Right	0	0.000	0.000
PE Left	0	0.000	0.000
PE Right	0	0.000	0.000

THIS MAP IS NOT A CERTIFIED SURVEY AND HAS NOT BEEN REVIEWED BY A LOCAL GOVERNMENT AGENCY FOR COMPLIANCE WITH ANY APPLICABLE LAND DEVELOPMENT REGULATIONS. THE PROPERTY SHOWN ON THIS MAP WAS LOCATED FOR THE NORTH CAROLINA DEPARTMENT OF TRANSPORTATION FOR HIGHWAY DESIGN PURPOSES. SOME ERROR MAY EXIST BETWEEN THE GRAPHICAL AND ACTUAL GROUND LOCATIONS OF PROPERTY LINES. THIS MAP IS TO BE USED AS A GRAPHICAL REPRESENTATION OF THE NCDOT'S INTENT TO ACQUIRE PROPERTY FOR RIGHT OF WAY PURPOSES, AND IN NO WAY REPRESENTS AN ACTUAL BOUNDARY SURVEY OF THIS PROPERTY.

NORTH CAROLINA DEPARTMENT OF TRANSPORTATION	
RIGHT OF WAY BRANCH	
TRIAD MUSLIM COMMUNITY CENTER, INC.	12-8-2021
PARCEL # 121	S:\CADD\U4758\DDRAFT\U4758_dee
DB 7732 PG 1258	UNKNOWN SCALE

-L- Sta 190+00

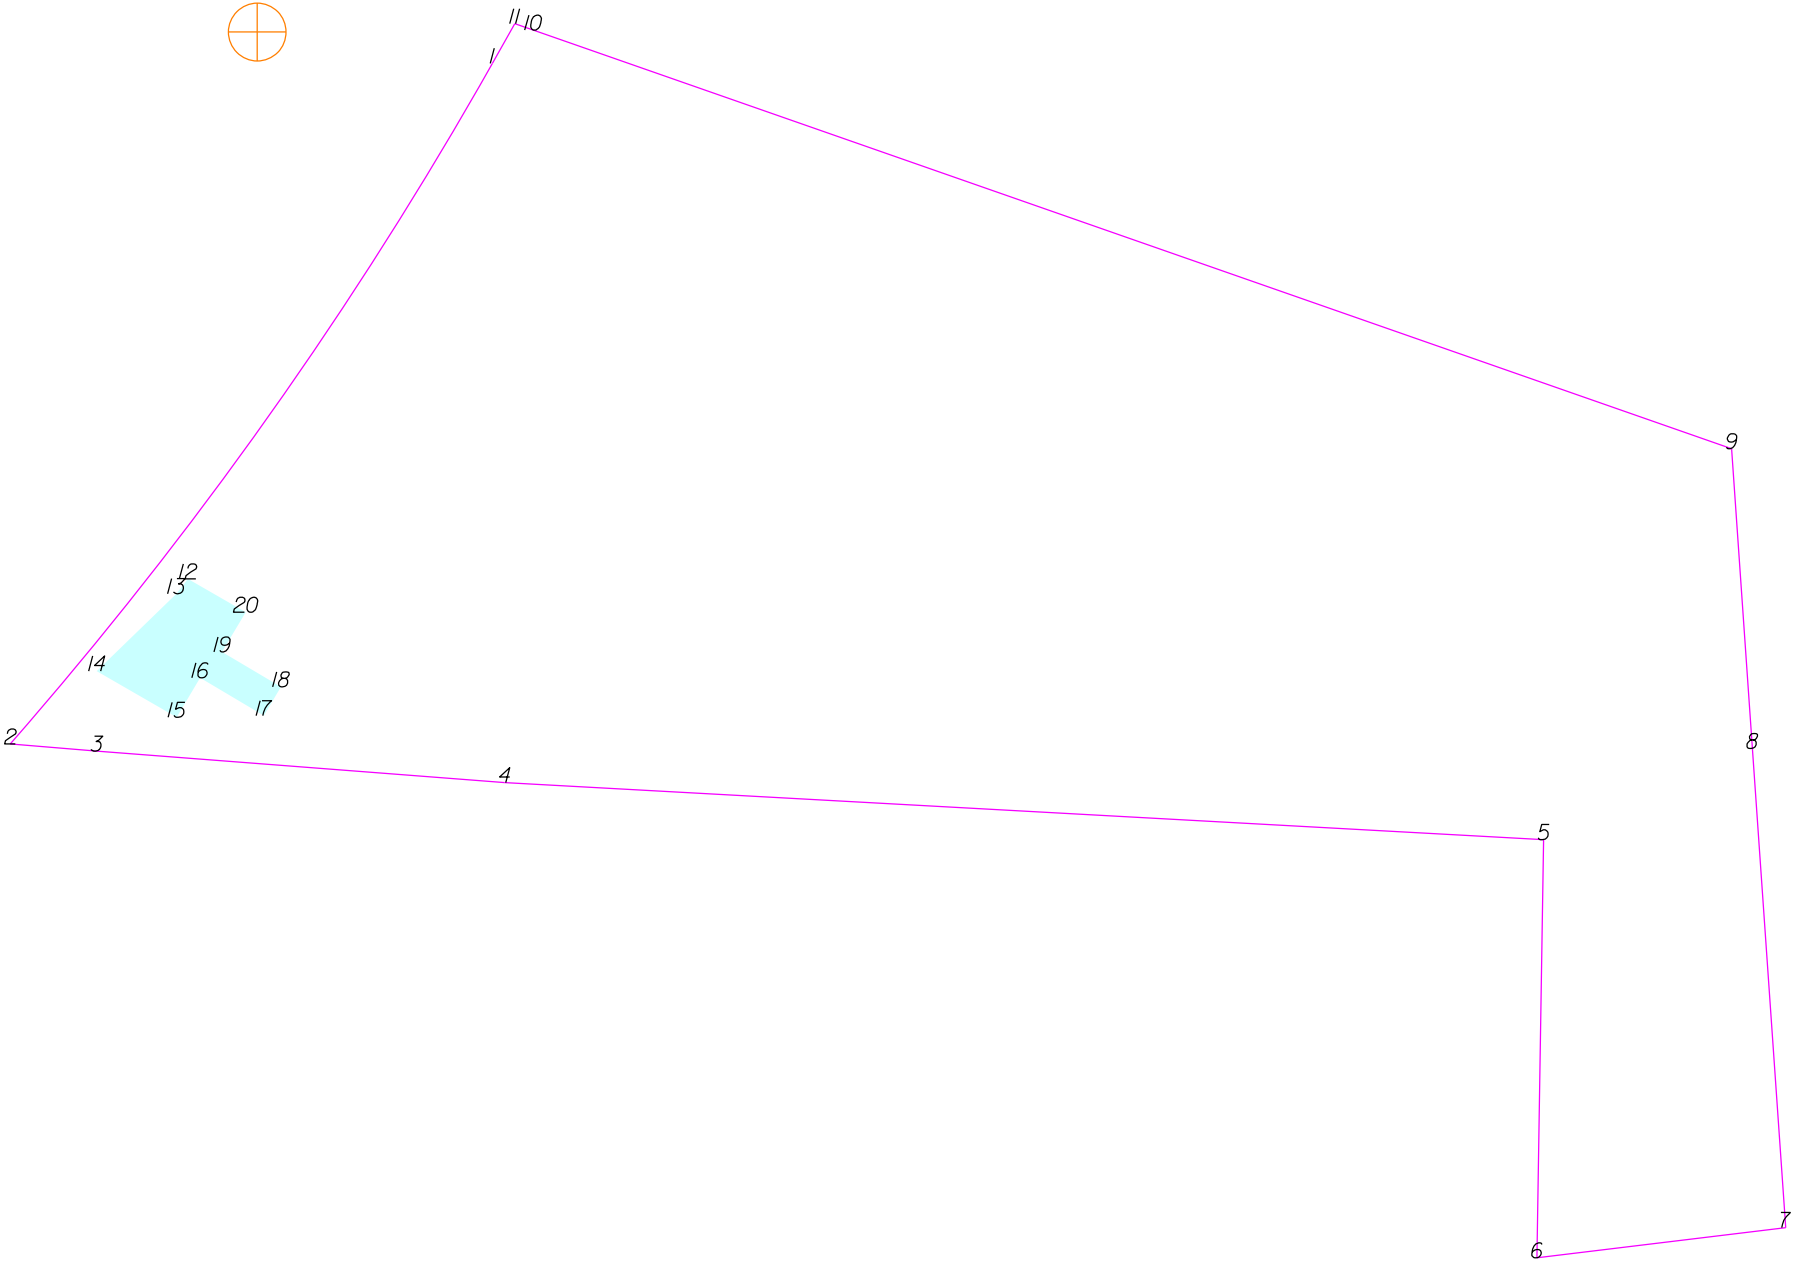

THIS MAP IS NOT A CERTIFIED SURVEY AND HAS NOT BEEN REVIEWED BY A LOCAL GOVERNMENT AGENCY FOR COMPLIANCE WITH ANY APPLICABLE LAND DEVELOPMENT REGULATIONS. THE PROPERTY SHOWN ON THIS MAP WAS LOCATED FOR THE NORTH CAROLINA DEPARTMENT OF TRANSPORTATION FOR HIGHWAY DESIGN PURPOSES. SOME ERROR MAY EXIST BETWEEN THE GRAPHICAL AND ACTUAL GROUND LOCATIONS OF PROPERTY LINES. THIS MAP IS TO BE USED AS A GRAPHICAL REPRESENTATION OF THE NCDOT'S INTENT TO ACQUIRE PROPERTY FOR RIGHT OF WAY PURPOSES, AND IN NO WAY REPRESENTS AN ACTUAL BOUNDARY SURVEY OF THIS PROPERTY.


NORTH CAROLINA DEPARTMENT OF TRANSPORTATION	
RIGHT OF WAY BRANCH	
TRIAD MUSLIM COMMUNITY CENTER, INC.	05-8-2025
PARCEL # 121Z	S:\CADD\U4758\DDRAFT\U4758_dee
DB 7732 PG 1258	UNKNOWN SCALE

	SQR FT	ACRES		SQR M		HECTARES	
DUE Right	698.294	0.016		64.874		0.006	
FROM - TO	DISTANCE (FT/M)		BEARING	RADIUS (FT/M)		CURVE LENGTH (FT/M)	
-L- Sta 190+00 - 12	131.781	40.167	S 7°13'52.0" W				
12 - 13	4.503	1.372	S 37°50'0.2" W	1261.500	384.506	4.503	1.372
13 - 14	26.545	8.091	S 45°53'11.9" W				
14 - 15	22.078	6.729	S 59°56'24.8" E				
15 - 16	10.975	3.345	N 30°42'29.8" E				
16 - 17	17.733	5.405	S 59°17'30.2" E				
17 - 18	8.000	2.438	N 30°42'29.8" E				
18 - 19	16.364	4.988	N 59°17'30.2" W				
19 - 20	11.042	3.366	N 30°42'29.8" E				
20 - 12	15.938	4.858	N 59°56'24.8" W				

TYPE	COUNT	SQR FEET	ACRES
Parcel	1	56130.614	1.289
DUE Right	1	698.294	0.016
ROW Left	0	0.000	0.000
ROW Right	0	0.000	0.000
PDE Left	0	0.000	0.000
PDE Right	0	0.000	0.000
TDE Left	0	0.000	0.000
TDE Right	0	0.000	0.000
TCE Left	0	0.000	0.000
TCE Right	0	0.000	0.000
PUE Left	0	0.000	0.000
PUE Right	0	0.000	0.000
TSE Left	0	0.000	0.000
TSE Right	0	0.000	0.000
DUE Left	0	0.000	0.000
DTE Left	0	0.000	0.000
DTE Right	0	0.000	0.000
AUE_Left	0	0.000	0.000
AUE_Right	0	0.000	0.000
PCE Left	0	0.000	0.000
PCE Right	0	0.000	0.000
TUE Left	0	0.000	0.000
TUE Right	0	0.000	0.000
REM Left	0	0.000	0.000
REM Right	0	0.000	0.000
Other Left	0	0.000	0.000
Other Right	0	0.000	0.000
PE Left	0	0.000	0.000
PE Right	0	0.000	0.000

THIS MAP IS NOT A CERTIFIED SURVEY AND HAS NOT BEEN REVIEWED BY A LOCAL GOVERNMENT AGENCY FOR COMPLIANCE WITH ANY APPLICABLE LAND DEVELOPMENT REGULATIONS. THE PROPERTY SHOWN ON THIS MAP WAS LOCATED FOR THE NORTH CAROLINA DEPARTMENT OF TRANSPORTATION FOR HIGHWAY DESIGN PURPOSES. SOME ERROR MAY EXIST BETWEEN THE GRAPHICAL AND ACTUAL GROUND LOCATIONS OF PROPERTY LINES. THIS MAP IS TO BE USED AS A GRAPHICAL REPRESENTATION OF THE NCDOT'S INTENT TO ACQUIRE PROPERTY FOR RIGHT OF WAY PURPOSES, AND IN NO WAY REPRESENTS AN ACTUAL BOUNDARY SURVEY OF THIS PROPERTY.

NORTH CAROLINA DEPARTMENT OF TRANSPORTATION	
RIGHT OF WAY BRANCH	
TRIAD MUSLIM COMMUNITY CENTER, INC.	05-8-2025
PARCEL * 121Z	S:\CADD\U4758\DDRAFT\U4758_dee
DB 7732 PG 1258	UNKNOWN SCALE

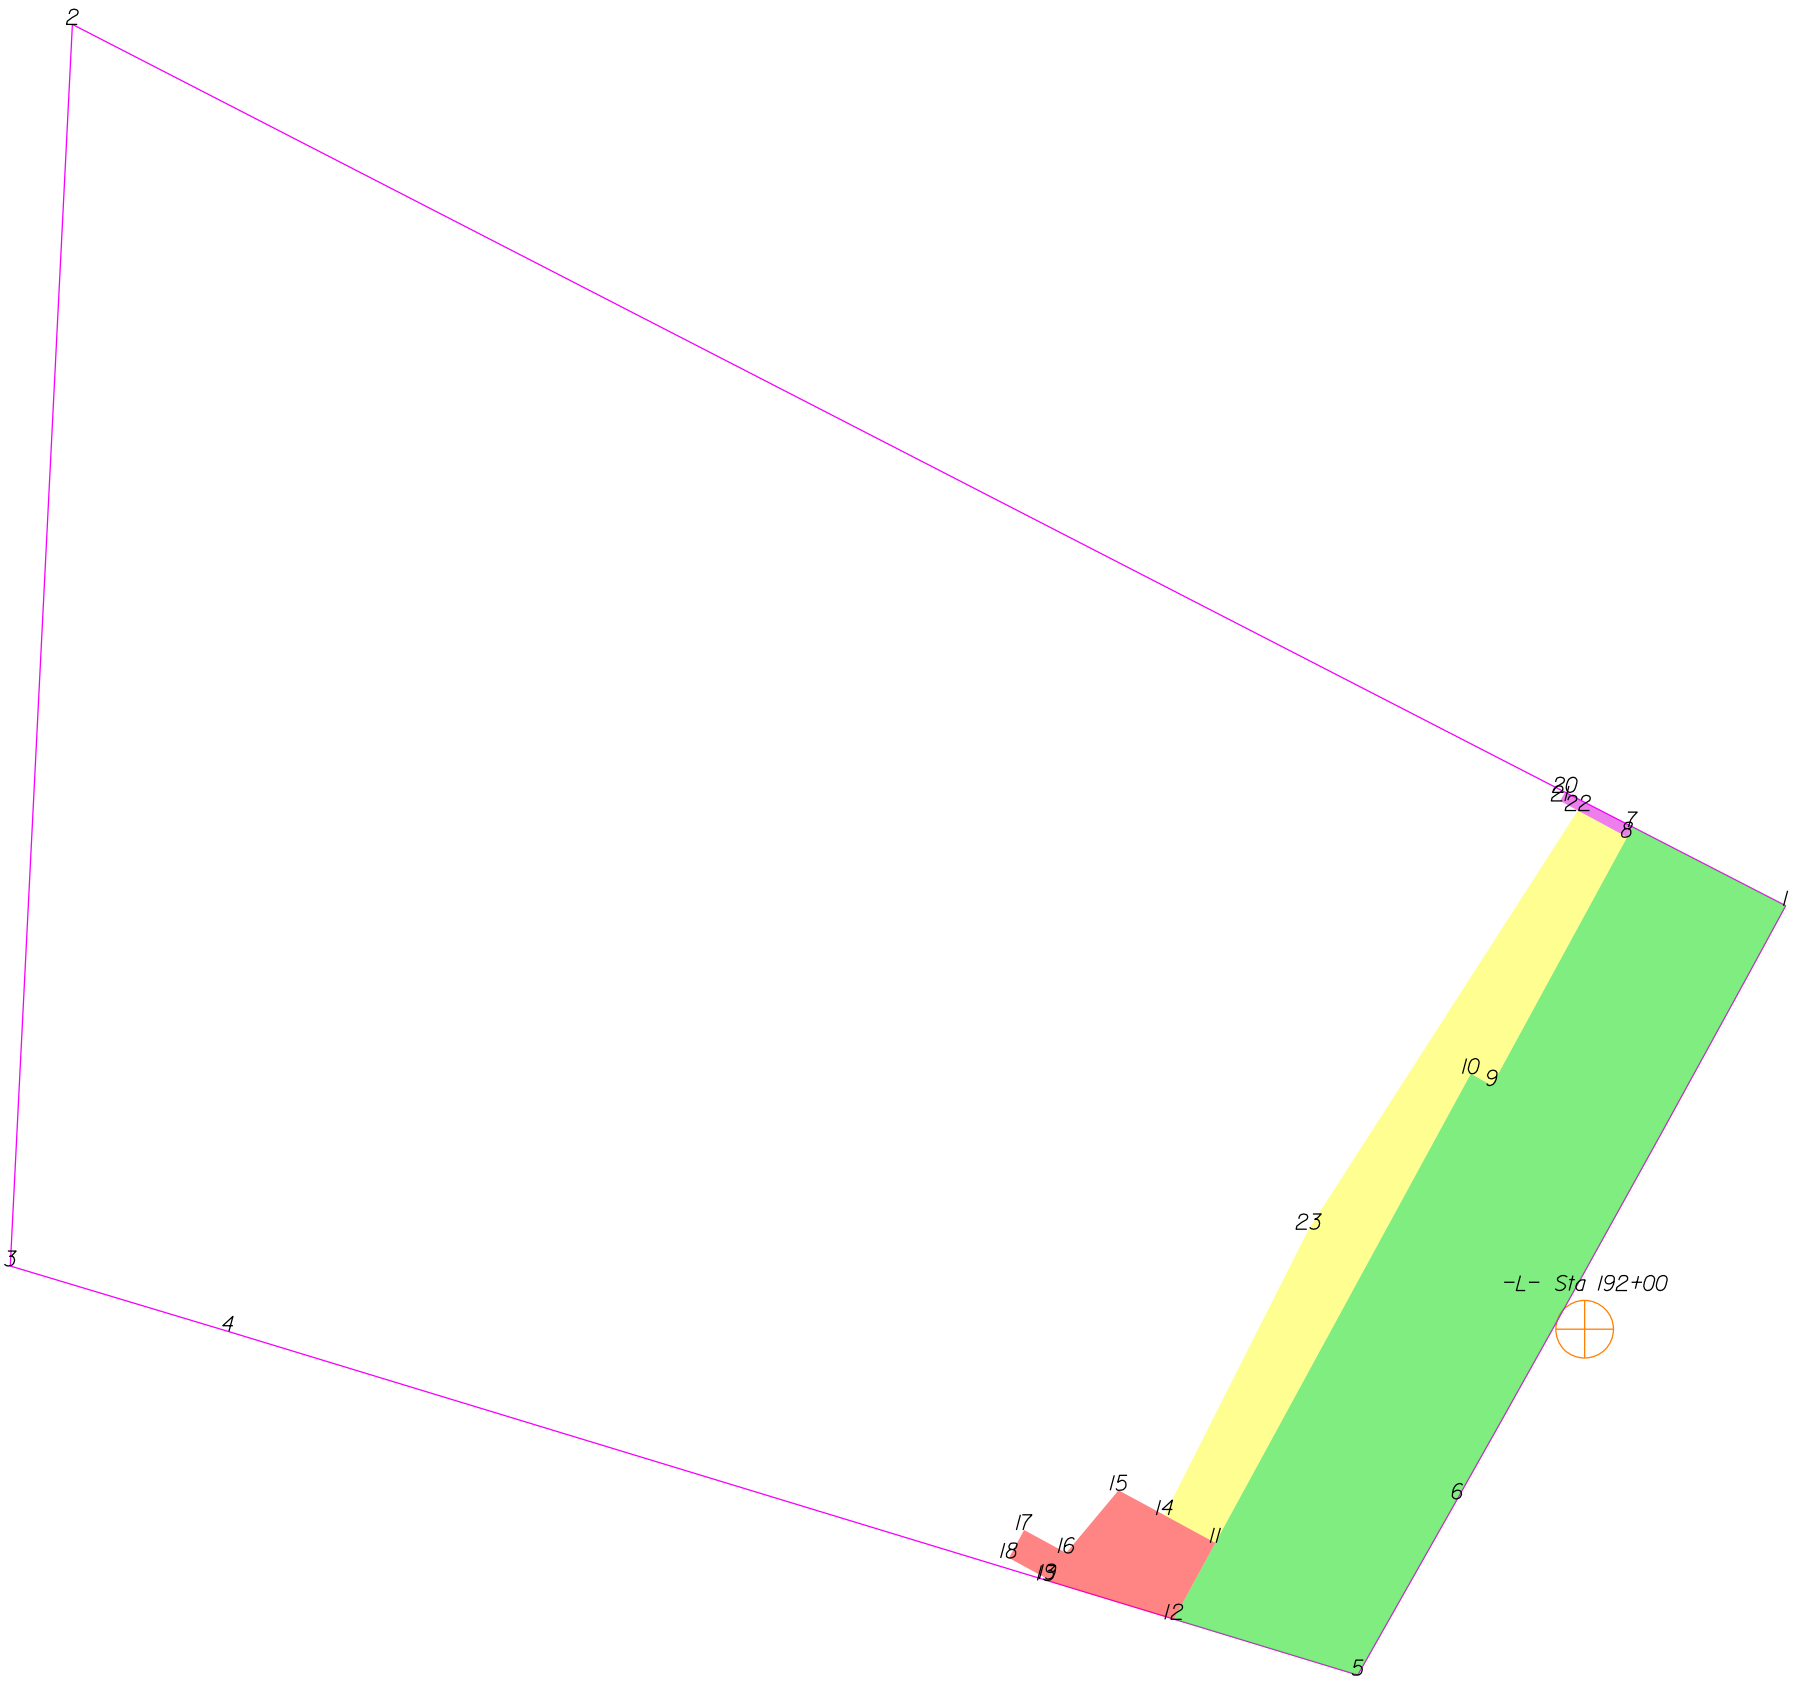

THIS MAP IS NOT A CERTIFIED SURVEY AND HAS NOT BEEN REVIEWED BY A LOCAL GOVERNMENT AGENCY FOR COMPLIANCE WITH ANY APPLICABLE LAND DEVELOPMENT REGULATIONS. THE PROPERTY SHOWN ON THIS MAP WAS LOCATED FOR THE NORTH CAROLINA DEPARTMENT OF TRANSPORTATION FOR HIGHWAY DESIGN PURPOSES. SOME ERROR MAY EXIST BETWEEN THE GRAPHICAL AND ACTUAL GROUND LOCATIONS OF PROPERTY LINES. THIS MAP IS TO BE USED AS A GRAPHICAL REPRESENTATION OF THE NCDOT'S INTENT TO ACQUIRE PROPERTY FOR RIGHT OF WAY PURPOSES, AND IN NO WAY REPRESENTS AN ACTUAL BOUNDARY SURVEY OF THIS PROPERTY.

NORTH CAROLINA DEPARTMENT OF TRANSPORTATION	
RIGHT OF WAY BRANCH	
BILLY G.DILLON	12-8-2021
PARCEL # 122	S:\CADD\U4758\DDRAFT\U4758_dee
DB 7790 PG 1252	UNKNOWN SCALE

	SQR FT	ACRES	SQR M	HECTARES
ROW Left	10400.037	0.239	966.199	0.097
FROM - TO	DISTANCE (FT/M)	BEARING	RADIUS (FT/M)	CURVE LENGTH (FT/M)
-L- Sta 192+00 - 1	117.094	35.690	N 25°23'45.9" E	
1 - 7	43.020	13.113	N 62°46'26.8" W	
7 - 8	2.902	0.884	S 28°34'26.9" W	
8 - 9	70.577	21.512	S 28°34'26.9" W	
9 - 10	6.000	1.829	N 60°54'54.1" W	
10 - 11	133.477	40.684	S 28°34'26.9" W	
11 - 12	21.717	6.619	S 28°34'26.9" W	
12 - 5	48.043	14.644	S 73°4'34.5" E	
5 - 6	50.651	15.438	N 29°27'28.3" E	
6 - 1	169.288	51.599	N 28°58'17.1" E	9970.000 3038.862 169.290 51.600

	SQR FT	ACRES	SQR M	HECTARES
PUE Left	842.700	0.019	78.290	0.008
FROM - TO	DISTANCE (FT/M)	BEARING	RADIUS (FT/M)	CURVE LENGTH (FT/M)
-L- Sta 192+00 - 13	148.396	45.231	S 64°58'50.0" W	
13 - 12	33.260	10.138	S 73°4'34.5" E	
12 - 11	21.717	6.619	N 28°34'26.9" E	
11 - 14	14.500	4.420	N 61°25'33.1" W	
14 - 15	13.000	3.962	N 61°25'33.1" W	
15 - 16	20.396	6.217	S 39°53'2.7" W	
16 - 17	12.000	3.658	N 61°25'33.1" W	
17 - 18	8.000	2.438	S 28°34'26.9" W	
18 - 19	11.000	3.353	S 61°25'33.1" E	
19 - 13	0.439	0.134	S 38°18'36.2" W	


	SQR FT	ACRES	SQR M	HECTARES
PDE Left	50.886	0.001	4.728	0.000
FROM - TO	DISTANCE (FT/M)	BEARING	RADIUS (FT/M)	CURVE LENGTH (FT/M)
-L- Sta 192+00 - 7	126.030	38.414	N 5°26'51.0" E	
7 - 20	19.005	5.793	N 62°46'26.8" W	
20 - 21	2.455	0.748	S 28°34'26.9" W	
21 - 22	5.000	1.524	S 61°25'33.1" E	
22 - 8	14.000	4.267	S 61°25'33.1" E	
8 - 7	2.902	0.884	N 28°34'26.9" E	

	SQR FT	ACRES	SQR M	HECTARES
TCE Left	3233.299	0.074	300.385	0.030
FROM - TO	DISTANCE (FT/M)	BEARING	RADIUS (FT/M)	CURVE LENGTH (FT/M)
-L- Sta 192+00 - 11	106.589	32.488	S 59°57'9.9" W	
11 - 10	133.477	40.684	N 28°34'26.9" E	
10 - 9	6.000	1.829	S 60°54'54.1" E	
9 - 8	70.577	21.512	N 28°34'26.9" E	
8 - 22	14.000	4.267	N 61°25'33.1" W	
22 - 23	124.326	37.895	S 32°43'31.5" W	
23 - 14	80.039	24.396	S 26°47'3.2" W	
14 - 11	14.500	4.420	S 61°25'33.1" E	

TYPE	COUNT	SQR FEET	ACRES
Parcel	1	105960.339	2.433
ROW Left	1	10400.037	0.239
PUE Left	1	842.700	0.019
PDE Left	1	50.886	0.001
TCE Left	1	3233.299	0.074
ROW Right	0	0.000	0.000
PDE Right	0	0.000	0.000
TDE Left	0	0.000	0.000
TDE Right	0	0.000	0.000
TCE Right	0	0.000	0.000
PUE Right	0	0.000	0.000
TSE Left	0	0.000	0.000
TSE Right	0	0.000	0.000
DUE Left	0	0.000	0.000
DUE Right	0	0.000	0.000
DTE Left	0	0.000	0.000
DTE Right	0	0.000	0.000
AUE_Left	0	0.000	0.000
AUE_Right	0	0.000	0.000
PCE Left	0	0.000	0.000
PCE Right	0	0.000	0.000
TUE Left	0	0.000	0.000
TUE Right	0	0.000	0.000
REM Left	0	0.000	0.000
REM Right	0	0.000	0.000
Other Left	0	0.000	0.000
Other Right	0	0.000	0.000
PE Left	0	0.000	0.000
PE Right	0	0.000	0.000

THIS MAP IS NOT A CERTIFIED SURVEY AND HAS NOT BEEN REVIEWED BY A LOCAL GOVERNMENT AGENCY FOR COMPLIANCE WITH ANY APPLICABLE LAND DEVELOPMENT REGULATIONS. THE PROPERTY SHOWN ON THIS MAP WAS LOCATED FOR THE NORTH CAROLINA DEPARTMENT OF TRANSPORTATION FOR HIGHWAY DESIGN PURPOSES. SOME ERROR MAY EXIST BETWEEN THE GRAPHICAL AND ACTUAL GROUND LOCATIONS OF PROPERTY LINES. THIS MAP IS TO BE USED AS A GRAPHICAL REPRESENTATION OF THE NCDOT'S INTENT TO ACQUIRE PROPERTY FOR RIGHT OF WAY PURPOSES, AND IN NO WAY REPRESENTS AN ACTUAL BOUNDARY SURVEY OF THIS PROPERTY.

NORTH CAROLINA DEPARTMENT OF TRANSPORTATION	
RIGHT OF WAY BRANCH	
BILLY G.DILLON	12-8-2021
PARCEL # 122	S:\CADD\U4758\DDRAFT\U4758_dee
DB 7790 PG 1252	UNKNOWN SCALE

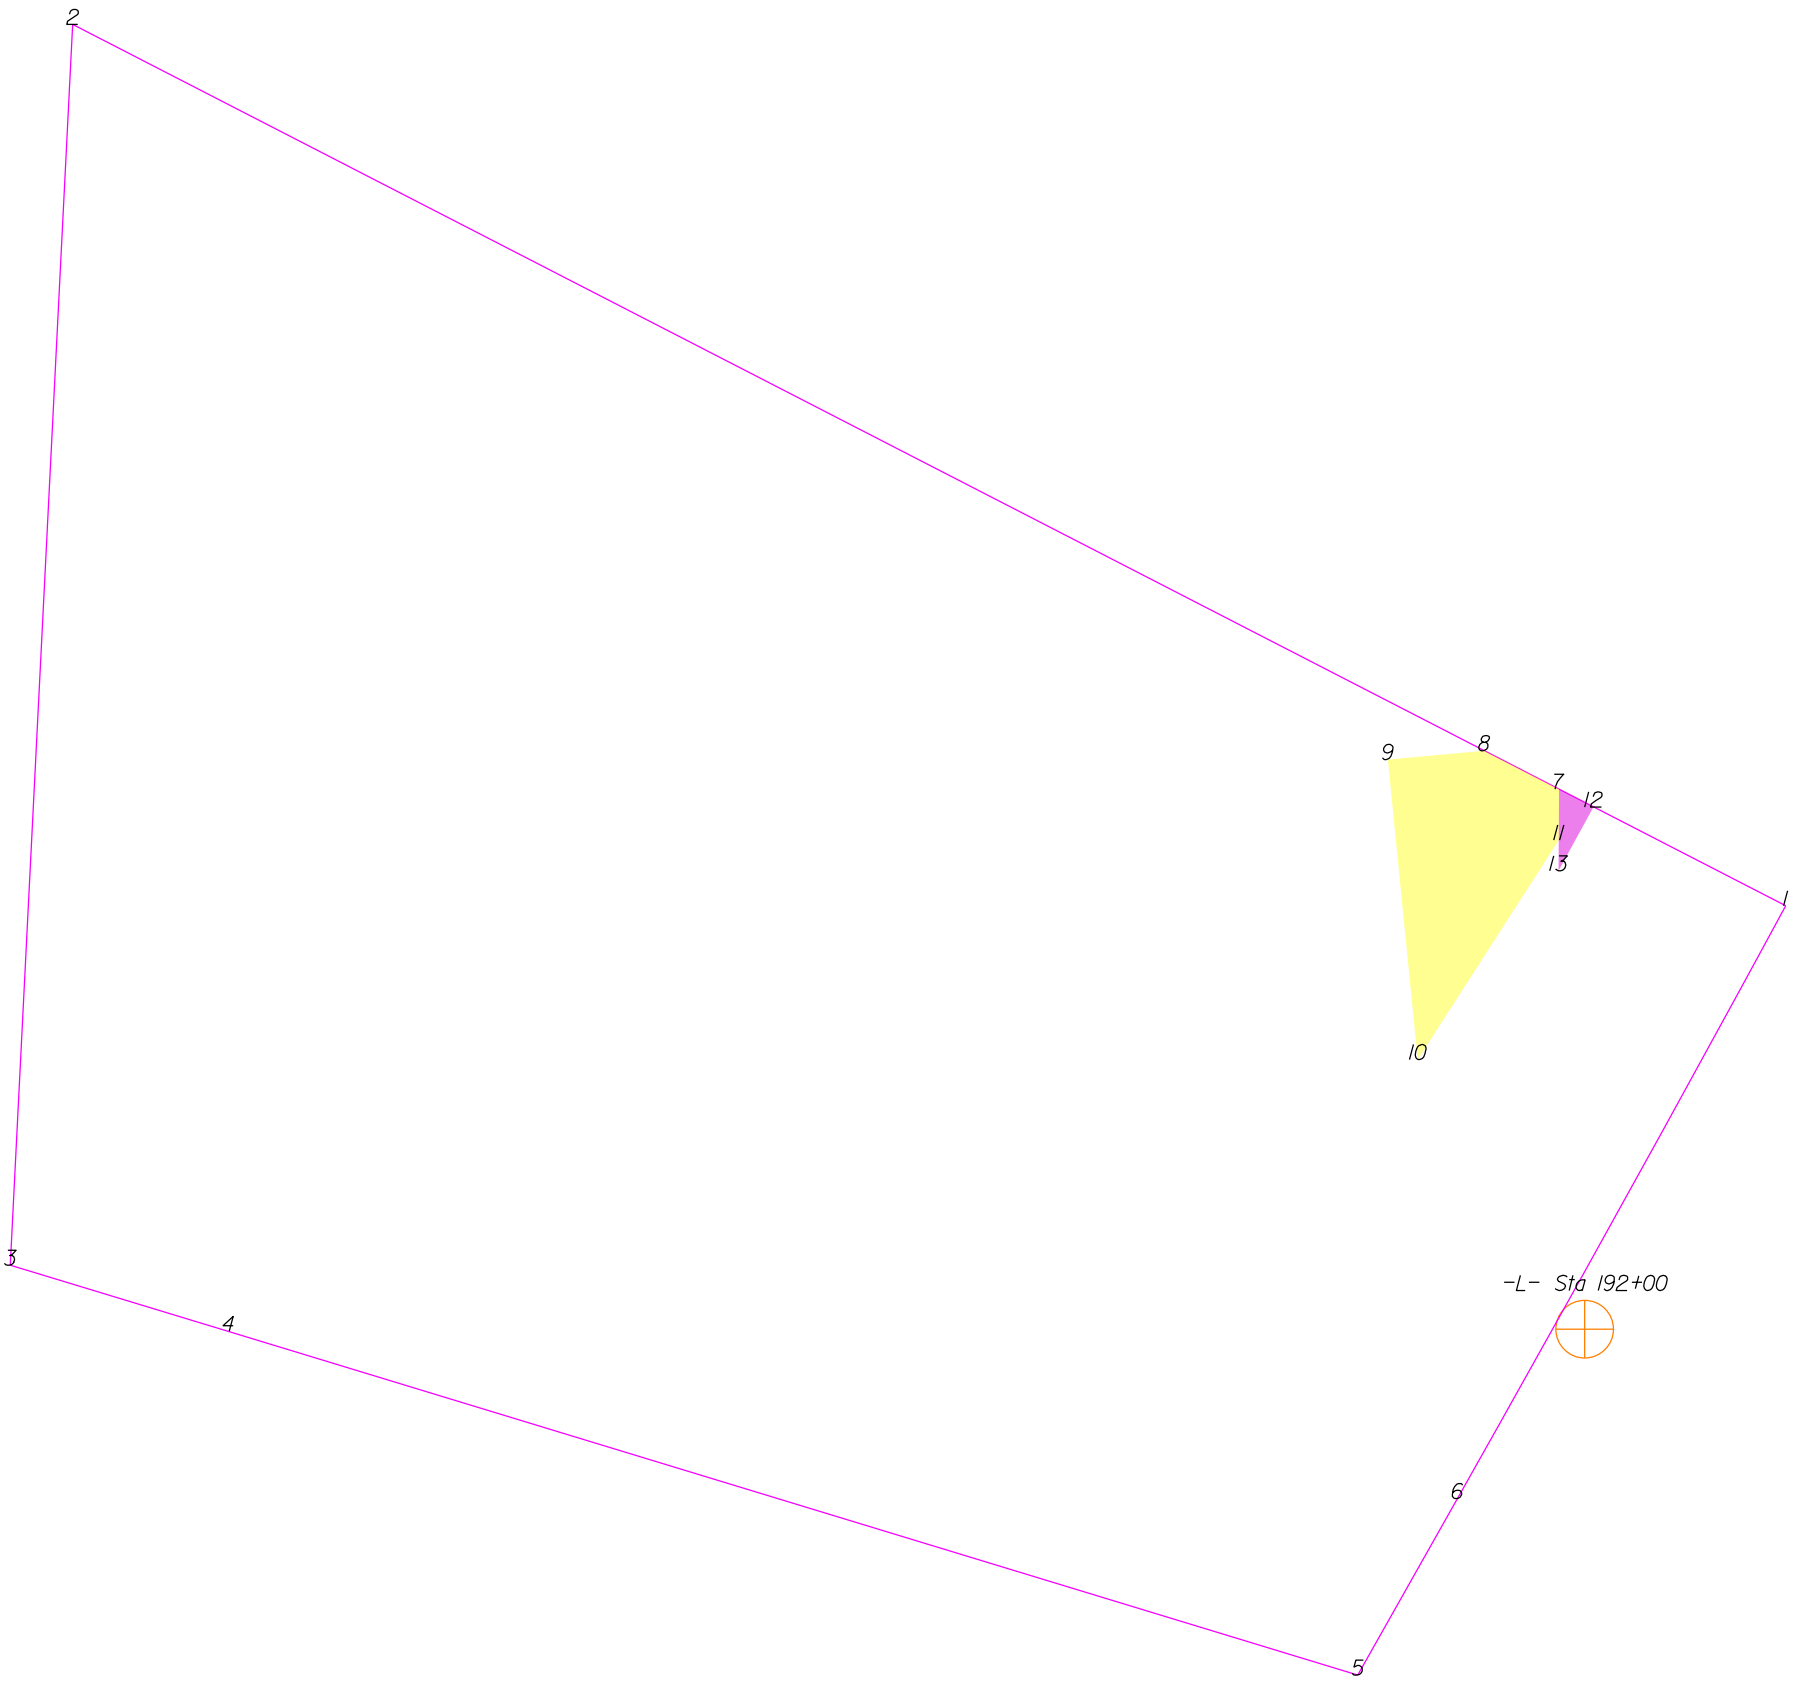

THIS MAP IS NOT A CERTIFIED SURVEY AND HAS NOT BEEN REVIEWED BY A LOCAL GOVERNMENT AGENCY FOR COMPLIANCE WITH ANY APPLICABLE LAND DEVELOPMENT REGULATIONS. THE PROPERTY SHOWN ON THIS MAP WAS LOCATED FOR THE NORTH CAROLINA DEPARTMENT OF TRANSPORTATION FOR HIGHWAY DESIGN PURPOSES. SOME ERROR MAY EXIST BETWEEN THE GRAPHICAL AND ACTUAL GROUND LOCATIONS OF PROPERTY LINES. THIS MAP IS TO BE USED AS A GRAPHICAL REPRESENTATION OF THE NCDOT'S INTENT TO ACQUIRE PROPERTY FOR RIGHT OF WAY PURPOSES, AND IN NO WAY REPRESENTS AN ACTUAL BOUNDARY SURVEY OF THIS PROPERTY.

NORTH CAROLINA DEPARTMENT OF TRANSPORTATION	
RIGHT OF WAY BRANCH	
BILLY G.DILLON	02-17-2025
PARCEL # 1222	S:\CADD\U4758\DDRAFT\U4758_dee
DB 7790 PG 1252	UNKNOWN SCALE


	SQR FT	ACRES	SQR M	HECTARES
TCE Left	1935.158	0.044	179.783	0.018
FROM - TO	DISTANCE (FT/M)	BEARING	RADIUS (FT/M)	CURVE LENGTH (FT/M)
-L- Sta 192+00 - 7	135.064	41.168	N 2°43'6.6" W	
7 - 8	21.052	6.417	N 62°46'26.8" W	
8 - 9	24.181	7.370	S 84°47'21.7" W	
9 - 10	75.349	22.966	S 5°42'29.2" E	
10 - 11	65.190	19.870	N 32°43'31.5" E	
11 - 7	12.698	3.870	N 0°17'20.3" E	

	SQR FT	ACRES	SQR M	HECTARES
PDE Left	87.691	0.002	8.147	0.001
FROM - TO	DISTANCE (FT/M)	BEARING	RADIUS (FT/M)	CURVE LENGTH (FT/M)
-L- Sta 192+00 - 12	130.512	39.780	N 0°57'26.5" E	
12 - 7	9.656	2.943	N 62°46'26.8" W	
7 - 13	20.372	6.210	S 0°17'20.3" W	
13 - 12	18.167	5.537	N 28°34'27.5" E	

TYPE	COUNT	SQR FEET	ACRES
Parcel	1	105970.473	2.433
TCE Left	1	1935.158	0.044
PDE Left	1	87.691	0.002
ROW Left	0	0.000	0.000
ROW Right	0	0.000	0.000
PDE Right	0	0.000	0.000
TDE Left	0	0.000	0.000
TDE Right	0	0.000	0.000
TCE Right	0	0.000	0.000
PUE Left	0	0.000	0.000
PUE Right	0	0.000	0.000
TSE Left	0	0.000	0.000
TSE Right	0	0.000	0.000
DUE Left	0	0.000	0.000
DUE Right	0	0.000	0.000
DTE Left	0	0.000	0.000
DTE Right	0	0.000	0.000
AUE Left	0	0.000	0.000
AUE Right	0	0.000	0.000
PCE Left	0	0.000	0.000
PCE Right	0	0.000	0.000
TUE Left	0	0.000	0.000
TUE Right	0	0.000	0.000
REM Left	0	0.000	0.000
REM Right	0	0.000	0.000
Other Left	0	0.000	0.000
Other Right	0	0.000	0.000
PE Left	0	0.000	0.000
PE Right	0	0.000	0.000

THIS MAP IS NOT A CERTIFIED SURVEY AND HAS NOT BEEN REVIEWED BY A LOCAL GOVERNMENT AGENCY FOR COMPLIANCE WITH ANY APPLICABLE LAND DEVELOPMENT REGULATIONS. THE PROPERTY SHOWN ON THIS MAP WAS LOCATED FOR THE NORTH CAROLINA DEPARTMENT OF TRANSPORTATION FOR HIGHWAY DESIGN PURPOSES. SOME ERROR MAY EXIST BETWEEN THE GRAPHICAL AND ACTUAL GROUND LOCATIONS OF PROPERTY LINES. THIS MAP IS TO BE USED AS A GRAPHICAL REPRESENTATION OF THE NCDOT'S INTENT TO ACQUIRE PROPERTY FOR RIGHT OF WAY PURPOSES, AND IN NO WAY REPRESENTS AN ACTUAL BOUNDARY SURVEY OF THIS PROPERTY.

NORTH CAROLINA DEPARTMENT OF TRANSPORTATION	
RIGHT OF WAY BRANCH	
BILLY G.DILLON	02-17-2025
PARCEL # 1222	S:\CADD\U4758\DDRAFT\U4758_dee
DB 7790 PG 1252	UNKNOWN SCALE

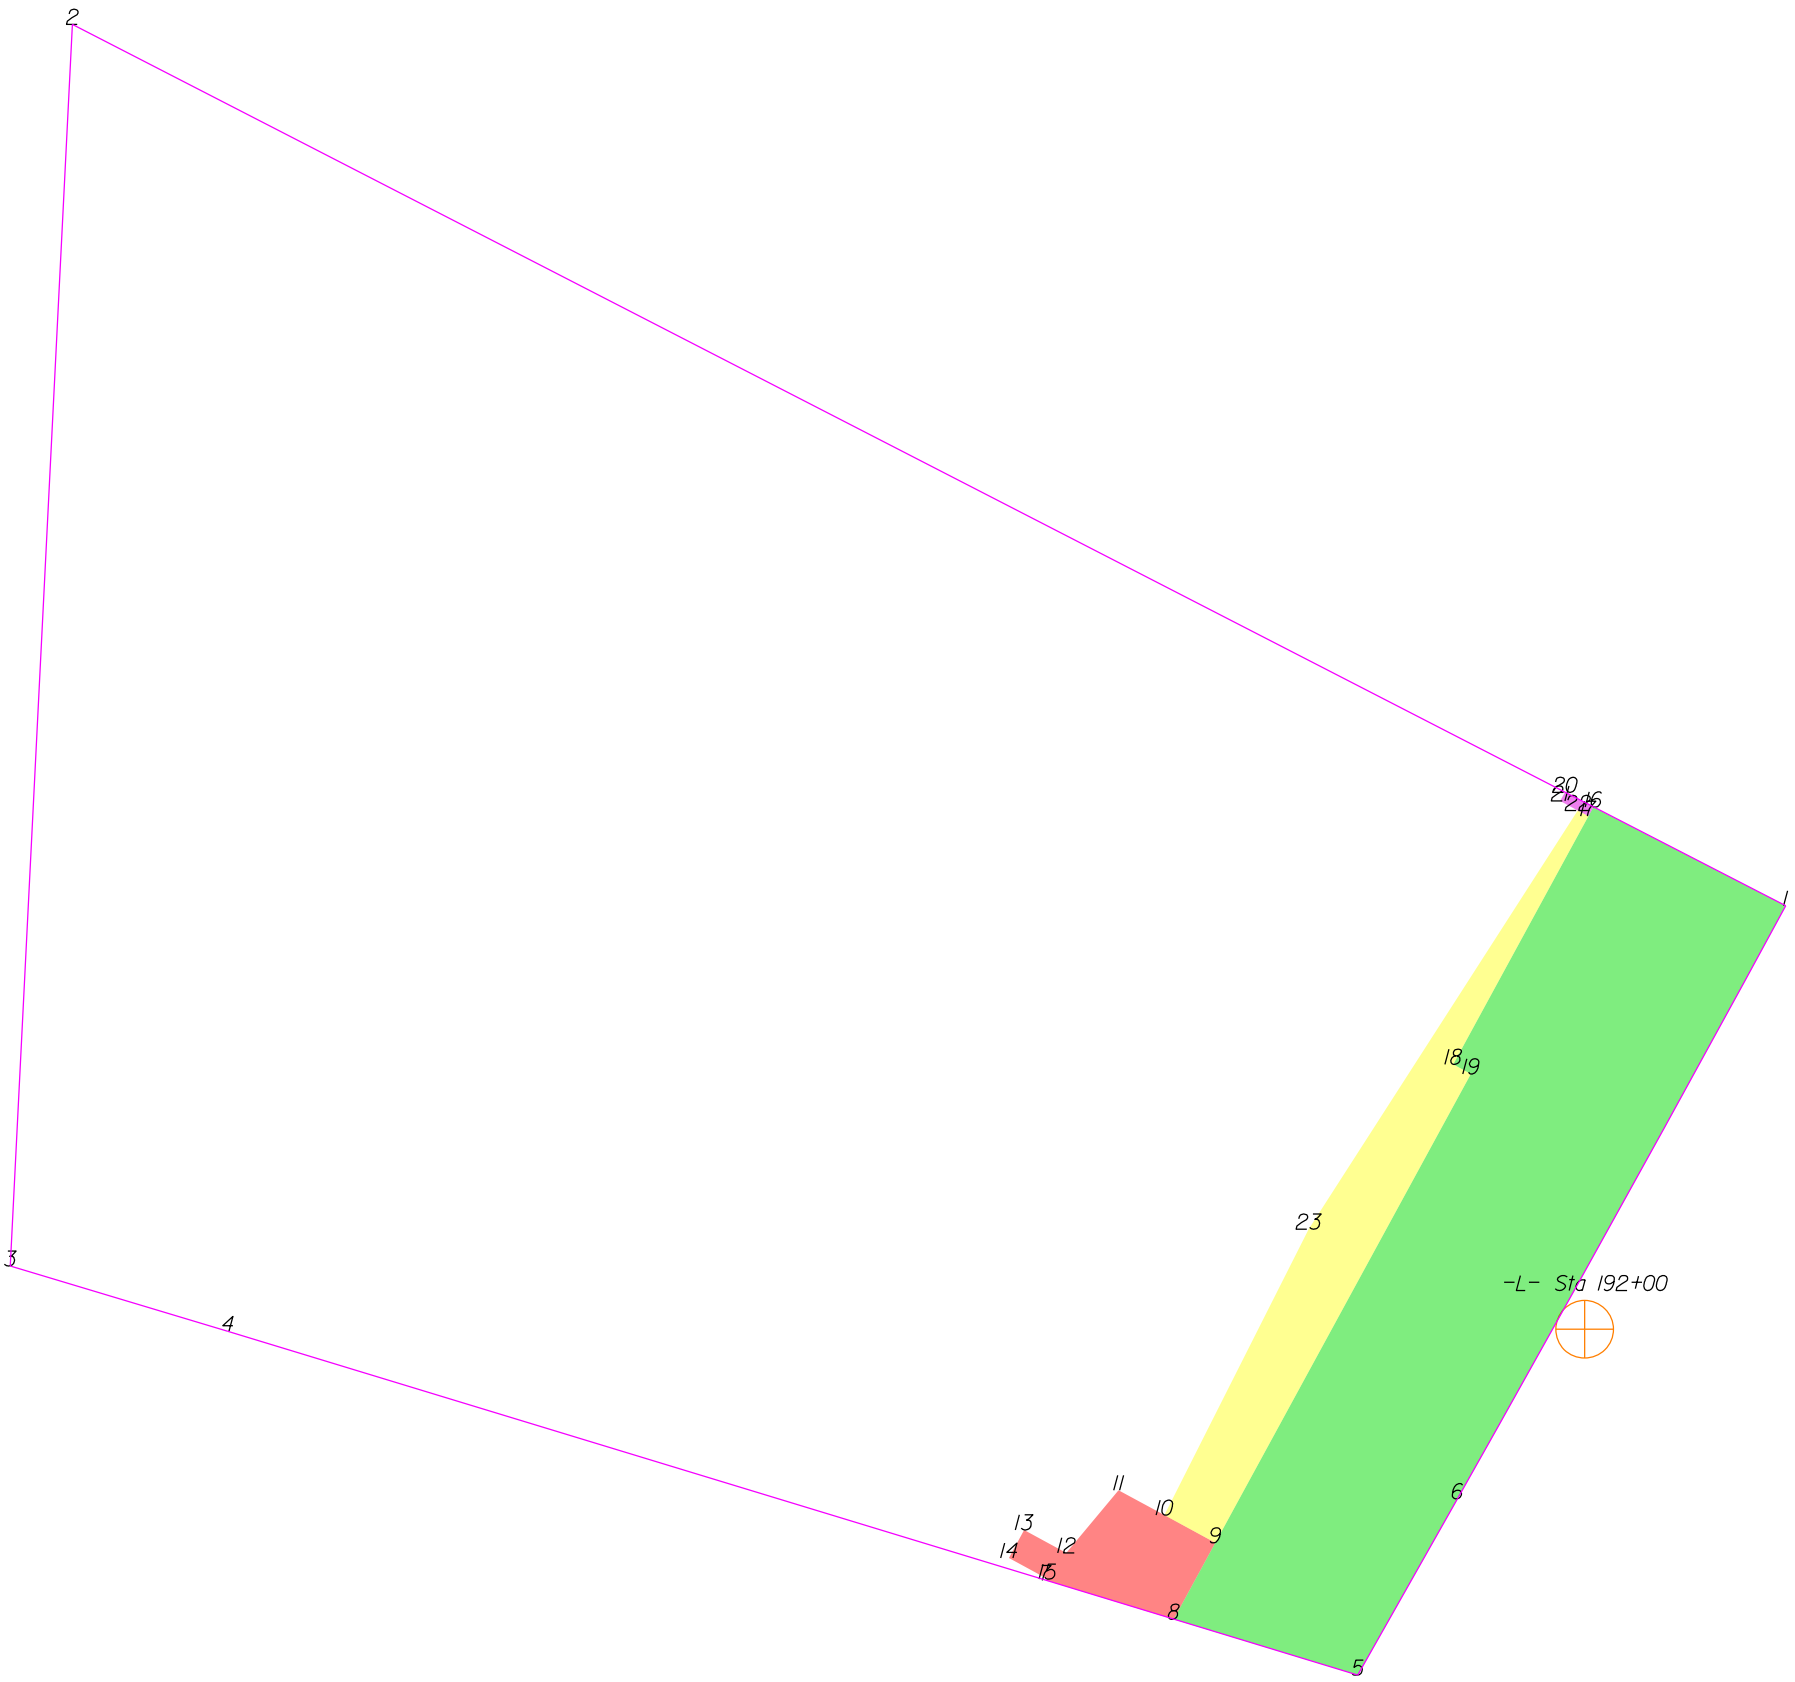

THIS MAP IS NOT A CERTIFIED SURVEY AND HAS NOT BEEN REVIEWED BY A LOCAL GOVERNMENT AGENCY FOR COMPLIANCE WITH ANY APPLICABLE LAND DEVELOPMENT REGULATIONS. THE PROPERTY SHOWN ON THIS MAP WAS LOCATED FOR THE NORTH CAROLINA DEPARTMENT OF TRANSPORTATION FOR HIGHWAY DESIGN PURPOSES. SOME ERROR MAY EXIST BETWEEN THE GRAPHICAL AND ACTUAL GROUND LOCATIONS OF PROPERTY LINES. THIS MAP IS TO BE USED AS A GRAPHICAL REPRESENTATION OF THE NCDOT'S INTENT TO ACQUIRE PROPERTY FOR RIGHT OF WAY PURPOSES, AND IN NO WAY REPRESENTS AN ACTUAL BOUNDARY SURVEY OF THIS PROPERTY.

NORTH CAROLINA DEPARTMENT OF TRANSPORTATION	
RIGHT OF WAY BRANCH	
JEANETTE B.DILLON	02-22-2023
PARCEL # 122	S:\CADD\U4758\DDRAFT\U4758_dee
DB 7790 PG 1252	UNKNOWN SCALE

	SQR FT	ACRES	SQR M	HECTARES
PUE Left	842.700	0.019	78.290	0.008
FROM - TO	DISTANCE (FT/M)	BEARING	RADIUS (FT/M)	CURVE LENGTH (FT/M)
-L- Sta 192+00 - 7	148.396	45.231	S 64°58'50.0" W	
7 - 8	33.260	10.138	S 73°4'34.5" E	
8 - 9	21.717	6.619	N 28°34'26.9" E	
9 - 10	14.500	4.420	N 61°25'33.1" W	
10 - 11	13.000	3.962	N 61°25'33.1" W	
11 - 12	20.396	6.217	S 39°53'2.7" W	
12 - 13	12.000	3.658	N 61°25'33.1" W	
13 - 14	8.000	2.438	S 28°34'26.9" W	
14 - 15	11.000	3.353	S 61°25'33.1" E	
15 - 7	0.439	0.134	S 38°18'36.2" W	

	SQR FT	ACRES	SQR M	HECTARES
ROW Left	11206.726	0.257	1041.143	0.104
FROM - TO	DISTANCE (FT/M)	BEARING	RADIUS (FT/M)	CURVE LENGTH (FT/M)
-L- Sta 192+00 - 1	117.094	35.690	N 25°23'45.9" E	
1 - 16	54.023	16.466	N 62°46'26.8" W	
16 - 17	2.643	0.806	S 28°34'27.5" W	
17 - 18	70.580	21.513	S 28°34'27.5" W	
18 - 19	5.000	1.524	S 61°25'33.1" E	
19 - 9	133.420	40.666	S 28°34'26.9" W	
9 - 8	21.717	6.619	S 28°34'26.9" W	
8 - 5	48.043	14.644	S 73°4'34.5" E	
5 - 6	50.651	15.438	N 29°27'28.3" E	
6 - 1	169.288	51.599	N 28°58'17.1" E	9970.000 3038.862 169.290 51.600

	SQR FT	ACRES	SQR M	HECTARES
PDE Left	20.391	0.000	1.894	0.000
FROM - TO	DISTANCE (FT/M)	BEARING	RADIUS (FT/M)	CURVE LENGTH (FT/M)
-L- Sta 192+00 - 16	130.512	39.780	N 0°57'26.5" E	
16 - 20	8.002	2.439	N 62°46'26.8" W	
20 - 21	2.455	0.748	S 28°34'26.9" W	
21 - 22	5.000	1.524	S 61°25'33.1" E	
22 - 17	3.000	0.914	S 61°25'33.1" E	
17 - 16	2.643	0.806	N 28°34'27.5" E	

	SQR FT	ACRES	SQR M	HECTARES
TCE Left	2457.106	0.056	228.274	0.023
FROM - TO	DISTANCE (FT/M)	BEARING	RADIUS (FT/M)	CURVE LENGTH (FT/M)
-L- Sta 192+00 - 9	106.589	32.488	S 59°57'9.9" W	
9 - 19	133.420	40.666	N 28°34'26.9" E	
19 - 18	5.000	1.524	N 61°25'33.1" W	
18 - 17	70.580	21.513	N 28°34'27.5" E	
17 - 22	3.000	0.914	N 61°25'33.1" W	
22 - 23	124.326	37.895	S 32°43'31.5" W	
23 - 10	80.039	24.396	S 26°47'3.2" W	
10 - 9	14.500	4.420	S 61°25'33.1" E	


TYPE	COUNT	SQR FEET	ACRES
Parcel	1	105960.339	2.433
PUE Left	1	842.700	0.019
ROW Left	1	11206.726	0.257
PDE Left	1	20.391	0.000
TCE Left	1	2457.106	0.056
ROW Right	0	0.000	0.000
PDE Right	0	0.000	0.000
TDE Left	0	0.000	0.000
TDE Right	0	0.000	0.000
TCE Right	0	0.000	0.000
PUE Right	0	0.000	0.000
TSE Left	0	0.000	0.000
TSE Right	0	0.000	0.000
DUE Left	0	0.000	0.000
DUE Right	0	0.000	0.000
DTE Left	0	0.000	0.000
DTE Right	0	0.000	0.000
AUE_Left	0	0.000	0.000
AUE_Right	0	0.000	0.000
PCE Left	0	0.000	0.000
PCE Right	0	0.000	0.000
TUE Left	0	0.000	0.000
TUE Right	0	0.000	0.000
REM Left	0	0.000	0.000
REM Right	0	0.000	0.000
Other Left	0	0.000	0.000
Other Right	0	0.000	0.000
PE Left	0	0.000	0.000
PE Right	0	0.000	0.000

THIS MAP IS NOT A CERTIFIED SURVEY AND HAS NOT BEEN REVIEWED BY A LOCAL GOVERNMENT AGENCY FOR COMPLIANCE WITH ANY APPLICABLE LAND DEVELOPMENT REGULATIONS. THE PROPERTY SHOWN ON THIS MAP WAS LOCATED FOR THE NORTH CAROLINA DEPARTMENT OF TRANSPORTATION FOR HIGHWAY DESIGN PURPOSES. SOME ERROR MAY EXIST BETWEEN THE GRAPHICAL AND ACTUAL GROUND LOCATIONS OF PROPERTY LINES. THIS MAP IS TO BE USED AS A GRAPHICAL REPRESENTATION OF THE NCDOT'S INTENT TO ACQUIRE PROPERTY FOR RIGHT OF WAY PURPOSES, AND IN NO WAY REPRESENTS AN ACTUAL BOUNDARY SURVEY OF THIS PROPERTY.

NORTH CAROLINA DEPARTMENT OF TRANSPORTATION	
RIGHT OF WAY BRANCH	
JEANETTE B.DILLON	02-22-2023
PARCEL # 122	S:\CADD\U4758\DDRAFT\U4758_dee
DB 7790 PG 1252	UNKNOWN SCALE



-L- Sta 192+00

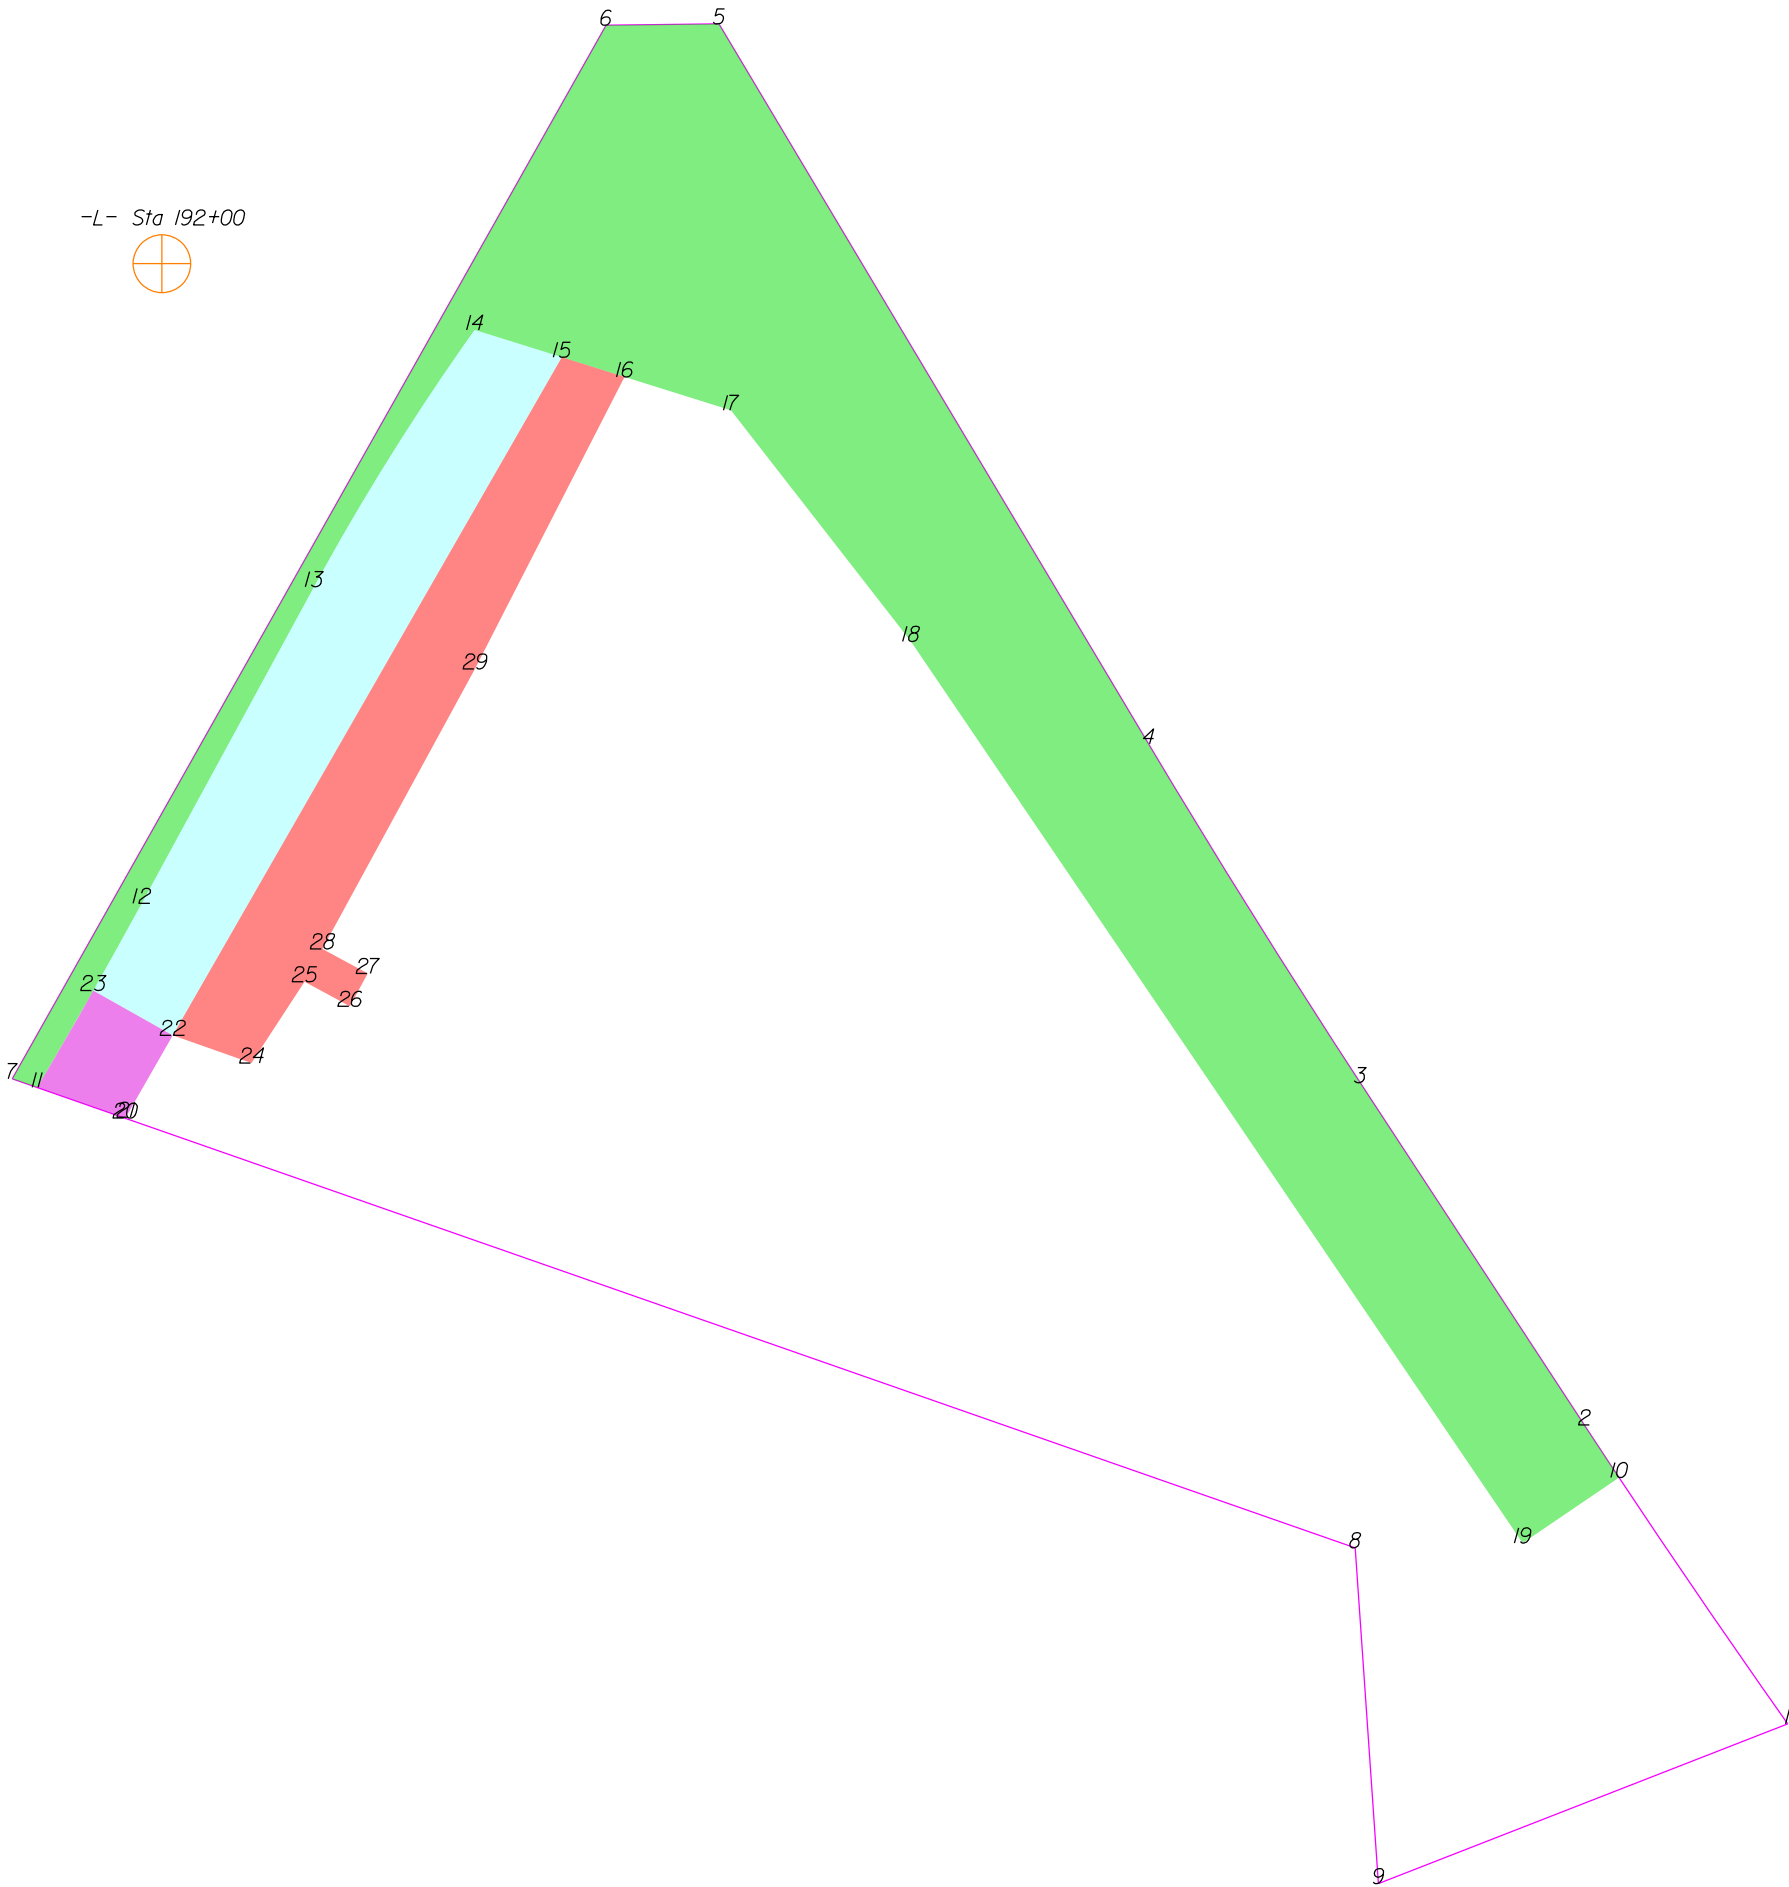

THIS MAP IS NOT A CERTIFIED SURVEY AND HAS NOT BEEN REVIEWED BY A LOCAL GOVERNMENT AGENCY FOR COMPLIANCE WITH ANY APPLICABLE LAND DEVELOPMENT REGULATIONS. THE PROPERTY SHOWN ON THIS MAP WAS LOCATED FOR THE NORTH CAROLINA DEPARTMENT OF TRANSPORTATION FOR HIGHWAY DESIGN PURPOSES. SOME ERROR MAY EXIST BETWEEN THE GRAPHICAL AND ACTUAL GROUND LOCATIONS OF PROPERTY LINES. THIS MAP IS TO BE USED AS A GRAPHICAL REPRESENTATION OF THE NCDOT'S INTENT TO ACQUIRE PROPERTY FOR RIGHT OF WAY PURPOSES, AND IN NO WAY REPRESENTS AN ACTUAL BOUNDARY SURVEY OF THIS PROPERTY.

NORTH CAROLINA DEPARTMENT OF TRANSPORTATION	
RIGHT OF WAY BRANCH	
LARRY CARLTON ROBERSON	12-8-2021
PARCEL # 123	S:\CADD\U4758\DDRAFT\U4758_dee
DB 3973 PG 1384	UNKNOWN SCALE

	SQR FT	ACRES	SQR M	HECTARES
ROW Right	14334.697	0.329	1331.742	0.133
FROM - TO	DISTANCE (FT/M)	BEARING	RADIUS (FT/M)	CURVE LENGTH (FT/M)
-L- Sta 192+00 - 10	404.677	123.346	S 50°12'17.6" E	
10 - 2	13.478	4.108	N 33°23'37.3" W	2230.000 679.705 13.478 4.108
2 - 3	87.262	26.598	N 33°13'14.0" W	
3 - 4	85.245	25.983	N 32°1'2.9" W	2030.000 618.745 85.251 25.985
4 - 5	178.922	54.536	N 30°48'51.8" W	
5 - 6	24.100	7.346	S 89°18'9.8" W	
6 - 7	258.039	78.650	S 29°24'6.8" W	
7 - 11	5.621	1.713	S 70°44'47.3" E	
11 - 12	45.162	13.765	N 29°35'59.2" E	1261.500 384.506 45.164 13.766
12 - 13	76.953	23.455	N 28°34'26.9" E	
13 - 14	64.587	19.686	N 32°0'9.5" E	540.000 164.592 64.626 19.698
14 - 15	19.509	5.946	S 72°37'8.7" E	
15 - 16	14.021	4.274	S 72°37'8.7" E	
16 - 17	23.792	7.252	S 72°37'8.7" E	
17 - 18	62.512	19.054	S 37°54'8.0" E	
18 - 19	232.473	70.858	S 34°8'57.9" E	
19 - 10	24.891	7.587	N 55°51'2.1" E	

	SQR FT	ACRES	SQR M	HECTARES
PDE Right	430.407	0.010	39.986	0.004
FROM - TO	DISTANCE (FT/M)	BEARING	RADIUS (FT/M)	CURVE LENGTH (FT/M)
-L- Sta 192+00 - 11	177.769	54.184	S 8°36'41.2" W	
11 - 20	19.870	6.056	S 70°44'47.3" E	
20 - 21	0.240	0.073	N 33°43'37.1" E	
21 - 22	20.110	6.130	N 29°51'17.7" E	
22 - 23	19.453	5.929	N 60°27'36.2" W	
23 - 11	23.899	7.285	S 30°4'57.7" W	1261.500 384.506 23.900 7.285

	SQR FT	ACRES	SQR M	HECTARES
DUE Right	3389.819	0.078	314.926	0.031
FROM - TO	DISTANCE (FT/M)	BEARING	RADIUS (FT/M)	CURVE LENGTH (FT/M)
-L- Sta 192+00 - 14	68.207	20.789	S 78°1'50.3" E	
14 - 13	64.587	19.686	S 32°0'9.5" W	540.000 164.592 64.626 19.698
13 - 12	76.953	23.455	S 28°34'26.9" W	
12 - 23	21.264	6.481	S 29°3'25.4" W	1261.500 384.506 21.264 6.481
23 - 22	19.453	5.929	S 60°27'36.2" E	
22 - 15	166.844	50.854	N 29°51'17.7" E	
15 - 14	19.509	5.946	N 72°37'8.7" W	


	SQR FT	ACRES	SQR M	HECTARES
PUE Right	2899.837	0.067	269.405	0.027
FROM - TO	DISTANCE (FT/M)	BEARING	RADIUS (FT/M)	CURVE LENGTH (FT/M)
-L- Sta 192+00 - 24	171.623	52.311	S 6°23'45.3" E	
24 - 25	20.701	6.310	N 33°6'12.0" E	
25 - 26	11.000	3.353	S 61°25'33.1" E	
26 - 27	8.000	2.438	N 28°34'26.9" E	
27 - 28	11.000	3.353	N 61°25'33.1" W	
28 - 29	68.000	20.726	N 28°34'26.9" E	
29 - 16	70.022	21.343	N 27°8'43.4" E	
16 - 15	14.021	4.274	N 72°37'8.7" W	
15 - 22	166.844	50.854	S 29°51'17.7" W	
22 - 24	17.830	5.435	S 70°44'47.3" E	

TYPE	COUNT	SQR FEET	ACRES
Parcel	1	56950.371	1.307
ROW Right	1	14334.697	0.329
PDE Right	1	430.407	0.010
DUE Right	1	3389.819	0.078
PUE Right	1	2899.837	0.067
ROW Left	0	0.000	0.000
PDE Left	0	0.000	0.000
TDE Left	0	0.000	0.000
TDE Right	0	0.000	0.000
TCE Left	0	0.000	0.000
TCE Right	0	0.000	0.000
PUE Left	0	0.000	0.000
TSE Left	0	0.000	0.000
TSE Right	0	0.000	0.000
DUE Left	0	0.000	0.000
DTE Left	0	0.000	0.000
DTE Right	0	0.000	0.000
AUE_Left	0	0.000	0.000
AUE_Right	0	0.000	0.000
PCE Left	0	0.000	0.000
PCE Right	0	0.000	0.000
TUE Left	0	0.000	0.000
TUE Right	0	0.000	0.000
REM Left	0	0.000	0.000
REM Right	0	0.000	0.000
Other Left	0	0.000	0.000
Other Right	0	0.000	0.000
PE Left	0	0.000	0.000
PE Right	0	0.000	0.000

THIS MAP IS NOT A CERTIFIED SURVEY AND HAS NOT BEEN REVIEWED BY A LOCAL GOVERNMENT AGENCY FOR COMPLIANCE WITH ANY APPLICABLE LAND DEVELOPMENT REGULATIONS. THE PROPERTY SHOWN ON THIS MAP WAS LOCATED FOR THE NORTH CAROLINA DEPARTMENT OF TRANSPORTATION FOR HIGHWAY DESIGN PURPOSES. SOME ERROR MAY EXIST BETWEEN THE GRAPHICAL AND ACTUAL GROUND LOCATIONS OF PROPERTY LINES. THIS MAP IS TO BE USED AS A GRAPHICAL REPRESENTATION OF THE NCDOT'S INTENT TO ACQUIRE PROPERTY FOR RIGHT OF WAY PURPOSES, AND IN NO WAY REPRESENTS AN ACTUAL BOUNDARY SURVEY OF THIS PROPERTY.

NORTH CAROLINA DEPARTMENT OF TRANSPORTATION	
RIGHT OF WAY BRANCH	
LARRY CARLTON ROBERSON	12-8-2021
PARCEL * 123	S:\CADD\U4758\DDRAFT\U4758_dee
DB 3973 PG 1384	UNKNOWN SCALE

-L- Sta 192+00

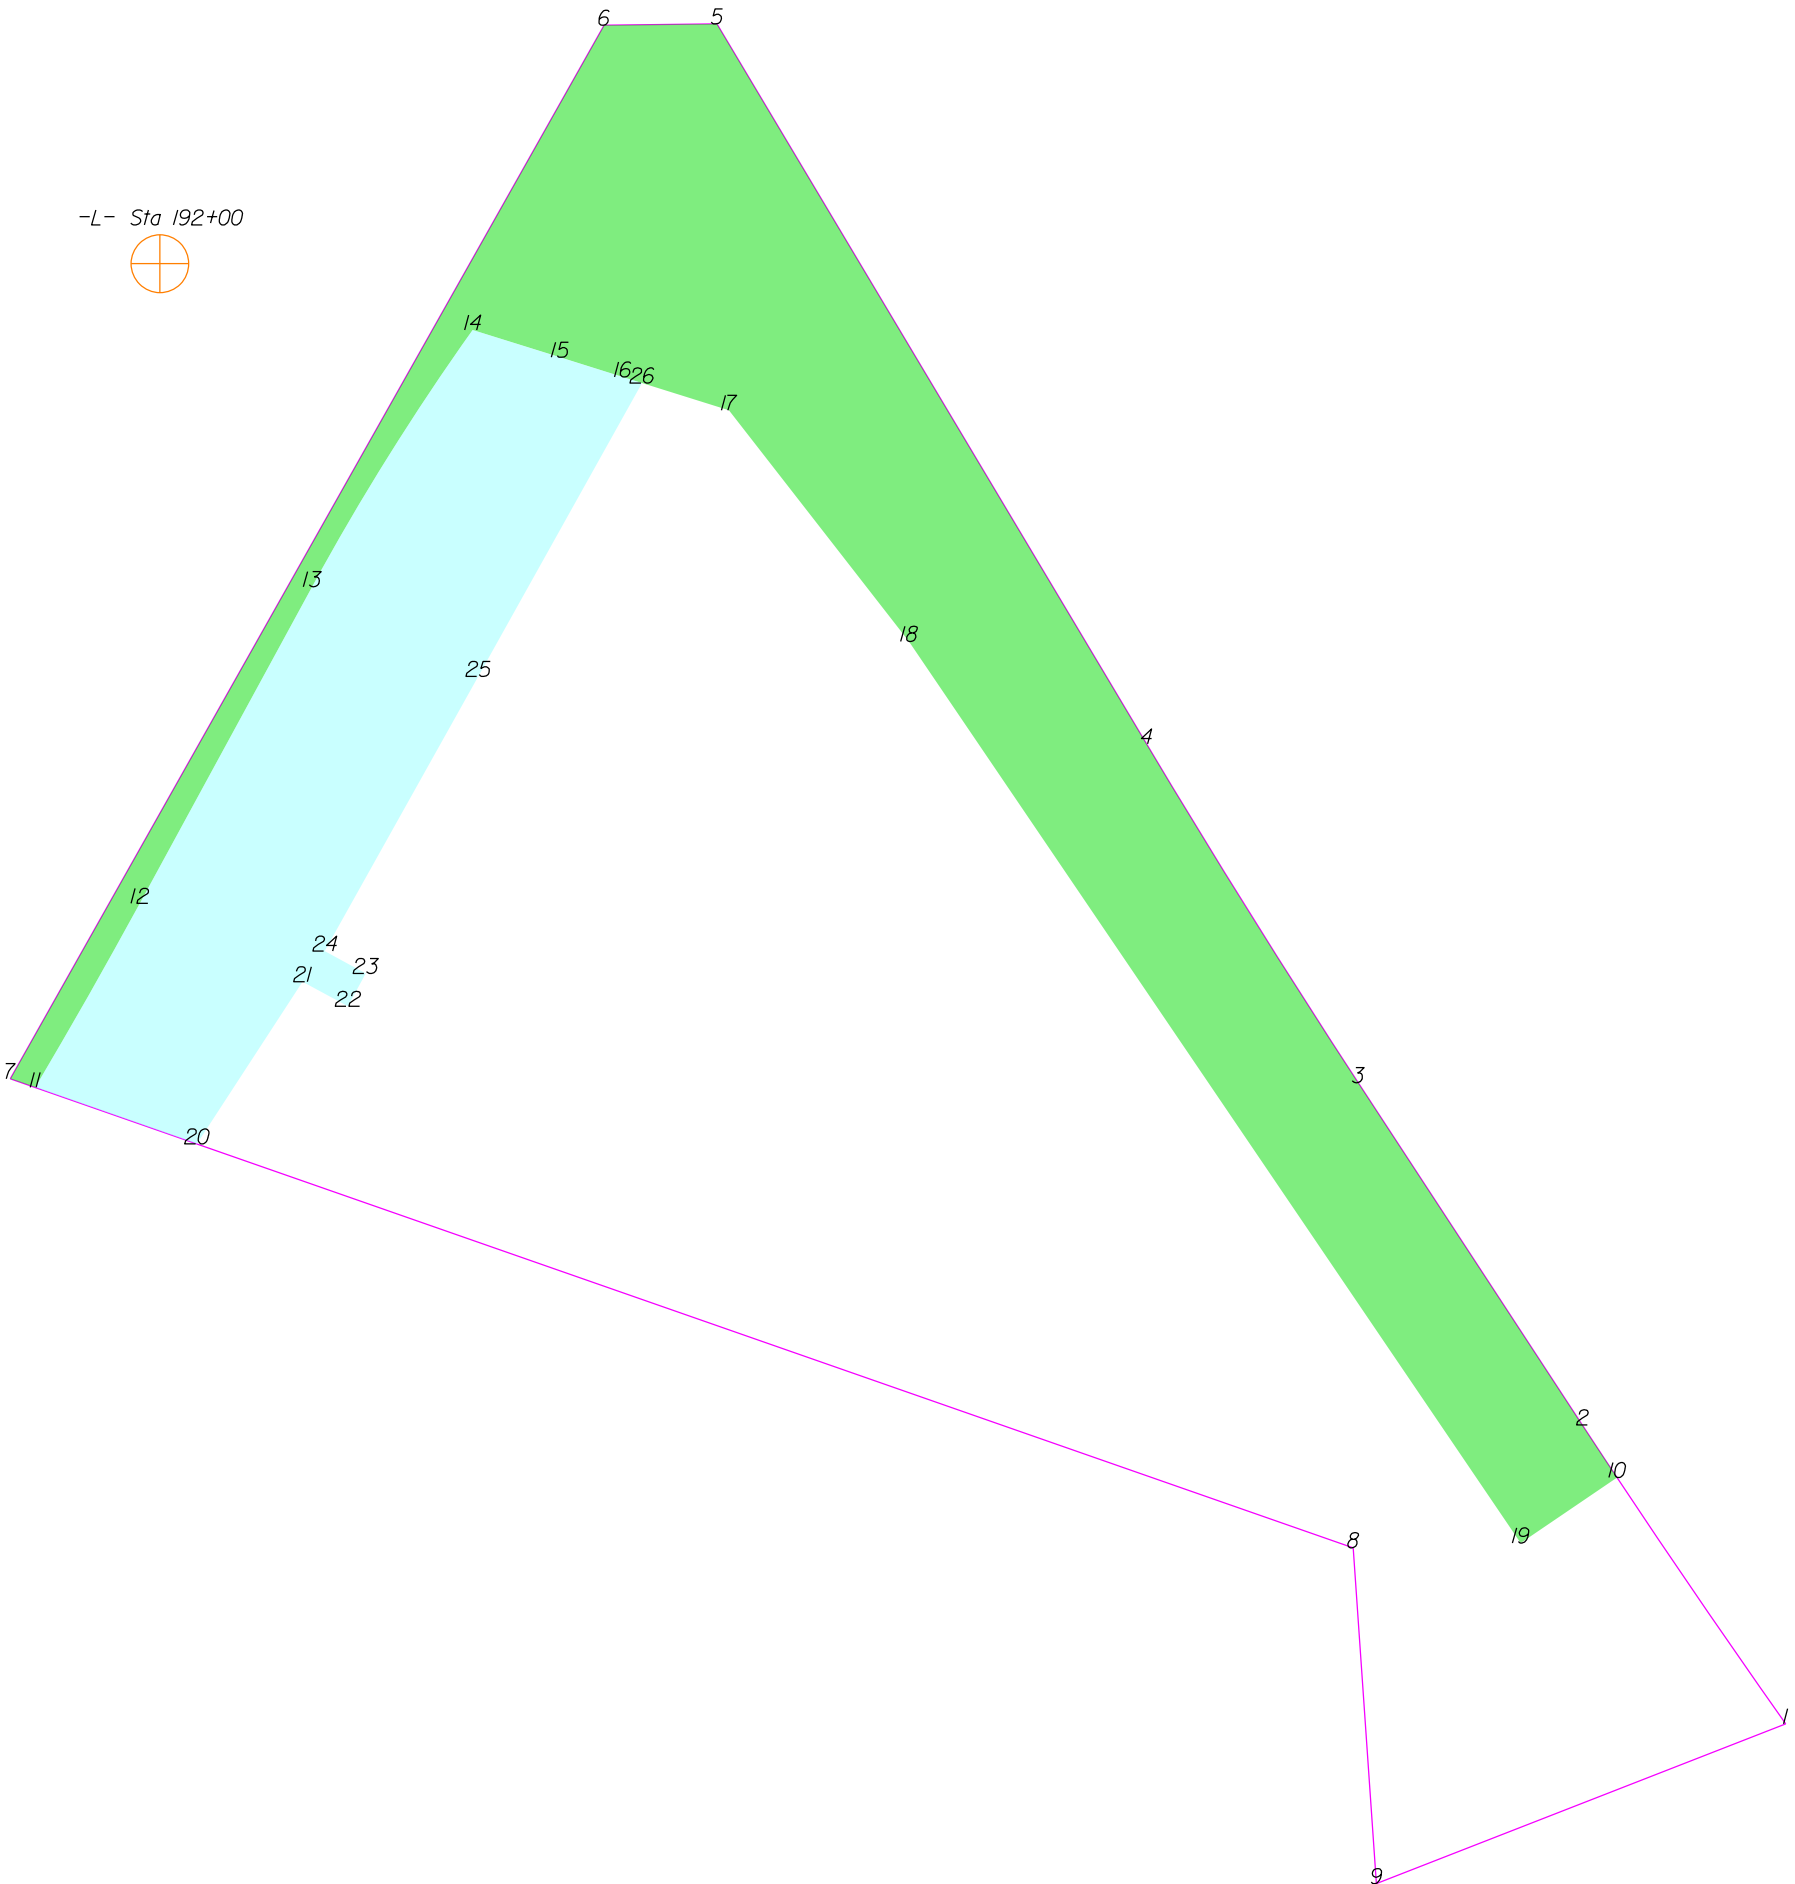

THIS MAP IS NOT A CERTIFIED SURVEY AND HAS NOT BEEN REVIEWED BY A LOCAL GOVERNMENT AGENCY FOR COMPLIANCE WITH ANY APPLICABLE LAND DEVELOPMENT REGULATIONS. THE PROPERTY SHOWN ON THIS MAP WAS LOCATED FOR THE NORTH CAROLINA DEPARTMENT OF TRANSPORTATION FOR HIGHWAY DESIGN PURPOSES. SOME ERROR MAY EXIST BETWEEN THE GRAPHICAL AND ACTUAL GROUND LOCATIONS OF PROPERTY LINES. THIS MAP IS TO BE USED AS A GRAPHICAL REPRESENTATION OF THE NCDOT'S INTENT TO ACQUIRE PROPERTY FOR RIGHT OF WAY PURPOSES, AND IN NO WAY REPRESENTS AN ACTUAL BOUNDARY SURVEY OF THIS PROPERTY.

NORTH CAROLINA DEPARTMENT OF TRANSPORTATION	
RIGHT OF WAY BRANCH	
LARRY C. ROBERSON	02-17-2025
PARCEL # 123	S:\CADD\U4758\DDRAFT\U4758_dee
DB 7998 PG 793	UNKNOWN SCALE

	SQR FT	ACRES	SQR M	HECTARES
ROW Right	14334.697	0.329	1331.742	0.133
FROM - TO	DISTANCE (FT/M)		RADIUS (FT/M)	
-L- Sta 192+00 - 10	404.677	123.346	S 50°12'17.6" E	
10 - 2	13.478	4.108	N 33°23'37.3" W	2230.000
2 - 3	87.262	26.598	N 33°13'14.0" W	679.705
3 - 4	85.245	25.983	N 32°1'2.9" W	2030.000
4 - 5	178.922	54.536	N 30°48'51.8" W	618.745
5 - 6	24.100	7.346	S 89°18'9.8" W	
6 - 7	258.039	78.650	S 29°24'6.8" W	
7 - 11	5.621	1.713	S 70°44'47.3" E	
11 - 12	45.162	13.765	N 29°35'59.2" E	1261.500
12 - 13	76.953	23.455	N 28°34'26.9" E	384.506
13 - 14	64.587	19.686	N 32°0'9.5" E	45.164
14 - 15	19.509	5.946	S 72°37'8.7" E	13.766
15 - 16	14.021	4.274	S 72°37'8.7" E	
16 - 17	23.792	7.252	S 72°37'8.7" E	
17 - 18	62.512	19.054	S 37°54'8.0" E	
18 - 19	232.473	70.858	S 34°8'57.9" E	
19 - 10	24.891	7.587	N 55°51'2.1" E	


	SQR FT	ACRES	SQR M	HECTARES
DUE Right	7370.641	0.169	684.758	0.068
FROM - TO	DISTANCE (FT/M)		RADIUS (FT/M)	
-L- Sta 192+00 - 11	177.769	54.184	S 8°36'41.2" W	
11 - 20	36.529	11.134	S 70°44'47.3" E	
20 - 21	41.300	12.588	N 33°6'12.0" E	
21 - 22	11.000	3.353	S 61°25'33.1" E	
22 - 23	8.000	2.438	N 28°34'26.9" E	
23 - 24	9.959	3.035	N 61°25'33.1" W	
24 - 25	67.144	20.465	N 29°10'17.4" E	
25 - 26	71.702	21.855	N 29°10'17.4" E	
26 - 14	37.846	11.536	N 72°37'8.7" W	
14 - 13	64.587	19.686	S 32°0'9.5" W	540.000
13 - 12	76.953	23.455	S 28°34'26.9" W	164.592
12 - 11	45.162	13.765	S 29°35'59.2" W	64.626

TYPE	COUNT	SQR FEET	ACRES
Parcel	1	56950.371	1.307
ROW Right	1	14334.697	0.329
DUE Right	1	7370.641	0.169
ROW Left	0	0.000	0.000
PDE Left	0	0.000	0.000
PDE Right	0	0.000	0.000
TDE Left	0	0.000	0.000
TDE Right	0	0.000	0.000
TCE Left	0	0.000	0.000
TCE Right	0	0.000	0.000
PUE Left	0	0.000	0.000
PUE Right	0	0.000	0.000
TSE Left	0	0.000	0.000
TSE Right	0	0.000	0.000
DUE Left	0	0.000	0.000
DTE Left	0	0.000	0.000
DTE Right	0	0.000	0.000
AUE_Left	0	0.000	0.000
AUE_Right	0	0.000	0.000
PCE Left	0	0.000	0.000
PCE Right	0	0.000	0.000
TUE Left	0	0.000	0.000
TUE Right	0	0.000	0.000
REM Left	0	0.000	0.000
REM Right	0	0.000	0.000
Other Left	0	0.000	0.000
Other Right	0	0.000	0.000
PE Left	0	0.000	0.000
PE Right	0	0.000	0.000

THIS MAP IS NOT A CERTIFIED SURVEY AND HAS NOT BEEN REVIEWED BY A LOCAL GOVERNMENT AGENCY FOR COMPLIANCE WITH ANY APPLICABLE LAND DEVELOPMENT REGULATIONS. THE PROPERTY SHOWN ON THIS MAP WAS LOCATED FOR THE NORTH CAROLINA DEPARTMENT OF TRANSPORTATION FOR HIGHWAY DESIGN PURPOSES. SOME ERROR MAY EXIST BETWEEN THE GRAPHICAL AND ACTUAL GROUND LOCATIONS OF PROPERTY LINES. THIS MAP IS TO BE USED AS A GRAPHICAL REPRESENTATION OF THE NCDOT'S INTENT TO ACQUIRE PROPERTY FOR RIGHT OF WAY PURPOSES, AND IN NO WAY REPRESENTS AN ACTUAL BOUNDARY SURVEY OF THIS PROPERTY.

NORTH CAROLINA DEPARTMENT OF TRANSPORTATION	
RIGHT OF WAY BRANCH	
LARRY C.ROBERSON	02-17-2025
PARCEL * 123	S:\CADD\U4758\DDRAFT\U4758_dee
DB 7998 PG 793	UNKNOWN SCALE

-L- Sta 191+00

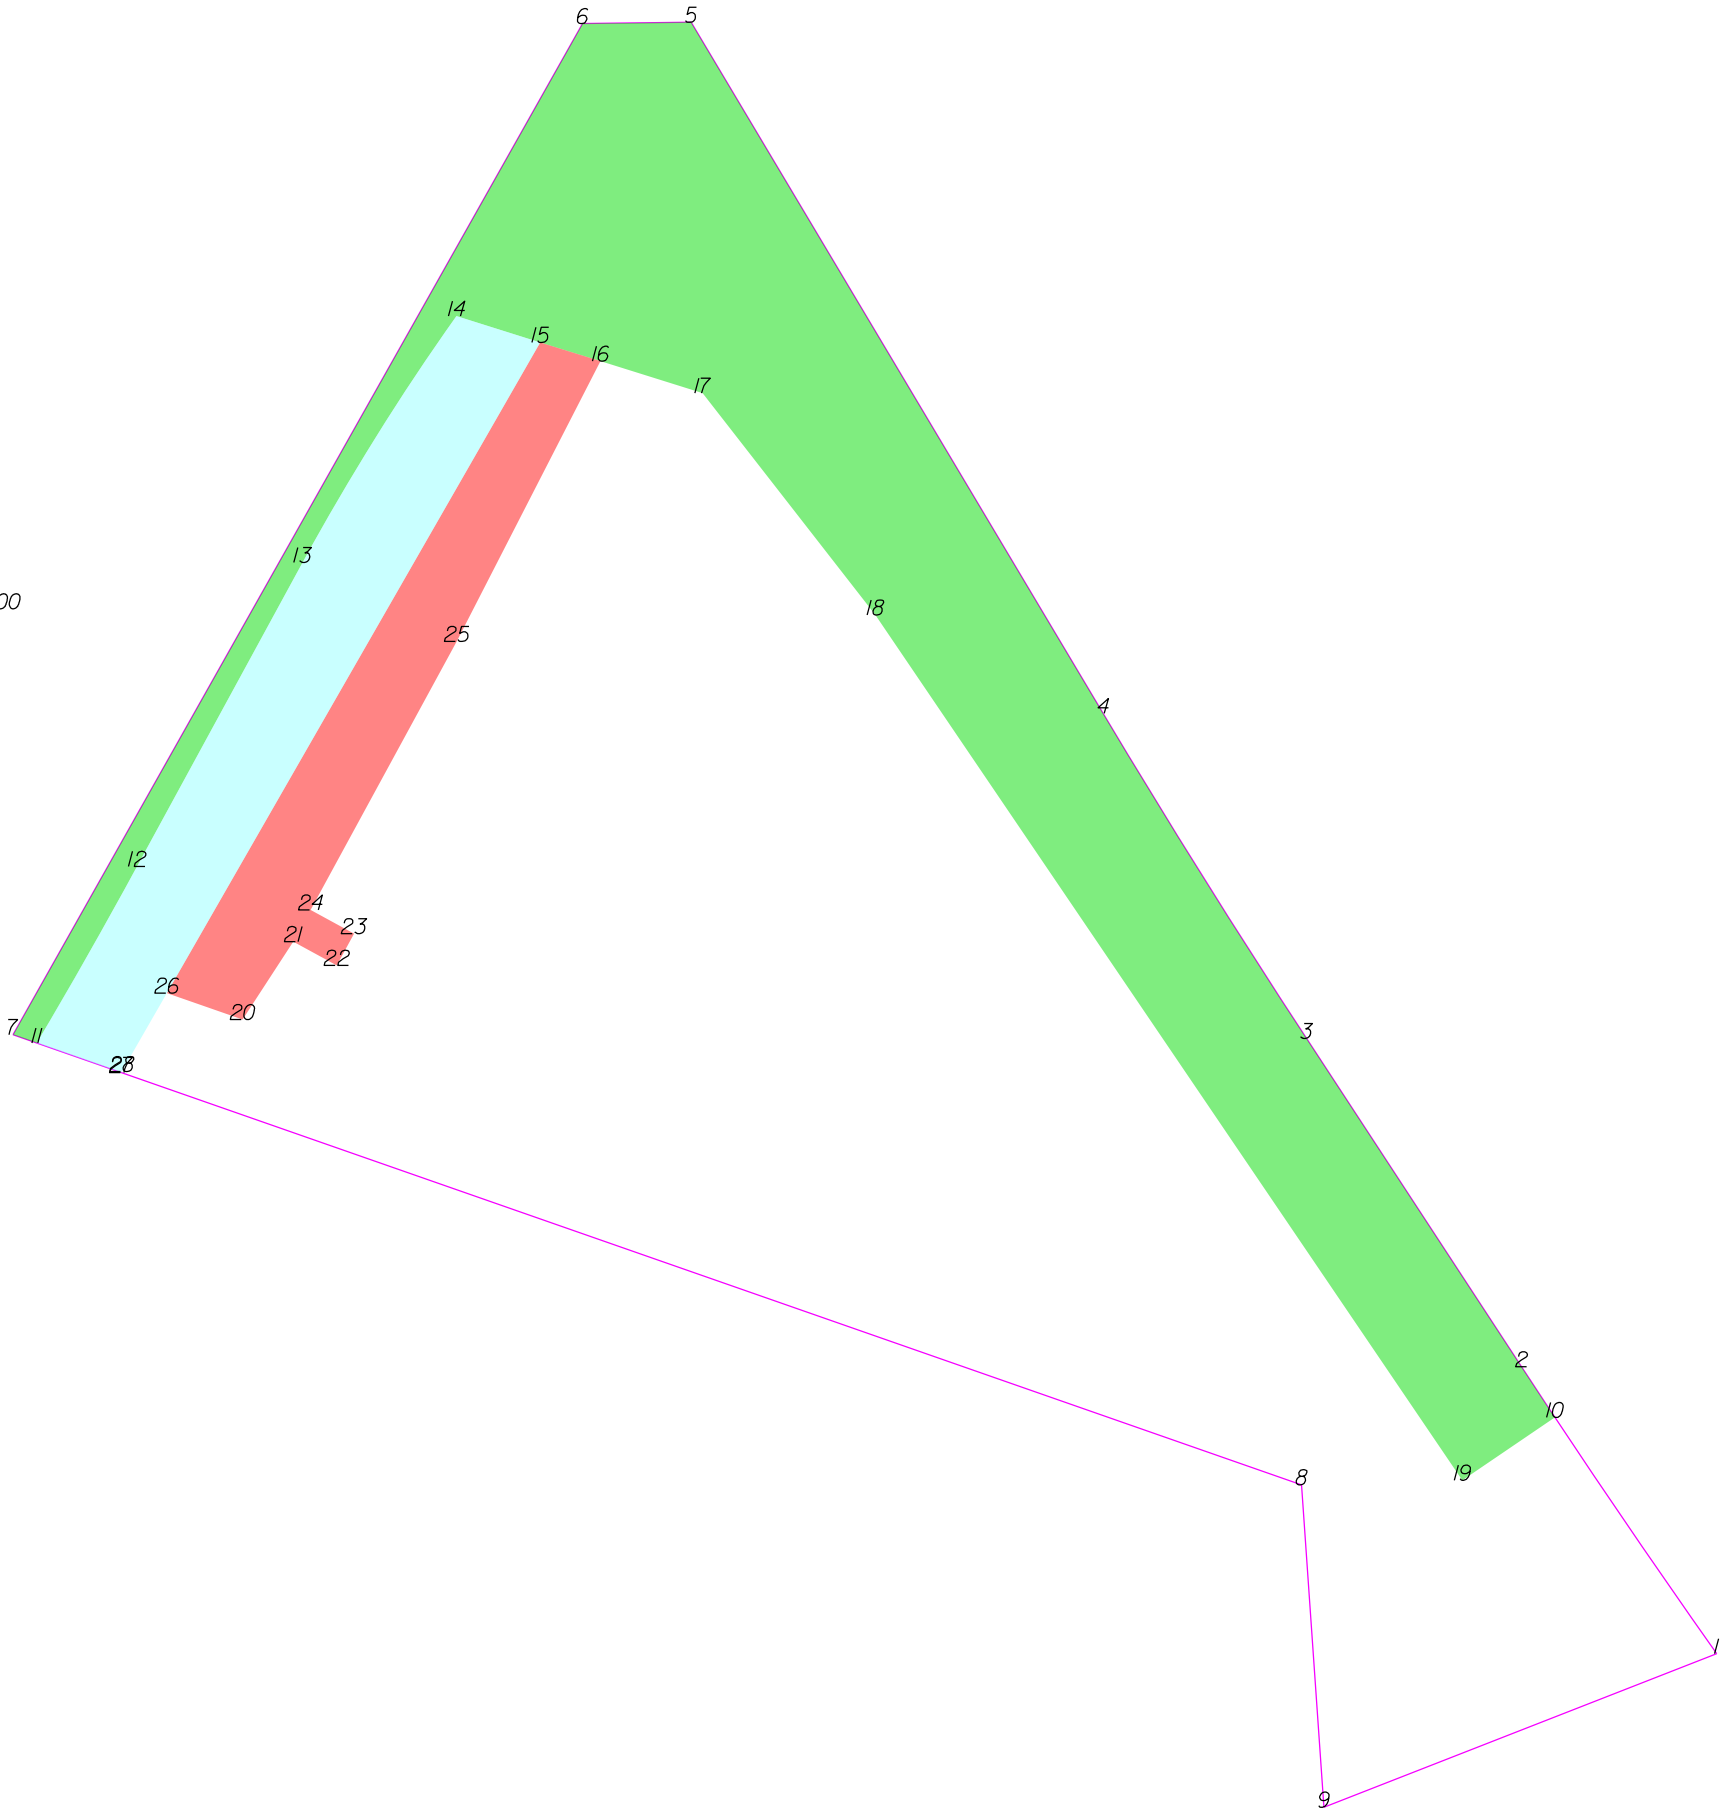

THIS MAP IS NOT A CERTIFIED SURVEY AND HAS NOT BEEN REVIEWED BY A LOCAL GOVERNMENT AGENCY FOR COMPLIANCE WITH ANY APPLICABLE LAND DEVELOPMENT REGULATIONS. THE PROPERTY SHOWN ON THIS MAP WAS LOCATED FOR THE NORTH CAROLINA DEPARTMENT OF TRANSPORTATION FOR HIGHWAY DESIGN PURPOSES. SOME ERROR MAY EXIST BETWEEN THE GRAPHICAL AND ACTUAL GROUND LOCATIONS OF PROPERTY LINES. THIS MAP IS TO BE USED AS A GRAPHICAL REPRESENTATION OF THE NCDOT'S INTENT TO ACQUIRE PROPERTY FOR RIGHT OF WAY PURPOSES, AND IN NO WAY REPRESENTS AN ACTUAL BOUNDARY SURVEY OF THIS PROPERTY.

NORTH CAROLINA DEPARTMENT OF TRANSPORTATION	
RIGHT OF WAY BRANCH	
LARRY C.ROBERSON	04-15-2024
PARCEL # 123	Z:\CADD\U4758\DDRAFT\U4758_dee
DB 7998 PG 793	UNKNOWN SCALE

	SQR FT	ACRES		SQR M		HECTARES	
ROW Right	14334.697	0.329		1331.742		0.133	
FROM - TO	DISTANCE (FT/M)		BEARING	RADIUS (FT/M)		CURVE LENGTH (FT/M)	
-L- Sta 191+00 - 10	397.510	121.161	S 64°29'26.1" E				
10 - 2	13.478	4.108	N 33°23'37.3" W	2230.000	679.705	13.478	4.108
2 - 3	87.262	26.598	N 33°13'14.0" W				
3 - 4	85.245	25.983	N 32°1'2.9" W	2030.000	618.745	85.251	25.985
4 - 5	178.922	54.536	N 30°48'51.8" W				
5 - 6	24.100	7.346	S 89°18'9.8" W				
6 - 7	258.039	78.650	S 29°24'6.8" W				
7 - 11	5.621	1.713	S 70°44'47.3" E				
11 - 12	45.162	13.765	N 29°35'59.2" E	1261.500	384.506	45.164	13.766
12 - 13	76.953	23.455	N 28°34'26.9" E				
13 - 14	64.587	19.686	N 32°0'9.5" E	540.000	164.592	64.626	19.698
14 - 15	19.509	5.946	S 72°37'8.7" E				
15 - 16	14.021	4.274	S 72°37'8.7" E				
16 - 17	23.792	7.252	S 72°37'8.7" E				
17 - 18	62.512	19.054	S 37°54'8.0" E				
18 - 19	232.473	70.858	S 34°8'57.9" E				
19 - 10	24.891	7.587	N 55°51'2.1" E				


	SQR FT	ACRES		SQR M		HECTARES	
PUE Right	2899.837	0.067		269.405		0.027	
FROM - TO	DISTANCE (FT/M)		BEARING	RADIUS (FT/M)		CURVE LENGTH (FT/M)	
-L- Sta 191+00 - 20	106.429	32.440	S 38°58'46.0" E				
20 - 21	20.701	6.310	N 33°6'12.0" E				
21 - 22	11.000	3.353	S 61°25'33.1" E				
22 - 23	8.000	2.438	N 28°34'26.9" E				
23 - 24	11.000	3.353	N 61°25'33.1" W				
24 - 25	68.000	20.726	N 28°34'26.9" E				
25 - 16	70.022	21.343	N 27°8'43.4" E				
16 - 15	14.021	4.274	N 72°37'8.7" W				
15 - 26	166.844	50.854	S 29°51'17.7" W				
26 - 20	17.830	5.435	S 70°44'47.3" E				

	SQR FT	ACRES		SQR M		HECTARES	
DUE Right	3820.226	0.088		354.912		0.035	
FROM - TO	DISTANCE (FT/M)		BEARING	RADIUS (FT/M)		CURVE LENGTH (FT/M)	
-L- Sta 191+00 - 11	90.466	27.574	S 13°33'37.5" E				
11 - 27	19.870	6.056	S 70°44'47.3" E				
27 - 28	0.240	0.073	N 33°43'37.1" E				
28 - 26	20.110	6.130	N 29°51'17.7" E				
26 - 15	166.844	50.854	N 29°51'17.7" E				
15 - 14	19.509	5.946	N 72°37'8.7" W				
14 - 13	64.587	19.686	S 32°0'9.5" W	540.000	164.592	64.626	19.698
13 - 12	76.953	23.455	S 28°34'26.9" W				
12 - 11	45.162	13.765	S 29°35'59.2" W	1261.500	384.506	45.164	13.766

TYPE	COUNT	SQR FEET	ACRES
Parcel	1	56950.371	1.307
ROW Right	1	14334.697	0.329
PUE Right	1	2899.837	0.067
DUE Right	1	3820.226	0.088
ROW Left	0	0.000	0.000
PDE Left	0	0.000	0.000
PDE Right	0	0.000	0.000
TDE Left	0	0.000	0.000
TDE Right	0	0.000	0.000
TCE Left	0	0.000	0.000
TCE Right	0	0.000	0.000
PUE Left	0	0.000	0.000
TSE Left	0	0.000	0.000
TSE Right	0	0.000	0.000
DUE Left	0	0.000	0.000
DTE Left	0	0.000	0.000
DTE Right	0	0.000	0.000
AUE_Left	0	0.000	0.000
AUE_Right	0	0.000	0.000
PCE Left	0	0.000	0.000
PCE Right	0	0.000	0.000
TUE Left	0	0.000	0.000
TUE Right	0	0.000	0.000
REM Left	0	0.000	0.000
REM Right	0	0.000	0.000
Other Left	0	0.000	0.000
Other Right	0	0.000	0.000
PE Left	0	0.000	0.000
PE Right	0	0.000	0.000

THIS MAP IS NOT A CERTIFIED SURVEY AND HAS NOT BEEN REVIEWED BY A LOCAL GOVERNMENT AGENCY FOR COMPLIANCE WITH ANY APPLICABLE LAND DEVELOPMENT REGULATIONS. THE PROPERTY SHOWN ON THIS MAP WAS LOCATED FOR THE NORTH CAROLINA DEPARTMENT OF TRANSPORTATION FOR HIGHWAY DESIGN PURPOSES. SOME ERROR MAY EXIST BETWEEN THE GRAPHICAL AND ACTUAL GROUND LOCATIONS OF PROPERTY LINES. THIS MAP IS TO BE USED AS A GRAPHICAL REPRESENTATION OF THE NCDOT'S INTENT TO ACQUIRE PROPERTY FOR RIGHT OF WAY PURPOSES, AND IN NO WAY REPRESENTS AN ACTUAL BOUNDARY SURVEY OF THIS PROPERTY.

NORTH CAROLINA DEPARTMENT OF TRANSPORTATION	
RIGHT OF WAY BRANCH	
LARRY C.ROBERSON	04-15-2024
PARCEL * 123	Z:\CADD\U4758\DDRAFT\U4758_dee
DB 7998 PG 793	UNKNOWN SCALE

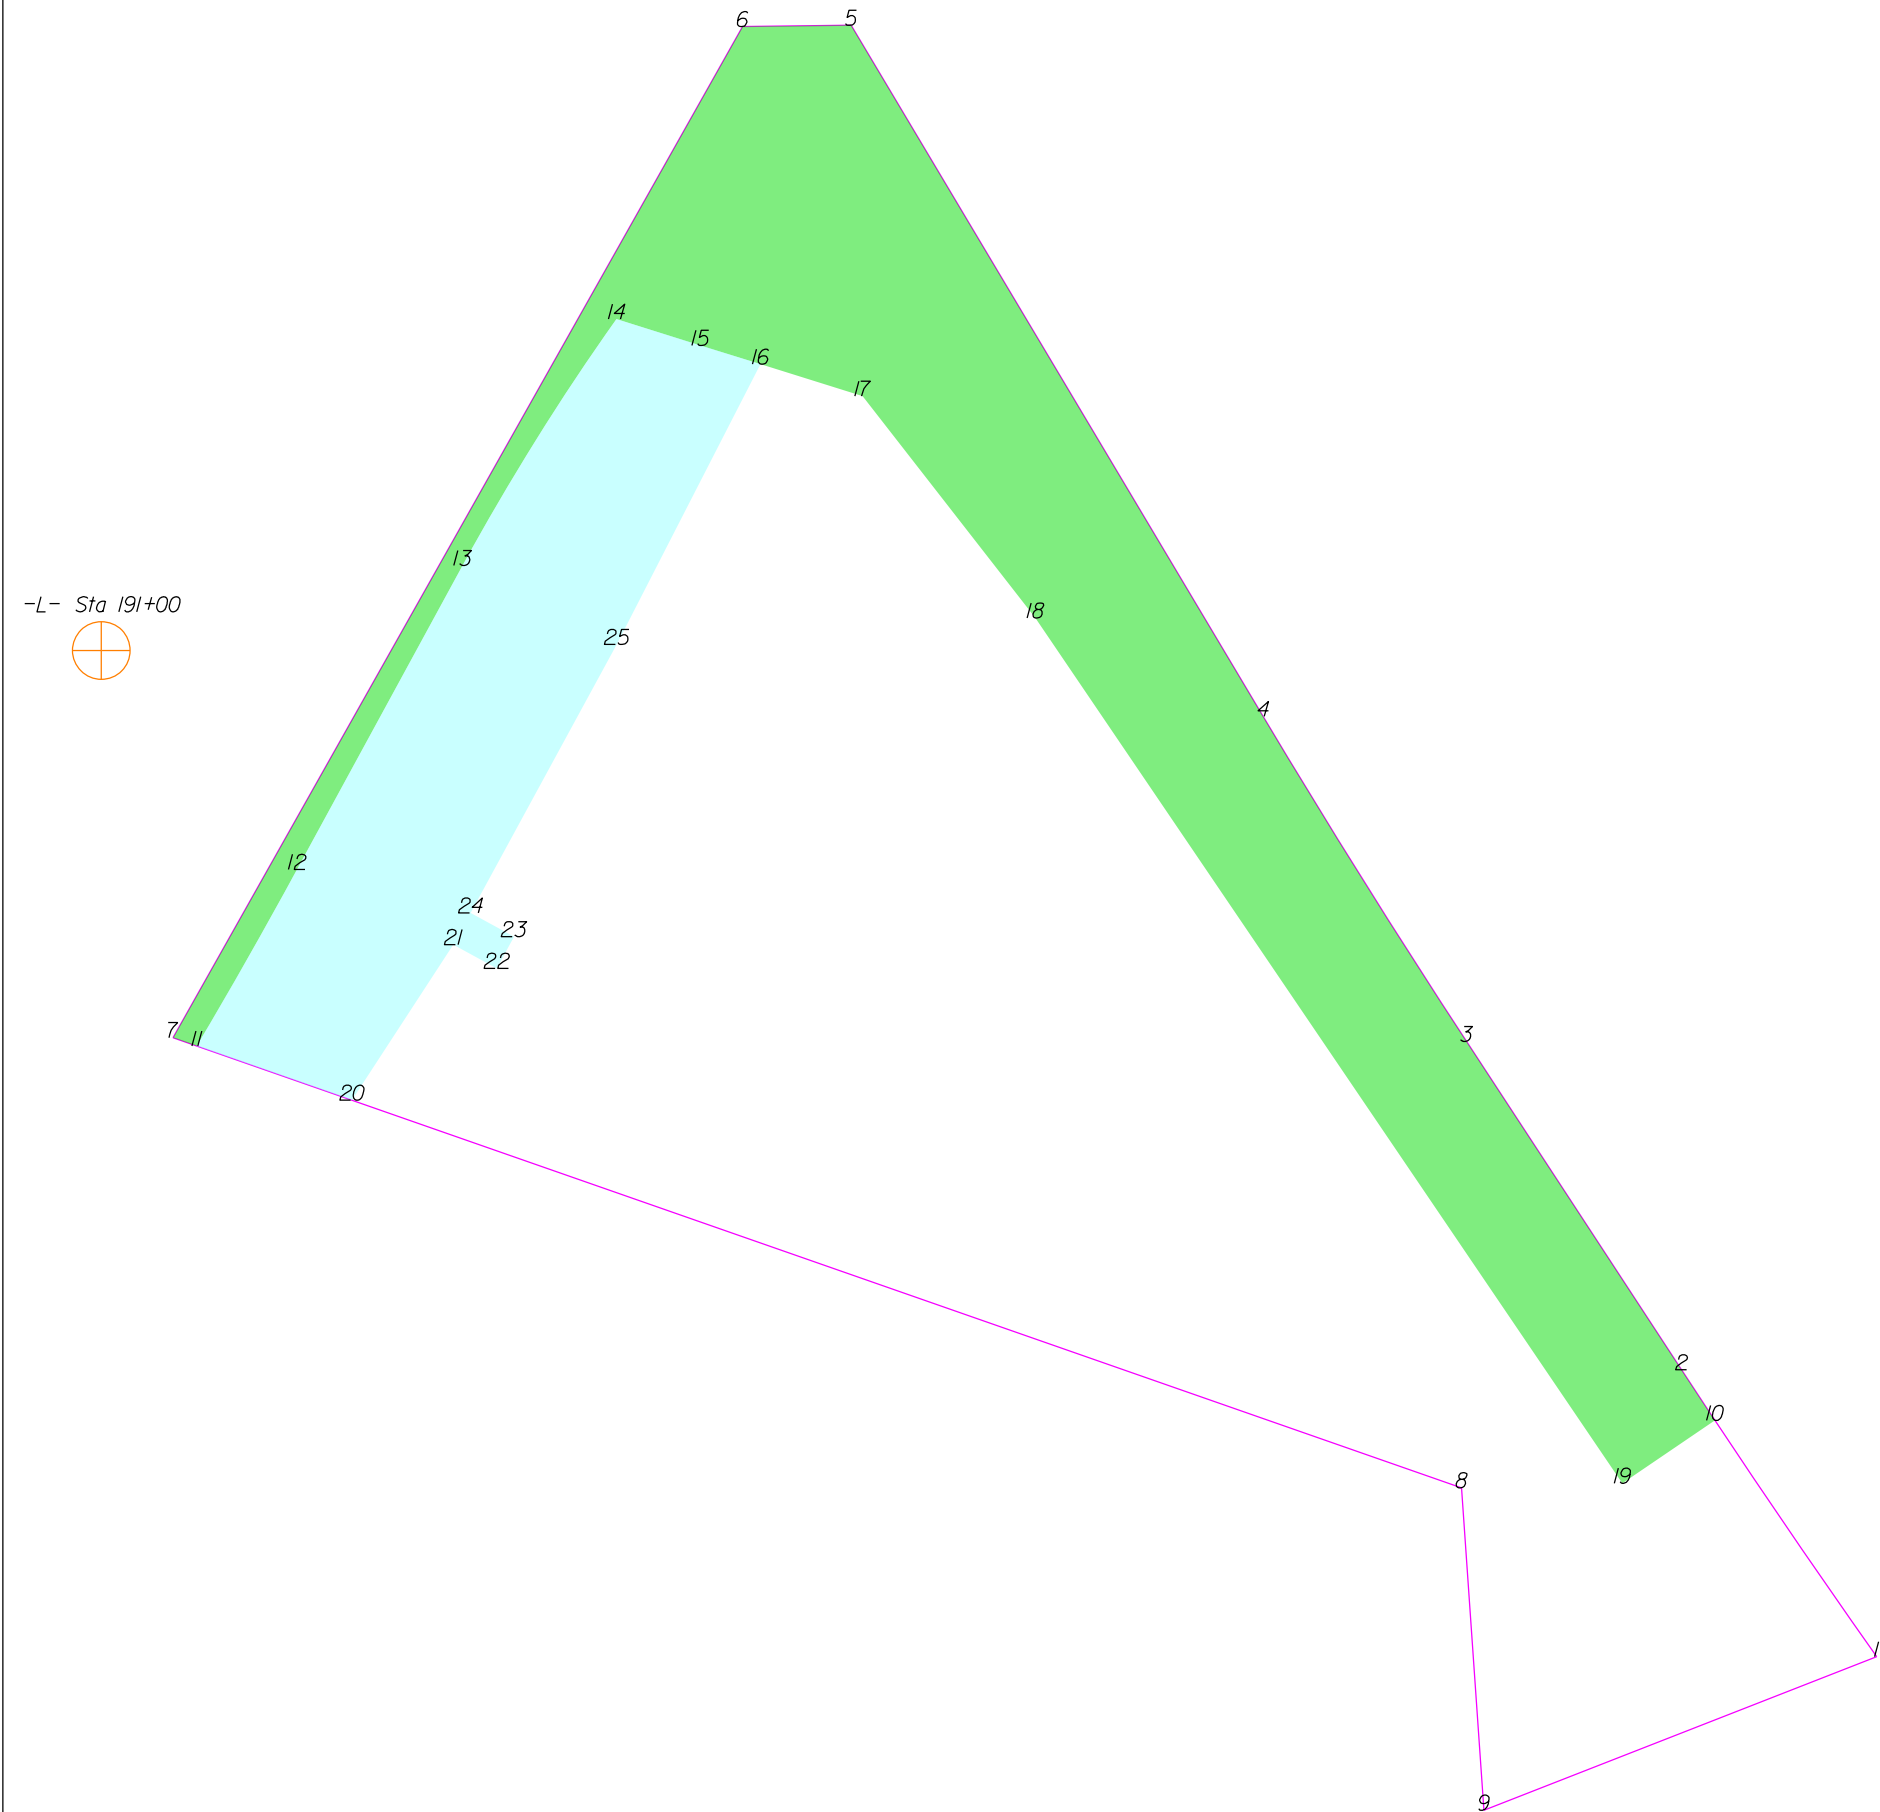

THIS MAP IS NOT A CERTIFIED SURVEY AND HAS NOT BEEN REVIEWED BY A LOCAL GOVERNMENT AGENCY FOR COMPLIANCE WITH ANY APPLICABLE LAND DEVELOPMENT REGULATIONS. THE PROPERTY SHOWN ON THIS MAP WAS LOCATED FOR THE NORTH CAROLINA DEPARTMENT OF TRANSPORTATION FOR HIGHWAY DESIGN PURPOSES. SOME ERROR MAY EXIST BETWEEN THE GRAPHICAL AND ACTUAL GROUND LOCATIONS OF PROPERTY LINES. THIS MAP IS TO BE USED AS A GRAPHICAL REPRESENTATION OF THE NCDOT'S INTENT TO ACQUIRE PROPERTY FOR RIGHT OF WAY PURPOSES, AND IN NO WAY REPRESENTS AN ACTUAL BOUNDARY SURVEY OF THIS PROPERTY.

NORTH CAROLINA DEPARTMENT OF TRANSPORTATION	
RIGHT OF WAY BRANCH	
LARRY C. ROBERSON	06-13-2024
PARCEL # 123	Z:\CADD\U4758\DDRAFT\U4758_dee
DB 7998 PG 793	UNKNOWN SCALE

	SQR FT	ACRES		SQR M		HECTARES	
ROW Right	14334.697	0.329		1331.742		0.133	
FROM - TO		DISTANCE (FT/M)		BEARING		RADIUS (FT/M)	
-L- Sta 191+00 - 10		397.510	121.161	S 64°29'26.1" E			
10 - 2		13.478	4.108	N 33°23'37.3" W		2230.000	679.705
2 - 3		87.262	26.598	N 33°13'14.0" W			
3 - 4		85.245	25.983	N 32°1'2.9" W		2030.000	618.745
4 - 5		178.922	54.536	N 30°48'51.8" W			
5 - 6		24.100	7.346	S 89°18'9.8" W			
6 - 7		258.039	78.650	S 29°24'6.8" W			
7 - 11		5.621	1.713	S 70°44'47.3" E			
11 - 12		45.162	13.765	N 29°35'59.2" E		1261.500	384.506
12 - 13		76.953	23.455	N 28°34'26.9" E			
13 - 14		64.587	19.686	N 32°0'9.5" E		540.000	164.592
14 - 15		19.509	5.946	S 72°37'8.7" E			
15 - 16		14.021	4.274	S 72°37'8.7" E			
16 - 17		23.792	7.252	S 72°37'8.7" E			
17 - 18		62.512	19.054	S 37°54'8.0" E			
18 - 19		232.473	70.858	S 34°8'57.9" E			
19 - 10		24.891	7.587	N 55°51'2.1" E			

	SQR FT	ACRES		SQR M		HECTARES	
DUE Right	7064.790	0.162		656.343		0.066	
FROM - TO		DISTANCE (FT/M)		BEARING		RADIUS (FT/M)	
-L- Sta 191+00 - 11		90.466	27.574	S 13°33'37.5" E			
11 - 20		36.529	11.134	S 70°44'47.3" E			
20 - 21		41.300	12.588	N 33°6'12.0" E			
21 - 22		11.000	3.353	S 61°25'33.1" E			
22 - 23		8.000	2.438	N 28°34'26.9" E			
23 - 24		11.000	3.353	N 61°25'33.1" W			
24 - 25		68.000	20.726	N 28°34'26.9" E			
25 - 16		70.022	21.343	N 27°8'43.4" E			
16 - 14		33.529	10.220	N 72°37'8.7" W			
14 - 13		64.587	19.686	S 32°0'9.5" W		540.000	164.592
13 - 12		76.953	23.455	S 28°34'26.9" W			
12 - 11		45.162	13.765	S 29°35'59.2" W		1261.500	384.506


TYPE	COUNT	SQR FEET	ACRES
Parcel	1	56950.371	1.307
ROW Right	1	14334.697	0.329
DUE Right	1	7064.790	0.162
ROW Left	0	0.000	0.000
PDE Left	0	0.000	0.000
PDE Right	0	0.000	0.000
TDE Left	0	0.000	0.000
TDE Right	0	0.000	0.000
TCE Left	0	0.000	0.000
TCE Right	0	0.000	0.000
PUE Left	0	0.000	0.000
PUE Right	0	0.000	0.000
TSE Left	0	0.000	0.000
TSE Right	0	0.000	0.000
DUE Left	0	0.000	0.000
DTE Left	0	0.000	0.000
DTE Right	0	0.000	0.000
AUE_Left	0	0.000	0.000
AUE_Right	0	0.000	0.000
PCE Left	0	0.000	0.000
PCE Right	0	0.000	0.000
TUE Left	0	0.000	0.000
TUE Right	0	0.000	0.000
REM Left	0	0.000	0.000
REM Right	0	0.000	0.000
Other Left	0	0.000	0.000
Other Right	0	0.000	0.000
PE Left	0	0.000	0.000
PE Right	0	0.000	0.000

THIS MAP IS NOT A CERTIFIED SURVEY AND HAS NOT BEEN REVIEWED BY A LOCAL GOVERNMENT AGENCY FOR COMPLIANCE WITH ANY APPLICABLE LAND DEVELOPMENT REGULATIONS. THE PROPERTY SHOWN ON THIS MAP WAS LOCATED FOR THE NORTH CAROLINA DEPARTMENT OF TRANSPORTATION FOR HIGHWAY DESIGN PURPOSES. SOME ERROR MAY EXIST BETWEEN THE GRAPHICAL AND ACTUAL GROUND LOCATIONS OF PROPERTY LINES. THIS MAP IS TO BE USED AS A GRAPHICAL REPRESENTATION OF THE NCDOT'S INTENT TO ACQUIRE PROPERTY FOR RIGHT OF WAY PURPOSES, AND IN NO WAY REPRESENTS AN ACTUAL BOUNDARY SURVEY OF THIS PROPERTY.

NORTH CAROLINA DEPARTMENT OF TRANSPORTATION	
RIGHT OF WAY BRANCH	
LARRY C.ROBERSON	06-13-2024
PARCEL * 123	Z:\CADD\U4758\DDRAFT\U4758_dee
DB 7998 PG 793	UNKNOWN SCALE



-L- Sta 193+00

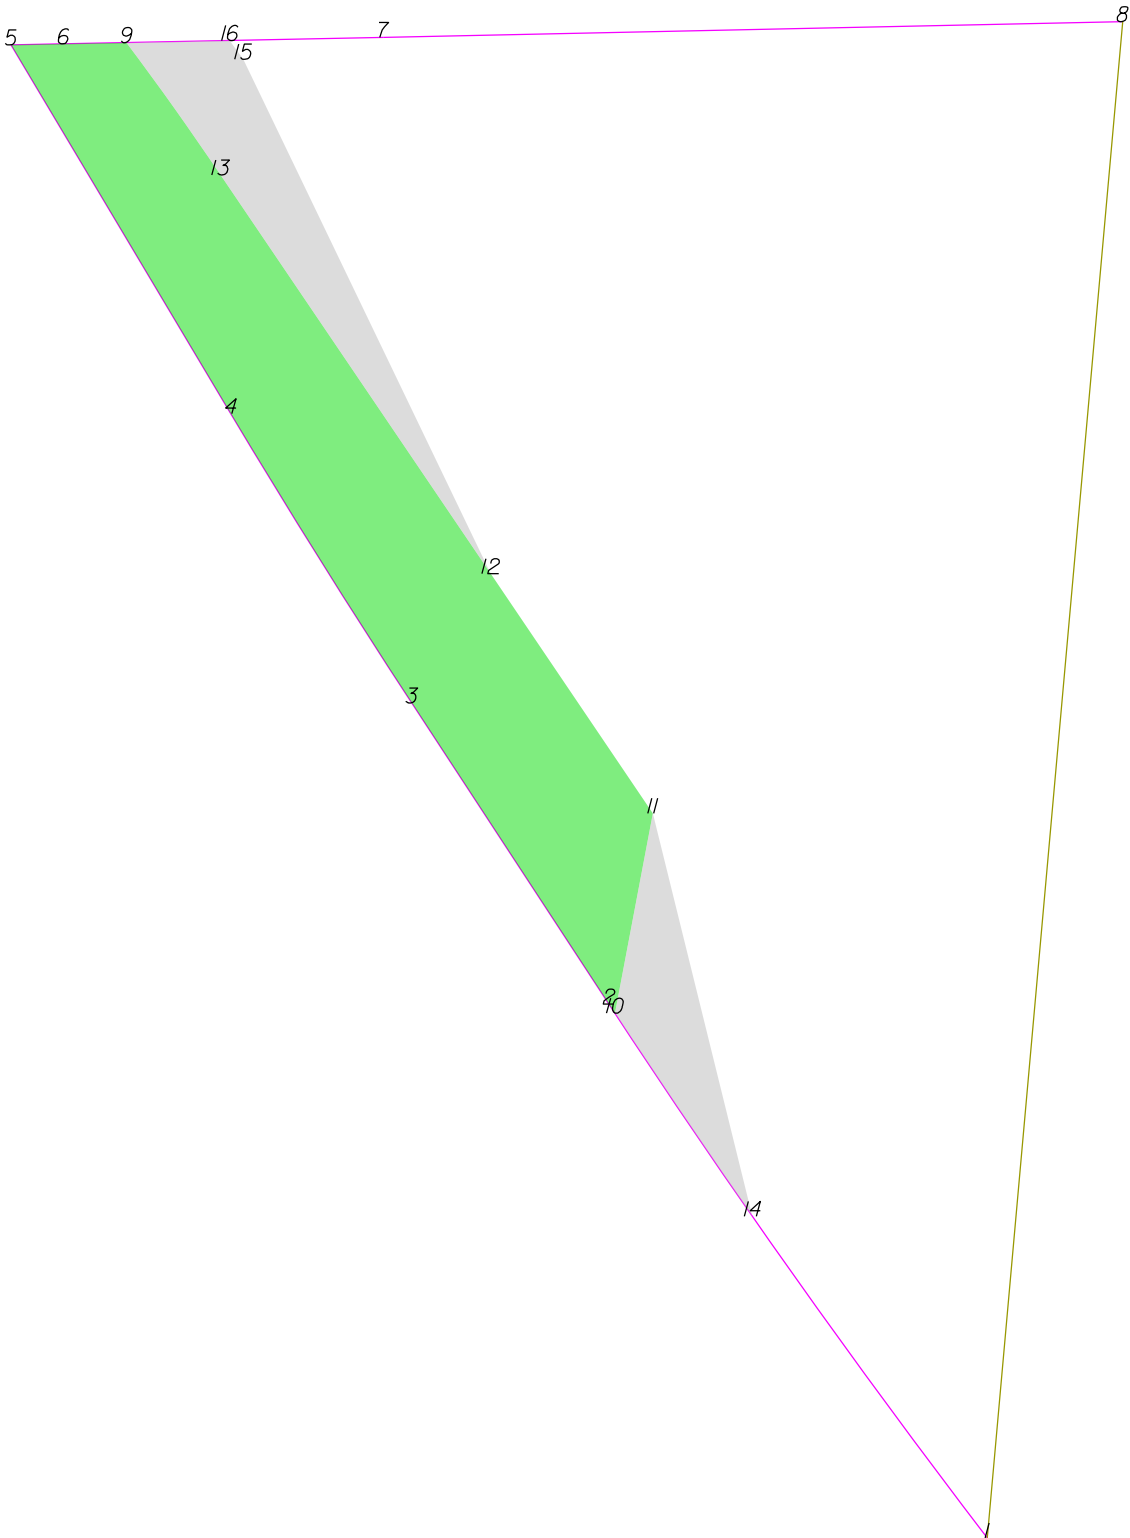

THIS MAP IS NOT A CERTIFIED SURVEY AND HAS NOT BEEN REVIEWED BY A LOCAL GOVERNMENT AGENCY FOR COMPLIANCE WITH ANY APPLICABLE LAND DEVELOPMENT REGULATIONS. THE PROPERTY SHOWN ON THIS MAP WAS LOCATED FOR THE NORTH CAROLINA DEPARTMENT OF TRANSPORTATION FOR HIGHWAY DESIGN PURPOSES. SOME ERROR MAY EXIST BETWEEN THE GRAPHICAL AND ACTUAL GROUND LOCATIONS OF PROPERTY LINES. THIS MAP IS TO BE USED AS A GRAPHICAL REPRESENTATION OF THE NCDOT'S INTENT TO ACQUIRE PROPERTY FOR RIGHT OF WAY PURPOSES, AND IN NO WAY REPRESENTS AN ACTUAL BOUNDARY SURVEY OF THIS PROPERTY.

NORTH CAROLINA DEPARTMENT OF TRANSPORTATION	
RIGHT OF WAY BRANCH	
POLARIS HOLDINGS II, LLC	12-8-2021
PARCEL # 124	S:\CADD\U4758\DDRAFT\U4758_dee
DB 6463 PG 254	UNKNOWN SCALE

	SQR FT	ACRES		SQR M		HECTARES	
ROW Right	7762.881	0.178		721.98		0.072	
FROM - TO	DISTANCE (FT/M)		BEARING	RADIUS (FT/M)		CURVE LENGTH (FT/M)	
-L- Sta 193+00 - 9	201.335	61.367	S 69°46'45.4" E				
9 - 6	15.272	4.655	S 88°50'26.2" W				
6 - 5	12.780	3.895	S 88°50'26.2" W				
5 - 4	104.103	31.731	S 30°48'51.8" E				
4 - 3	82.726	25.215	S 32°1'2.9" E	1970.000	600.457	82.732	25.217
3 - 2	87.262	26.598	S 33°13'14.0" E				
2 - 10	2.627	0.801	S 33°15'18.9" E	2170.000	661.417	2.627	0.801
10 - 11	49.323	15.034	N 10°44'56.0" E				
11 - 12	70.126	21.375	N 34°5'55.7" W				
12 - 13	116.767	35.591	N 34°5'55.7" W				
13 - 9	39.376	12.002	N 35°24'10.9" W	865.000	263.653	39.380	12.003

	SQR FT	ACRES		SQR M		HECTARES	
TDE Right	1042.561	0.024		96.858		0.010	
FROM - TO	DISTANCE (FT/M)		BEARING	RADIUS (FT/M)		CURVE LENGTH (FT/M)	
-L- Sta 193+00 - 10	432.907	131.950	S 45°13'32.8" E				
10 - 14	59.504	18.137	S 34°4'31.8" E	2170.000	661.417	59.506	18.138
14 - 11	100.682	30.688	N 13°52'22.6" W				
11 - 10	49.323	15.034	S 10°44'56.0" W				

	SQR FT	ACRES		SQR M		HECTARES	
TDE Right	1643.034	0.038		152.643		0.015	
FROM - TO	DISTANCE (FT/M)		BEARING	RADIUS (FT/M)		CURVE LENGTH (FT/M)	
-L- Sta 193+00 - 9	201.335	61.367	S 69°46'45.4" E				
9 - 13	39.376	12.002	S 35°24'10.9" E	865.000	263.653	39.380	12.003
13 - 12	116.767	35.591	S 34°5'55.7" E				
12 - 15	138.439	42.196	N 25°40'45.8" W				
15 - 16	5.579	1.700	N 35°45'22.7" W				
16 - 9	25.028	7.629	S 88°50'26.2" W				


TYPE	COUNT	SQR FEET	ACRES
Parcel	1	51258.251	1.177
ROW Right	1	7762.881	0.178
TDE Right	2	2685.595	0.062
ROW Left	0	0.000	0.000
PDE Left	0	0.000	0.000
PDE Right	0	0.000	0.000
TDE Left	0	0.000	0.000
TCE Left	0	0.000	0.000
TCE Right	0	0.000	0.000
PUE Left	0	0.000	0.000
PUE Right	0	0.000	0.000
TSE Left	0	0.000	0.000
TSE Right	0	0.000	0.000
DUE Left	0	0.000	0.000
DUE Right	0	0.000	0.000
DTE Left	0	0.000	0.000
DTE Right	0	0.000	0.000
AUE_Left	0	0.000	0.000
AUE_Right	0	0.000	0.000
PCE Left	0	0.000	0.000
PCE Right	0	0.000	0.000
TUE Left	0	0.000	0.000
TUE Right	0	0.000	0.000
REM Left	0	0.000	0.000
REM Right	0	0.000	0.000
Other Left	0	0.000	0.000
Other Right	0	0.000	0.000
PE Left	0	0.000	0.000
PE Right	0	0.000	0.000

THIS MAP IS NOT A CERTIFIED SURVEY AND HAS NOT BEEN REVIEWED BY A LOCAL GOVERNMENT AGENCY FOR COMPLIANCE WITH ANY APPLICABLE LAND DEVELOPMENT REGULATIONS. THE PROPERTY SHOWN ON THIS MAP WAS LOCATED FOR THE NORTH CAROLINA DEPARTMENT OF TRANSPORTATION FOR HIGHWAY DESIGN PURPOSES. SOME ERROR MAY EXIST BETWEEN THE GRAPHICAL AND ACTUAL GROUND LOCATIONS OF PROPERTY LINES. THIS MAP IS TO BE USED AS A GRAPHICAL REPRESENTATION OF THE NCDOT'S INTENT TO ACQUIRE PROPERTY FOR RIGHT OF WAY PURPOSES, AND IN NO WAY REPRESENTS AN ACTUAL BOUNDARY SURVEY OF THIS PROPERTY.

NORTH CAROLINA DEPARTMENT OF TRANSPORTATION	
RIGHT OF WAY BRANCH	
POLARIS HOLDINGS II, LLC	12-8-2021
PARCEL # 124	S:\CADD\U4758\DDRAFT\U4758_dee
DB 6463 PG 254	UNKNOWN SCALE



-L- Sta 194+00

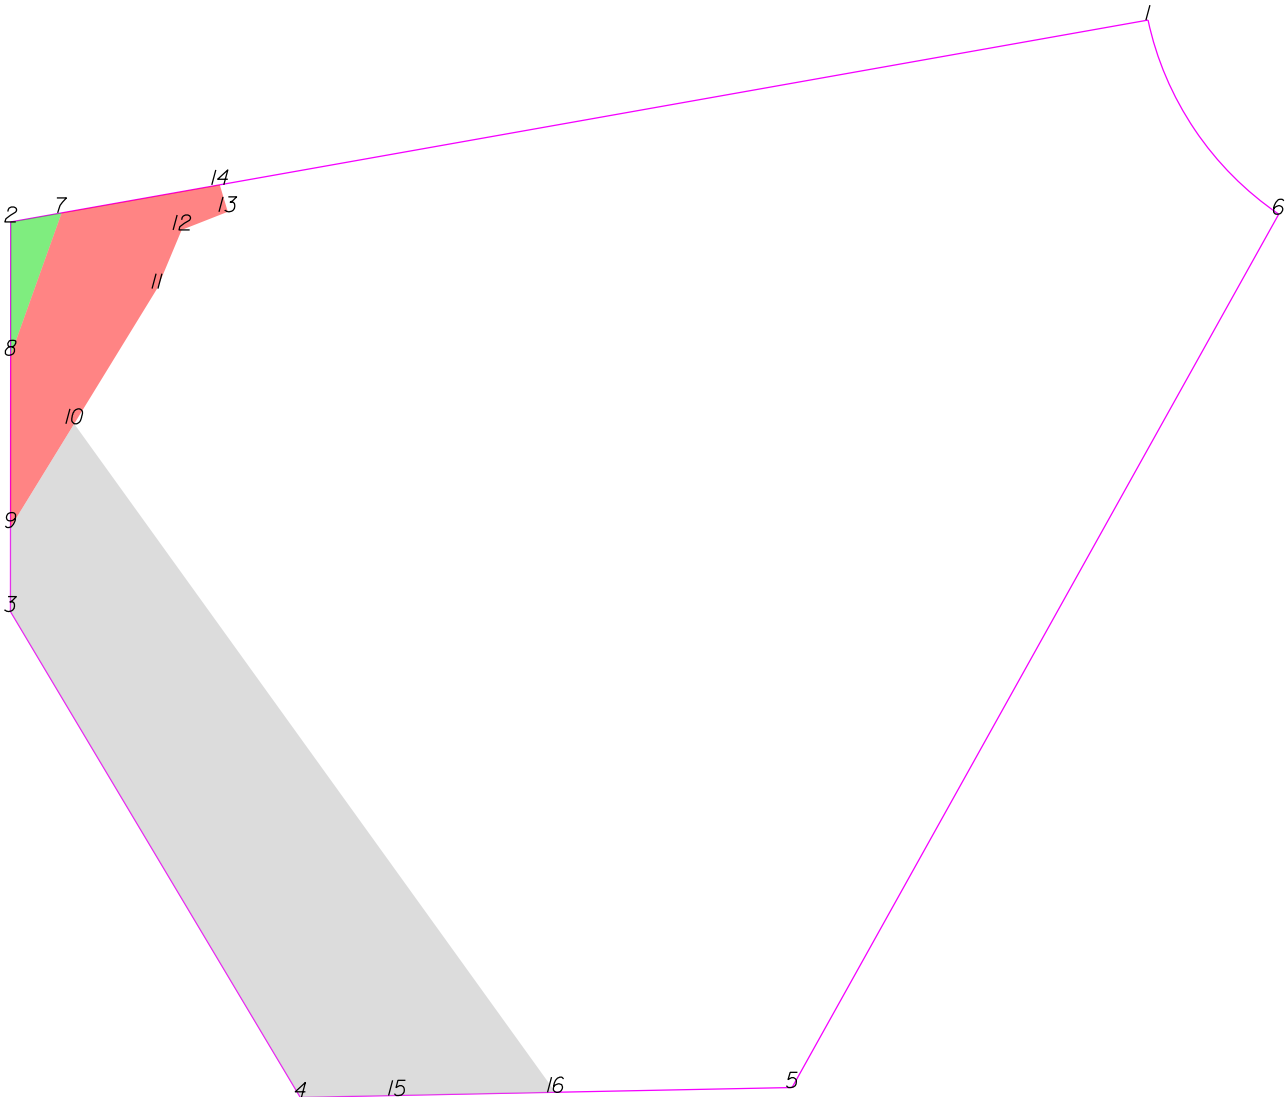

THIS MAP IS NOT A CERTIFIED SURVEY AND HAS NOT BEEN REVIEWED BY A LOCAL GOVERNMENT AGENCY FOR COMPLIANCE WITH ANY APPLICABLE LAND DEVELOPMENT REGULATIONS. THE PROPERTY SHOWN ON THIS MAP WAS LOCATED FOR THE NORTH CAROLINA DEPARTMENT OF TRANSPORTATION FOR HIGHWAY DESIGN PURPOSES. SOME ERROR MAY EXIST BETWEEN THE GRAPHICAL AND ACTUAL GROUND LOCATIONS OF PROPERTY LINES. THIS MAP IS TO BE USED AS A GRAPHICAL REPRESENTATION OF THE NCDOT'S INTENT TO ACQUIRE PROPERTY FOR RIGHT OF WAY PURPOSES, AND IN NO WAY REPRESENTS AN ACTUAL BOUNDARY SURVEY OF THIS PROPERTY.

NORTH CAROLINA DEPARTMENT OF TRANSPORTATION	
RIGHT OF WAY BRANCH	
MARIE SULAYMAN	12-8-2021
PARCEL # 125	S:\CADD\U4758\DDRAFT\U4758_dee
DB 7833 PG 2066	UNKNOWN SCALE

	SQR FT	ACRES	SQR M	HECTARES
ROW Right	84.759	0.002	7.874	0.001
FROM - TO	DISTANCE (FT/M)	BEARING	RADIUS (FT/M)	CURVE LENGTH (FT/M)
-L- Sta 194+00 - 7	89.989	27.429	S 78°25'17.0" E	
7 - 2	8.176	2.492	S 79°56'7.1" W	
2 - 8	21.059	6.419	S 0°2'15.9" W	
8 - 7	23.890	7.282	N 19°43'41.5" E	

	SQR FT	ACRES	SQR M	HECTARES
PUE Right	717.750	0.016	66.681	0.007
FROM - TO	DISTANCE (FT/M)	BEARING	RADIUS (FT/M)	CURVE LENGTH (FT/M)
-L- Sta 194+00 - 8	89.774	27.363	S 63°8'51.8" E	
8 - 9	27.195	8.289	S 0°2'15.9" W	
9 - 10	19.220	5.858	N 31°31'15.7" E	
10 - 11	25.033	7.630	N 31°31'15.7" E	
11 - 12	10.050	3.063	N 22°51'48.8" E	
12 - 13	7.810	2.381	N 68°22'47.0" E	
13 - 14	4.435	1.352	N 16°25'33.1" W	
14 - 7	25.355	7.728	S 79°56'7.1" W	
7 - 8	23.890	7.282	S 19°43'41.5" W	


	SQR FT	ACRES	SQR M	HECTARES
TDE Right	3287.591	0.075	305.428	0.031
FROM - TO	DISTANCE (FT/M)	BEARING	RADIUS (FT/M)	CURVE LENGTH (FT/M)
-L- Sta 194+00 - 9	104.889	31.970	S 49°46'5.6" E	
9 - 3	13.252	4.039	S 0°2'15.9" W	
3 - 4	89.331	27.228	S 30°48'51.8" E	
4 - 15	15.272	4.655	N 88°50'26.2" E	
15 - 16	25.028	7.629	N 88°50'26.2" E	
16 - 10	130.055	39.641	N 35°45'22.7" W	
10 - 9	19.220	5.858	S 31°31'15.7" W	

TYPE	COUNT	SQR FEET	ACRES
Parcel	1	23556.573	0.541
ROW Right	1	84.759	0.002
PUE Right	1	717.750	0.016
TDE Right	1	3287.591	0.075
ROW Left	0	0.000	0.000
PDE Left	0	0.000	0.000
PDE Right	0	0.000	0.000
TDE Left	0	0.000	0.000
TCE Left	0	0.000	0.000
TCE Right	0	0.000	0.000
PUE Left	0	0.000	0.000
TSE Left	0	0.000	0.000
TSE Right	0	0.000	0.000
DUE Left	0	0.000	0.000
DUE Right	0	0.000	0.000
DTE Left	0	0.000	0.000
DTE Right	0	0.000	0.000
AUE_Left	0	0.000	0.000
AUE_Right	0	0.000	0.000
PCE Left	0	0.000	0.000
PCE Right	0	0.000	0.000
TUE Left	0	0.000	0.000
TUE Right	0	0.000	0.000
REM Left	0	0.000	0.000
REM Right	0	0.000	0.000
Other Left	0	0.000	0.000
Other Right	0	0.000	0.000
PE Left	0	0.000	0.000
PE Right	0	0.000	0.000

THIS MAP IS NOT A CERTIFIED SURVEY AND HAS NOT BEEN REVIEWED BY A LOCAL GOVERNMENT AGENCY FOR COMPLIANCE WITH ANY APPLICABLE LAND DEVELOPMENT REGULATIONS. THE PROPERTY SHOWN ON THIS MAP WAS LOCATED FOR THE NORTH CAROLINA DEPARTMENT OF TRANSPORTATION FOR HIGHWAY DESIGN PURPOSES. SOME ERROR MAY EXIST BETWEEN THE GRAPHICAL AND ACTUAL GROUND LOCATIONS OF PROPERTY LINES. THIS MAP IS TO BE USED AS A GRAPHICAL REPRESENTATION OF THE NCDOT'S INTENT TO ACQUIRE PROPERTY FOR RIGHT OF WAY PURPOSES, AND IN NO WAY REPRESENTS AN ACTUAL BOUNDARY SURVEY OF THIS PROPERTY.

NORTH CAROLINA DEPARTMENT OF TRANSPORTATION	
RIGHT OF WAY BRANCH	
MARIE SULAYMAN	12-8-2021
PARCEL # 125	S:\CADD\U4758\DDRAFT\U4758_dee
DB 7833 PG 2066	UNKNOWN SCALE

-L- Sta 194+00

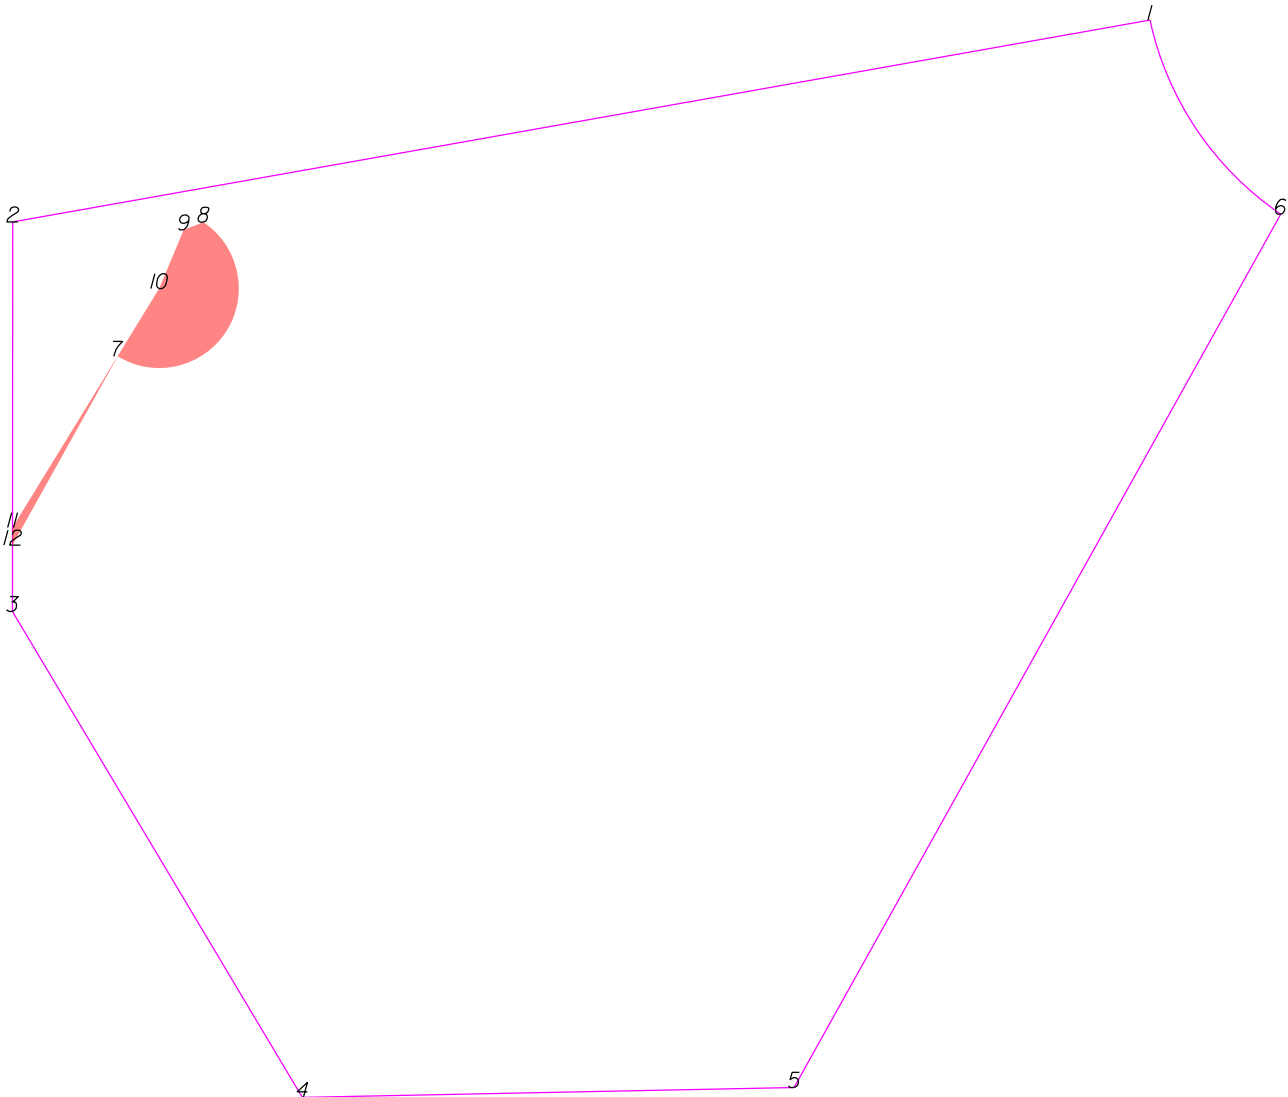

THIS MAP IS NOT A CERTIFIED SURVEY AND HAS NOT BEEN REVIEWED BY A LOCAL GOVERNMENT AGENCY FOR COMPLIANCE WITH ANY APPLICABLE LAND DEVELOPMENT REGULATIONS. THE PROPERTY SHOWN ON THIS MAP WAS LOCATED FOR THE NORTH CAROLINA DEPARTMENT OF TRANSPORTATION FOR HIGHWAY DESIGN PURPOSES. SOME ERROR MAY EXIST BETWEEN THE GRAPHICAL AND ACTUAL GROUND LOCATIONS OF PROPERTY LINES. THIS MAP IS TO BE USED AS A GRAPHICAL REPRESENTATION OF THE NCDOT'S INTENT TO ACQUIRE PROPERTY FOR RIGHT OF WAY PURPOSES, AND IN NO WAY REPRESENTS AN ACTUAL BOUNDARY SURVEY OF THIS PROPERTY.


NORTH CAROLINA DEPARTMENT OF TRANSPORTATION	
RIGHT OF WAY BRANCH	
MONICA HARRINGTON-YOUNG	03-27-2025
PARCEL # 125Z	S:\CADD\U4758\DDRAFT\U4758_dee
DB 8237 PG 1525	UNKNOWN SCALE

	SQR FT	ACRES		SQR M	HECTARES			
PUE Right	280.767	0.006		26.084	0.003			
FROM - TO		DISTANCE (FT/M)		BEARING	RADIUS (FT/M)		CURVE LENGTH (FT/M)	
-L- Sta 194+00 - 7		104.929	31.982	S 67°9'41.2" E				
7 - 8		25.140	7.663	N 32°31'51.4" E	12.573	3.832	38.946	11.871
8 - 9		3.340	1.018	S 68°22'47.0" W				
9 - 10		10.050	3.063	S 22°51'48.8" W				
10 - 11		44.253	13.488	S 31°31'15.7" W				
11 - 12		2.769	0.844	S 0°2'15.9" W				
12 - 7		34.115	10.398	N 29°10'17.4" E				

TYPE	COUNT	SQR FEET	ACRES
Parcel	1	23556.573	0.541
PUE Right	1	280.767	0.006
ROW Left	0	0.000	0.000
ROW Right	0	0.000	0.000
PDE Left	0	0.000	0.000
PDE Right	0	0.000	0.000
TDE Left	0	0.000	0.000
TDE Right	0	0.000	0.000
TCE Left	0	0.000	0.000
TCE Right	0	0.000	0.000
PUE Left	0	0.000	0.000
TSE Left	0	0.000	0.000
TSE Right	0	0.000	0.000
DUE Left	0	0.000	0.000
DUE Right	0	0.000	0.000
DTE Left	0	0.000	0.000
DTE Right	0	0.000	0.000
AUE_Left	0	0.000	0.000
AUE_Right	0	0.000	0.000
PCE Left	0	0.000	0.000
PCE Right	0	0.000	0.000
TUE Left	0	0.000	0.000
TUE Right	0	0.000	0.000
REM Left	0	0.000	0.000
REM Right	0	0.000	0.000
Other Left	0	0.000	0.000
Other Right	0	0.000	0.000
PE Left	0	0.000	0.000
PE Right	0	0.000	0.000

THIS MAP IS NOT A CERTIFIED SURVEY AND HAS NOT BEEN REVIEWED BY A LOCAL GOVERNMENT AGENCY FOR COMPLIANCE WITH ANY APPLICABLE LAND DEVELOPMENT REGULATIONS. THE PROPERTY SHOWN ON THIS MAP WAS LOCATED FOR THE NORTH CAROLINA DEPARTMENT OF TRANSPORTATION FOR HIGHWAY DESIGN PURPOSES. SOME ERROR MAY EXIST BETWEEN THE GRAPHICAL AND ACTUAL GROUND LOCATIONS OF PROPERTY LINES. THIS MAP IS TO BE USED AS A GRAPHICAL REPRESENTATION OF THE NCDOT'S INTENT TO ACQUIRE PROPERTY FOR RIGHT OF WAY PURPOSES, AND IN NO WAY REPRESENTS AN ACTUAL BOUNDARY SURVEY OF THIS PROPERTY.

NORTH CAROLINA DEPARTMENT OF TRANSPORTATION	
RIGHT OF WAY BRANCH	
MONICA HARRINGTON-YOUNG	03-27-2025
PARCEL # 125Z	S:\CADD\U4758\DDRAFT\U4758_dee
DB 8237 PG 1525	UNKNOWN SCALE

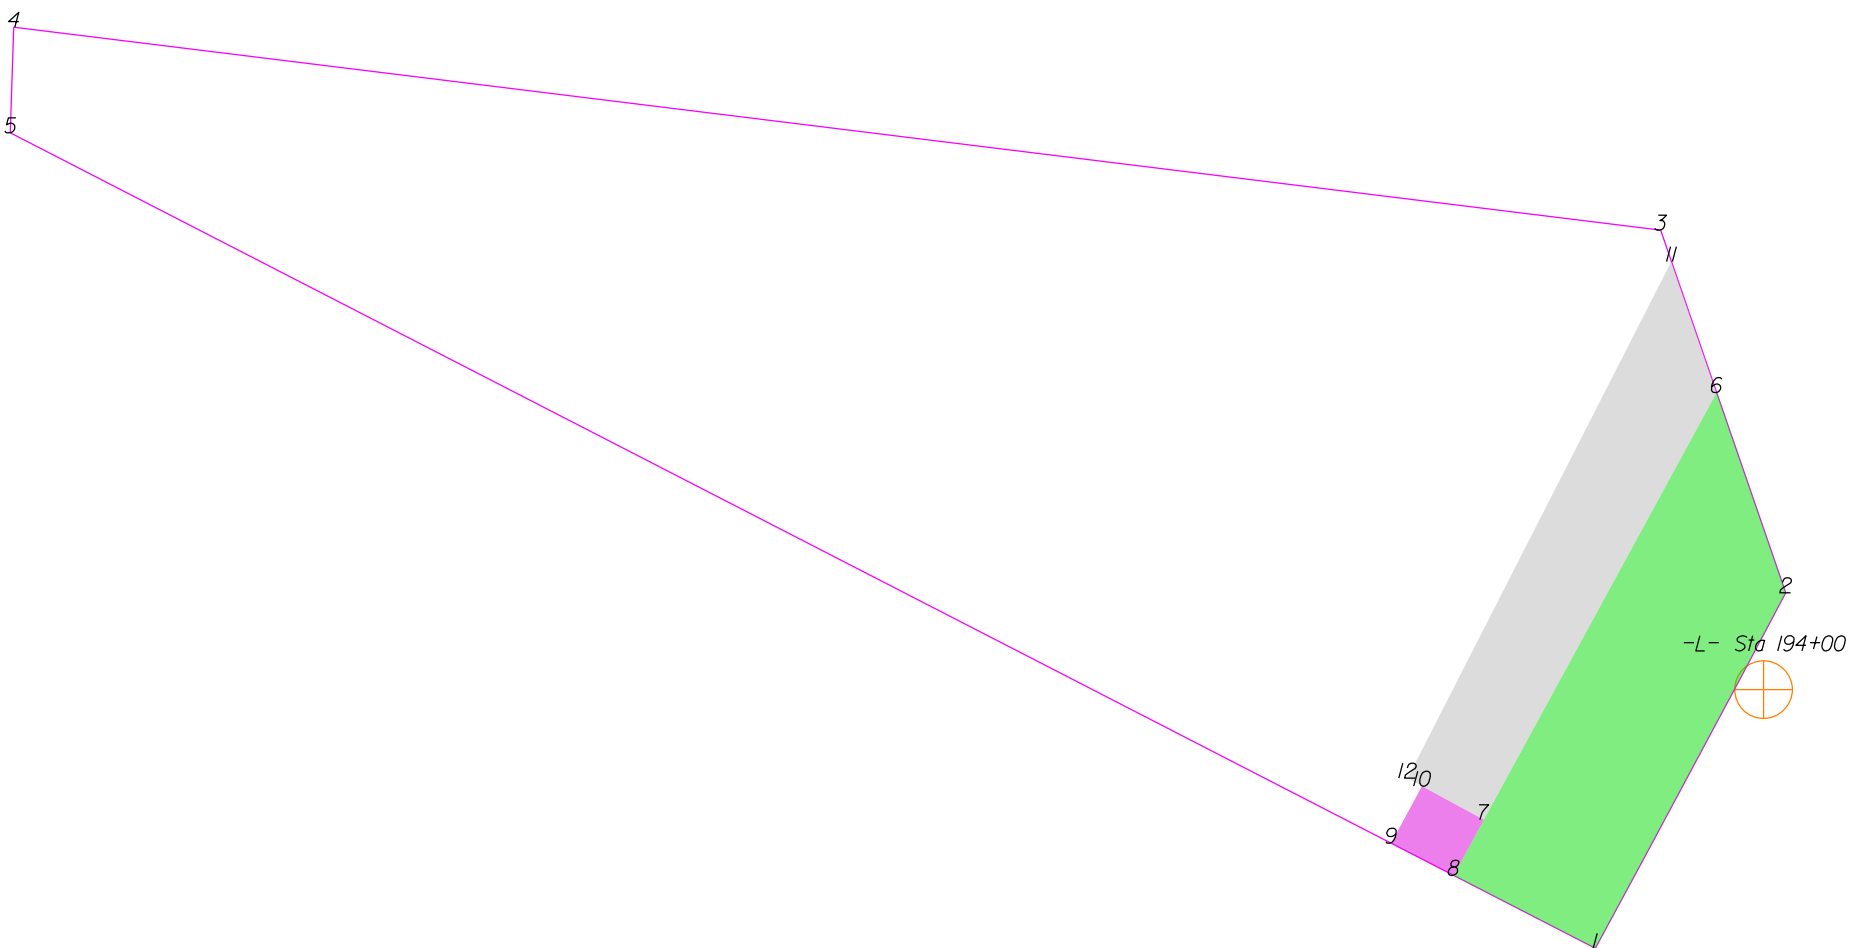

THIS MAP IS NOT A CERTIFIED SURVEY AND HAS NOT BEEN REVIEWED BY A LOCAL GOVERNMENT AGENCY FOR COMPLIANCE WITH ANY APPLICABLE LAND DEVELOPMENT REGULATIONS. THE PROPERTY SHOWN ON THIS MAP WAS LOCATED FOR THE NORTH CAROLINA DEPARTMENT OF TRANSPORTATION FOR HIGHWAY DESIGN PURPOSES. SOME ERROR MAY EXIST BETWEEN THE GRAPHICAL AND ACTUAL GROUND LOCATIONS OF PROPERTY LINES. THIS MAP IS TO BE USED AS A GRAPHICAL REPRESENTATION OF THE NCDOT'S INTENT TO ACQUIRE PROPERTY FOR RIGHT OF WAY PURPOSES, AND IN NO WAY REPRESENTS AN ACTUAL BOUNDARY SURVEY OF THIS PROPERTY.

NORTH CAROLINA DEPARTMENT OF TRANSPORTATION	
RIGHT OF WAY BRANCH	
350 SOUTH LAND HOLDING, LLC	12-8-2021
PARCEL # 126	S:\CADD\U4758\DDRAFT\U4758_dee
DB 7440 PG 2629	UNKNOWN SCALE

	SQR FT	ACRES	SQR M	HECTARES
ROW Left	5489.722	0.126	510.014	0.051
FROM - TO	DISTANCE (FT/M)	BEARING	RADIUS (FT/M)	CURVE LENGTH (FT/M)
-L- Sta 194+00 - 1	83.339	25.402	S 33°2'29.9" W	
1 - 2	108.909	33.195	N 28°10'19.3" E	9970.000
2 - 6	57.210	17.438	N 19°1'15.8" W	3038.862
6 - 7	131.401	40.051	S 28°34'26.9" W	108.909
7 - 8	17.098	5.212	S 28°34'26.9" W	33.196
8 - 1	43.020	13.113	S 62°46'26.8" E	


	SQR FT	ACRES	SQR M	HECTARES
PDE Left	329.114	0.008	30.576	0.003
FROM - TO	DISTANCE (FT/M)	BEARING	RADIUS (FT/M)	CURVE LENGTH (FT/M)
-L- Sta 194+00 - 9	108.813	33.166	S 67°35'20.7" W	
9 - 8	19.005	5.793	S 62°46'26.8" E	
8 - 7	17.098	5.212	N 28°34'26.9" E	
7 - 10	19.000	5.791	N 61°25'33.1" W	
10 - 9	17.545	5.348	S 28°34'26.9" W	

	SQR FT	ACRES	SQR M	HECTARES
TDE Left	3654.523	0.084	339.518	0.034
FROM - TO	DISTANCE (FT/M)	BEARING	RADIUS (FT/M)	CURVE LENGTH (FT/M)
-L- Sta 194+00 - 6	81.226	24.758	N 8°58'21.5" W	
6 - 11	37.397	11.399	N 19°1'15.8" W	
11 - 12	156.674	47.754	S 27°4'10.3" W	
12 - 10	4.500	1.372	S 61°25'33.1" E	
10 - 7	19.000	5.791	S 61°25'33.1" E	
7 - 6	131.401	40.051	N 28°34'26.9" E	

TYPE	COUNT	SQR FEET	ACRES
Parcel	1	53967.051	1.239
ROW Left	1	5489.722	0.126
PDE Left	1	329.114	0.008
TDE Left	1	3654.523	0.084
ROW Right	0	0.000	0.000
PDE Right	0	0.000	0.000
TDE Right	0	0.000	0.000
TCE Left	0	0.000	0.000
TCE Right	0	0.000	0.000
PUE Left	0	0.000	0.000
PUE Right	0	0.000	0.000
TSE Left	0	0.000	0.000
TSE Right	0	0.000	0.000
DUE Left	0	0.000	0.000
DUE Right	0	0.000	0.000
DTE Left	0	0.000	0.000
DTE Right	0	0.000	0.000
AUE_Left	0	0.000	0.000
AUE_Right	0	0.000	0.000
PCE Left	0	0.000	0.000
PCE Right	0	0.000	0.000
TUE Left	0	0.000	0.000
TUE Right	0	0.000	0.000
REM Left	0	0.000	0.000
REM Right	0	0.000	0.000
Other Left	0	0.000	0.000
Other Right	0	0.000	0.000
PE Left	0	0.000	0.000
PE Right	0	0.000	0.000

THIS MAP IS NOT A CERTIFIED SURVEY AND HAS NOT BEEN REVIEWED BY A LOCAL GOVERNMENT AGENCY FOR COMPLIANCE WITH ANY APPLICABLE LAND DEVELOPMENT REGULATIONS. THE PROPERTY SHOWN ON THIS MAP WAS LOCATED FOR THE NORTH CAROLINA DEPARTMENT OF TRANSPORTATION FOR HIGHWAY DESIGN PURPOSES. SOME ERROR MAY EXIST BETWEEN THE GRAPHICAL AND ACTUAL GROUND LOCATIONS OF PROPERTY LINES. THIS MAP IS TO BE USED AS A GRAPHICAL REPRESENTATION OF THE NCDOT'S INTENT TO ACQUIRE PROPERTY FOR RIGHT OF WAY PURPOSES, AND IN NO WAY REPRESENTS AN ACTUAL BOUNDARY SURVEY OF THIS PROPERTY.

NORTH CAROLINA DEPARTMENT OF TRANSPORTATION	
RIGHT OF WAY BRANCH	
350 SOUTH LAND HOLDING,LLC	12-8-2021
PARCEL # 126	S:\CADD\U4758\DDRAFT\U4758_dee
DB 7440 PG 2629	UNKNOWN SCALE

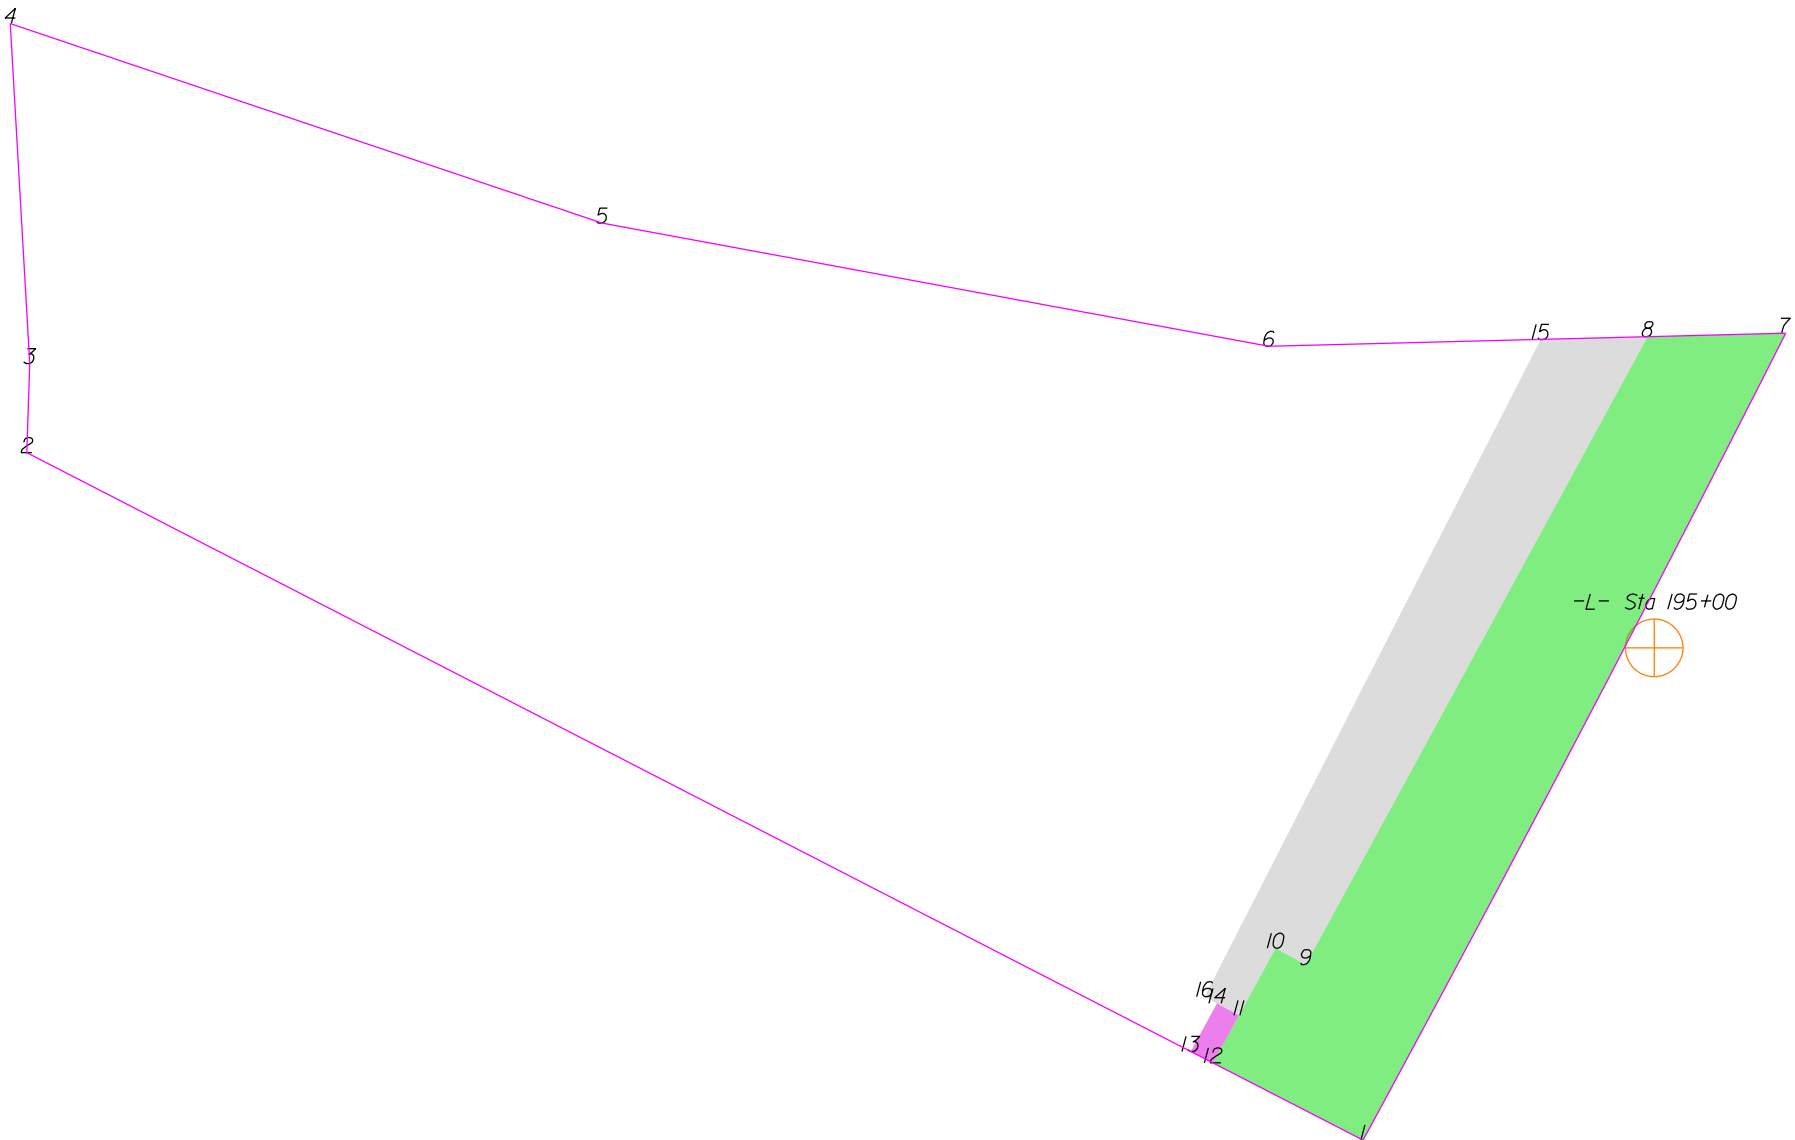

THIS MAP IS NOT A CERTIFIED SURVEY AND HAS NOT BEEN REVIEWED BY A LOCAL GOVERNMENT AGENCY FOR COMPLIANCE WITH ANY APPLICABLE LAND DEVELOPMENT REGULATIONS. THE PROPERTY SHOWN ON THIS MAP WAS LOCATED FOR THE NORTH CAROLINA DEPARTMENT OF TRANSPORTATION FOR HIGHWAY DESIGN PURPOSES. SOME ERROR MAY EXIST BETWEEN THE GRAPHICAL AND ACTUAL GROUND LOCATIONS OF PROPERTY LINES. THIS MAP IS TO BE USED AS A GRAPHICAL REPRESENTATION OF THE NCDOT'S INTENT TO ACQUIRE PROPERTY FOR RIGHT OF WAY PURPOSES, AND IN NO WAY REPRESENTS AN ACTUAL BOUNDARY SURVEY OF THIS PROPERTY.

NORTH CAROLINA DEPARTMENT OF TRANSPORTATION	
RIGHT OF WAY BRANCH	
350 SOUTH LAND HOLDING, LLC	02-22-2023
PARCEL # 126	S:\CADD\U4758\DDRAFT\U4758_dee
DB 7440 PG 2629	UNKNOWN SCALE

	SQR FT	ACRES	SQR M	HECTARES
ROW Left	12122.799	0.278	1126.249	0.113
FROM - TO	DISTANCE (FT/M)	BEARING	RADIUS (FT/M)	CURVE LENGTH (FT/M)
-L- Sta 195+00 - 7	109.231	33.294	N 22°40'51.6" E	
7 - 8	44.220	13.478	S 88°32'49.8" W	
8 - 9	229.049	69.814	S 28°34'26.9" W	
9 - 10	11.000	3.353	N 61°25'33.1" W	
10 - 11	24.477	7.461	S 28°34'27.5" W	
11 - 12	17.357	5.290	S 28°34'27.5" W	
12 - 1	54.023	16.466	S 62°46'26.8" E	
1 - 7	291.778	88.934	N 27°38'47.6" E	9970.000 3038.862 291.788 88.937


	SQR FT	ACRES	SQR M	HECTARES
PDE Left	139.614	0.003	12.971	0.001
FROM - TO	DISTANCE (FT/M)	BEARING	RADIUS (FT/M)	CURVE LENGTH (FT/M)
-L- Sta 195+00 - 13	196.848	59.999	S 48°56'17.5" W	
13 - 12	8.002	2.439	S 62°46'26.8" E	
12 - 11	17.357	5.290	N 28°34'27.5" E	
11 - 14	8.000	2.438	N 61°25'33.1" W	
14 - 13	17.545	5.348	S 28°34'26.9" W	

	SQR FT	ACRES	SQR M	HECTARES
TDE Left	6273.832	0.144	582.860	0.058
FROM - TO	DISTANCE (FT/M)	BEARING	RADIUS (FT/M)	CURVE LENGTH (FT/M)
-L- Sta 195+00 - 8	99.684	30.384	N 111°56.5" W	
8 - 15	34.313	10.459	S 88°32'49.8" W	
15 - 16	236.437	72.066	S 27°4'10.3" W	
16 - 14	4.500	1.372	S 61°25'33.1" E	
14 - 11	8.000	2.438	S 61°25'33.1" E	
11 - 10	24.477	7.461	N 28°34'27.5" E	
10 - 9	11.000	3.353	S 61°25'33.1" E	
9 - 8	229.049	69.814	N 28°34'26.9" E	

TYPE	COUNT	SQR FEET	ACRES
Parcel	1	96632.462	2.218
ROW Left	1	12122.799	0.278
PDE Left	1	139.614	0.003
TDE Left	1	6273.832	0.144
ROW Right	0	0.000	0.000
PDE Right	0	0.000	0.000
TDE Right	0	0.000	0.000
TCE Left	0	0.000	0.000
TCE Right	0	0.000	0.000
PUE Left	0	0.000	0.000
PUE Right	0	0.000	0.000
TSE Left	0	0.000	0.000
TSE Right	0	0.000	0.000
DUE Left	0	0.000	0.000
DUE Right	0	0.000	0.000
DTE Left	0	0.000	0.000
DTE Right	0	0.000	0.000
AUE_Left	0	0.000	0.000
AUE_Right	0	0.000	0.000
PCE Left	0	0.000	0.000
PCE Right	0	0.000	0.000
TUE Left	0	0.000	0.000
TUE Right	0	0.000	0.000
REM Left	0	0.000	0.000
REM Right	0	0.000	0.000
Other Left	0	0.000	0.000
Other Right	0	0.000	0.000
PE Left	0	0.000	0.000
PE Right	0	0.000	0.000

THIS MAP IS NOT A CERTIFIED SURVEY AND HAS NOT BEEN REVIEWED BY A LOCAL GOVERNMENT AGENCY FOR COMPLIANCE WITH ANY APPLICABLE LAND DEVELOPMENT REGULATIONS. THE PROPERTY SHOWN ON THIS MAP WAS LOCATED FOR THE NORTH CAROLINA DEPARTMENT OF TRANSPORTATION FOR HIGHWAY DESIGN PURPOSES. SOME ERROR MAY EXIST BETWEEN THE GRAPHICAL AND ACTUAL GROUND LOCATIONS OF PROPERTY LINES. THIS MAP IS TO BE USED AS A GRAPHICAL REPRESENTATION OF THE NCDOT'S INTENT TO ACQUIRE PROPERTY FOR RIGHT OF WAY PURPOSES, AND IN NO WAY REPRESENTS AN ACTUAL BOUNDARY SURVEY OF THIS PROPERTY.

NORTH CAROLINA DEPARTMENT OF TRANSPORTATION	
RIGHT OF WAY BRANCH	
350 SOUTH LAND HOLDING,LLC	02-22-2023
PARCEL * 126	S:\CADD\U4758\DDRAFT\U4758_dee
DB 7440 PG 2629	UNKNOWN SCALE

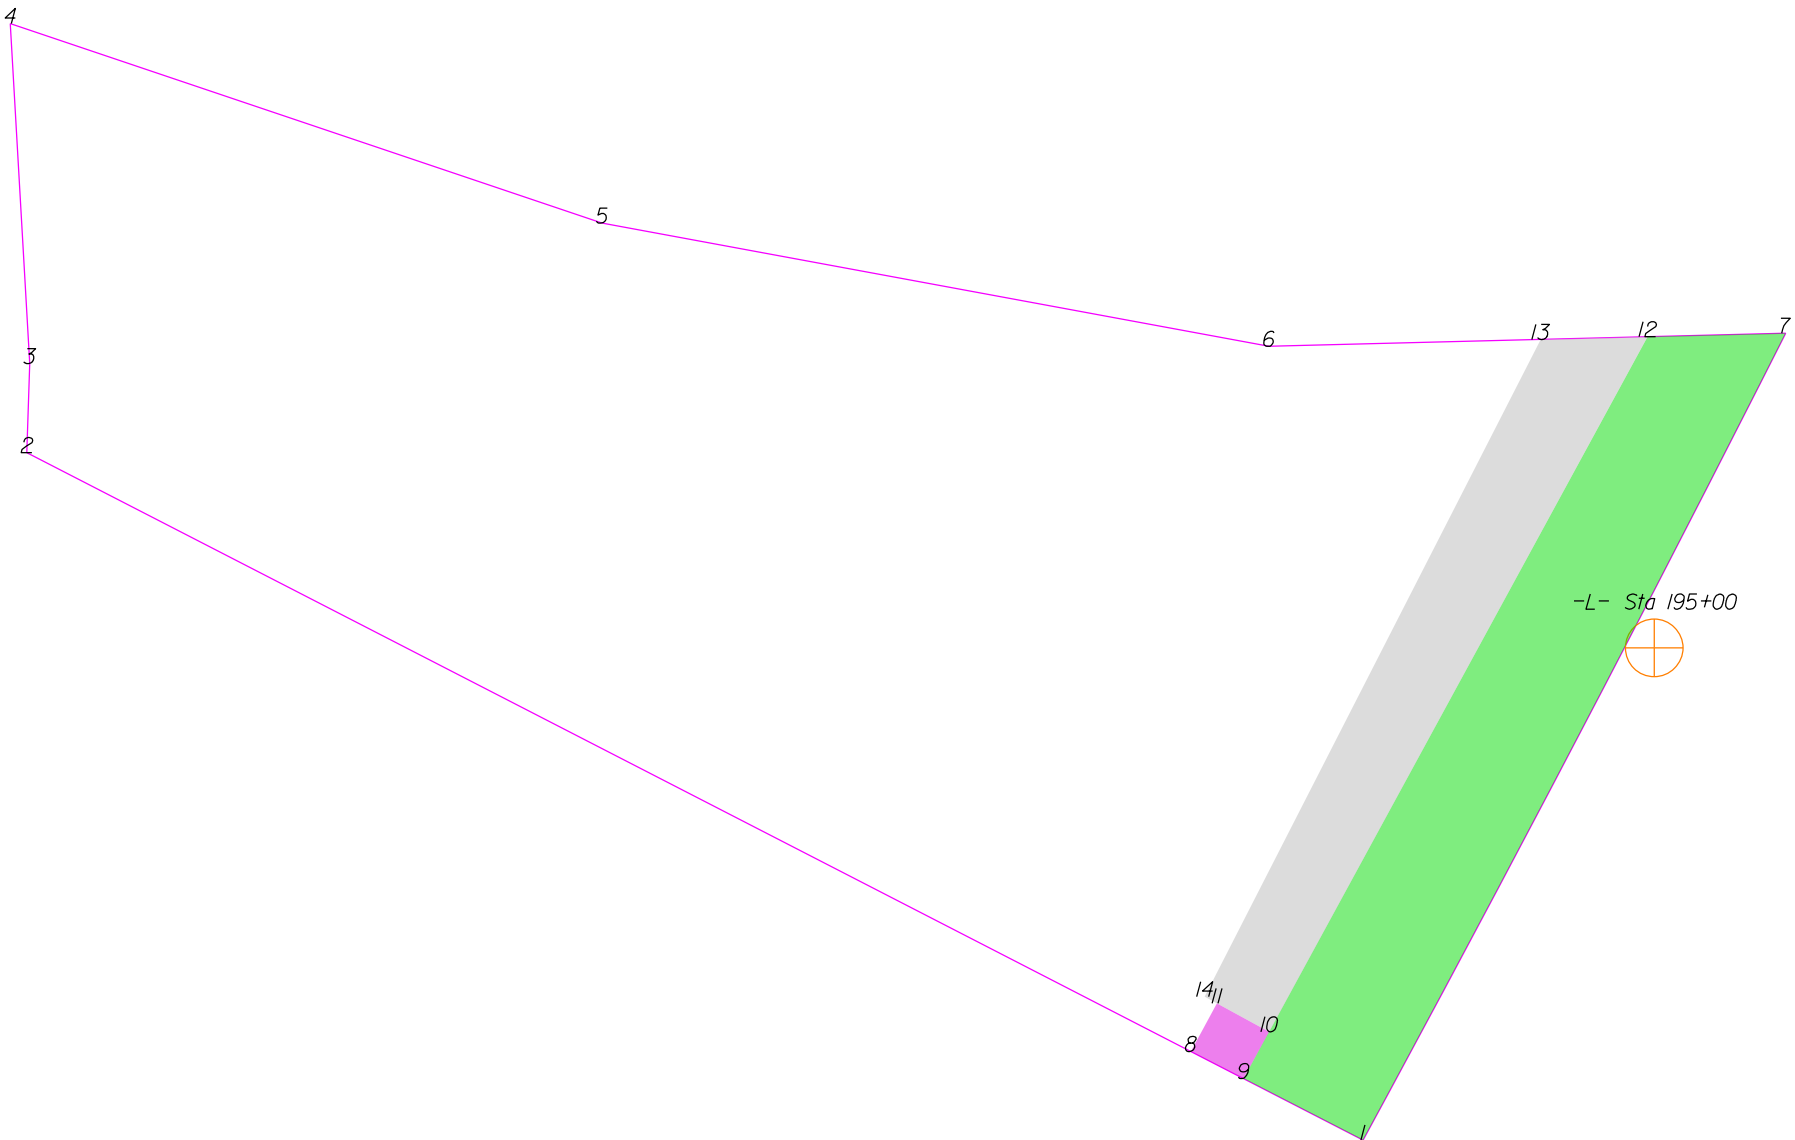

THIS MAP IS NOT A CERTIFIED SURVEY AND HAS NOT BEEN REVIEWED BY A LOCAL GOVERNMENT AGENCY FOR COMPLIANCE WITH ANY APPLICABLE LAND DEVELOPMENT REGULATIONS. THE PROPERTY SHOWN ON THIS MAP WAS LOCATED FOR THE NORTH CAROLINA DEPARTMENT OF TRANSPORTATION FOR HIGHWAY DESIGN PURPOSES. SOME ERROR MAY EXIST BETWEEN THE GRAPHICAL AND ACTUAL GROUND LOCATIONS OF PROPERTY LINES. THIS MAP IS TO BE USED AS A GRAPHICAL REPRESENTATION OF THE NCDOT'S INTENT TO ACQUIRE PROPERTY FOR RIGHT OF WAY PURPOSES, AND IN NO WAY REPRESENTS AN ACTUAL BOUNDARY SURVEY OF THIS PROPERTY.

NORTH CAROLINA DEPARTMENT OF TRANSPORTATION	
RIGHT OF WAY BRANCH	
350 SOUTH LAND HOLDING,LLC	11-14-2022
PARCEL # 126	S:\CADD\U4758\DDRAFT\U4758_dee
DB 7440 PG 2629	UNKNOWN SCALE

	SQR FT	ACRES	SQR M	HECTARES
PDE Left	329.114	0.008	30.576	0.003
FROM - TO	DISTANCE (FT/M)	BEARING	RADIUS (FT/M)	CURVE LENGTH (FT/M)
-L- Sta 195+00 - 8	196.848	59.999	S 48°56'17.5" W	
8 - 9	19.005	5.793	S 62°46'26.8" E	
9 - 10	17.098	5.212	N 28°34'26.9" E	
10 - 11	19.000	5.791	N 61°25'33.1" W	
11 - 8	17.545	5.348	S 28°34'26.9" W	


	SQR FT	ACRES	SQR M	HECTARES
ROW Left	11664.060	0.268	1083.631	0.108
FROM - TO	DISTANCE (FT/M)	BEARING	RADIUS (FT/M)	CURVE LENGTH (FT/M)
-L- Sta 195+00 - 1	183.201	55.840	S 30°36'17.3" W	
1 - 7	291.778	88.934	N 27°38'47.6" E	9970.000 3038.862 291.788 88.937
7 - 12	44.220	13.478	S 88°32'49.8" W	
12 - 9	270.624	82.486	S 28°34'26.9" W	
9 - 1	43.020	13.113	S 62°46'26.8" E	

	SQR FT	ACRES	SQR M	HECTARES
TDE Left	6543.072	0.150	607.874	0.061
FROM - TO	DISTANCE (FT/M)	BEARING	RADIUS (FT/M)	CURVE LENGTH (FT/M)
-L- Sta 195+00 - 12	99.684	30.384	N 111°56.5" W	
12 - 13	34.313	10.459	S 88°32'49.8" W	
13 - 14	236.437	72.066	S 27°4'10.3" W	
14 - 11	4.500	1.372	S 61°25'33.1" E	
11 - 10	19.000	5.791	S 61°25'33.1" E	
10 - 12	253.526	77.275	N 28°34'26.9" E	

TYPE	COUNT	SQR FEET	ACRES
Parcel	1	96632.462	2.218
PDE Left	1	329.114	0.008
ROW Left	1	11664.060	0.268
TDE Left	1	6543.072	0.150
ROW Right	0	0.000	0.000
PDE Right	0	0.000	0.000
TDE Right	0	0.000	0.000
TCE Left	0	0.000	0.000
TCE Right	0	0.000	0.000
PUE Left	0	0.000	0.000
PUE Right	0	0.000	0.000
TSE Left	0	0.000	0.000
TSE Right	0	0.000	0.000
DUE Left	0	0.000	0.000
DUE Right	0	0.000	0.000
DTE Left	0	0.000	0.000
DTE Right	0	0.000	0.000
AUE_Left	0	0.000	0.000
AUE_Right	0	0.000	0.000
PCE Left	0	0.000	0.000
PCE Right	0	0.000	0.000
TUE Left	0	0.000	0.000
TUE Right	0	0.000	0.000
REM Left	0	0.000	0.000
REM Right	0	0.000	0.000
Other Left	0	0.000	0.000
Other Right	0	0.000	0.000
PE Left	0	0.000	0.000
PE Right	0	0.000	0.000

THIS MAP IS NOT A CERTIFIED SURVEY AND HAS NOT BEEN REVIEWED BY A LOCAL GOVERNMENT AGENCY FOR COMPLIANCE WITH ANY APPLICABLE LAND DEVELOPMENT REGULATIONS. THE PROPERTY SHOWN ON THIS MAP WAS LOCATED FOR THE NORTH CAROLINA DEPARTMENT OF TRANSPORTATION FOR HIGHWAY DESIGN PURPOSES. SOME ERROR MAY EXIST BETWEEN THE GRAPHICAL AND ACTUAL GROUND LOCATIONS OF PROPERTY LINES. THIS MAP IS TO BE USED AS A GRAPHICAL REPRESENTATION OF THE NCDOT'S INTENT TO ACQUIRE PROPERTY FOR RIGHT OF WAY PURPOSES, AND IN NO WAY REPRESENTS AN ACTUAL BOUNDARY SURVEY OF THIS PROPERTY.

NORTH CAROLINA DEPARTMENT OF TRANSPORTATION	
RIGHT OF WAY BRANCH	
350 SOUTH LAND HOLDING,LLC	11-14-2022
PARCEL # 126	S:\CADD\U4758\DDRAFT\U4758_dee
DB 7440 PG 2629	UNKNOWN SCALE

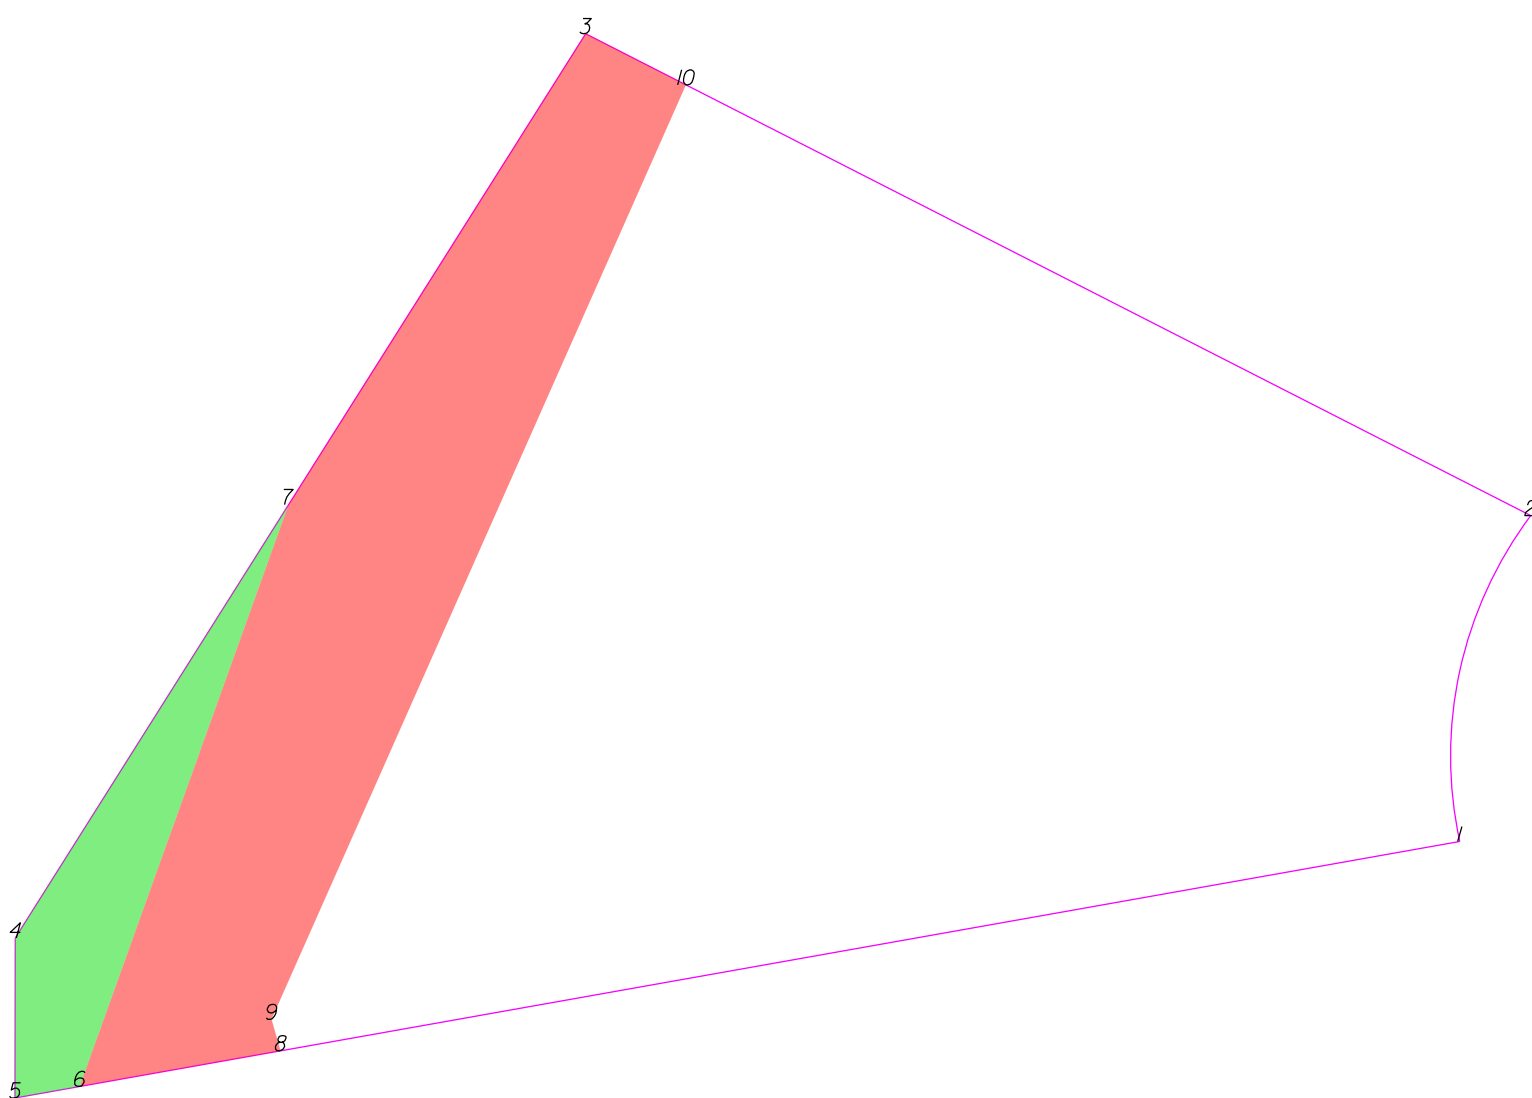

UNKNOWN SCALE

	SQR FT	ACRES		SQR M		HECTARES	
ROW Right	609.997	0.014		56.671		0.006	
FROM - TO		DISTANCE (FT/M)		BEARING	RADIUS (FT/M)		CURVE LENGTH (FT/M)
-L- Sta 195+00 - 6		113.302	34.535	S 20°51'3.6" E			
6 - 7		76.818	23.414	N 19°43'41.5" E			
7 - 4		63.676	19.408	S 32°14'35.6" W			
4 - 5		19.881	6.060	S 0°1'33.9" W			
5 - 6		8.176	2.492	N 79°56'7.1" E			


	SQR FT	ACRES		SQR M	HECTARES		
PUE Right	2812.050	0.065		261.249	0.026		
FROM - TO	DISTANCE (FT/M)		BEARING	RADIUS (FT/M)		CURVE LENGTH (FT/M)	
-L- Sta 195+00 - 6	113.302	34.535	S 20°51'3.6" E				
6 - 8	25.355	7.728	N 79°56'7.1" E				
8 - 9	4.051	1.235	N 16°25'33.1" W				
9 - 10	127.062	38.729	N 23°54'41.1" E				
10 - 3	14.002	4.268	N 62°58'54.7" W				
3 - 7	69.195	21.091	S 32°14'35.6" W				
7 - 6	76.818	23.414	S 19°43'41.5" W				

TYPE	COUNT	SQR FEET	ACRES
Parcel	1	13965.217	0.321
ROW Right	1	609.997	0.014
PUE Right	1	2812.050	0.065
ROW Left	0	0.000	0.000
PDE Left	0	0.000	0.000
PDE Right	0	0.000	0.000
TDE Left	0	0.000	0.000
TDE Right	0	0.000	0.000
TCE Left	0	0.000	0.000
TCE Right	0	0.000	0.000
PUE Left	0	0.000	0.000
TSE Left	0	0.000	0.000
TSE Right	0	0.000	0.000
DUE Left	0	0.000	0.000
DUE Right	0	0.000	0.000
DTE Left	0	0.000	0.000
DTE Right	0	0.000	0.000
AUE_Left	0	0.000	0.000
AUE_Right	0	0.000	0.000
PCE Left	0	0.000	0.000
PCE Right	0	0.000	0.000
TUE Left	0	0.000	0.000
TUE Right	0	0.000	0.000
REM Left	0	0.000	0.000
REM Right	0	0.000	0.000
Other Left	0	0.000	0.000
Other Right	0	0.000	0.000
PE Left	0	0.000	0.000
PE Right	0	0.000	0.000

THIS MAP IS NOT A CERTIFIED SURVEY AND HAS NOT BEEN REVIEWED BY A LOCAL GOVERNMENT AGENCY FOR COMPLIANCE WITH ANY APPLICABLE LAND DEVELOPMENT REGULATIONS. THE PROPERTY SHOWN ON THIS MAP WAS LOCATED FOR THE NORTH CAROLINA DEPARTMENT OF TRANSPORTATION FOR HIGHWAY DESIGN PURPOSES. SOME ERROR MAY EXIST BETWEEN THE GRAPHICAL AND ACTUAL GROUND LOCATIONS OF PROPERTY LINES. THIS MAP IS TO BE USED AS A GRAPHICAL REPRESENTATION OF THE NCDOT'S INTENT TO ACQUIRE PROPERTY FOR RIGHT OF WAY PURPOSES, AND IN NO WAY REPRESENTS AN ACTUAL BOUNDARY SURVEY OF THIS PROPERTY.

NORTH CAROLINA DEPARTMENT OF TRANSPORTATION	
RIGHT OF WAY BRANCH	
LUIS M.CASAS	12-8-2021
PARCEL # 127	S:\CADD\U4758\DDRAFT\U4758_dee
DB 4995 PG 817	UNKNOWN SCALE

-L- Sta 195+00

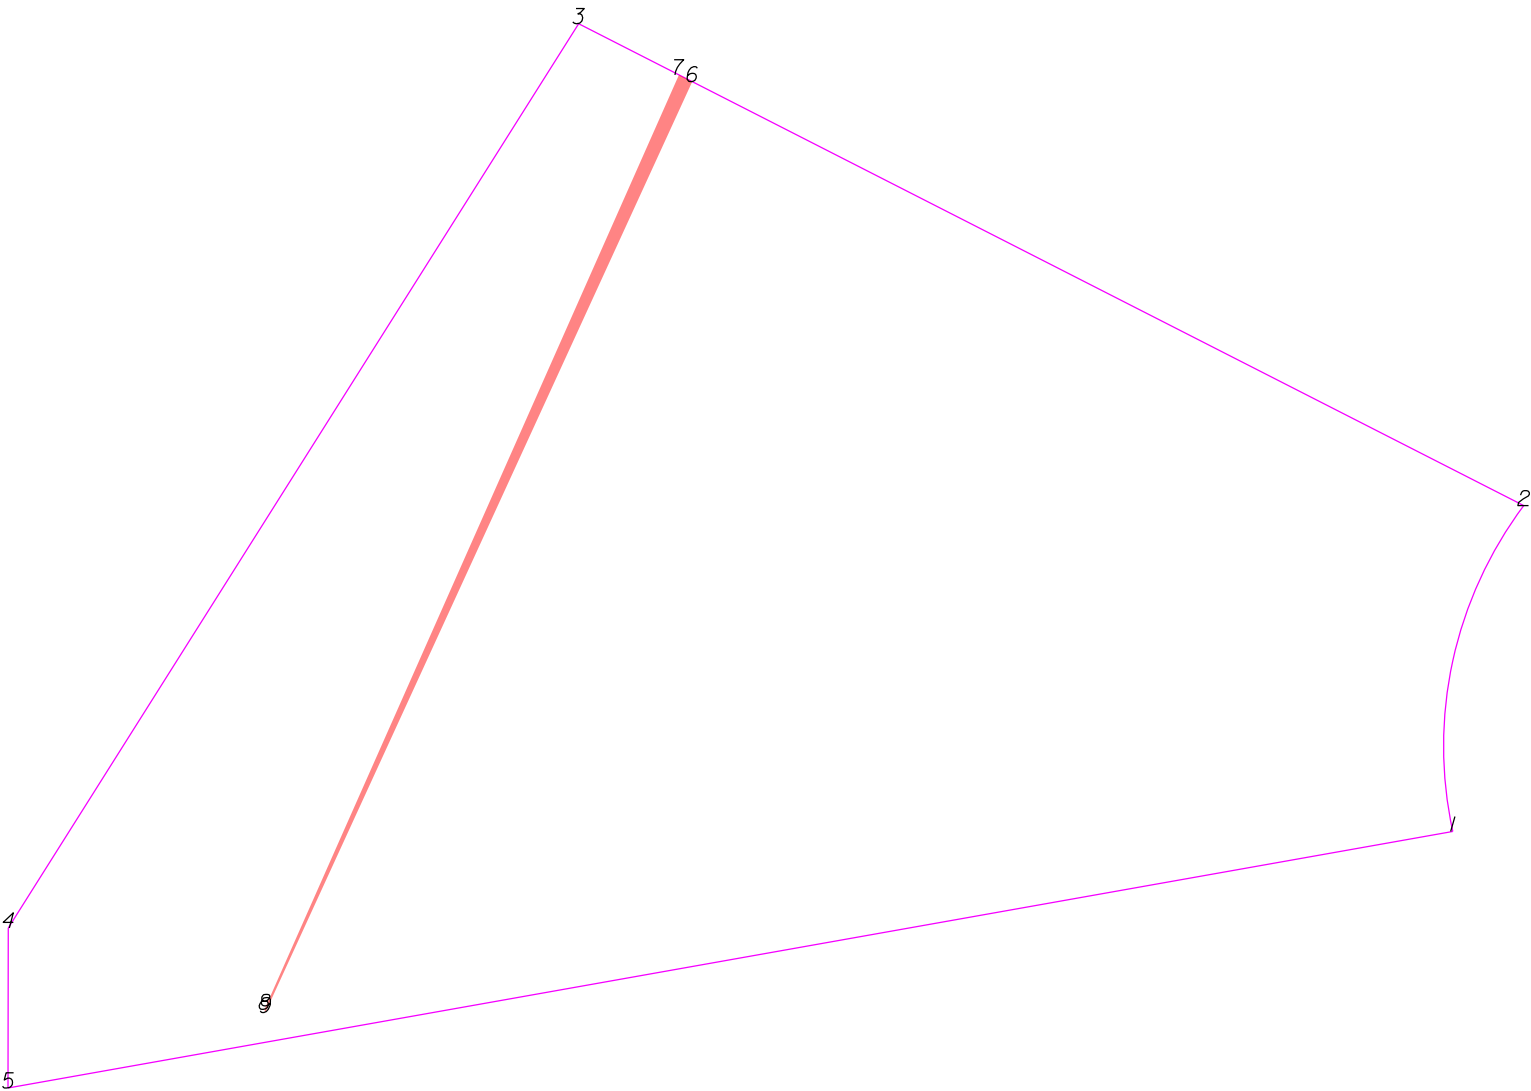

THIS MAP IS NOT A CERTIFIED SURVEY AND HAS NOT BEEN REVIEWED BY A LOCAL GOVERNMENT AGENCY FOR COMPLIANCE WITH ANY APPLICABLE LAND DEVELOPMENT REGULATIONS. THE PROPERTY SHOWN ON THIS MAP WAS LOCATED FOR THE NORTH CAROLINA DEPARTMENT OF TRANSPORTATION FOR HIGHWAY DESIGN PURPOSES. SOME ERROR MAY EXIST BETWEEN THE GRAPHICAL AND ACTUAL GROUND LOCATIONS OF PROPERTY LINES. THIS MAP IS TO BE USED AS A GRAPHICAL REPRESENTATION OF THE NCDOT'S INTENT TO ACQUIRE PROPERTY FOR RIGHT OF WAY PURPOSES, AND IN NO WAY REPRESENTS AN ACTUAL BOUNDARY SURVEY OF THIS PROPERTY.

NORTH CAROLINA DEPARTMENT OF TRANSPORTATION	
RIGHT OF WAY BRANCH	
LUIS M.CASAS	03-27-2025
PARCEL # 1272	S:\CADD\U4758\DDRAFT\U4758_dee
DB 4995 PG 817	UNKNOWN SCALE


	SQR FT	ACRES	SQR M	HECTARES
PUE Right	134.728	0.003	12.517	0.001
FROM - TO	DISTANCE (FT/M)	BEARING	RADIUS (FT/M)	CURVE LENGTH (FT/M)
-L- Sta 195+00 - 6	118.642	36.162	N 81°23'52.5" E	
6 - 7	1.861	0.567	N 62°58'54.7" W	
7 - 8	127.062	38.729	S 23°54'41.1" W	
8 - 9	0.398	0.121	S 16°25'33.1" E	
9 - 6	127.274	38.793	N 24°37'55.7" E	

TYPE	COUNT	SQR FEET	ACRES
Parcel	1	13965.217	0.321
PUE Right	1	134.728	0.003
ROW Left	0	0.000	0.000
ROW Right	0	0.000	0.000
PDE Left	0	0.000	0.000
PDE Right	0	0.000	0.000
TDE Left	0	0.000	0.000
TDE Right	0	0.000	0.000
TCE Left	0	0.000	0.000
TCE Right	0	0.000	0.000
PUE Left	0	0.000	0.000
TSE Left	0	0.000	0.000
TSE Right	0	0.000	0.000
DUE Left	0	0.000	0.000
DUE Right	0	0.000	0.000
DTE Left	0	0.000	0.000
DTE Right	0	0.000	0.000
AUE_Left	0	0.000	0.000
AUE_Right	0	0.000	0.000
PCE Left	0	0.000	0.000
PCE Right	0	0.000	0.000
TUE Left	0	0.000	0.000
TUE Right	0	0.000	0.000
REM Left	0	0.000	0.000
REM Right	0	0.000	0.000
Other Left	0	0.000	0.000
Other Right	0	0.000	0.000
PE Left	0	0.000	0.000
PE Right	0	0.000	0.000

THIS MAP IS NOT A CERTIFIED SURVEY AND HAS NOT BEEN REVIEWED BY A LOCAL GOVERNMENT AGENCY FOR COMPLIANCE WITH ANY APPLICABLE LAND DEVELOPMENT REGULATIONS. THE PROPERTY SHOWN ON THIS MAP WAS LOCATED FOR THE NORTH CAROLINA DEPARTMENT OF TRANSPORTATION FOR HIGHWAY DESIGN PURPOSES. SOME ERROR MAY EXIST BETWEEN THE GRAPHICAL AND ACTUAL GROUND LOCATIONS OF PROPERTY LINES. THIS MAP IS TO BE USED AS A GRAPHICAL REPRESENTATION OF THE NCDOT'S INTENT TO ACQUIRE PROPERTY FOR RIGHT OF WAY PURPOSES, AND IN NO WAY REPRESENTS AN ACTUAL BOUNDARY SURVEY OF THIS PROPERTY.

NORTH CAROLINA DEPARTMENT OF TRANSPORTATION	
RIGHT OF WAY BRANCH	
LUIS M.CASAS	03-27-2025
PARCEL # 127Z	S:\CADD\U4758\DDRAFT\U4758_dee
DB 4995 PG 817	UNKNOWN SCALE

-L- Sta 195+00

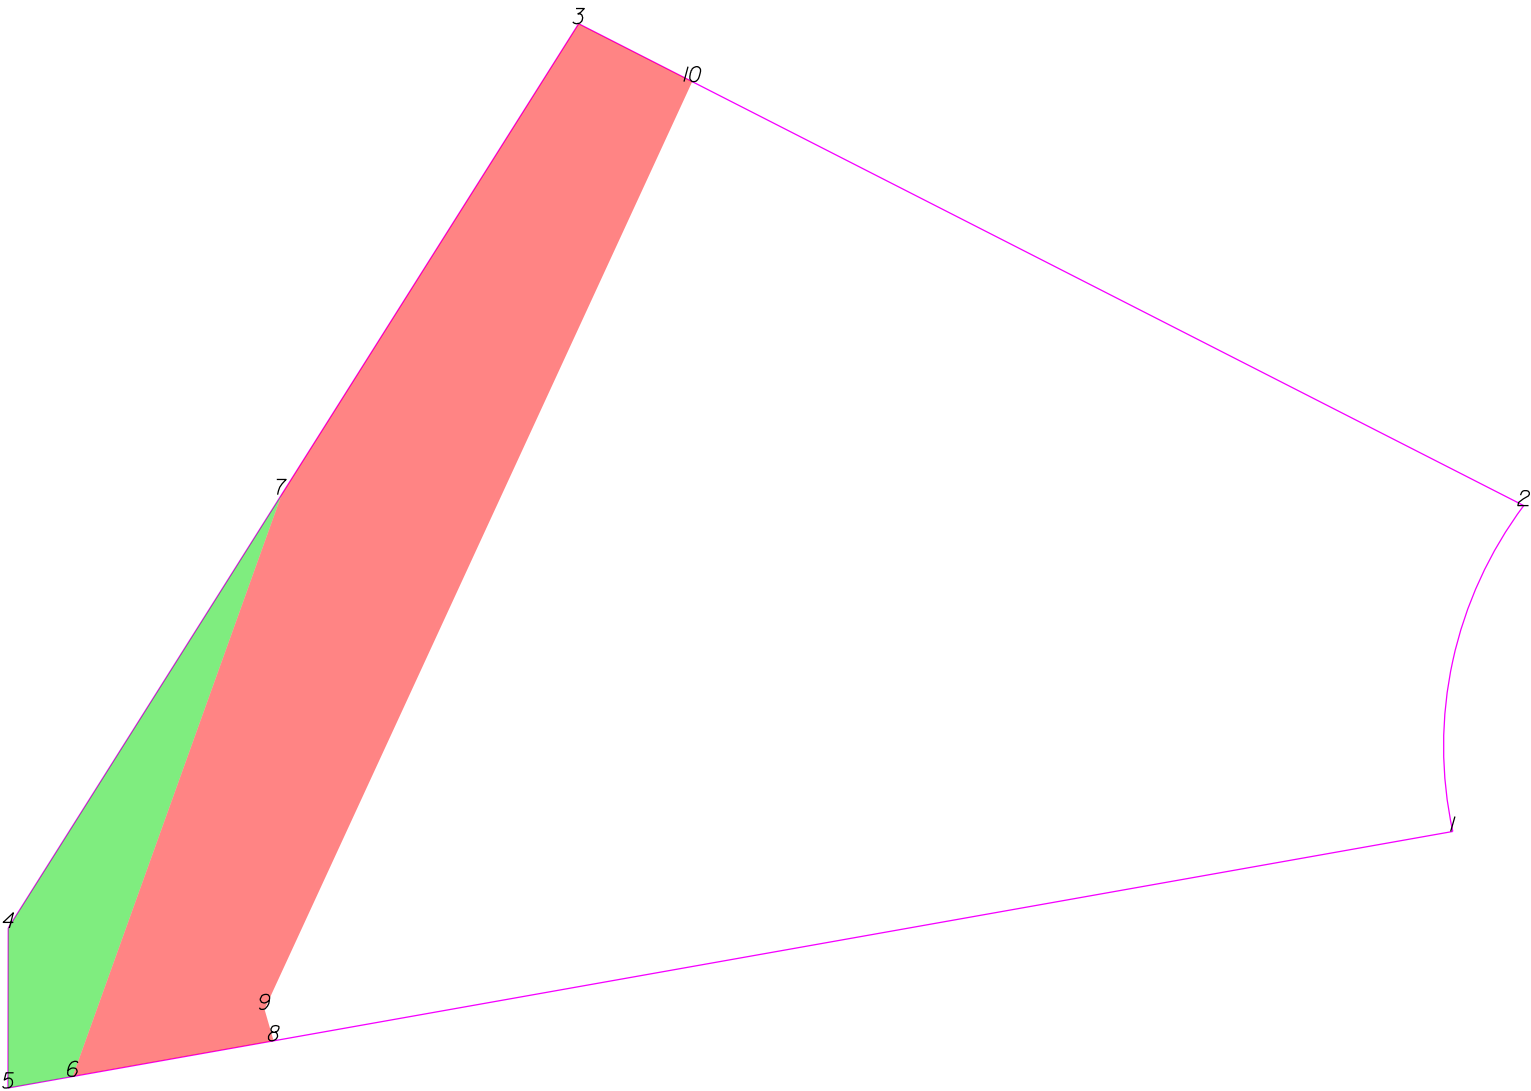

THIS MAP IS NOT A CERTIFIED SURVEY AND HAS NOT BEEN REVIEWED BY A LOCAL GOVERNMENT AGENCY FOR COMPLIANCE WITH ANY APPLICABLE LAND DEVELOPMENT REGULATIONS. THE PROPERTY SHOWN ON THIS MAP WAS LOCATED FOR THE NORTH CAROLINA DEPARTMENT OF TRANSPORTATION FOR HIGHWAY DESIGN PURPOSES. SOME ERROR MAY EXIST BETWEEN THE GRAPHICAL AND ACTUAL GROUND LOCATIONS OF PROPERTY LINES. THIS MAP IS TO BE USED AS A GRAPHICAL REPRESENTATION OF THE NCDOT'S INTENT TO ACQUIRE PROPERTY FOR RIGHT OF WAY PURPOSES, AND IN NO WAY REPRESENTS AN ACTUAL BOUNDARY SURVEY OF THIS PROPERTY.

NORTH CAROLINA DEPARTMENT OF TRANSPORTATION	
RIGHT OF WAY BRANCH	
LUIS M.CASAS	05-8-2025
PARCEL # 127	S:\CADD\U4758\DDRAFT\U4758_dee
DB 4995 PG 817	UNKNOWN SCALE


	SQR FT	ACRES		SQR M		HECTARES	
ROW Right	609.997	0.014		56.671		0.006	
FROM - TO		DISTANCE (FT/M)		BEARING	RADIUS (FT/M)		CURVE LENGTH (FT/M)
-L- Sta 195+00 - 6		113.302	34.535	S 20°51'3.6" E			
6 - 7		76.818	23.414	N 19°43'41.5" E			
7 - 4		63.676	19.408	S 32°14'35.6" W			
4 - 5		19.881	6.060	S 0°1'33.9" W			
5 - 6		8.176	2.492	N 79°56'7.1" E			

	SQR FT	ACRES		SQR M		HECTARES	
PUE Right	2930.135	0.067		272.220		0.027	
FROM - TO	DISTANCE (FT/M)		BEARING	RADIUS (FT/M)		CURVE LENGTH (FT/M)	
-L- Sta 195+00 - 6	113.302	34.535	S 20°51'3.6" E				
6 - 8	25.355	7.728	N 79°56'7.1" E				
8 - 9	4.051	1.235	N 16°25'33.1" W				
9 - 10	126.974	38.702	N 24°45'0.5" E				
10 - 3	15.863	4.835	N 62°58'54.7" W				
3 - 7	69.195	21.091	S 32°14'35.6" W				
7 - 6	76.818	23.414	S 19°43'41.5" W				

TYPE	COUNT	SQR FEET	ACRES
Parcel	1	13965.217	0.321
ROW Right	1	609.997	0.014
PUE Right	1	2930.135	0.067
ROW Left	0	0.000	0.000
PDE Left	0	0.000	0.000
PDE Right	0	0.000	0.000
TDE Left	0	0.000	0.000
TDE Right	0	0.000	0.000
TCE Left	0	0.000	0.000
TCE Right	0	0.000	0.000
PUE Left	0	0.000	0.000
TSE Left	0	0.000	0.000
TSE Right	0	0.000	0.000
DUE Left	0	0.000	0.000
DUE Right	0	0.000	0.000
DTE Left	0	0.000	0.000
DTE Right	0	0.000	0.000
AUE_Left	0	0.000	0.000
AUE_Right	0	0.000	0.000
PCE Left	0	0.000	0.000
PCE Right	0	0.000	0.000
TUE Left	0	0.000	0.000
TUE Right	0	0.000	0.000
REM Left	0	0.000	0.000
REM Right	0	0.000	0.000
Other Left	0	0.000	0.000
Other Right	0	0.000	0.000
PE Left	0	0.000	0.000
PE Right	0	0.000	0.000

THIS MAP IS NOT A CERTIFIED SURVEY AND HAS NOT BEEN REVIEWED BY A LOCAL GOVERNMENT AGENCY FOR COMPLIANCE WITH ANY APPLICABLE LAND DEVELOPMENT REGULATIONS. THE PROPERTY SHOWN ON THIS MAP WAS LOCATED FOR THE NORTH CAROLINA DEPARTMENT OF TRANSPORTATION FOR HIGHWAY DESIGN PURPOSES. SOME ERROR MAY EXIST BETWEEN THE GRAPHICAL AND ACTUAL GROUND LOCATIONS OF PROPERTY LINES. THIS MAP IS TO BE USED AS A GRAPHICAL REPRESENTATION OF THE NCDOT'S INTENT TO ACQUIRE PROPERTY FOR RIGHT OF WAY PURPOSES, AND IN NO WAY REPRESENTS AN ACTUAL BOUNDARY SURVEY OF THIS PROPERTY.

NORTH CAROLINA DEPARTMENT OF TRANSPORTATION	
RIGHT OF WAY BRANCH	
LUIS M.CASAS	05-8-2025
PARCEL # 127	S:\CADD\U4758\DDRAFT\U4758_dee
DB 4995 PG 817	UNKNOWN SCALE

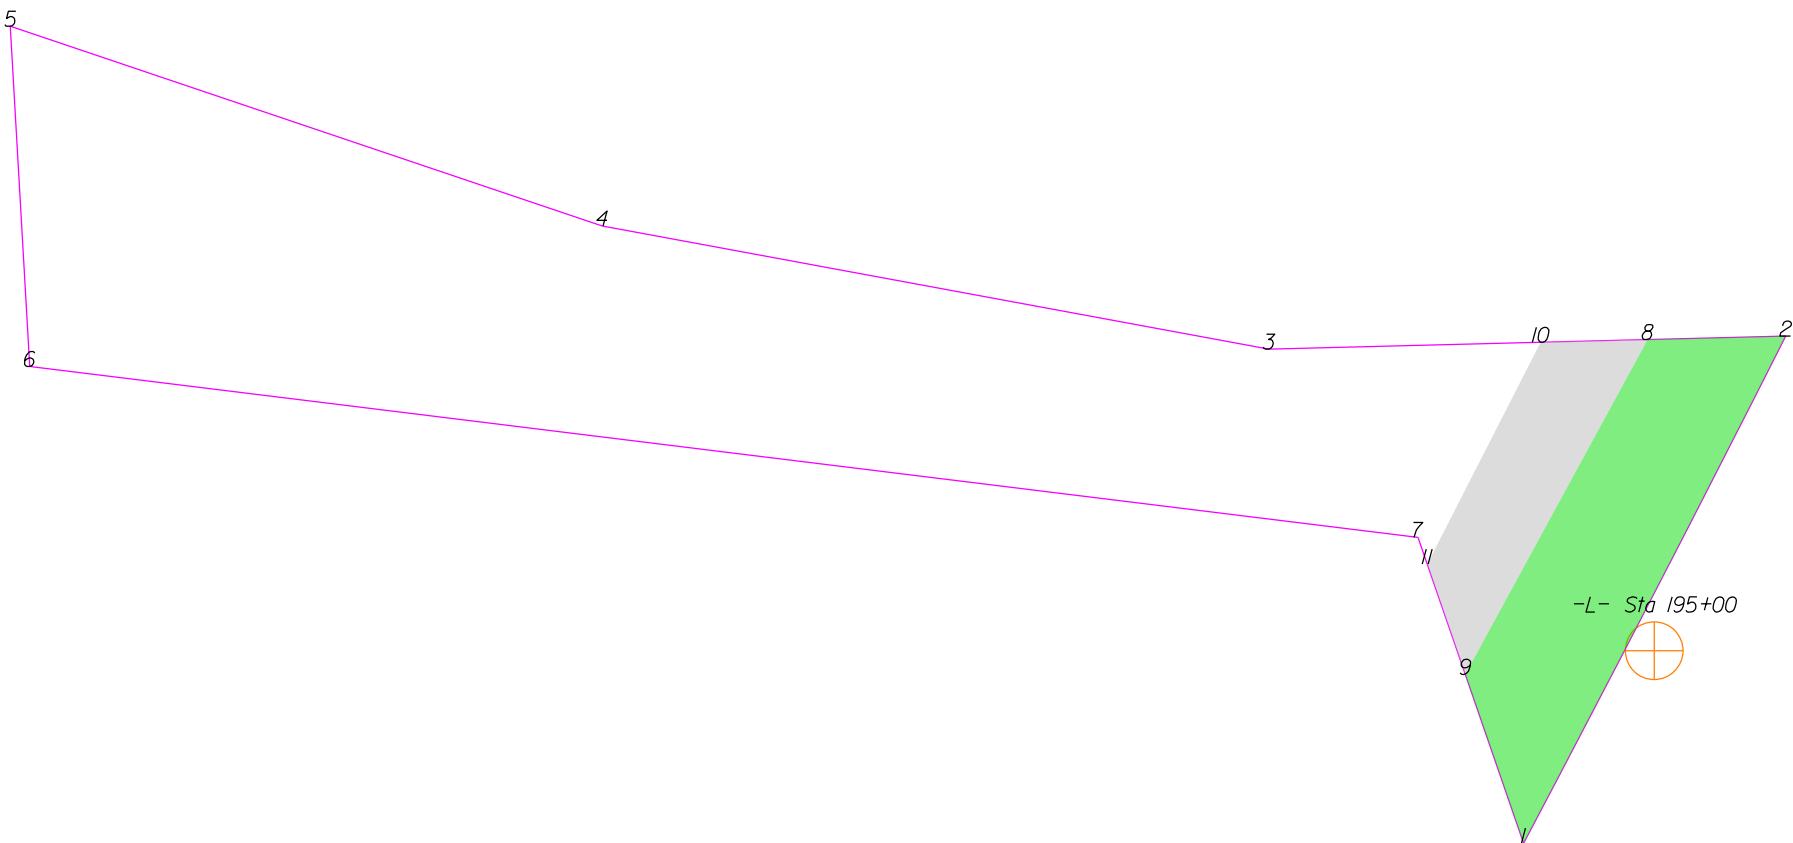

THIS MAP IS NOT A CERTIFIED SURVEY AND HAS NOT BEEN REVIEWED BY A LOCAL GOVERNMENT AGENCY FOR COMPLIANCE WITH ANY APPLICABLE LAND DEVELOPMENT REGULATIONS. THE PROPERTY SHOWN ON THIS MAP WAS LOCATED FOR THE NORTH CAROLINA DEPARTMENT OF TRANSPORTATION FOR HIGHWAY DESIGN PURPOSES. SOME ERROR MAY EXIST BETWEEN THE GRAPHICAL AND ACTUAL GROUND LOCATIONS OF PROPERTY LINES. THIS MAP IS TO BE USED AS A GRAPHICAL REPRESENTATION OF THE NCDOT'S INTENT TO ACQUIRE PROPERTY FOR RIGHT OF WAY PURPOSES, AND IN NO WAY REPRESENTS AN ACTUAL BOUNDARY SURVEY OF THIS PROPERTY.

NORTH CAROLINA DEPARTMENT OF TRANSPORTATION	
RIGHT OF WAY BRANCH	
ANNE SHIELDS	12-8-2021
PARCEL # 128	S:\CADD\U4758\DDRAFT\U4758_dee
DB 2807 PG 130	UNKNOWN SCALE


	SQR FT	ACRES		SQR M		HECTARES	
ROW Left	6174.337	0.142		573.617		0.057	
FROM - TO	DISTANCE (FT/M)		BEARING	RADIUS (FT/M)		CURVE LENGTH (FT/M)	
-L- Sta 195+00 - 1	74.534	22.718	S 34°9'38.8" W				
1 - 2	182.876	55.741	N 27°20'1.0" E	9970.000	3038.862	182.879	55.742
2 - 8	44.220	13.478	S 88°32'49.8" W				
8 - 9	122.125	37.224	S 28°34'26.9" W				
9 - 1	57.210	17.438	S 19°1'15.8" E				

	SQR FT	ACRES		SQR M	HECTARES		
TDE Left	2888.549	0.066		268.356	0.027		
FROM - TO		DISTANCE (FT/M)		BEARING	RADIUS (FT/M)		CURVE LENGTH (FT/M)
-L- Sta 195+00 - 9		60.972	18.584	S 82°51'4.7" W			
9 - 8		122.125	37.224	N 28°34'26.9" E			
8 - 10		34.313	10.459	S 88°32'49.8" W			
10 - 11		79.763	24.312	S 27°4'10.3" W			
11 - 9		37.397	11.399	S 19°1'15.8" E			

TYPE	COUNT	SQR FEET	ACRES
Parcel	1	42665.410	0.979
ROW Left	1	6174.337	0.142
TDE Left	1	2888.549	0.066
ROW Right	0	0.000	0.000
PDE Left	0	0.000	0.000
PDE Right	0	0.000	0.000
TDE Right	0	0.000	0.000
TCE Left	0	0.000	0.000
TCE Right	0	0.000	0.000
PUE Left	0	0.000	0.000
PUE Right	0	0.000	0.000
TSE Left	0	0.000	0.000
TSE Right	0	0.000	0.000
DUE Left	0	0.000	0.000
DUE Right	0	0.000	0.000
DTE Left	0	0.000	0.000
DTE Right	0	0.000	0.000
AUE_Left	0	0.000	0.000
AUE_Right	0	0.000	0.000
PCE Left	0	0.000	0.000
PCE Right	0	0.000	0.000
TUE Left	0	0.000	0.000
TUE Right	0	0.000	0.000
REM Left	0	0.000	0.000
REM Right	0	0.000	0.000
Other Left	0	0.000	0.000
Other Right	0	0.000	0.000
PE Left	0	0.000	0.000
PE Right	0	0.000	0.000

THIS MAP IS NOT A CERTIFIED SURVEY AND HAS NOT BEEN REVIEWED BY A LOCAL GOVERNMENT AGENCY FOR COMPLIANCE WITH ANY APPLICABLE LAND DEVELOPMENT REGULATIONS. THE PROPERTY SHOWN ON THIS MAP WAS LOCATED FOR THE NORTH CAROLINA DEPARTMENT OF TRANSPORTATION FOR HIGHWAY DESIGN PURPOSES. SOME ERROR MAY EXIST BETWEEN THE GRAPHICAL AND ACTUAL GROUND LOCATIONS OF PROPERTY LINES. THIS MAP IS TO BE USED AS A GRAPHICAL REPRESENTATION OF THE NCDOT'S INTENT TO ACQUIRE PROPERTY FOR RIGHT OF WAY PURPOSES, AND IN NO WAY REPRESENTS AN ACTUAL BOUNDARY SURVEY OF THIS PROPERTY.

NORTH CAROLINA DEPARTMENT OF TRANSPORTATION	
RIGHT OF WAY BRANCH	
ANNE SHIELDS	12-8-2021
PARCEL # 128	S:\CADD\U4758\DDRAFT\U4758_dee
DB 2807 PG 130	UNKNOWN SCALE

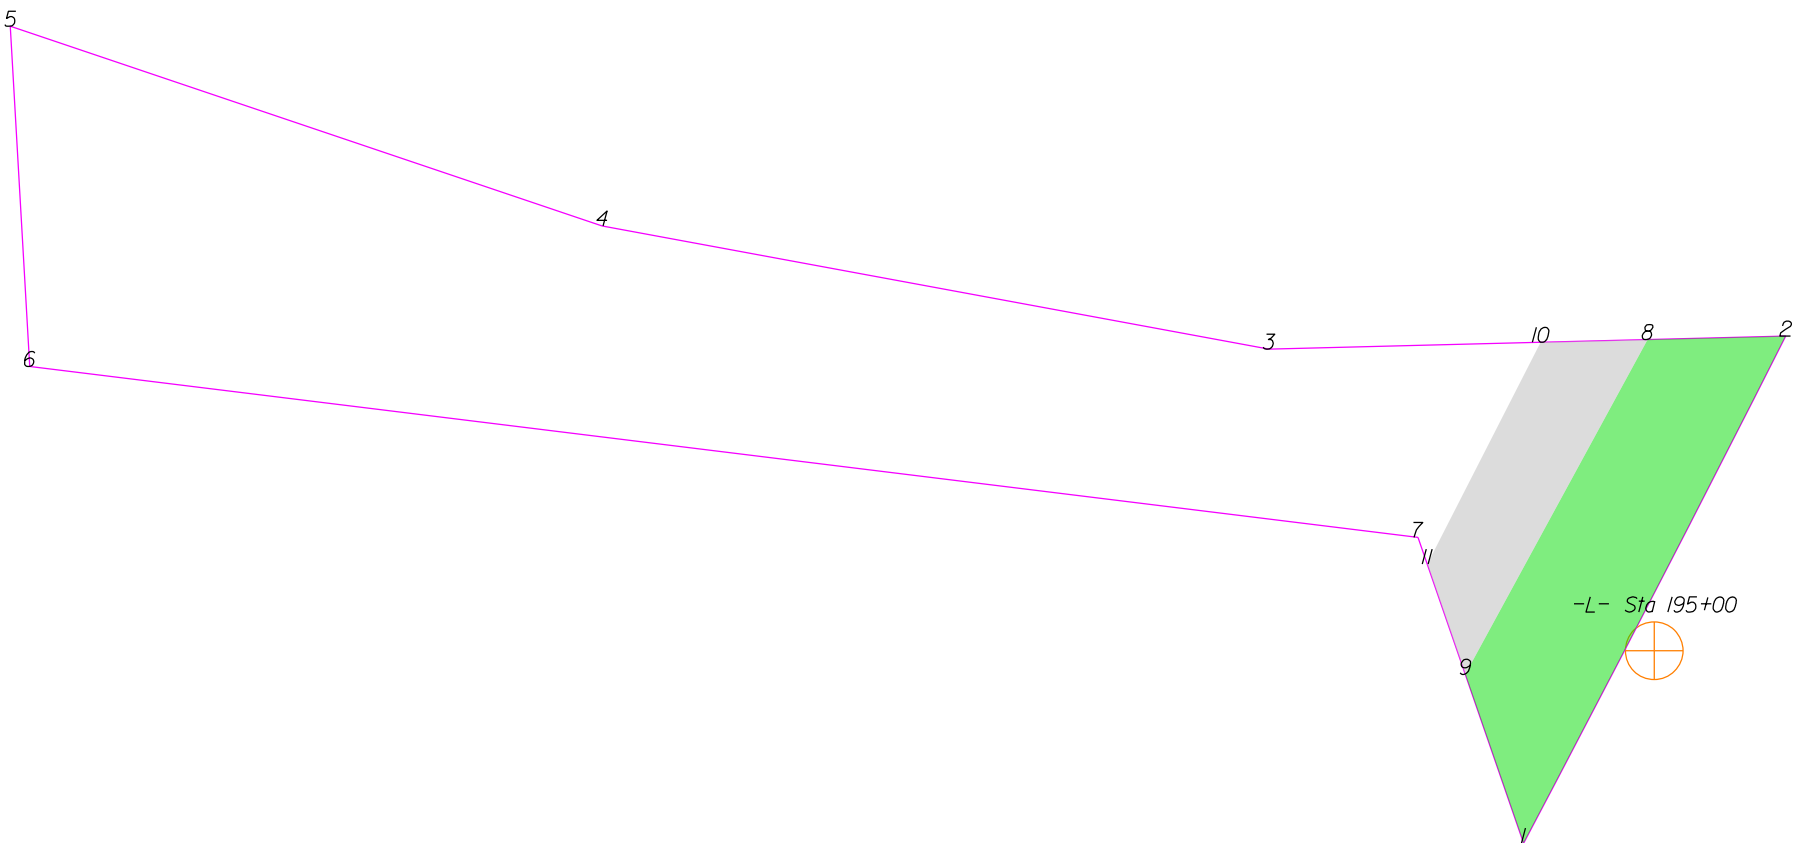

THIS MAP IS NOT A CERTIFIED SURVEY AND HAS NOT BEEN REVIEWED BY A LOCAL GOVERNMENT AGENCY FOR COMPLIANCE WITH ANY APPLICABLE LAND DEVELOPMENT REGULATIONS. THE PROPERTY SHOWN ON THIS MAP WAS LOCATED FOR THE NORTH CAROLINA DEPARTMENT OF TRANSPORTATION FOR HIGHWAY DESIGN PURPOSES. SOME ERROR MAY EXIST BETWEEN THE GRAPHICAL AND ACTUAL GROUND LOCATIONS OF PROPERTY LINES. THIS MAP IS TO BE USED AS A GRAPHICAL REPRESENTATION OF THE NCDOT'S INTENT TO ACQUIRE PROPERTY FOR RIGHT OF WAY PURPOSES, AND IN NO WAY REPRESENTS AN ACTUAL BOUNDARY SURVEY OF THIS PROPERTY.

NORTH CAROLINA DEPARTMENT OF TRANSPORTATION	
RIGHT OF WAY BRANCH	
SOUTH LAND HOLDING,LLC	04-5-2022
PARCEL # 128	S:\CADD\U4758\DDRAFT\U4758_dee
DB 8557 PG 297	UNKNOWN SCALE

	SQR FT	ACRES	SQR M	HECTARES
ROW Left	6174.337	0.142	573.617	0.057
FROM - TO	DISTANCE (FT/M)	BEARING	RADIUS (FT/M)	CURVE LENGTH (FT/M)
-L- Sta 195+00 - 1	74.534	22.718	S 34°9'38.8" W	
1 - 2	182.876	55.741	N 27°20'1.0" E	9970.000
2 - 8	44.220	13.478	S 88°32'49.8" W	3038.862
8 - 9	122.125	37.224	S 28°34'26.9" W	182.879
9 - 1	57.210	17.438	S 19°1'15.8" E	55.742

	SQR FT	ACRES	SQR M	HECTARES
TDE Left	2888.549	0.066	268.356	0.027
FROM - TO	DISTANCE (FT/M)	BEARING	RADIUS (FT/M)	CURVE LENGTH (FT/M)
-L- Sta 195+00 - 9	60.972	18.584	S 82°51'4.7" W	
9 - 8	122.125	37.224	N 28°34'26.9" E	
8 - 10	34.313	10.459	S 88°32'49.8" W	
10 - 11	79.763	24.312	S 27°4'10.3" W	
11 - 9	37.397	11.399	S 19°1'15.8" E	


TYPE	COUNT	SQR FEET	ACRES
Parcel	1	42665.410	0.979
ROW Left	1	6174.337	0.142
TDE Left	1	2888.549	0.066
ROW Right	0	0.000	0.000
PDE Left	0	0.000	0.000
PDE Right	0	0.000	0.000
TDE Right	0	0.000	0.000
TCE Left	0	0.000	0.000
TCE Right	0	0.000	0.000
PUE Left	0	0.000	0.000
PUE Right	0	0.000	0.000
TSE Left	0	0.000	0.000
TSE Right	0	0.000	0.000
DUE Left	0	0.000	0.000
DUE Right	0	0.000	0.000
DTE Left	0	0.000	0.000
DTE Right	0	0.000	0.000
AUE_Left	0	0.000	0.000
AUE_Right	0	0.000	0.000
PCE Left	0	0.000	0.000
PCE Right	0	0.000	0.000
TUE Left	0	0.000	0.000
TUE Right	0	0.000	0.000
REM Left	0	0.000	0.000
REM Right	0	0.000	0.000
Other Left	0	0.000	0.000
Other Right	0	0.000	0.000
PE Left	0	0.000	0.000
PE Right	0	0.000	0.000

THIS MAP IS NOT A CERTIFIED SURVEY AND HAS NOT BEEN REVIEWED BY A LOCAL GOVERNMENT AGENCY FOR COMPLIANCE WITH ANY APPLICABLE LAND DEVELOPMENT REGULATIONS. THE PROPERTY SHOWN ON THIS MAP WAS LOCATED FOR THE NORTH CAROLINA DEPARTMENT OF TRANSPORTATION FOR HIGHWAY DESIGN PURPOSES. SOME ERROR MAY EXIST BETWEEN THE GRAPHICAL AND ACTUAL GROUND LOCATIONS OF PROPERTY LINES. THIS MAP IS TO BE USED AS A GRAPHICAL REPRESENTATION OF THE NCDOT'S INTENT TO ACQUIRE PROPERTY FOR RIGHT OF WAY PURPOSES, AND IN NO WAY REPRESENTS AN ACTUAL BOUNDARY SURVEY OF THIS PROPERTY.

NORTH CAROLINA DEPARTMENT OF TRANSPORTATION	
RIGHT OF WAY BRANCH	
SOUTH LAND HOLDING,LLC	04-5-2022
PARCEL # 128	S:\CADD\U4758\DDRAFT\U4758_dee
DB 8557 PG 297	UNKNOWN SCALE



-L- Sta 196+00

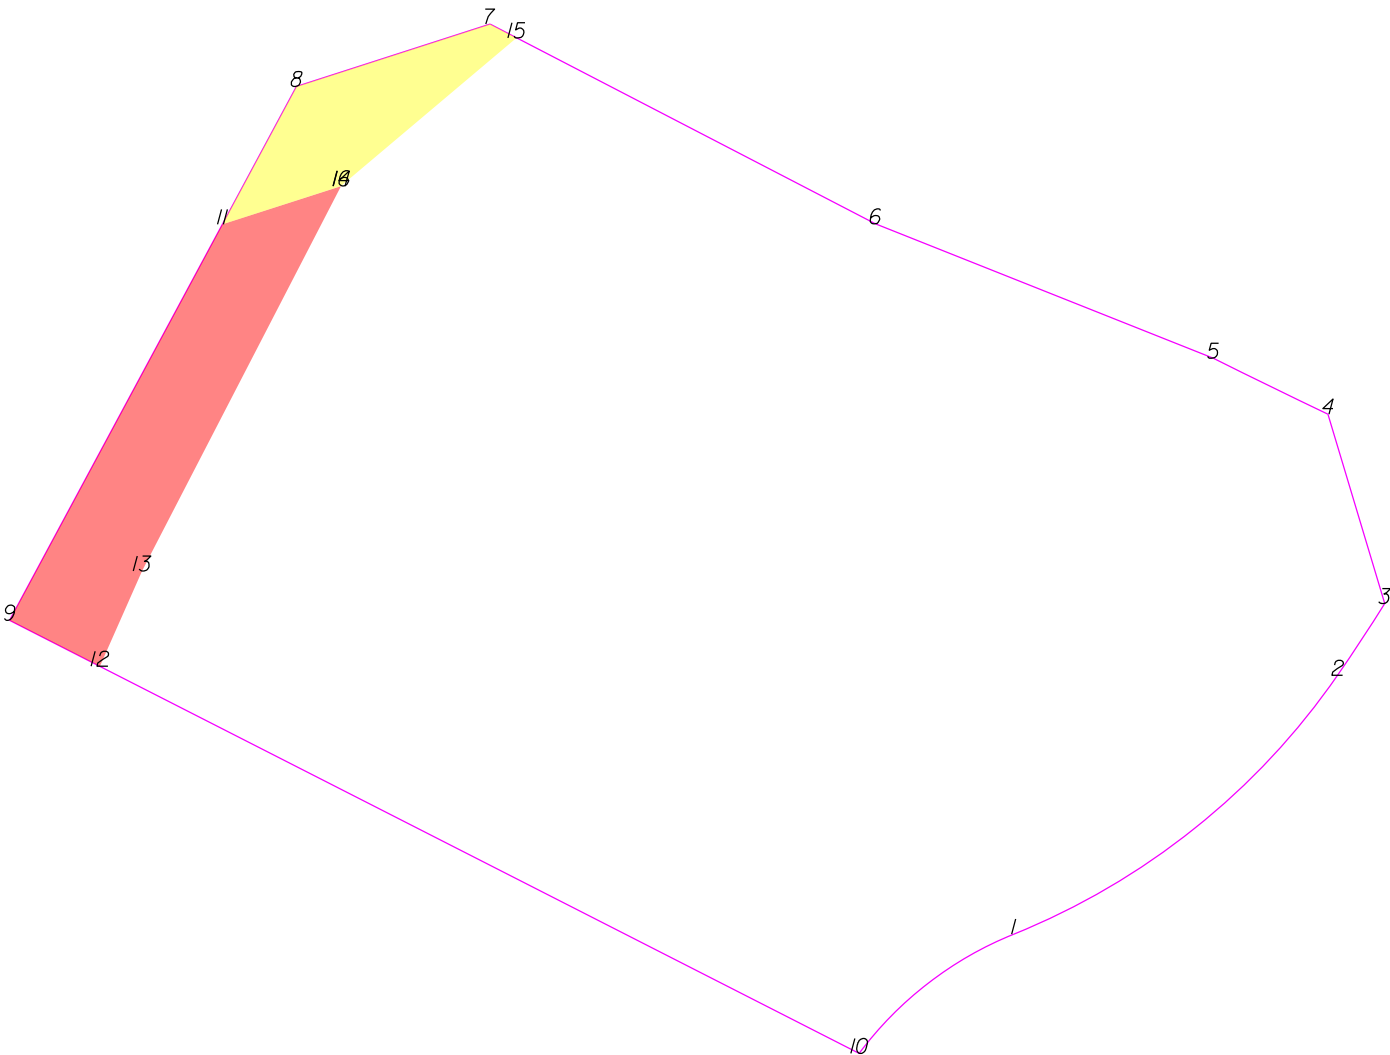

THIS MAP IS NOT A CERTIFIED SURVEY AND HAS NOT BEEN REVIEWED BY A LOCAL GOVERNMENT AGENCY FOR COMPLIANCE WITH ANY APPLICABLE LAND DEVELOPMENT REGULATIONS. THE PROPERTY SHOWN ON THIS MAP WAS LOCATED FOR THE NORTH CAROLINA DEPARTMENT OF TRANSPORTATION FOR HIGHWAY DESIGN PURPOSES. SOME ERROR MAY EXIST BETWEEN THE GRAPHICAL AND ACTUAL GROUND LOCATIONS OF PROPERTY LINES. THIS MAP IS TO BE USED AS A GRAPHICAL REPRESENTATION OF THE NCDOT'S INTENT TO ACQUIRE PROPERTY FOR RIGHT OF WAY PURPOSES, AND IN NO WAY REPRESENTS AN ACTUAL BOUNDARY SURVEY OF THIS PROPERTY.

NORTH CAROLINA DEPARTMENT OF TRANSPORTATION	
RIGHT OF WAY BRANCH	
ROY L. BEAGLE	12-8-2021
PARCEL # 129	S:\CADD\U4758\DDRAFT\U4758_dee
DB 5133 PG 1006	UNKNOWN SCALE

	SQR FT	ACRES	SQR M	HECTARES
PUE Right	865.534	0.020	80.411	0.008
FROM - TO	DISTANCE (FT/M)	BEARING	RADIUS (FT/M)	CURVE LENGTH (FT/M)
-L- Sta 196+00 - 11	85.162	25.957	S 84°31'26.9" E	
11 - 9	62.150	18.943	S 28°15'37.9" W	
9 - 12	14.002	4.268	S 62°58'54.7" E	
12 - 13	14.406	4.391	N 23°54'41.1" E	
13 - 14	59.916	18.263	N 27°20'30.1" E	
14 - 11	17.237	5.254	S 72°7'35.2" W	


	SQR FT	ACRES	SQR M	HECTARES
TCE Right	400.381	0.009	37.197	0.004
FROM - TO	DISTANCE (FT/M)	BEARING	RADIUS (FT/M)	CURVE LENGTH (FT/M)
-L- Sta 196+00 - 15	126.666	38.608	N 81°59'10.2" E	
15 - 7	4.134	1.260	N 62°36'21.5" W	
7 - 8	28.092	8.563	S 72°7'35.2" W	
8 - 11	21.646	6.598	S 28°15'37.9" W	
11 - 14	17.237	5.254	N 72°7'35.2" E	
14 - 16	0.045	0.014	N 27°20'30.1" E	
16 - 15	31.709	9.665	N 49°49'43.5" E	

TYPE	COUNT	SQR FEET	ACRES
Parcel	1	15879.666	0.365
PUE Right	1	865.534	0.020
TCE Right	1	400.381	0.009
ROW Left	0	0.000	0.000
ROW Right	0	0.000	0.000
PDE Left	0	0.000	0.000
PDE Right	0	0.000	0.000
TDE Left	0	0.000	0.000
TDE Right	0	0.000	0.000
TCE Left	0	0.000	0.000
PUE Left	0	0.000	0.000
TSE Left	0	0.000	0.000
TSE Right	0	0.000	0.000
DUE Left	0	0.000	0.000
DUE Right	0	0.000	0.000
DTE Left	0	0.000	0.000
DTE Right	0	0.000	0.000
AUE_Left	0	0.000	0.000
AUE_Right	0	0.000	0.000
PCE Left	0	0.000	0.000
PCE Right	0	0.000	0.000
TUE Left	0	0.000	0.000
TUE Right	0	0.000	0.000
REM Left	0	0.000	0.000
REM Right	0	0.000	0.000
Other Left	0	0.000	0.000
Other Right	0	0.000	0.000
PE Left	0	0.000	0.000
PE Right	0	0.000	0.000

THIS MAP IS NOT A CERTIFIED SURVEY AND HAS NOT BEEN REVIEWED BY A LOCAL GOVERNMENT AGENCY FOR COMPLIANCE WITH ANY APPLICABLE LAND DEVELOPMENT REGULATIONS. THE PROPERTY SHOWN ON THIS MAP WAS LOCATED FOR THE NORTH CAROLINA DEPARTMENT OF TRANSPORTATION FOR HIGHWAY DESIGN PURPOSES. SOME ERROR MAY EXIST BETWEEN THE GRAPHICAL AND ACTUAL GROUND LOCATIONS OF PROPERTY LINES. THIS MAP IS TO BE USED AS A GRAPHICAL REPRESENTATION OF THE NCDOT'S INTENT TO ACQUIRE PROPERTY FOR RIGHT OF WAY PURPOSES, AND IN NO WAY REPRESENTS AN ACTUAL BOUNDARY SURVEY OF THIS PROPERTY.

NORTH CAROLINA DEPARTMENT OF TRANSPORTATION	
RIGHT OF WAY BRANCH	
ROY L.BEAGLE	12-8-2021
PARCEL # 129	S:\CADD\U4758\DDRAFT\U4758_dee
DB 5133 PG 1006	UNKNOWN SCALE

-L- Sta 196+00

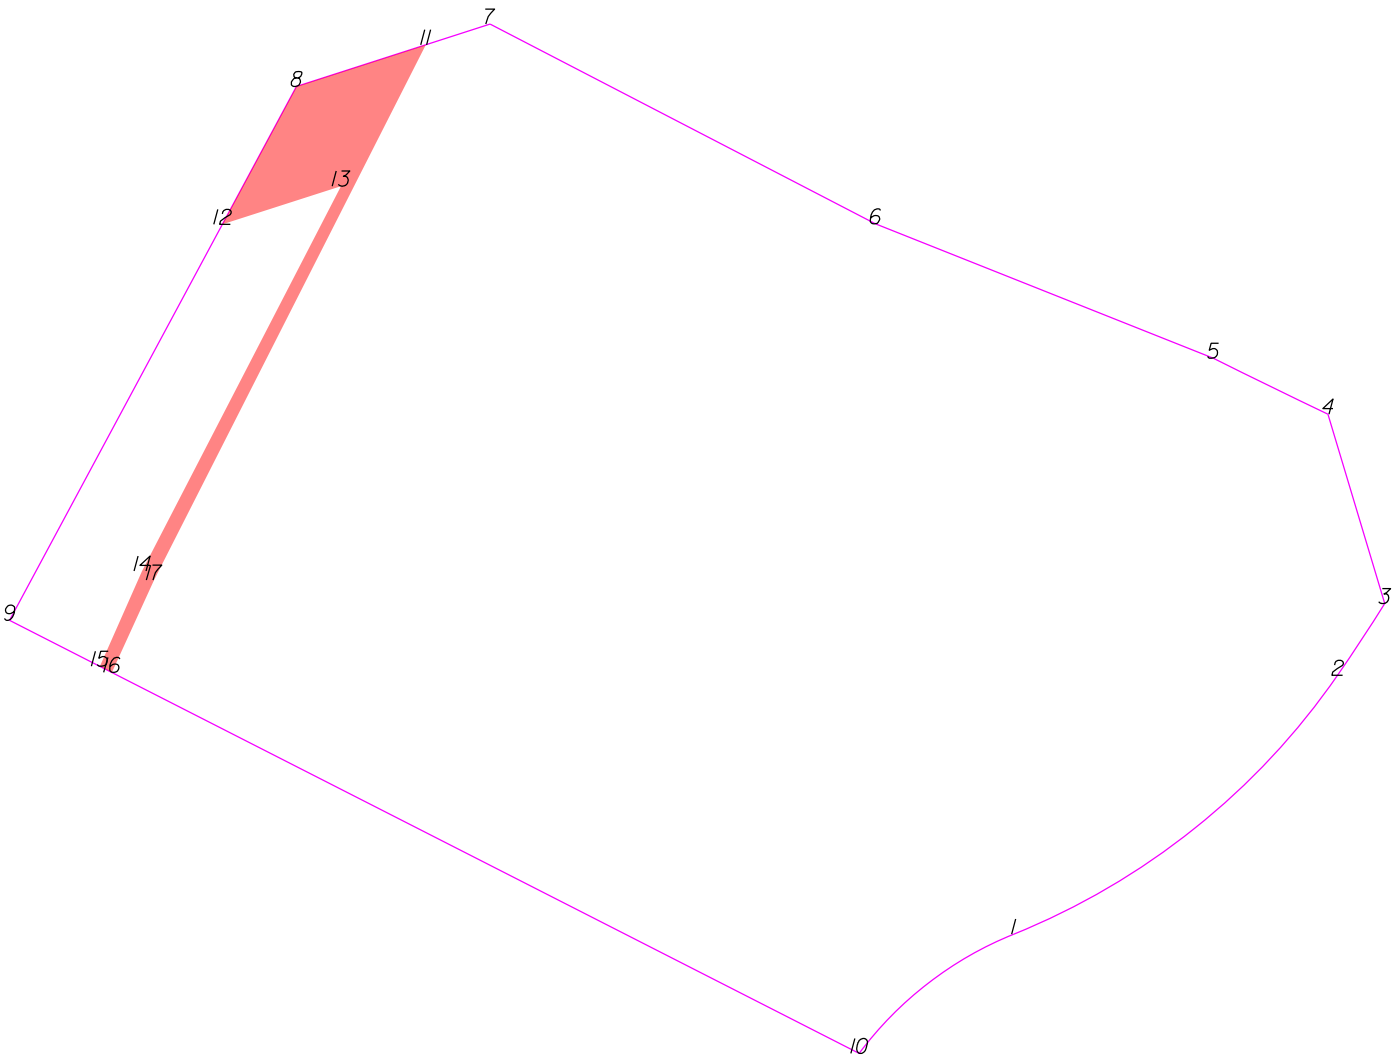

THIS MAP IS NOT A CERTIFIED SURVEY AND HAS NOT BEEN REVIEWED BY A LOCAL GOVERNMENT AGENCY FOR COMPLIANCE WITH ANY APPLICABLE LAND DEVELOPMENT REGULATIONS. THE PROPERTY SHOWN ON THIS MAP WAS LOCATED FOR THE NORTH CAROLINA DEPARTMENT OF TRANSPORTATION FOR HIGHWAY DESIGN PURPOSES. SOME ERROR MAY EXIST BETWEEN THE GRAPHICAL AND ACTUAL GROUND LOCATIONS OF PROPERTY LINES. THIS MAP IS TO BE USED AS A GRAPHICAL REPRESENTATION OF THE NCDOT'S INTENT TO ACQUIRE PROPERTY FOR RIGHT OF WAY PURPOSES, AND IN NO WAY REPRESENTS AN ACTUAL BOUNDARY SURVEY OF THIS PROPERTY.


NORTH CAROLINA DEPARTMENT OF TRANSPORTATION	
RIGHT OF WAY BRANCH	
ROY L. BEAGLE	03-27-2025
PARCEL # 129Z	S:\CADD\U4758\DDRAFT\U4758_dee
DB 5133 PG 1006	UNKNOWN SCALE

	SQR FT	ACRES		SQR M	HECTARES		
PUE Right	425.815	0.010		39.560	0.004		
FROM - TO		DISTANCE (FT/M)		BEARING	RADIUS (FT/M)		CURVE LENGTH (FT/M)
-L- Sta 196+00 - 11		114.112	34.781	N 81°35'6.3" E			
11 - 8		18.768	5.720	S 72°7'35.2" W			
8 - 12		21.646	6.598	S 28°15'37.9" W			
12 - 13		17.237	5.254	N 72°7'35.2" E			
13 - 14		59.916	18.263	S 27°20'30.1" W			
14 - 15		14.406	4.391	S 23°54'41.1" W			
15 - 16		1.861	0.567	S 62°58'54.7" E			
16 - 17		14.035	4.278	N 24°37'55.7" E			
17 - 11		82.998	25.298	N 26°54'12.5" E			

TYPE	COUNT	SQR FEET	ACRES
Parcel	1	15879.666	0.365
PUE Right	1	425.815	0.010
ROW Left	0	0.000	0.000
ROW Right	0	0.000	0.000
PDE Left	0	0.000	0.000
PDE Right	0	0.000	0.000
TDE Left	0	0.000	0.000
TDE Right	0	0.000	0.000
TCE Left	0	0.000	0.000
TCE Right	0	0.000	0.000
PUE Left	0	0.000	0.000
TSE Left	0	0.000	0.000
TSE Right	0	0.000	0.000
DUE Left	0	0.000	0.000
DUE Right	0	0.000	0.000
DTE Left	0	0.000	0.000
DTE Right	0	0.000	0.000
AUE_Left	0	0.000	0.000
AUE_Right	0	0.000	0.000
PCE Left	0	0.000	0.000
PCE Right	0	0.000	0.000
TUE Left	0	0.000	0.000
TUE Right	0	0.000	0.000
REM Left	0	0.000	0.000
REM Right	0	0.000	0.000
Other Left	0	0.000	0.000
Other Right	0	0.000	0.000
PE Left	0	0.000	0.000
PE Right	0	0.000	0.000

THIS MAP IS NOT A CERTIFIED SURVEY AND HAS NOT BEEN REVIEWED BY A LOCAL GOVERNMENT AGENCY FOR COMPLIANCE WITH ANY APPLICABLE LAND DEVELOPMENT REGULATIONS. THE PROPERTY SHOWN ON THIS MAP WAS LOCATED FOR THE NORTH CAROLINA DEPARTMENT OF TRANSPORTATION FOR HIGHWAY DESIGN PURPOSES. SOME ERROR MAY EXIST BETWEEN THE GRAPHICAL AND ACTUAL GROUND LOCATIONS OF PROPERTY LINES. THIS MAP IS TO BE USED AS A GRAPHICAL REPRESENTATION OF THE NCDOT'S INTENT TO ACQUIRE PROPERTY FOR RIGHT OF WAY PURPOSES, AND IN NO WAY REPRESENTS AN ACTUAL BOUNDARY SURVEY OF THIS PROPERTY.

NORTH CAROLINA DEPARTMENT OF TRANSPORTATION	
RIGHT OF WAY BRANCH	
ROY L.BEAGLE	03-27-2025
PARCEL # 129Z	S:\CADD\U4758\DDRAFT\U4758_dee
DB 5133 PG 1006	UNKNOWN SCALE

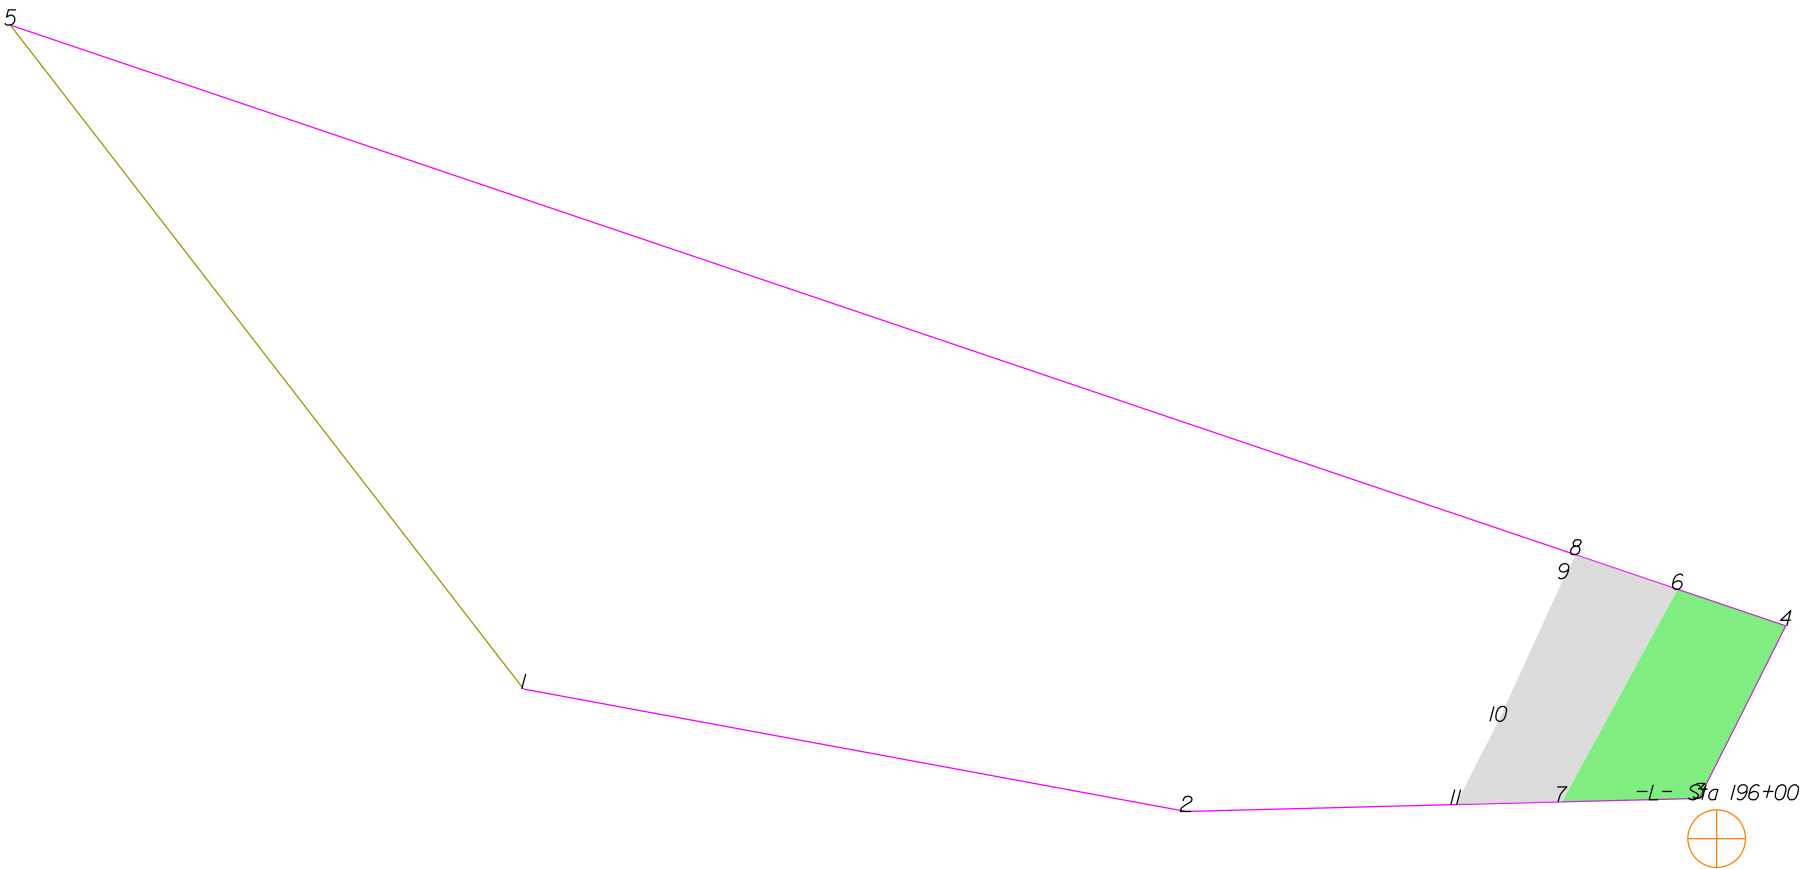

THIS MAP IS NOT A CERTIFIED SURVEY AND HAS NOT BEEN REVIEWED BY A LOCAL GOVERNMENT AGENCY FOR COMPLIANCE WITH ANY APPLICABLE LAND DEVELOPMENT REGULATIONS. THE PROPERTY SHOWN ON THIS MAP WAS LOCATED FOR THE NORTH CAROLINA DEPARTMENT OF TRANSPORTATION FOR HIGHWAY DESIGN PURPOSES. SOME ERROR MAY EXIST BETWEEN THE GRAPHICAL AND ACTUAL GROUND LOCATIONS OF PROPERTY LINES. THIS MAP IS TO BE USED AS A GRAPHICAL REPRESENTATION OF THE NCDOT'S INTENT TO ACQUIRE PROPERTY FOR RIGHT OF WAY PURPOSES, AND IN NO WAY REPRESENTS AN ACTUAL BOUNDARY SURVEY OF THIS PROPERTY.

NORTH CAROLINA DEPARTMENT OF TRANSPORTATION	
RIGHT OF WAY BRANCH	
RICKY T. MOODY	12-8-2021
PARCEL # 130	S:\CADD\U4758\DDRAFT\U4758_dee
DB 4573 PG 1922	UNKNOWN SCALE

	SQR FT	ACRES	SQR M	HECTARES
ROW Left	2630.013	0.060	244.337	0.024
FROM - TO	DISTANCE (FT/M)	BEARING	RADIUS (FT/M)	CURVE LENGTH (FT/M)
-L- Sta 196+00 - 3	14.166	4.318	N 23°46'18.9" W	
3 - 4	62.310	18.992	N 26°37'44.7" E	9970.000 3038.862 62.310 18.992
4 - 6	36.714	11.190	N 71°18'9.4" W	
6 - 7	78.104	23.806	S 28°34'26.9" W	
7 - 3	44.220	13.478	N 88°32'49.8" E	

	SQR FT	ACRES	SQR M	HECTARES
TDE Left	2678.764	0.061	248.866	0.025
FROM - TO	DISTANCE (FT/M)	BEARING	RADIUS (FT/M)	CURVE LENGTH (FT/M)
-L- Sta 196+00 - 8	102.226	31.159	N 26°23'57.0" W	
8 - 9	8.676	2.644	S 27°10'37.1" W	
9 - 10	50.621	15.429	S 24°36'34.2" W	
10 - 11	30.155	9.191	S 27°4'10.3" W	
11 - 7	34.313	10.459	N 88°32'49.8" E	
7 - 6	78.104	23.806	N 28°34'26.9" E	
6 - 8	34.726	10.585	N 71°18'9.4" W	


TYPE	COUNT	SQR FEET	ACRES
Parcel	1	60074.921	1.379
ROW Left	1	2630.013	0.060
TDE Left	1	2678.764	0.061
ROW Right	0	0.000	0.000
PDE Left	0	0.000	0.000
PDE Right	0	0.000	0.000
TDE Right	0	0.000	0.000
TCE Left	0	0.000	0.000
TCE Right	0	0.000	0.000
PUE Left	0	0.000	0.000
PUE Right	0	0.000	0.000
TSE Left	0	0.000	0.000
TSE Right	0	0.000	0.000
DUE Left	0	0.000	0.000
DUE Right	0	0.000	0.000
DTE Left	0	0.000	0.000
DTE Right	0	0.000	0.000
AUE_Left	0	0.000	0.000
AUE_Right	0	0.000	0.000
PCE Left	0	0.000	0.000
PCE Right	0	0.000	0.000
TUE Left	0	0.000	0.000
TUE Right	0	0.000	0.000
REM Left	0	0.000	0.000
REM Right	0	0.000	0.000
Other Left	0	0.000	0.000
Other Right	0	0.000	0.000
PE Left	0	0.000	0.000
PE Right	0	0.000	0.000

THIS MAP IS NOT A CERTIFIED SURVEY AND HAS NOT BEEN REVIEWED BY A LOCAL GOVERNMENT AGENCY FOR COMPLIANCE WITH ANY APPLICABLE LAND DEVELOPMENT REGULATIONS. THE PROPERTY SHOWN ON THIS MAP WAS LOCATED FOR THE NORTH CAROLINA DEPARTMENT OF TRANSPORTATION FOR HIGHWAY DESIGN PURPOSES. SOME ERROR MAY EXIST BETWEEN THE GRAPHICAL AND ACTUAL GROUND LOCATIONS OF PROPERTY LINES. THIS MAP IS TO BE USED AS A GRAPHICAL REPRESENTATION OF THE NCDOT'S INTENT TO ACQUIRE PROPERTY FOR RIGHT OF WAY PURPOSES, AND IN NO WAY REPRESENTS AN ACTUAL BOUNDARY SURVEY OF THIS PROPERTY.

NORTH CAROLINA DEPARTMENT OF TRANSPORTATION	
RIGHT OF WAY BRANCH	
RICKY T. MOODY	12-8-2021
PARCEL # 130	S:\CADD\U4758\DDRAFT\U4758_dee
DB 4573 PG 1922	UNKNOWN SCALE



-L- Sta 198+00

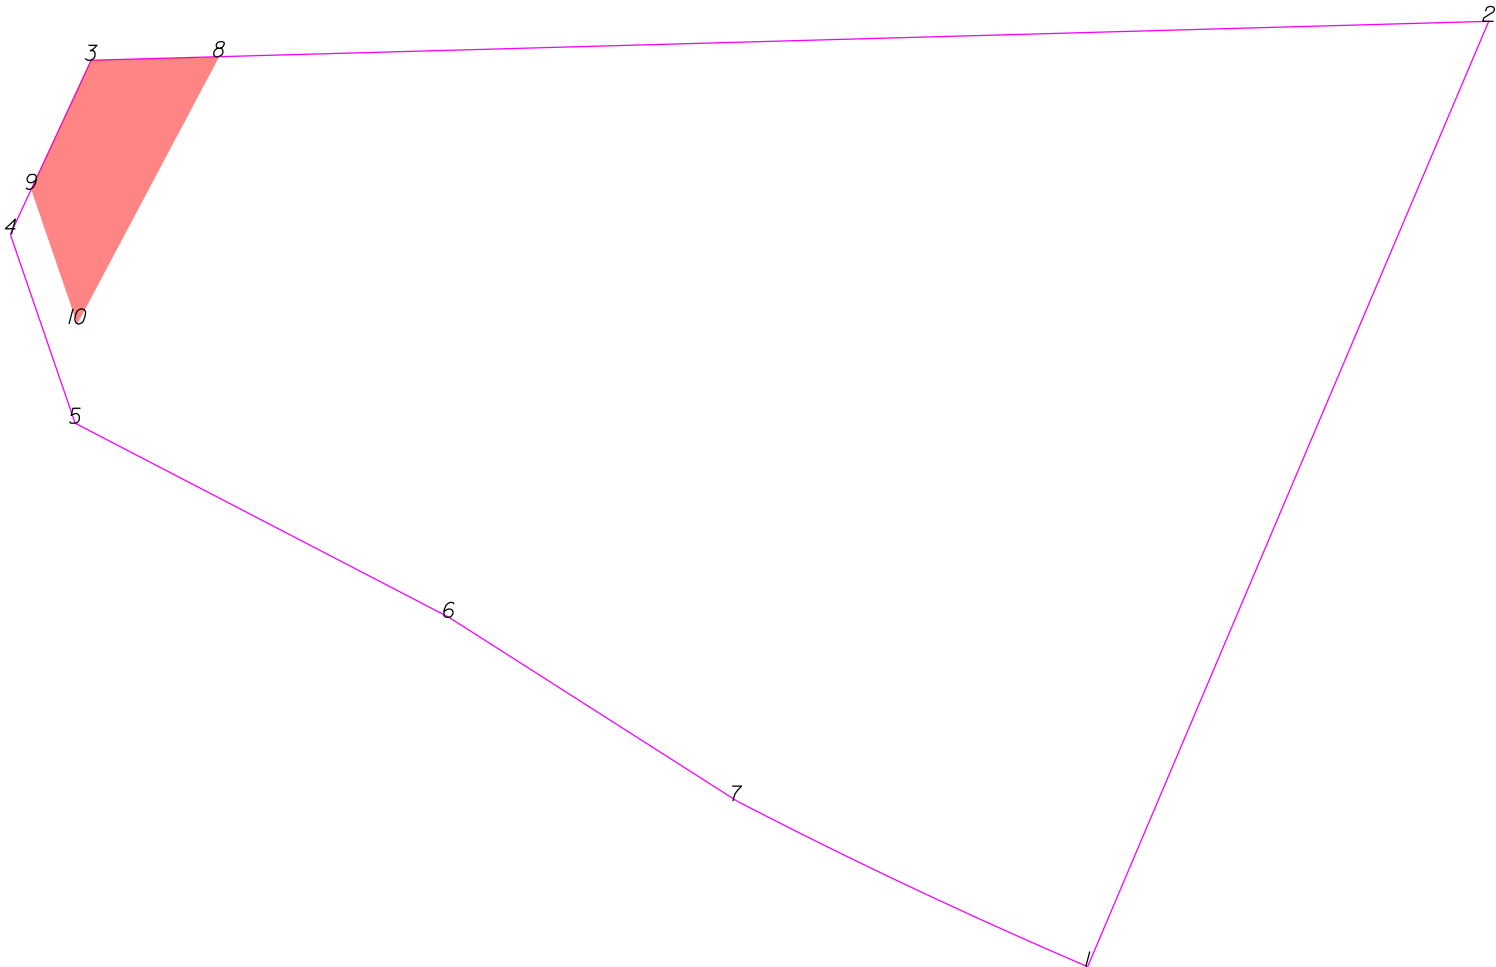

THIS MAP IS NOT A CERTIFIED SURVEY AND HAS NOT BEEN REVIEWED BY A LOCAL GOVERNMENT AGENCY FOR COMPLIANCE WITH ANY APPLICABLE LAND DEVELOPMENT REGULATIONS. THE PROPERTY SHOWN ON THIS MAP WAS LOCATED FOR THE NORTH CAROLINA DEPARTMENT OF TRANSPORTATION FOR HIGHWAY DESIGN PURPOSES. SOME ERROR MAY EXIST BETWEEN THE GRAPHICAL AND ACTUAL GROUND LOCATIONS OF PROPERTY LINES. THIS MAP IS TO BE USED AS A GRAPHICAL REPRESENTATION OF THE NCDOT'S INTENT TO ACQUIRE PROPERTY FOR RIGHT OF WAY PURPOSES, AND IN NO WAY REPRESENTS AN ACTUAL BOUNDARY SURVEY OF THIS PROPERTY.


NORTH CAROLINA DEPARTMENT OF TRANSPORTATION	
RIGHT OF WAY BRANCH	
ANTHONY D.WHIGHAM	12-8-2021
PARCEL # 131	S:\CADD\U4758\DDRAFT\U4758_dee
DB 4930 PG 1914	UNKNOWN SCALE

	SQR FT		ACRES		SQR M		HECTARES		
PUE Right	506.076		0.012		47.016		0.005		
FROM - TO			DISTANCE (FT/M)		BEARING	RADIUS (FT/M)		CURVE LENGTH (FT/M)	
-L- Sta 198+00 - 8			88.424	26.952	S 56°25'3.3" E				
8 - 3			18.655	5.686	S 88°24'35.1" W				
3 - 9			20.725	6.317	S 24°51'56.5" W				
9 - 10			20.718	6.315	S 18°54'0.1" E				
10 - 8			44.062	13.430	N 27°56'58.8" E				

TYPE	COUNT	SQR FEET	ACRES
Parcel	1	18254.912	0.419
PUE Right	1	506.076	0.012
ROW Left	0	0.000	0.000
ROW Right	0	0.000	0.000
PDE Left	0	0.000	0.000
PDE Right	0	0.000	0.000
TDE Left	0	0.000	0.000
TDE Right	0	0.000	0.000
TCE Left	0	0.000	0.000
TCE Right	0	0.000	0.000
PUE Left	0	0.000	0.000
TSE Left	0	0.000	0.000
TSE Right	0	0.000	0.000
DUE Left	0	0.000	0.000
DUE Right	0	0.000	0.000
DTE Left	0	0.000	0.000
DTE Right	0	0.000	0.000
AUE_Left	0	0.000	0.000
AUE_Right	0	0.000	0.000
PCE Left	0	0.000	0.000
PCE Right	0	0.000	0.000
TUE Left	0	0.000	0.000
TUE Right	0	0.000	0.000
REM Left	0	0.000	0.000
REM Right	0	0.000	0.000
Other Left	0	0.000	0.000
Other Right	0	0.000	0.000
PE Left	0	0.000	0.000
PE Right	0	0.000	0.000

THIS MAP IS NOT A CERTIFIED SURVEY AND HAS NOT BEEN REVIEWED BY A LOCAL GOVERNMENT AGENCY FOR COMPLIANCE WITH ANY APPLICABLE LAND DEVELOPMENT REGULATIONS. THE PROPERTY SHOWN ON THIS MAP WAS LOCATED FOR THE NORTH CAROLINA DEPARTMENT OF TRANSPORTATION FOR HIGHWAY DESIGN PURPOSES. SOME ERROR MAY EXIST BETWEEN THE GRAPHICAL AND ACTUAL GROUND LOCATIONS OF PROPERTY LINES. THIS MAP IS TO BE USED AS A GRAPHICAL REPRESENTATION OF THE NCDOT'S INTENT TO ACQUIRE PROPERTY FOR RIGHT OF WAY PURPOSES, AND IN NO WAY REPRESENTS AN ACTUAL BOUNDARY SURVEY OF THIS PROPERTY.

NORTH CAROLINA DEPARTMENT OF TRANSPORTATION	
RIGHT OF WAY BRANCH	
ANTHONY D.WHIGHAM	12-8-2021
PARCEL # 131	S:\CADD\U4758\DDRAFT\U4758_dee
DB 4930 PG 1914	UNKNOWN SCALE

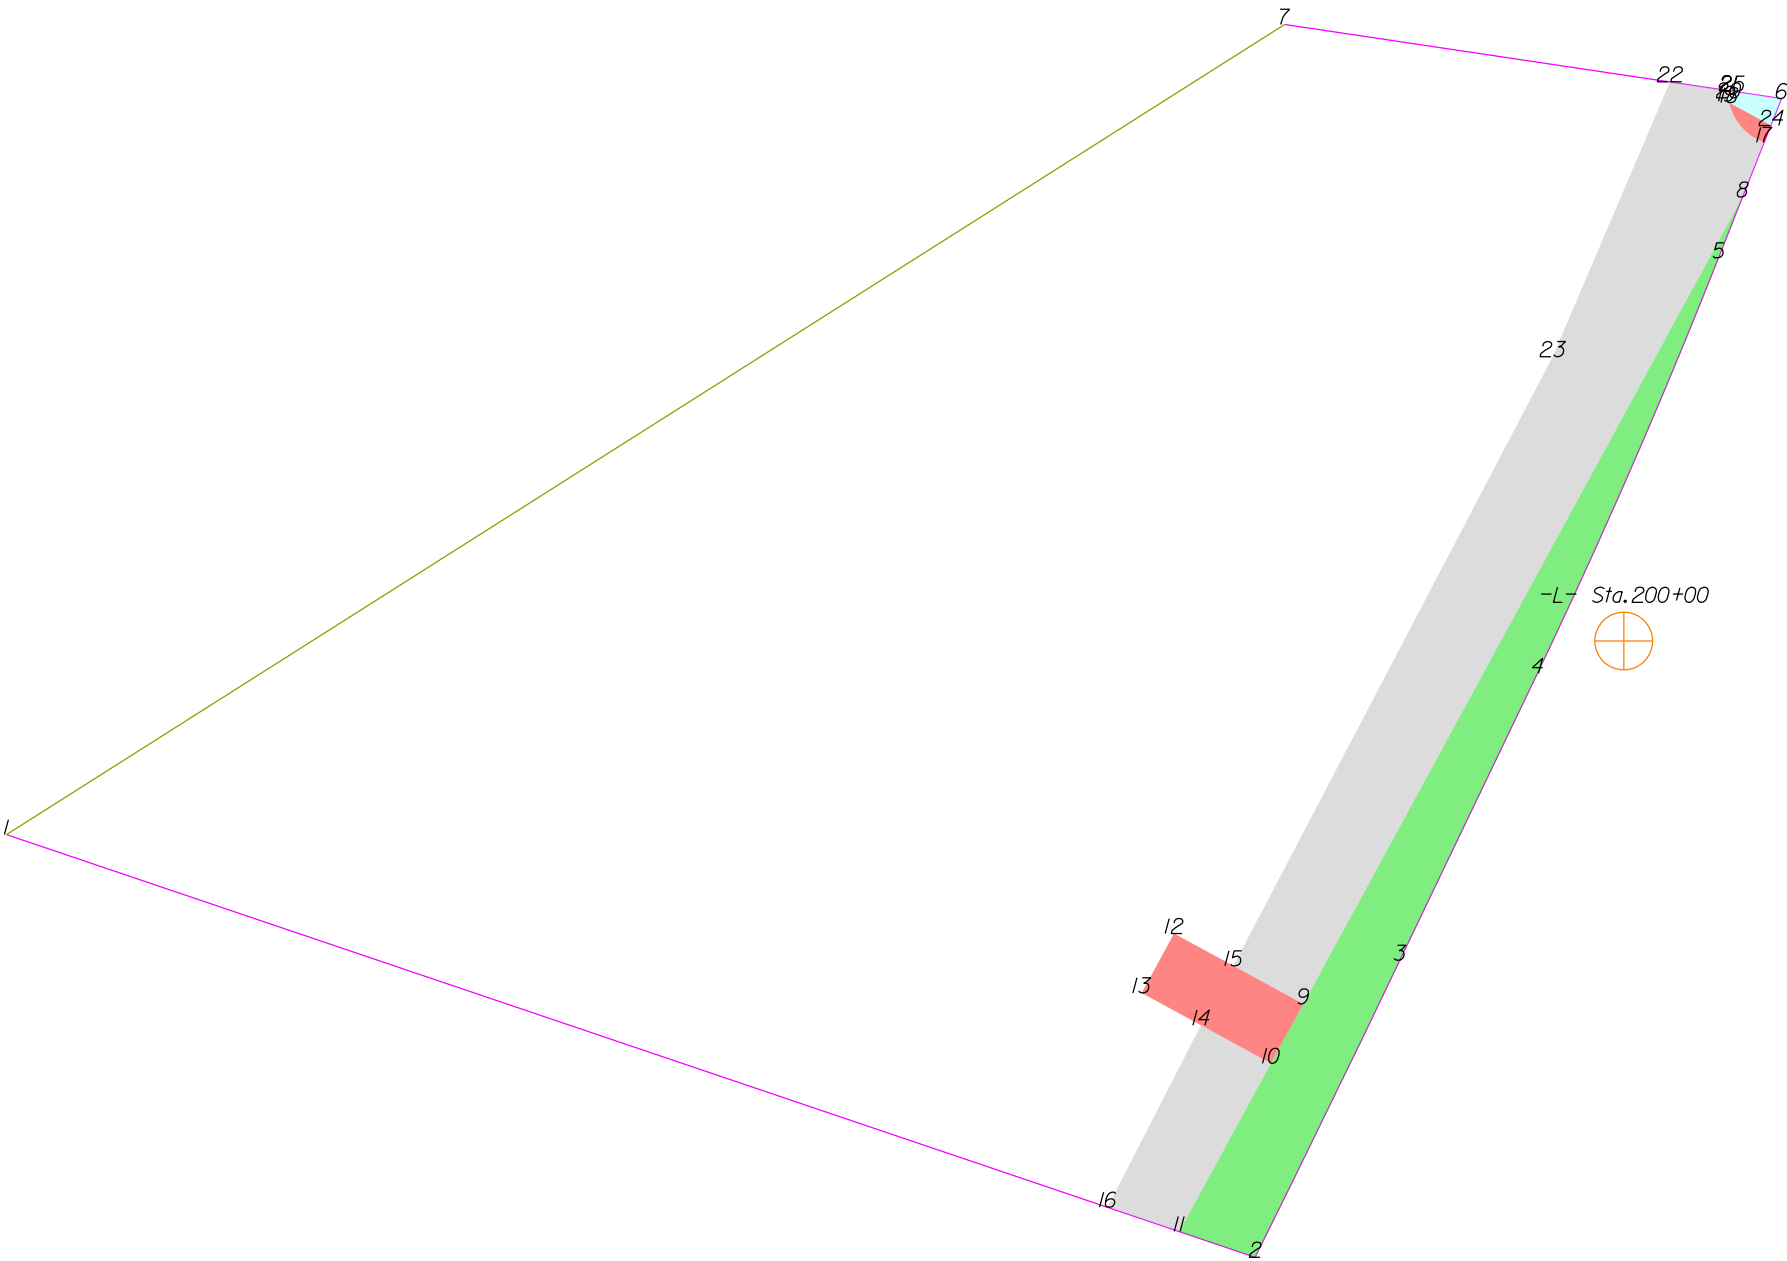

THIS MAP IS NOT A CERTIFIED SURVEY AND HAS NOT BEEN REVIEWED BY A LOCAL GOVERNMENT AGENCY FOR COMPLIANCE WITH ANY APPLICABLE LAND DEVELOPMENT REGULATIONS. THE PROPERTY SHOWN ON THIS MAP WAS LOCATED FOR THE NORTH CAROLINA DEPARTMENT OF TRANSPORTATION FOR HIGHWAY DESIGN PURPOSES. SOME ERROR MAY EXIST BETWEEN THE GRAPHICAL AND ACTUAL GROUND LOCATIONS OF PROPERTY LINES. THIS MAP IS TO BE USED AS A GRAPHICAL REPRESENTATION OF THE NCDOT'S INTENT TO ACQUIRE PROPERTY FOR RIGHT OF WAY PURPOSES, AND IN NO WAY REPRESENTS AN ACTUAL BOUNDARY SURVEY OF THIS PROPERTY.

NORTH CAROLINA DEPARTMENT OF TRANSPORTATION	
RIGHT OF WAY BRANCH	
350 SOUTH LAND HOLDING, LLC	03-25-2022
PARCEL # 132	S:\CADD\U4758\DDRAFT\U4758_dee
DB 7472 PG 3027	UNKNOWN SCALE

	SQR FT	ACRES	SQR M	HECTARES
ROW Left	11776.444	0.270	1094.072	0.109
FROM - TO	DISTANCE (FT/M)	BEARING	RADIUS (FT/M)	CURVE LENGTH (FT/M)
-L- Sta.200+00 - 2	329.342	100.384	S 30°53'37.7" W	
2 - 3	151.540	46.189	N 26°0'52.6" E	9970.000
3 - 4	145.968	44.491	N 25°34'45.0" E	3038.862
4 - 5	207.889	63.365	N 23°34'24.6" E	
5 - 8	29.964	9.133	N 21°34'4.2" E	905.258
8 - 9	421.423	128.450	S 28°34'26.9" W	207.932
9 - 10	31.000	9.449	S 28°34'26.9" W	63.378
10 - 11	87.870	26.783	S 28°34'26.9" W	
11 - 2	36.714	11.190	S 71°18'9.4" E	

	SQR FT	ACRES	SQR M	HECTARES
PUE Left	2092.500	0.048	194.400	0.019
FROM - TO	DISTANCE (FT/M)	BEARING	RADIUS (FT/M)	CURVE LENGTH (FT/M)
-L- Sta.200+00 - 12	246.092	75.009	S 56°57'41.9" W	
12 - 13	31.000	9.449	S 28°34'26.9" W	
13 - 14	31.000	9.449	S 61°25'33.1" E	
14 - 10	36.500	11.125	S 61°25'33.1" E	
10 - 9	31.000	9.449	N 28°34'26.9" E	
9 - 15	36.500	11.125	N 61°25'33.1" W	
15 - 12	31.000	9.449	N 61°25'33.1" W	

	SQR FT	ACRES	SQR M	HECTARES
TDE Left	3215.415	0.074	298.723	0.030
FROM - TO	DISTANCE (FT/M)	BEARING	RADIUS (FT/M)	CURVE LENGTH (FT/M)
-L- Sta.200+00 - 16	351.442	107.120	S 42°21'14.9" W	
16 - 11	34.726	10.585	S 71°18'9.4" E	
11 - 10	87.870	26.783	N 28°34'26.9" E	
10 - 14	36.500	11.125	N 61°25'33.1" W	
14 - 16	93.854	28.607	S 27°10'37.1" W	

	SQR FT	ACRES	SQR M	HECTARES
TDE Left	18897.439	0.434	1755.637	0.176
FROM - TO	DISTANCE (FT/M)	BEARING	RADIUS (FT/M)	CURVE LENGTH (FT/M)
-L- Sta.200+00 - 17	237.667	72.441	N 15°44'22.6" E	
17 - 18	24.267	7.396	N 41°29'49.2" W	25.000
18 - 19	1.392	0.424	N 61°25'33.1" W	7.620
19 - 20	1.752	0.534	N 28°34'26.9" E	25.337
20 - 21	3.373	1.028	N 3°27'52.3" W	7.723
21 - 22	26.944	8.212	N 81°30'40.1" W	
22 - 23	136.985	41.753	S 23°5'20.6" W	
23 - 15	315.540	96.177	S 27°39'58.3" W	
15 - 9	36.500	11.125	S 61°25'33.1" E	
9 - 8	421.423	128.450	N 28°34'26.9" E	
8 - 17	27.007	8.232	N 21°34'4.2" E	

	SQR FT	ACRES	SQR M	HECTARES
DUE Left	208.118	0.005	19.335	0.002
FROM - TO	DISTANCE (FT/M)	BEARING	RADIUS (FT/M)	CURVE LENGTH (FT/M)
-L- Sta.200+00 - 20	253.719	77.334	N 10°54'25.4" E	
20 - 18	2.238	0.682	S 9°53'51.0" E	25.000
18 - 24	21.797	6.644	S 61°25'33.1" E	7.620
24 - 6	13.252	4.039	N 21°34'4.2" E	2.239
6 - 25	22.970	7.001	N 81°30'40.1" W	0.682
25 - 20	3.513	1.071	S 28°34'26.9" W	

	SQR FT	ACRES	SQR M	HECTARES
DUE Left	1.182	0.000	0.110	0.000
FROM - TO	DISTANCE (FT/M)	BEARING	RADIUS (FT/M)	CURVE LENGTH (FT/M)
-L- Sta.200+00 - 20	253.719	77.334	N 10°54'25.4" E	
20 - 19	1.752	0.534	S 28°34'26.9" W	
19 - 18	1.392	0.424	S 61°25'33.1" E	
18 - 20	2.238	0.682	N 9°53'51.0" W	25.000

	SQR FT	ACRES	SQR M	HECTARES
PUE Left	141.645	0.003	13.159	0.001
FROM - TO	DISTANCE (FT/M)	BEARING	RADIUS (FT/M)	CURVE LENGTH (FT/M)
-L- Sta.200+00 - 17	237.667	72.441	N 15°44'22.6" E	
17 - 24	8.334	2.540	N 21°34'4.2" E	
24 - 18	21.797	6.644	N 61°25'33.1" W	
18 - 17	24.267	7.396	S 41°29'49.2" E	25.000

	SQR FT	ACRES	SQR M	HECTARES
PUE Left	3.271	0.000	0.304	0.000
FROM - TO	DISTANCE (FT/M)	BEARING	RADIUS (FT/M)	CURVE LENGTH (FT/M)
-L- Sta.200+00 - 21	256.987	78.330	N 10°43'13.5" E	
21 - 20	3.373	1.028	S 3°27'52.3" E	25.000
20 - 25	3.513	1.071	N 28°34'26.9" E	7.620
25 - 21	1.905	0.581	N 81°30'40.1" W	3.375


THIS MAP IS NOT A CERTIFIED SURVEY AND HAS NOT BEEN REVIEWED BY A LOCAL GOVERNMENT AGENCY FOR COMPLIANCE WITH ANY APPLICABLE LAND DEVELOPMENT REGULATIONS. THE PROPERTY SHOWN ON THIS MAP WAS LOCATED FOR THE NORTH CAROLINA DEPARTMENT OF TRANSPORTATION FOR HIGHWAY DESIGN PURPOSES. SOME ERROR MAY EXIST BETWEEN THE GRAPHICAL AND ACTUAL GROUND LOCATIONS OF PROPERTY LINES. THIS MAP IS TO BE USED AS A GRAPHICAL REPRESENTATION OF THE NCDOT'S INTENT TO ACQUIRE PROPERTY FOR RIGHT OF WAY PURPOSES, AND IN NO WAY REPRESENTS AN ACTUAL BOUNDARY SURVEY OF THIS PROPERTY.

NORTH CAROLINA DEPARTMENT OF TRANSPORTATION	
RIGHT OF WAY BRANCH	
350 SOUTH LAND HOLDING,LLC	03-25-2022
PARCEL * 132	S:\CADD\U4758\DDRAFT\U4758_dee
DB 7472 PG 3027	UNKNOWN SCALE

TYPE	COUNT	SQR FEET	ACRES
Parcel	1	230634.083	5.295
ROW Left	1	11776.444	0.270
PUE Left	3	2237.416	0.051
TDE Left	2	22112.854	0.508
DUE Left	2	209.300	0.005
ROW Right	0	0.000	0.000
PDE Left	0	0.000	0.000
PDE Right	0	0.000	0.000
TDE Right	0	0.000	0.000
TCE Left	0	0.000	0.000
TCE Right	0	0.000	0.000
PUE Right	0	0.000	0.000
TSE Left	0	0.000	0.000
TSE Right	0	0.000	0.000
DUE Right	0	0.000	0.000
DTE Left	0	0.000	0.000
DTE Right	0	0.000	0.000
AUE_Left	0	0.000	0.000
AUE_Right	0	0.000	0.000
PCE Left	0	0.000	0.000
PCE Right	0	0.000	0.000
TUE Left	0	0.000	0.000
TUE Right	0	0.000	0.000
REM Left	0	0.000	0.000
REM Right	0	0.000	0.000
Other Left	0	0.000	0.000
Other Right	0	0.000	0.000
PE Left	0	0.000	0.000
PE Right	0	0.000	0.000

THIS MAP IS NOT A CERTIFIED SURVEY AND HAS NOT BEEN REVIEWED BY A LOCAL GOVERNMENT AGENCY FOR COMPLIANCE WITH ANY APPLICABLE LAND DEVELOPMENT REGULATIONS. THE PROPERTY SHOWN ON THIS MAP WAS LOCATED FOR THE NORTH CAROLINA DEPARTMENT OF TRANSPORTATION FOR HIGHWAY DESIGN PURPOSES. SOME ERROR MAY EXIST BETWEEN THE GRAPHICAL AND ACTUAL GROUND LOCATIONS OF PROPERTY LINES. THIS MAP IS TO BE USED AS A GRAPHICAL REPRESENTATION OF THE NCDOT'S INTENT TO ACQUIRE PROPERTY FOR RIGHT OF WAY PURPOSES, AND IN NO WAY REPRESENTS AN ACTUAL BOUNDARY SURVEY OF THIS PROPERTY.

NORTH CAROLINA DEPARTMENT OF TRANSPORTATION	
RIGHT OF WAY BRANCH	
350 SOUTH LAND HOLDING,LLC	03-25-2022
PARCEL # 132	S:\CADD\U4758\DDRAFT\U4758_dee
DB 7472 PG 3027	UNKNOWN SCALE

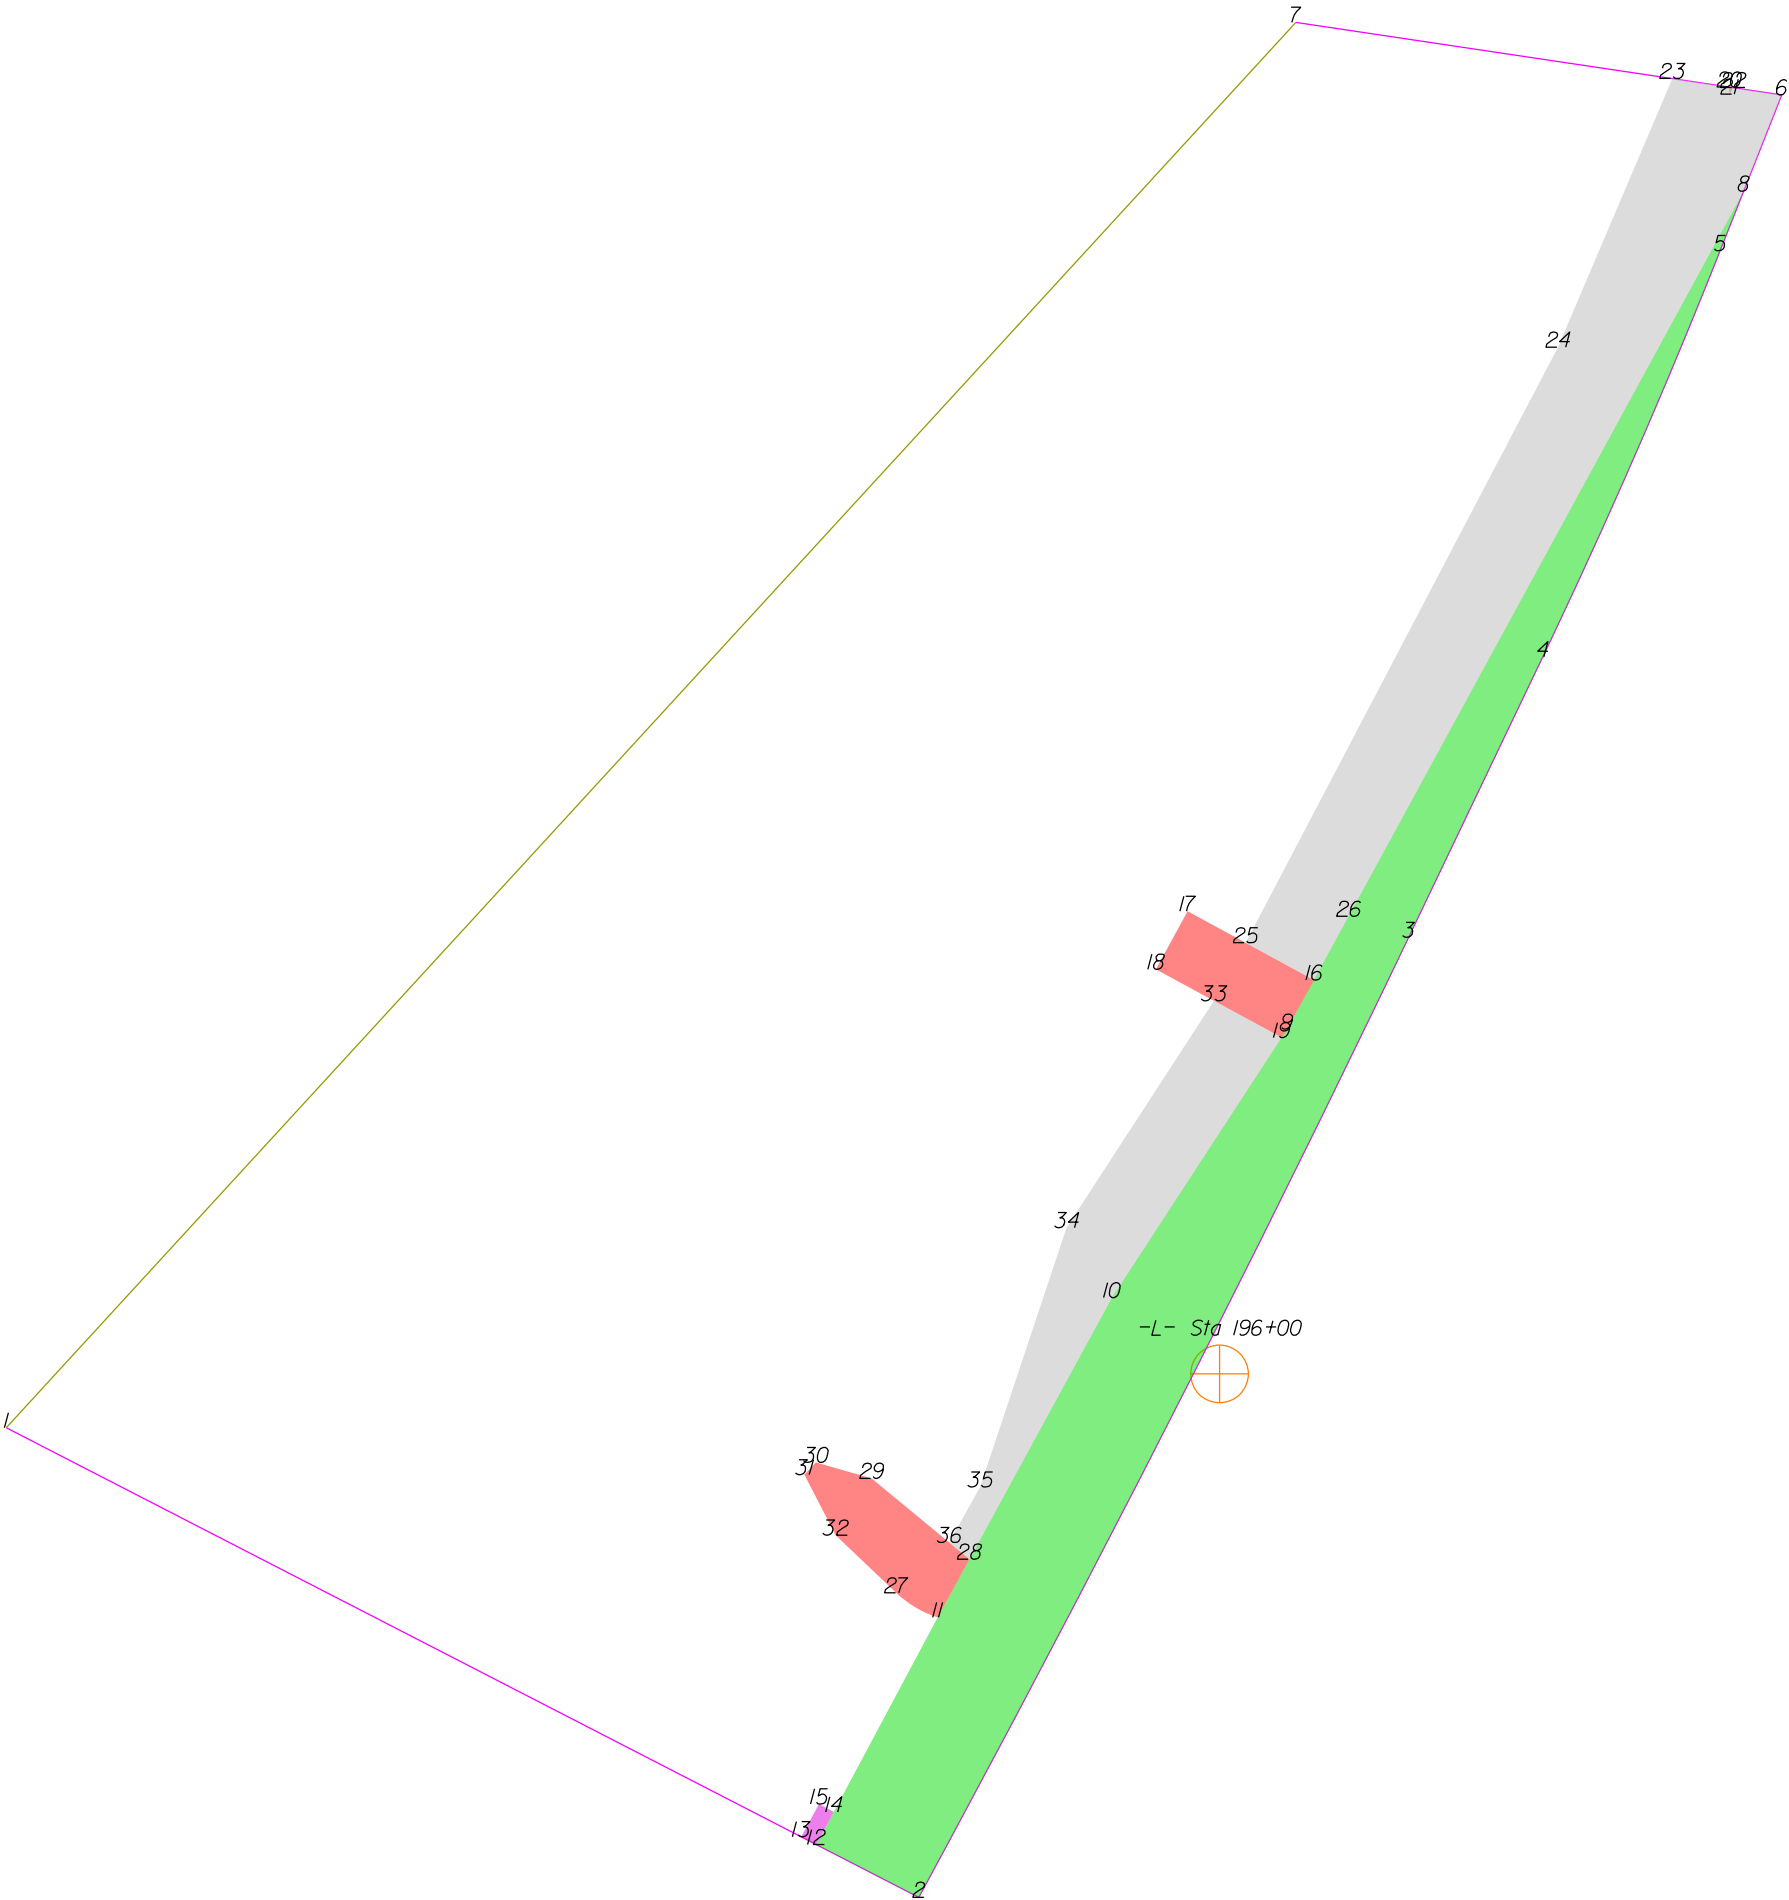

THIS MAP IS NOT A CERTIFIED SURVEY AND HAS NOT BEEN REVIEWED BY A LOCAL GOVERNMENT AGENCY FOR COMPLIANCE WITH ANY APPLICABLE LAND DEVELOPMENT REGULATIONS. THE PROPERTY SHOWN ON THIS MAP WAS LOCATED FOR THE NORTH CAROLINA DEPARTMENT OF TRANSPORTATION FOR HIGHWAY DESIGN PURPOSES. SOME ERROR MAY EXIST BETWEEN THE GRAPHICAL AND ACTUAL GROUND LOCATIONS OF PROPERTY LINES. THIS MAP IS TO BE USED AS A GRAPHICAL REPRESENTATION OF THE NCDOT'S INTENT TO ACQUIRE PROPERTY FOR RIGHT OF WAY PURPOSES, AND IN NO WAY REPRESENTS AN ACTUAL BOUNDARY SURVEY OF THIS PROPERTY.

NORTH CAROLINA DEPARTMENT OF TRANSPORTATION	
RIGHT OF WAY BRANCH	
350 SOUTH LAND HOLDING, LLC	02-17-2025
PARCEL # 132	S:\CADD\U4758\DDRAFT\U4758_dee
DB 7472 PG 3027	UNKNOWN SCALE

	SQR FT	ACRES	SQR M	HECTARES
ROW Left	30408.302	0.698	2825.035	0.283
FROM - TO	DISTANCE (FT/M)	BEARING	RADIUS (FT/M)	CURVE LENGTH (FT/M)
-L- Sta 196+00 - 2	283.160	86.307	S 29°53'16.1" W	
2 - 3	505.585	154.103	N 27°1'55.4" E	9970.000
3 - 4	145.968	44.491	N 25°34'45.0" E	3038.862
4 - 5	207.889	63.365	N 23°34'24.6" E	505.640
5 - 8	29.964	9.133	N 21°34'4.2" E	207.932
8 - 9	447.643	136.442	S 28°34'26.9" W	63.378
9 - 10	150.479	45.866	S 33°8'53.0" W	
10 - 11	170.796	52.059	S 28°34'26.9" W	
11 - 12	120.845	36.834	S 28°5'59.7" W	
12 - 2	54.023	16.466	S 62°46'26.8" E	

	SQR FT	ACRES	SQR M	HECTARES
PDE Left	138.366	0.003	12.855	0.001
FROM - TO	DISTANCE (FT/M)	BEARING	RADIUS (FT/M)	CURVE LENGTH (FT/M)
-L- Sta 196+00 - 13	292.674	89.207	S 42°6'34.9" W	
13 - 12	8.002	2.439	S 62°46'26.8" E	
12 - 14	17.358	5.291	N 28°5'59.7" E	
14 - 15	7.857	2.395	N 61°25'33.1" W	
15 - 13	17.545	5.348	S 28°34'26.9" W	

	SQR FT	ACRES	SQR M	HECTARES
PUE Left	2091.586	0.048	194.315	0.019
FROM - TO	DISTANCE (FT/M)	BEARING	RADIUS (FT/M)	CURVE LENGTH (FT/M)
-L- Sta 196+00 - 9	164.885	50.257	N 11°6'14.4" E	
9 - 16	26.220	7.992	N 28°34'26.9" E	
16 - 17	67.500	20.574	N 61°25'33.1" W	
17 - 18	31.000	9.449	S 28°34'26.9" W	
18 - 19	67.118	20.457	S 61°25'33.1" E	
19 - 9	4.795	1.461	N 33°8'53.0" E	

	SQR FT	ACRES	SQR M	HECTARES
PUE Left	3.271	0.000	0.304	0.000
FROM - TO	DISTANCE (FT/M)	BEARING	RADIUS (FT/M)	CURVE LENGTH (FT/M)
-L- Sta 196+00 - 20	649.408	197.940	N 21°36'20.1" E	
20 - 21	3.373	1.028	S 3°27'52.3" E	25.000
21 - 22	3.513	1.071	N 28°34'26.9" E	7.620
22 - 20	1.905	0.581	N 81°30'40.1" W	3.375

	SQR FT	ACRES	SQR M	HECTARES
TDE Left	19251.655	0.442	1788.544	0.179
FROM - TO	DISTANCE (FT/M)	BEARING	RADIUS (FT/M)	CURVE LENGTH (FT/M)
-L- Sta 196+00 - 8	606.945	184.997	N 23°53'46.1" E	
8 - 6	48.593	14.811	N 21°34'4.2" E	
6 - 23	51.818	15.794	N 81°30'40.1" W	
23 - 24	136.985	41.753	S 23°5'20.6" W	
24 - 25	315.540	96.177	S 27°39'58.3" W	
25 - 16	36.500	11.125	S 61°25'33.1" E	
16 - 26	34.040	10.375	N 28°34'26.9" E	
26 - 8	387.383	118.074	N 28°34'26.9" E	

	SQR FT	ACRES	SQR M	HECTARES
PUE Left	2522.471	0.058	234.346	0.023
FROM - TO	DISTANCE (FT/M)	BEARING	RADIUS (FT/M)	CURVE LENGTH (FT/M)
-L- Sta 196+00 - 27	183.185	55.835	S 55°53'52.2" W	
27 - 11	22.598	6.888	S 59°28'25.2" E	50.000
11 - 28	31.080	9.473	N 28°34'26.9" E	15.240
28 - 29	59.521	18.142	N 50°24'48.0" W	22.795
29 - 30	27.213	8.295	N 74°4'11.8" W	6.948
30 - 31	7.859	2.395	S 42°38'49.5" W	
31 - 32	31.845	9.706	S 27°11'35.3" E	
32 - 27	39.319	11.984	S 46°24'41.8" E	

	SQR FT	ACRES	SQR M	HECTARES
TDE Left	7843.427	0.180	728.681	0.073
FROM - TO	DISTANCE (FT/M)	BEARING	RADIUS (FT/M)	CURVE LENGTH (FT/M)
-L- Sta 196+00 - 10	61.929	18.876	N 54°40'30.9" W	
10 - 19	145.684	44.405	N 33°8'53.0" E	
19 - 33	36.118	11.009	N 61°25'33.1" W	
33 - 34	126.923	38.686	S 33°1'33.0" W	
34 - 35	128.226	39.083	S 18°24'36.3" W	
35 - 36	29.841	9.096	S 29°10'46.4" W	
36 - 28	12.265	3.738	S 50°24'48.0" E	
28 - 10	139.716	42.586	N 28°34'26.9" E	


THIS MAP IS NOT A CERTIFIED SURVEY AND HAS NOT BEEN REVIEWED BY A LOCAL GOVERNMENT AGENCY FOR COMPLIANCE WITH ANY APPLICABLE LAND DEVELOPMENT REGULATIONS. THE PROPERTY SHOWN ON THIS MAP WAS LOCATED FOR THE NORTH CAROLINA DEPARTMENT OF TRANSPORTATION FOR HIGHWAY DESIGN PURPOSES. SOME ERROR MAY EXIST BETWEEN THE GRAPHICAL AND ACTUAL GROUND LOCATIONS OF PROPERTY LINES. THIS MAP IS TO BE USED AS A GRAPHICAL REPRESENTATION OF THE NCDOT'S INTENT TO ACQUIRE PROPERTY FOR RIGHT OF WAY PURPOSES, AND IN NO WAY REPRESENTS AN ACTUAL BOUNDARY SURVEY OF THIS PROPERTY.

NORTH CAROLINA DEPARTMENT OF TRANSPORTATION	
RIGHT OF WAY BRANCH	
350 SOUTH LAND HOLDING,LLC	02-17-2025
PARCEL * 132	S:\CADD\U4758\DDRAFT\U4758_dee
DB 7472 PG 3027	UNKNOWN SCALE

TYPE	COUNT	SQR FEET	ACRES
Parcel	1	319529.982	7.335
ROW Left	1	30408.302	0.698
PDE Left	1	138.366	0.003
PUE Left	3	4617.328	0.106
TDE Left	2	27095.082	0.622
ROW Right	0	0.000	0.000
PDE Right	0	0.000	0.000
TDE Right	0	0.000	0.000
TCE Left	0	0.000	0.000
TCE Right	0	0.000	0.000
PUE Right	0	0.000	0.000
TSE Left	0	0.000	0.000
TSE Right	0	0.000	0.000
DUE Left	0	0.000	0.000
DUE Right	0	0.000	0.000
DTE Left	0	0.000	0.000
DTE Right	0	0.000	0.000
AUE_Left	0	0.000	0.000
AUE_Right	0	0.000	0.000
PCE Left	0	0.000	0.000
PCE Right	0	0.000	0.000
TUE Left	0	0.000	0.000
TUE Right	0	0.000	0.000
REM Left	0	0.000	0.000
REM Right	0	0.000	0.000
Other Left	0	0.000	0.000
Other Right	0	0.000	0.000
PE Left	0	0.000	0.000
PE Right	0	0.000	0.000

THIS MAP IS NOT A CERTIFIED SURVEY AND HAS NOT BEEN REVIEWED BY A LOCAL GOVERNMENT AGENCY FOR COMPLIANCE WITH ANY APPLICABLE LAND DEVELOPMENT REGULATIONS. THE PROPERTY SHOWN ON THIS MAP WAS LOCATED FOR THE NORTH CAROLINA DEPARTMENT OF TRANSPORTATION FOR HIGHWAY DESIGN PURPOSES. SOME ERROR MAY EXIST BETWEEN THE GRAPHICAL AND ACTUAL GROUND LOCATIONS OF PROPERTY LINES. THIS MAP IS TO BE USED AS A GRAPHICAL REPRESENTATION OF THE NCDOT'S INTENT TO ACQUIRE PROPERTY FOR RIGHT OF WAY PURPOSES, AND IN NO WAY REPRESENTS AN ACTUAL BOUNDARY SURVEY OF THIS PROPERTY.

NORTH CAROLINA DEPARTMENT OF TRANSPORTATION	
RIGHT OF WAY BRANCH	
350 SOUTH LAND HOLDING,LLC	02-17-2025
PARCEL # 132	S:\CADD\U4758\DDRAFT\U4758_dee
DB 7472 PG 3027	UNKNOWN SCALE

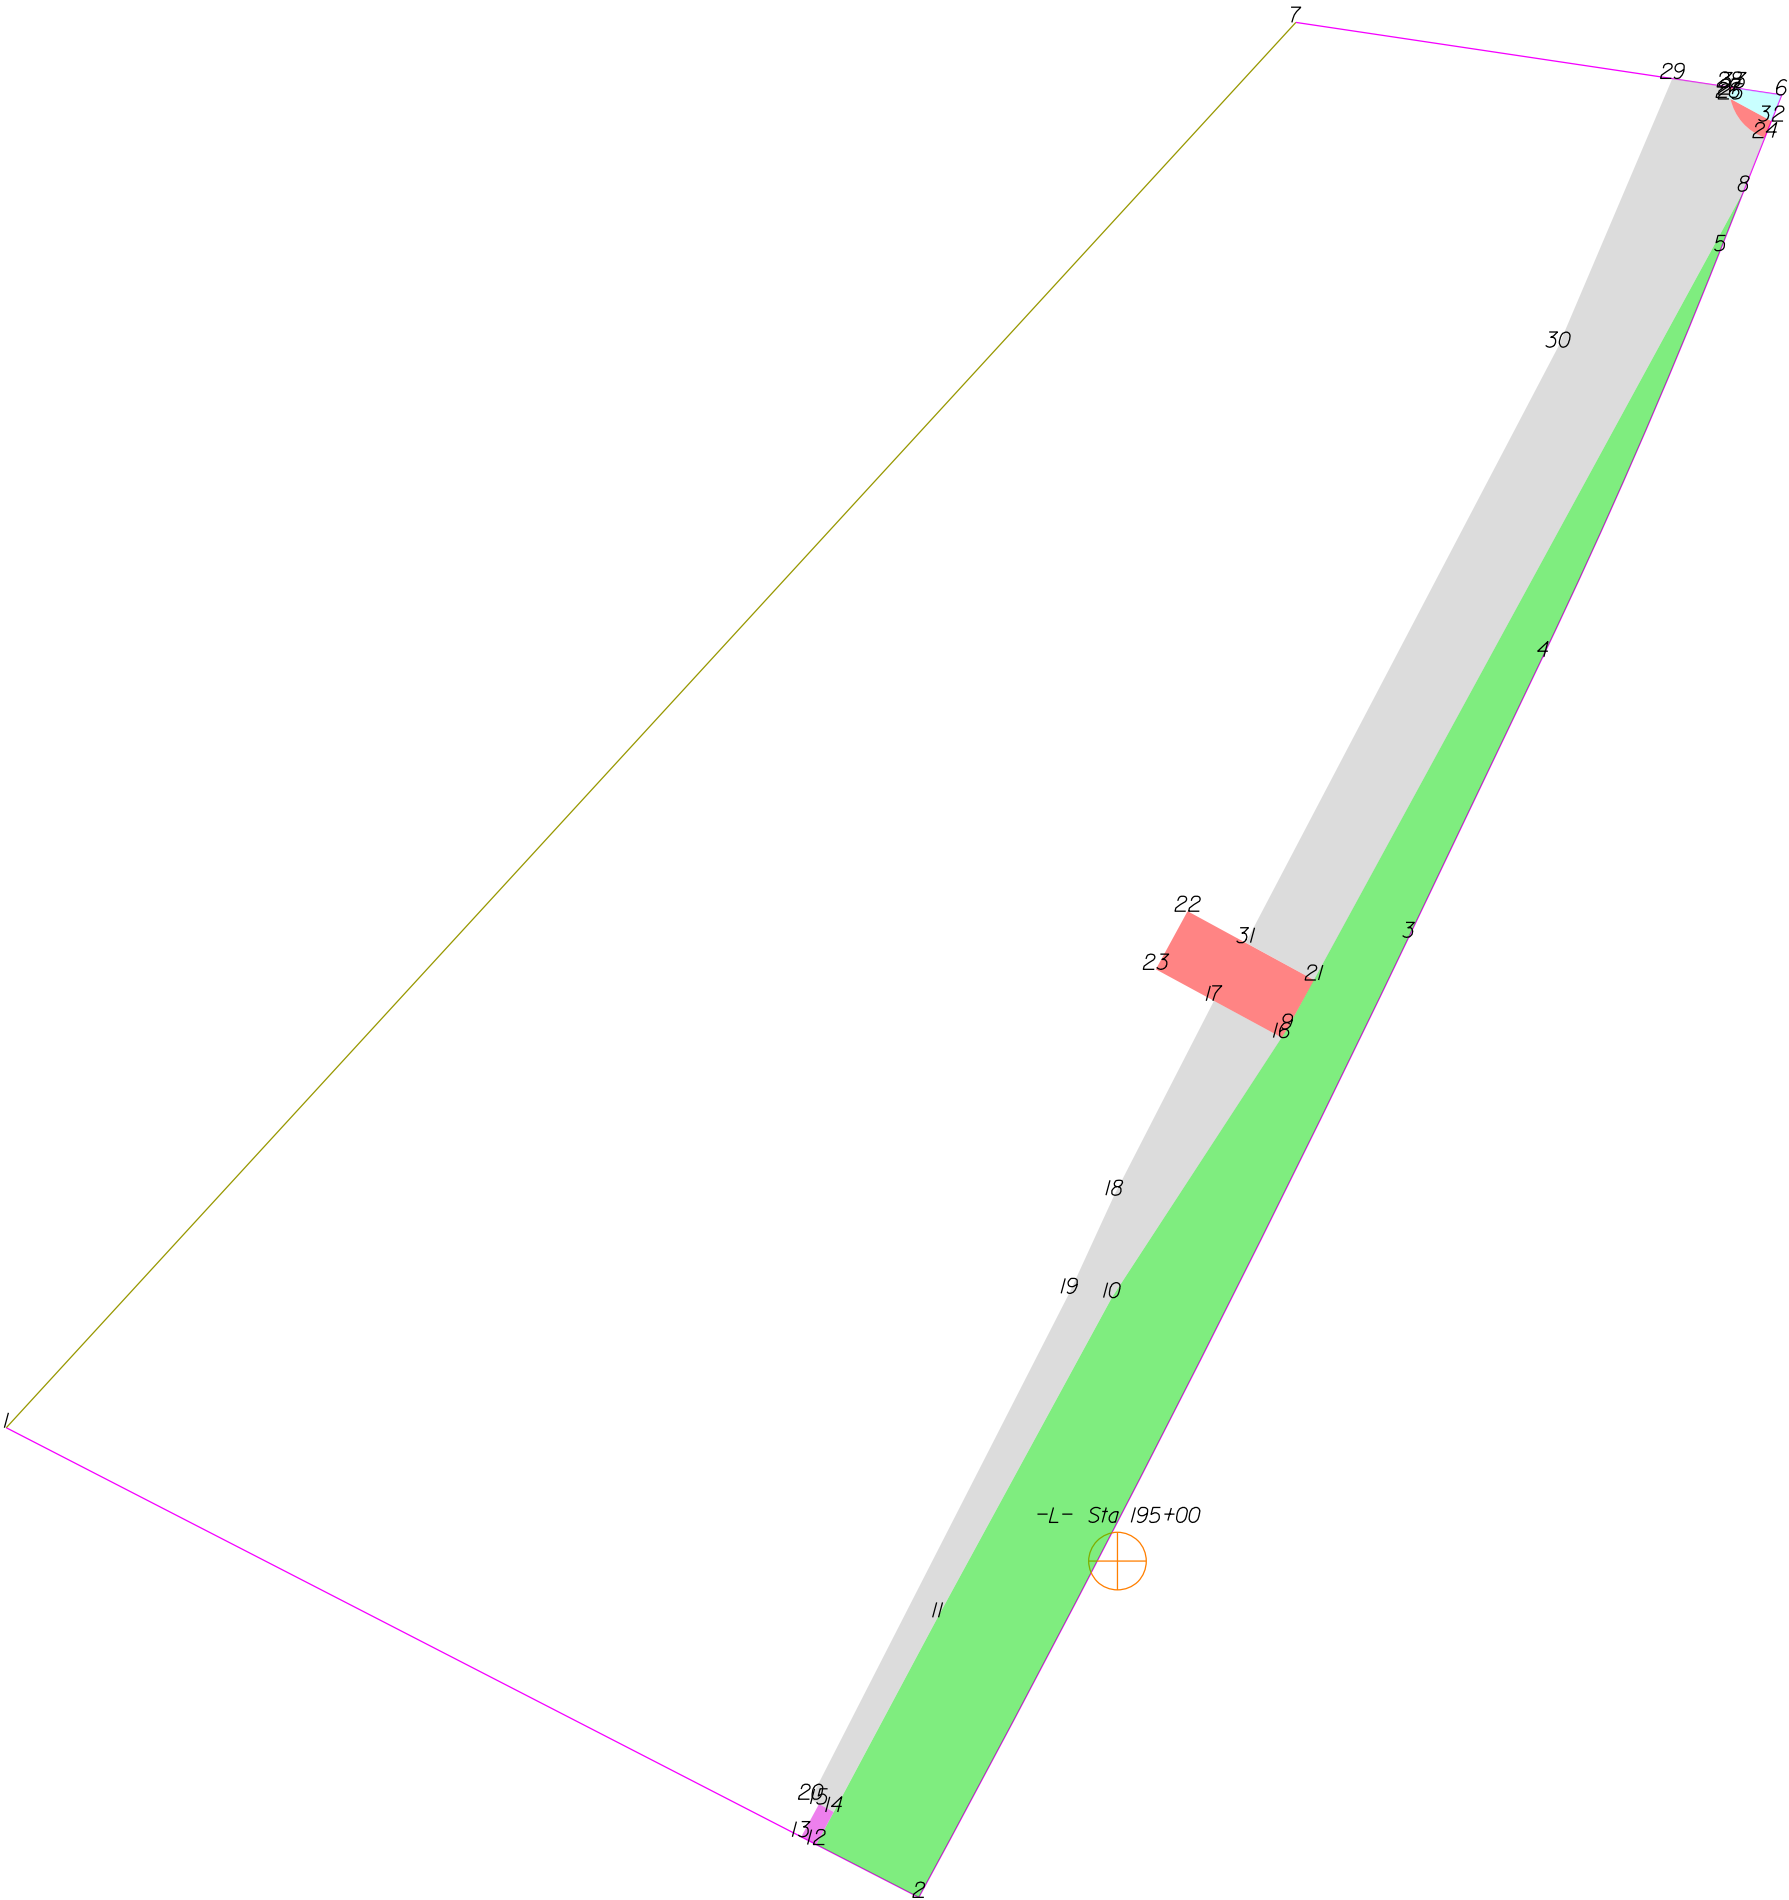

THIS MAP IS NOT A CERTIFIED SURVEY AND HAS NOT BEEN REVIEWED BY A LOCAL GOVERNMENT AGENCY FOR COMPLIANCE WITH ANY APPLICABLE LAND DEVELOPMENT REGULATIONS. THE PROPERTY SHOWN ON THIS MAP WAS LOCATED FOR THE NORTH CAROLINA DEPARTMENT OF TRANSPORTATION FOR HIGHWAY DESIGN PURPOSES. SOME ERROR MAY EXIST BETWEEN THE GRAPHICAL AND ACTUAL GROUND LOCATIONS OF PROPERTY LINES. THIS MAP IS TO BE USED AS A GRAPHICAL REPRESENTATION OF THE NCDOT'S INTENT TO ACQUIRE PROPERTY FOR RIGHT OF WAY PURPOSES, AND IN NO WAY REPRESENTS AN ACTUAL BOUNDARY SURVEY OF THIS PROPERTY.

NORTH CAROLINA DEPARTMENT OF TRANSPORTATION	
RIGHT OF WAY BRANCH	
350 SOUTH LAND HOLDING, LLC	07-1-2024
PARCEL # 132	Z:\CADD\U4758\DDRAFT\U4758_dee
DB 7472 PG 3027	UNKNOWN SCALE

	SQR FT	ACRES	SQR M	HECTARES
ROW Left	30408.302	0.698	2825.035	0.283
FROM - TO	DISTANCE (FT/M)	BEARING	RADIUS (FT/M)	CURVE LENGTH (FT/M)
-L- Sta 195+00 - 2	183.201	55.840	S 30°36'17.3" W	
2 - 3	505.585	154.103	N 27°1'55.4" E	9970.000 3038.862 505.640 154.119
3 - 4	145.968	44.491	N 25°34'45.0" E	
4 - 5	207.889	63.365	N 23°34'24.6" E	2970.000 905.258 207.932 63.378
5 - 8	29.964	9.133	N 21°34'4.2" E	
8 - 9	447.643	136.442	S 28°34'26.9" W	
9 - 10	150.479	45.866	S 33°8'53.0" W	
10 - 11	170.796	52.059	S 28°34'26.9" W	
11 - 12	120.845	36.834	S 28°5'59.7" W	
12 - 2	54.023	16.466	S 62°46'26.8" E	

	SQR FT	ACRES	SQR M	HECTARES
PDE Left	138.366	0.003	12.855	0.001
FROM - TO	DISTANCE (FT/M)	BEARING	RADIUS (FT/M)	CURVE LENGTH (FT/M)
-L- Sta 195+00 - 13	196.848	59.999	S 48°56'17.5" W	
13 - 12	8.002	2.439	S 62°46'26.8" E	
12 - 14	17.358	5.291	N 28°5'59.7" E	
14 - 15	7.857	2.395	N 61°25'33.1" W	
15 - 13	17.545	5.348	S 28°34'26.9" W	

	SQR FT	ACRES	SQR M	HECTARES
TDE Left	8291.126	0.190	770.274	0.077
FROM - TO	DISTANCE (FT/M)	BEARING	RADIUS (FT/M)	CURVE LENGTH (FT/M)
-L- Sta 195+00 - 11	88.411	26.948	S 72°39'0.7" W	
11 - 10	170.796	52.059	N 28°34'26.9" E	
10 - 16	145.684	44.405	N 33°8'53.0" E	
16 - 17	36.118	11.009	N 61°25'33.1" W	
17 - 18	102.530	31.251	S 27°10'37.1" W	
18 - 19	50.621	15.429	S 24°36'34.2" W	
19 - 20	266.592	81.257	S 27°4'10.3" W	
20 - 15	4.500	1.372	S 61°25'33.1" E	
15 - 14	7.857	2.395	S 61°25'33.1" E	
14 - 11	103.487	31.543	N 28°5'59.7" E	

	SQR FT	ACRES	SQR M	HECTARES
PUE Left	2091.586	0.048	194.315	0.019
FROM - TO	DISTANCE (FT/M)	BEARING	RADIUS (FT/M)	CURVE LENGTH (FT/M)
-L- Sta 195+00 - 9	261.998	79.857	N 17°41'1.1" E	
9 - 21	26.220	7.992	N 28°34'26.9" E	
21 - 22	67.500	20.574	N 61°25'33.1" W	
22 - 23	31.000	9.449	S 28°34'26.9" W	
23 - 16	67.118	20.457	S 61°25'33.1" E	
16 - 9	4.795	1.461	N 33°8'53.0" E	

	SQR FT	ACRES	SQR M	HECTARES
TDE Left	18897.439	0.434	1755.637	0.176
FROM - TO	DISTANCE (FT/M)	BEARING	RADIUS (FT/M)	CURVE LENGTH (FT/M)
-L- Sta 195+00 - 24	733.631	223.611	N 24°26'50.6" E	
24 - 25	24.267	7.396	N 41°29'49.2" W	25.000 7.620 25.337 7.723
25 - 26	1.392	0.424	N 61°25'33.1" W	
26 - 27	1.752	0.534	N 28°34'26.9" E	
27 - 28	3.373	1.028	N 3°27'52.3" W	25.000 7.620 3.375 1.029
28 - 29	26.944	8.212	N 81°30'40.1" W	
29 - 30	136.985	41.753	S 23°5'20.6" W	
30 - 31	315.540	96.177	S 27°39'58.3" W	
31 - 21	36.500	11.125	S 61°25'33.1" E	
21 - 8	421.423	128.450	N 28°34'26.9" E	
8 - 24	27.007	8.232	N 21°34'4.2" E	

	SQR FT	ACRES	SQR M	HECTARES
PUE Left	141.645	0.003	13.159	0.001
FROM - TO	DISTANCE (FT/M)	BEARING	RADIUS (FT/M)	CURVE LENGTH (FT/M)
-L- Sta 195+00 - 24	733.631	223.611	N 24°26'50.6" E	
24 - 32	8.334	2.540	N 21°34'4.2" E	
32 - 25	21.797	6.644	N 61°25'33.1" W	
25 - 24	24.267	7.396	S 41°29'49.2" E	25.000 7.620 25.337 7.723

	SQR FT	ACRES	SQR M	HECTARES
DUE Left	209.300	0.005	19.445	0.002
FROM - TO	DISTANCE (FT/M)	BEARING	RADIUS (FT/M)	CURVE LENGTH (FT/M)
-L- Sta 195+00 - 32	741.954	226.148	N 24°24'54.2" E	
32 - 6	13.252	4.039	N 21°34'4.2" E	
6 - 33	22.970	7.001	N 81°30'40.1" W	
33 - 26	5.265	1.605	S 28°34'26.9" W	
26 - 32	23.189	7.068	S 61°25'33.1" E	

	SQR FT	ACRES	SQR M	HECTARES
PUE Left	3.271	0.000	0.304	0.000
FROM - TO	DISTANCE (FT/M)	BEARING	RADIUS (FT/M)	CURVE LENGTH (FT/M)
-L- Sta 195+00 - 28	748.768	228.225	N 22°32'2.4" E	

THIS MAP IS NOT A CERTIFIED SURVEY AND HAS NOT BEEN REVIEWED BY A LOCAL GOVERNMENT AGENCY FOR COMPLIANCE WITH ANY APPLICABLE LAND DEVELOPMENT REGULATIONS. THE PROPERTY SHOWN ON THIS MAP WAS LOCATED FOR THE NORTH CAROLINA DEPARTMENT OF TRANSPORTATION FOR HIGHWAY DESIGN PURPOSES. SOME ERROR MAY EXIST BETWEEN THE GRAPHICAL AND ACTUAL GROUND LOCATIONS OF PROPERTY LINES. THIS MAP IS TO BE USED AS A GRAPHICAL REPRESENTATION OF THE NCDOT'S INTENT TO ACQUIRE PROPERTY FOR RIGHT OF WAY PURPOSES, AND IN NO WAY REPRESENTS AN ACTUAL BOUNDARY SURVEY OF THIS PROPERTY.


NORTH CAROLINA DEPARTMENT OF TRANSPORTATION	
RIGHT OF WAY BRANCH	
350 SOUTH LAND HOLDING,LLC	07-1-2024
PARCEL * 132	Z:\CADD\U4758\DDRAFT\U4758_dee
DB 7472 PG 3027	UNKNOWN SCALE

28 - 27	3.373	1.028	S 3°27'52.3" E	25.000	7.620	3.375	1.029
27 - 33	3.513	1.071	N 28°34'26.9" E				
33 - 28	1.905	0.581	N 81°30'40.1" W				

TYPE	COUNT	SQR FEET	ACRES
Parcel	1	319529.982	7.335
ROW Left	1	30408.302	0.698
PDE Left	1	138.366	0.003
TDE Left	2	27188.566	0.624
PUE Left	3	2236.502	0.051
DUE Left	1	209.300	0.005
ROW Right	0	0.000	0.000
PDE Right	0	0.000	0.000
TDE Right	0	0.000	0.000
TCE Left	0	0.000	0.000
TCE Right	0	0.000	0.000
PUE Right	0	0.000	0.000
TSE Left	0	0.000	0.000
TSE Right	0	0.000	0.000
DUE Right	0	0.000	0.000
DTE Left	0	0.000	0.000
DTE Right	0	0.000	0.000
AUE_Left	0	0.000	0.000
AUE_Right	0	0.000	0.000
PCE Left	0	0.000	0.000
PCE Right	0	0.000	0.000
TUE Left	0	0.000	0.000
TUE Right	0	0.000	0.000
REM Left	0	0.000	0.000
REM Right	0	0.000	0.000
Other Left	0	0.000	0.000
Other Right	0	0.000	0.000
PE Left	0	0.000	0.000
PE Right	0	0.000	0.000

THIS MAP IS NOT A CERTIFIED SURVEY AND HAS NOT BEEN REVIEWED BY A LOCAL GOVERNMENT AGENCY FOR COMPLIANCE WITH ANY APPLICABLE LAND DEVELOPMENT REGULATIONS. THE PROPERTY SHOWN ON THIS MAP WAS LOCATED FOR THE NORTH CAROLINA DEPARTMENT OF TRANSPORTATION FOR HIGHWAY DESIGN PURPOSES. SOME ERROR MAY EXIST BETWEEN THE GRAPHICAL AND ACTUAL GROUND LOCATIONS OF PROPERTY LINES. THIS MAP IS TO BE USED AS A GRAPHICAL REPRESENTATION OF THE NCDOT'S INTENT TO ACQUIRE PROPERTY FOR RIGHT OF WAY PURPOSES, AND IN NO WAY REPRESENTS AN ACTUAL BOUNDARY SURVEY OF THIS PROPERTY.

NORTH CAROLINA DEPARTMENT OF TRANSPORTATION	
RIGHT OF WAY BRANCH	
350 SOUTH LAND HOLDING,LLC	07-1-2024
PARCEL # 132	Z:\CADD\U4758\DDRAFT\U4758_dee
DB 7472 PG 3027	UNKNOWN SCALE

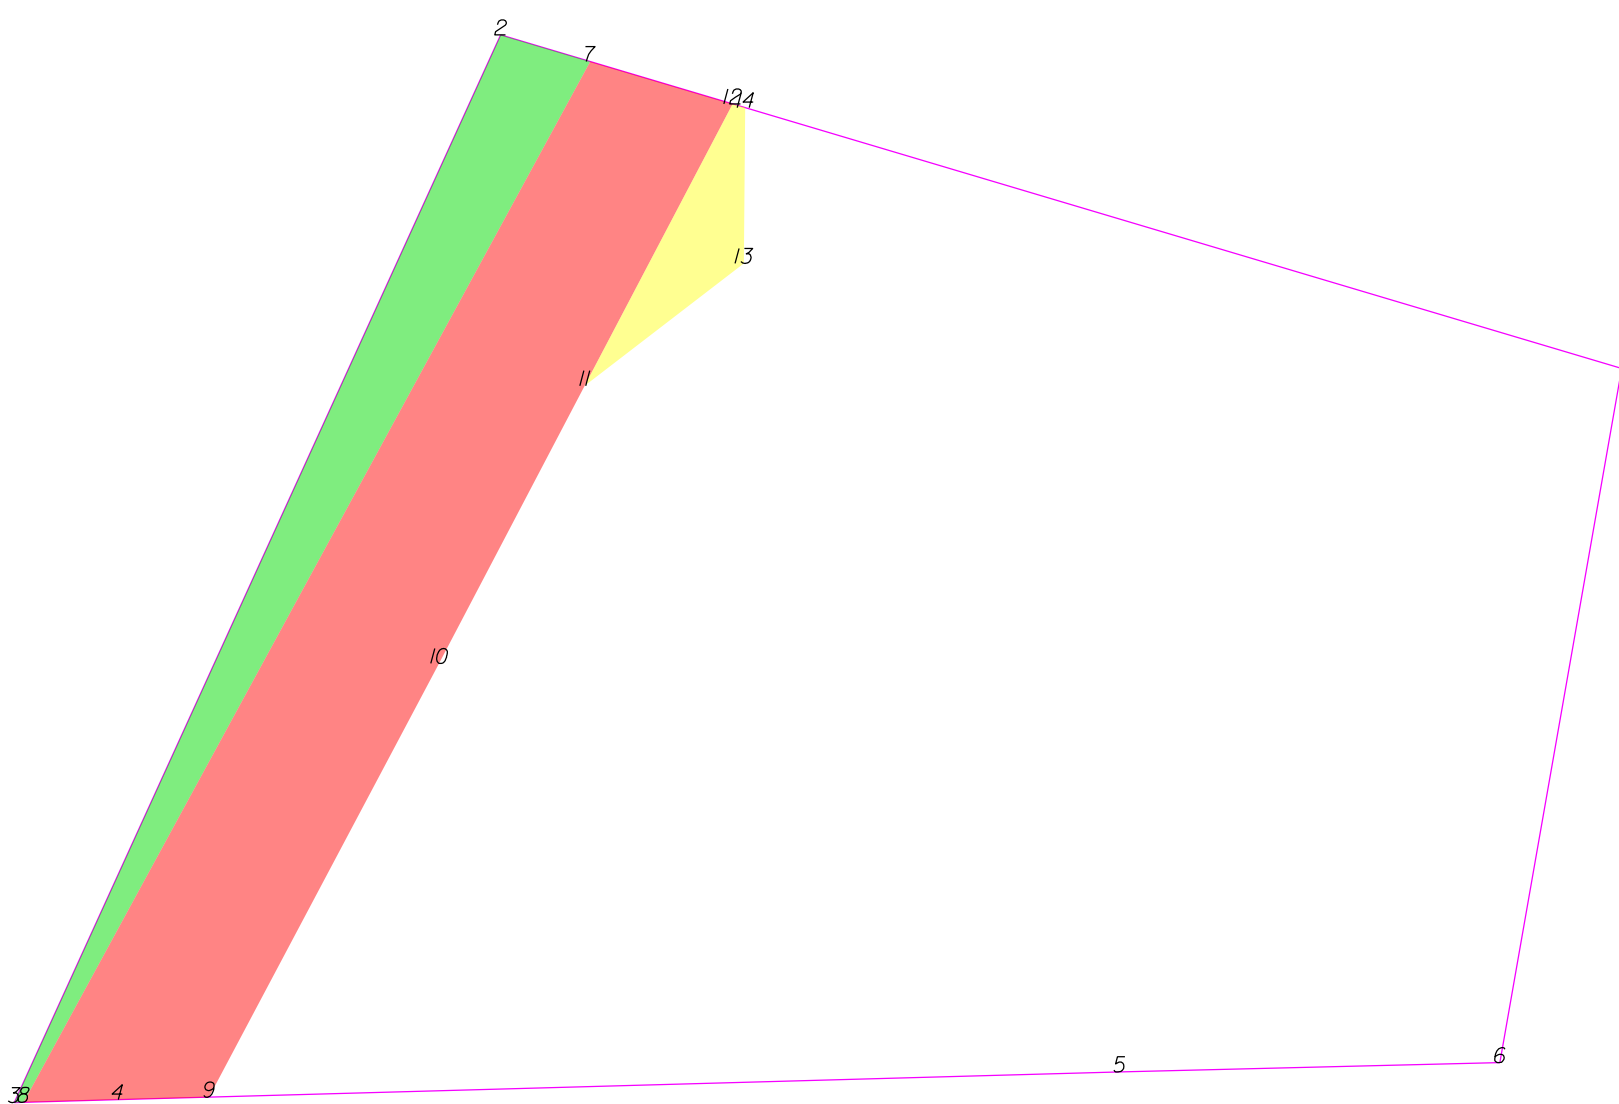

UNKNOWN SCALE

	SQR FT	ACRES	SQR M	HECTARES
ROW Right	2442.846	0.056	226.949	0.023
FROM - TO	DISTANCE (FT/M)	BEARING	RADIUS (FT/M)	CURVE LENGTH (FT/M)
-L- Sta 198+00 - 7	221.42	67.404	N 43°6'32.7" E	
7 - 2	19.019	5.797	N 73°26'10.8" W	
2 - 3	238.324	72.641	S 24°29'39.3" W	
3 - 8	1.904	0.580	N 88°24'44.9" E	
8 - 7	240.721	73.372	N 28°34'26.9" E	

	SQR FT	ACRES	SQR M	HECTARES
PUE Right	7324.712	0.168	680.491	0.068
FROM - TO	DISTANCE (FT/M)	BEARING	RADIUS (FT/M)	CURVE LENGTH (FT/M)
-L- Sta 198+00 - 8	61.570	18.767	S 35°46'13.3" E	
8 - 4	19.035	5.802	N 88°24'44.9" E	
4 - 9	18.655	5.686	N 88°24'35.1" E	
9 - 10	99.725	30.396	N 27°56'58.8" E	
10 - 11	63.716	19.421	N 27°40'27.4" E	
11 - 12	64.636	19.701	N 27°40'27.4" E	
12 - 7	30.144	9.188	N 73°26'10.8" W	
7 - 8	240.721	73.372	S 28°34'26.9" W	

	SQR FT	ACRES	SQR M	HECTARES
TCE Right	593.088	0.014	55.100	0.006
FROM - TO	DISTANCE (FT/M)	BEARING	RADIUS (FT/M)	CURVE LENGTH (FT/M)
-L- Sta 198+00 - 12	236.158	71.981	N 49°39'57.1" E	
12 - 11	64.636	19.701	S 27°40'27.4" W	
11 - 13	40.779	12.429	N 52°26'32.9" E	
13 - 14	31.617	9.637	N 0°30'6.0" E	
14 - 12	2.696	0.822	N 73°26'10.8" W	


TYPE	COUNT	SQR FEET	ACRES
Parcel	1	49195.452	1.129
ROW Right	1	2442.846	0.056
PUE Right	1	7324.712	0.168
TCE Right	1	593.088	0.014
ROW Left	0	0.000	0.000
PDE Left	0	0.000	0.000
PDE Right	0	0.000	0.000
TDE Left	0	0.000	0.000
TDE Right	0	0.000	0.000
TCE Left	0	0.000	0.000
PUE Left	0	0.000	0.000
TSE Left	0	0.000	0.000
TSE Right	0	0.000	0.000
DUE Left	0	0.000	0.000
DUE Right	0	0.000	0.000
DTE Left	0	0.000	0.000
DTE Right	0	0.000	0.000
AUE Left	0	0.000	0.000
AUE Right	0	0.000	0.000
PCE Left	0	0.000	0.000
PCE Right	0	0.000	0.000
TUE Left	0	0.000	0.000
TUE Right	0	0.000	0.000
REM Left	0	0.000	0.000
REM Right	0	0.000	0.000
Other Left	0	0.000	0.000
Other Right	0	0.000	0.000
PE Left	0	0.000	0.000
PE Right	0	0.000	0.000

THIS MAP IS NOT A CERTIFIED SURVEY AND HAS NOT BEEN REVIEWED BY A LOCAL GOVERNMENT AGENCY FOR COMPLIANCE WITH ANY APPLICABLE LAND DEVELOPMENT REGULATIONS. THE PROPERTY SHOWN ON THIS MAP WAS LOCATED FOR THE NORTH CAROLINA DEPARTMENT OF TRANSPORTATION FOR HIGHWAY DESIGN PURPOSES. SOME ERROR MAY EXIST BETWEEN THE GRAPHICAL AND ACTUAL GROUND LOCATIONS OF PROPERTY LINES. THIS MAP IS TO BE USED AS A GRAPHICAL REPRESENTATION OF THE NCDOT'S INTENT TO ACQUIRE PROPERTY FOR RIGHT OF WAY PURPOSES, AND IN NO WAY REPRESENTS AN ACTUAL BOUNDARY SURVEY OF THIS PROPERTY.

NORTH CAROLINA DEPARTMENT OF TRANSPORTATION	
RIGHT OF WAY BRANCH	
JENNIFER HESS	12-8-2021
PARCEL * 133	S:\CADD\U4758\DDRAFT\U4758_dee
DB 4789 PG 1648	UNKNOWN SCALE



-L- Sta 200+00

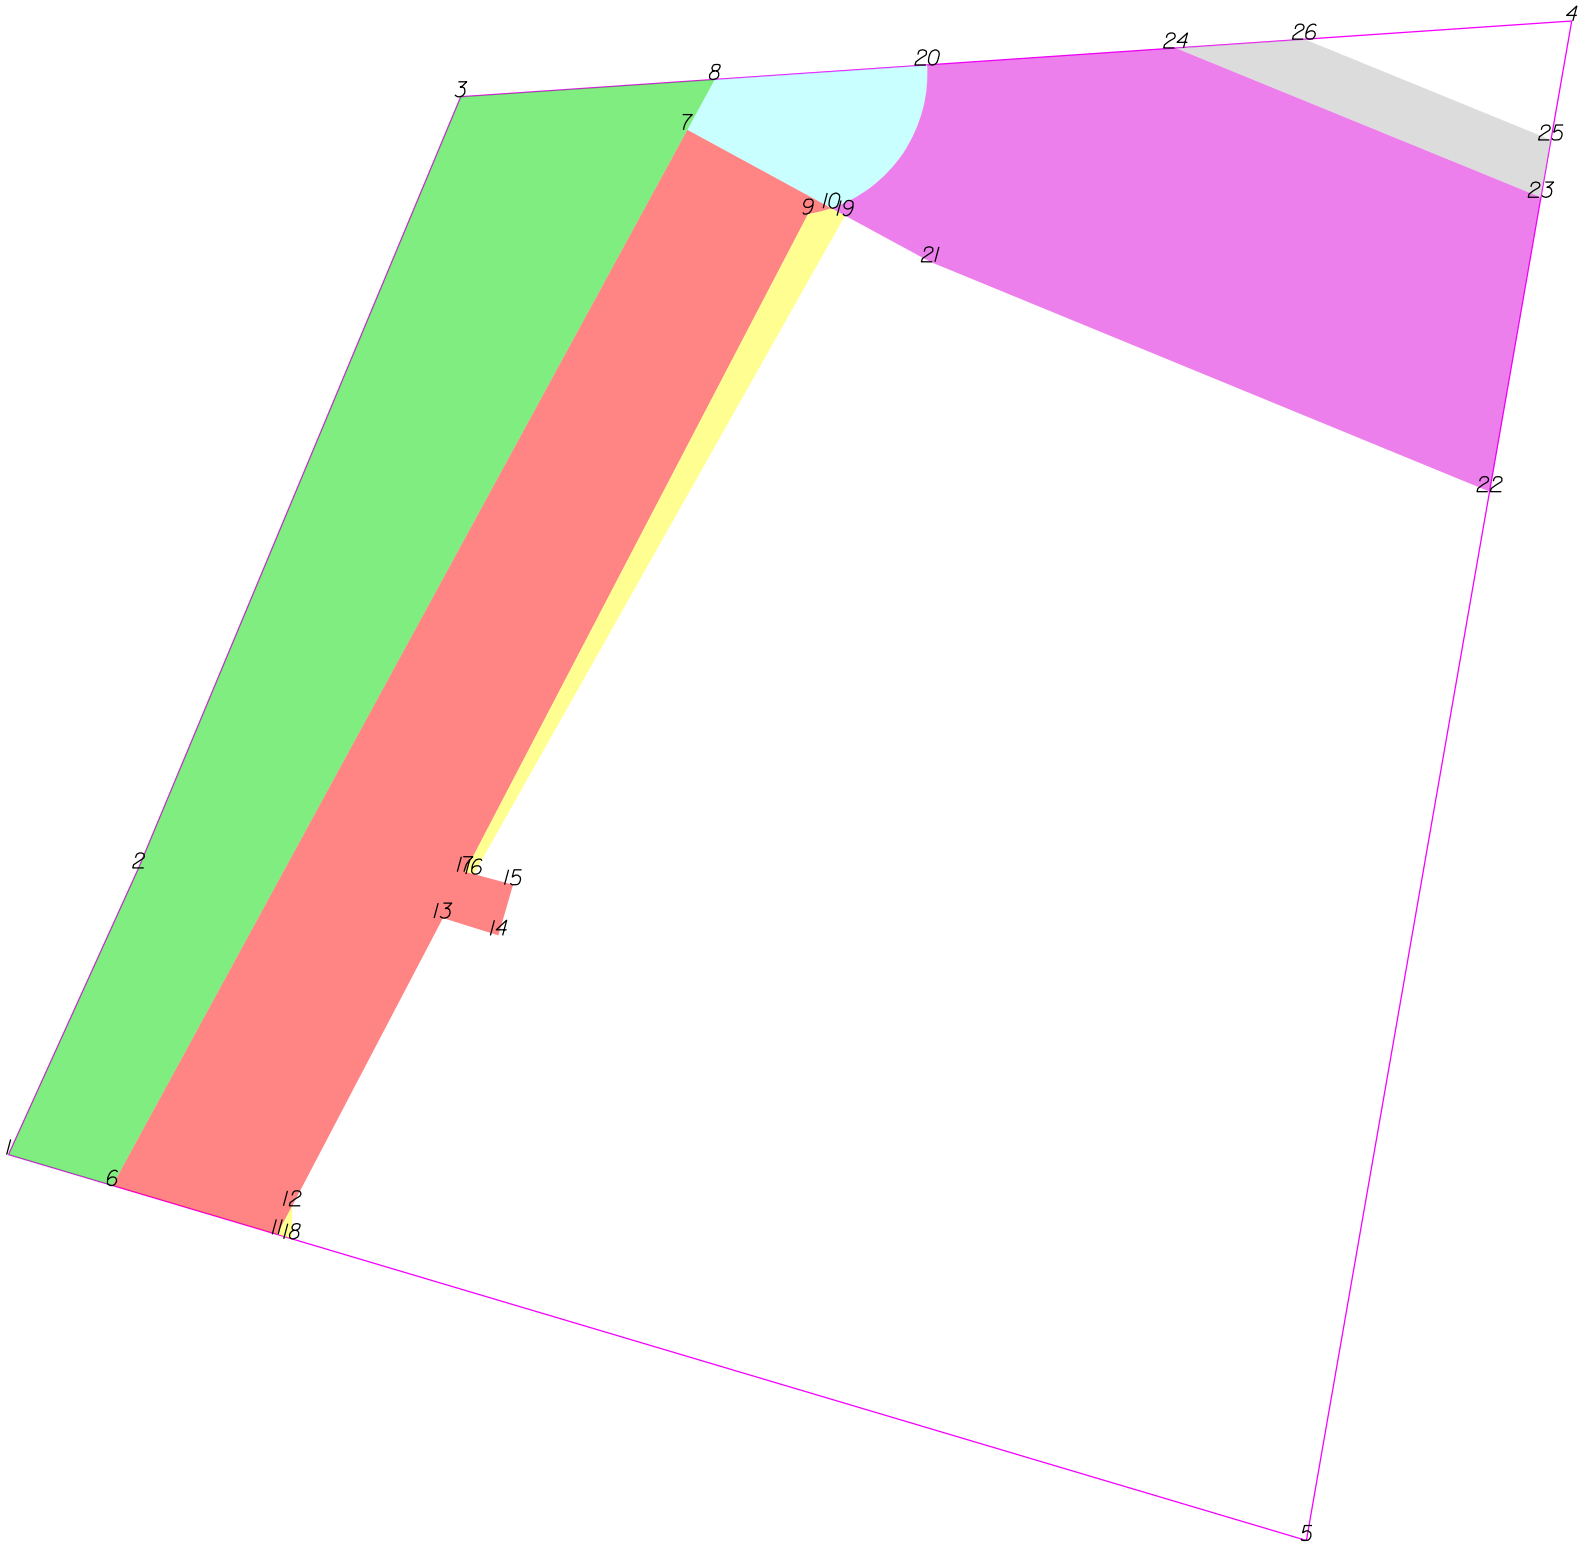

THIS MAP IS NOT A CERTIFIED SURVEY AND HAS NOT BEEN REVIEWED BY A LOCAL GOVERNMENT AGENCY FOR COMPLIANCE WITH ANY APPLICABLE LAND DEVELOPMENT REGULATIONS. THE PROPERTY SHOWN ON THIS MAP WAS LOCATED FOR THE NORTH CAROLINA DEPARTMENT OF TRANSPORTATION FOR HIGHWAY DESIGN PURPOSES. SOME ERROR MAY EXIST BETWEEN THE GRAPHICAL AND ACTUAL GROUND LOCATIONS OF PROPERTY LINES. THIS MAP IS TO BE USED AS A GRAPHICAL REPRESENTATION OF THE NCDOT'S INTENT TO ACQUIRE PROPERTY FOR RIGHT OF WAY PURPOSES, AND IN NO WAY REPRESENTS AN ACTUAL BOUNDARY SURVEY OF THIS PROPERTY.

NORTH CAROLINA DEPARTMENT OF TRANSPORTATION	
RIGHT OF WAY BRANCH	
PAUL MARTIN BULL	12-8-2021
PARCEL # 134	S:\CADD\U4758\DDRAFT\U4758_dee
DB 4789 PG 1650	UNKNOWN SCALE

	SQR FT	ACRES	SQR M	HECTARES
ROW Right	5948.171	0.137	552.605	0.055
FROM - TO	DISTANCE (FT/M)	BEARING	RADIUS (FT/M)	CURVE LENGTH (FT/M)
-L- Sta 200+00 - 6	57.254	17.451	S 75°38'44.2" E	
6 - 7	210.936	64.293	N 28°34'26.9" E	
7 - 8	10.045	3.062	N 28°34'26.9" E	
8 - 3	44.672	13.616	S 86°5'51.2" W	
3 - 2	146.670	44.705	S 22°40'29.2" W	
2 - 1	55.205	16.826	S 24°24'38.2" W	
1 - 6	19.019	5.797	S 73°26'10.8" E	

	SQR FT	ACRES	SQR M	HECTARES
PUE Right	5817.981	0.134	540.510	0.054
FROM - TO	DISTANCE (FT/M)	BEARING	RADIUS (FT/M)	CURVE LENGTH (FT/M)
-L- Sta 200+00 - 9	236.472	72.077	N 48°38'34.7" E	
9 - 10	4.251	1.296	N 75°48'55.0" E	25.000
10 - 7	28.766	8.768	N 61°25'33.1" W	7.620
7 - 6	210.936	64.293	S 28°34'26.9" W	4.256
6 - 11	30.144	9.188	S 73°26'10.8" E	1.297
11 - 12	5.673	1.729	N 27°40'27.4" E	
12 - 13	56.998	17.373	N 27°40'27.4" E	
13 - 14	10.198	3.108	S 72°44'8.8" E	
14 - 15	9.220	2.810	N 16°2'43.2" E	
15 - 16	7.126	2.172	N 74°39'59.0" W	
16 - 17	1.606	0.490	N 74°39'59.0" W	
17 - 9	130.135	39.665	N 27°32'14.3" E	

	SQR FT	ACRES	SQR M	HECTARES
TCE Right	7.504	0.000	0.697	0.000
FROM - TO	DISTANCE (FT/M)	BEARING	RADIUS (FT/M)	CURVE LENGTH (FT/M)
-L- Sta 200+00 - 11	87.384	26.635	S 74°53'1.2" E	
11 - 18	2.696	0.822	S 73°26'10.8" E	
18 - 12	5.793	1.766	N 0°30'6.0" E	
12 - 11	5.673	1.729	S 27°40'27.4" W	

	SQR FT	ACRES	SQR M	HECTARES
TCE Right	491.329	0.011	45.646	0.005
FROM - TO	DISTANCE (FT/M)	BEARING	RADIUS (FT/M)	CURVE LENGTH (FT/M)
-L- Sta 200+00 - 10	240.262	73.232	N 49°6'21.2" E	
10 - 9	4.251	1.296	S 75°48'55.0" W	25.000
9 - 17	130.135	39.665	S 27°32'14.3" W	7.620
17 - 16	1.606	0.490	S 74°39'59.0" E	4.256
16 - 19	132.646	40.431	N 29°24'37.9" E	1.297
19 - 10	2.734	0.833	N 61°25'33.1" W	

	SQR FT	ACRES	SQR M	HECTARES
DUE Right	695.661	0.016	64.629	0.006
FROM - TO	DISTANCE (FT/M)	BEARING	RADIUS (FT/M)	CURVE LENGTH (FT/M)
-L- Sta 200+00 - 20	269.519	82.150	N 47°24'19.8" E	
20 - 8	37.335	11.380	S 86°5'51.2" W	
8 - 7	10.045	3.062	S 28°34'26.9" W	
7 - 10	28.766	8.768	S 61°25'33.1" E	
10 - 20	30.216	9.210	N 33°45'29.8" E	25.000

	SQR FT	ACRES	SQR M	HECTARES
PDE Right	5430.096	0.125	504.474	0.050
FROM - TO	DISTANCE (FT/M)	BEARING	RADIUS (FT/M)	CURVE LENGTH (FT/M)
-L- Sta 200+00 - 20	269.519	82.150	N 47°24'19.8" E	
20 - 10	30.216	9.210	S 33°45'29.8" W	25.000
10 - 19	2.734	0.833	S 61°25'33.1" E	7.620
19 - 21	17.000	5.182	S 61°25'33.1" E	32.446
21 - 22	106.097	32.338	S 67°40'4.0" E	9.890
22 - 23	52.454	15.988	N 9°53'54.4" E	
23 - 24	69.244	21.106	N 67°47'21.9" W	
24 - 20	43.691	13.317	S 86°5'51.2" W	

	SQR FT	ACRES	SQR M	HECTARES
TDE Right	577.455	0.013	53.648	0.005
FROM - TO	DISTANCE (FT/M)	BEARING	RADIUS (FT/M)	CURVE LENGTH (FT/M)
-L- Sta 200+00 - 23	345.034	105.167	N 62°31'13.0" E	
23 - 25	10.175	3.101	N 9°53'54.4" E	
25 - 26	46.734	14.244	N 67°45'13.6" W	
26 - 24	22.652	6.904	S 86°5'51.2" W	
24 - 23	69.244	21.106	S 67°47'21.9" E	


THIS MAP IS NOT A CERTIFIED SURVEY AND HAS NOT BEEN REVIEWED BY A LOCAL GOVERNMENT AGENCY FOR COMPLIANCE WITH ANY APPLICABLE LAND DEVELOPMENT REGULATIONS. THE PROPERTY SHOWN ON THIS MAP WAS LOCATED FOR THE NORTH CAROLINA DEPARTMENT OF TRANSPORTATION FOR HIGHWAY DESIGN PURPOSES. SOME ERROR MAY EXIST BETWEEN THE GRAPHICAL AND ACTUAL GROUND LOCATIONS OF PROPERTY LINES. THIS MAP IS TO BE USED AS A GRAPHICAL REPRESENTATION OF THE NCDOT'S INTENT TO ACQUIRE PROPERTY FOR RIGHT OF WAY PURPOSES, AND IN NO WAY REPRESENTS AN ACTUAL BOUNDARY SURVEY OF THIS PROPERTY.

NORTH CAROLINA DEPARTMENT OF TRANSPORTATION	
RIGHT OF WAY BRANCH	
PAUL MARTIN BULL	12-8-2021
PARCEL # 134	S:\CADD\U4758\DDRAFT\U4758_dee
DB 4789 PG 1650	UNKNOWN SCALE

TYPE	COUNT	SQR FEET	ACRES
Parcel	1	49374.115	1.133
ROW Right	1	5948.171	0.137
PUE Right	1	5817.981	0.134
TCE Right	2	498.833	0.011
DUE Right	1	695.661	0.016
PDE Right	1	5430.096	0.125
TDE Right	1	577.455	0.013
ROW Left	0	0.000	0.000
PDE Left	0	0.000	0.000
TDE Left	0	0.000	0.000
TCE Left	0	0.000	0.000
PUE Left	0	0.000	0.000
TSE Left	0	0.000	0.000
TSE Right	0	0.000	0.000
DUE Left	0	0.000	0.000
DTE Left	0	0.000	0.000
DTE Right	0	0.000	0.000
AUE_Left	0	0.000	0.000
AUE_Right	0	0.000	0.000
PCE Left	0	0.000	0.000
PCE Right	0	0.000	0.000
TUE Left	0	0.000	0.000
TUE Right	0	0.000	0.000
REM Left	0	0.000	0.000
REM Right	0	0.000	0.000
Other Left	0	0.000	0.000
Other Right	0	0.000	0.000
PE Left	0	0.000	0.000
PE Right	0	0.000	0.000

THIS MAP IS NOT A CERTIFIED SURVEY AND HAS NOT BEEN REVIEWED BY A LOCAL GOVERNMENT AGENCY FOR COMPLIANCE WITH ANY APPLICABLE LAND DEVELOPMENT REGULATIONS. THE PROPERTY SHOWN ON THIS MAP WAS LOCATED FOR THE NORTH CAROLINA DEPARTMENT OF TRANSPORTATION FOR HIGHWAY DESIGN PURPOSES. SOME ERROR MAY EXIST BETWEEN THE GRAPHICAL AND ACTUAL GROUND LOCATIONS OF PROPERTY LINES. THIS MAP IS TO BE USED AS A GRAPHICAL REPRESENTATION OF THE NCDOT'S INTENT TO ACQUIRE PROPERTY FOR RIGHT OF WAY PURPOSES, AND IN NO WAY REPRESENTS AN ACTUAL BOUNDARY SURVEY OF THIS PROPERTY.

NORTH CAROLINA DEPARTMENT OF TRANSPORTATION	
RIGHT OF WAY BRANCH	
PAUL MARTIN BULL	12-8-2021
PARCEL # 134	S:\CADD\U4758\DDRAFT\U4758_dee
DB 4789 PG 1650	UNKNOWN SCALE

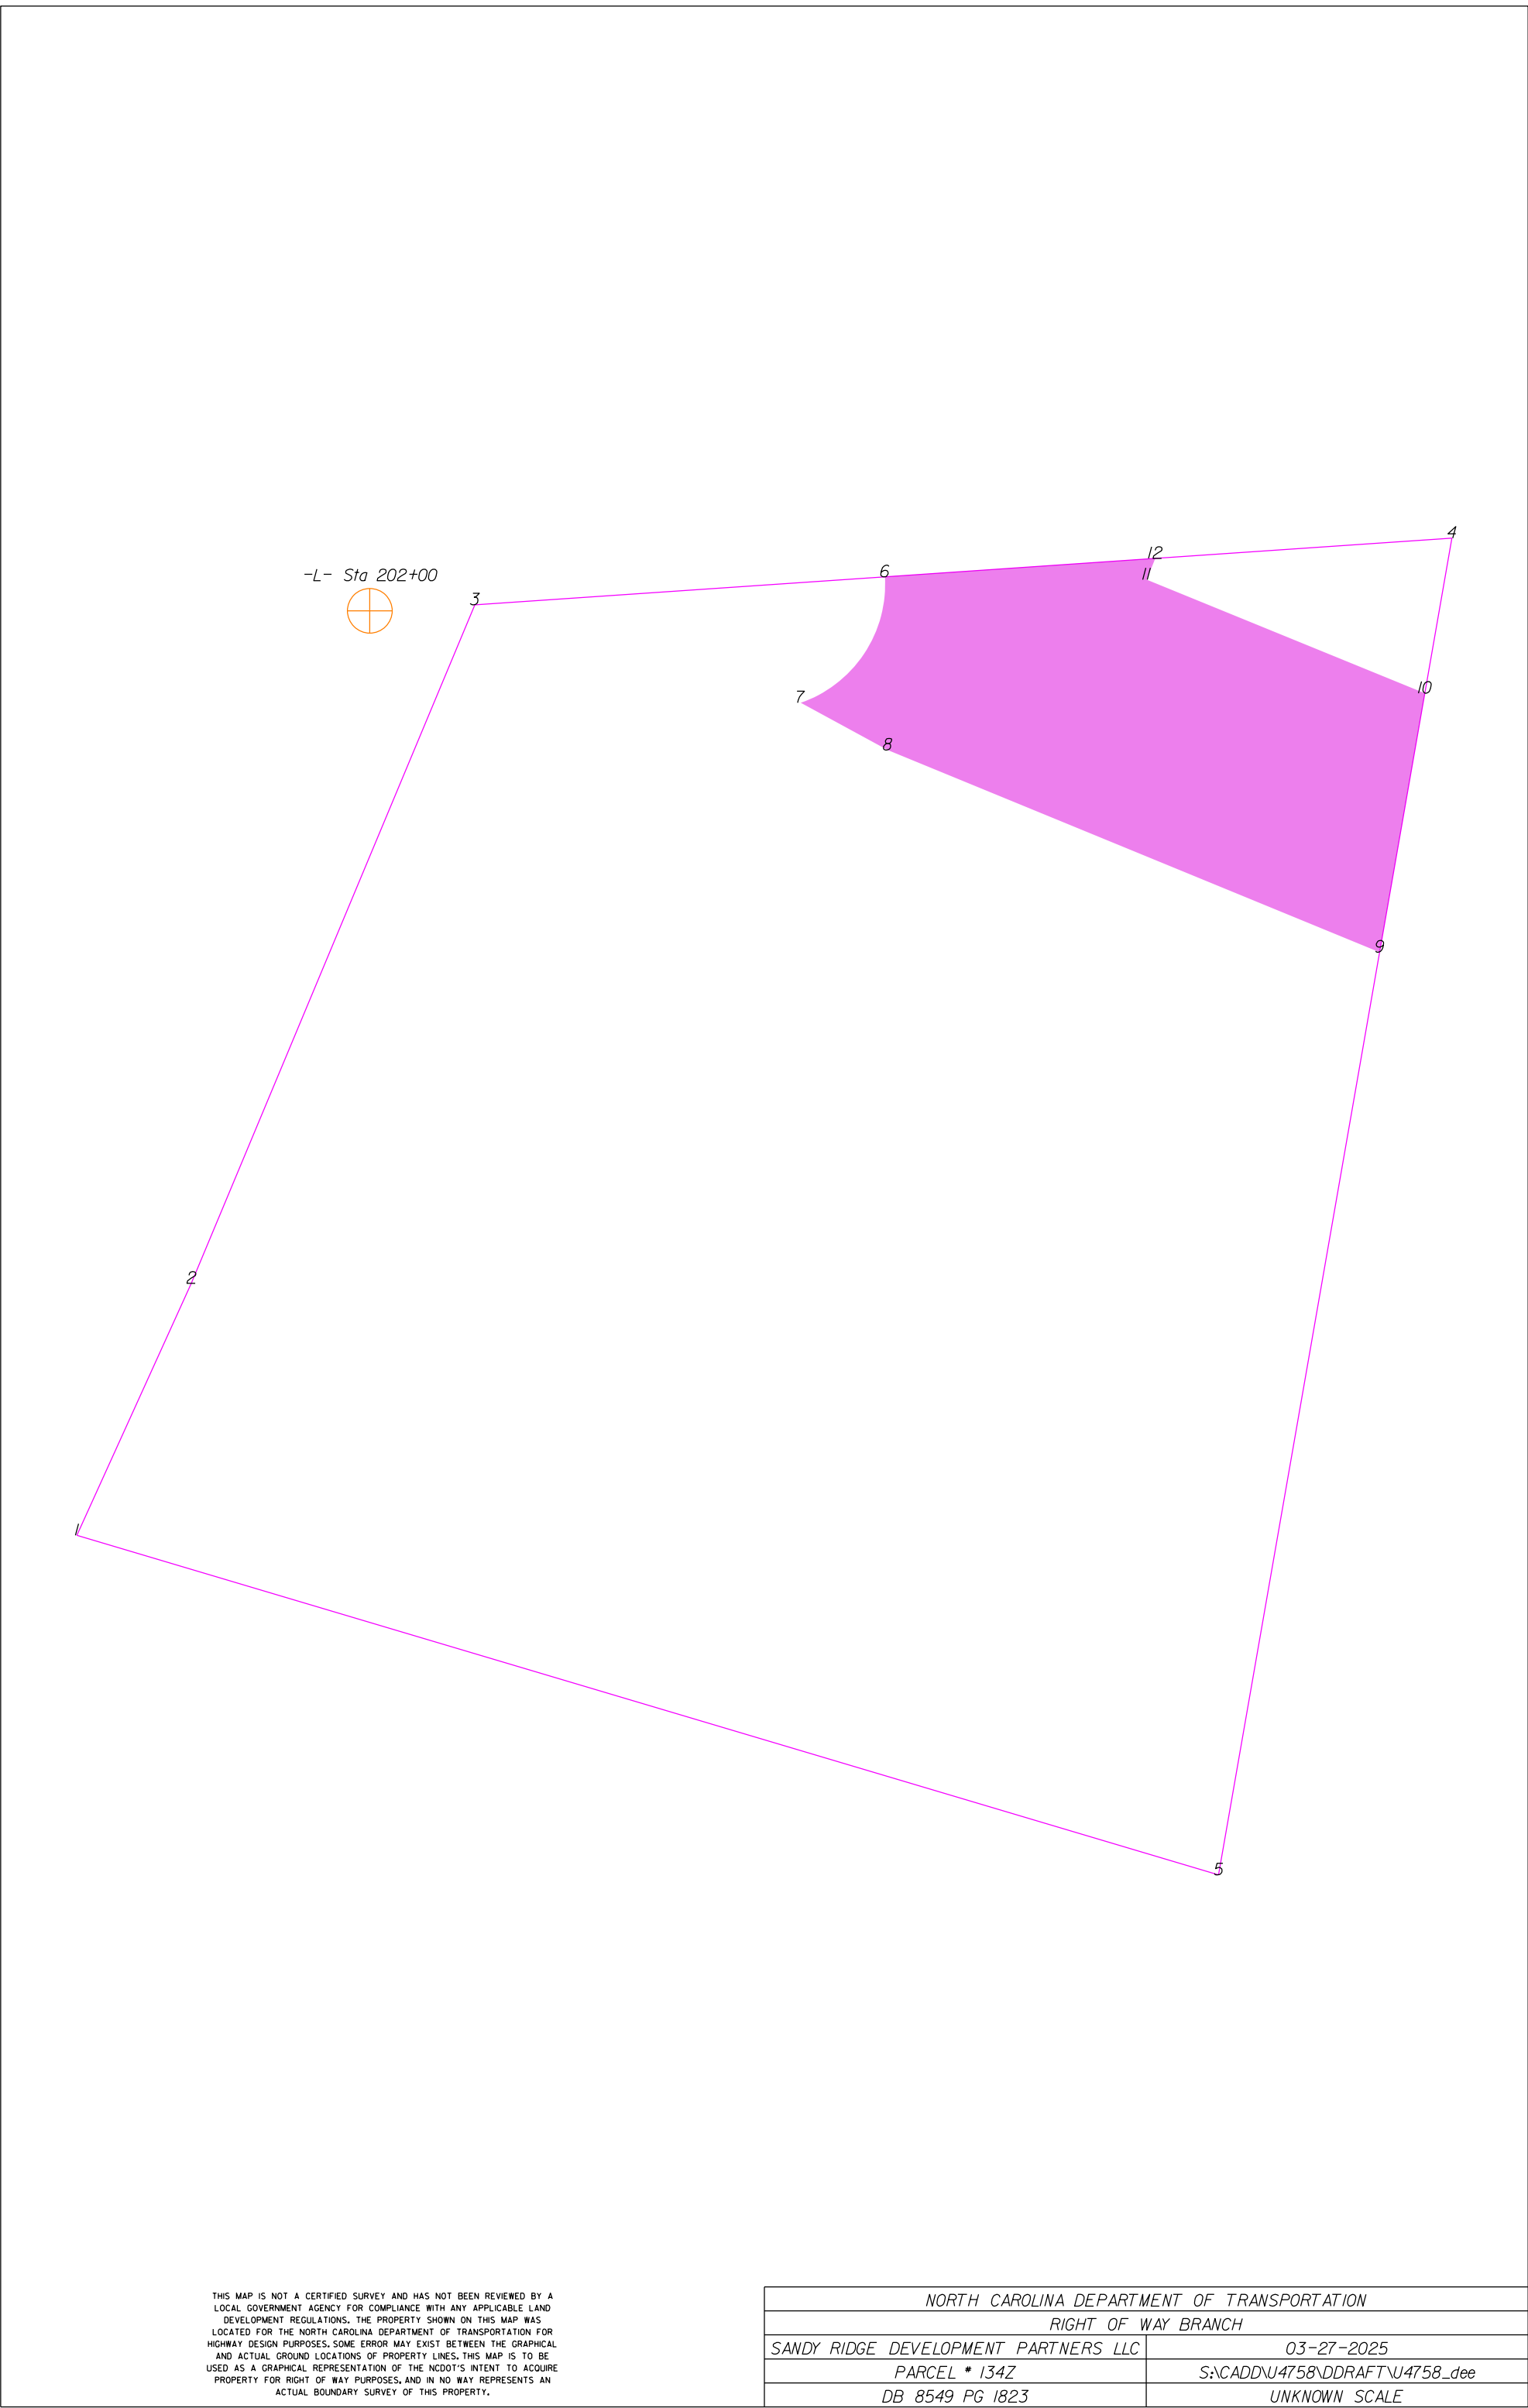

THIS MAP IS NOT A CERTIFIED SURVEY AND HAS NOT BEEN REVIEWED BY A LOCAL GOVERNMENT AGENCY FOR COMPLIANCE WITH ANY APPLICABLE LAND DEVELOPMENT REGULATIONS. THE PROPERTY SHOWN ON THIS MAP WAS LOCATED FOR THE NORTH CAROLINA DEPARTMENT OF TRANSPORTATION FOR HIGHWAY DESIGN PURPOSES. SOME ERROR MAY EXIST BETWEEN THE GRAPHICAL AND ACTUAL GROUND LOCATIONS OF PROPERTY LINES. THIS MAP IS TO BE USED AS A GRAPHICAL REPRESENTATION OF THE NCDOT'S INTENT TO ACQUIRE PROPERTY FOR RIGHT OF WAY PURPOSES, AND IN NO WAY REPRESENTS AN ACTUAL BOUNDARY SURVEY OF THIS PROPERTY.


NORTH CAROLINA DEPARTMENT OF TRANSPORTATION	
RIGHT OF WAY BRANCH	
SANDY RIDGE DEVELOPMENT PARTNERS LLC	03-27-2025
PARCEL # 134Z	S:\CADD\U4758\DDRAFT\U4758_dee
DB 8549 PG 1823	UNKNOWN SCALE

	SQR FT	ACRES		SQR M		HECTARES	
PDE Right	5451.343	0.125		506.448		0.051	
FROM - TO		DISTANCE (FT/M)		BEARING	RADIUS (FT/M)		CURVE LENGTH (FT/M)
-L- Sta 202+00 - 6		102.974	31.386	N 86°13'44.7" E			
6 - 7		30.216	9.210	S 33°45'29.8" W	25.000	7.620	32.446
7 - 8		19.734	6.015	S 61°25'33.1" E			
8 - 9		106.097	32.338	S 67°40'4.0" E			
9 - 10		52.454	15.988	N 9°53'54.4" E			
10 - 11		59.932	18.267	N 67°47'21.9" W			
11 - 12		4.564	1.391	N 22°11'47.0" E			
12 - 6		54.059	16.477	S 86°5'51.2" W			

TYPE	COUNT	SQR FEET	ACRES
Parcel	1	49374.115	1.133
PDE Right	1	5451.343	0.125
ROW Left	0	0.000	0.000
ROW Right	0	0.000	0.000
PDE Left	0	0.000	0.000
TDE Left	0	0.000	0.000
TDE Right	0	0.000	0.000
TCE Left	0	0.000	0.000
TCE Right	0	0.000	0.000
PUE Left	0	0.000	0.000
PUE Right	0	0.000	0.000
TSE Left	0	0.000	0.000
TSE Right	0	0.000	0.000
DUE Left	0	0.000	0.000
DUE Right	0	0.000	0.000
DTE Left	0	0.000	0.000
DTE Right	0	0.000	0.000
AUE_Left	0	0.000	0.000
AUE_Right	0	0.000	0.000
PCE Left	0	0.000	0.000
PCE Right	0	0.000	0.000
TUE Left	0	0.000	0.000
TUE Right	0	0.000	0.000
REM Left	0	0.000	0.000
REM Right	0	0.000	0.000
Other Left	0	0.000	0.000
Other Right	0	0.000	0.000
PE Left	0	0.000	0.000
PE Right	0	0.000	0.000

THIS MAP IS NOT A CERTIFIED SURVEY AND HAS NOT BEEN REVIEWED BY A LOCAL GOVERNMENT AGENCY FOR COMPLIANCE WITH ANY APPLICABLE LAND DEVELOPMENT REGULATIONS. THE PROPERTY SHOWN ON THIS MAP WAS LOCATED FOR THE NORTH CAROLINA DEPARTMENT OF TRANSPORTATION FOR HIGHWAY DESIGN PURPOSES. SOME ERROR MAY EXIST BETWEEN THE GRAPHICAL AND ACTUAL GROUND LOCATIONS OF PROPERTY LINES. THIS MAP IS TO BE USED AS A GRAPHICAL REPRESENTATION OF THE NCDOT'S INTENT TO ACQUIRE PROPERTY FOR RIGHT OF WAY PURPOSES, AND IN NO WAY REPRESENTS AN ACTUAL BOUNDARY SURVEY OF THIS PROPERTY.

NORTH CAROLINA DEPARTMENT OF TRANSPORTATION	
RIGHT OF WAY BRANCH	
SANDY RIDGE DEVELOPMENT PARTNERS LLC	03-27-2025
PARCEL # 134Z	S:\CADD\U4758\DDRAFT\U4758_dee
DB 8549 PG 1823	UNKNOWN SCALE

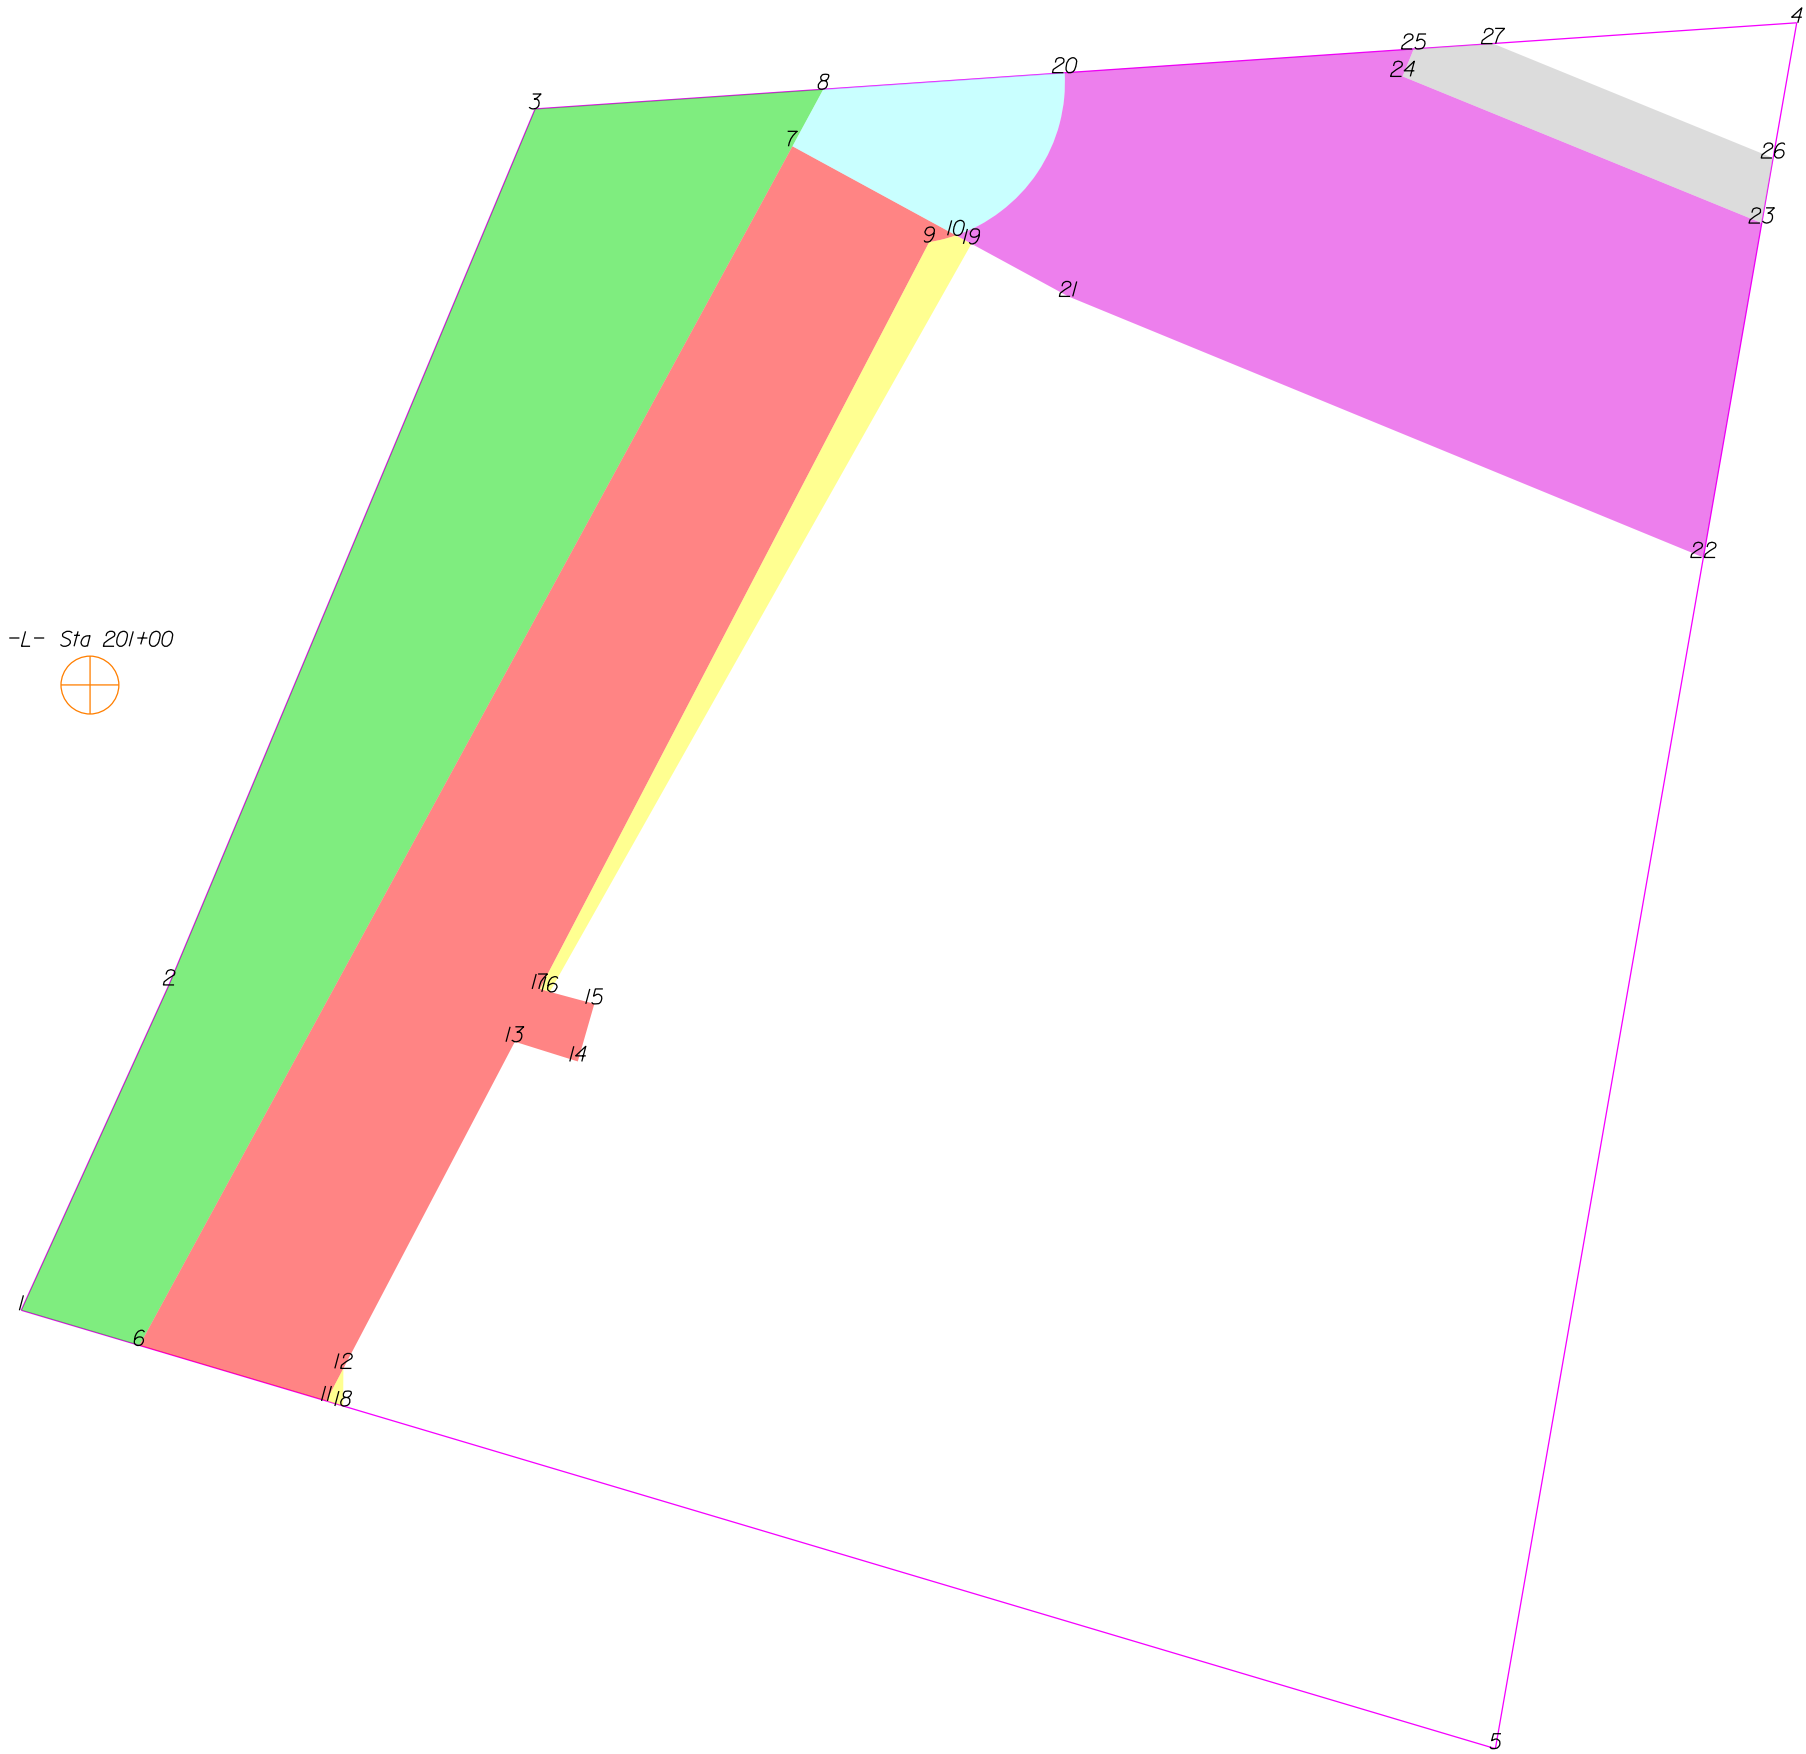

THIS MAP IS NOT A CERTIFIED SURVEY AND HAS NOT BEEN REVIEWED BY A LOCAL GOVERNMENT AGENCY FOR COMPLIANCE WITH ANY APPLICABLE LAND DEVELOPMENT REGULATIONS. THE PROPERTY SHOWN ON THIS MAP WAS LOCATED FOR THE NORTH CAROLINA DEPARTMENT OF TRANSPORTATION FOR HIGHWAY DESIGN PURPOSES. SOME ERROR MAY EXIST BETWEEN THE GRAPHICAL AND ACTUAL GROUND LOCATIONS OF PROPERTY LINES. THIS MAP IS TO BE USED AS A GRAPHICAL REPRESENTATION OF THE NCDOT'S INTENT TO ACQUIRE PROPERTY FOR RIGHT OF WAY PURPOSES, AND IN NO WAY REPRESENTS AN ACTUAL BOUNDARY SURVEY OF THIS PROPERTY.

NORTH CAROLINA DEPARTMENT OF TRANSPORTATION	
RIGHT OF WAY BRANCH	
SANDY RIDGE DEVELOPMENT PARTNERS LLC	05-8-2025
PARCEL # 134	S:\CADD\U4758\DDRAFT\U4758_dee
DB 8549 PG 1823	UNKNOWN SCALE

	SQR FT	ACRES	SQR M	HECTARES
ROW Right	5948.171	0.137	552.605	0.055
FROM - TO	DISTANCE (FT/M)	BEARING	RADIUS (FT/M)	CURVE LENGTH (FT/M)
-L- Sta 201+00 - 6	102.300	31.181	S 4°16'53.2" E	
6 - 7	210.936	64.293	N 28°34'26.9" E	
7 - 8	10.045	3.062	N 28°34'26.9" E	
8 - 3	44.672	13.616	S 86°5'51.2" W	
3 - 2	146.670	44.705	S 22°40'29.2" W	
2 - 1	55.205	16.826	S 24°24'38.2" W	
1 - 6	19.019	5.797	S 73°26'10.8" E	

	SQR FT	ACRES	SQR M	HECTARES
PUE Right	5817.981	0.134	540.510	0.054
FROM - TO	DISTANCE (FT/M)	BEARING	RADIUS (FT/M)	CURVE LENGTH (FT/M)
-L- Sta 201+00 - 9	146.617	44.689	N 62°10'41.8" E	
9 - 10	4.251	1.296	N 75°48'55.0" E	25.000 7.620 4.256 1.297
10 - 7	28.766	8.768	N 61°25'33.1" W	
7 - 6	210.936	64.293	S 28°34'26.9" W	
6 - 11	30.144	9.188	S 73°26'10.8" E	
11 - 12	5.673	1.729	N 27°40'27.4" E	
12 - 13	56.998	17.373	N 27°40'27.4" E	
13 - 14	10.198	3.108	S 72°44'8.8" E	
14 - 15	9.220	2.810	N 16°2'43.2" E	
15 - 16	7.126	2.172	N 74°39'59.0" W	
16 - 17	1.606	0.490	N 74°39'59.0" W	
17 - 9	130.135	39.665	N 27°32'14.3" E	

	SQR FT	ACRES	SQR M	HECTARES
TCE Right	7.504	0.000	0.697	0.000
FROM - TO	DISTANCE (FT/M)	BEARING	RADIUS (FT/M)	CURVE LENGTH (FT/M)
-L- Sta 201+00 - 11	116.484	35.504	S 18°16'36.7" E	
11 - 18	2.696	0.822	S 73°26'10.8" E	
18 - 12	5.793	1.766	N 0°30'6.0" E	
12 - 11	5.673	1.729	S 27°40'27.4" W	

	SQR FT	ACRES	SQR M	HECTARES
TCE Right	491.329	0.011	45.646	0.005
FROM - TO	DISTANCE (FT/M)	BEARING	RADIUS (FT/M)	CURVE LENGTH (FT/M)
-L- Sta 201+00 - 10	150.751	45.949	N 62°33'33.1" E	
10 - 9	4.251	1.296	S 75°48'55.0" W	25.000 7.620 4.256 1.297
9 - 17	130.135	39.665	S 27°32'14.3" W	
17 - 16	1.606	0.490	S 74°39'59.0" E	
16 - 19	132.646	40.431	N 29°24'37.9" E	
19 - 10	2.734	0.833	N 61°25'33.1" W	

	SQR FT	ACRES	SQR M	HECTARES
DUE Right	695.661	0.016	64.629	0.006
FROM - TO	DISTANCE (FT/M)	BEARING	RADIUS (FT/M)	CURVE LENGTH (FT/M)
-L- Sta 201+00 - 20	177.826	54.201	N 57°51'48.9" E	
20 - 8	37.335	11.380	S 86°5'51.2" W	
8 - 7	10.045	3.062	S 28°34'26.9" W	
7 - 10	28.766	8.768	S 61°25'33.1" E	
10 - 20	30.216	9.210	N 33°45'29.8" E	25.000 7.620 32.446 9.890

	SQR FT	ACRES	SQR M	HECTARES
PDE Right	5451.343	0.125	506.448	0.051
FROM - TO	DISTANCE (FT/M)	BEARING	RADIUS (FT/M)	CURVE LENGTH (FT/M)
-L- Sta 201+00 - 20	177.826	54.201	N 57°51'48.9" E	
20 - 10	30.216	9.210	S 33°45'29.8" W	25.000 7.620 32.446 9.890
10 - 21	19.734	6.015	S 61°25'33.1" E	
21 - 22	106.097	32.338	S 67°40'4.0" E	
22 - 23	52.454	15.988	N 9°53'54.4" E	
23 - 24	59.932	18.267	N 67°47'21.9" W	
24 - 25	4.564	1.391	N 22°11'47.0" E	
25 - 20	54.059	16.477	S 86°5'51.2" W	

	SQR FT	ACRES	SQR M	HECTARES
TDE Right	556.208	0.013	51.674	0.005
FROM - TO	DISTANCE (FT/M)	BEARING	RADIUS (FT/M)	CURVE LENGTH (FT/M)
-L- Sta 201+00 - 23	267.961	81.675	N 74°32'54.6" E	
23 - 26	10.175	3.101	N 9°53'54.4" E	
26 - 27	46.734	14.244	N 67°45'13.6" W	
27 - 25	12.284	3.744	S 86°5'51.2" W	
25 - 24	4.564	1.391	S 22°11'47.0" W	
24 - 23	59.932	18.267	S 67°47'21.9" E	


THIS MAP IS NOT A CERTIFIED SURVEY AND HAS NOT BEEN REVIEWED BY A LOCAL GOVERNMENT AGENCY FOR COMPLIANCE WITH ANY APPLICABLE LAND DEVELOPMENT REGULATIONS. THE PROPERTY SHOWN ON THIS MAP WAS LOCATED FOR THE NORTH CAROLINA DEPARTMENT OF TRANSPORTATION FOR HIGHWAY DESIGN PURPOSES. SOME ERROR MAY EXIST BETWEEN THE GRAPHICAL AND ACTUAL GROUND LOCATIONS OF PROPERTY LINES. THIS MAP IS TO BE USED AS A GRAPHICAL REPRESENTATION OF THE NCDOT'S INTENT TO ACQUIRE PROPERTY FOR RIGHT OF WAY PURPOSES, AND IN NO WAY REPRESENTS AN ACTUAL BOUNDARY SURVEY OF THIS PROPERTY.

NORTH CAROLINA DEPARTMENT OF TRANSPORTATION	
RIGHT OF WAY BRANCH	
SANDY RIDGE DEVELOPMENT PARTNERS LLC	05-8-2025
PARCEL # 134	S:\CADD\U4758\DDRAFT\U4758_dee
DB 8549 PG 1823	UNKNOWN SCALE

TYPE	COUNT	SQR FEET	ACRES
Parcel	1	49374.115	1.133
ROW Right	1	5948.171	0.137
PUE Right	1	5817.981	0.134
TCE Right	2	498.833	0.011
DUE Right	1	695.661	0.016
PDE Right	1	5451.343	0.125
TDE Right	1	556.208	0.013
ROW Left	0	0.000	0.000
PDE Left	0	0.000	0.000
TDE Left	0	0.000	0.000
TCE Left	0	0.000	0.000
PUE Left	0	0.000	0.000
TSE Left	0	0.000	0.000
TSE Right	0	0.000	0.000
DUE Left	0	0.000	0.000
DTE Left	0	0.000	0.000
DTE Right	0	0.000	0.000
AUE_Left	0	0.000	0.000
AUE_Right	0	0.000	0.000
PCE Left	0	0.000	0.000
PCE Right	0	0.000	0.000
TUE Left	0	0.000	0.000
TUE Right	0	0.000	0.000
REM Left	0	0.000	0.000
REM Right	0	0.000	0.000
Other Left	0	0.000	0.000
Other Right	0	0.000	0.000
PE Left	0	0.000	0.000
PE Right	0	0.000	0.000

THIS MAP IS NOT A CERTIFIED SURVEY AND HAS NOT BEEN REVIEWED BY A LOCAL GOVERNMENT AGENCY FOR COMPLIANCE WITH ANY APPLICABLE LAND DEVELOPMENT REGULATIONS. THE PROPERTY SHOWN ON THIS MAP WAS LOCATED FOR THE NORTH CAROLINA DEPARTMENT OF TRANSPORTATION FOR HIGHWAY DESIGN PURPOSES. SOME ERROR MAY EXIST BETWEEN THE GRAPHICAL AND ACTUAL GROUND LOCATIONS OF PROPERTY LINES. THIS MAP IS TO BE USED AS A GRAPHICAL REPRESENTATION OF THE NCDOT'S INTENT TO ACQUIRE PROPERTY FOR RIGHT OF WAY PURPOSES, AND IN NO WAY REPRESENTS AN ACTUAL BOUNDARY SURVEY OF THIS PROPERTY.

NORTH CAROLINA DEPARTMENT OF TRANSPORTATION	
RIGHT OF WAY BRANCH	
SANDY RIDGE DEVELOPMENT PARTNERS LLC	05-8-2025
PARCEL # 134	S:\CADD\U4758\DDRAFT\U4758_dee
DB 8549 PG 1823	UNKNOWN SCALE

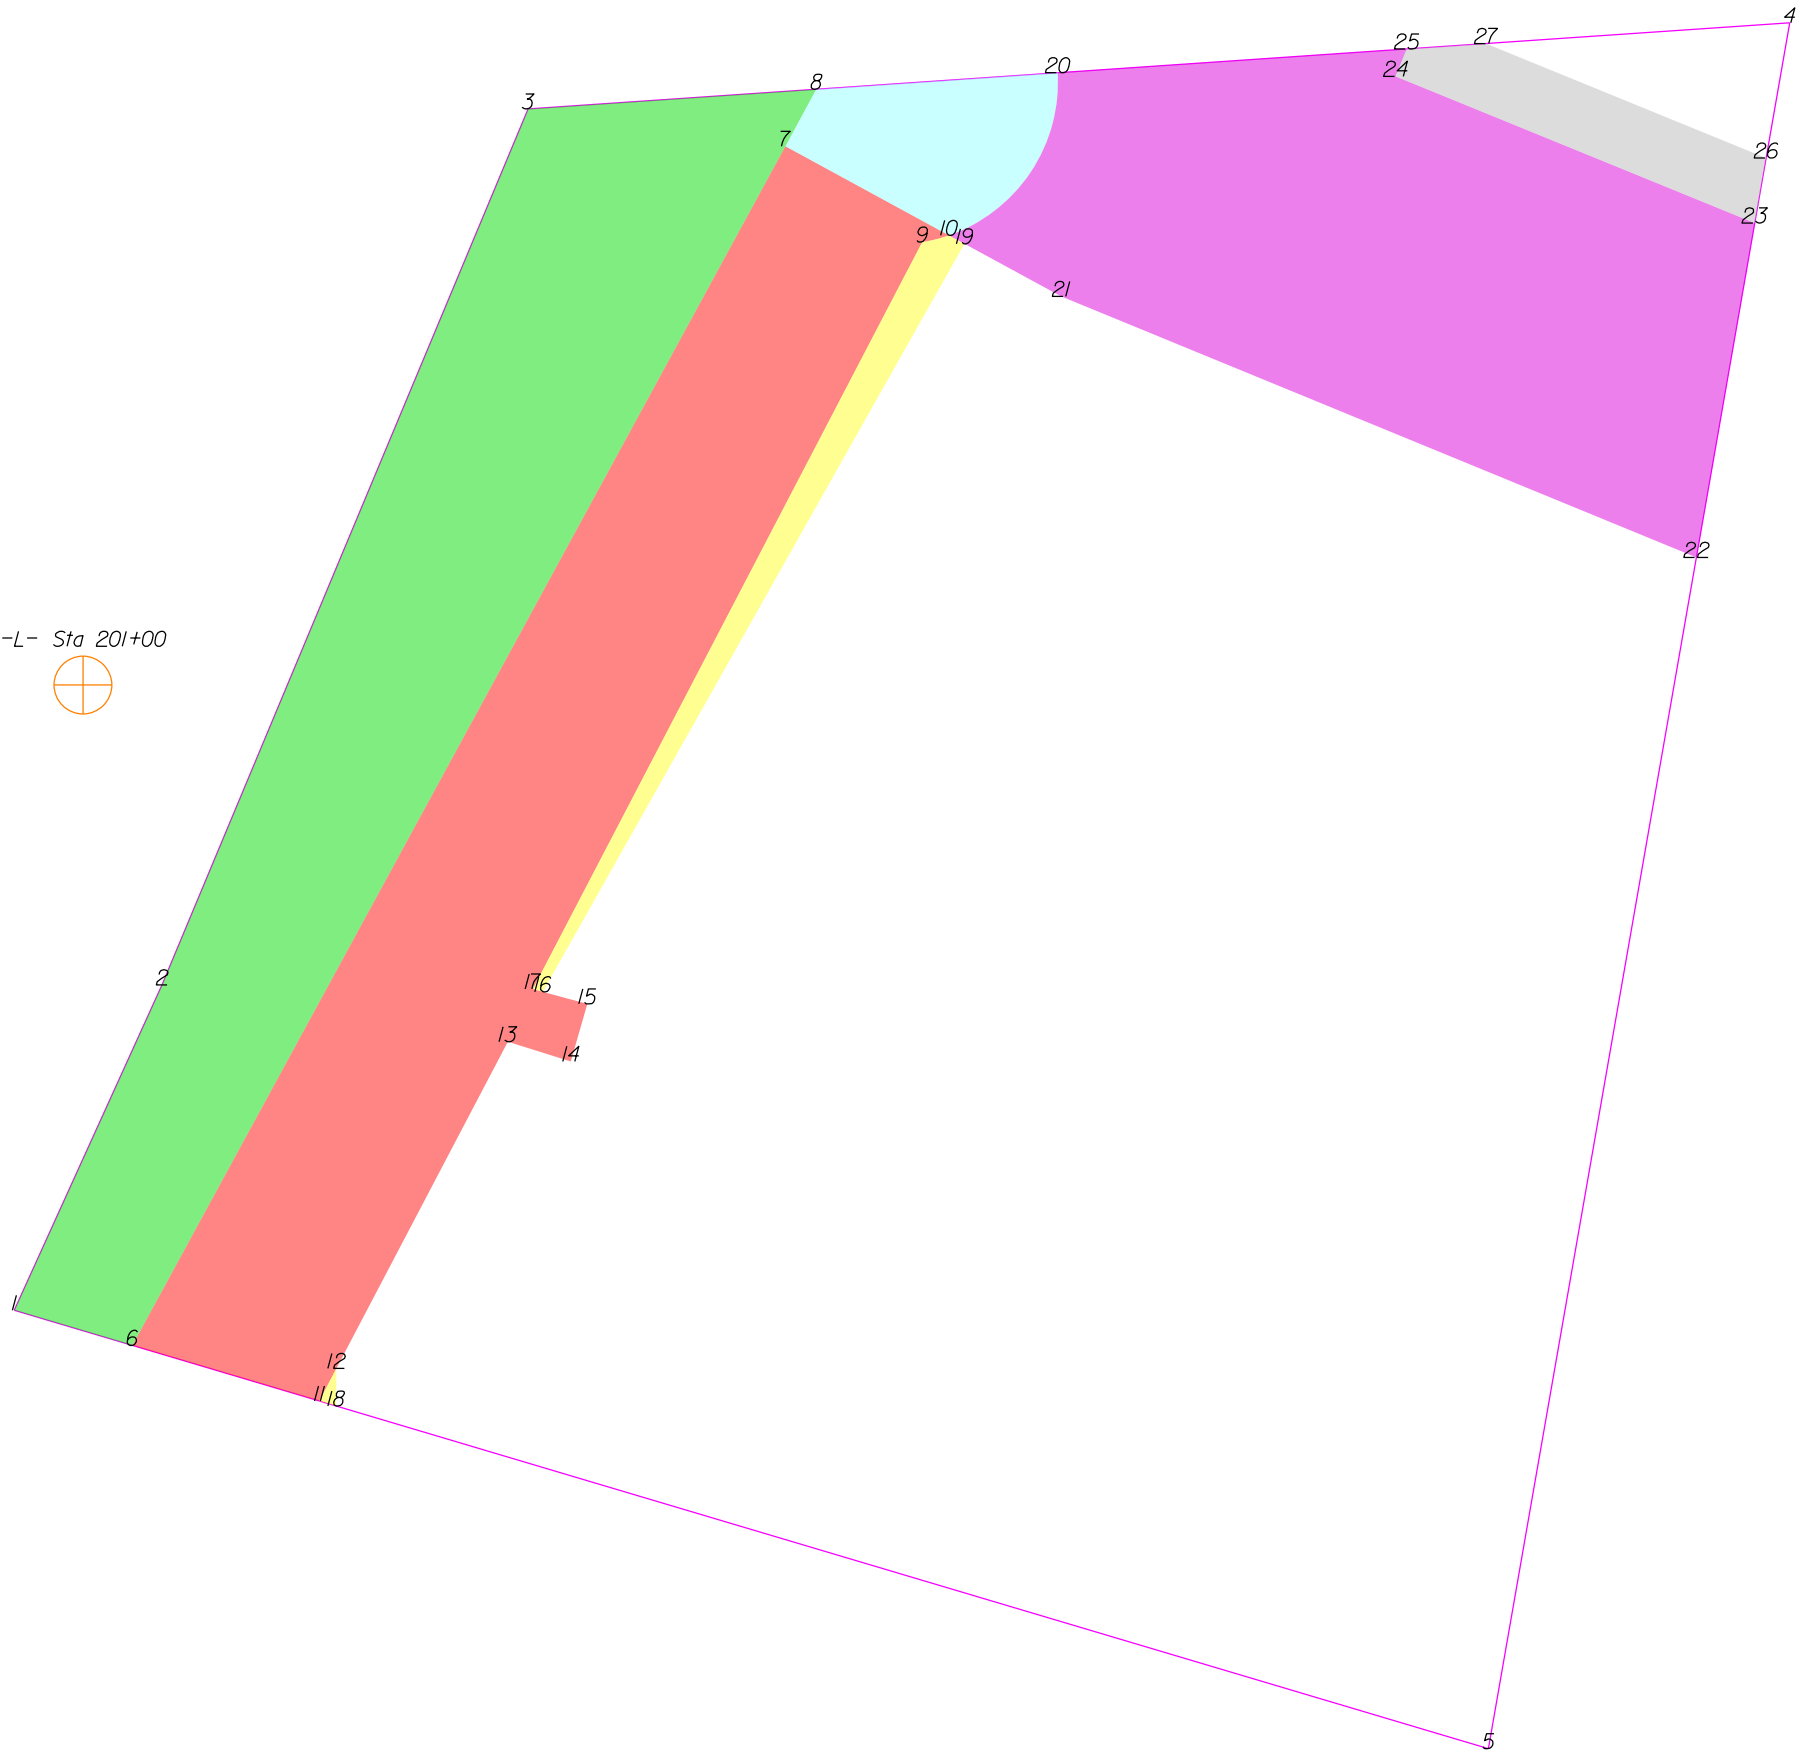

THIS MAP IS NOT A CERTIFIED SURVEY AND HAS NOT BEEN REVIEWED BY A LOCAL GOVERNMENT AGENCY FOR COMPLIANCE WITH ANY APPLICABLE LAND DEVELOPMENT REGULATIONS. THE PROPERTY SHOWN ON THIS MAP WAS LOCATED FOR THE NORTH CAROLINA DEPARTMENT OF TRANSPORTATION FOR HIGHWAY DESIGN PURPOSES. SOME ERROR MAY EXIST BETWEEN THE GRAPHICAL AND ACTUAL GROUND LOCATIONS OF PROPERTY LINES. THIS MAP IS TO BE USED AS A GRAPHICAL REPRESENTATION OF THE NCDOT'S INTENT TO ACQUIRE PROPERTY FOR RIGHT OF WAY PURPOSES, AND IN NO WAY REPRESENTS AN ACTUAL BOUNDARY SURVEY OF THIS PROPERTY.

NORTH CAROLINA DEPARTMENT OF TRANSPORTATION	
RIGHT OF WAY BRANCH	
SANDY RIDGE DEVELOPMENT PARTNERS LLC	12-19-2024
PARCEL # 134	S:\CADD\U4758\DDRAFT\U4758_dee
DB 8549 PG 1823	UNKNOWN SCALE

	SQR FT	ACRES	SQR M	HECTARES
ROW Right	5948.171	0.137	552.605	0.055
FROM - TO	DISTANCE (FT/M)	BEARING	RADIUS (FT/M)	CURVE LENGTH (FT/M)
-L- Sta 201+00 - 6	102.300	31.181	S 4°16'53.2" E	
6 - 7	210.936	64.293	N 28°34'26.9" E	
7 - 8	10.045	3.062	N 28°34'26.9" E	
8 - 3	44.672	13.616	S 86°5'51.2" W	
3 - 2	146.670	44.705	S 22°40'29.2" W	
2 - 1	55.205	16.826	S 24°24'38.2" W	
1 - 6	19.019	5.797	S 73°26'10.8" E	

	SQR FT	ACRES	SQR M	HECTARES
PUE Right	5817.981	0.134	540.510	0.054
FROM - TO	DISTANCE (FT/M)	BEARING	RADIUS (FT/M)	CURVE LENGTH (FT/M)
-L- Sta 201+00 - 9	146.617	44.689	N 62°10'41.8" E	
9 - 10	4.251	1.296	N 75°48'55.0" E	25.000 7.620 4.256 1.297
10 - 7	28.766	8.768	N 61°25'33.1" W	
7 - 6	210.936	64.293	S 28°34'26.9" W	
6 - 11	30.144	9.188	S 73°26'10.8" E	
11 - 12	5.673	1.729	N 27°40'27.4" E	
12 - 13	56.998	17.373	N 27°40'27.4" E	
13 - 14	10.198	3.108	S 72°44'8.8" E	
14 - 15	9.220	2.810	N 16°2'43.2" E	
15 - 16	7.126	2.172	N 74°39'59.0" W	
16 - 17	1.606	0.490	N 74°39'59.0" W	
17 - 9	130.135	39.665	N 27°32'14.3" E	

	SQR FT	ACRES	SQR M	HECTARES
TCE Right	7.504	0.000	0.697	0.000
FROM - TO	DISTANCE (FT/M)	BEARING	RADIUS (FT/M)	CURVE LENGTH (FT/M)
-L- Sta 201+00 - 11	116.484	35.504	S 18°16'36.7" E	
11 - 18	2.696	0.822	S 73°26'10.8" E	
18 - 12	5.793	1.766	N 0°30'6.0" E	
12 - 11	5.673	1.729	S 27°40'27.4" W	

	SQR FT	ACRES	SQR M	HECTARES
TCE Right	491.329	0.011	45.646	0.005
FROM - TO	DISTANCE (FT/M)	BEARING	RADIUS (FT/M)	CURVE LENGTH (FT/M)
-L- Sta 201+00 - 10	150.751	45.949	N 62°33'33.1" E	
10 - 9	4.251	1.296	S 75°48'55.0" W	25.000 7.620 4.256 1.297
9 - 17	130.135	39.665	S 27°32'14.3" W	
17 - 16	1.606	0.490	S 74°39'59.0" E	
16 - 19	132.646	40.431	N 29°24'37.9" E	
19 - 10	2.734	0.833	N 61°25'33.1" W	

	SQR FT	ACRES	SQR M	HECTARES
DUE Right	695.661	0.016	64.629	0.006
FROM - TO	DISTANCE (FT/M)	BEARING	RADIUS (FT/M)	CURVE LENGTH (FT/M)
-L- Sta 201+00 - 20	177.826	54.201	N 57°51'48.9" E	
20 - 8	37.335	11.380	S 86°5'51.2" W	
8 - 7	10.045	3.062	S 28°34'26.9" W	
7 - 10	28.766	8.768	S 61°25'33.1" E	
10 - 20	30.216	9.210	N 33°45'29.8" E	25.000 7.620 32.446 9.890

	SQR FT	ACRES	SQR M	HECTARES
PDE Right	5451.343	0.125	506.448	0.051
FROM - TO	DISTANCE (FT/M)	BEARING	RADIUS (FT/M)	CURVE LENGTH (FT/M)
-L- Sta 201+00 - 20	177.826	54.201	N 57°51'48.9" E	
20 - 10	30.216	9.210	S 33°45'29.8" W	25.000 7.620 32.446 9.890
10 - 21	19.734	6.015	S 61°25'33.1" E	
21 - 22	106.097	32.338	S 67°40'4.0" E	
22 - 23	52.454	15.988	N 9°53'54.4" E	
23 - 24	59.932	18.267	N 67°47'21.9" W	
24 - 25	4.564	1.391	N 22°11'47.0" E	
25 - 20	54.059	16.477	S 86°5'51.2" W	

	SQR FT	ACRES	SQR M	HECTARES
TDE Right	556.208	0.013	51.674	0.005
FROM - TO	DISTANCE (FT/M)	BEARING	RADIUS (FT/M)	CURVE LENGTH (FT/M)
-L- Sta 201+00 - 23	267.961	81.675	N 74°32'54.6" E	
23 - 26	10.175	3.101	N 9°53'54.4" E	
26 - 27	46.734	14.244	N 67°45'13.6" W	
27 - 25	12.284	3.744	S 86°5'51.2" W	
25 - 24	4.564	1.391	S 22°11'47.0" W	
24 - 23	59.932	18.267	S 67°47'21.9" E	


THIS MAP IS NOT A CERTIFIED SURVEY AND HAS NOT BEEN REVIEWED BY A LOCAL GOVERNMENT AGENCY FOR COMPLIANCE WITH ANY APPLICABLE LAND DEVELOPMENT REGULATIONS. THE PROPERTY SHOWN ON THIS MAP WAS LOCATED FOR THE NORTH CAROLINA DEPARTMENT OF TRANSPORTATION FOR HIGHWAY DESIGN PURPOSES. SOME ERROR MAY EXIST BETWEEN THE GRAPHICAL AND ACTUAL GROUND LOCATIONS OF PROPERTY LINES. THIS MAP IS TO BE USED AS A GRAPHICAL REPRESENTATION OF THE NCDOT'S INTENT TO ACQUIRE PROPERTY FOR RIGHT OF WAY PURPOSES, AND IN NO WAY REPRESENTS AN ACTUAL BOUNDARY SURVEY OF THIS PROPERTY.

NORTH CAROLINA DEPARTMENT OF TRANSPORTATION	
RIGHT OF WAY BRANCH	
SANDY RIDGE DEVELOPMENT PARTNERS LLC	12-19-2024
PARCEL # 134	S:\CADD\U4758\DDRAFT\U4758_dee
DB 8549 PG 1823	UNKNOWN SCALE

TYPE	COUNT	SQR FEET	ACRES
Parcel	1	49374.115	1.133
ROW Right	1	5948.171	0.137
PUE Right	1	5817.981	0.134
TCE Right	2	498.833	0.011
DUE Right	1	695.661	0.016
PDE Right	1	5451.343	0.125
TDE Right	1	556.208	0.013
ROW Left	0	0.000	0.000
PDE Left	0	0.000	0.000
TDE Left	0	0.000	0.000
TCE Left	0	0.000	0.000
PUE Left	0	0.000	0.000
TSE Left	0	0.000	0.000
TSE Right	0	0.000	0.000
DUE Left	0	0.000	0.000
DTE Left	0	0.000	0.000
DTE Right	0	0.000	0.000
AUE_Left	0	0.000	0.000
AUE_Right	0	0.000	0.000
PCE Left	0	0.000	0.000
PCE Right	0	0.000	0.000
TUE Left	0	0.000	0.000
TUE Right	0	0.000	0.000
REM Left	0	0.000	0.000
REM Right	0	0.000	0.000
Other Left	0	0.000	0.000
Other Right	0	0.000	0.000
PE Left	0	0.000	0.000
PE Right	0	0.000	0.000

THIS MAP IS NOT A CERTIFIED SURVEY AND HAS NOT BEEN REVIEWED BY A LOCAL GOVERNMENT AGENCY FOR COMPLIANCE WITH ANY APPLICABLE LAND DEVELOPMENT REGULATIONS. THE PROPERTY SHOWN ON THIS MAP WAS LOCATED FOR THE NORTH CAROLINA DEPARTMENT OF TRANSPORTATION FOR HIGHWAY DESIGN PURPOSES. SOME ERROR MAY EXIST BETWEEN THE GRAPHICAL AND ACTUAL GROUND LOCATIONS OF PROPERTY LINES. THIS MAP IS TO BE USED AS A GRAPHICAL REPRESENTATION OF THE NCDOT'S INTENT TO ACQUIRE PROPERTY FOR RIGHT OF WAY PURPOSES, AND IN NO WAY REPRESENTS AN ACTUAL BOUNDARY SURVEY OF THIS PROPERTY.

NORTH CAROLINA DEPARTMENT OF TRANSPORTATION	
RIGHT OF WAY BRANCH	
SANDY RIDGE DEVELOPMENT PARTNERS LLC	12-19-2024
PARCEL # 134	S:\CADD\U4758\DDRAFT\U4758_dee
DB 8549 PG 1823	UNKNOWN SCALE

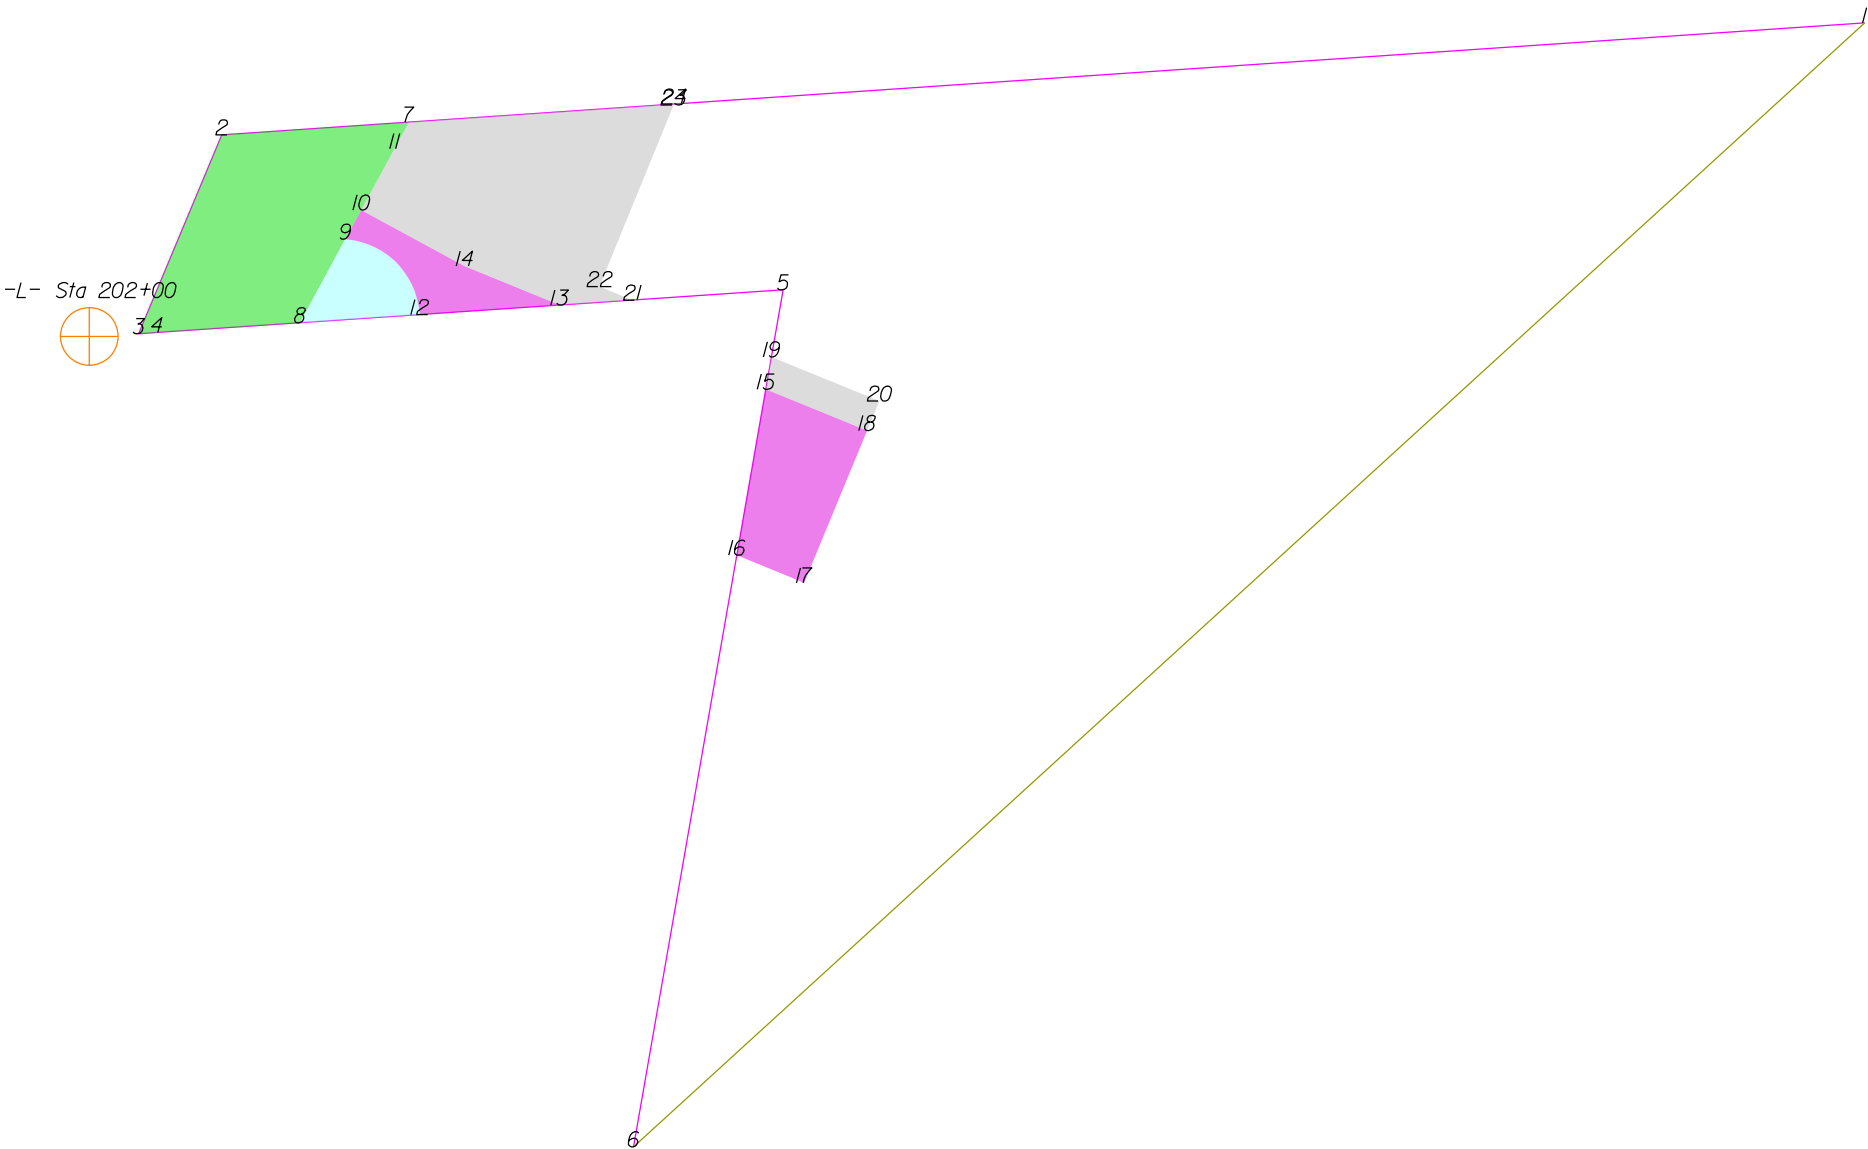

THIS MAP IS NOT A CERTIFIED SURVEY AND HAS NOT BEEN REVIEWED BY A LOCAL GOVERNMENT AGENCY FOR COMPLIANCE WITH ANY APPLICABLE LAND DEVELOPMENT REGULATIONS. THE PROPERTY SHOWN ON THIS MAP WAS LOCATED FOR THE NORTH CAROLINA DEPARTMENT OF TRANSPORTATION FOR HIGHWAY DESIGN PURPOSES. SOME ERROR MAY EXIST BETWEEN THE GRAPHICAL AND ACTUAL GROUND LOCATIONS OF PROPERTY LINES. THIS MAP IS TO BE USED AS A GRAPHICAL REPRESENTATION OF THE NCDOT'S INTENT TO ACQUIRE PROPERTY FOR RIGHT OF WAY PURPOSES, AND IN NO WAY REPRESENTS AN ACTUAL BOUNDARY SURVEY OF THIS PROPERTY.

NORTH CAROLINA DEPARTMENT OF TRANSPORTATION	
RIGHT OF WAY BRANCH	
DENNIS WADE ROBINSON	12-8-2021
PARCEL # 135	S:\CADD\U4758\DDRAFT\U4758_dee
DB 364I PG 38I	UNKNOWN SCALE

	SQR FT	ACRES	SQR M	HECTARES
ROW Right	3260.347	0.075	302.897	0.030
FROM - TO	DISTANCE (FT/M)	BEARING	RADIUS (FT/M)	CURVE LENGTH (FT/M)
-L- Sta 202+00 - 7	119.751	36.500	N 56°10'16.6" E	
7 - 2	58.428	17.809	S 86°5'51.2" W	
2 - 3	67.054	20.438	S 22°39'19.3" W	
3 - 4	5.590	1.704	N 86°5'51.2" E	
4 - 8	44.672	13.616	N 86°5'51.2" E	
8 - 9	29.583	9.017	N 28°34'26.9" E	
9 - 10	10.372	3.161	N 28°34'26.9" E	
10 - 11	21.723	6.621	N 28°34'26.9" E	
11 - 7	9.403	2.866	N 28°25'14.5" E	1755.500 535.077 9.403 2.866

	SQR FT	ACRES	SQR M	HECTARES
DUE Right	605.167	0.014	56.222	0.006
FROM - TO	DISTANCE (FT/M)	BEARING	RADIUS (FT/M)	CURVE LENGTH (FT/M)
-L- Sta 202+00 - 12	102.974	31.386	N 86°13'44.7" E	
12 - 9	32.908	10.030	N 44°34'54.9" W	25.000 7.620 35.919 10.948
9 - 8	29.583	9.017	S 28°34'26.9" W	
8 - 12	37.335	11.380	N 86°5'51.2" E	

	SQR FT	ACRES	SQR M	HECTARES
PDE Right	695.538	0.016	64.618	0.006
FROM - TO	DISTANCE (FT/M)	BEARING	RADIUS (FT/M)	CURVE LENGTH (FT/M)
-L- Sta 202+00 - 12	102.974	31.386	N 86°13'44.7" E	
12 - 13	43.691	13.317	N 86°5'51.2" E	
13 - 14	32.052	9.769	N 67°47'21.9" W	
14 - 10	36.500	11.125	N 61°25'33.1" W	
10 - 9	10.372	3.161	S 28°34'26.9" W	
9 - 12	32.908	10.030	S 44°34'54.9" E	25.000 7.620 35.919 10.948

	SQR FT	ACRES	SQR M	HECTARES
PDE Right	1453.538	0.033	135.039	0.014
FROM - TO	DISTANCE (FT/M)	BEARING	RADIUS (FT/M)	CURVE LENGTH (FT/M)
-L- Sta 202+00 - 15	211.086	64.339	S 85°32'9.8" E	
15 - 16	52.454	15.988	S 9°53'54.4" W	
16 - 17	22.667	6.909	S 67°40'4.0" E	
17 - 18	51.296	15.635	N 22°25'8.3" E	
18 - 15	34.038	10.375	N 67°47'21.9" W	

	SQR FT	ACRES	SQR M	HECTARES
TDE Right	349.243	0.008	32.446	0.003
FROM - TO	DISTANCE (FT/M)	BEARING	RADIUS (FT/M)	CURVE LENGTH (FT/M)
-L- Sta 202+00 - 19	212.292	64.707	S 88°16'15.5" E	
19 - 15	10.175	3.101	S 9°53'54.4" W	
15 - 18	34.038	10.375	S 67°47'21.9" E	
18 - 20	9.919	3.023	N 22°46'23.2" E	
20 - 19	36.305	11.066	N 67°45'13.6" W	

	SQR FT	ACRES	SQR M	HECTARES
TDE Right	3947.165	0.091	366.705	0.037
FROM - TO	DISTANCE (FT/M)	BEARING	RADIUS (FT/M)	CURVE LENGTH (FT/M)
-L- Sta 202+00 - 7	119.751	36.500	N 56°10'16.6" E	
7 - 11	9.403	2.866	S 28°25'14.5" W	1755.500 535.077 9.403 2.866
11 - 10	21.723	6.621	S 28°34'26.9" W	
10 - 14	36.500	11.125	S 61°25'33.1" E	
14 - 13	32.052	9.769	S 67°47'21.9" E	
13 - 21	22.652	6.904	N 86°5'51.2" E	
21 - 22	11.031	3.362	N 67°45'13.6" W	
22 - 23	61.060	18.611	N 22°11'47.0" E	
23 - 24	0.283	0.086	N 5°9'21.8" W	
24 - 7	82.485	25.141	S 86°5'51.2" W	


THIS MAP IS NOT A CERTIFIED SURVEY AND HAS NOT BEEN REVIEWED BY A LOCAL GOVERNMENT AGENCY FOR COMPLIANCE WITH ANY APPLICABLE LAND DEVELOPMENT REGULATIONS. THE PROPERTY SHOWN ON THIS MAP WAS LOCATED FOR THE NORTH CAROLINA DEPARTMENT OF TRANSPORTATION FOR HIGHWAY DESIGN PURPOSES. SOME ERROR MAY EXIST BETWEEN THE GRAPHICAL AND ACTUAL GROUND LOCATIONS OF PROPERTY LINES. THIS MAP IS TO BE USED AS A GRAPHICAL REPRESENTATION OF THE NCDOT'S INTENT TO ACQUIRE PROPERTY FOR RIGHT OF WAY PURPOSES, AND IN NO WAY REPRESENTS AN ACTUAL BOUNDARY SURVEY OF THIS PROPERTY.

NORTH CAROLINA DEPARTMENT OF TRANSPORTATION	
RIGHT OF WAY BRANCH	
DENNIS WADE ROBINSON	12-8-2021
PARCEL # 135	S:\CADD\U4758\DDRAFT\U4758_dee
DB 3641 PG 381	UNKNOWN SCALE

TYPE	COUNT	SQR FEET	ACRES
Parcel	1	64321.825	1.477
ROW Right	1	3260.347	0.075
DUE Right	1	605.167	0.014
PDE Right	2	2149.076	0.049
TDE Right	2	4296.408	0.099
ROW Left	0	0.000	0.000
PDE Left	0	0.000	0.000
TDE Left	0	0.000	0.000
TCE Left	0	0.000	0.000
TCE Right	0	0.000	0.000
PUE Left	0	0.000	0.000
PUE Right	0	0.000	0.000
TSE Left	0	0.000	0.000
TSE Right	0	0.000	0.000
DUE Left	0	0.000	0.000
DTE Left	0	0.000	0.000
DTE Right	0	0.000	0.000
AUE_Left	0	0.000	0.000
AUE_Right	0	0.000	0.000
PCE Left	0	0.000	0.000
PCE Right	0	0.000	0.000
TUE Left	0	0.000	0.000
TUE Right	0	0.000	0.000
REM Left	0	0.000	0.000
REM Right	0	0.000	0.000
Other Left	0	0.000	0.000
Other Right	0	0.000	0.000
PE Left	0	0.000	0.000
PE Right	0	0.000	0.000

THIS MAP IS NOT A CERTIFIED SURVEY AND HAS NOT BEEN REVIEWED BY A LOCAL GOVERNMENT AGENCY FOR COMPLIANCE WITH ANY APPLICABLE LAND DEVELOPMENT REGULATIONS. THE PROPERTY SHOWN ON THIS MAP WAS LOCATED FOR THE NORTH CAROLINA DEPARTMENT OF TRANSPORTATION FOR HIGHWAY DESIGN PURPOSES. SOME ERROR MAY EXIST BETWEEN THE GRAPHICAL AND ACTUAL GROUND LOCATIONS OF PROPERTY LINES. THIS MAP IS TO BE USED AS A GRAPHICAL REPRESENTATION OF THE NCDOT'S INTENT TO ACQUIRE PROPERTY FOR RIGHT OF WAY PURPOSES, AND IN NO WAY REPRESENTS AN ACTUAL BOUNDARY SURVEY OF THIS PROPERTY.

NORTH CAROLINA DEPARTMENT OF TRANSPORTATION	
RIGHT OF WAY BRANCH	
DENNIS WADE ROBINSON	12-8-2021
PARCEL # 135	S:\CADD\U4758\DDRAFT\U4758_dee
DB 3641 PG 381	UNKNOWN SCALE

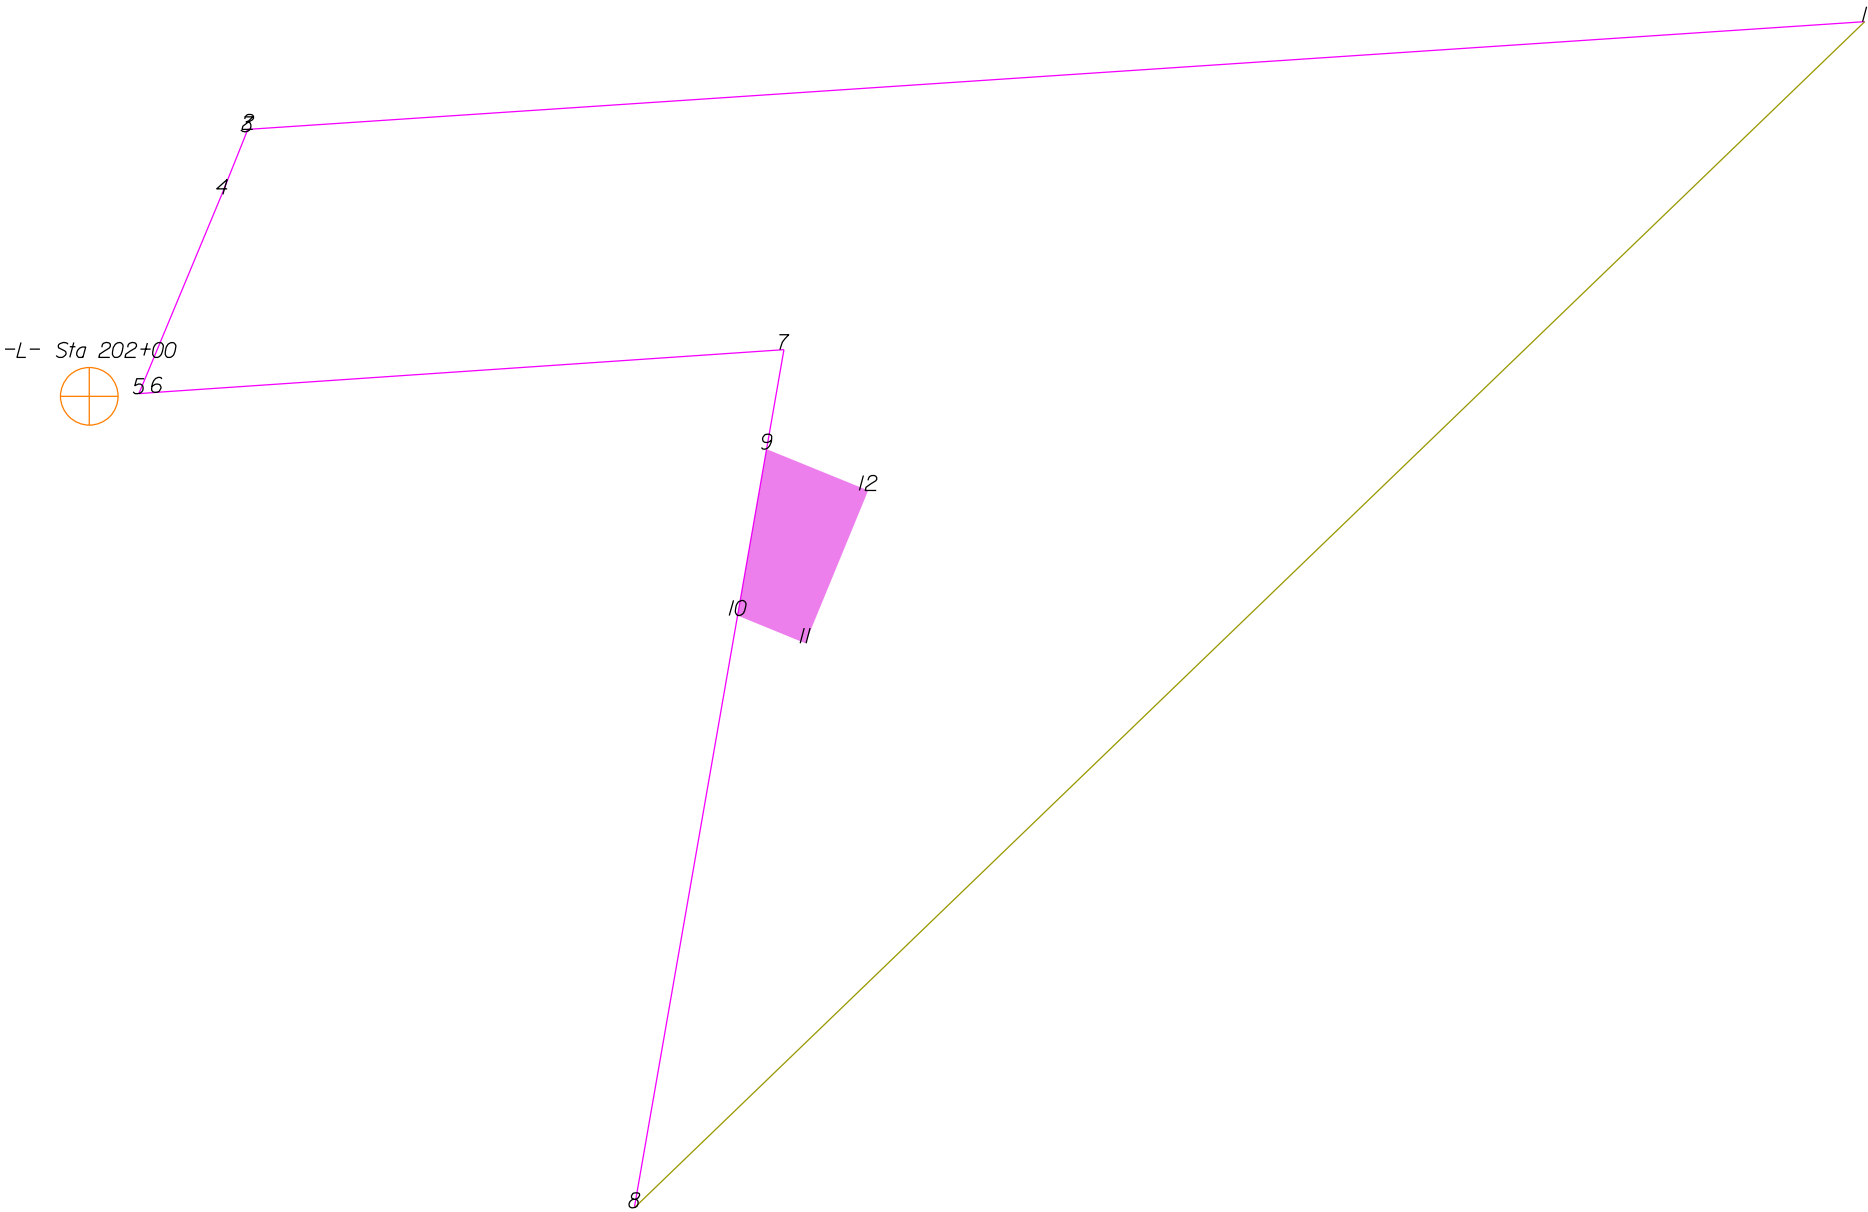

THIS MAP IS NOT A CERTIFIED SURVEY AND HAS NOT BEEN REVIEWED BY A LOCAL GOVERNMENT AGENCY FOR COMPLIANCE WITH ANY APPLICABLE LAND DEVELOPMENT REGULATIONS. THE PROPERTY SHOWN ON THIS MAP WAS LOCATED FOR THE NORTH CAROLINA DEPARTMENT OF TRANSPORTATION FOR HIGHWAY DESIGN PURPOSES. SOME ERROR MAY EXIST BETWEEN THE GRAPHICAL AND ACTUAL GROUND LOCATIONS OF PROPERTY LINES. THIS MAP IS TO BE USED AS A GRAPHICAL REPRESENTATION OF THE NCDOT'S INTENT TO ACQUIRE PROPERTY FOR RIGHT OF WAY PURPOSES, AND IN NO WAY REPRESENTS AN ACTUAL BOUNDARY SURVEY OF THIS PROPERTY.


NORTH CAROLINA DEPARTMENT OF TRANSPORTATION	
RIGHT OF WAY BRANCH	
SANDY RIDGE DEVELOPMENT PARTNERS LLC	03-27-2025
PARCEL # 1352	S:\CADD\U4758\DDRAFT\U4758_dee
DB 8549 PG 1816	UNKNOWN SCALE

	SQR FT	ACRES		SQR M	HECTARES		
PDE Right	1453.538	0.033		135.039	0.014		
FROM - TO	DISTANCE (FT/M)		BEARING	RADIUS (FT/M)		CURVE LENGTH (FT/M)	
-L- Sta 202+00 - 9	211.086	64.339	S 85°32'9.8" E				
9 - 10	52.454	15.988	S 9°53'54.4" W				
10 - 11	22.667	6.909	S 67°40'4.0" E				
11 - 12	51.296	15.635	N 22°25'8.3" E				
12 - 9	34.038	10.375	N 67°47'21.9" W				

TYPE	COUNT	SQR FEET	ACRES
Parcel	1	70352.721	1.615
PDE Right	1	1453.538	0.033
ROW Left	0	0.000	0.000
ROW Right	0	0.000	0.000
PDE Left	0	0.000	0.000
TDE Left	0	0.000	0.000
TDE Right	0	0.000	0.000
TCE Left	0	0.000	0.000
TCE Right	0	0.000	0.000
PUE Left	0	0.000	0.000
PUE Right	0	0.000	0.000
TSE Left	0	0.000	0.000
TSE Right	0	0.000	0.000
DUE Left	0	0.000	0.000
DUE Right	0	0.000	0.000
DTE Left	0	0.000	0.000
DTE Right	0	0.000	0.000
AUE_Left	0	0.000	0.000
AUE_Right	0	0.000	0.000
PCE Left	0	0.000	0.000
PCE Right	0	0.000	0.000
TUE Left	0	0.000	0.000
TUE Right	0	0.000	0.000
REM Left	0	0.000	0.000
REM Right	0	0.000	0.000
Other Left	0	0.000	0.000
Other Right	0	0.000	0.000
PE Left	0	0.000	0.000
PE Right	0	0.000	0.000

THIS MAP IS NOT A CERTIFIED SURVEY AND HAS NOT BEEN REVIEWED BY A LOCAL GOVERNMENT AGENCY FOR COMPLIANCE WITH ANY APPLICABLE LAND DEVELOPMENT REGULATIONS. THE PROPERTY SHOWN ON THIS MAP WAS LOCATED FOR THE NORTH CAROLINA DEPARTMENT OF TRANSPORTATION FOR HIGHWAY DESIGN PURPOSES. SOME ERROR MAY EXIST BETWEEN THE GRAPHICAL AND ACTUAL GROUND LOCATIONS OF PROPERTY LINES. THIS MAP IS TO BE USED AS A GRAPHICAL REPRESENTATION OF THE NCDOT'S INTENT TO ACQUIRE PROPERTY FOR RIGHT OF WAY PURPOSES, AND IN NO WAY REPRESENTS AN ACTUAL BOUNDARY SURVEY OF THIS PROPERTY.

NORTH CAROLINA DEPARTMENT OF TRANSPORTATION	
RIGHT OF WAY BRANCH	
SANDY RIDGE DEVELOPMENT PARTNERS LLC	03-27-2025
PARCEL # 1352	S:\CADD\U4758\DDRAFT\U4758_dee
DB 8549 PG 1816	UNKNOWN SCALE

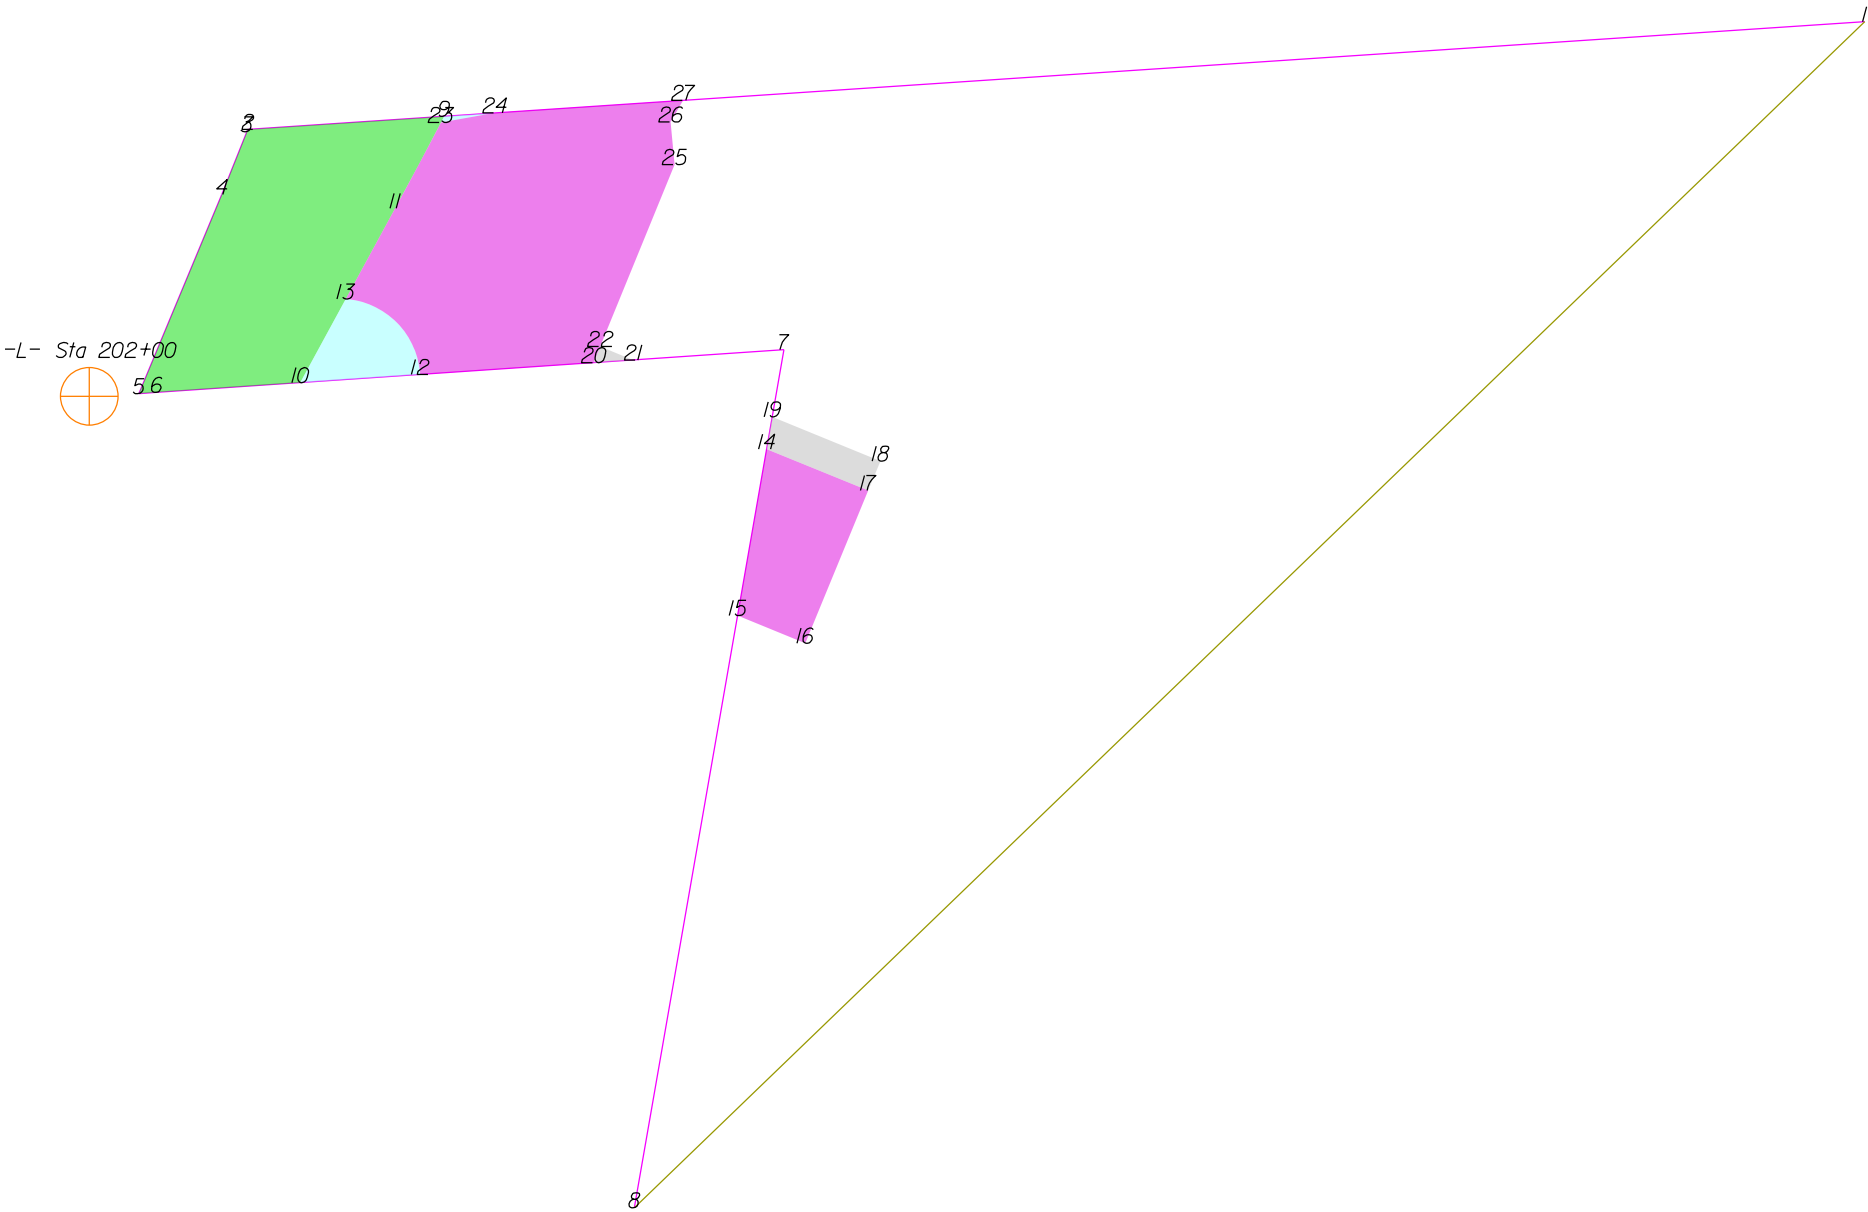

THIS MAP IS NOT A CERTIFIED SURVEY AND HAS NOT BEEN REVIEWED BY A LOCAL GOVERNMENT AGENCY FOR COMPLIANCE WITH ANY APPLICABLE LAND DEVELOPMENT REGULATIONS. THE PROPERTY SHOWN ON THIS MAP WAS LOCATED FOR THE NORTH CAROLINA DEPARTMENT OF TRANSPORTATION FOR HIGHWAY DESIGN PURPOSES. SOME ERROR MAY EXIST BETWEEN THE GRAPHICAL AND ACTUAL GROUND LOCATIONS OF PROPERTY LINES. THIS MAP IS TO BE USED AS A GRAPHICAL REPRESENTATION OF THE NCDOT'S INTENT TO ACQUIRE PROPERTY FOR RIGHT OF WAY PURPOSES, AND IN NO WAY REPRESENTS AN ACTUAL BOUNDARY SURVEY OF THIS PROPERTY.

NORTH CAROLINA DEPARTMENT OF TRANSPORTATION	
RIGHT OF WAY BRANCH	
SANDY RIDGE DEVELOPMENT PARTNERS LLC	05-8-2025
PARCEL # 135	S:\CADD\U4758\DDRAFT\U4758_dee
DB 8549 PG 1816	UNKNOWN SCALE

	SQR FT	ACRES		SQR M		HECTARES	
ROW Right	4432.618	0.102		411.805		0.041	
FROM - TO	DISTANCE (FT/M)		BEARING	RADIUS (FT/M)		CURVE LENGTH (FT/M)	
-L- Sta 202+00 - 9	140.418	42.800	N 51°43'22.4" E				
9 - 2	61.146	18.637	S 86°11'29.6" W				
2 - 3	0.799	0.244	S 21°39'40.3" W				
3 - 4	20.971	6.392	S 21°39'40.3" W				
4 - 5	67.054	20.438	S 22°39'19.3" W				
5 - 6	5.590	1.704	N 86°5'51.2" E				
6 - 10	44.672	13.616	N 86°5'51.2" E				
10 - 11	61.678	18.799	N 28°34'26.9" E				
11 - 9	32.391	9.873	N 28°2'44.0" E	1755.500	535.077	32.391	9.873

	SQR FT	ACRES		SQR M		HECTARES	
DUE Right	605.167	0.014		56.222		0.006	
FROM - TO	DISTANCE (FT/M)		BEARING	RADIUS (FT/M)		CURVE LENGTH (FT/M)	
-L- Sta 202+00 - 12	102.974	31.386	N 86°13'44.7" E				
12 - 13	32.908	10.030	N 44°34'54.9" W	25.000	7.620	35.919	10.948
13 - 10	29.583	9.017	S 28°34'26.9" W				
10 - 12	37.335	11.380	N 86°5'51.2" E				

	SQR FT	ACRES		SQR M		HECTARES	
PDE Right	1453.538	0.033		135.039		0.014	
FROM - TO	DISTANCE (FT/M)		BEARING	RADIUS (FT/M)		CURVE LENGTH (FT/M)	
-L- Sta 202+00 - 14	211.086	64.339	S 85°32'9.8" E				
14 - 15	52.454	15.988	S 9°53'54.4" W				
15 - 16	22.667	6.909	S 67°40'4.0" E				
16 - 17	51.296	15.635	N 22°25'8.3" E				
17 - 14	34.038	10.375	N 67°47'21.9" W				

	SQR FT	ACRES		SQR M		HECTARES	
TDE Right	349.243	0.008		32.446		0.003	
FROM - TO	DISTANCE (FT/M)		BEARING	RADIUS (FT/M)		CURVE LENGTH (FT/M)	
-L- Sta 202+00 - 14	211.086	64.339	S 85°32'9.8" E				
14 - 17	34.038	10.375	S 67°47'21.9" E				
17 - 18	9.919	3.023	N 22°46'23.2" E				
18 - 19	36.305	11.066	N 67°45'13.6" W				
19 - 14	10.175	3.101	S 9°53'54.4" W				

	SQR FT	ACRES		SQR M		HECTARES	
TDE Right	29.859	0.001		2.774		0.000	
FROM - TO	DISTANCE (FT/M)		BEARING	RADIUS (FT/M)		CURVE LENGTH (FT/M)	
-L- Sta 202+00 - 20	157.033	47.864	N 86°11'1.7" E				
20 - 21	12.284	3.744	N 86°5'51.2" E				
21 - 22	11.031	3.362	N 67°45'13.6" W				
22 - 20	5.414	1.650	S 22°11'47.0" W				

	SQR FT	ACRES		SQR M		HECTARES	
DUE Right	14.479	0.000		1.345		0.000	
FROM - TO	DISTANCE (FT/M)		BEARING	RADIUS (FT/M)		CURVE LENGTH (FT/M)	
-L- Sta 202+00 - 9	140.418	42.800	N 51°43'22.4" E				
9 - 23	2.159	0.658	S 27°33'7.9" W	1755.500	535.077	2.159	0.658
23 - 24	16.932	5.161	N 79°56'27.6" E				
24 - 9	15.708	4.788	S 86°11'29.6" W				

	SQR FT	ACRES		SQR M		HECTARES	
PDE Right	6097.273	0.140		566.457		0.057	
FROM - TO	DISTANCE (FT/M)		BEARING	RADIUS (FT/M)		CURVE LENGTH (FT/M)	
-L- Sta 202+00 - 23	138.451	42.200	N 52°5'19.3" E				
23 - 11	30.232	9.215	S 28°4'50.8" W	1755.500	535.077	30.232	9.215
11 - 13	32.095	9.783	S 28°34'26.9" W				
13 - 12	32.908	10.030	S 44°34'54.9" E	25.000	7.620	35.919	10.948
12 - 20	54.059	16.477	N 86°5'51.2" E				
20 - 22	5.414	1.650	N 22°11'47.0" E				
22 - 25	61.060	18.611	N 22°11'47.0" E				
25 - 26	13.256	4.040	N 5°9'21.8" W				
26 - 27	7.755	2.364	N 29°51'14.6" E				
27 - 24	58.690	17.889	S 86°11'29.6" W				
24 - 23	16.932	5.161	S 79°56'27.6" W				


THIS MAP IS NOT A CERTIFIED SURVEY AND HAS NOT BEEN REVIEWED BY A LOCAL GOVERNMENT AGENCY FOR COMPLIANCE WITH ANY APPLICABLE LAND DEVELOPMENT REGULATIONS. THE PROPERTY SHOWN ON THIS MAP WAS LOCATED FOR THE NORTH CAROLINA DEPARTMENT OF TRANSPORTATION FOR HIGHWAY DESIGN PURPOSES. SOME ERROR MAY EXIST BETWEEN THE GRAPHICAL AND ACTUAL GROUND LOCATIONS OF PROPERTY LINES. THIS MAP IS TO BE USED AS A GRAPHICAL REPRESENTATION OF THE NCDOT'S INTENT TO ACQUIRE PROPERTY FOR RIGHT OF WAY PURPOSES, AND IN NO WAY REPRESENTS AN ACTUAL BOUNDARY SURVEY OF THIS PROPERTY.

NORTH CAROLINA DEPARTMENT OF TRANSPORTATION	
RIGHT OF WAY BRANCH	
SANDY RIDGE DEVELOPMENT PARTNERS LLC	05-8-2025
PARCEL # 135	S:\CADD\U4758\DDRAFT\U4758_dee
DB 8549 PG 1816	UNKNOWN SCALE

TYPE	COUNT	SQR FEET	ACRES
Parcel	1	70352.721	1.615
ROW Right	1	4432.618	0.102
DUE Right	2	619.646	0.014
PDE Right	2	7550.811	0.173
TDE Right	2	379.102	0.009
ROW Left	0	0.000	0.000
PDE Left	0	0.000	0.000
TDE Left	0	0.000	0.000
TCE Left	0	0.000	0.000
TCE Right	0	0.000	0.000
PUE Left	0	0.000	0.000
PUE Right	0	0.000	0.000
TSE Left	0	0.000	0.000
TSE Right	0	0.000	0.000
DUE Left	0	0.000	0.000
DTE Left	0	0.000	0.000
DTE Right	0	0.000	0.000
AUE_Left	0	0.000	0.000
AUE_Right	0	0.000	0.000
PCE Left	0	0.000	0.000
PCE Right	0	0.000	0.000
TUE Left	0	0.000	0.000
TUE Right	0	0.000	0.000
REM Left	0	0.000	0.000
REM Right	0	0.000	0.000
Other Left	0	0.000	0.000
Other Right	0	0.000	0.000
PE Left	0	0.000	0.000
PE Right	0	0.000	0.000

THIS MAP IS NOT A CERTIFIED SURVEY AND HAS NOT BEEN REVIEWED BY A LOCAL GOVERNMENT AGENCY FOR COMPLIANCE WITH ANY APPLICABLE LAND DEVELOPMENT REGULATIONS. THE PROPERTY SHOWN ON THIS MAP WAS LOCATED FOR THE NORTH CAROLINA DEPARTMENT OF TRANSPORTATION FOR HIGHWAY DESIGN PURPOSES. SOME ERROR MAY EXIST BETWEEN THE GRAPHICAL AND ACTUAL GROUND LOCATIONS OF PROPERTY LINES. THIS MAP IS TO BE USED AS A GRAPHICAL REPRESENTATION OF THE NCDOT'S INTENT TO ACQUIRE PROPERTY FOR RIGHT OF WAY PURPOSES, AND IN NO WAY REPRESENTS AN ACTUAL BOUNDARY SURVEY OF THIS PROPERTY.

NORTH CAROLINA DEPARTMENT OF TRANSPORTATION	
RIGHT OF WAY BRANCH	
SANDY RIDGE DEVELOPMENT PARTNERS LLC	05-8-2025
PARCEL # 135	S:\CADD\U4758\DDRAFT\U4758_dee
DB 8549 PG 1816	UNKNOWN SCALE

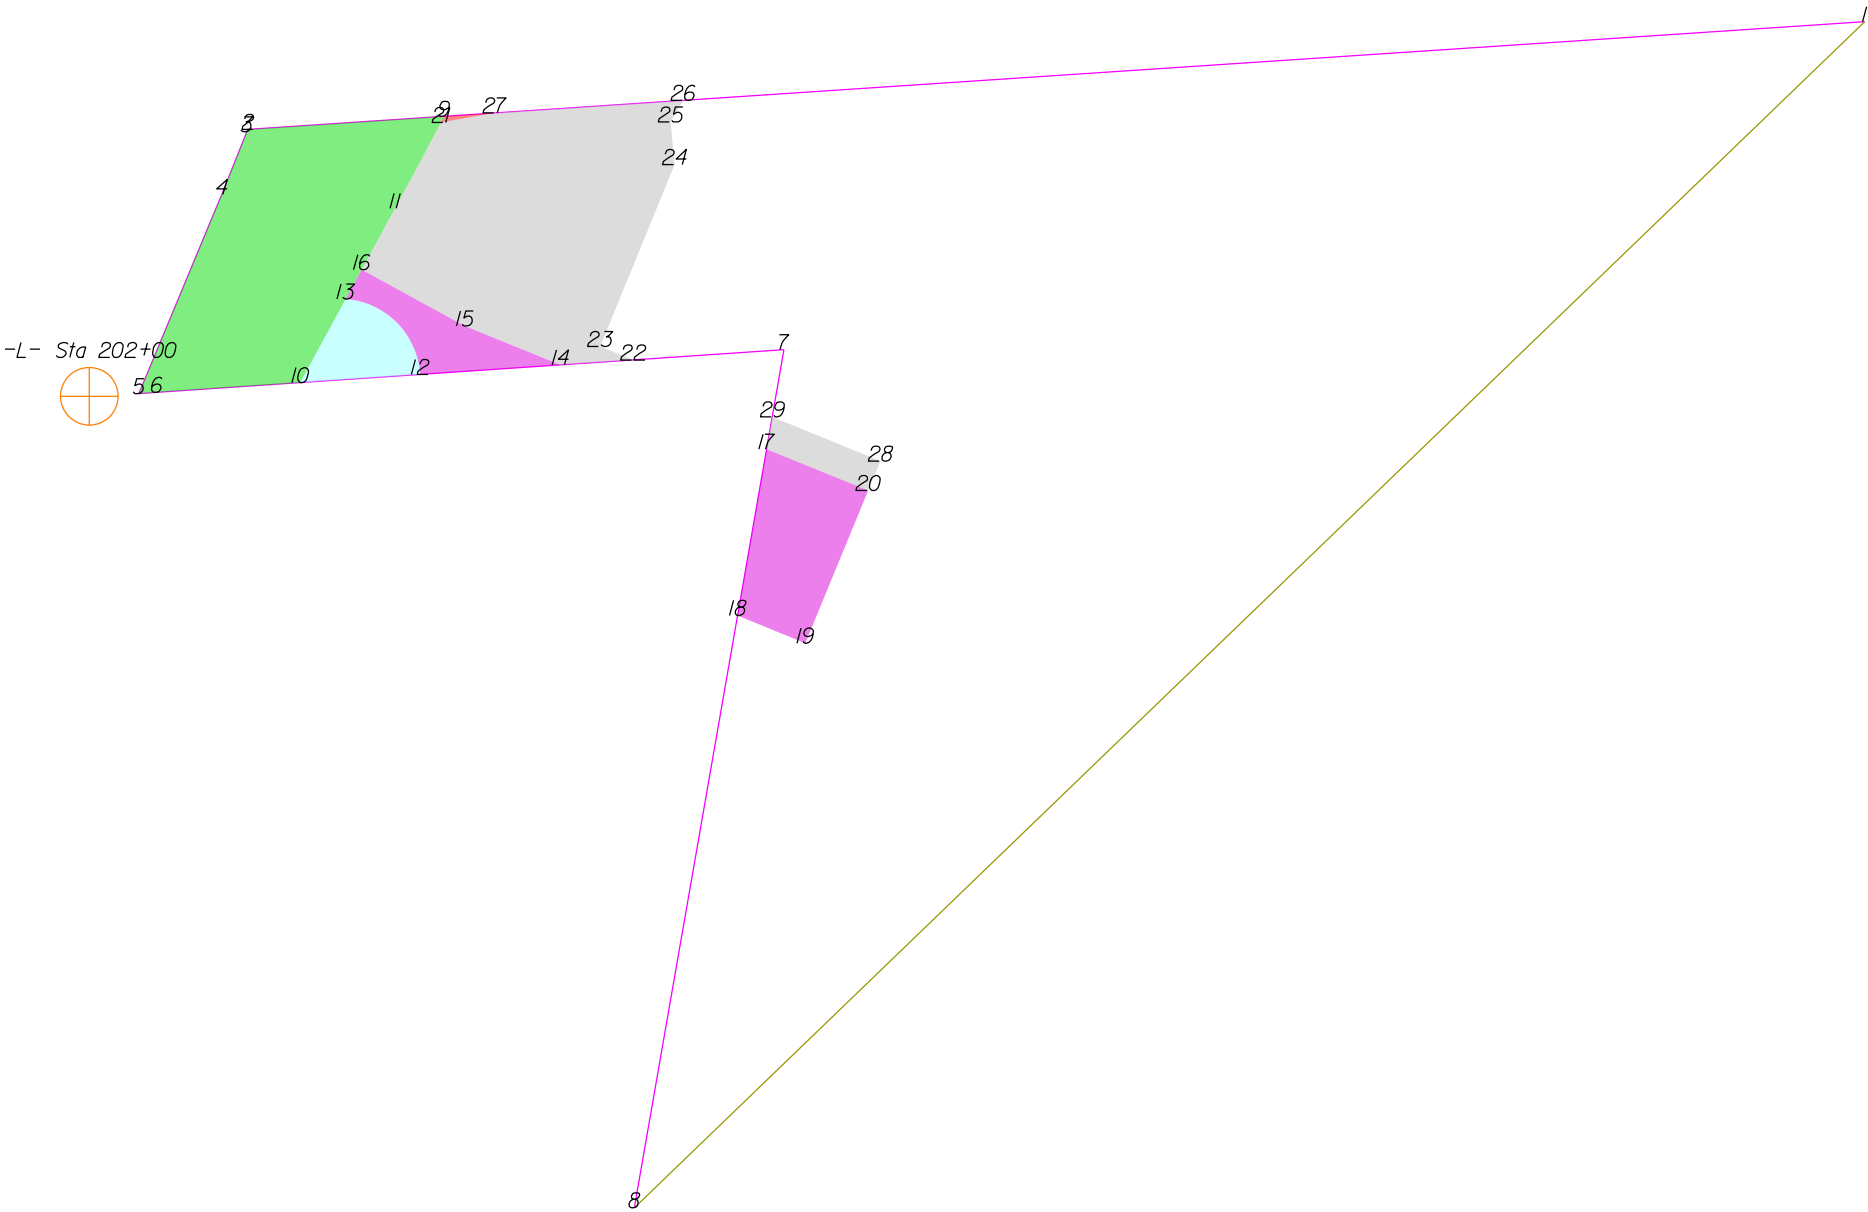

THIS MAP IS NOT A CERTIFIED SURVEY AND HAS NOT BEEN REVIEWED BY A LOCAL GOVERNMENT AGENCY FOR COMPLIANCE WITH ANY APPLICABLE LAND DEVELOPMENT REGULATIONS. THE PROPERTY SHOWN ON THIS MAP WAS LOCATED FOR THE NORTH CAROLINA DEPARTMENT OF TRANSPORTATION FOR HIGHWAY DESIGN PURPOSES. SOME ERROR MAY EXIST BETWEEN THE GRAPHICAL AND ACTUAL GROUND LOCATIONS OF PROPERTY LINES. THIS MAP IS TO BE USED AS A GRAPHICAL REPRESENTATION OF THE NCDOT'S INTENT TO ACQUIRE PROPERTY FOR RIGHT OF WAY PURPOSES, AND IN NO WAY REPRESENTS AN ACTUAL BOUNDARY SURVEY OF THIS PROPERTY.

NORTH CAROLINA DEPARTMENT OF TRANSPORTATION	
RIGHT OF WAY BRANCH	
SANDY RIDGE DEVELOPMENT	08-13-2024
PARCEL # 135	Z:\CADD\U4758\DDRAFT\U4758_dee
DB 8549 PG 1816	UNKNOWN SCALE

	SQR FT	ACRES	SQR M	HECTARES
ROW Right	4432.618	0.102	411.805	0.041
FROM - TO	DISTANCE (FT/M)	BEARING	RADIUS (FT/M)	CURVE LENGTH (FT/M)
-L- Sta 202+00 - 9	140.418	42.800	N 51°43'22.4" E	
9 - 2	61.146	18.637	S 86°11'29.6" W	
2 - 3	0.799	0.244	S 21°39'40.3" W	
3 - 4	20.971	6.392	S 21°39'40.3" W	
4 - 5	67.054	20.438	S 22°39'19.3" W	
5 - 6	5.590	1.704	N 86°5'51.2" E	
6 - 10	44.672	13.616	N 86°5'51.2" E	
10 - 11	61.678	18.799	N 28°34'26.9" E	
11 - 9	32.391	9.873	N 28°2'44.0" E	1755.500 535.077 32.391 9.873

	SQR FT	ACRES	SQR M	HECTARES
DUE Right	605.167	0.014	56.222	0.006
FROM - TO	DISTANCE (FT/M)	BEARING	RADIUS (FT/M)	CURVE LENGTH (FT/M)
-L- Sta 202+00 - 12	102.974	31.386	N 86°13'44.7" E	
12 - 13	32.908	10.030	N 44°34'54.9" W	25.000 7.620 35.919 10.948
13 - 10	29.583	9.017	S 28°34'26.9" W	
10 - 12	37.335	11.380	N 86°5'51.2" E	

	SQR FT	ACRES	SQR M	HECTARES
PDE Right	695.538	0.016	64.618	0.006
FROM - TO	DISTANCE (FT/M)	BEARING	RADIUS (FT/M)	CURVE LENGTH (FT/M)
-L- Sta 202+00 - 12	102.974	31.386	N 86°13'44.7" E	
12 - 14	43.691	13.317	N 86°5'51.2" E	
14 - 15	32.052	9.769	N 67°47'21.9" W	
15 - 16	36.500	11.125	N 61°25'33.1" W	
16 - 13	10.372	3.161	S 28°34'26.9" W	
13 - 12	32.908	10.030	S 44°34'54.9" E	25.000 7.620 35.919 10.948

	SQR FT	ACRES	SQR M	HECTARES
PDE Right	1453.538	0.033	135.039	0.014
FROM - TO	DISTANCE (FT/M)	BEARING	RADIUS (FT/M)	CURVE LENGTH (FT/M)
-L- Sta 202+00 - 17	211.086	64.339	S 85°32'9.8" E	
17 - 18	52.454	15.988	S 9°53'54.4" W	
18 - 19	22.667	6.909	S 67°40'4.0" E	
19 - 20	51.296	15.635	N 22°25'8.3" E	
20 - 17	34.038	10.375	N 67°47'21.9" W	

	SQR FT	ACRES	SQR M	HECTARES
TDE Right	5431.595	0.125	504.614	0.050
FROM - TO	DISTANCE (FT/M)	BEARING	RADIUS (FT/M)	CURVE LENGTH (FT/M)
-L- Sta 202+00 - 21	138.451	42.200	N 52°5'19.3" E	
21 - 11	30.232	9.215	S 28°4'50.8" W	1755.500 535.077 30.232 9.215
11 - 16	21.723	6.621	S 28°34'26.9" W	
16 - 15	36.500	11.125	S 61°25'33.1" E	
15 - 14	32.052	9.769	S 67°47'21.9" E	
14 - 22	22.652	6.904	N 86°5'51.2" E	
22 - 23	11.031	3.362	N 67°45'13.6" W	
23 - 24	61.060	18.611	N 22°11'47.0" E	
24 - 25	13.256	4.040	N 5°9'21.8" W	
25 - 26	7.755	2.364	N 29°51'14.6" E	
26 - 27	58.690	17.889	S 86°11'29.6" W	
27 - 21	16.932	5.161	S 79°56'27.6" W	

	SQR FT	ACRES	SQR M	HECTARES
TDE Right	349.243	0.008	32.446	0.003
FROM - TO	DISTANCE (FT/M)	BEARING	RADIUS (FT/M)	CURVE LENGTH (FT/M)
-L- Sta 202+00 - 17	211.086	64.339	S 85°32'9.8" E	
17 - 20	34.038	10.375	S 67°47'21.9" E	
20 - 28	9.919	3.023	N 22°46'23.2" E	
28 - 29	36.305	11.066	N 67°45'13.6" W	
29 - 17	10.175	3.101	S 9°53'54.4" W	

	SQR FT	ACRES	SQR M	HECTARES
PUE Right	14.479	0.000	1.345	0.000
FROM - TO	DISTANCE (FT/M)	BEARING	RADIUS (FT/M)	CURVE LENGTH (FT/M)
-L- Sta 202+00 - 9	140.418	42.800	N 51°43'22.4" E	
9 - 21	2.159	0.658	S 27°33'7.9" W	1755.500 535.077 2.159 0.658
21 - 27	16.932	5.161	N 79°56'27.6" E	
27 - 9	15.708	4.788	S 86°11'29.6" W	


THIS MAP IS NOT A CERTIFIED SURVEY AND HAS NOT BEEN REVIEWED BY A LOCAL GOVERNMENT AGENCY FOR COMPLIANCE WITH ANY APPLICABLE LAND DEVELOPMENT REGULATIONS. THE PROPERTY SHOWN ON THIS MAP WAS LOCATED FOR THE NORTH CAROLINA DEPARTMENT OF TRANSPORTATION FOR HIGHWAY DESIGN PURPOSES. SOME ERROR MAY EXIST BETWEEN THE GRAPHICAL AND ACTUAL GROUND LOCATIONS OF PROPERTY LINES. THIS MAP IS TO BE USED AS A GRAPHICAL REPRESENTATION OF THE NCDOT'S INTENT TO ACQUIRE PROPERTY FOR RIGHT OF WAY PURPOSES, AND IN NO WAY REPRESENTS AN ACTUAL BOUNDARY SURVEY OF THIS PROPERTY.

NORTH CAROLINA DEPARTMENT OF TRANSPORTATION	
RIGHT OF WAY BRANCH	
SANDY RIDGE DEVELOPMENT	08-13-2024
PARCEL * 135	Z:\CADD\U4758\DDRAFT\U4758_dee
DB 8549 PG 1816	UNKNOWN SCALE

TYPE	COUNT	SQR FEET	ACRES
Parcel	1	70352.721	1.615
ROW Right	1	4432.618	0.102
DUE Right	1	605.167	0.014
PDE Right	2	2149.076	0.049
TDE Right	2	5780.838	0.133
PUE Right	1	14.479	0.000
ROW Left	0	0.000	0.000
PDE Left	0	0.000	0.000
TDE Left	0	0.000	0.000
TCE Left	0	0.000	0.000
TCE Right	0	0.000	0.000
PUE Left	0	0.000	0.000
TSE Left	0	0.000	0.000
TSE Right	0	0.000	0.000
DUE Left	0	0.000	0.000
DTE Left	0	0.000	0.000
DTE Right	0	0.000	0.000
AUE_Left	0	0.000	0.000
AUE_Right	0	0.000	0.000
PCE Left	0	0.000	0.000
PCE Right	0	0.000	0.000
TUE Left	0	0.000	0.000
TUE Right	0	0.000	0.000
REM Left	0	0.000	0.000
REM Right	0	0.000	0.000
Other Left	0	0.000	0.000
Other Right	0	0.000	0.000
PE Left	0	0.000	0.000
PE Right	0	0.000	0.000

THIS MAP IS NOT A CERTIFIED SURVEY AND HAS NOT BEEN REVIEWED BY A LOCAL GOVERNMENT AGENCY FOR COMPLIANCE WITH ANY APPLICABLE LAND DEVELOPMENT REGULATIONS. THE PROPERTY SHOWN ON THIS MAP WAS LOCATED FOR THE NORTH CAROLINA DEPARTMENT OF TRANSPORTATION FOR HIGHWAY DESIGN PURPOSES. SOME ERROR MAY EXIST BETWEEN THE GRAPHICAL AND ACTUAL GROUND LOCATIONS OF PROPERTY LINES. THIS MAP IS TO BE USED AS A GRAPHICAL REPRESENTATION OF THE NCDOT'S INTENT TO ACQUIRE PROPERTY FOR RIGHT OF WAY PURPOSES, AND IN NO WAY REPRESENTS AN ACTUAL BOUNDARY SURVEY OF THIS PROPERTY.

NORTH CAROLINA DEPARTMENT OF TRANSPORTATION	
RIGHT OF WAY BRANCH	
SANDY RIDGE DEVELOPMENT	08-13-2024
PARCEL # 135	Z:\CADD\U4758\DDRAFT\U4758_dee
DB 8549 PG 1816	UNKNOWN SCALE

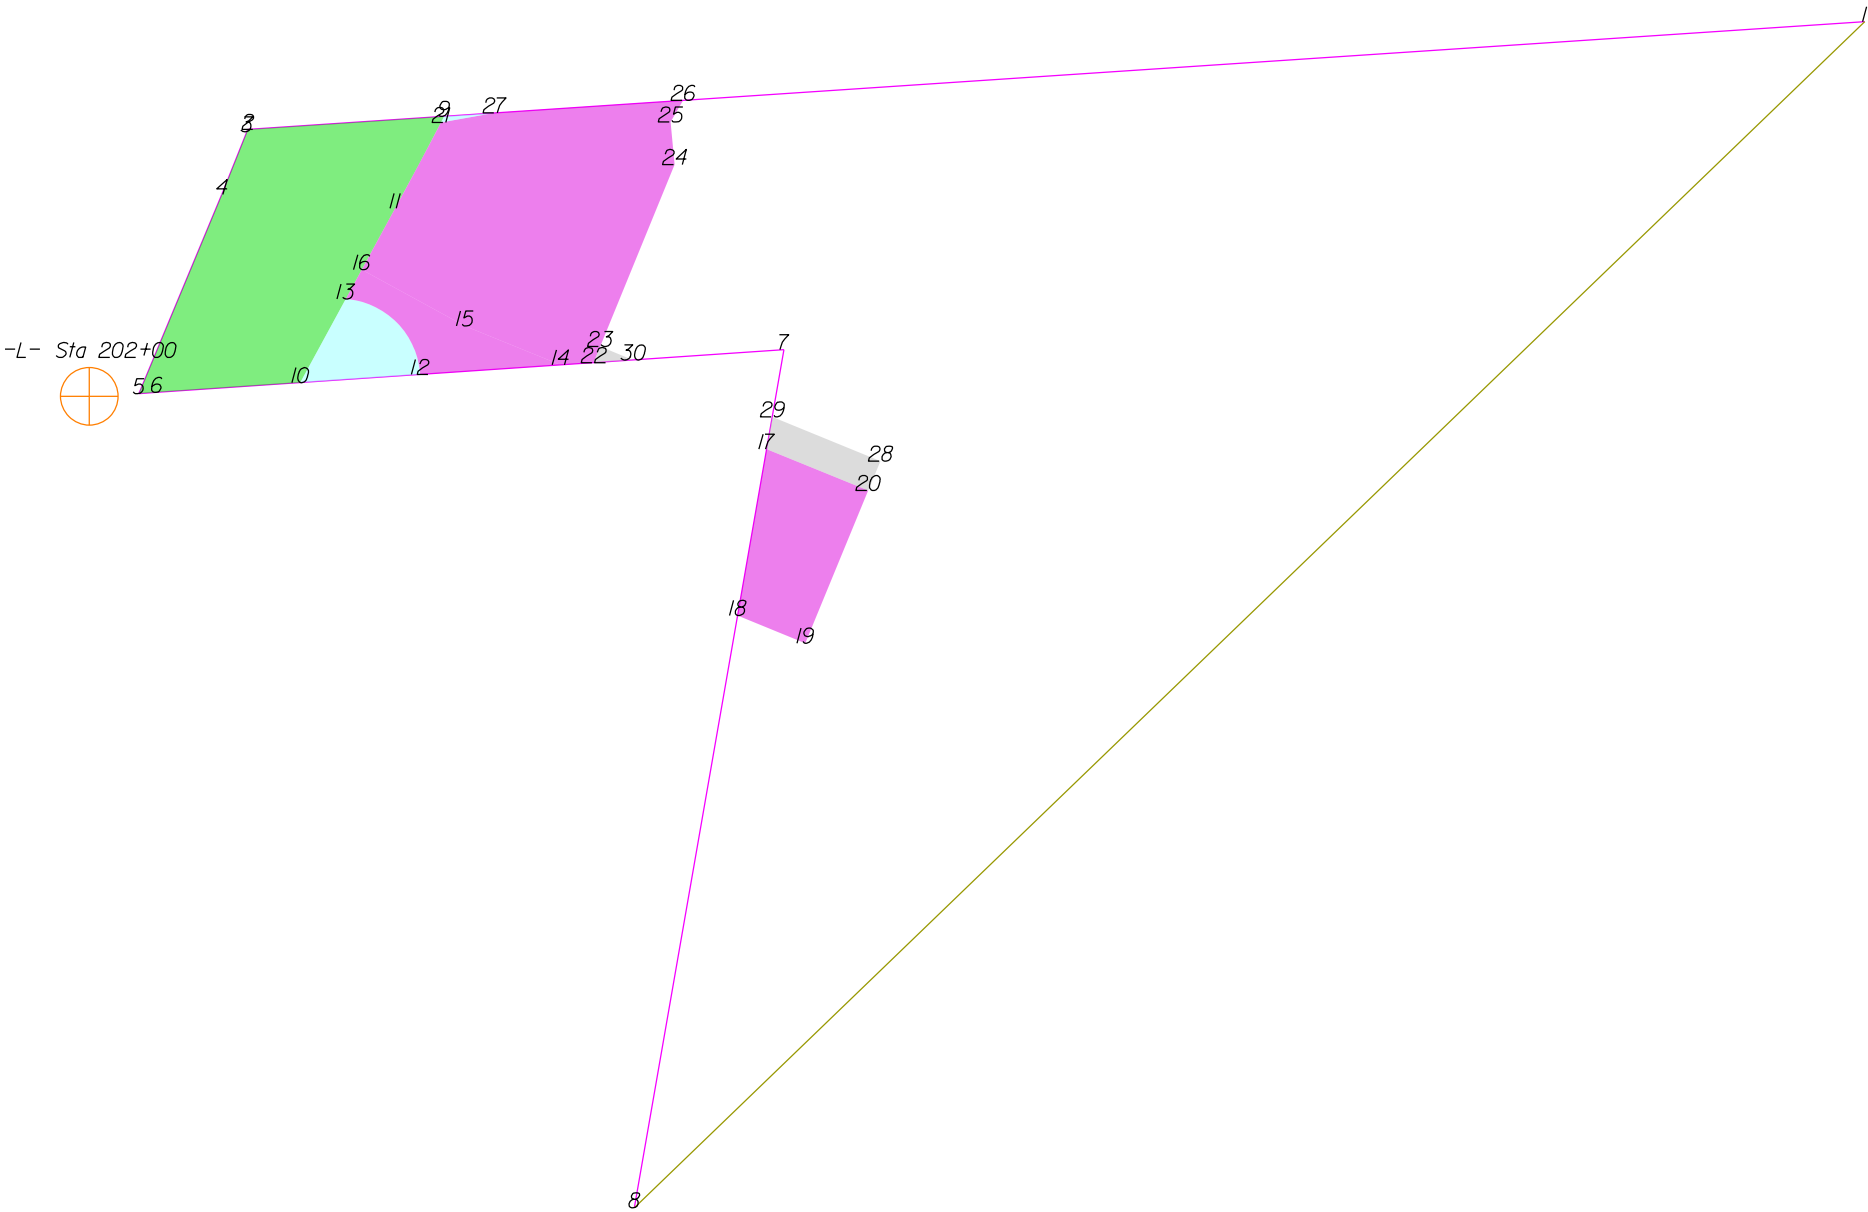

THIS MAP IS NOT A CERTIFIED SURVEY AND HAS NOT BEEN REVIEWED BY A LOCAL GOVERNMENT AGENCY FOR COMPLIANCE WITH ANY APPLICABLE LAND DEVELOPMENT REGULATIONS. THE PROPERTY SHOWN ON THIS MAP WAS LOCATED FOR THE NORTH CAROLINA DEPARTMENT OF TRANSPORTATION FOR HIGHWAY DESIGN PURPOSES. SOME ERROR MAY EXIST BETWEEN THE GRAPHICAL AND ACTUAL GROUND LOCATIONS OF PROPERTY LINES. THIS MAP IS TO BE USED AS A GRAPHICAL REPRESENTATION OF THE NCDOT'S INTENT TO ACQUIRE PROPERTY FOR RIGHT OF WAY PURPOSES, AND IN NO WAY REPRESENTS AN ACTUAL BOUNDARY SURVEY OF THIS PROPERTY.

NORTH CAROLINA DEPARTMENT OF TRANSPORTATION	
RIGHT OF WAY BRANCH	
SANDY RIDGE DEVELOPMENT PARTNERS LLC PARTNERS LLC	12-19-2024
PARCEL # 135	S:\CADD\U4758\DDRAFT\U4758_dee
DB 8549 PG 1816	UNKNOWN SCALE

	SQR FT	ACRES	SQR M	HECTARES
ROW Right	4432.618	0.102	411.805	0.041
FROM - TO	DISTANCE (FT/M)	BEARING	RADIUS (FT/M)	CURVE LENGTH (FT/M)
-L- Sta 202+00 - 9	140.418	42.800	N 51°43'22.4" E	
9 - 2	61.146	18.637	S 86°11'29.6" W	
2 - 3	0.799	0.244	S 21°39'40.3" W	
3 - 4	20.971	6.392	S 21°39'40.3" W	
4 - 5	67.054	20.438	S 22°39'19.3" W	
5 - 6	5.590	1.704	N 86°5'51.2" E	
6 - 10	44.672	13.616	N 86°5'51.2" E	
10 - 11	61.678	18.799	N 28°34'26.9" E	
11 - 9	32.391	9.873	N 28°2'44.0" E	1755.500 535.077 32.391 9.873

	SQR FT	ACRES	SQR M	HECTARES
DUE Right	605.167	0.014	56.222	0.006
FROM - TO	DISTANCE (FT/M)	BEARING	RADIUS (FT/M)	CURVE LENGTH (FT/M)
-L- Sta 202+00 - 12	102.974	31.386	N 86°13'44.7" E	
12 - 13	32.908	10.030	N 44°34'54.9" W	25.000 7.620 35.919 10.948
13 - 10	29.583	9.017	S 28°34'26.9" W	
10 - 12	37.335	11.380	N 86°5'51.2" E	

	SQR FT	ACRES	SQR M	HECTARES
PDE Right	695.538	0.016	64.618	0.006
FROM - TO	DISTANCE (FT/M)	BEARING	RADIUS (FT/M)	CURVE LENGTH (FT/M)
-L- Sta 202+00 - 12	102.974	31.386	N 86°13'44.7" E	
12 - 14	43.691	13.317	N 86°5'51.2" E	
14 - 15	32.052	9.769	N 67°47'21.9" W	
15 - 16	36.500	11.125	N 61°25'33.1" W	
16 - 13	10.372	3.161	S 28°34'26.9" W	
13 - 12	32.908	10.030	S 44°34'54.9" E	25.000 7.620 35.919 10.948

	SQR FT	ACRES	SQR M	HECTARES
PDE Right	1453.538	0.033	135.039	0.014
FROM - TO	DISTANCE (FT/M)	BEARING	RADIUS (FT/M)	CURVE LENGTH (FT/M)
-L- Sta 202+00 - 17	211.086	64.339	S 85°32'9.8" E	
17 - 18	52.454	15.988	S 9°53'54.4" W	
18 - 19	22.667	6.909	S 67°40'4.0" E	
19 - 20	51.296	15.635	N 22°25'8.3" E	
20 - 17	34.038	10.375	N 67°47'21.9" W	

	SQR FT	ACRES	SQR M	HECTARES
PDE Right	5401.735	0.124	501.840	0.050
FROM - TO	DISTANCE (FT/M)	BEARING	RADIUS (FT/M)	CURVE LENGTH (FT/M)
-L- Sta 202+00 - 21	138.451	42.200	N 52°5'19.3" E	
21 - 11	30.232	9.215	S 28°4'50.8" W	1755.500 535.077 30.232 9.215
11 - 16	21.723	6.621	S 28°34'26.9" W	
16 - 15	36.500	11.125	S 61°25'33.1" E	
15 - 14	32.052	9.769	S 67°47'21.9" E	
14 - 22	10.369	3.160	N 86°5'51.2" E	
22 - 23	5.414	1.650	N 22°11'47.0" E	
23 - 24	61.060	18.611	N 22°11'47.0" E	
24 - 25	13.256	4.040	N 5°9'21.8" W	
25 - 26	7.755	2.364	N 29°51'14.6" E	
26 - 27	58.690	17.889	S 86°11'29.6" W	
27 - 21	16.932	5.161	S 79°56'27.6" W	

	SQR FT	ACRES	SQR M	HECTARES
TDE Right	349.243	0.008	32.446	0.003
FROM - TO	DISTANCE (FT/M)	BEARING	RADIUS (FT/M)	CURVE LENGTH (FT/M)
-L- Sta 202+00 - 17	211.086	64.339	S 85°32'9.8" E	
17 - 20	34.038	10.375	S 67°47'21.9" E	
20 - 28	9.919	3.023	N 22°46'23.2" E	
28 - 29	36.305	11.066	N 67°45'13.6" W	
29 - 17	10.175	3.101	S 9°53'54.4" W	

	SQR FT	ACRES	SQR M	HECTARES
TDE Right	29.859	0.001	2.774	0.000
FROM - TO	DISTANCE (FT/M)	BEARING	RADIUS (FT/M)	CURVE LENGTH (FT/M)
-L- Sta 202+00 - 22	157.033	47.864	N 86°11'1.7" E	
22 - 30	12.284	3.744	N 86°5'51.2" E	
30 - 23	11.031	3.362	N 67°45'13.6" W	
23 - 22	5.414	1.650	S 22°11'47.0" W	

	SQR FT	ACRES	SQR M	HECTARES
DUE Right	14.479	0.000	1.345	0.000
FROM - TO	DISTANCE (FT/M)	BEARING	RADIUS (FT/M)	CURVE LENGTH (FT/M)
-L- Sta 202+00 - 9	140.418	42.800	N 51°43'22.4" E	
9 - 21	2.159	0.658	S 27°33'7.9" W	1755.500 535.077 2.159 0.658
21 - 27	16.932	5.161	N 79°56'27.6" E	
27 - 9	15.708	4.788	S 86°11'29.6" W	

THIS MAP IS NOT A CERTIFIED SURVEY AND HAS NOT BEEN REVIEWED BY A LOCAL GOVERNMENT AGENCY FOR COMPLIANCE WITH ANY APPLICABLE LAND DEVELOPMENT REGULATIONS. THE PROPERTY SHOWN ON THIS MAP WAS LOCATED FOR THE NORTH CAROLINA DEPARTMENT OF TRANSPORTATION FOR HIGHWAY DESIGN PURPOSES. SOME ERROR MAY EXIST BETWEEN THE GRAPHICAL AND ACTUAL GROUND LOCATIONS OF PROPERTY LINES. THIS MAP IS TO BE USED AS A GRAPHICAL REPRESENTATION OF THE NCDOT'S INTENT TO ACQUIRE PROPERTY FOR RIGHT OF WAY PURPOSES, AND IN NO WAY REPRESENTS AN ACTUAL BOUNDARY SURVEY OF THIS PROPERTY.

SANDY


NORTH CAROLINA DEPARTMENT OF TRANSPORTATION	
RIGHT OF WAY BRANCH	
RIDGE DEVELOPMENT PARTNERS LLC PARTNERS LLC	12-19-2024
PARCEL * 135	S:\CADD\U4758\DDRAFT\U4758_dee
DB 8549 PG 1816	UNKNOWN SCALE

TYPE	COUNT	SQR FEET	ACRES
Parcel	1	70352.721	1.615
ROW Right	1	4432.618	0.102
DUE Right	2	619.646	0.014
PDE Right	3	7550.811	0.173
TDE Right	2	379.102	0.009
ROW Left	0	0.000	0.000
PDE Left	0	0.000	0.000
TDE Left	0	0.000	0.000
TCE Left	0	0.000	0.000
TCE Right	0	0.000	0.000
PUE Left	0	0.000	0.000
PUE Right	0	0.000	0.000
TSE Left	0	0.000	0.000
TSE Right	0	0.000	0.000
DUE Left	0	0.000	0.000
DTE Left	0	0.000	0.000
DTE Right	0	0.000	0.000
AUE_Left	0	0.000	0.000
AUE_Right	0	0.000	0.000
PCE Left	0	0.000	0.000
PCE Right	0	0.000	0.000
TUE Left	0	0.000	0.000
TUE Right	0	0.000	0.000
REM Left	0	0.000	0.000
REM Right	0	0.000	0.000
Other Left	0	0.000	0.000
Other Right	0	0.000	0.000
PE Left	0	0.000	0.000
PE Right	0	0.000	0.000

THIS MAP IS NOT A CERTIFIED SURVEY AND HAS NOT BEEN REVIEWED BY A LOCAL GOVERNMENT AGENCY FOR COMPLIANCE WITH ANY APPLICABLE LAND DEVELOPMENT REGULATIONS. THE PROPERTY SHOWN ON THIS MAP WAS LOCATED FOR THE NORTH CAROLINA DEPARTMENT OF TRANSPORTATION FOR HIGHWAY DESIGN PURPOSES. SOME ERROR MAY EXIST BETWEEN THE GRAPHICAL AND ACTUAL GROUND LOCATIONS OF PROPERTY LINES. THIS MAP IS TO BE USED AS A GRAPHICAL REPRESENTATION OF THE NCDOT'S INTENT TO ACQUIRE PROPERTY FOR RIGHT OF WAY PURPOSES, AND IN NO WAY REPRESENTS AN ACTUAL BOUNDARY SURVEY OF THIS PROPERTY.

SANDY

NORTH CAROLINA DEPARTMENT OF TRANSPORTATION	
RIGHT OF WAY BRANCH	
RIDGE DEVELOPMENT PARTNERS LLC PARTNERS LLC	12-19-2024
PARCEL # 135	S:\CADD\U4758\DDRAFT\U4758_dee
DB 8549 PG 1816	UNKNOWN SCALE

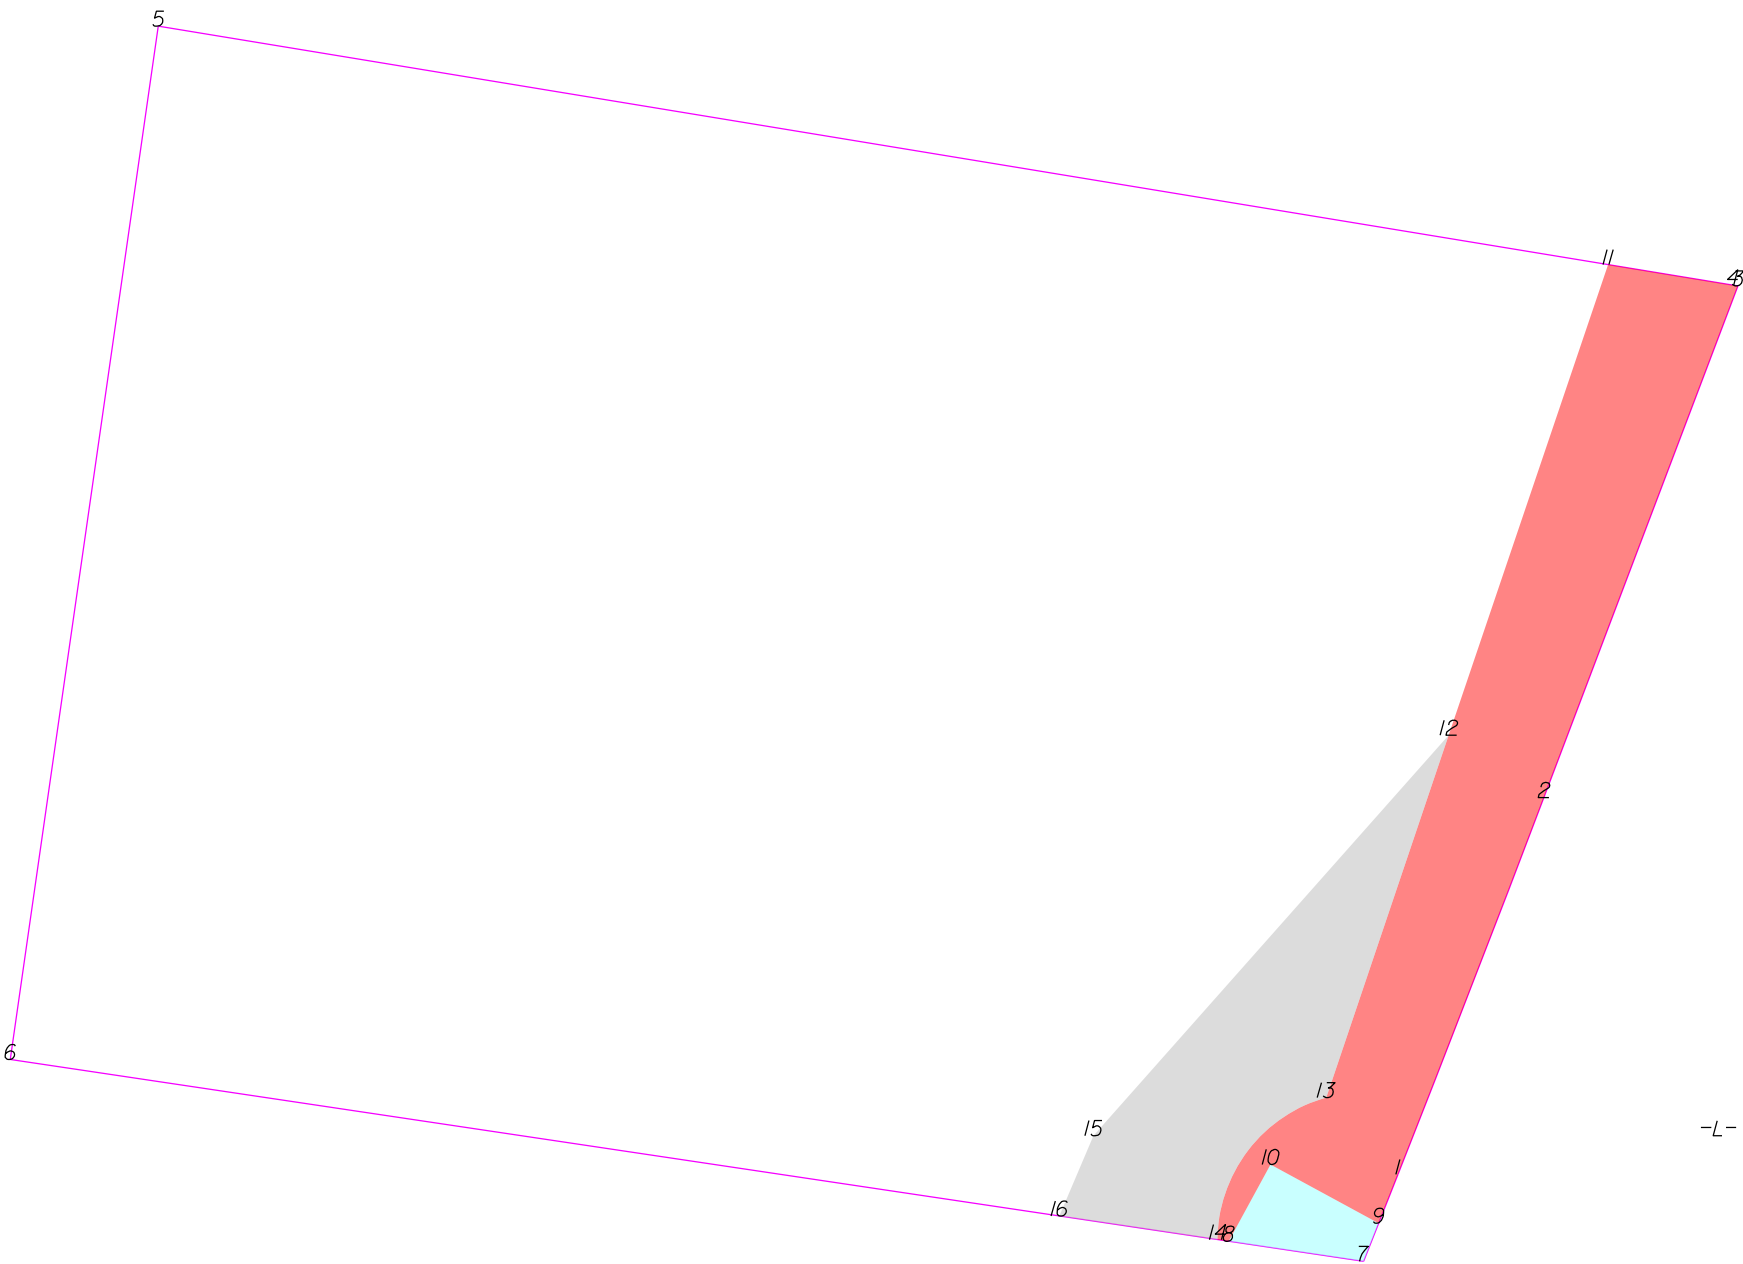

-L- Sta 203+00

THIS MAP IS NOT A CERTIFIED SURVEY AND HAS NOT BEEN REVIEWED BY A LOCAL GOVERNMENT AGENCY FOR COMPLIANCE WITH ANY APPLICABLE LAND DEVELOPMENT REGULATIONS. THE PROPERTY SHOWN ON THIS MAP WAS LOCATED FOR THE NORTH CAROLINA DEPARTMENT OF TRANSPORTATION FOR HIGHWAY DESIGN PURPOSES. SOME ERROR MAY EXIST BETWEEN THE GRAPHICAL AND ACTUAL GROUND LOCATIONS OF PROPERTY LINES. THIS MAP IS TO BE USED AS A GRAPHICAL REPRESENTATION OF THE NCDOT'S INTENT TO ACQUIRE PROPERTY FOR RIGHT OF WAY PURPOSES, AND IN NO WAY REPRESENTS AN ACTUAL BOUNDARY SURVEY OF THIS PROPERTY.

NORTH CAROLINA DEPARTMENT OF TRANSPORTATION	
RIGHT OF WAY BRANCH	
PAULETTE R.BULL	12-8-2021
PARCEL # 136	S:\CADD\U4758\DDRAFT\U4758_dee
DB 2762 PG 5	UNKNOWN SCALE

	SQR FT	ACRES	SQR M	HECTARES
DUE Left	229.903	0.005	21.359	0.002
FROM - TO	DISTANCE (FT/M)	BEARING	RADIUS (FT/M)	CURVE LENGTH (FT/M)
-L- Sta 203+00 - 8	94.469	28.794	S 83°9'58.5" W	
8 - 7	22.970	7.001	S 81°30'40.1" E	
7 - 9	6.898	2.103	N 21°34'4.2" E	
9 - 10	20.731	6.319	N 61°25'33.1" W	
10 - 8	14.735	4.491	S 28°34'26.9" W	


	SQR FT	ACRES	SQR M	HECTARES
PUE Left	3250.678	0.075	301.999	0.030
FROM - TO	DISTANCE (FT/M)	BEARING	RADIUS (FT/M)	CURVE LENGTH (FT/M)
-L- Sta 203+00 - 1	65.294	19.902	N 89°59'40.2" W	
1 - 2	68.084	20.752	N 21°10'31.4" E	4970.000
2 - 3	92.159	28.090	N 20°46'58.6" E	1514.859
3 - 4	0.941	0.287	N 80°39'43.7" W	68.085
4 - 11	21.248	6.476	N 80°39'43.7" W	20.752
11 - 12	83.691	25.509	S 18°41'54.2" W	
12 - 13	64.433	19.639	S 18°41'54.2" W	
13 - 14	30.110	9.177	S 37°25'49.3" W	25.000
14 - 8	1.905	0.581	S 81°30'40.1" E	7.620
8 - 10	14.735	4.491	N 28°34'26.9" E	32.312
10 - 9	20.731	6.319	S 61°25'33.1" E	9.849
9 - 1	8.842	2.695	N 21°34'4.2" E	

	SQR FT	ACRES	SQR M	HECTARES
TDE Left	1627.674	0.037	151.217	0.015
FROM - TO	DISTANCE (FT/M)	BEARING	RADIUS (FT/M)	CURVE LENGTH (FT/M)
-L- Sta 203+00 - 14	96.308	29.355	S 83°27'56.6" W	
14 - 13	30.110	9.177	N 37°25'49.3" E	25.000
13 - 12	64.433	19.639	N 18°41'54.2" E	7.620
12 - 15	90.154	27.479	S 41°35'2.6" W	32.312
15 - 16	14.709	4.483	S 23°5'20.6" W	9.849
16 - 14	26.944	8.212	S 81°30'40.1" E	

TYPE	COUNT	SQR FEET	ACRES
Parcel	1	43526.885	0.999
DUE Left	1	229.903	0.005
PUE Left	1	3250.678	0.075
TDE Left	1	1627.674	0.037
ROW Left	0	0.000	0.000
ROW Right	0	0.000	0.000
PDE Left	0	0.000	0.000
PDE Right	0	0.000	0.000
TDE Right	0	0.000	0.000
TCE Left	0	0.000	0.000
TCE Right	0	0.000	0.000
PUE Right	0	0.000	0.000
TSE Left	0	0.000	0.000
TSE Right	0	0.000	0.000
DUE Right	0	0.000	0.000
DTE Left	0	0.000	0.000
DTE Right	0	0.000	0.000
AUE_Left	0	0.000	0.000
AUE_Right	0	0.000	0.000
PCE Left	0	0.000	0.000
PCE Right	0	0.000	0.000
TUE Left	0	0.000	0.000
TUE Right	0	0.000	0.000
REM Left	0	0.000	0.000
REM Right	0	0.000	0.000
Other Left	0	0.000	0.000
Other Right	0	0.000	0.000
PE Left	0	0.000	0.000
PE Right	0	0.000	0.000

THIS MAP IS NOT A CERTIFIED SURVEY AND HAS NOT BEEN REVIEWED BY A LOCAL GOVERNMENT AGENCY FOR COMPLIANCE WITH ANY APPLICABLE LAND DEVELOPMENT REGULATIONS. THE PROPERTY SHOWN ON THIS MAP WAS LOCATED FOR THE NORTH CAROLINA DEPARTMENT OF TRANSPORTATION FOR HIGHWAY DESIGN PURPOSES. SOME ERROR MAY EXIST BETWEEN THE GRAPHICAL AND ACTUAL GROUND LOCATIONS OF PROPERTY LINES. THIS MAP IS TO BE USED AS A GRAPHICAL REPRESENTATION OF THE NCDOT'S INTENT TO ACQUIRE PROPERTY FOR RIGHT OF WAY PURPOSES, AND IN NO WAY REPRESENTS AN ACTUAL BOUNDARY SURVEY OF THIS PROPERTY.

NORTH CAROLINA DEPARTMENT OF TRANSPORTATION	
RIGHT OF WAY BRANCH	
PAULETTE R.BULL	12-8-2021
PARCEL # 136	S:\CADD\U4758\DDRAFT\U4758_dee
DB 2762 PG 5	UNKNOWN SCALE

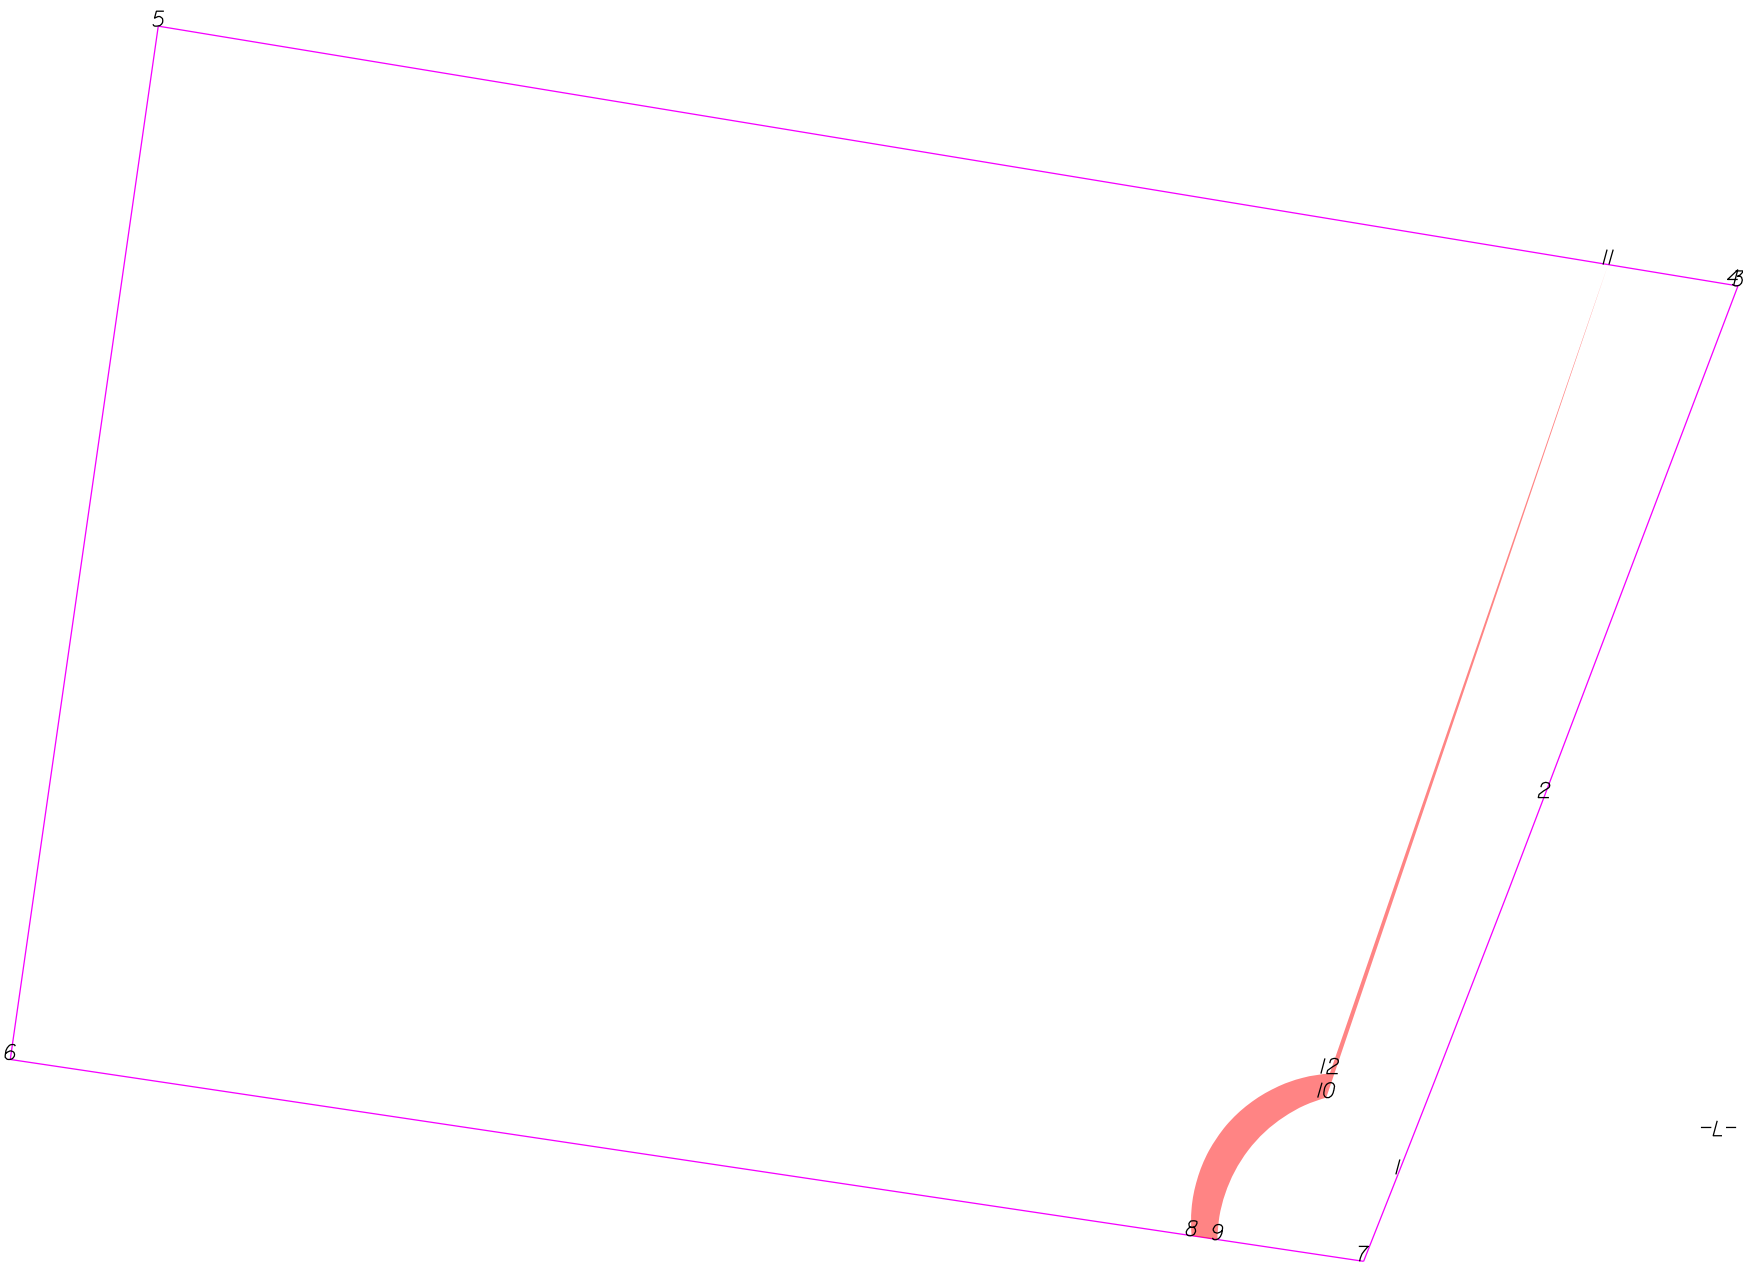

THIS MAP IS NOT A CERTIFIED SURVEY AND HAS NOT BEEN REVIEWED BY A LOCAL GOVERNMENT AGENCY FOR COMPLIANCE WITH ANY APPLICABLE LAND DEVELOPMENT REGULATIONS. THE PROPERTY SHOWN ON THIS MAP WAS LOCATED FOR THE NORTH CAROLINA DEPARTMENT OF TRANSPORTATION FOR HIGHWAY DESIGN PURPOSES. SOME ERROR MAY EXIST BETWEEN THE GRAPHICAL AND ACTUAL GROUND LOCATIONS OF PROPERTY LINES. THIS MAP IS TO BE USED AS A GRAPHICAL REPRESENTATION OF THE NCDOT'S INTENT TO ACQUIRE PROPERTY FOR RIGHT OF WAY PURPOSES, AND IN NO WAY REPRESENTS AN ACTUAL BOUNDARY SURVEY OF THIS PROPERTY.


NORTH CAROLINA DEPARTMENT OF TRANSPORTATION	
RIGHT OF WAY BRANCH	
VB SIX, LLC	03-27-2025
PARCEL # 136Z	S:\CADD\U4758\DDRAFT\U4758_dee
DB 8652 PG 256I	UNKNOWN SCALE

	SQR FT	ACRES	SQR M	HECTARES
PUE Left	237.240	0.005	22.040	0.002
FROM - TO	DISTANCE (FT/M)	BEARING	RADIUS (FT/M)	CURVE LENGTH (FT/M)
-L- Sta 203+00 - 8	100.559	30.650	S 84°6'53.4" W	
8 - 9	4.395	1.340	S 81°30'40.1" E	
9 - 10	30.110	9.177	N 37°25'49.3" E	25.000 7.620 32.312 9.849
10 - 11	148.123	45.148	N 18°41'54.2" E	
11 - 12	144.078	43.915	S 18°59'21.6" W	
12 - 8	35.876	10.935	S 40°22'33.9" W	25.000 7.620 40.012 12.196

TYPE	COUNT	SQR FEET	ACRES
Parcel	1	43526.885	0.999
PUE Left	1	237.240	0.005
ROW Left	0	0.000	0.000
ROW Right	0	0.000	0.000
PDE Left	0	0.000	0.000
PDE Right	0	0.000	0.000
TDE Left	0	0.000	0.000
TDE Right	0	0.000	0.000
TCE Left	0	0.000	0.000
TCE Right	0	0.000	0.000
PUE Right	0	0.000	0.000
TSE Left	0	0.000	0.000
TSE Right	0	0.000	0.000
DUE Left	0	0.000	0.000
DUE Right	0	0.000	0.000
DTE Left	0	0.000	0.000
DTE Right	0	0.000	0.000
AUE_Left	0	0.000	0.000
AUE_Right	0	0.000	0.000
PCE Left	0	0.000	0.000
PCE Right	0	0.000	0.000
TUE Left	0	0.000	0.000
TUE Right	0	0.000	0.000
REM Left	0	0.000	0.000
REM Right	0	0.000	0.000
Other Left	0	0.000	0.000
Other Right	0	0.000	0.000
PE Left	0	0.000	0.000
PE Right	0	0.000	0.000

THIS MAP IS NOT A CERTIFIED SURVEY AND HAS NOT BEEN REVIEWED BY A LOCAL GOVERNMENT AGENCY FOR COMPLIANCE WITH ANY APPLICABLE LAND DEVELOPMENT REGULATIONS. THE PROPERTY SHOWN ON THIS MAP WAS LOCATED FOR THE NORTH CAROLINA DEPARTMENT OF TRANSPORTATION FOR HIGHWAY DESIGN PURPOSES. SOME ERROR MAY EXIST BETWEEN THE GRAPHICAL AND ACTUAL GROUND LOCATIONS OF PROPERTY LINES. THIS MAP IS TO BE USED AS A GRAPHICAL REPRESENTATION OF THE NCDOT'S INTENT TO ACQUIRE PROPERTY FOR RIGHT OF WAY PURPOSES, AND IN NO WAY REPRESENTS AN ACTUAL BOUNDARY SURVEY OF THIS PROPERTY.

NORTH CAROLINA DEPARTMENT OF TRANSPORTATION	
RIGHT OF WAY BRANCH	
VB SIX,LLC	03-27-2025
PARCEL # 136Z	S:\CADD\U4758\DDRAFT\U4758_dee
DB 8652 PG 256I	UNKNOWN SCALE

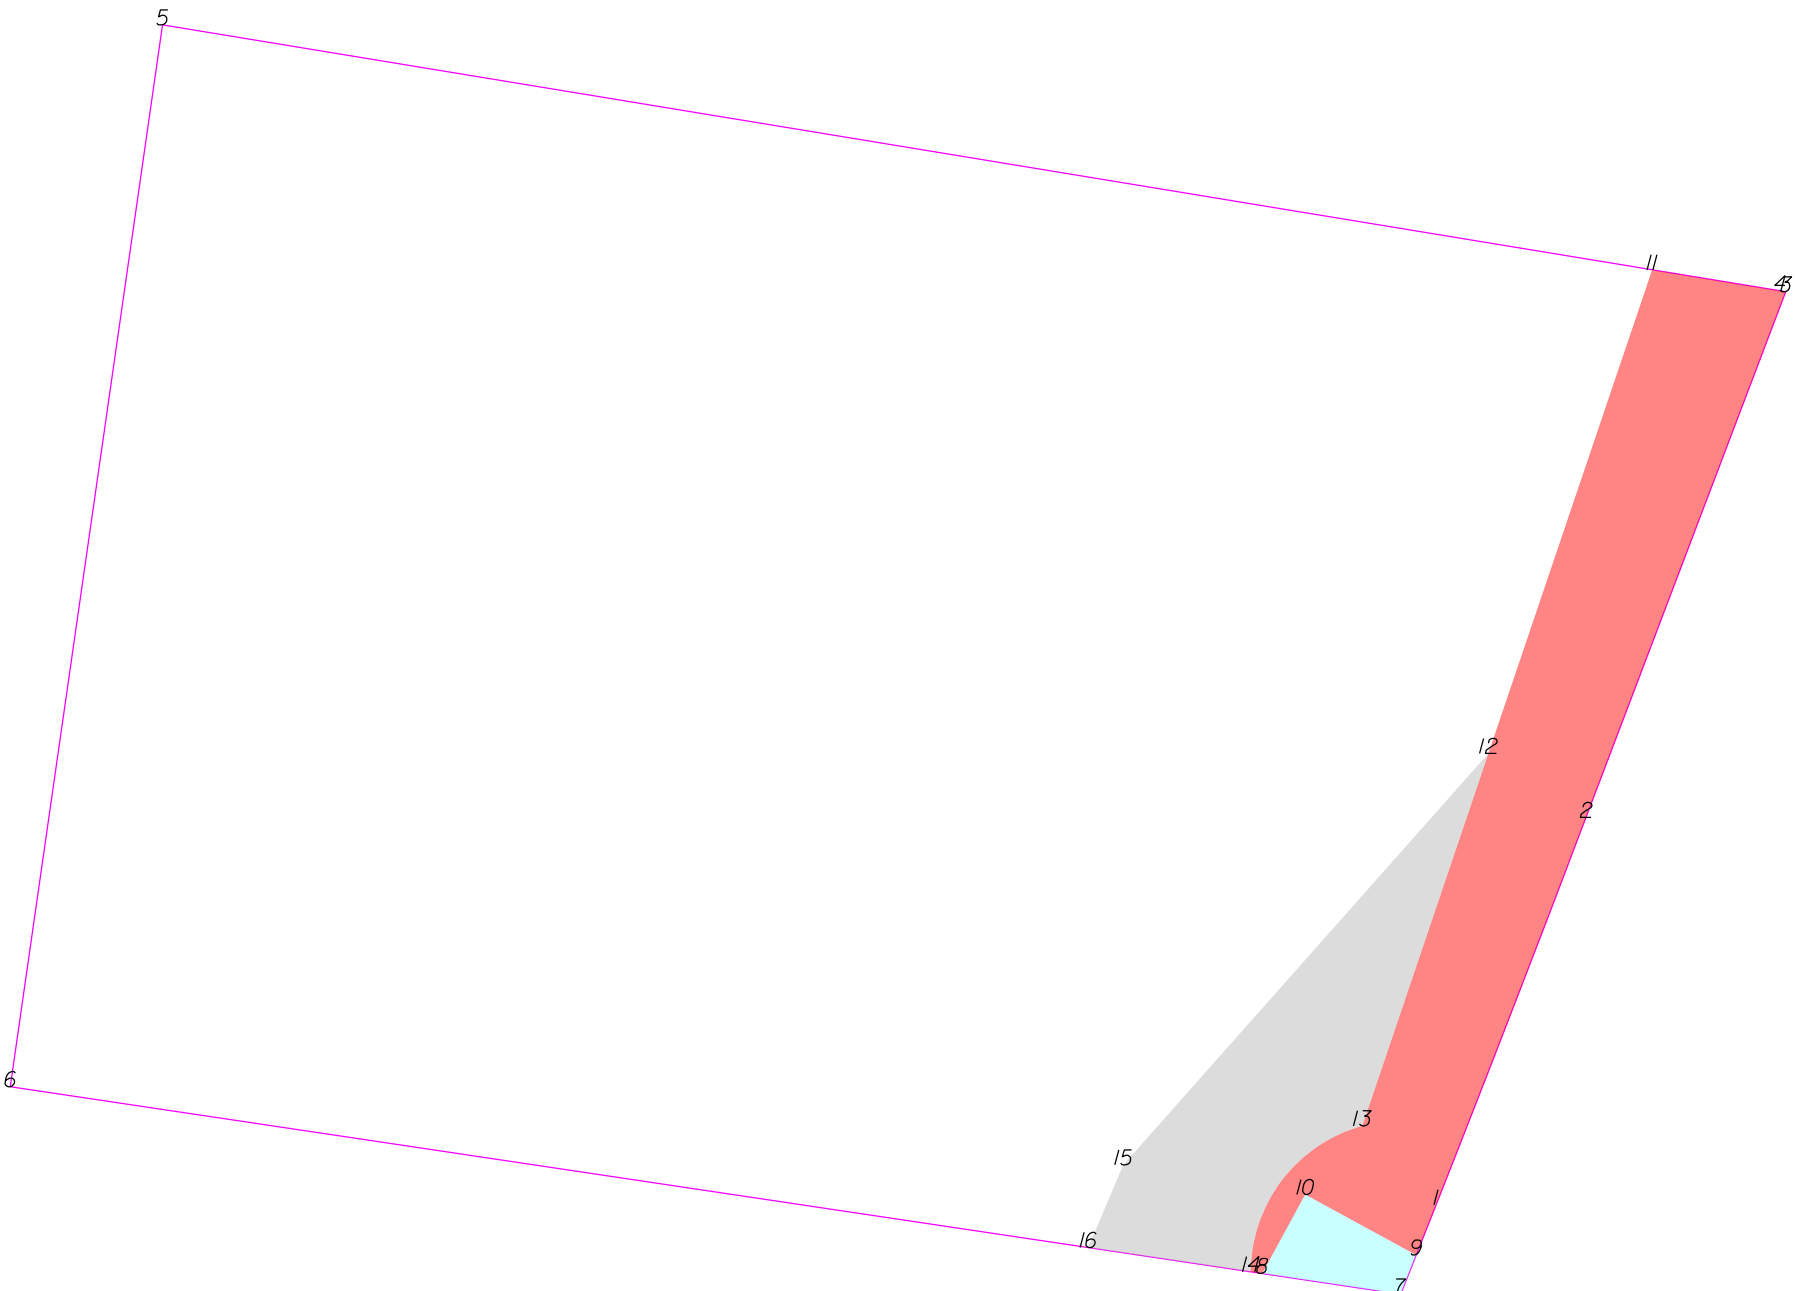

-L- Sta 202+00



THIS MAP IS NOT A CERTIFIED SURVEY AND HAS NOT BEEN REVIEWED BY A LOCAL GOVERNMENT AGENCY FOR COMPLIANCE WITH ANY APPLICABLE LAND DEVELOPMENT REGULATIONS. THE PROPERTY SHOWN ON THIS MAP WAS LOCATED FOR THE NORTH CAROLINA DEPARTMENT OF TRANSPORTATION FOR HIGHWAY DESIGN PURPOSES. SOME ERROR MAY EXIST BETWEEN THE GRAPHICAL AND ACTUAL GROUND LOCATIONS OF PROPERTY LINES. THIS MAP IS TO BE USED AS A GRAPHICAL REPRESENTATION OF THE NCDOT'S INTENT TO ACQUIRE PROPERTY FOR RIGHT OF WAY PURPOSES, AND IN NO WAY REPRESENTS AN ACTUAL BOUNDARY SURVEY OF THIS PROPERTY.

NORTH CAROLINA DEPARTMENT OF TRANSPORTATION	
RIGHT OF WAY BRANCH	
VB SIX, LLC	07-6-2023
PARCEL # 136	S:\CADD\U4758\DDRAFT\U4758_dee
DB 8652 PG 256I	UNKNOWN SCALE

	SQR FT	ACRES	SQR M	HECTARES
DUE Left	229.903	0.005	21.359	0.002
FROM - TO	DISTANCE (FT/M)	BEARING	RADIUS (FT/M)	CURVE LENGTH (FT/M)
-L- Sta 202+00 - 8	89.319	27.225	N 30°58'34.7" W	
8 - 7	22.970	7.001	S 81°30'40.1" E	
7 - 9	6.898	2.103	N 21°34'4.2" E	
9 - 10	20.731	6.319	N 61°25'33.1" W	
10 - 8	14.735	4.491	S 28°34'26.9" W	


	SQR FT	ACRES	SQR M	HECTARES
PUE Left	3250.678	0.075	301.999	0.030
FROM - TO	DISTANCE (FT/M)	BEARING	RADIUS (FT/M)	CURVE LENGTH (FT/M)
-L- Sta 202+00 - 1	89.548	27.294	N 11°14'53.7" W	
1 - 2	68.084	20.752	N 21°10'31.4" E	4970.000
2 - 3	92.159	28.090	N 20°46'58.6" E	1514.859
3 - 4	0.941	0.287	N 80°39'43.7" W	68.085
4 - 11	21.248	6.476	N 80°39'43.7" W	20.752
11 - 12	83.691	25.509	S 18°41'54.2" W	
12 - 13	64.433	19.639	S 18°41'54.2" W	
13 - 14	30.110	9.177	S 37°25'49.3" W	25.000
14 - 8	1.905	0.581	S 81°30'40.1" E	7.620
8 - 10	14.735	4.491	N 28°34'26.9" E	32.312
10 - 9	20.731	6.319	S 61°25'33.1" E	9.849
9 - 1	8.842	2.695	N 21°34'4.2" E	

	SQR FT	ACRES	SQR M	HECTARES
TDE Left	1627.674	0.037	151.217	0.015
FROM - TO	DISTANCE (FT/M)	BEARING	RADIUS (FT/M)	CURVE LENGTH (FT/M)
-L- Sta 202+00 - 14	90.542	27.597	N 31°54'25.1" W	
14 - 13	30.110	9.177	N 37°25'49.3" E	25.000
13 - 12	64.433	19.639	N 18°41'54.2" E	7.620
12 - 15	90.154	27.479	S 41°35'2.6" W	32.312
15 - 16	14.709	4.483	S 23°5'20.6" W	9.849
16 - 14	26.944	8.212	S 81°30'40.1" E	

TYPE	COUNT	SQR FEET	ACRES
Parcel	1	43526.885	0.999
DUE Left	1	229.903	0.005
PUE Left	1	3250.678	0.075
TDE Left	1	1627.674	0.037
ROW Left	0	0.000	0.000
ROW Right	0	0.000	0.000
PDE Left	0	0.000	0.000
PDE Right	0	0.000	0.000
TDE Right	0	0.000	0.000
TCE Left	0	0.000	0.000
TCE Right	0	0.000	0.000
PUE Right	0	0.000	0.000
TSE Left	0	0.000	0.000
TSE Right	0	0.000	0.000
DUE Right	0	0.000	0.000
DTE Left	0	0.000	0.000
DTE Right	0	0.000	0.000
AUE_Left	0	0.000	0.000
AUE_Right	0	0.000	0.000
PCE Left	0	0.000	0.000
PCE Right	0	0.000	0.000
TUE Left	0	0.000	0.000
TUE Right	0	0.000	0.000
REM Left	0	0.000	0.000
REM Right	0	0.000	0.000
Other Left	0	0.000	0.000
Other Right	0	0.000	0.000
PE Left	0	0.000	0.000
PE Right	0	0.000	0.000

THIS MAP IS NOT A CERTIFIED SURVEY AND HAS NOT BEEN REVIEWED BY A LOCAL GOVERNMENT AGENCY FOR COMPLIANCE WITH ANY APPLICABLE LAND DEVELOPMENT REGULATIONS. THE PROPERTY SHOWN ON THIS MAP WAS LOCATED FOR THE NORTH CAROLINA DEPARTMENT OF TRANSPORTATION FOR HIGHWAY DESIGN PURPOSES. SOME ERROR MAY EXIST BETWEEN THE GRAPHICAL AND ACTUAL GROUND LOCATIONS OF PROPERTY LINES. THIS MAP IS TO BE USED AS A GRAPHICAL REPRESENTATION OF THE NCDOT'S INTENT TO ACQUIRE PROPERTY FOR RIGHT OF WAY PURPOSES, AND IN NO WAY REPRESENTS AN ACTUAL BOUNDARY SURVEY OF THIS PROPERTY.

NORTH CAROLINA DEPARTMENT OF TRANSPORTATION	
RIGHT OF WAY BRANCH	
VB SIX,LLC	07-6-2023
PARCEL # 136	S:\CADD\U4758\DDRAFT\U4758_dee
DB 8652 PG 2561	UNKNOWN SCALE

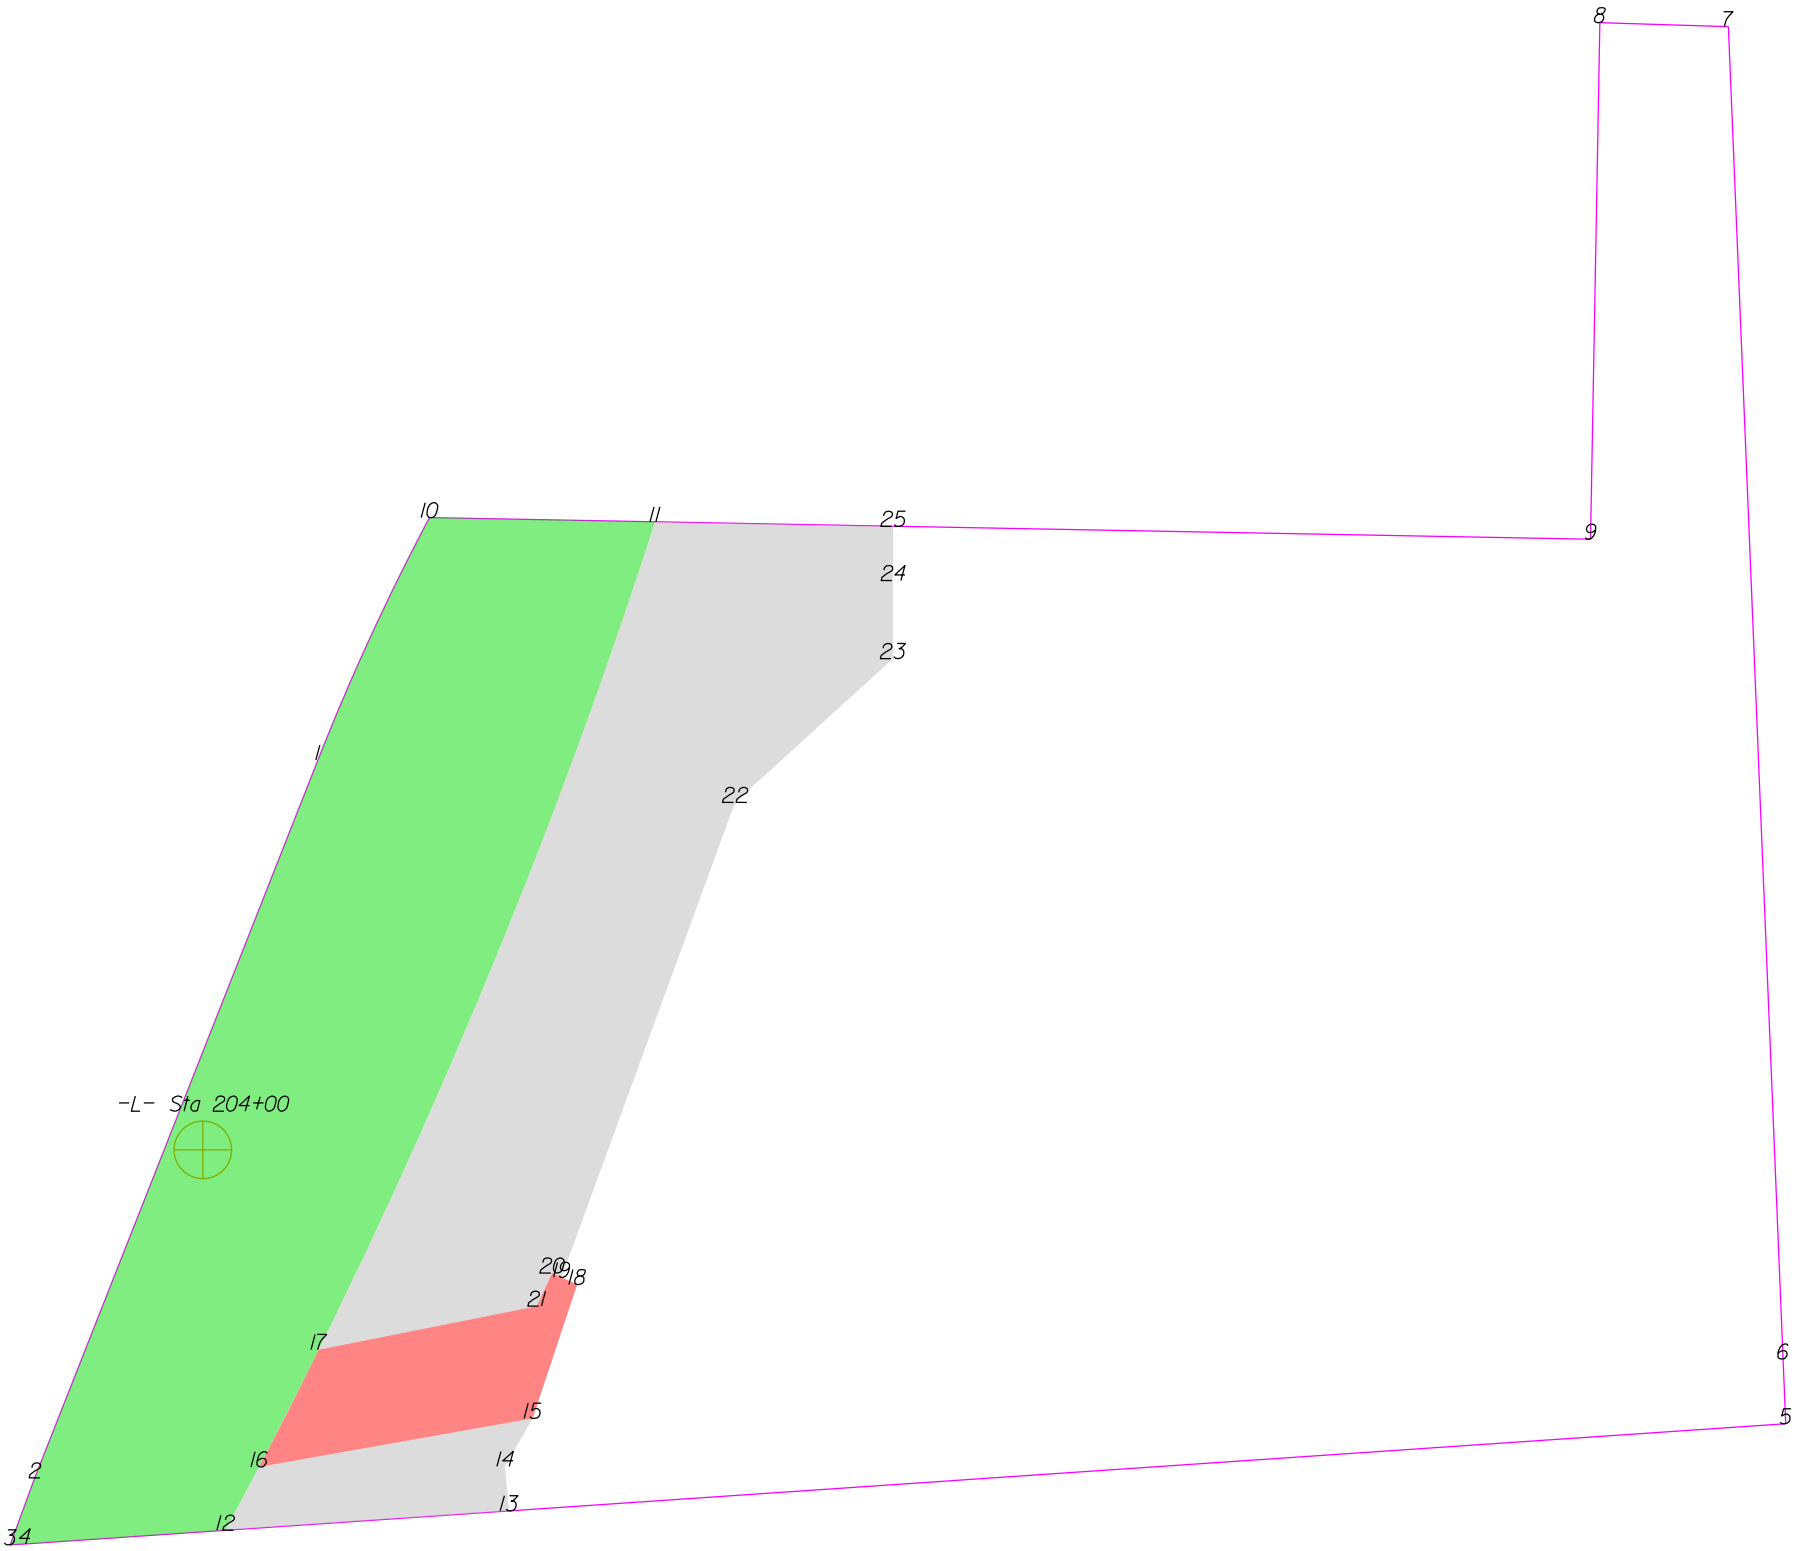

THIS MAP IS NOT A CERTIFIED SURVEY AND HAS NOT BEEN REVIEWED BY A LOCAL GOVERNMENT AGENCY FOR COMPLIANCE WITH ANY APPLICABLE LAND DEVELOPMENT REGULATIONS. THE PROPERTY SHOWN ON THIS MAP WAS LOCATED FOR THE NORTH CAROLINA DEPARTMENT OF TRANSPORTATION FOR HIGHWAY DESIGN PURPOSES. SOME ERROR MAY EXIST BETWEEN THE GRAPHICAL AND ACTUAL GROUND LOCATIONS OF PROPERTY LINES. THIS MAP IS TO BE USED AS A GRAPHICAL REPRESENTATION OF THE NCDOT'S INTENT TO ACQUIRE PROPERTY FOR RIGHT OF WAY PURPOSES, AND IN NO WAY REPRESENTS AN ACTUAL BOUNDARY SURVEY OF THIS PROPERTY.

NORTH CAROLINA DEPARTMENT OF TRANSPORTATION	
RIGHT OF WAY BRANCH	
JEANETTE R.DILLON	12-8-2021
PARCEL # 137	S:\CADD\U4758\DDRAFT\U4758_dee
DB 3929 PG 1632	UNKNOWN SCALE

	SQR FT	ACRES	SQR M	HECTARES
ROW Right	20907.586	0.480	1942.386	0.194
FROM - TO	DISTANCE (FT/M)	BEARING	RADIUS (FT/M)	CURVE LENGTH (FT/M)
-L- Sta 204+00 - 11	224.644	68.472	N 35°45'20.2" E	
11 - 10	65.494	19.963	N 88°56'8.7" W	
10 - 1	77.461	23.610	S 24°41'50.3" W	77.500 23.622
1 - 2	223.998	68.275	S 21°31'32.0" W	
2 - 3	20.704	6.311	S 20°3'56.4" W	
3 - 4	4.194	1.278	N 86°5'51.2" E	
4 - 12	58.428	17.809	N 86°5'51.2" E	
12 - 11	318.159	96.975	N 23°4'51.1" E	1755.500 535.077 318.596 97.108

	SQR FT	ACRES	SQR M	HECTARES
TDE Right	1687.908	0.039	156.812	0.016
FROM - TO	DISTANCE (FT/M)	BEARING	RADIUS (FT/M)	CURVE LENGTH (FT/M)
-L- Sta 204+00 - 12	110.614	33.715	S 3°25'20.3" E	
12 - 13	82.485	25.141	N 86°5'51.2" E	
13 - 14	12.972	3.954	N 5°9'21.8" W	
14 - 15	16.085	4.903	N 29°51'14.6" E	
15 - 16	80.619	24.573	S 79°56'27.6" W	
16 - 12	20.829	6.349	S 27°55'38.4" W	1755.500 535.077 20.829 6.349


	SQR FT	ACRES	SQR M	HECTARES
PUE Right	2478.704	0.057	230.280	0.023
FROM - TO	DISTANCE (FT/M)	BEARING	RADIUS (FT/M)	CURVE LENGTH (FT/M)
-L- Sta 204+00 - 17	67.036	20.433	S 30°9'45.0" E	
17 - 16	38.207	11.646	S 26°57'50.1" W	1755.500 535.077 38.208 11.646
16 - 15	80.619	24.573	N 79°56'27.6" E	
15 - 18	40.932	12.476	N 18°22'50.7" E	
18 - 19	5.000	1.524	N 65°14'37.2" W	
19 - 20	3.000	0.914	N 65°14'37.2" W	
20 - 21	10.629	3.240	S 24°55'29.5" W	
21 - 17	64.458	19.647	S 78°44'38.2" W	

	SQR FT	ACRES	SQR M	HECTARES
TDE Right	14146.705	0.325	1314.277	0.131
FROM - TO	DISTANCE (FT/M)	BEARING	RADIUS (FT/M)	CURVE LENGTH (FT/M)
-L- Sta 204+00 - 11	224.644	68.472	N 35°45'20.2" E	
11 - 17	259.323	79.042	S 22°6'16.8" W	1755.500 535.077 259.559 79.114
17 - 21	64.458	19.647	N 78°44'38.2" E	
21 - 20	10.629	3.240	N 24°55'29.5" E	
20 - 19	3.000	0.914	S 65°14'37.2" E	
19 - 22	146.768	44.735	N 20°5'23.2" E	
22 - 23	62.023	18.905	N 47°38'33.1" E	
23 - 24	22.639	6.900	N 0°2'17.9" E	
24 - 25	15.748	4.800	N 0°8'46.0" E	
25 - 11	69.153	21.078	N 88°56'8.7" W	

TYPE	COUNT	SQR FEET	ACRES
Parcel	1	130601.913	2.998
ROW Right	1	20907.586	0.480
TDE Right	2	15834.612	0.364
PUE Right	1	2478.704	0.057
ROW Left	0	0.000	0.000
PDE Left	0	0.000	0.000
PDE Right	0	0.000	0.000
TDE Left	0	0.000	0.000
TCE Left	0	0.000	0.000
TCE Right	0	0.000	0.000
PUE Left	0	0.000	0.000
TSE Left	0	0.000	0.000
TSE Right	0	0.000	0.000
DUE Left	0	0.000	0.000
DUE Right	0	0.000	0.000
DTE Left	0	0.000	0.000
DTE Right	0	0.000	0.000
AUE_Left	0	0.000	0.000
AUE_Right	0	0.000	0.000
PCE Left	0	0.000	0.000
PCE Right	0	0.000	0.000
TUE Left	0	0.000	0.000
TUE Right	0	0.000	0.000
REM Left	0	0.000	0.000
REM Right	0	0.000	0.000
Other Left	0	0.000	0.000
Other Right	0	0.000	0.000
PE Left	0	0.000	0.000
PE Right	0	0.000	0.000

THIS MAP IS NOT A CERTIFIED SURVEY AND HAS NOT BEEN REVIEWED BY A LOCAL GOVERNMENT AGENCY FOR COMPLIANCE WITH ANY APPLICABLE LAND DEVELOPMENT REGULATIONS. THE PROPERTY SHOWN ON THIS MAP WAS LOCATED FOR THE NORTH CAROLINA DEPARTMENT OF TRANSPORTATION FOR HIGHWAY DESIGN PURPOSES. SOME ERROR MAY EXIST BETWEEN THE GRAPHICAL AND ACTUAL GROUND LOCATIONS OF PROPERTY LINES. THIS MAP IS TO BE USED AS A GRAPHICAL REPRESENTATION OF THE NCDOT'S INTENT TO ACQUIRE PROPERTY FOR RIGHT OF WAY PURPOSES, AND IN NO WAY REPRESENTS AN ACTUAL BOUNDARY SURVEY OF THIS PROPERTY.

NORTH CAROLINA DEPARTMENT OF TRANSPORTATION	
RIGHT OF WAY BRANCH	
JEANETTE R.DILLON	12-8-2021
PARCEL * 137	S:\CADD\U4758\DDRAFT\U4758_dee
DB 3929 PG 1632	UNKNOWN SCALE

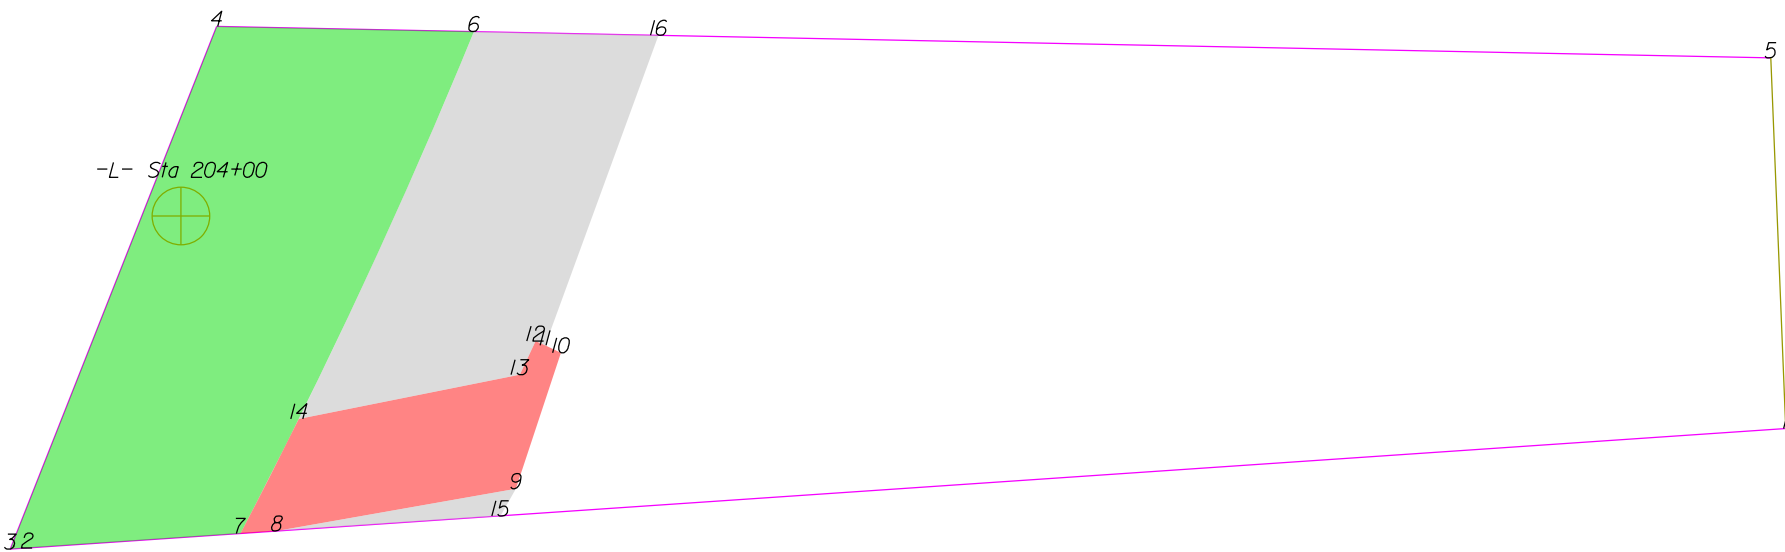

THIS MAP IS NOT A CERTIFIED SURVEY AND HAS NOT BEEN REVIEWED BY A LOCAL GOVERNMENT AGENCY FOR COMPLIANCE WITH ANY APPLICABLE LAND DEVELOPMENT REGULATIONS. THE PROPERTY SHOWN ON THIS MAP WAS LOCATED FOR THE NORTH CAROLINA DEPARTMENT OF TRANSPORTATION FOR HIGHWAY DESIGN PURPOSES. SOME ERROR MAY EXIST BETWEEN THE GRAPHICAL AND ACTUAL GROUND LOCATIONS OF PROPERTY LINES. THIS MAP IS TO BE USED AS A GRAPHICAL REPRESENTATION OF THE NCDOT'S INTENT TO ACQUIRE PROPERTY FOR RIGHT OF WAY PURPOSES, AND IN NO WAY REPRESENTS AN ACTUAL BOUNDARY SURVEY OF THIS PROPERTY.

NORTH CAROLINA DEPARTMENT OF TRANSPORTATION	
RIGHT OF WAY BRANCH	
BILLY G.DILLON	07-6-2023
PARCEL # 137A	S:\CADD\U4758\DDRAFT\U4758_dee
DB 8685 PG 822	UNKNOWN SCALE

	SQR FT	ACRES	SQR M	HECTARES
ROW Right	10303.936	0.237	957.271	0.096
FROM - TO	DISTANCE (FT/M)		RADIUS (FT/M)	
-L- Sta 204+00 - 6	99.011	30.178	N 57°48'58.4" E	
6 - 4	73.633	22.443	N 88°50'30.6" W	
4 - 3	160.662	48.970	S 21°31'32.0" W	
3 - 2	4.832	1.473	N 86°6'34.3" E	
2 - 7	61.104	18.625	N 86°6'34.3" E	
7 - 6	158.274	48.242	N 24°57'26.8" E	1755.500 535.077 158.327 48.258

	SQR FT	ACRES	SQR M	HECTARES
PUE Right	2472.393	0.057	229.694	0.023
FROM - TO	DISTANCE (FT/M)		RADIUS (FT/M)	
-L- Sta 204+00 - 7	92.339	28.145	S 10°37'4.3" E	
7 - 8	10.444	3.183	N 86°6'34.3" E	
8 - 9	69.371	21.144	N 79°56'27.6" E	
9 - 10	40.932	12.476	N 18°22'50.7" E	
10 - 11	5.000	1.524	N 65°14'37.2" W	
11 - 12	3.000	0.914	N 65°14'37.2" W	
12 - 13	10.629	3.240	S 24°55'29.5" W	
13 - 14	64.458	19.647	S 78°44'38.2" W	
14 - 7	36.790	11.214	S 26°56'26.8" W	1755.500 535.077 36.791 11.214


	SQR FT	ACRES	SQR M	HECTARES
TDE Right	238.494	0.005	22.157	0.002
FROM - TO	DISTANCE (FT/M)		RADIUS (FT/M)	
-L- Sta 204+00 - 8	94.135	28.692	S 16°56'36.3" E	
8 - 15	63.990	19.504	N 86°6'34.3" E	
15 - 9	8.964	2.732	N 29°51'14.6" E	
9 - 8	69.371	21.144	S 79°56'27.6" W	

	SQR FT	ACRES	SQR M	HECTARES
TDE Right	5846.214	0.134	543.133	0.054
FROM - TO	DISTANCE (FT/M)		RADIUS (FT/M)	
-L- Sta 204+00 - 6	99.011	30.178	N 57°48'58.4" E	
6 - 14	121.512	37.037	S 24°21'25.4" W	1755.500 535.077 121.536 37.044
14 - 13	64.458	19.647	N 78°44'38.2" E	
13 - 12	10.629	3.240	N 24°55'29.5" E	
12 - 11	3.000	0.914	S 65°14'37.2" E	
11 - 16	94.410	28.776	N 20°5'23.2" E	
16 - 6	52.748	16.078	N 88°50'30.6" W	

TYPE	COUNT	SQR FEET	ACRES
Parcel	1	60423.874	1.387
ROW Right	1	10303.936	0.237
PUE Right	1	2472.393	0.057
TDE Right	2	6084.708	0.140
ROW Left	0	0.000	0.000
PDE Left	0	0.000	0.000
PDE Right	0	0.000	0.000
TDE Left	0	0.000	0.000
TCE Left	0	0.000	0.000
TCE Right	0	0.000	0.000
PUE Left	0	0.000	0.000
TSE Left	0	0.000	0.000
TSE Right	0	0.000	0.000
DUE Left	0	0.000	0.000
DUE Right	0	0.000	0.000
DTE Left	0	0.000	0.000
DTE Right	0	0.000	0.000
AUE_Left	0	0.000	0.000
AUE_Right	0	0.000	0.000
PCE Left	0	0.000	0.000
PCE Right	0	0.000	0.000
TUE Left	0	0.000	0.000
TUE Right	0	0.000	0.000
REM Left	0	0.000	0.000
REM Right	0	0.000	0.000
Other Left	0	0.000	0.000
Other Right	0	0.000	0.000
PE Left	0	0.000	0.000
PE Right	0	0.000	0.000

THIS MAP IS NOT A CERTIFIED SURVEY AND HAS NOT BEEN REVIEWED BY A LOCAL GOVERNMENT AGENCY FOR COMPLIANCE WITH ANY APPLICABLE LAND DEVELOPMENT REGULATIONS. THE PROPERTY SHOWN ON THIS MAP WAS LOCATED FOR THE NORTH CAROLINA DEPARTMENT OF TRANSPORTATION FOR HIGHWAY DESIGN PURPOSES. SOME ERROR MAY EXIST BETWEEN THE GRAPHICAL AND ACTUAL GROUND LOCATIONS OF PROPERTY LINES. THIS MAP IS TO BE USED AS A GRAPHICAL REPRESENTATION OF THE NCDOT'S INTENT TO ACQUIRE PROPERTY FOR RIGHT OF WAY PURPOSES, AND IN NO WAY REPRESENTS AN ACTUAL BOUNDARY SURVEY OF THIS PROPERTY.

NORTH CAROLINA DEPARTMENT OF TRANSPORTATION	
RIGHT OF WAY BRANCH	
BILLY G.DILLON	07-6-2023
PARCEL # 137A	S:\CADD\U4758\DDRAFT\U4758_dee
DB 8685 PG 822	UNKNOWN SCALE

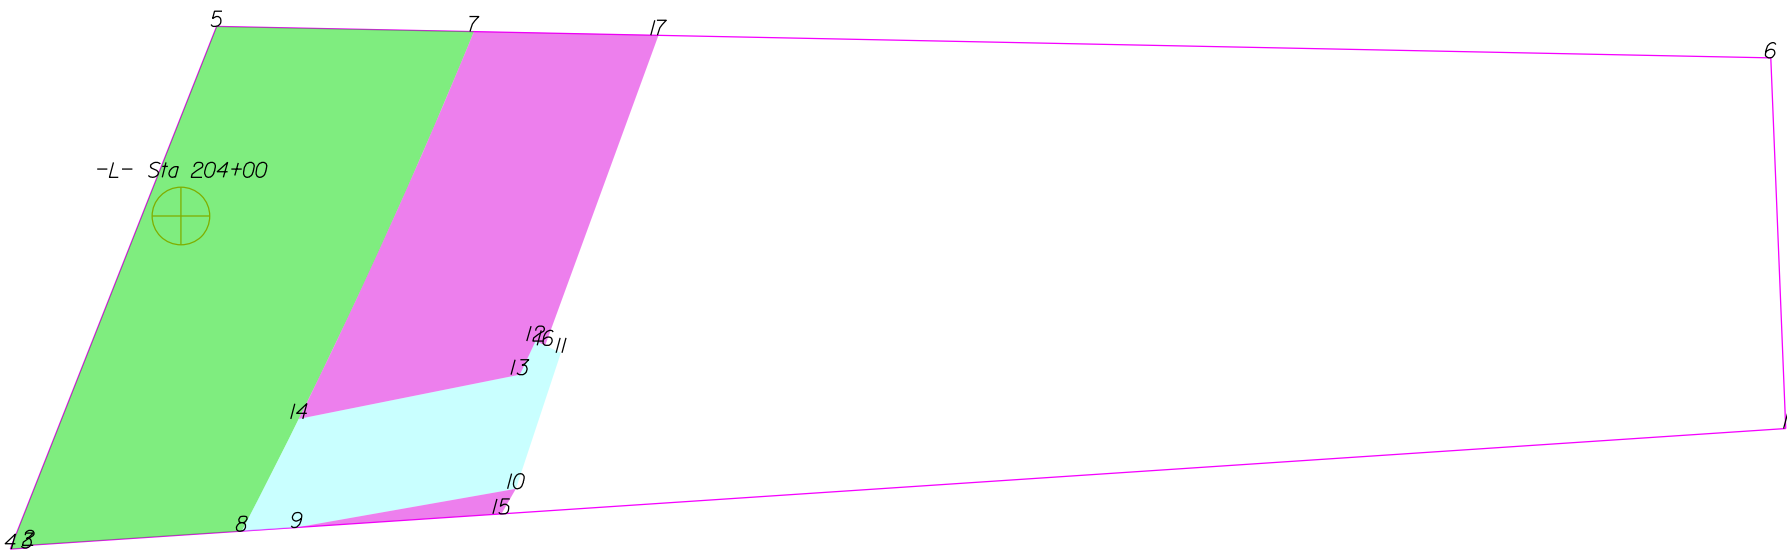

THIS MAP IS NOT A CERTIFIED SURVEY AND HAS NOT BEEN REVIEWED BY A LOCAL GOVERNMENT AGENCY FOR COMPLIANCE WITH ANY APPLICABLE LAND DEVELOPMENT REGULATIONS. THE PROPERTY SHOWN ON THIS MAP WAS LOCATED FOR THE NORTH CAROLINA DEPARTMENT OF TRANSPORTATION FOR HIGHWAY DESIGN PURPOSES. SOME ERROR MAY EXIST BETWEEN THE GRAPHICAL AND ACTUAL GROUND LOCATIONS OF PROPERTY LINES. THIS MAP IS TO BE USED AS A GRAPHICAL REPRESENTATION OF THE NCDOT'S INTENT TO ACQUIRE PROPERTY FOR RIGHT OF WAY PURPOSES, AND IN NO WAY REPRESENTS AN ACTUAL BOUNDARY SURVEY OF THIS PROPERTY.

NORTH CAROLINA DEPARTMENT OF TRANSPORTATION	
RIGHT OF WAY BRANCH	
BILLY G.DILLON	12-19-2024
PARCEL # 137A	S:\CADD\U4758\DDRAFT\U4758_dee
DB 8685 PG 822	UNKNOWN SCALE

	SQR FT	ACRES		SQR M		HECTARES	
ROW Right	10262.534	0.236		953.424		0.095	
FROM - TO	DISTANCE (FT/M)		BEARING	RADIUS (FT/M)		CURVE LENGTH (FT/M)	
-L- Sta 204+00 - 7	99.011		30.178	N 57°48'58.4" E			
7 - 5	73.633		22.443	N 88°50'30.6" W			
5 - 4	160.662		48.970	S 21°31'32.0" W			
4 - 3	4.832		1.473	N 86°6'34.3" E			
3 - 2	0.799		0.244	N 21°39'40.3" E			
2 - 8	61.146		18.637	N 86°11'29.6" E			
8 - 7	157.532		48.016	N 24°56'43.2" E		1755.500	535.077
						157.585	48.032

	SQR FT	ACRES		SQR M		HECTARES	
DUE Right	2464.225	0.057		228.935		0.023	
FROM - TO	DISTANCE (FT/M)		BEARING	RADIUS (FT/M)		CURVE LENGTH (FT/M)	
-L- Sta 204+00 - 8	91.756		27.967	S 10°54'14.7" E			
8 - 9	15.708		4.788	N 86°11'29.6" E			
9 - 10	63.687		19.412	N 79°56'27.6" E			
10 - 11	40.932		12.476	N 18°22'50.7" E			
11 - 12	8.000		2.438	N 65°14'37.2" W			
12 - 13	10.629		3.240	S 24°55'29.5" W			
13 - 14	64.458		19.647	S 78°44'38.2" W			
14 - 8	36.048		10.988	S 26°55'43.2" W		1755.500	535.077
						36.049	10.988


	SQR FT	ACRES		SQR M		HECTARES	
PDE Right	203.478	0.005		18.904		0.002	
FROM - TO	DISTANCE (FT/M)		BEARING	RADIUS (FT/M)		CURVE LENGTH (FT/M)	
-L- Sta 204+00 - 9	94.984		28.951	S 20°20'58.6" E			
9 - 15	58.690		17.889	N 86°11'29.6" E			
15 - 10	8.331		2.539	N 29°51'14.6" E			
10 - 9	63.687		19.412	S 79°56'27.6" W			

	SQR FT	ACRES		SQR M		HECTARES	
PDE Right	5846.214	0.134		543.133		0.054	
FROM - TO	DISTANCE (FT/M)		BEARING	RADIUS (FT/M)		CURVE LENGTH (FT/M)	
-L- Sta 204+00 - 7	99.011		30.178	N 57°48'58.4" E			
7 - 14	121.512		37.037	S 24°21'25.4" W		1755.500	535.077
14 - 13	64.458		19.647	N 78°44'38.2" E		121.536	37.044
13 - 12	10.629		3.240	N 24°55'29.5" E			
12 - 16	3.000		0.914	S 65°14'37.2" E			
16 - 17	94.410		28.776	N 20°5'23.2" E			
17 - 7	52.748		16.078	N 88°50'30.6" W			

TYPE	COUNT	SQR FEET	ACRES
Parcel	1	60242.287	1.383
ROW Right	1	10262.534	0.236
DUE Right	1	2464.225	0.057
PDE Right	2	6049.692	0.139
ROW Left	0	0.000	0.000
PDE Left	0	0.000	0.000
TDE Left	0	0.000	0.000
TDE Right	0	0.000	0.000
TCE Left	0	0.000	0.000
TCE Right	0	0.000	0.000
PUE Left	0	0.000	0.000
PUE Right	0	0.000	0.000
TSE Left	0	0.000	0.000
TSE Right	0	0.000	0.000
DUE Left	0	0.000	0.000
DTE Left	0	0.000	0.000
DTE Right	0	0.000	0.000
AUE_Left	0	0.000	0.000
AUE_Right	0	0.000	0.000
PCE Left	0	0.000	0.000
PCE Right	0	0.000	0.000
TUE Left	0	0.000	0.000
TUE Right	0	0.000	0.000
REM Left	0	0.000	0.000
REM Right	0	0.000	0.000
Other Left	0	0.000	0.000
Other Right	0	0.000	0.000
PE Left	0	0.000	0.000
PE Right	0	0.000	0.000

THIS MAP IS NOT A CERTIFIED SURVEY AND HAS NOT BEEN REVIEWED BY A LOCAL GOVERNMENT AGENCY FOR COMPLIANCE WITH ANY APPLICABLE LAND DEVELOPMENT REGULATIONS. THE PROPERTY SHOWN ON THIS MAP WAS LOCATED FOR THE NORTH CAROLINA DEPARTMENT OF TRANSPORTATION FOR HIGHWAY DESIGN PURPOSES. SOME ERROR MAY EXIST BETWEEN THE GRAPHICAL AND ACTUAL GROUND LOCATIONS OF PROPERTY LINES. THIS MAP IS TO BE USED AS A GRAPHICAL REPRESENTATION OF THE NCDOT'S INTENT TO ACQUIRE PROPERTY FOR RIGHT OF WAY PURPOSES, AND IN NO WAY REPRESENTS AN ACTUAL BOUNDARY SURVEY OF THIS PROPERTY.

NORTH CAROLINA DEPARTMENT OF TRANSPORTATION	
RIGHT OF WAY BRANCH	
BILLY G.DILLON	12-19-2024
PARCEL # 137A	S:\CADD\U4758\DDRAFT\U4758_dee
DB 8685 PG 822	UNKNOWN SCALE

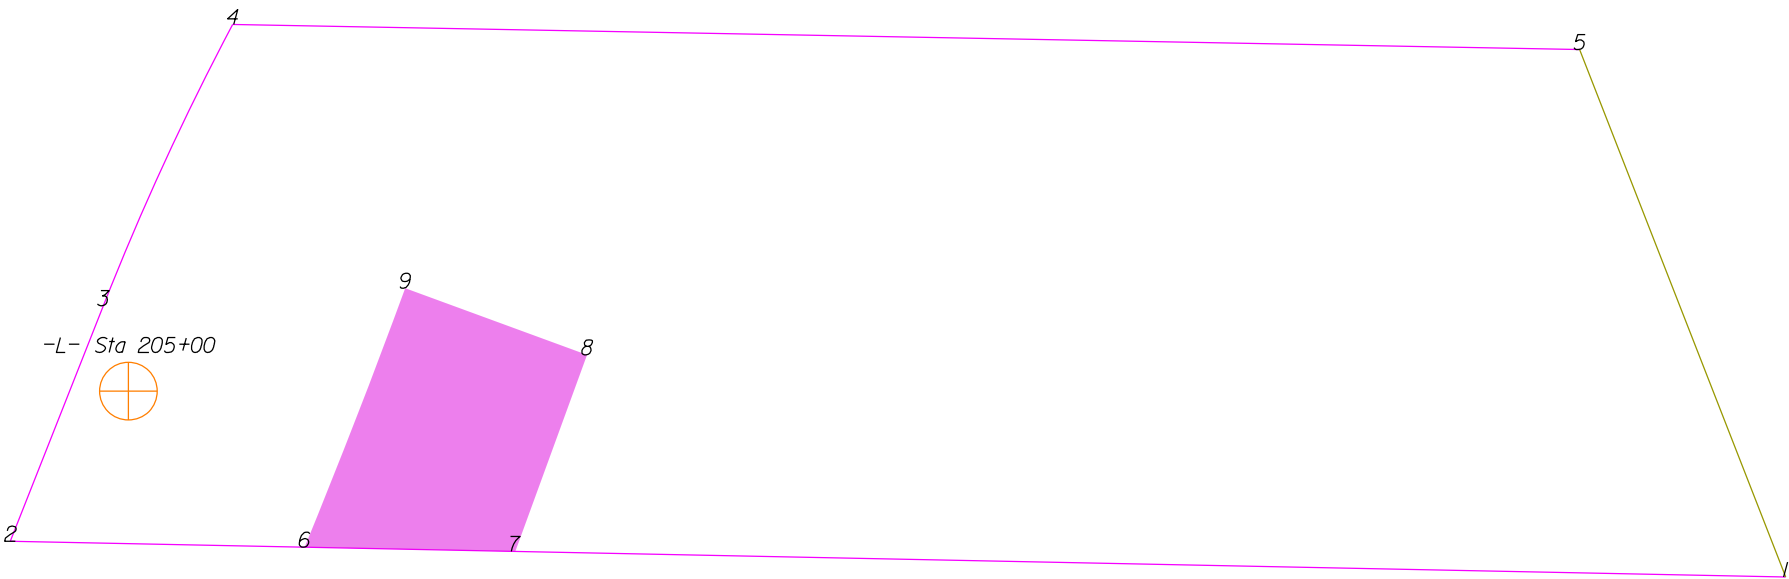

THIS MAP IS NOT A CERTIFIED SURVEY AND HAS NOT BEEN REVIEWED BY A LOCAL GOVERNMENT AGENCY FOR COMPLIANCE WITH ANY APPLICABLE LAND DEVELOPMENT REGULATIONS. THE PROPERTY SHOWN ON THIS MAP WAS LOCATED FOR THE NORTH CAROLINA DEPARTMENT OF TRANSPORTATION FOR HIGHWAY DESIGN PURPOSES. SOME ERROR MAY EXIST BETWEEN THE GRAPHICAL AND ACTUAL GROUND LOCATIONS OF PROPERTY LINES. THIS MAP IS TO BE USED AS A GRAPHICAL REPRESENTATION OF THE NCDOT'S INTENT TO ACQUIRE PROPERTY FOR RIGHT OF WAY PURPOSES, AND IN NO WAY REPRESENTS AN ACTUAL BOUNDARY SURVEY OF THIS PROPERTY.


NORTH CAROLINA DEPARTMENT OF TRANSPORTATION	
RIGHT OF WAY BRANCH	
WILLIAM VERNON DILLON	05-12-2025
PARCEL # 137B	S:\CADD\U4758\DDRAFT\U4758_dee
DB 3929 PG 1632	UNKNOWN SCALE

	SQR FT	ACRES		SQR M		HECTARES	
PDE Right	2975.275	0.068		276.413		0.028	
FROM - TO		DISTANCE (FT/M)		BEARING	RADIUS (FT/M)		CURVE LENGTH (FT/M)
-L- Sta 205+00 - 6		58.865	17.942	S 48°28'52.2" E			
6 - 7		52.748	16.078	S 88°50'30.6" E			
7 - 8		52.358	15.959	N 20°5'23.2" E			
8 - 9		48.500	14.783	N 69°53'41.0" W			
9 - 6		69.499	21.183	S 21°14'22.1" W	1755.500	535.077	69.503 21.185

TYPE	COUNT	SQR FEET	ACRES
Parcel	1	51248.576	1.177
PDE Right	1	2975.275	0.068
ROW Left	0	0.000	0.000
ROW Right	0	0.000	0.000
PDE Left	0	0.000	0.000
TDE Left	0	0.000	0.000
TDE Right	0	0.000	0.000
TCE Left	0	0.000	0.000
TCE Right	0	0.000	0.000
PUE Left	0	0.000	0.000
PUE Right	0	0.000	0.000
TSE Left	0	0.000	0.000
TSE Right	0	0.000	0.000
DUE Left	0	0.000	0.000
DUE Right	0	0.000	0.000
DTE Left	0	0.000	0.000
DTE Right	0	0.000	0.000
AUE_Left	0	0.000	0.000
AUE_Right	0	0.000	0.000
PCE Left	0	0.000	0.000
PCE Right	0	0.000	0.000
TUE Left	0	0.000	0.000
TUE Right	0	0.000	0.000
REM Left	0	0.000	0.000
REM Right	0	0.000	0.000
Other Left	0	0.000	0.000
Other Right	0	0.000	0.000
PE Left	0	0.000	0.000
PE Right	0	0.000	0.000

THIS MAP IS NOT A CERTIFIED SURVEY AND HAS NOT BEEN REVIEWED BY A LOCAL GOVERNMENT AGENCY FOR COMPLIANCE WITH ANY APPLICABLE LAND DEVELOPMENT REGULATIONS. THE PROPERTY SHOWN ON THIS MAP WAS LOCATED FOR THE NORTH CAROLINA DEPARTMENT OF TRANSPORTATION FOR HIGHWAY DESIGN PURPOSES. SOME ERROR MAY EXIST BETWEEN THE GRAPHICAL AND ACTUAL GROUND LOCATIONS OF PROPERTY LINES. THIS MAP IS TO BE USED AS A GRAPHICAL REPRESENTATION OF THE NCDOT'S INTENT TO ACQUIRE PROPERTY FOR RIGHT OF WAY PURPOSES, AND IN NO WAY REPRESENTS AN ACTUAL BOUNDARY SURVEY OF THIS PROPERTY.

NORTH CAROLINA DEPARTMENT OF TRANSPORTATION	
RIGHT OF WAY BRANCH	
WILLIAM VERNON DILLON	05-12-2025
PARCEL # 137B	S:\CADD\U4758\DDRAFT\U4758_dee
DB 3929 PG 1632	UNKNOWN SCALE

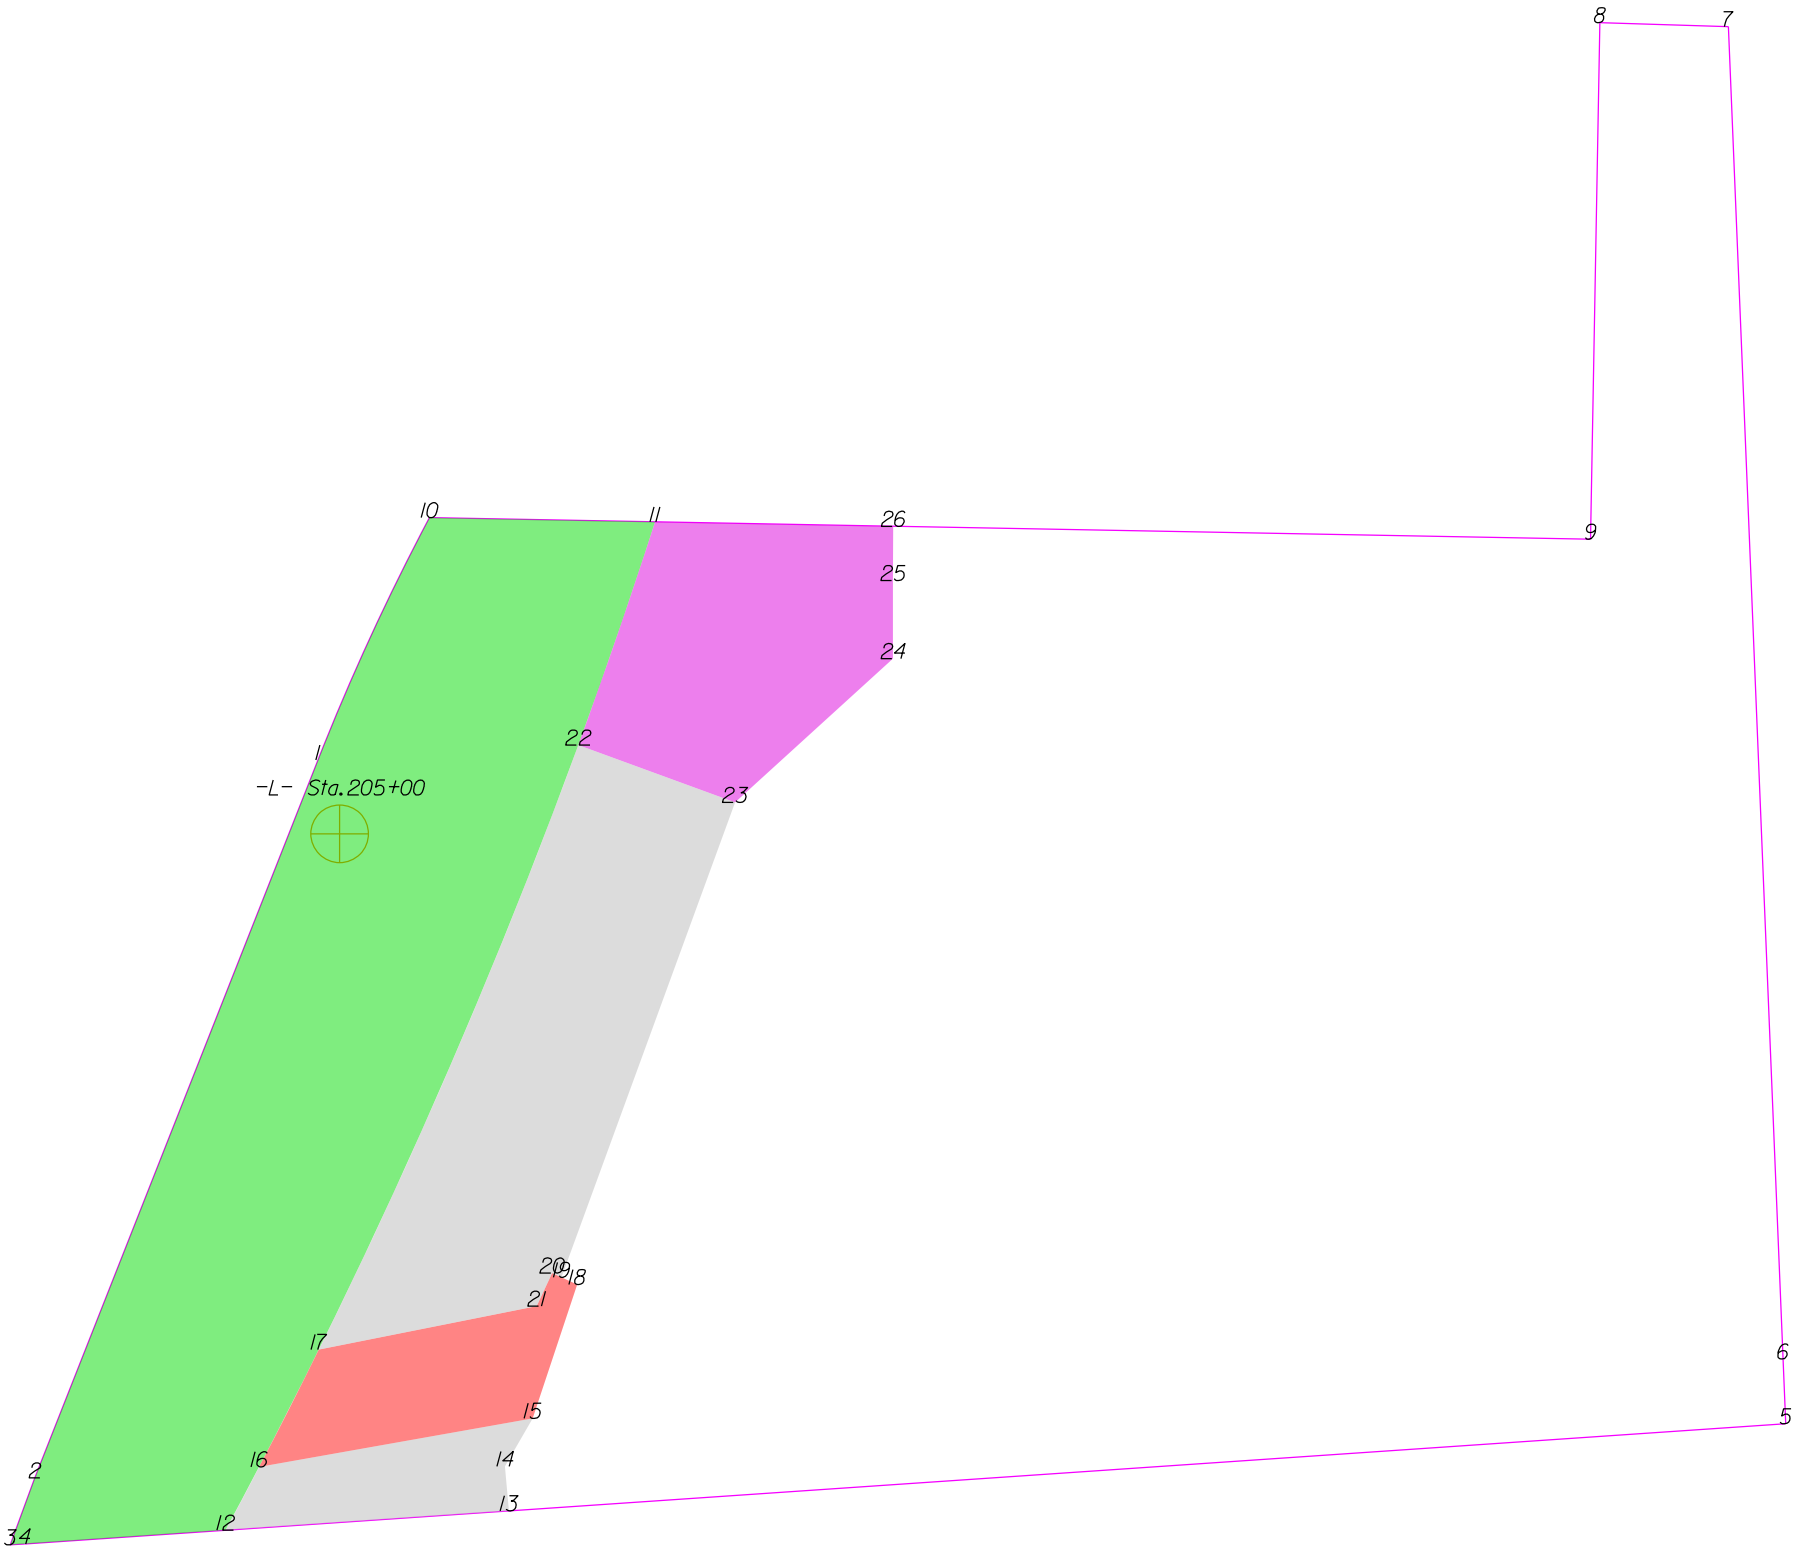

THIS MAP IS NOT A CERTIFIED SURVEY AND HAS NOT BEEN REVIEWED BY A LOCAL GOVERNMENT AGENCY FOR COMPLIANCE WITH ANY APPLICABLE LAND DEVELOPMENT REGULATIONS. THE PROPERTY SHOWN ON THIS MAP WAS LOCATED FOR THE NORTH CAROLINA DEPARTMENT OF TRANSPORTATION FOR HIGHWAY DESIGN PURPOSES. SOME ERROR MAY EXIST BETWEEN THE GRAPHICAL AND ACTUAL GROUND LOCATIONS OF PROPERTY LINES. THIS MAP IS TO BE USED AS A GRAPHICAL REPRESENTATION OF THE NCDOT'S INTENT TO ACQUIRE PROPERTY FOR RIGHT OF WAY PURPOSES, AND IN NO WAY REPRESENTS AN ACTUAL BOUNDARY SURVEY OF THIS PROPERTY.

NORTH CAROLINA DEPARTMENT OF TRANSPORTATION	
RIGHT OF WAY BRANCH	
JEANETTE R.DILLON WILLIAM VERNON DILLON	03-17-2022
PARCEL # 137	S:\CADD\U4758\DDRAFT\U4758_dee
DB 3929 PG 1632	UNKNOWN SCALE

	SQR FT	ACRES	SQR M	HECTARES
ROW Right	20907.586	0.480	1942.386	0.194
FROM - TO	DISTANCE (FT/M)	BEARING	RADIUS (FT/M)	CURVE LENGTH (FT/M)
-L- Sta.205+00 - 11	128.758	39.246	N 45°18'50.6" E	
11 - 10	65.494	19.963	N 88°56'8.7" W	
10 - 1	77.461	23.610	S 24°41'50.3" W	77.500 23.622
1 - 2	223.998	68.275	S 21°31'32.0" W	
2 - 3	20.704	6.311	S 20°3'56.4" W	
3 - 4	4.194	1.278	N 86°5'51.2" E	
4 - 12	58.428	17.809	N 86°5'51.2" E	
12 - 11	318.159	96.975	N 23°4'51.1" E	1755.500 535.077 318.596 97.108

	SQR FT	ACRES	SQR M	HECTARES
TDE Right	1687.908	0.039	156.812	0.016
FROM - TO	DISTANCE (FT/M)	BEARING	RADIUS (FT/M)	CURVE LENGTH (FT/M)
-L- Sta.205+00 - 12	204.869	62.444	S 9°18'11.8" W	
12 - 13	82.485	25.141	N 86°5'51.2" E	
13 - 14	12.972	3.954	N 5°9'21.8" W	
14 - 15	16.085	4.903	N 29°51'14.6" E	
15 - 16	80.619	24.573	S 79°56'27.6" W	
16 - 12	20.829	6.349	S 27°55'38.4" W	1755.500 535.077 20.829 6.349

	SQR FT	ACRES	SQR M	HECTARES
PUE Right	2478.704	0.057	230.280	0.023
FROM - TO	DISTANCE (FT/M)	BEARING	RADIUS (FT/M)	CURVE LENGTH (FT/M)
-L- Sta.205+00 - 17	149.838	45.671	S 2°18'36.0" W	
17 - 16	38.207	11.646	S 26°57'50.1" W	1755.500 535.077 38.208 11.646
16 - 15	80.619	24.573	N 79°56'27.6" E	
15 - 18	40.932	12.476	N 18°22'50.7" E	
18 - 19	5.000	1.524	N 65°14'37.2" W	
19 - 20	3.000	0.914	N 65°14'37.2" W	
20 - 21	10.629	3.240	S 24°55'29.5" W	
21 - 17	64.458	19.647	S 78°44'38.2" W	


	SQR FT	ACRES	SQR M	HECTARES
PDE Right	5325.215	0.122	494.731	0.049
FROM - TO	DISTANCE (FT/M)	BEARING	RADIUS (FT/M)	CURVE LENGTH (FT/M)
-L- Sta.205+00 - 11	128.758	39.246	N 45°18'50.6" E	
11 - 22	68.515	20.883	S 18°59'13.6" W	1755.500 535.077 68.520 20.885
22 - 23	48.500	14.783	S 69°53'41.0" E	
23 - 24	62.023	18.905	N 47°38'33.1" E	
24 - 25	22.639	6.900	N 0°2'17.9" E	
25 - 26	15.748	4.800	N 0°8'46.0" E	
26 - 11	69.153	21.078	N 88°56'8.7" W	

	SQR FT	ACRES	SQR M	HECTARES
TDE Right	8821.489	0.203	819.546	0.082
FROM - TO	DISTANCE (FT/M)	BEARING	RADIUS (FT/M)	CURVE LENGTH (FT/M)
-L- Sta.205+00 - 22	73.887	22.521	N 69°35'50.5" E	
22 - 17	190.945	58.200	S 23°13'22.2" W	1755.500 535.077 191.040 58.229
17 - 21	64.458	19.647	N 78°44'38.2" E	
21 - 20	10.629	3.240	N 24°55'29.5" E	
20 - 19	3.000	0.914	S 65°14'37.2" E	
19 - 23	146.768	44.735	N 20°5'23.2" E	
23 - 22	48.500	14.783	N 69°53'41.0" W	

TYPE	COUNT	SQR FEET	ACRES
Parcel	1	130601.913	2.998
ROW Right	1	20907.586	0.480
TDE Right	2	10509.397	0.241
PUE Right	1	2478.704	0.057
PDE Right	1	5325.215	0.122
ROW Left	0	0.000	0.000
PDE Left	0	0.000	0.000
TDE Left	0	0.000	0.000
TCE Left	0	0.000	0.000
TCE Right	0	0.000	0.000
PUE Left	0	0.000	0.000
TSE Left	0	0.000	0.000
TSE Right	0	0.000	0.000
DUE Left	0	0.000	0.000
DUE Right	0	0.000	0.000
DTE Left	0	0.000	0.000
DTE Right	0	0.000	0.000
AUE_Left	0	0.000	0.000
AUE_Right	0	0.000	0.000
PCE Left	0	0.000	0.000
PCE Right	0	0.000	0.000
TUE Left	0	0.000	0.000
TUE Right	0	0.000	0.000
REM Left	0	0.000	0.000
REM Right	0	0.000	0.000
Other Left	0	0.000	0.000
Other Right	0	0.000	0.000
PE Left	0	0.000	0.000
PE Right	0	0.000	0.000

THIS MAP IS NOT A CERTIFIED SURVEY AND HAS NOT BEEN REVIEWED BY A LOCAL GOVERNMENT AGENCY FOR COMPLIANCE WITH ANY APPLICABLE LAND DEVELOPMENT REGULATIONS. THE PROPERTY SHOWN ON THIS MAP WAS LOCATED FOR THE NORTH CAROLINA DEPARTMENT OF TRANSPORTATION FOR HIGHWAY DESIGN PURPOSES. SOME ERROR MAY EXIST BETWEEN THE GRAPHICAL AND ACTUAL GROUND LOCATIONS OF PROPERTY LINES. THIS MAP IS TO BE USED AS A GRAPHICAL REPRESENTATION OF THE NCDOT'S INTENT TO ACQUIRE PROPERTY FOR RIGHT OF WAY PURPOSES, AND IN NO WAY REPRESENTS AN ACTUAL BOUNDARY SURVEY OF THIS PROPERTY.

NORTH CAROLINA DEPARTMENT OF TRANSPORTATION	
RIGHT OF WAY BRANCH	
JEANETTE R.DILLON WILLIAM VERNON DILLON	03-17-2022
PARCEL * 137	S:\CADD\U4758\DDRAFT\U4758_dee
DB 3929 PG 1632	UNKNOWN SCALE

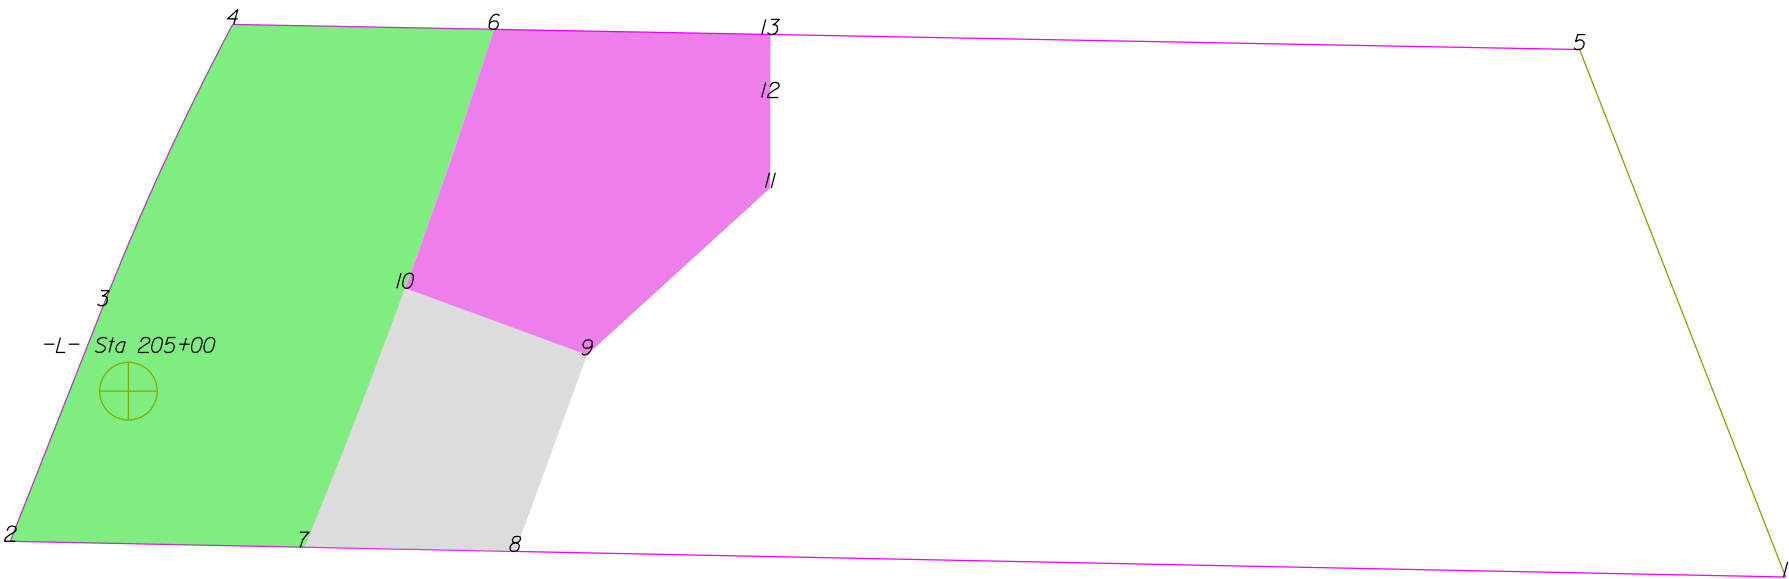

THIS MAP IS NOT A CERTIFIED SURVEY AND HAS NOT BEEN REVIEWED BY A LOCAL GOVERNMENT AGENCY FOR COMPLIANCE WITH ANY APPLICABLE LAND DEVELOPMENT REGULATIONS. THE PROPERTY SHOWN ON THIS MAP WAS LOCATED FOR THE NORTH CAROLINA DEPARTMENT OF TRANSPORTATION FOR HIGHWAY DESIGN PURPOSES. SOME ERROR MAY EXIST BETWEEN THE GRAPHICAL AND ACTUAL GROUND LOCATIONS OF PROPERTY LINES. THIS MAP IS TO BE USED AS A GRAPHICAL REPRESENTATION OF THE NCDOT'S INTENT TO ACQUIRE PROPERTY FOR RIGHT OF WAY PURPOSES, AND IN NO WAY REPRESENTS AN ACTUAL BOUNDARY SURVEY OF THIS PROPERTY.

NORTH CAROLINA DEPARTMENT OF TRANSPORTATION	
RIGHT OF WAY BRANCH	
WILLIAM VERNON DILLON ESTATE	07-6-2023
PARCEL # 137	S:\CADD\U4758\DDRAFT\U4758_dee
DB 3929 PG 1632	UNKNOWN SCALE

	SQR FT	ACRES	SQR M	HECTARES
ROW Right	9387.400	0.216	872.121	0.087
FROM - TO	DISTANCE (FT/M)	BEARING	RADIUS (FT/M)	CURVE LENGTH (FT/M)
-L- Sta 205+00 - 6	128.758	39.246	N 45°18'50.6" E	
6 - 4	65.494	19.963	N 88°56'8.7" W	
4 - 3	77.461	23.610	S 24°41'50.3" W	77.500 23.622
3 - 2	63.336	19.305	S 21°31'32.0" W	
2 - 7	73.633	22.443	S 88°50'30.6" E	
7 - 6	137.987	42.059	N 20°7'16.8" E	1755.500 535.077 138.023 42.069


	SQR FT	ACRES	SQR M	HECTARES
TDE Right	2975.275	0.068	276.413	0.028
FROM - TO	DISTANCE (FT/M)	BEARING	RADIUS (FT/M)	CURVE LENGTH (FT/M)
-L- Sta 205+00 - 7	58.865	17.942	S 48°28'52.2" E	
7 - 8	52.748	16.078	S 88°50'30.6" E	
8 - 9	52.358	15.959	N 20°5'23.2" E	
9 - 10	48.500	14.783	N 69°53'41.0" W	
10 - 7	69.499	21.183	S 21°14'22.1" W	1755.500 535.077 69.503 21.185

	SQR FT	ACRES	SQR M	HECTARES
PDE Right	5325.215	0.122	494.731	0.049
FROM - TO	DISTANCE (FT/M)	BEARING	RADIUS (FT/M)	CURVE LENGTH (FT/M)
-L- Sta 205+00 - 6	128.758	39.246	N 45°18'50.6" E	
6 - 10	68.515	20.883	S 18°59'13.6" W	1755.500 535.077 68.520 20.885
10 - 9	48.500	14.783	S 69°53'41.0" E	
9 - 11	62.023	18.905	N 47°38'33.1" E	
11 - 12	22.639	6.900	N 0°2'17.9" E	
12 - 13	15.748	4.800	N 0°8'46.0" E	
13 - 6	69.153	21.078	N 88°56'8.7" W	

TYPE	COUNT	SQR FEET	ACRES
Parcel	1	51248.576	1.177
ROW Right	1	9387.400	0.216
TDE Right	1	2975.275	0.068
PDE Right	1	5325.215	0.122
ROW Left	0	0.000	0.000
PDE Left	0	0.000	0.000
TDE Left	0	0.000	0.000
TCE Left	0	0.000	0.000
TCE Right	0	0.000	0.000
PUE Left	0	0.000	0.000
PUE Right	0	0.000	0.000
TSE Left	0	0.000	0.000
TSE Right	0	0.000	0.000
DUE Left	0	0.000	0.000
DUE Right	0	0.000	0.000
DTE Left	0	0.000	0.000
DTE Right	0	0.000	0.000
AUE_Left	0	0.000	0.000
AUE_Right	0	0.000	0.000
PCE Left	0	0.000	0.000
PCE Right	0	0.000	0.000
TUE Left	0	0.000	0.000
TUE Right	0	0.000	0.000
REM Left	0	0.000	0.000
REM Right	0	0.000	0.000
Other Left	0	0.000	0.000
Other Right	0	0.000	0.000
PE Left	0	0.000	0.000
PE Right	0	0.000	0.000

THIS MAP IS NOT A CERTIFIED SURVEY AND HAS NOT BEEN REVIEWED BY A LOCAL GOVERNMENT AGENCY FOR COMPLIANCE WITH ANY APPLICABLE LAND DEVELOPMENT REGULATIONS. THE PROPERTY SHOWN ON THIS MAP WAS LOCATED FOR THE NORTH CAROLINA DEPARTMENT OF TRANSPORTATION FOR HIGHWAY DESIGN PURPOSES. SOME ERROR MAY EXIST BETWEEN THE GRAPHICAL AND ACTUAL GROUND LOCATIONS OF PROPERTY LINES. THIS MAP IS TO BE USED AS A GRAPHICAL REPRESENTATION OF THE NCDOT'S INTENT TO ACQUIRE PROPERTY FOR RIGHT OF WAY PURPOSES, AND IN NO WAY REPRESENTS AN ACTUAL BOUNDARY SURVEY OF THIS PROPERTY.

NORTH CAROLINA DEPARTMENT OF TRANSPORTATION	
RIGHT OF WAY BRANCH	
WILLIAM VERNON DILLON ESTATE	07-6-2023
PARCEL * 137	S:\CADD\U4758\DDRAFT\U4758_dee
DB 3929 PG 1632	UNKNOWN SCALE

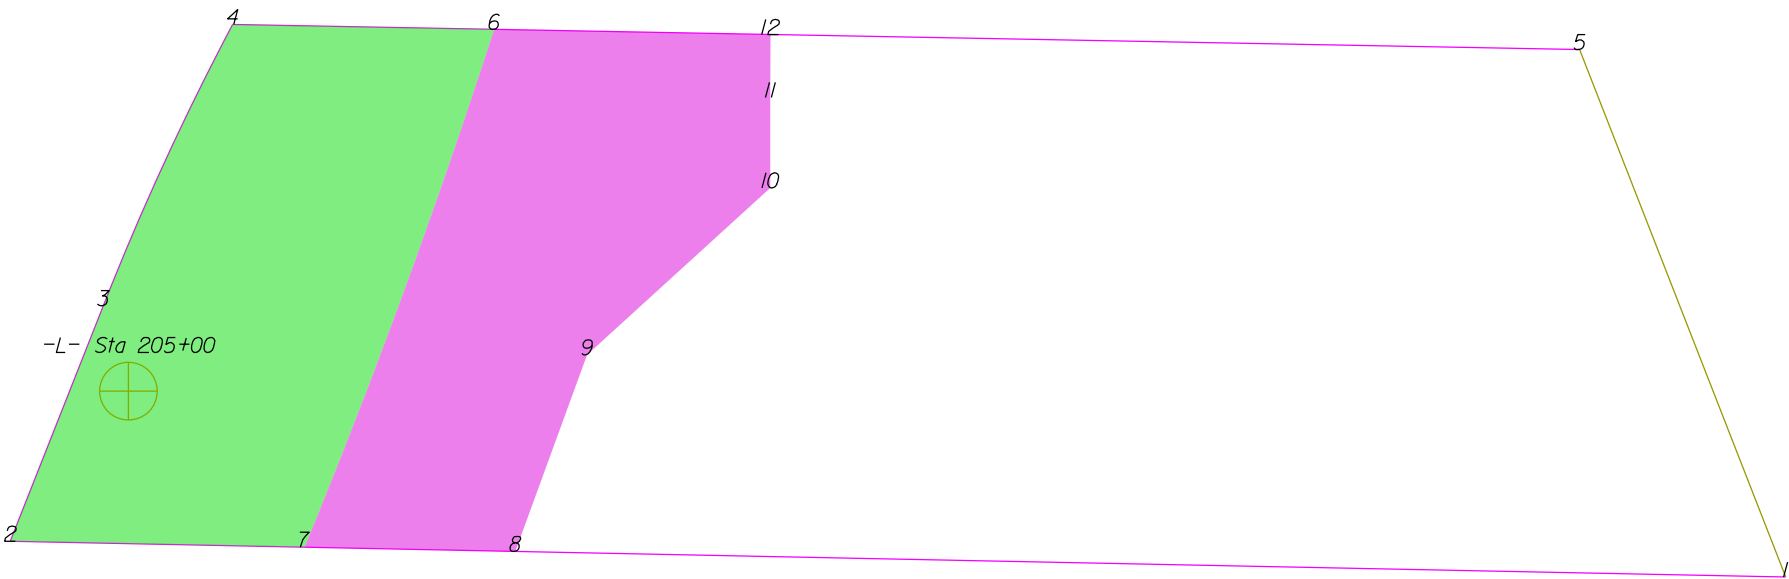

THIS MAP IS NOT A CERTIFIED SURVEY AND HAS NOT BEEN REVIEWED BY A LOCAL GOVERNMENT AGENCY FOR COMPLIANCE WITH ANY APPLICABLE LAND DEVELOPMENT REGULATIONS. THE PROPERTY SHOWN ON THIS MAP WAS LOCATED FOR THE NORTH CAROLINA DEPARTMENT OF TRANSPORTATION FOR HIGHWAY DESIGN PURPOSES. SOME ERROR MAY EXIST BETWEEN THE GRAPHICAL AND ACTUAL GROUND LOCATIONS OF PROPERTY LINES. THIS MAP IS TO BE USED AS A GRAPHICAL REPRESENTATION OF THE NCDOT'S INTENT TO ACQUIRE PROPERTY FOR RIGHT OF WAY PURPOSES, AND IN NO WAY REPRESENTS AN ACTUAL BOUNDARY SURVEY OF THIS PROPERTY.

NORTH CAROLINA DEPARTMENT OF TRANSPORTATION	
RIGHT OF WAY BRANCH	
WILLIAM VERNON DILLON ESTATE	12-19-2024
PARCEL # 137	S:\CADD\U4758\DDRAFT\U4758_dee
DB 3929 PG 1632	UNKNOWN SCALE


	SQR FT	ACRES		SQR M		HECTARES	
ROW Right	9387.400	0.216		872.121		0.087	
FROM - TO		DISTANCE (FT/M)		BEARING		RADIUS (FT/M)	
-L- Sta 205+00 - 6		128.758	39.246	N 45°18'50.6" E			
6 - 4		65.494	19.963	N 88°56'8.7" W			
4 - 3		77.461	23.610	S 24°41'50.3" W	700.000	213.360	77.500
3 - 2		63.336	19.305	S 21°31'32.0" W			
2 - 7		73.633	22.443	S 88°50'30.6" E			
7 - 6		137.987	42.059	N 20°7'16.8" E	1755.500	535.077	138.023

	SQR FT	ACRES		SQR M		HECTARES	
PDE Right	8300.491	0.191		771.144		0.077	
FROM - TO		DISTANCE (FT/M)		BEARING		RADIUS (FT/M)	
-L- Sta 205+00 - 6		128.758	39.246	N 45°18'50.6" E			
6 - 7		137.987	42.059	S 20°7'16.8" W	1755.500	535.077	138.023
7 - 8		52.748	16.078	S 88°50'30.6" E			
8 - 9		52.358	15.959	N 20°5'23.2" E			
9 - 10		62.023	18.905	N 47°38'33.1" E			
10 - 11		22.639	6.900	N 0°2'17.9" E			
11 - 12		15.748	4.800	N 0°8'46.0" E			
12 - 6		69.153	21.078	N 88°56'8.7" W			

TYPE	COUNT	SQR FEET	ACRES
Parcel	1	51248.576	1.177
ROW Right	1	9387.400	0.216
PDE Right	1	8300.491	0.191
ROW Left	0	0.000	0.000
PDE Left	0	0.000	0.000
TDE Left	0	0.000	0.000
TDE Right	0	0.000	0.000
TCE Left	0	0.000	0.000
TCE Right	0	0.000	0.000
PUE Left	0	0.000	0.000
PUE Right	0	0.000	0.000
TSE Left	0	0.000	0.000
TSE Right	0	0.000	0.000
DUE Left	0	0.000	0.000
DUE Right	0	0.000	0.000
DTE Left	0	0.000	0.000
DTE Right	0	0.000	0.000
AUE_Left	0	0.000	0.000
AUE_Right	0	0.000	0.000
PCE Left	0	0.000	0.000
PCE Right	0	0.000	0.000
TUE Left	0	0.000	0.000
TUE Right	0	0.000	0.000
REM Left	0	0.000	0.000
REM Right	0	0.000	0.000
Other Left	0	0.000	0.000
Other Right	0	0.000	0.000
PE Left	0	0.000	0.000
PE Right	0	0.000	0.000

THIS MAP IS NOT A CERTIFIED SURVEY AND HAS NOT BEEN REVIEWED BY A LOCAL GOVERNMENT AGENCY FOR COMPLIANCE WITH ANY APPLICABLE LAND DEVELOPMENT REGULATIONS. THE PROPERTY SHOWN ON THIS MAP WAS LOCATED FOR THE NORTH CAROLINA DEPARTMENT OF TRANSPORTATION FOR HIGHWAY DESIGN PURPOSES. SOME ERROR MAY EXIST BETWEEN THE GRAPHICAL AND ACTUAL GROUND LOCATIONS OF PROPERTY LINES. THIS MAP IS TO BE USED AS A GRAPHICAL REPRESENTATION OF THE NCDOT'S INTENT TO ACQUIRE PROPERTY FOR RIGHT OF WAY PURPOSES, AND IN NO WAY REPRESENTS AN ACTUAL BOUNDARY SURVEY OF THIS PROPERTY.

NORTH CAROLINA DEPARTMENT OF TRANSPORTATION	
RIGHT OF WAY BRANCH	
WILLIAM VERNON DILLON ESTATE	12-19-2024
PARCEL * 137	S:\CADD\U4758\DDRAFT\U4758_dee
DB 3929 PG 1632	UNKNOWN SCALE

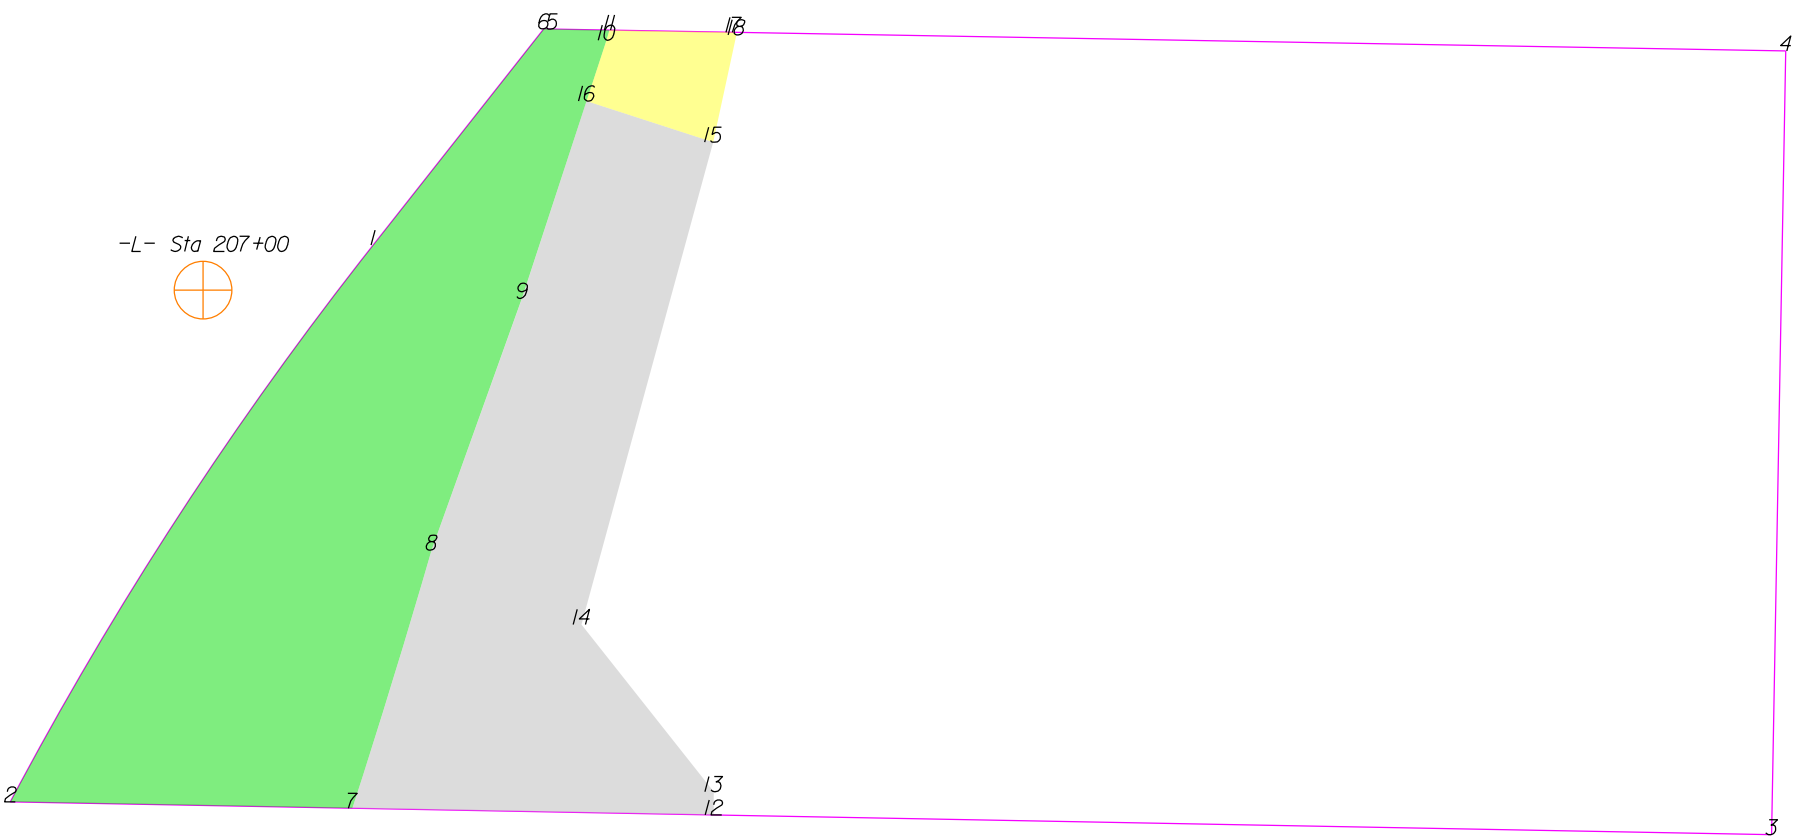

THIS MAP IS NOT A CERTIFIED SURVEY AND HAS NOT BEEN REVIEWED BY A LOCAL GOVERNMENT AGENCY FOR COMPLIANCE WITH ANY APPLICABLE LAND DEVELOPMENT REGULATIONS. THE PROPERTY SHOWN ON THIS MAP WAS LOCATED FOR THE NORTH CAROLINA DEPARTMENT OF TRANSPORTATION FOR HIGHWAY DESIGN PURPOSES. SOME ERROR MAY EXIST BETWEEN THE GRAPHICAL AND ACTUAL GROUND LOCATIONS OF PROPERTY LINES. THIS MAP IS TO BE USED AS A GRAPHICAL REPRESENTATION OF THE NCDOT'S INTENT TO ACQUIRE PROPERTY FOR RIGHT OF WAY PURPOSES, AND IN NO WAY REPRESENTS AN ACTUAL BOUNDARY SURVEY OF THIS PROPERTY.

NORTH CAROLINA DEPARTMENT OF TRANSPORTATION	
RIGHT OF WAY BRANCH	
W.VERNON DILLON	12-8-2021
PARCEL # 138	S:\CADD\U4758\DDRAFT\U4758_dee
DB 4810 PG 2070	UNKNOWN SCALE

	SQR FT	ACRES	SQR M	HECTARES
ROW Right	6359.016	0.146	590.774	0.059
FROM - TO	DISTANCE (FT/M)	BEARING	RADIUS (FT/M)	CURVE LENGTH (FT/M)
-L- Sta 207+00 - 1	33.669	10.262	N 75°10'29.9" E	
1 - 2	127.188	38.767	S 33°4'53.4" W	700.000
2 - 7	65.494	19.963	S 88°56'8.7" E	213.360
7 - 8	51.675	15.751	N 17°1'32.2" E	127.364
8 - 9	51.220	15.612	N 19°46'27.4" E	51.677
9 - 10	51.965	15.839	N 18°5'20.3" E	15.751
10 - 11	2.024	0.617	N 16°48'3.6" E	
11 - 5	11.011	3.356	N 88°58'38.1" W	
5 - 6	1.553	0.473	N 88°58'38.1" W	
6 - 1	52.732	16.073	S 38°17'38.2" W	


	SQR FT	ACRES	SQR M	HECTARES
TDE Right	4740.395	0.109	440.399	0.044
FROM - TO	DISTANCE (FT/M)	BEARING	RADIUS (FT/M)	CURVE LENGTH (FT/M)
-L- Sta 207+00 - 7	103.216	31.460	S 16°5'26.1" E	
7 - 12	69.153	21.078	S 88°56'8.7" E	
12 - 13	4.471	1.363	N 0°8'46.0" E	
13 - 14	40.830	12.445	N 38°23'45.9" W	
14 - 15	95.669	29.160	N 15°16'46.9" E	
15 - 16	25.467	7.762	N 71°54'39.7" W	
16 - 9	39.729	12.109	S 18°5'20.3" W	
9 - 8	51.220	15.612	S 19°46'27.7" W	
8 - 7	51.675	15.751	S 17°1'32.2" W	1755.500

	SQR FT	ACRES	SQR M	HECTARES
TCE Right	438.862	0.010	40.772	0.004
FROM - TO	DISTANCE (FT/M)	BEARING	RADIUS (FT/M)	CURVE LENGTH (FT/M)
-L- Sta 207+00 - 17	112.896	34.411	N 64°4'39.3" E	
17 - 11	23.753	7.240	N 88°58'38.1" W	
11 - 10	2.024	0.617	S 16°48'3.6" W	
10 - 16	12.236	3.730	S 18°5'20.3" W	
16 - 15	25.467	7.762	S 71°54'39.7" E	
15 - 18	21.032	6.411	N 12°16'44.7" E	
18 - 17	0.742	0.226	N 47°31'30.7" W	

TYPE	COUNT	SQR FEET	ACRES
Parcel	1	43633.930	1.002
ROW Right	1	6359.016	0.146
TDE Right	1	4740.395	0.109
TCE Right	1	438.862	0.010
ROW Left	0	0.000	0.000
PDE Left	0	0.000	0.000
PDE Right	0	0.000	0.000
TDE Left	0	0.000	0.000
TCE Left	0	0.000	0.000
PUE Left	0	0.000	0.000
PUE Right	0	0.000	0.000
TSE Left	0	0.000	0.000
TSE Right	0	0.000	0.000
DUE Left	0	0.000	0.000
DUE Right	0	0.000	0.000
DTE Left	0	0.000	0.000
DTE Right	0	0.000	0.000
AUE_Left	0	0.000	0.000
AUE_Right	0	0.000	0.000
PCE Left	0	0.000	0.000
PCE Right	0	0.000	0.000
TUE Left	0	0.000	0.000
TUE Right	0	0.000	0.000
REM Left	0	0.000	0.000
REM Right	0	0.000	0.000
Other Left	0	0.000	0.000
Other Right	0	0.000	0.000
PE Left	0	0.000	0.000
PE Right	0	0.000	0.000

THIS MAP IS NOT A CERTIFIED SURVEY AND HAS NOT BEEN REVIEWED BY A LOCAL GOVERNMENT AGENCY FOR COMPLIANCE WITH ANY APPLICABLE LAND DEVELOPMENT REGULATIONS. THE PROPERTY SHOWN ON THIS MAP WAS LOCATED FOR THE NORTH CAROLINA DEPARTMENT OF TRANSPORTATION FOR HIGHWAY DESIGN PURPOSES. SOME ERROR MAY EXIST BETWEEN THE GRAPHICAL AND ACTUAL GROUND LOCATIONS OF PROPERTY LINES. THIS MAP IS TO BE USED AS A GRAPHICAL REPRESENTATION OF THE NCDOT'S INTENT TO ACQUIRE PROPERTY FOR RIGHT OF WAY PURPOSES, AND IN NO WAY REPRESENTS AN ACTUAL BOUNDARY SURVEY OF THIS PROPERTY.

NORTH CAROLINA DEPARTMENT OF TRANSPORTATION	
RIGHT OF WAY BRANCH	
W.VERNON DILLON	12-8-2021
PARCEL # 138	S:\CADD\U4758\DDRAFT\U4758_dee
DB 4810 PG 2070	UNKNOWN SCALE

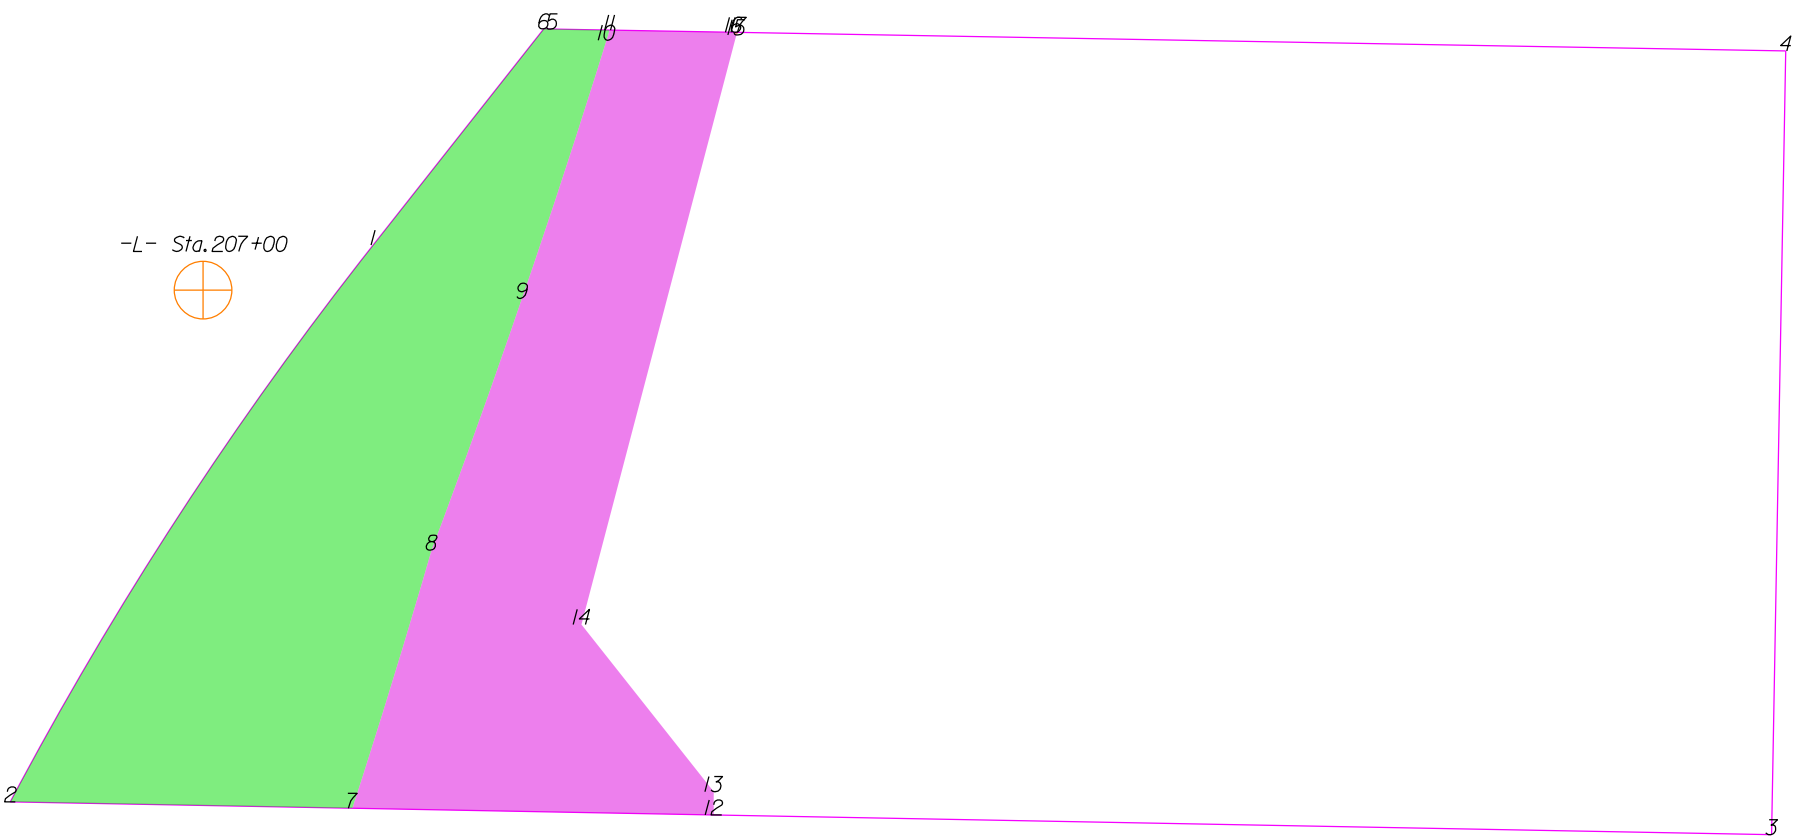

THIS MAP IS NOT A CERTIFIED SURVEY AND HAS NOT BEEN REVIEWED BY A LOCAL GOVERNMENT AGENCY FOR COMPLIANCE WITH ANY APPLICABLE LAND DEVELOPMENT REGULATIONS. THE PROPERTY SHOWN ON THIS MAP WAS LOCATED FOR THE NORTH CAROLINA DEPARTMENT OF TRANSPORTATION FOR HIGHWAY DESIGN PURPOSES. SOME ERROR MAY EXIST BETWEEN THE GRAPHICAL AND ACTUAL GROUND LOCATIONS OF PROPERTY LINES. THIS MAP IS TO BE USED AS A GRAPHICAL REPRESENTATION OF THE NCDOT'S INTENT TO ACQUIRE PROPERTY FOR RIGHT OF WAY PURPOSES, AND IN NO WAY REPRESENTS AN ACTUAL BOUNDARY SURVEY OF THIS PROPERTY.

NORTH CAROLINA DEPARTMENT OF TRANSPORTATION	
RIGHT OF WAY BRANCH	
W.VERNON DILLON	03-17-2022
PARCEL # 138	S:\CADD\U4758\DDRAFT\U4758_dee
DB 4810 PG 2070	UNKNOWN SCALE

	SQR FT	ACRES	SQR M	HECTARES
ROW Right	6371.907	0.146	591.972	0.059
FROM - TO	DISTANCE (FT/M)	BEARING	RADIUS (FT/M)	CURVE LENGTH (FT/M)
-L- Sta.207+00 - 1	33.669	10.262	N 75°10'29.9" E	
1 - 2	127.188	38.767	S 33°4'53.4" W	700.000
2 - 7	65.494	19.963	S 88°56'8.7" E	213.360
7 - 8	51.675	15.751	N 17°1'32.2" E	1755.500
8 - 9	51.219	15.612	N 19°46'27.8" E	535.077
9 - 10	51.960	15.837	N 18°5'20.7" E	1776.128
10 - 11	2.028	0.618	N 17°11'45.9" E	541.365
11 - 5	11.025	3.360	N 88°58'38.1" W	51.221
5 - 6	1.553	0.473	N 88°58'38.1" W	15.612
6 - 1	52.732	16.073	S 38°17'38.2" W	1777.373


	SQR FT	ACRES	SQR M	HECTARES
PDE Right	5113.704	0.117	475.081	0.048
FROM - TO	DISTANCE (FT/M)	BEARING	RADIUS (FT/M)	CURVE LENGTH (FT/M)
-L- Sta.207+00 - 7	103.216	31.460	S 16°5'26.1" E	
7 - 12	69.153	21.078	S 88°56'8.7" E	
12 - 13	4.471	1.363	N 0°8'46.0" E	
13 - 14	40.830	12.445	N 38°23'45.9" W	
14 - 15	116.677	35.563	N 14°44'20.6" E	
15 - 16	0.742	0.226	N 47°31'30.7" W	
16 - 11	23.739	7.236	N 88°58'38.1" W	
11 - 10	2.028	0.618	S 17°11'45.9" W	1777.373
10 - 9	51.960	15.837	S 18°5'20.7" W	541.744
9 - 8	51.219	15.612	S 19°46'27.8" W	1780.099
8 - 7	51.675	15.751	S 17°1'32.2" W	542.575

	SQR FT	ACRES	SQR M	HECTARES
PUE Right	0.238	0.000	0.022	0.000
FROM - TO	DISTANCE (FT/M)	BEARING	RADIUS (FT/M)	CURVE LENGTH (FT/M)
-L- Sta.207+00 - 16	112.896	34.411	N 64°4'39.3" E	
16 - 15	0.742	0.226	S 47°31'30.7" E	
15 - 17	0.641	0.195	N 41°0'1.4" E	
17 - 16	0.968	0.295	N 88°58'38.1" W	

TYPE	COUNT	SQR FEET	ACRES
Parcel	1	43633.930	1.002
ROW Right	1	6371.907	0.146
PDE Right	1	5113.704	0.117
PUE Right	1	0.238	0.000
ROW Left	0	0.000	0.000
PDE Left	0	0.000	0.000
TDE Left	0	0.000	0.000
TDE Right	0	0.000	0.000
TCE Left	0	0.000	0.000
TCE Right	0	0.000	0.000
PUE Left	0	0.000	0.000
TSE Left	0	0.000	0.000
TSE Right	0	0.000	0.000
DUE Left	0	0.000	0.000
DUE Right	0	0.000	0.000
DTE Left	0	0.000	0.000
DTE Right	0	0.000	0.000
AUE_Left	0	0.000	0.000
AUE_Right	0	0.000	0.000
PCE Left	0	0.000	0.000
PCE Right	0	0.000	0.000
TUE Left	0	0.000	0.000
TUE Right	0	0.000	0.000
REM Left	0	0.000	0.000
REM Right	0	0.000	0.000
Other Left	0	0.000	0.000
Other Right	0	0.000	0.000
PE Left	0	0.000	0.000
PE Right	0	0.000	0.000

THIS MAP IS NOT A CERTIFIED SURVEY AND HAS NOT BEEN REVIEWED BY A LOCAL GOVERNMENT AGENCY FOR COMPLIANCE WITH ANY APPLICABLE LAND DEVELOPMENT REGULATIONS. THE PROPERTY SHOWN ON THIS MAP WAS LOCATED FOR THE NORTH CAROLINA DEPARTMENT OF TRANSPORTATION FOR HIGHWAY DESIGN PURPOSES. SOME ERROR MAY EXIST BETWEEN THE GRAPHICAL AND ACTUAL GROUND LOCATIONS OF PROPERTY LINES. THIS MAP IS TO BE USED AS A GRAPHICAL REPRESENTATION OF THE NCDOT'S INTENT TO ACQUIRE PROPERTY FOR RIGHT OF WAY PURPOSES, AND IN NO WAY REPRESENTS AN ACTUAL BOUNDARY SURVEY OF THIS PROPERTY.

NORTH CAROLINA DEPARTMENT OF TRANSPORTATION	
RIGHT OF WAY BRANCH	
W.VERNON DILLON	03-17-2022
PARCEL # 138	S:\CADD\U4758\DDRAFT\U4758_dee
DB 4810 PG 2070	UNKNOWN SCALE

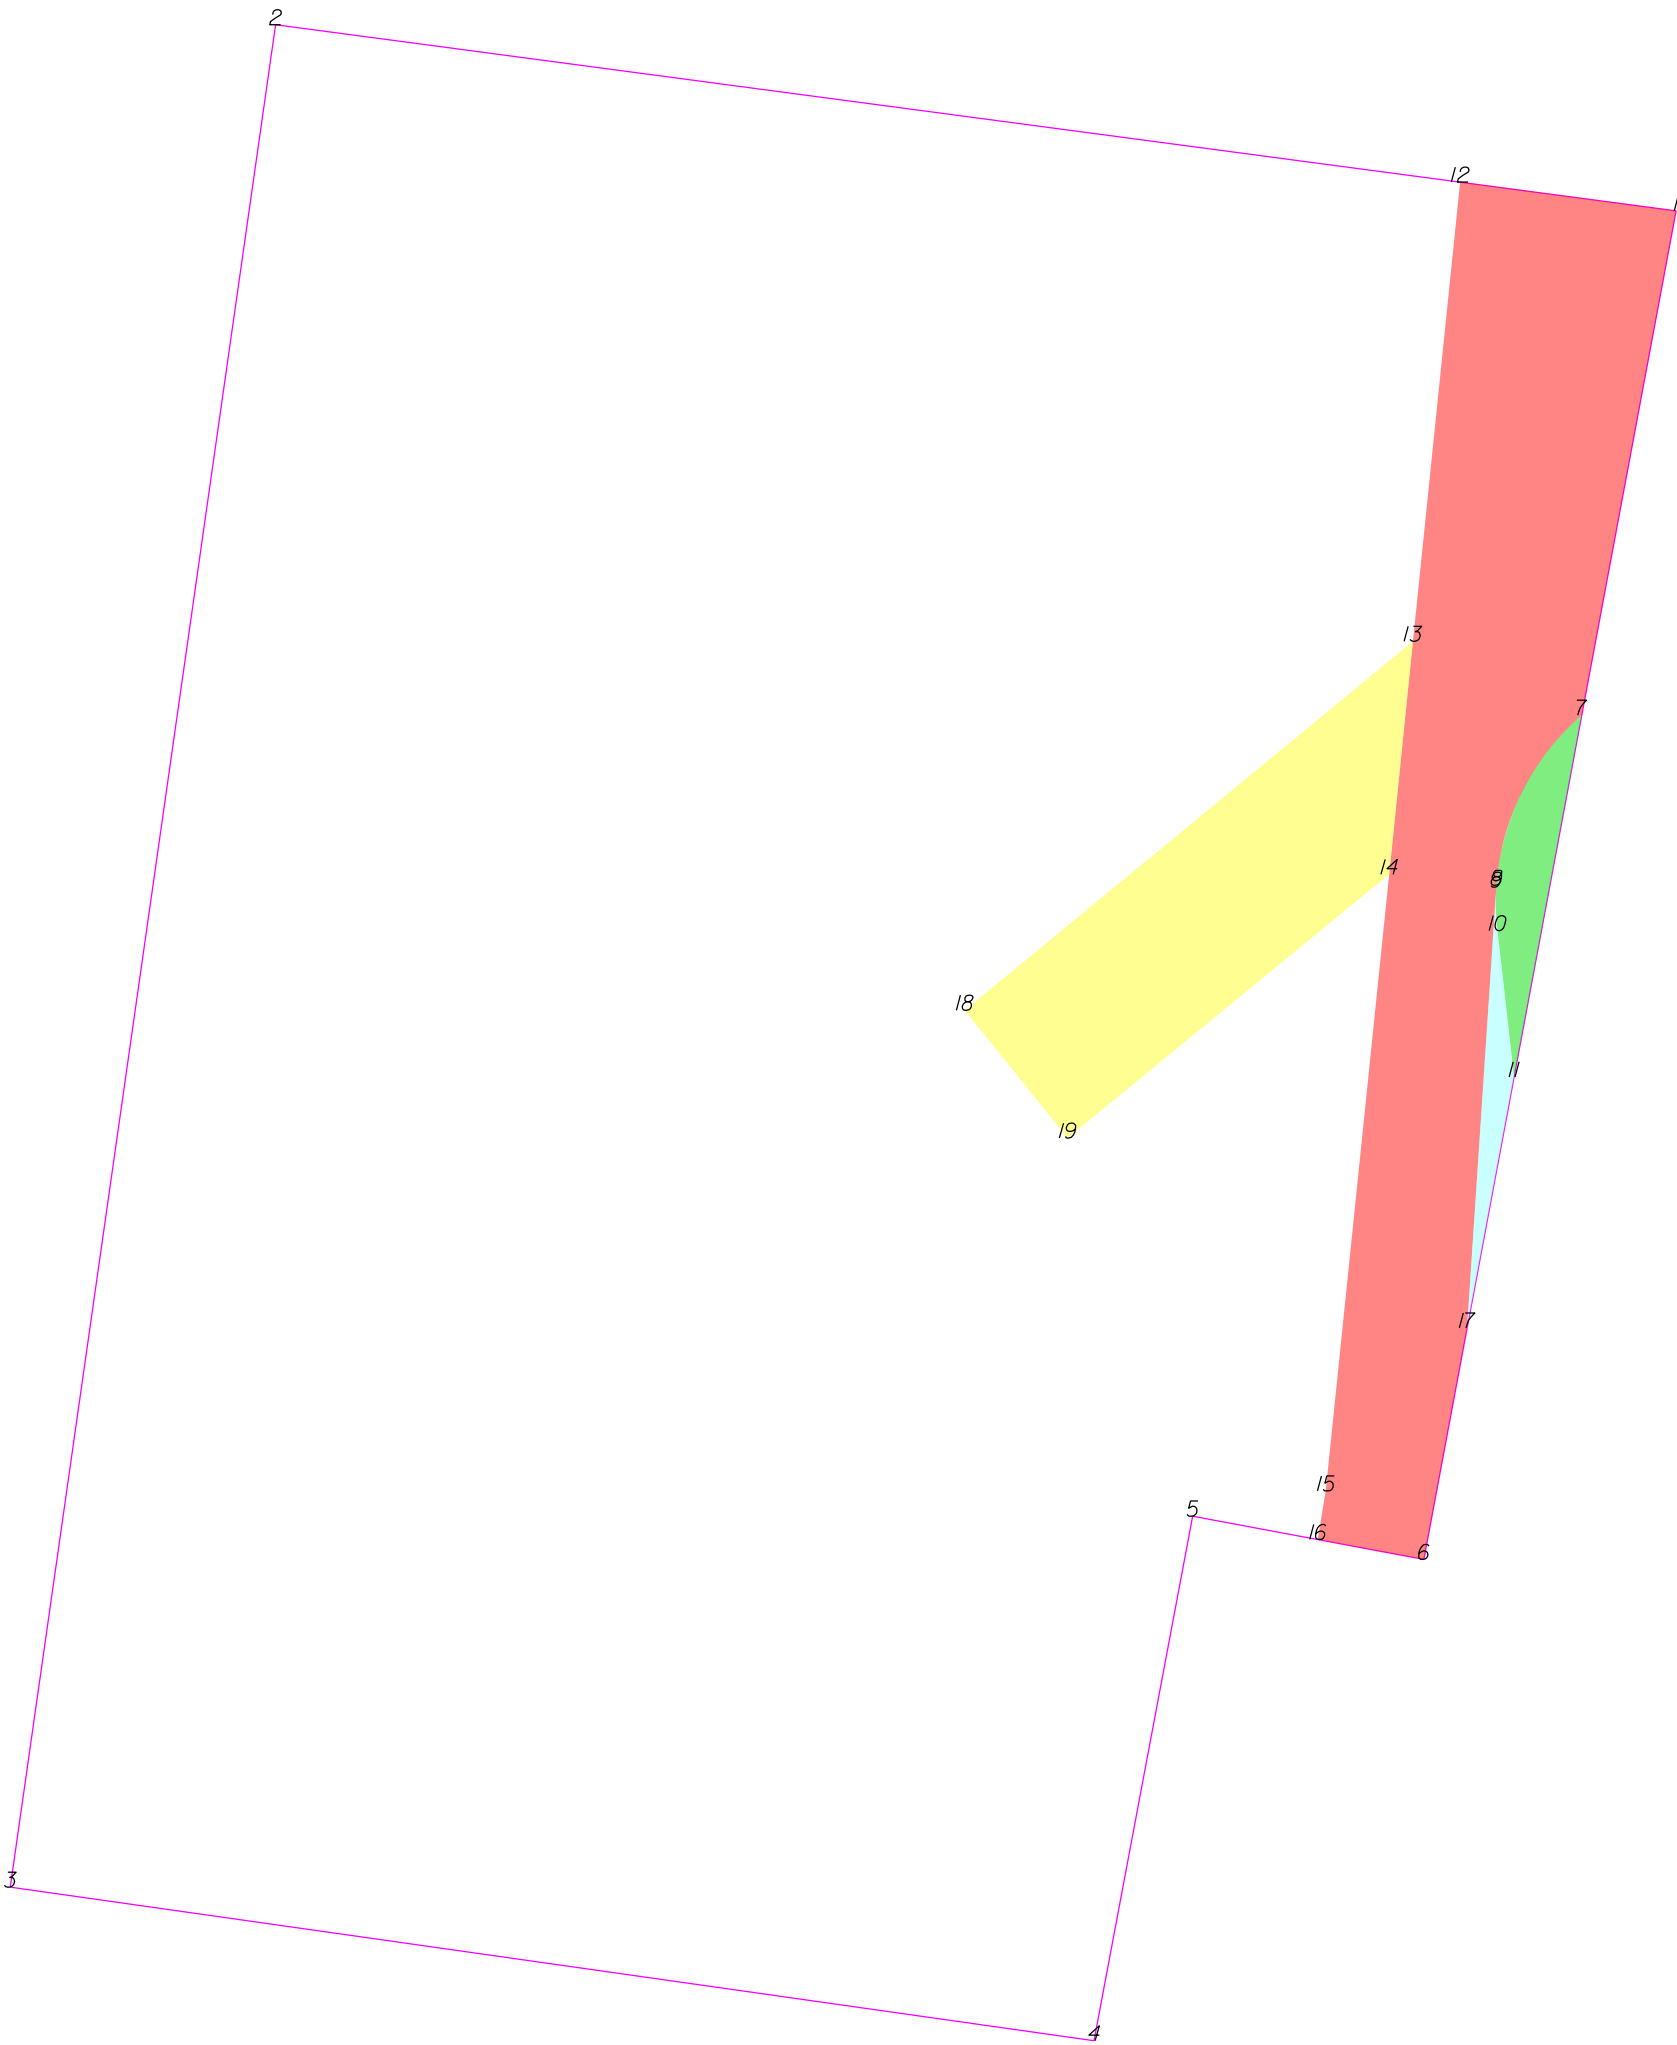

-L- Sta 208+00



THIS MAP IS NOT A CERTIFIED SURVEY AND HAS NOT BEEN REVIEWED BY A LOCAL GOVERNMENT AGENCY FOR COMPLIANCE WITH ANY APPLICABLE LAND DEVELOPMENT REGULATIONS. THE PROPERTY SHOWN ON THIS MAP WAS LOCATED FOR THE NORTH CAROLINA DEPARTMENT OF TRANSPORTATION FOR HIGHWAY DESIGN PURPOSES. SOME ERROR MAY EXIST BETWEEN THE GRAPHICAL AND ACTUAL GROUND LOCATIONS OF PROPERTY LINES. THIS MAP IS TO BE USED AS A GRAPHICAL REPRESENTATION OF THE NCDOT'S INTENT TO ACQUIRE PROPERTY FOR RIGHT OF WAY PURPOSES, AND IN NO WAY REPRESENTS AN ACTUAL BOUNDARY SURVEY OF THIS PROPERTY.

NORTH CAROLINA DEPARTMENT OF TRANSPORTATION	
RIGHT OF WAY BRANCH	
JASON LEE ROBINSON	12-8-2021
PARCEL # 139	S:\CADD\U4758\DDRAFT\U4758_dee
DB 7810 PG 1856	UNKNOWN SCALE

	SQR FT	ACRES		SQR M		HECTARES	
ROW Left	659.400	0.015		61.261		0.006	
FROM - TO		DISTANCE (FT/M)		BEARING		RADIUS (FT/M)	
-L- Sta 208+00 - 7		252.356	76.918	N 10°43'24.6" W			
7 - 8		43.816	13.355	S 26°37'35.1" W		57.000	17.374
8 - 9		0.446	0.136	S 3°47'55.7" W			
9 - 10		9.986	3.044	S 1°27'2.2" E		57.000	17.374
10 - 11		33.922	10.340	S 6°28'33.9" E			
11 - 7		84.749	25.832	N 10°35'55.5" E			

	SQR FT	ACRES		SQR M		HECTARES	
PUE Left	10707.808	0.246		994.792		0.099	
FROM - TO		DISTANCE (FT/M)		BEARING		RADIUS (FT/M)	
-L- Sta 208+00 - 7		252.356	76.918	N 10°43'24.6" W			
7 - 1		118.201	36.028	N 10°35'55.5" E			
1 - 12		50.189	15.298	N 82°26'5.6" W			
12 - 13		106.320	32.406	S 5°51'35.3" W			
13 - 14		53.949	16.444	S 5°51'35.3" W			
14 - 15		142.768	43.516	S 5°51'35.3" W			
15 - 16		11.338	3.456	S 9°29'13.4" W			
16 - 6		24.863	7.578	S 79°24'8.4" E			
6 - 17		54.222	16.527	N 10°35'55.5" E			
17 - 9		101.729	31.007	N 3°47'55.7" E			
9 - 7		44.227	13.481	N 26°24'9.0" E		57.000	17.374


	SQR FT	ACRES		SQR M		HECTARES	
DUE Left	337.945	0.008		31.396		0.003	
FROM - TO		DISTANCE (FT/M)		BEARING		RADIUS (FT/M)	
-L- Sta 208+00 - 10		209.161	63.752	N 18°30'2.2" W			
10 - 9		9.986	3.044	N 1°27'2.2" W		57.000	17.374
9 - 17		101.729	31.007	S 3°47'55.7" W			
17 - 11		58.820	17.928	N 10°35'55.5" E			
11 - 10		33.922	10.340	N 6°28'33.9" W			

	SQR FT	ACRES		SQR M		HECTARES	
TCE Left	4347.108	0.100		403.861		0.040	
FROM - TO		DISTANCE (FT/M)		BEARING		RADIUS (FT/M)	
-L- Sta 208+00 - 13		278.528	84.895	N 17°56'47.1" W			
13 - 18		133.736	40.763	S 50°32'57.3" W			
18 - 19		37.792	11.519	S 38°49'10.6" E			
19 - 14		95.799	29.199	N 50°38'22.0" E			
14 - 13		53.949	16.444	N 5°51'35.3" E			

TYPE	COUNT	SQR FEET	ACRES
Parcel	1	130705.239	3.001
ROW Left	1	659.400	0.015
PUE Left	1	10707.808	0.246
DUE Left	1	337.945	0.008
TCE Left	1	4347.108	0.100
ROW Right	0	0.000	0.000
PDE Left	0	0.000	0.000
PDE Right	0	0.000	0.000
TDE Left	0	0.000	0.000
TDE Right	0	0.000	0.000
TCE Right	0	0.000	0.000
PUE Right	0	0.000	0.000
TSE Left	0	0.000	0.000
TSE Right	0	0.000	0.000
DUE Right	0	0.000	0.000
DTE Left	0	0.000	0.000
DTE Right	0	0.000	0.000
AUE_Left	0	0.000	0.000
AUE_Right	0	0.000	0.000
PCE Left	0	0.000	0.000
PCE Right	0	0.000	0.000
TUE Left	0	0.000	0.000
TUE Right	0	0.000	0.000
REM Left	0	0.000	0.000
REM Right	0	0.000	0.000
Other Left	0	0.000	0.000
Other Right	0	0.000	0.000
PE Left	0	0.000	0.000
PE Right	0	0.000	0.000

THIS MAP IS NOT A CERTIFIED SURVEY AND HAS NOT BEEN REVIEWED BY A LOCAL GOVERNMENT AGENCY FOR COMPLIANCE WITH ANY APPLICABLE LAND DEVELOPMENT REGULATIONS. THE PROPERTY SHOWN ON THIS MAP WAS LOCATED FOR THE NORTH CAROLINA DEPARTMENT OF TRANSPORTATION FOR HIGHWAY DESIGN PURPOSES. SOME ERROR MAY EXIST BETWEEN THE GRAPHICAL AND ACTUAL GROUND LOCATIONS OF PROPERTY LINES. THIS MAP IS TO BE USED AS A GRAPHICAL REPRESENTATION OF THE NCDOT'S INTENT TO ACQUIRE PROPERTY FOR RIGHT OF WAY PURPOSES, AND IN NO WAY REPRESENTS AN ACTUAL BOUNDARY SURVEY OF THIS PROPERTY.

NORTH CAROLINA DEPARTMENT OF TRANSPORTATION	
RIGHT OF WAY BRANCH	
JASON LEE ROBINSON	12-8-2021
PARCEL # 139	S:\CADD\U4758\DDRAFT\U4758_dee
DB 7810 PG 1856	UNKNOWN SCALE

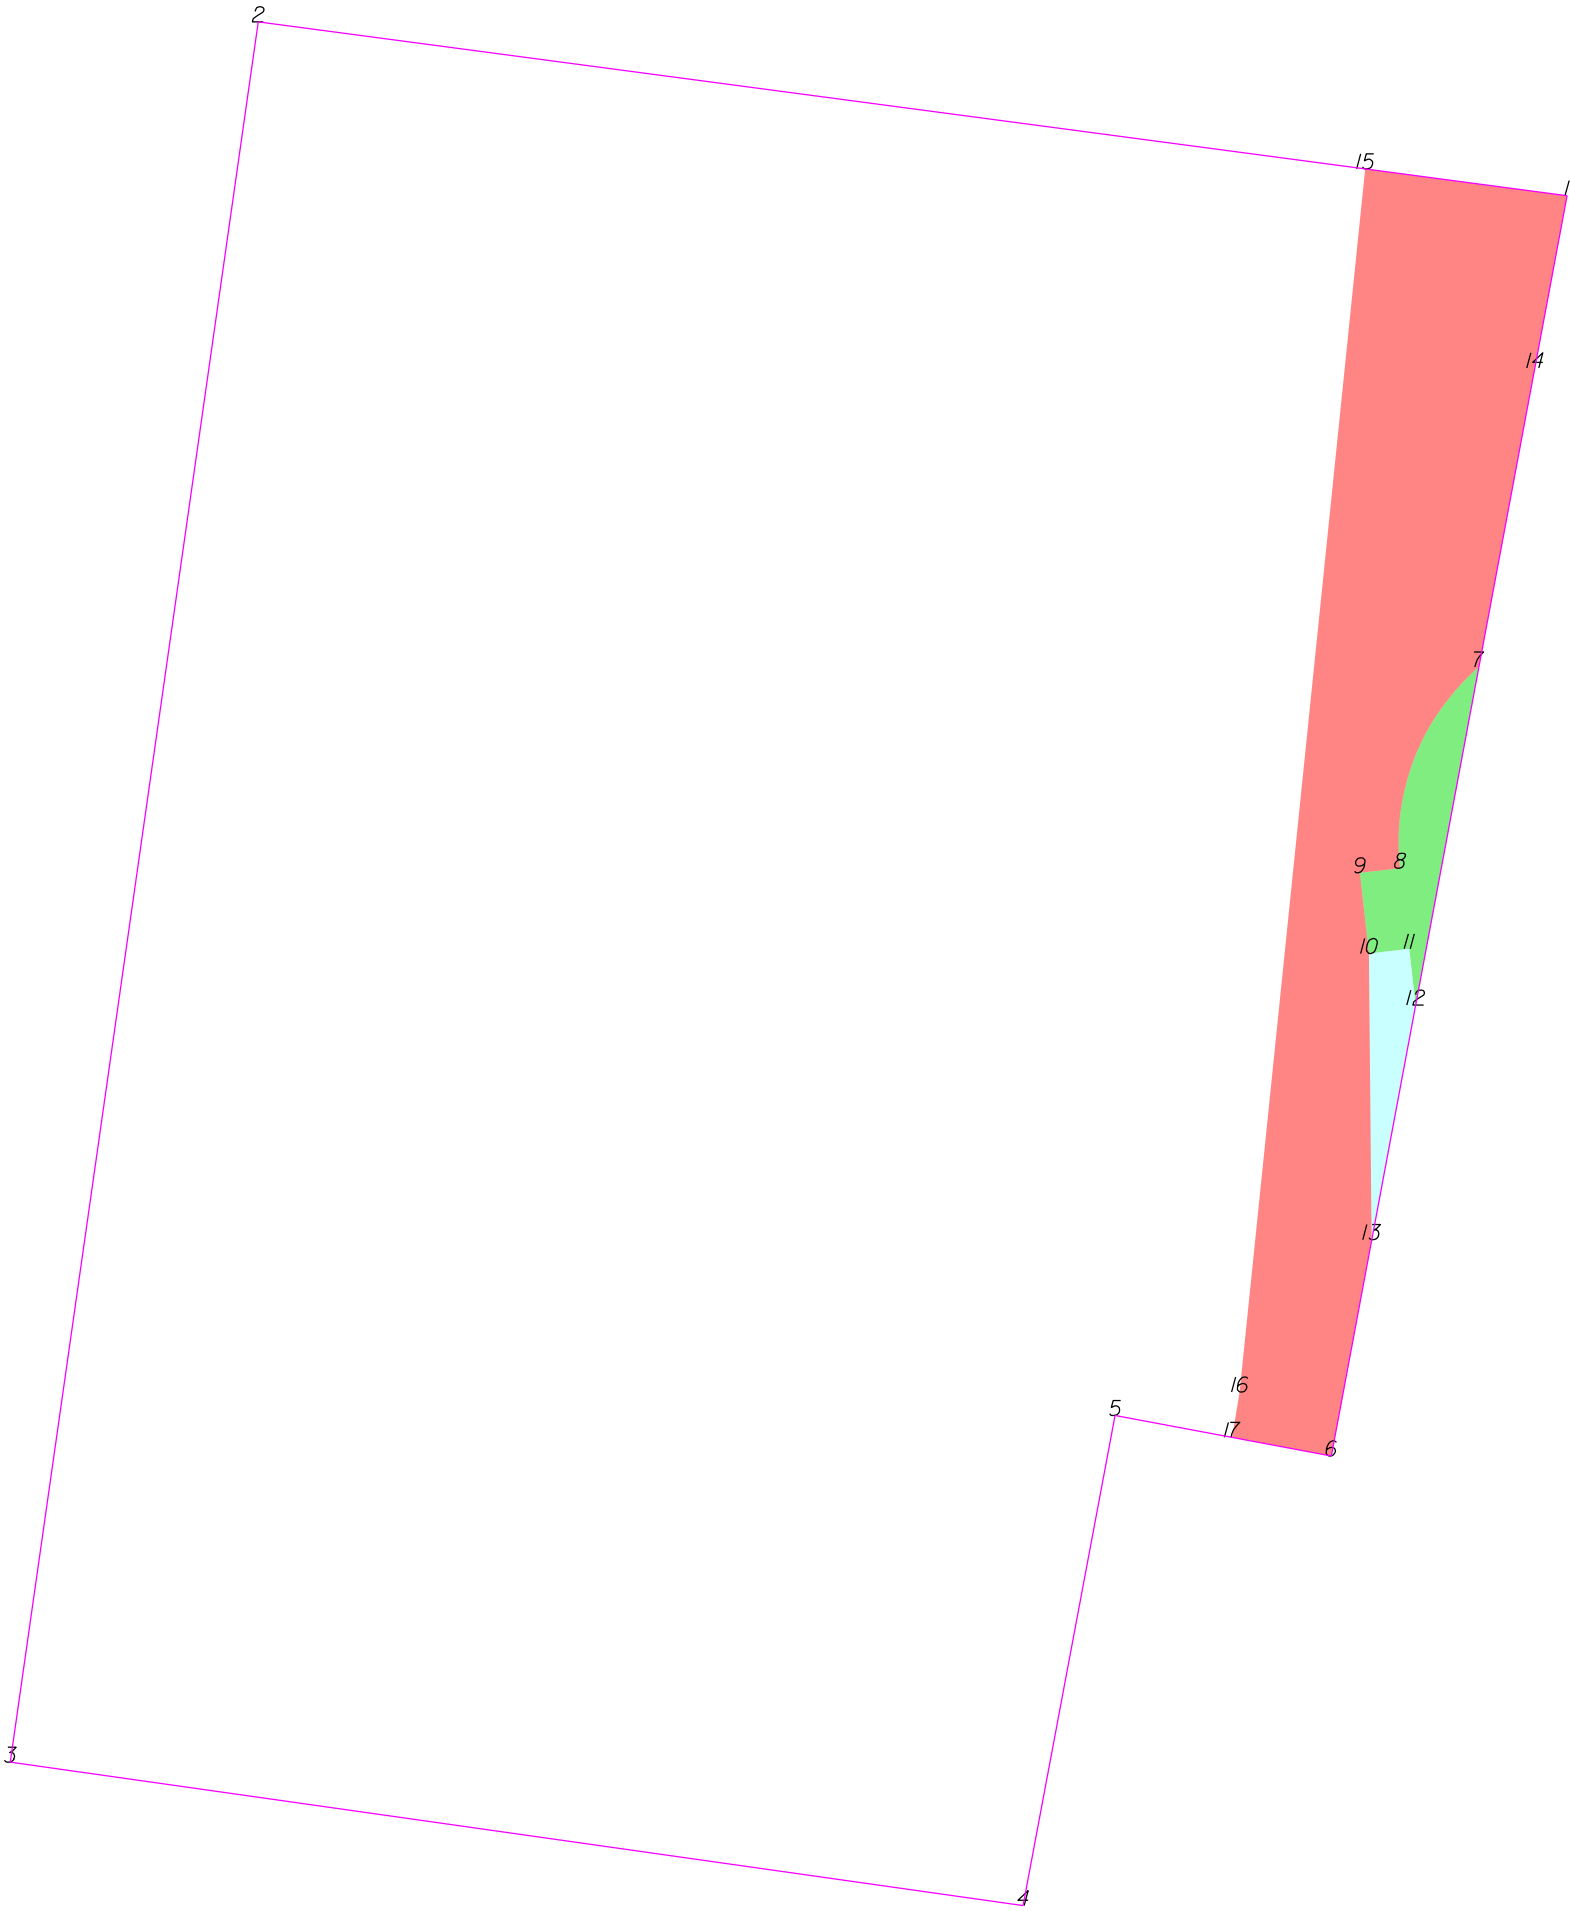

-L- Sta 210+00

THIS MAP IS NOT A CERTIFIED SURVEY AND HAS NOT BEEN REVIEWED BY A LOCAL GOVERNMENT AGENCY FOR COMPLIANCE WITH ANY APPLICABLE LAND DEVELOPMENT REGULATIONS. THE PROPERTY SHOWN ON THIS MAP WAS LOCATED FOR THE NORTH CAROLINA DEPARTMENT OF TRANSPORTATION FOR HIGHWAY DESIGN PURPOSES. SOME ERROR MAY EXIST BETWEEN THE GRAPHICAL AND ACTUAL GROUND LOCATIONS OF PROPERTY LINES. THIS MAP IS TO BE USED AS A GRAPHICAL REPRESENTATION OF THE NCDOT'S INTENT TO ACQUIRE PROPERTY FOR RIGHT OF WAY PURPOSES, AND IN NO WAY REPRESENTS AN ACTUAL BOUNDARY SURVEY OF THIS PROPERTY.

NORTH CAROLINA DEPARTMENT OF TRANSPORTATION	
RIGHT OF WAY BRANCH	
JASON LEE ROBINSON	02-22-2023
PARCEL # 139	S:\CADD\U4758\DDRAFT\U4758_dee
DB 7810 PG 1856	UNKNOWN SCALE

	SQR FT	ACRES		SQR M		HECTARES	
ROW Left	859.400	0.020		79.841		0.008	
FROM - TO	DISTANCE (FT/M)		BEARING	RADIUS (FT/M)		CURVE LENGTH (FT/M)	
-L- Sta 210+00 - 7	90.717		27.651	N 56°27'21.2" W			
7 - 8	53.262		16.234	S 21°22'37.2" W	57.000	17.374	55.419
8 - 9	10.000		3.048	S 83°31'26.1" W			
9 - 10	20.000		6.096	S 6°28'33.9" E			
10 - 11	10.000		3.048	N 83°31'26.1" E			
11 - 12	13.922		4.244	S 6°28'33.9" E			
12 - 7	84.749		25.832	N 10°35'55.5" E			


	SQR FT	ACRES		SQR M		HECTARES	
DUE Left	470.972	0.011		43.755		0.004	
FROM - TO	DISTANCE (FT/M)		BEARING	RADIUS (FT/M)		CURVE LENGTH (FT/M)	
-L- Sta 210+00 - 13	136.699		41.666	S 48°16'9.0" W			
13 - 12	58.820		17.928	N 10°35'55.5" E			
12 - 11	13.922		4.244	N 6°28'33.9" W			
11 - 10	10.000		3.048	S 83°31'26.1" W			
10 - 13	70.525		21.496	S 0°33'31.6" E			

	SQR FT	ACRES		SQR M		HECTARES	
PUE Left	10374.780	0.238		963.853		0.096	
FROM - TO	DISTANCE (FT/M)		BEARING	RADIUS (FT/M)		CURVE LENGTH (FT/M)	
-L- Sta 210+00 - 8	95.024		28.964	N 89°40'47.3" W			
8 - 7	53.262		16.234	N 21°22'37.2" E	57.000	17.374	55.419
7 - 14	75.000		22.860	N 10°35'55.5" E			
14 - 1	43.201		13.168	N 10°35'55.5" E			
1 - 15	50.189		15.298	N 82°26'5.6" W			
15 - 16	303.036		92.366	S 5°51'35.3" W			
16 - 17	11.338		3.456	S 9°29'13.4" W			
17 - 6	24.863		7.578	S 79°24'8.4" E			
6 - 13	54.222		16.527	N 10°35'55.5" E			
13 - 10	70.525		21.496	N 0°33'31.6" W			
10 - 9	20.000		6.096	N 6°28'33.9" W			
9 - 8	10.000		3.048	N 83°31'26.1" E			

TYPE	COUNT	SQR FEET	ACRES
Parcel	1	130705.239	3.001
ROW Left	1	859.400	0.020
DUE Left	1	470.972	0.011
PUE Left	1	10374.780	0.238
ROW Right	0	0.000	0.000
PDE Left	0	0.000	0.000
PDE Right	0	0.000	0.000
TDE Left	0	0.000	0.000
TDE Right	0	0.000	0.000
TCE Left	0	0.000	0.000
TCE Right	0	0.000	0.000
PUE Right	0	0.000	0.000
TSE Left	0	0.000	0.000
TSE Right	0	0.000	0.000
DUE Right	0	0.000	0.000
DTE Left	0	0.000	0.000
DTE Right	0	0.000	0.000
AUE_Left	0	0.000	0.000
AUE_Right	0	0.000	0.000
PCE Left	0	0.000	0.000
PCE Right	0	0.000	0.000
TUE Left	0	0.000	0.000
TUE Right	0	0.000	0.000
REM Left	0	0.000	0.000
REM Right	0	0.000	0.000
Other Left	0	0.000	0.000
Other Right	0	0.000	0.000
PE Left	0	0.000	0.000
PE Right	0	0.000	0.000

THIS MAP IS NOT A CERTIFIED SURVEY AND HAS NOT BEEN REVIEWED BY A LOCAL GOVERNMENT AGENCY FOR COMPLIANCE WITH ANY APPLICABLE LAND DEVELOPMENT REGULATIONS. THE PROPERTY SHOWN ON THIS MAP WAS LOCATED FOR THE NORTH CAROLINA DEPARTMENT OF TRANSPORTATION FOR HIGHWAY DESIGN PURPOSES. SOME ERROR MAY EXIST BETWEEN THE GRAPHICAL AND ACTUAL GROUND LOCATIONS OF PROPERTY LINES. THIS MAP IS TO BE USED AS A GRAPHICAL REPRESENTATION OF THE NCDOT'S INTENT TO ACQUIRE PROPERTY FOR RIGHT OF WAY PURPOSES, AND IN NO WAY REPRESENTS AN ACTUAL BOUNDARY SURVEY OF THIS PROPERTY.

NORTH CAROLINA DEPARTMENT OF TRANSPORTATION	
RIGHT OF WAY BRANCH	
JASON LEE ROBINSON	02-22-2023
PARCEL # 139	S:\CADD\U4758\DDRAFT\U4758_dee
DB 7810 PG 1856	UNKNOWN SCALE

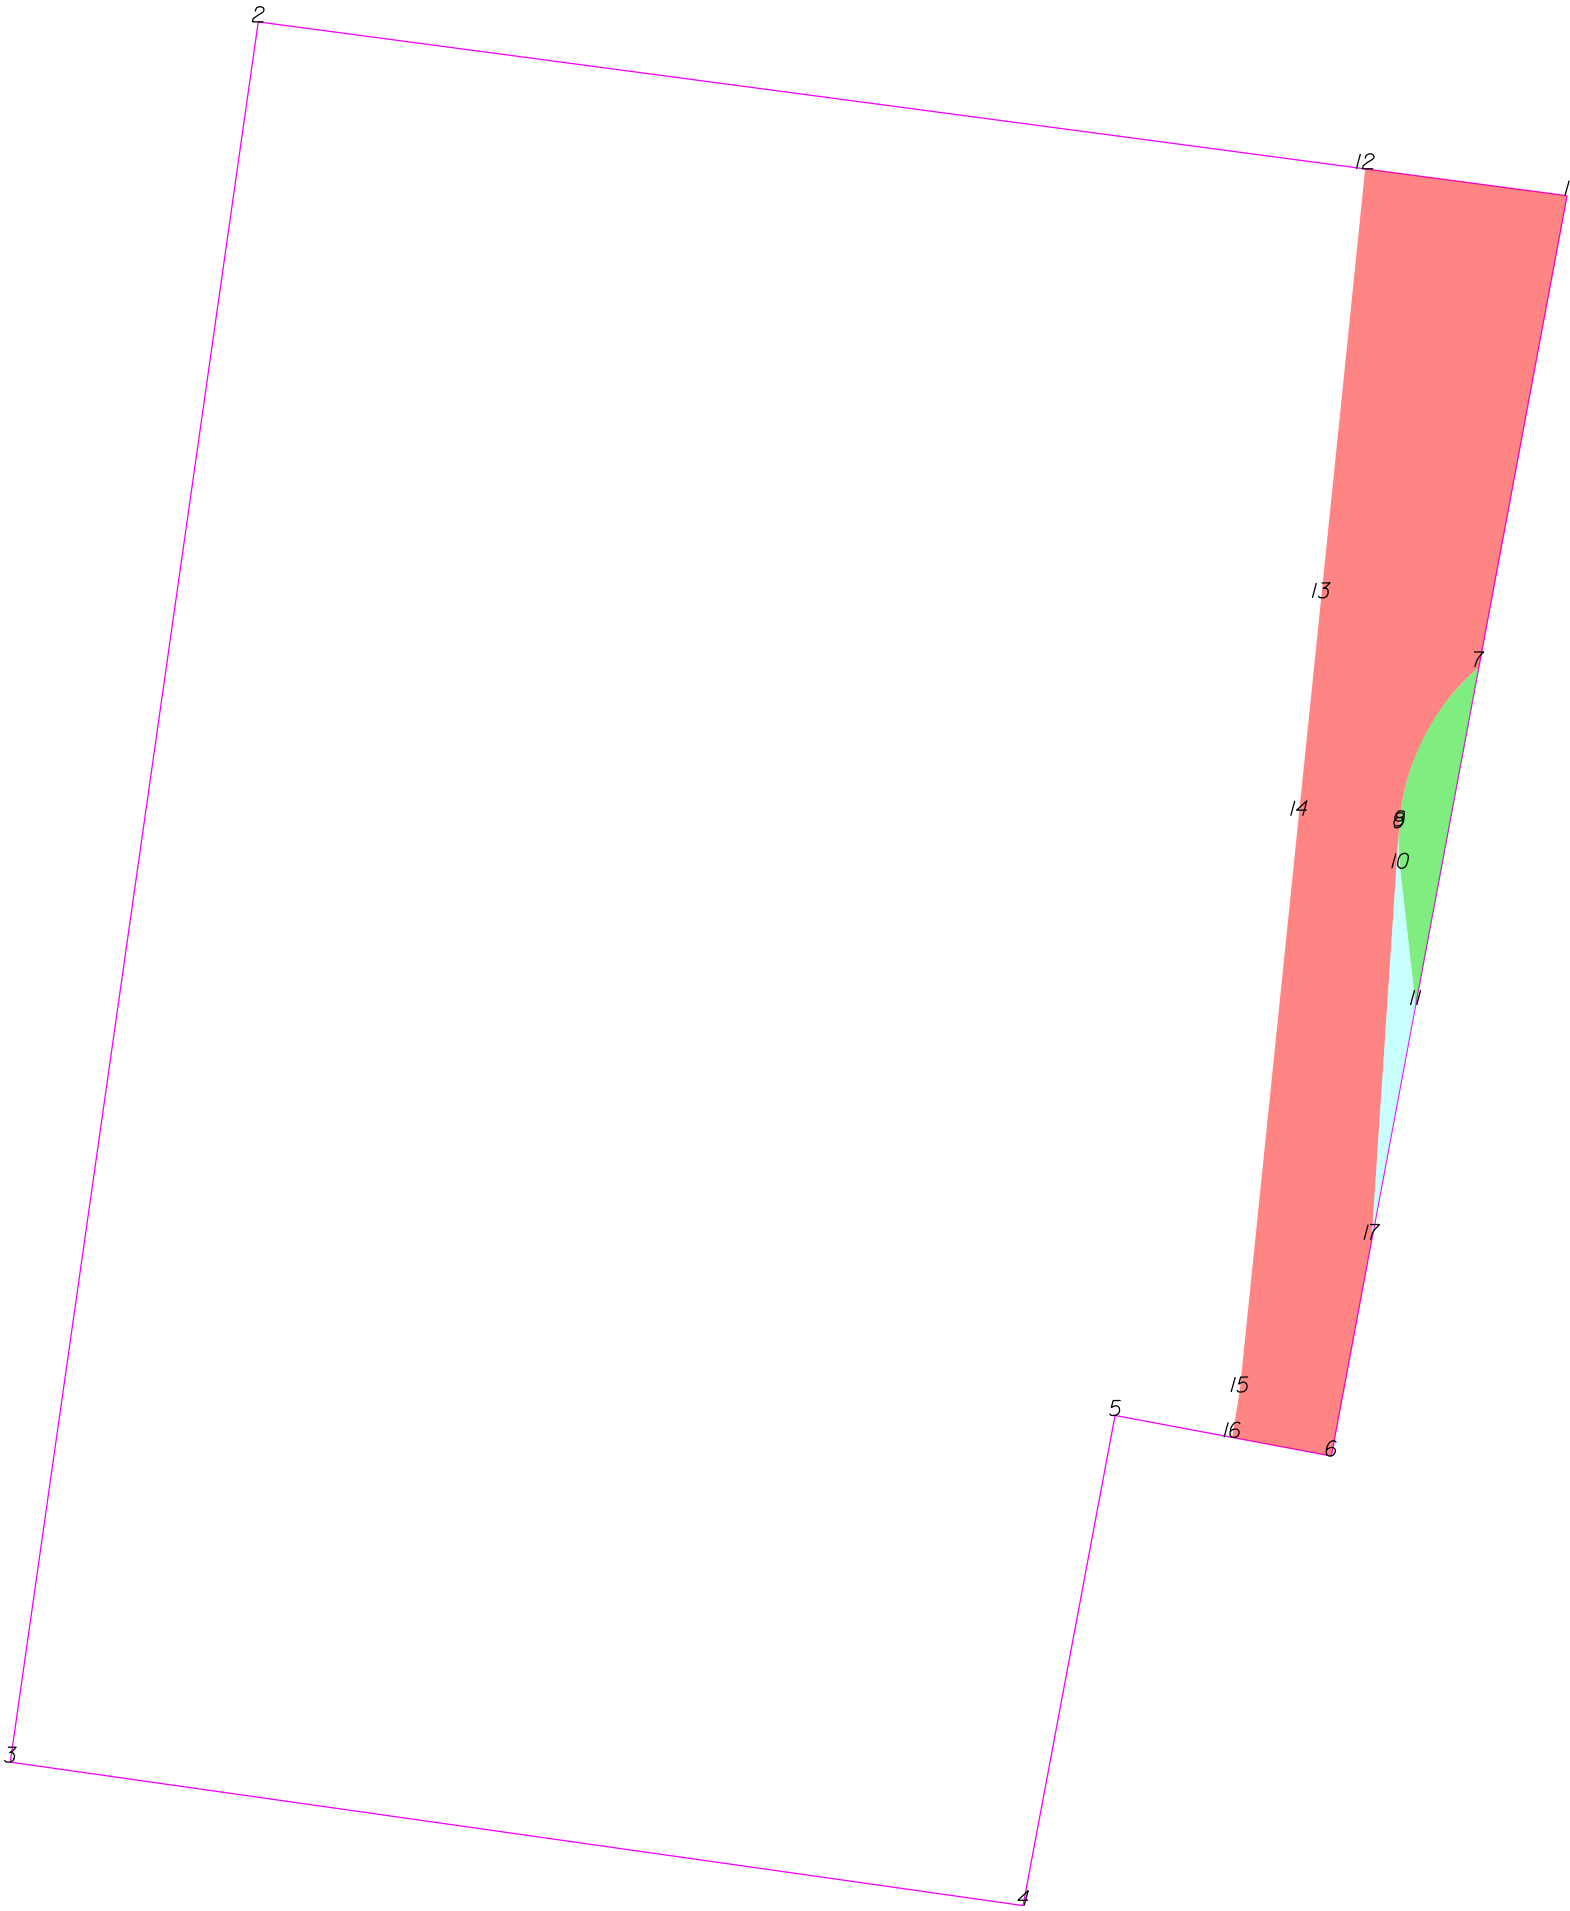

-L- Sta 210+00

THIS MAP IS NOT A CERTIFIED SURVEY AND HAS NOT BEEN REVIEWED BY A LOCAL GOVERNMENT AGENCY FOR COMPLIANCE WITH ANY APPLICABLE LAND DEVELOPMENT REGULATIONS. THE PROPERTY SHOWN ON THIS MAP WAS LOCATED FOR THE NORTH CAROLINA DEPARTMENT OF TRANSPORTATION FOR HIGHWAY DESIGN PURPOSES. SOME ERROR MAY EXIST BETWEEN THE GRAPHICAL AND ACTUAL GROUND LOCATIONS OF PROPERTY LINES. THIS MAP IS TO BE USED AS A GRAPHICAL REPRESENTATION OF THE NCDOT'S INTENT TO ACQUIRE PROPERTY FOR RIGHT OF WAY PURPOSES, AND IN NO WAY REPRESENTS AN ACTUAL BOUNDARY SURVEY OF THIS PROPERTY.

NORTH CAROLINA DEPARTMENT OF TRANSPORTATION	
RIGHT OF WAY BRANCH	
JASON LEE ROBINSON	09-20-2022
PARCEL # 139	S:\CADD\U4758\DDRAFT\U4758_dee
DB 7810 PG 1856	UNKNOWN SCALE

	SQR FT	ACRES		SQR M		HECTARES	
ROW Left	659.400	0.015		61.261		0.006	
FROM - TO	DISTANCE (FT/M)		BEARING	RADIUS (FT/M)		CURVE LENGTH (FT/M)	
-L- Sta 210+00 - 7	90.717	27.651	N 56°27'21.2" W				
7 - 8	43.816	13.355	S 26°37'35.1" W	57.000	17.374	44.974	13.708
8 - 9	0.446	0.136	S 3°47'55.7" W				
9 - 10	9.986	3.044	S 1°27'2.2" E	57.000	17.374	9.999	3.048
10 - 11	33.922	10.340	S 6°28'33.9" E				
11 - 7	84.749	25.832	N 10°35'55.5" E				

	SQR FT	ACRES		SQR M		HECTARES	
PUE Left	10707.808	0.246		994.792		0.099	
FROM - TO	DISTANCE (FT/M)		BEARING	RADIUS (FT/M)		CURVE LENGTH (FT/M)	
-L- Sta 210+00 - 7	90.717	27.651	N 56°27'21.2" W				
7 - 1	118.201	36.028	N 10°35'55.5" E				
1 - 12	50.189	15.298	N 82°26'5.6" W				
12 - 13	106.320	32.406	S 5°51'35.3" W				
13 - 14	53.949	16.444	S 5°51'35.3" W				
14 - 15	142.768	43.516	S 5°51'35.3" W				
15 - 16	11.338	3.456	S 9°29'13.4" W				
16 - 6	24.863	7.578	S 79°24'8.4" E				
6 - 17	54.222	16.527	N 10°35'55.5" E				
17 - 9	101.729	31.007	N 3°47'55.7" E				
9 - 7	44.227	13.481	N 26°24'9.0" E	57.000	17.374	45.420	13.844

	SQR FT	ACRES		SQR M		HECTARES	
DUE Left	337.945	0.008		31.396		0.003	
FROM - TO	DISTANCE (FT/M)		BEARING	RADIUS (FT/M)		CURVE LENGTH (FT/M)	
-L- Sta 210+00 - 10	95.024	28.964	N 89°40'47.3" W				
10 - 9	9.986	3.044	N 1°27'2.2" W	57.000	17.374	9.999	3.048
9 - 17	101.729	31.007	S 3°47'55.7" W				
17 - 11	58.820	17.928	N 10°35'55.5" E				
11 - 10	33.922	10.340	N 6°28'33.9" W				


TYPE	COUNT	SQR FEET	ACRES
Parcel	1	130705.239	3.001
ROW Left	1	659.400	0.015
PUE Left	1	10707.808	0.246
DUE Left	1	337.945	0.008
ROW Right	0	0.000	0.000
PDE Left	0	0.000	0.000
PDE Right	0	0.000	0.000
TDE Left	0	0.000	0.000
TDE Right	0	0.000	0.000
TCE Left	0	0.000	0.000
TCE Right	0	0.000	0.000
PUE Right	0	0.000	0.000
TSE Left	0	0.000	0.000
TSE Right	0	0.000	0.000
DUE Right	0	0.000	0.000
DTE Left	0	0.000	0.000
DTE Right	0	0.000	0.000
AUE_Left	0	0.000	0.000
AUE_Right	0	0.000	0.000
PCE Left	0	0.000	0.000
PCE Right	0	0.000	0.000
TUE Left	0	0.000	0.000
TUE Right	0	0.000	0.000
REM Left	0	0.000	0.000
REM Right	0	0.000	0.000
Other Left	0	0.000	0.000
Other Right	0	0.000	0.000
PE Left	0	0.000	0.000
PE Right	0	0.000	0.000

THIS MAP IS NOT A CERTIFIED SURVEY AND HAS NOT BEEN REVIEWED BY A LOCAL GOVERNMENT AGENCY FOR COMPLIANCE WITH ANY APPLICABLE LAND DEVELOPMENT REGULATIONS. THE PROPERTY SHOWN ON THIS MAP WAS LOCATED FOR THE NORTH CAROLINA DEPARTMENT OF TRANSPORTATION FOR HIGHWAY DESIGN PURPOSES. SOME ERROR MAY EXIST BETWEEN THE GRAPHICAL AND ACTUAL GROUND LOCATIONS OF PROPERTY LINES. THIS MAP IS TO BE USED AS A GRAPHICAL REPRESENTATION OF THE NCDOT'S INTENT TO ACQUIRE PROPERTY FOR RIGHT OF WAY PURPOSES, AND IN NO WAY REPRESENTS AN ACTUAL BOUNDARY SURVEY OF THIS PROPERTY.

NORTH CAROLINA DEPARTMENT OF TRANSPORTATION	
RIGHT OF WAY BRANCH	
JASON LEE ROBINSON	09-20-2022
PARCEL # 139	S:\CADD\U4758\DDRAFT\U4758_dee
DB 7810 PG 1856	UNKNOWN SCALE



-L- Sta 208+00

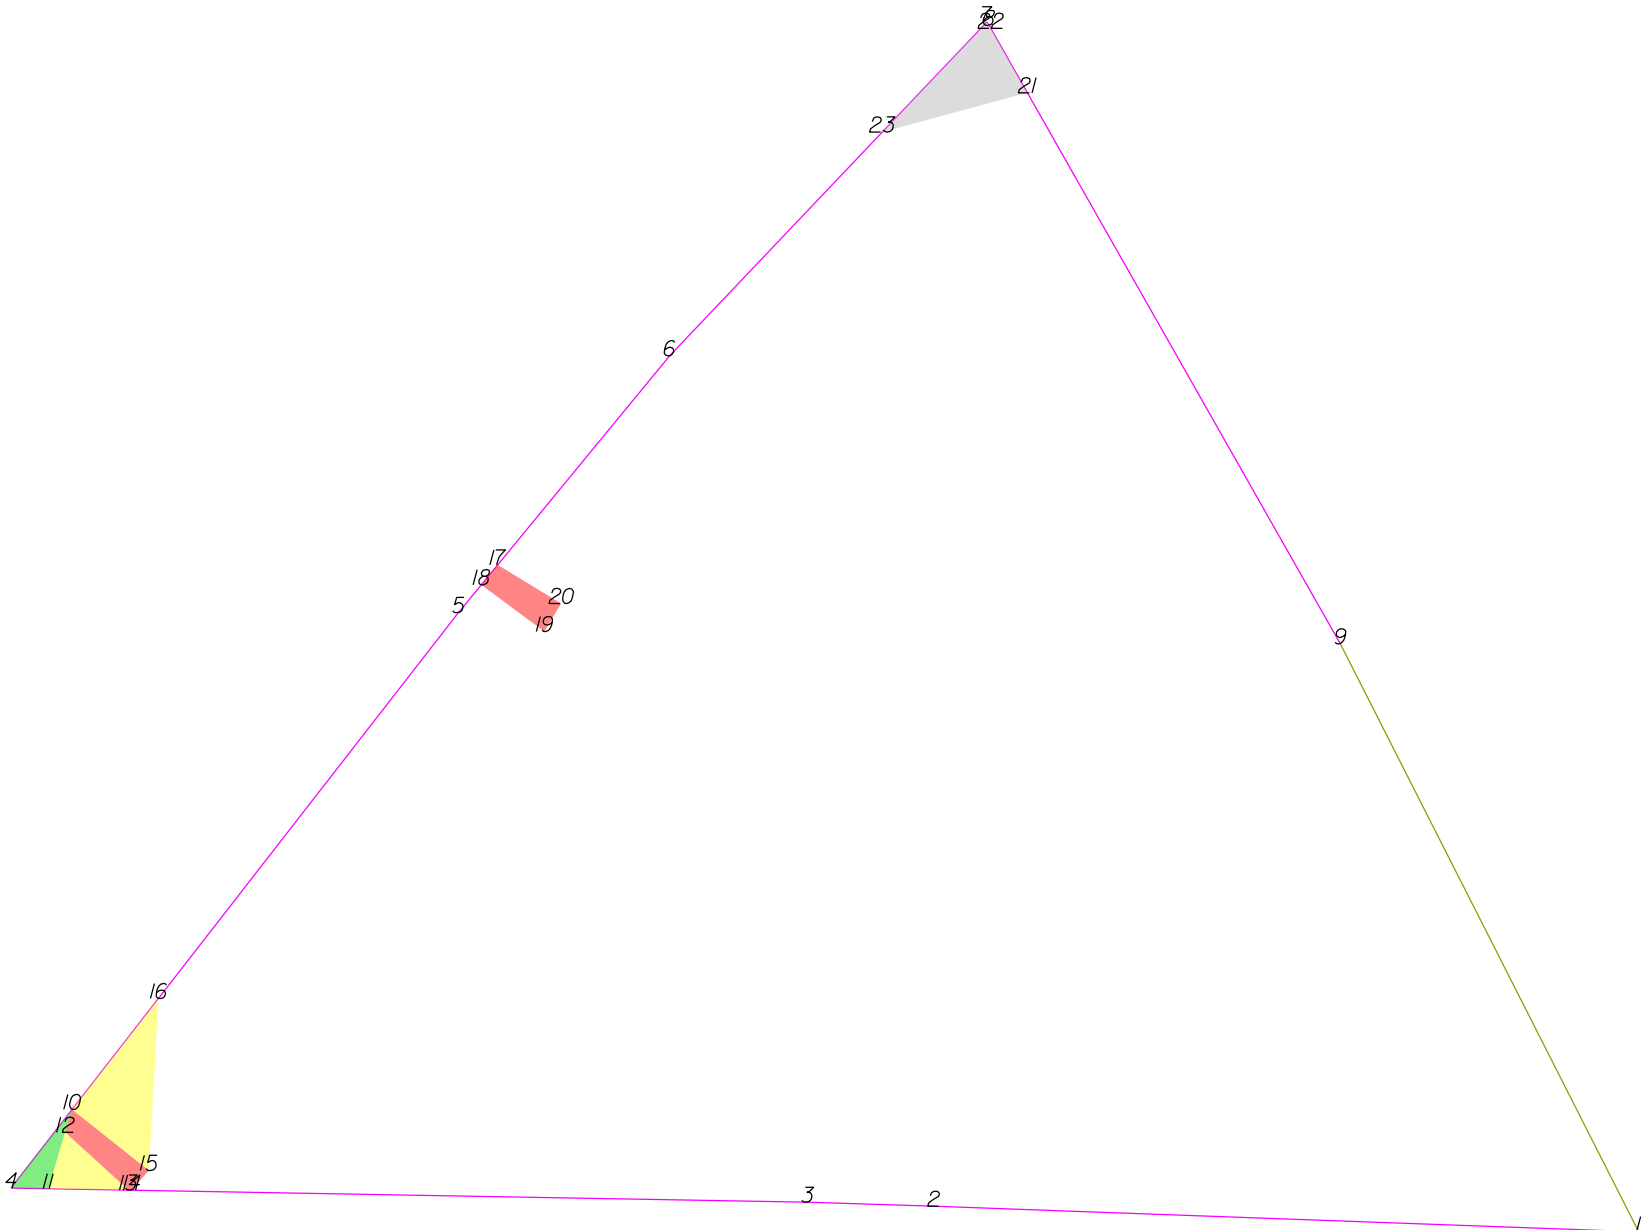

THIS MAP IS NOT A CERTIFIED SURVEY AND HAS NOT BEEN REVIEWED BY A LOCAL GOVERNMENT AGENCY FOR COMPLIANCE WITH ANY APPLICABLE LAND DEVELOPMENT REGULATIONS. THE PROPERTY SHOWN ON THIS MAP WAS LOCATED FOR THE NORTH CAROLINA DEPARTMENT OF TRANSPORTATION FOR HIGHWAY DESIGN PURPOSES. SOME ERROR MAY EXIST BETWEEN THE GRAPHICAL AND ACTUAL GROUND LOCATIONS OF PROPERTY LINES. THIS MAP IS TO BE USED AS A GRAPHICAL REPRESENTATION OF THE NCDOT'S INTENT TO ACQUIRE PROPERTY FOR RIGHT OF WAY PURPOSES, AND IN NO WAY REPRESENTS AN ACTUAL BOUNDARY SURVEY OF THIS PROPERTY.

NORTH CAROLINA DEPARTMENT OF TRANSPORTATION	
RIGHT OF WAY BRANCH	
GEORGE H. PITTS	12-8-2021
PARCEL # 140	S:\CADD\U4758\DDRAFT\U4758_dee
DB 6017 PG 2744	UNKNOWN SCALE

	SQR FT	ACRES	SQR M	HECTARES
ROW Right	129.879	0.003	12.066	0.001
FROM - TO	DISTANCE (FT/M)	BEARING	RADIUS (FT/M)	CURVE LENGTH (FT/M)
-L- Sta 208+00 - 10	66.390	20.236	S 68°45'9.7" E	
10 - 4	29.479	8.985	S 37°51'58.1" W	
4 - 11	11.011	3.356	S 88°58'38.1" E	
11 - 10	24.515	7.472	N 16°48'3.6" E	

	SQR FT	ACRES	SQR M	HECTARES
PUE Right	204.453	0.005	18.994	0.002
FROM - TO	DISTANCE (FT/M)	BEARING	RADIUS (FT/M)	CURVE LENGTH (FT/M)
-L- Sta 208+00 - 10	66.390	20.236	S 68°45'9.7" E	
10 - 12	7.068	2.154	S 16°48'3.6" W	
12 - 13	25.362	7.730	S 47°31'30.7" E	
13 - 14	0.968	0.295	S 88°58'38.1" E	
14 - 15	7.743	2.360	N 41°0'1.4" E	
15 - 10	29.021	8.846	N 51°29'55.1" W	

	SQR FT	ACRES	SQR M	HECTARES
TCE Right	199.407	0.005	18.526	0.002
FROM - TO	DISTANCE (FT/M)	BEARING	RADIUS (FT/M)	CURVE LENGTH (FT/M)
-L- Sta 208+00 - 11	72.532	22.108	S 49°3'35.9" E	
11 - 13	23.753	7.240	S 88°58'38.1" E	
13 - 12	25.362	7.730	N 47°31'30.7" W	
12 - 11	17.447	5.318	S 16°48'3.6" W	

	SQR FT	ACRES	SQR M	HECTARES
TCE Right	604.222	0.014	56.134	0.006
FROM - TO	DISTANCE (FT/M)	BEARING	RADIUS (FT/M)	CURVE LENGTH (FT/M)
-L- Sta 208+00 - 16	87.881	26.786	N 84°14'33.4" E	
16 - 10	41.643	12.693	S 37°51'58.1" W	
10 - 15	29.021	8.846	S 51°29'55.1" E	
15 - 16	51.021	15.551	N 3°12'7.5" E	

	SQR FT	ACRES	SQR M	HECTARES
PUE Right	195.864	0.004	18.196	0.002
FROM - TO	DISTANCE (FT/M)	BEARING	RADIUS (FT/M)	CURVE LENGTH (FT/M)
-L- Sta 208+00 - 17	232.815	70.962	N 53°51'2.0" E	
17 - 18	7.636	2.327	S 39°25'4.9" W	
18 - 19	23.268	7.092	S 53°25'43.2" E	
19 - 20	9.720	2.963	N 31°1'31.6" E	
20 - 17	22.045	6.719	N 58°45'33.6" W	


	SQR FT	ACRES	SQR M	HECTARES
TDE Right	521.059	0.012	48.408	0.005
FROM - TO	DISTANCE (FT/M)	BEARING	RADIUS (FT/M)	CURVE LENGTH (FT/M)
-L- Sta 208+00 - 21	442.579	134.898	N 51°12'38.3" E	
21 - 22	22.011	6.709	N 29°36'20.2" W	
22 - 8	0.934	0.285	N 29°36'20.2" W	
8 - 7	1.237	0.377	N 29°36'20.2" W	
7 - 23	45.026	13.724	S 43°33'6.9" W	
23 - 21	44.510	13.567	N 74°53'0.9" E	

TYPE	COUNT	SQR FEET	ACRES
Parcel	1	87917.075	2.018
ROW Right	1	129.879	0.003
PUE Right	2	400.318	0.009
TCE Right	2	803.629	0.018
TDE Right	1	521.059	0.012
ROW Left	0	0.000	0.000
PDE Left	0	0.000	0.000
PDE Right	0	0.000	0.000
TDE Left	0	0.000	0.000
TCE Left	0	0.000	0.000
PUE Left	0	0.000	0.000
TSE Left	0	0.000	0.000
TSE Right	0	0.000	0.000
DUE Left	0	0.000	0.000
DUE Right	0	0.000	0.000
DTE Left	0	0.000	0.000
DTE Right	0	0.000	0.000
AUE_Left	0	0.000	0.000
AUE_Right	0	0.000	0.000
PCE Left	0	0.000	0.000
PCE Right	0	0.000	0.000
TUE Left	0	0.000	0.000
TUE Right	0	0.000	0.000
REM Left	0	0.000	0.000
REM Right	0	0.000	0.000
Other Left	0	0.000	0.000
Other Right	0	0.000	0.000
PE Left	0	0.000	0.000
PE Right	0	0.000	0.000

THIS MAP IS NOT A CERTIFIED SURVEY AND HAS NOT BEEN REVIEWED BY A LOCAL GOVERNMENT AGENCY FOR COMPLIANCE WITH ANY APPLICABLE LAND DEVELOPMENT REGULATIONS. THE PROPERTY SHOWN ON THIS MAP WAS LOCATED FOR THE NORTH CAROLINA DEPARTMENT OF TRANSPORTATION FOR HIGHWAY DESIGN PURPOSES. SOME ERROR MAY EXIST BETWEEN THE GRAPHICAL AND ACTUAL GROUND LOCATIONS OF PROPERTY LINES. THIS MAP IS TO BE USED AS A GRAPHICAL REPRESENTATION OF THE NCDOT'S INTENT TO ACQUIRE PROPERTY FOR RIGHT OF WAY PURPOSES, AND IN NO WAY REPRESENTS AN ACTUAL BOUNDARY SURVEY OF THIS PROPERTY.

NORTH CAROLINA DEPARTMENT OF TRANSPORTATION	
RIGHT OF WAY BRANCH	
GEORGE H.PITTS	12-8-2021
PARCEL # 140	S:\CADD\U4758\DDRAFT\U4758_dee
DB 6017 PG 2744	UNKNOWN SCALE

-L- Sta 209+00

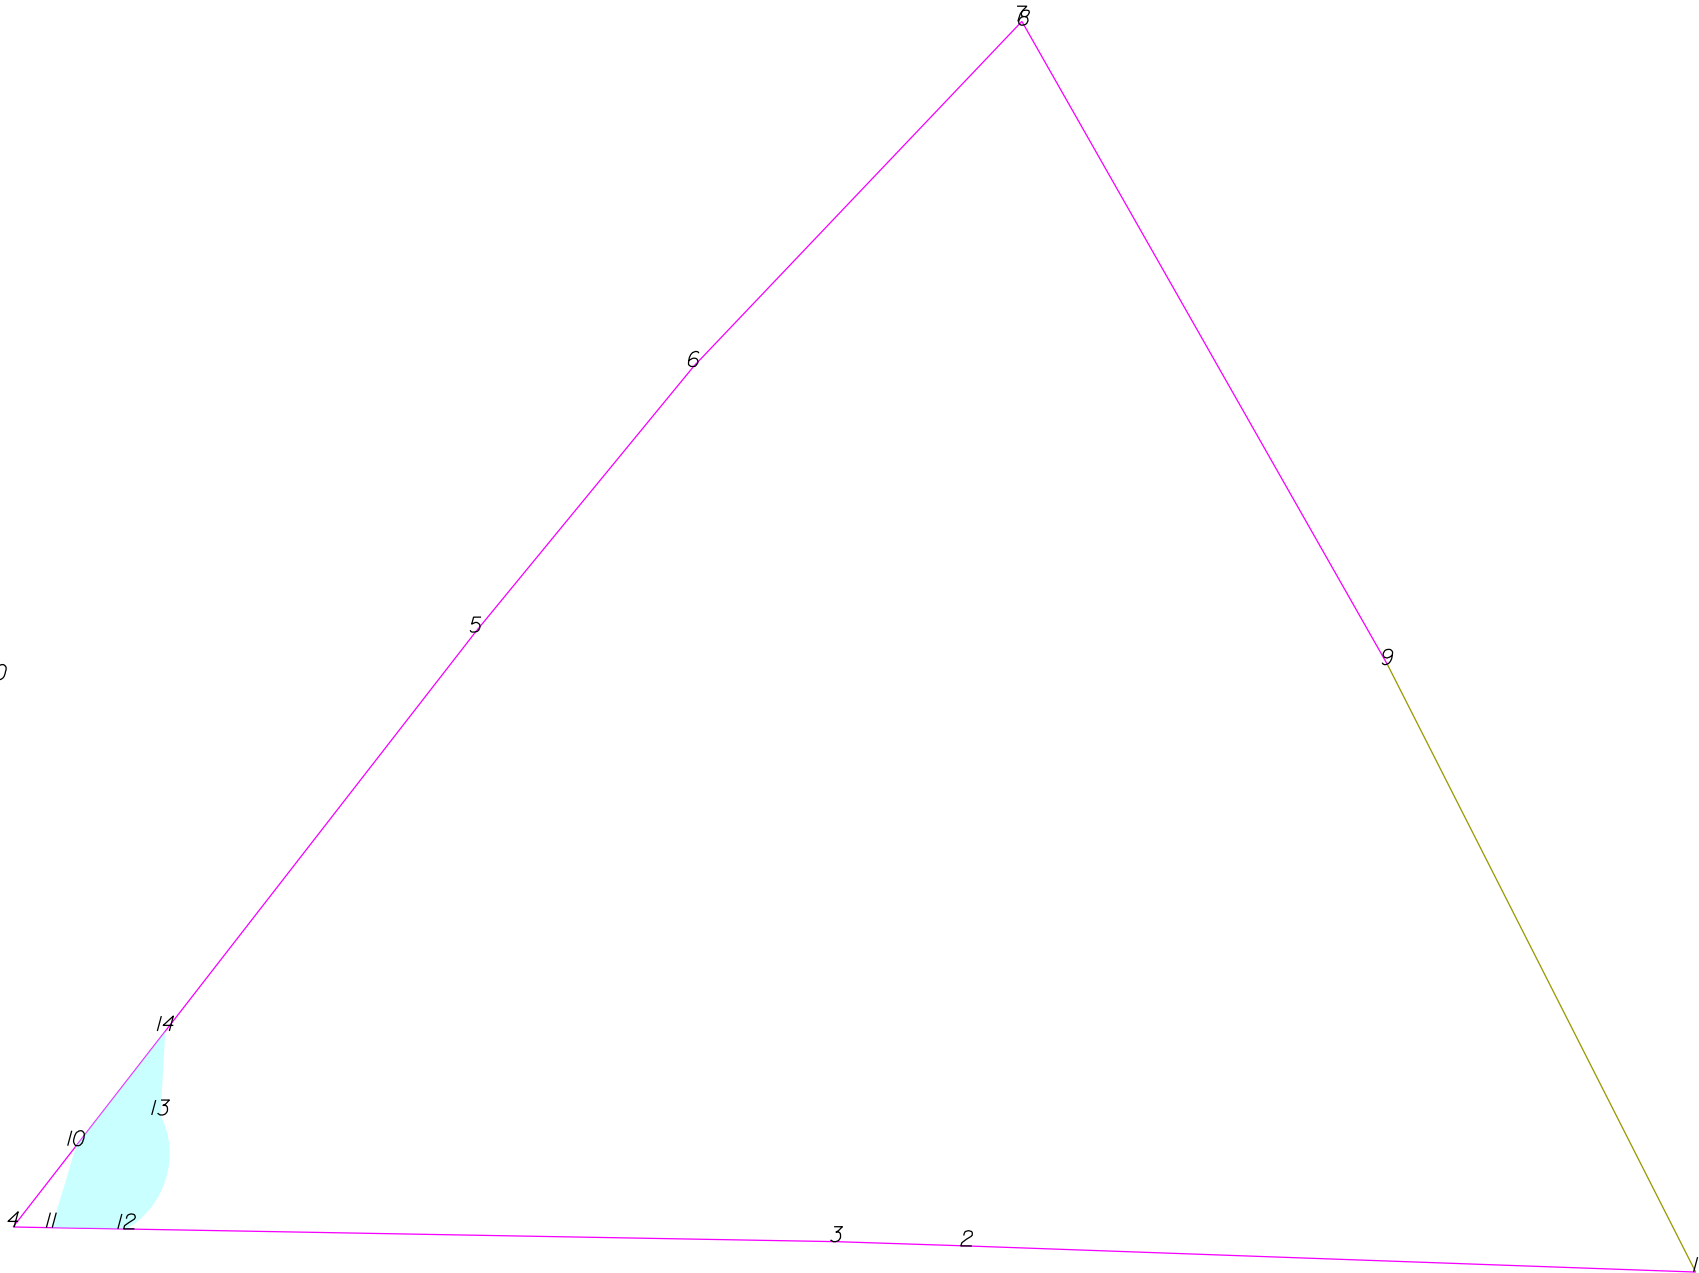

THIS MAP IS NOT A CERTIFIED SURVEY AND HAS NOT BEEN REVIEWED BY A LOCAL GOVERNMENT AGENCY FOR COMPLIANCE WITH ANY APPLICABLE LAND DEVELOPMENT REGULATIONS. THE PROPERTY SHOWN ON THIS MAP WAS LOCATED FOR THE NORTH CAROLINA DEPARTMENT OF TRANSPORTATION FOR HIGHWAY DESIGN PURPOSES. SOME ERROR MAY EXIST BETWEEN THE GRAPHICAL AND ACTUAL GROUND LOCATIONS OF PROPERTY LINES. THIS MAP IS TO BE USED AS A GRAPHICAL REPRESENTATION OF THE NCDOT'S INTENT TO ACQUIRE PROPERTY FOR RIGHT OF WAY PURPOSES, AND IN NO WAY REPRESENTS AN ACTUAL BOUNDARY SURVEY OF THIS PROPERTY.

NORTH CAROLINA DEPARTMENT OF TRANSPORTATION	
RIGHT OF WAY BRANCH	
STRATTON OAKMONT	05-8-2025
PARCEL # 140Y	S:\CADD\U4758\DDRAFT\U4758_dee
DB 8384 PG 1873	UNKNOWN SCALE


	SQR FT	ACRES		SQR M		HECTARES	
DUE Right	1048.398	0.024		97.400		0.010	
FROM - TO	DISTANCE (FT/M)		BEARING	RADIUS (FT/M)		CURVE LENGTH (FT/M)	
-L- Sta 209+00 - 10	130.425	39.754	S 20°0'54.0" E				
10 - 11	24.511	7.471	S 16°46'5.9" W	1777.373	541.744	24.512	7.471
11 - 12	21.525	6.561	S 88°58'38.1" E				
12 - 13	34.100	10.394	N 16°38'27.7" E	25.000	7.620	37.524	11.437
13 - 14	24.095	7.344	N 3°12'7.5" E				
14 - 10	41.643	12.693	S 37°51'58.1" W				

TYPE	COUNT	SQR FEET	ACRES
Parcel	1	87917.075	2.018
DUE Right	1	1048.398	0.024
ROW Left	0	0.000	0.000
ROW Right	0	0.000	0.000
PDE Left	0	0.000	0.000
PDE Right	0	0.000	0.000
TDE Left	0	0.000	0.000
TDE Right	0	0.000	0.000
TCE Left	0	0.000	0.000
TCE Right	0	0.000	0.000
PUE Left	0	0.000	0.000
PUE Right	0	0.000	0.000
TSE Left	0	0.000	0.000
TSE Right	0	0.000	0.000
DUE Left	0	0.000	0.000
DTE Left	0	0.000	0.000
DTE Right	0	0.000	0.000
AUE_Left	0	0.000	0.000
AUE_Right	0	0.000	0.000
PCE Left	0	0.000	0.000
PCE Right	0	0.000	0.000
TUE Left	0	0.000	0.000
TUE Right	0	0.000	0.000
REM Left	0	0.000	0.000
REM Right	0	0.000	0.000
Other Left	0	0.000	0.000
Other Right	0	0.000	0.000
PE Left	0	0.000	0.000
PE Right	0	0.000	0.000

THIS MAP IS NOT A CERTIFIED SURVEY AND HAS NOT BEEN REVIEWED BY A LOCAL GOVERNMENT AGENCY FOR COMPLIANCE WITH ANY APPLICABLE LAND DEVELOPMENT REGULATIONS. THE PROPERTY SHOWN ON THIS MAP WAS LOCATED FOR THE NORTH CAROLINA DEPARTMENT OF TRANSPORTATION FOR HIGHWAY DESIGN PURPOSES. SOME ERROR MAY EXIST BETWEEN THE GRAPHICAL AND ACTUAL GROUND LOCATIONS OF PROPERTY LINES. THIS MAP IS TO BE USED AS A GRAPHICAL REPRESENTATION OF THE NCDOT'S INTENT TO ACQUIRE PROPERTY FOR RIGHT OF WAY PURPOSES, AND IN NO WAY REPRESENTS AN ACTUAL BOUNDARY SURVEY OF THIS PROPERTY.

NORTH CAROLINA DEPARTMENT OF TRANSPORTATION	
RIGHT OF WAY BRANCH	
STRATTON OAKMONT	05-8-2025
PARCEL # 140Y	S:\CADD\U4758\DDRAFT\U4758_dee
DB 8384 PG 1873	UNKNOWN SCALE

-L- Sta 208+00

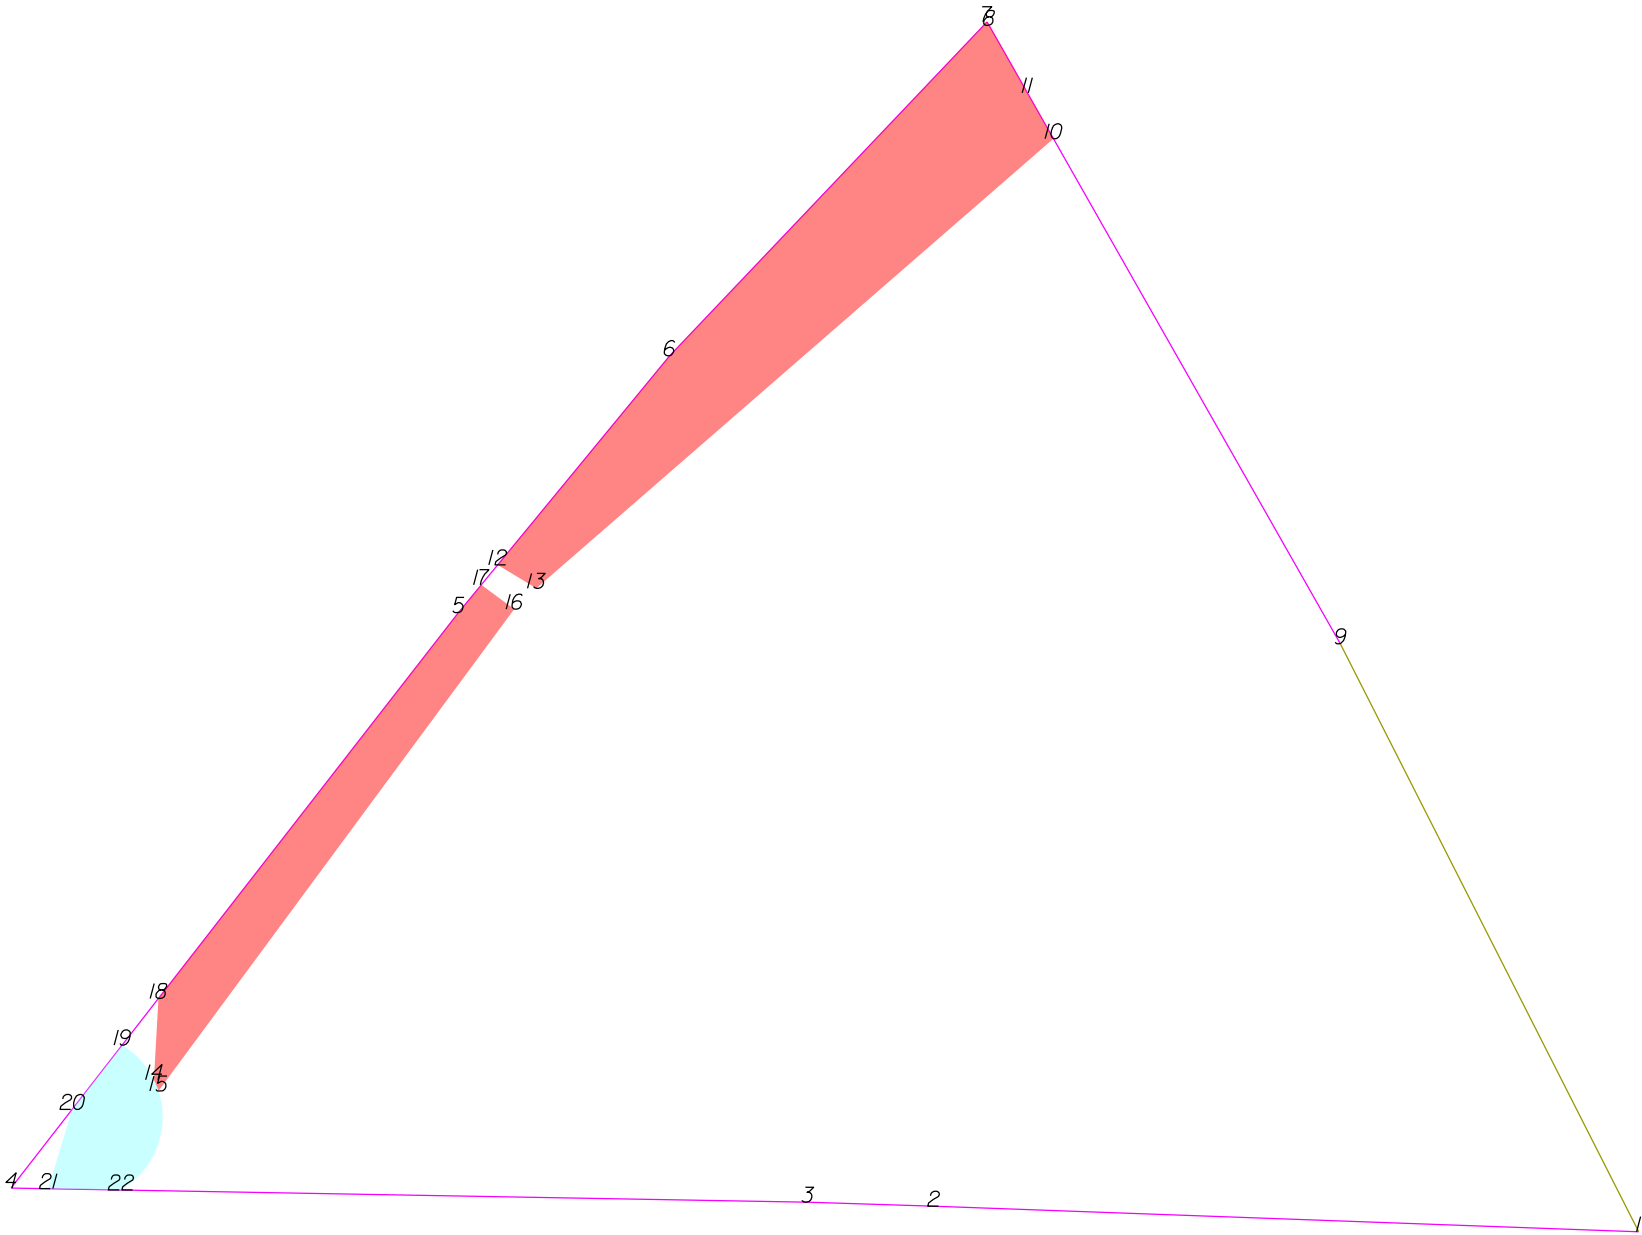

THIS MAP IS NOT A CERTIFIED SURVEY AND HAS NOT BEEN REVIEWED BY A LOCAL GOVERNMENT AGENCY FOR COMPLIANCE WITH ANY APPLICABLE LAND DEVELOPMENT REGULATIONS. THE PROPERTY SHOWN ON THIS MAP WAS LOCATED FOR THE NORTH CAROLINA DEPARTMENT OF TRANSPORTATION FOR HIGHWAY DESIGN PURPOSES. SOME ERROR MAY EXIST BETWEEN THE GRAPHICAL AND ACTUAL GROUND LOCATIONS OF PROPERTY LINES. THIS MAP IS TO BE USED AS A GRAPHICAL REPRESENTATION OF THE NCDOT'S INTENT TO ACQUIRE PROPERTY FOR RIGHT OF WAY PURPOSES, AND IN NO WAY REPRESENTS AN ACTUAL BOUNDARY SURVEY OF THIS PROPERTY.

NORTH CAROLINA DEPARTMENT OF TRANSPORTATION	
RIGHT OF WAY BRANCH	
STRATTON OAKMONT PROPERTIES LLC	03-27-2025
PARCEL # 1402	S:\CADD\U4758\DDRAFT\U4758_dee
DB 8384 PG 1873	UNKNOWN SCALE

	SQR FT	ACRES	SQR M	HECTARES
PUE Right	5791.558	0.133	538.056	0.054
FROM - TO	DISTANCE (FT/M)	BEARING	RADIUS (FT/M)	CURVE LENGTH (FT/M)
-L- Sta 208+00 - 10	440.351	134.219	N 53°13'23.8" E	
10 - 11	15.666	4.775	N 29°36'20.2" W	
11 - 8	22.945	6.994	N 29°36'20.2" W	
8 - 7	1.237	0.377	N 29°36'20.2" W	
7 - 6	136.550	41.621	S 43°33'6.9" W	
6 - 12	80.233	24.455	S 39°25'4.9" W	
12 - 13	13.444	4.098	S 58°45'33.6" E	
13 - 10	203.073	61.897	N 48°58'58.3" E	

	SQR FT	ACRES	SQR M	HECTARES
PUE Right	2431.348	0.056	225.880	0.023
FROM - TO	DISTANCE (FT/M)	BEARING	RADIUS (FT/M)	CURVE LENGTH (FT/M)
-L- Sta 208+00 - 14	87.431	26.649	S 79°57'38.9" E	
14 - 15	3.653	1.114	S 22°10'5.9" E	25.000 7.620 3.657 1.115
15 - 16	177.522	54.109	N 36°25'42.1" E	
16 - 17	12.130	3.697	N 53°25'43.2" W	
17 - 5	10.652	3.247	S 39°25'4.9" W	
5 - 18	144.902	44.166	S 37°51'58.1" W	
18 - 14	24.095	7.344	S 3°12'7.5" W	

	SQR FT	ACRES	SQR M	HECTARES
DUE Right	938.576	0.022	87.197	0.009
FROM - TO	DISTANCE (FT/M)	BEARING	RADIUS (FT/M)	CURVE LENGTH (FT/M)
-L- Sta 208+00 - 19	76.864	23.428	S 86°16'32.5" E	
19 - 20	24.152	7.361	S 37°51'58.1" W	
20 - 21	24.515	7.472	S 16°48'3.9" W	
21 - 22	21.540	6.565	S 88°58'38.1" E	
22 - 19	42.921	13.082	N 0°29'59.6" E	25.000 7.620 51.610 15.731


TYPE	COUNT	SQR FEET	ACRES
Parcel	1	87917.075	2.018
PUE Right	2	8222.906	0.189
DUE Right	1	938.576	0.022
ROW Left	0	0.000	0.000
ROW Right	0	0.000	0.000
PDE Left	0	0.000	0.000
PDE Right	0	0.000	0.000
TDE Left	0	0.000	0.000
TDE Right	0	0.000	0.000
TCE Left	0	0.000	0.000
TCE Right	0	0.000	0.000
PUE Left	0	0.000	0.000
TSE Left	0	0.000	0.000
TSE Right	0	0.000	0.000
DUE Left	0	0.000	0.000
DTE Left	0	0.000	0.000
DTE Right	0	0.000	0.000
AUE_Left	0	0.000	0.000
AUE_Right	0	0.000	0.000
PCE Left	0	0.000	0.000
PCE Right	0	0.000	0.000
TUE Left	0	0.000	0.000
TUE Right	0	0.000	0.000
REM Left	0	0.000	0.000
REM Right	0	0.000	0.000
Other Left	0	0.000	0.000
Other Right	0	0.000	0.000
PE Left	0	0.000	0.000
PE Right	0	0.000	0.000

THIS MAP IS NOT A CERTIFIED SURVEY AND HAS NOT BEEN REVIEWED BY A LOCAL GOVERNMENT AGENCY FOR COMPLIANCE WITH ANY APPLICABLE LAND DEVELOPMENT REGULATIONS. THE PROPERTY SHOWN ON THIS MAP WAS LOCATED FOR THE NORTH CAROLINA DEPARTMENT OF TRANSPORTATION FOR HIGHWAY DESIGN PURPOSES. SOME ERROR MAY EXIST BETWEEN THE GRAPHICAL AND ACTUAL GROUND LOCATIONS OF PROPERTY LINES. THIS MAP IS TO BE USED AS A GRAPHICAL REPRESENTATION OF THE NCDOT'S INTENT TO ACQUIRE PROPERTY FOR RIGHT OF WAY PURPOSES, AND IN NO WAY REPRESENTS AN ACTUAL BOUNDARY SURVEY OF THIS PROPERTY.

NORTH CAROLINA DEPARTMENT OF TRANSPORTATION	
RIGHT OF WAY BRANCH	
STRATTON OAKMONT PROPERTIES LLC	03-27-2025
PARCEL # 140Z	S:\CADD\U4758\DDRAFT\U4758_dee
DB 8384 PG 1873	UNKNOWN SCALE



-L- Sta.208+00

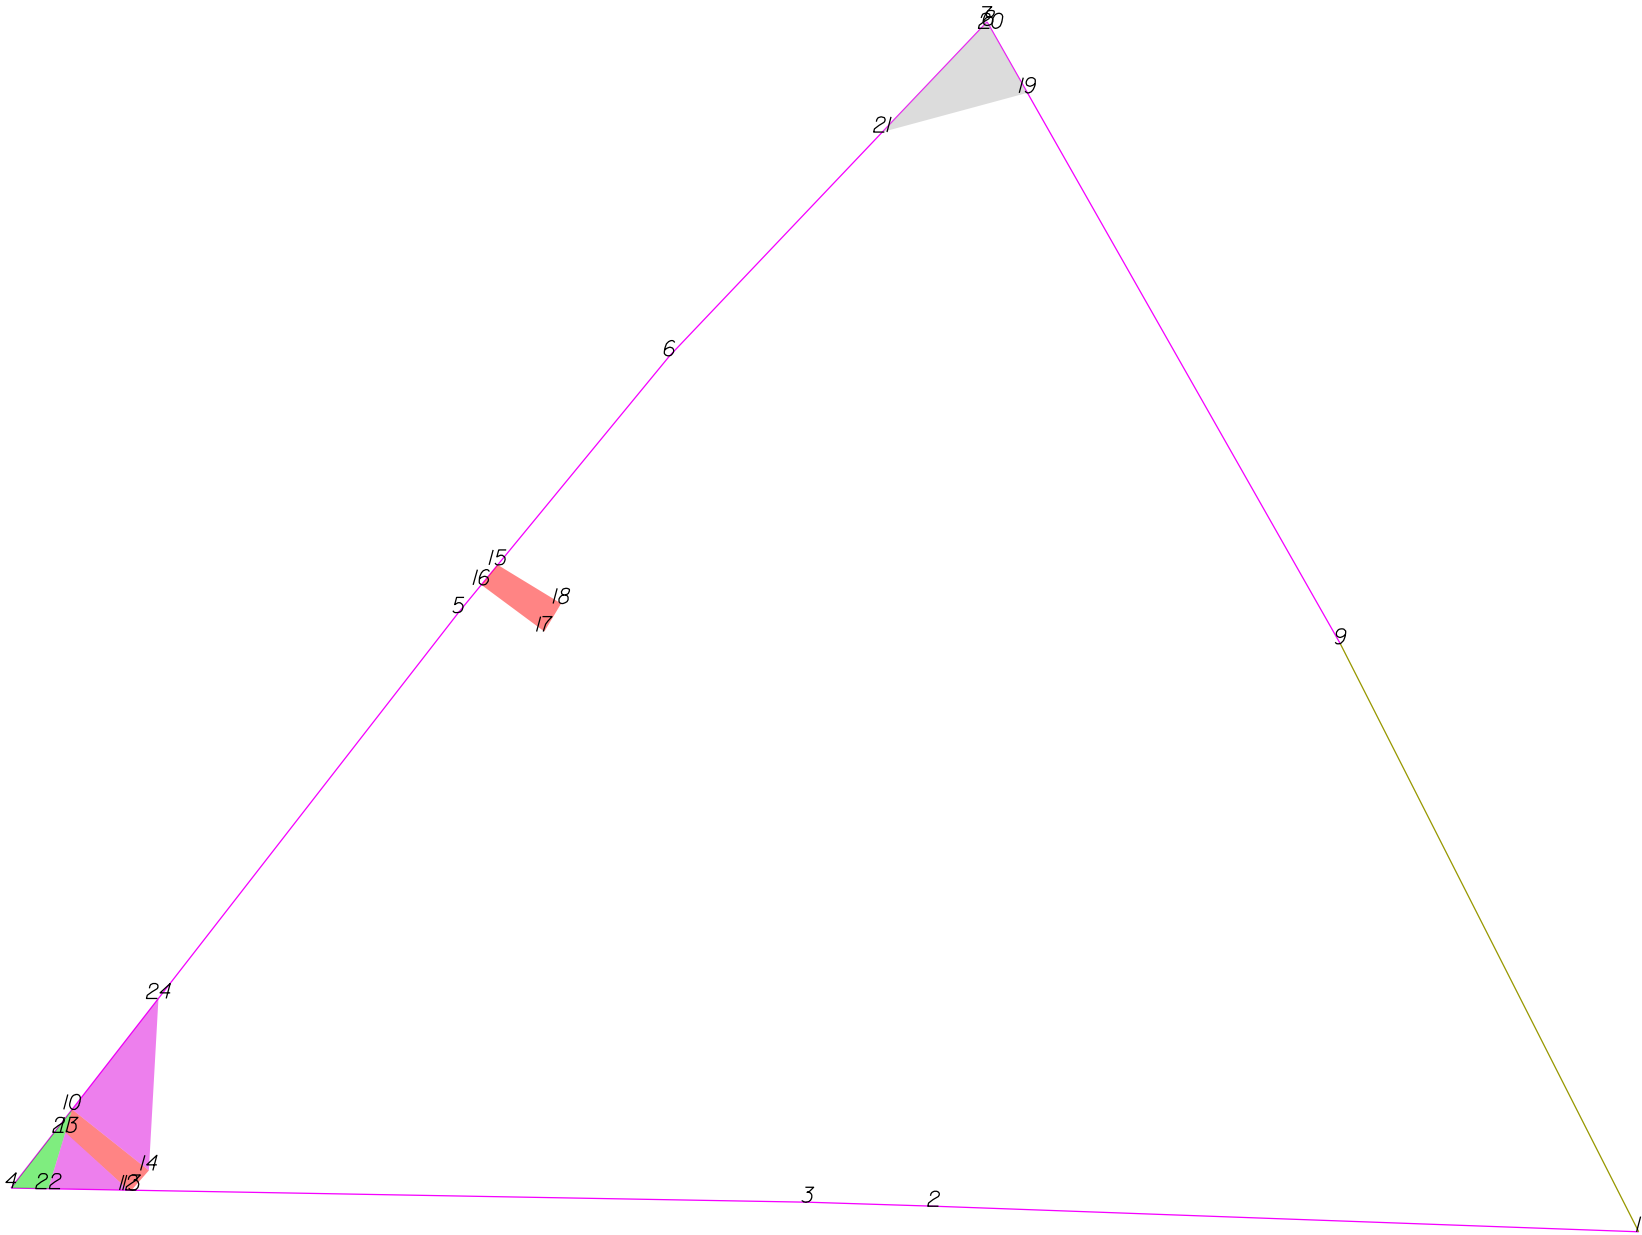

THIS MAP IS NOT A CERTIFIED SURVEY AND HAS NOT BEEN REVIEWED BY A LOCAL GOVERNMENT AGENCY FOR COMPLIANCE WITH ANY APPLICABLE LAND DEVELOPMENT REGULATIONS. THE PROPERTY SHOWN ON THIS MAP WAS LOCATED FOR THE NORTH CAROLINA DEPARTMENT OF TRANSPORTATION FOR HIGHWAY DESIGN PURPOSES. SOME ERROR MAY EXIST BETWEEN THE GRAPHICAL AND ACTUAL GROUND LOCATIONS OF PROPERTY LINES. THIS MAP IS TO BE USED AS A GRAPHICAL REPRESENTATION OF THE NCDOT'S INTENT TO ACQUIRE PROPERTY FOR RIGHT OF WAY PURPOSES, AND IN NO WAY REPRESENTS AN ACTUAL BOUNDARY SURVEY OF THIS PROPERTY.

NORTH CAROLINA DEPARTMENT OF TRANSPORTATION	
RIGHT OF WAY BRANCH	
GEORGE H.PITTS LALA B.PITTS	03-17-2022
PARCEL # 140	S:\CADD\U4758\DDRAFT\U4758_dee
DB 6017 PG 2744	UNKNOWN SCALE

	SQR FT	ACRES	SQR M	HECTARES
PUE Right	204.453	0.005	18.994	0.002
FROM - TO	DISTANCE (FT/M)	BEARING	RADIUS (FT/M)	CURVE LENGTH (FT/M)
-L- Sta.208+00 - 10	66.390	20.236	S 68°45'9.7" E	
10 - 11	7.068	2.154	S 16°48'3.6" W	
11 - 12	25.362	7.730	S 47°31'30.7" E	
12 - 13	0.968	0.295	S 88°58'38.1" E	
13 - 14	7.743	2.360	N 41°0'1.4" E	
14 - 10	29.021	8.846	N 51°29'55.1" W	

	SQR FT	ACRES	SQR M	HECTARES
PUE Right	195.864	0.004	18.196	0.002
FROM - TO	DISTANCE (FT/M)	BEARING	RADIUS (FT/M)	CURVE LENGTH (FT/M)
-L- Sta.208+00 - 15	232.815	70.962	N 53°51'2.0" E	
15 - 16	7.636	2.327	S 39°25'4.9" W	
16 - 17	23.268	7.092	S 53°25'43.2" E	
17 - 18	9.720	2.963	N 31°1'31.6" E	
18 - 15	22.045	6.719	N 58°45'33.6" W	

	SQR FT	ACRES	SQR M	HECTARES
TDE Right	521.059	0.012	48.408	0.005
FROM - TO	DISTANCE (FT/M)	BEARING	RADIUS (FT/M)	CURVE LENGTH (FT/M)
-L- Sta.208+00 - 19	442.579	134.898	N 51°12'38.3" E	
19 - 20	22.011	6.709	N 29°36'20.2" W	
20 - 8	0.934	0.285	N 29°36'20.2" W	
8 - 7	1.237	0.377	N 29°36'20.2" W	
7 - 21	45.026	13.724	S 43°33'6.9" W	
21 - 19	44.510	13.567	N 74°53'0.9" E	

	SQR FT	ACRES	SQR M	HECTARES
ROW Right	130.741	0.003	12.146	0.001
FROM - TO	DISTANCE (FT/M)	BEARING	RADIUS (FT/M)	CURVE LENGTH (FT/M)
-L- Sta.208+00 - 10	66.390	20.236	S 68°45'9.7" E	
10 - 4	29.479	8.985	S 37°51'58.1" W	
4 - 22	11.025	3.360	S 88°58'38.1" E	
22 - 10	24.511	7.471	N 16°46'5.9" E	

	SQR FT	ACRES	SQR M	HECTARES
PDE Right	198.699	0.005	18.460	0.002
FROM - TO	DISTANCE (FT/M)	BEARING	RADIUS (FT/M)	CURVE LENGTH (FT/M)
-L- Sta.208+00 - 22	72.543	22.111	S 49°4'2.4" E	
22 - 12	23.739	7.236	S 88°58'38.1" E	
12 - 23	25.319	7.717	N 47°31'30.7" W	
23 - 22	17.425	5.311	S 16°52'57.1" W	

	SQR FT	ACRES	SQR M	HECTARES
PDE Right	604.222	0.014	56.134	0.006
FROM - TO	DISTANCE (FT/M)	BEARING	RADIUS (FT/M)	CURVE LENGTH (FT/M)
-L- Sta.208+00 - 24	87.881	26.786	N 84°14'33.4" E	
24 - 10	41.643	12.693	S 37°51'58.1" W	
10 - 14	29.021	8.846	S 51°29'55.1" E	
14 - 24	51.021	15.551	N 3°12'7.5" E	


TYPE	COUNT	SQR FEET	ACRES
Parcel	1	87917.075	2.018
PUE Right	2	400.318	0.009
TDE Right	1	521.059	0.012
ROW Right	1	130.741	0.003
PDE Right	2	802.921	0.018
ROW Left	0	0.000	0.000
PDE Left	0	0.000	0.000
TDE Left	0	0.000	0.000
TCE Left	0	0.000	0.000
TCE Right	0	0.000	0.000
PUE Left	0	0.000	0.000
TSE Left	0	0.000	0.000
TSE Right	0	0.000	0.000
DUE Left	0	0.000	0.000
DUE Right	0	0.000	0.000
DTE Left	0	0.000	0.000
DTE Right	0	0.000	0.000
AUE_Left	0	0.000	0.000
AUE_Right	0	0.000	0.000
PCE Left	0	0.000	0.000
PCE Right	0	0.000	0.000
TUE Left	0	0.000	0.000
TUE Right	0	0.000	0.000
REM Left	0	0.000	0.000
REM Right	0	0.000	0.000
Other Left	0	0.000	0.000
Other Right	0	0.000	0.000
PE Left	0	0.000	0.000
PE Right	0	0.000	0.000

THIS MAP IS NOT A CERTIFIED SURVEY AND HAS NOT BEEN REVIEWED BY A LOCAL GOVERNMENT AGENCY FOR COMPLIANCE WITH ANY APPLICABLE LAND DEVELOPMENT REGULATIONS. THE PROPERTY SHOWN ON THIS MAP WAS LOCATED FOR THE NORTH CAROLINA DEPARTMENT OF TRANSPORTATION FOR HIGHWAY DESIGN PURPOSES. SOME ERROR MAY EXIST BETWEEN THE GRAPHICAL AND ACTUAL GROUND LOCATIONS OF PROPERTY LINES. THIS MAP IS TO BE USED AS A GRAPHICAL REPRESENTATION OF THE NCDOT'S INTENT TO ACQUIRE PROPERTY FOR RIGHT OF WAY PURPOSES, AND IN NO WAY REPRESENTS AN ACTUAL BOUNDARY SURVEY OF THIS PROPERTY.

NORTH CAROLINA DEPARTMENT OF TRANSPORTATION	
RIGHT OF WAY BRANCH	
GEORGE H.PITTS LALA B.PITTS	03-17-2022
PARCEL * 140	S:\CADD\U4758\DDRAFT\U4758_dee
DB 6017 PG 2744	UNKNOWN SCALE



-Y17- Sta 15+00

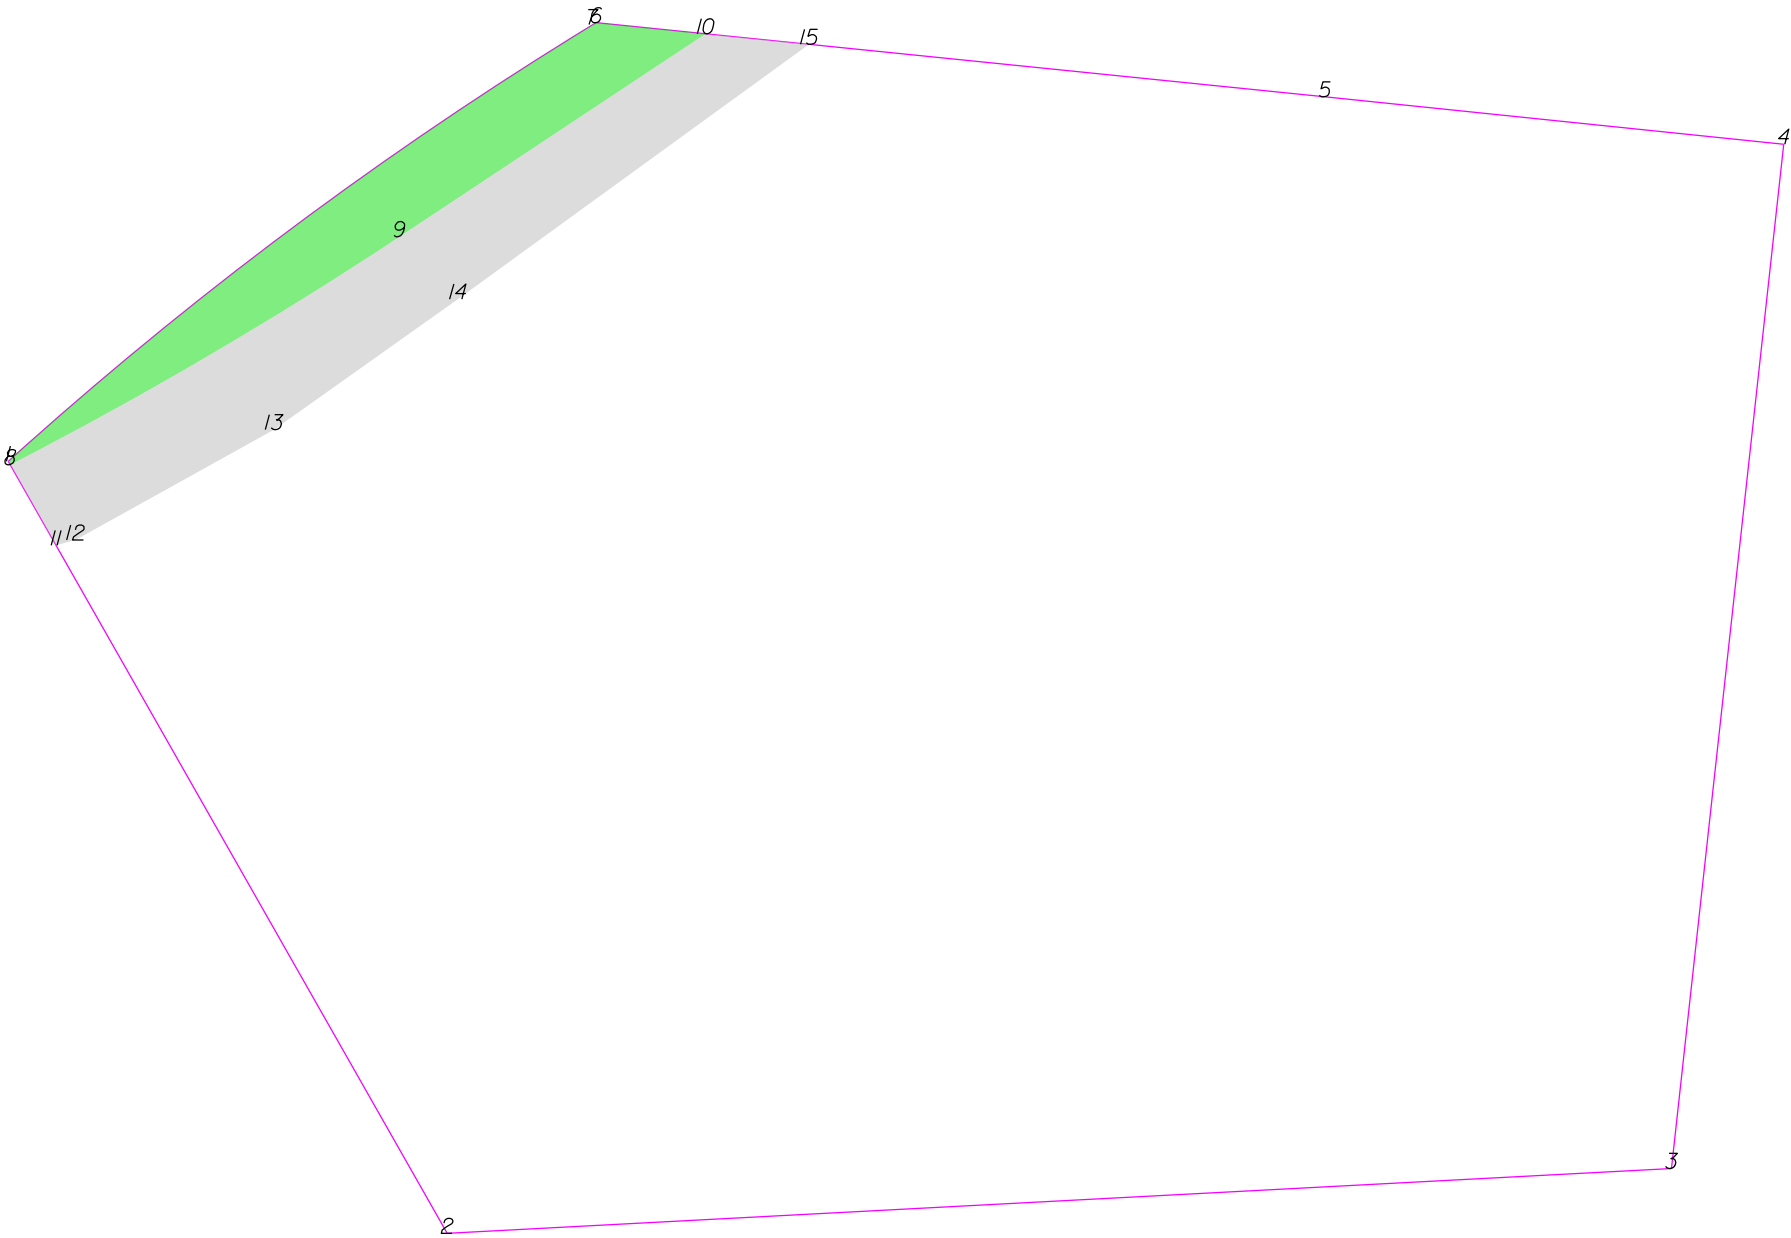

THIS MAP IS NOT A CERTIFIED SURVEY AND HAS NOT BEEN REVIEWED BY A LOCAL GOVERNMENT AGENCY FOR COMPLIANCE WITH ANY APPLICABLE LAND DEVELOPMENT REGULATIONS. THE PROPERTY SHOWN ON THIS MAP WAS LOCATED FOR THE NORTH CAROLINA DEPARTMENT OF TRANSPORTATION FOR HIGHWAY DESIGN PURPOSES. SOME ERROR MAY EXIST BETWEEN THE GRAPHICAL AND ACTUAL GROUND LOCATIONS OF PROPERTY LINES. THIS MAP IS TO BE USED AS A GRAPHICAL REPRESENTATION OF THE NCDOT'S INTENT TO ACQUIRE PROPERTY FOR RIGHT OF WAY PURPOSES, AND IN NO WAY REPRESENTS AN ACTUAL BOUNDARY SURVEY OF THIS PROPERTY.

NORTH CAROLINA DEPARTMENT OF TRANSPORTATION	
RIGHT OF WAY BRANCH	
GENE B. PITTS	12-8-2021
PARCEL # 141	S:\CADD\U4758\DDRAFT\U4758_dee
DB 2912 PG 838	UNKNOWN SCALE


	SQR FT	ACRES		SQR M		HECTARES	
ROW Right	2462.663	0.057		228.790		0.023	
FROM - TO	DISTANCE (FT/M)		BEARING	RADIUS (FT/M)		CURVE LENGTH (FT/M)	
-Y17- Sta 15+00 - 6	46.170	14.073	S 18°27'8.0" W				
6 - 7	0.915	0.279	S 58°38'27.8" W	570.000	173.736	0.915	0.279
7 - 1	173.234	52.802	S 53°15'3.6" W	930.000	283.465	173.486	52.879
1 - 8	0.934	0.285	S 29°36'20.2" E				
8 - 9	107.038	32.625	N 59°38'1.1" E	965.000	294.133	107.093	32.642
9 - 10	87.200	26.579	N 56°27'15.8" E				
10 - 6	26.038	7.936	N 84°11'2.3" W				

	SQR FT	ACRES		SQR M		HECTARES	
TDE Right	4136.723	0.095		384.316		0.038	
FROM - TO	DISTANCE (FT/M)		BEARING	RADIUS (FT/M)		CURVE LENGTH (FT/M)	
-Y17- Sta 15+00 - 8	213.909	65.200	S 45°56'54.6" W				
8 - 11	22.011	6.709	S 29°36'20.2" E				
11 - 12	4.747	1.447	N 74°53'0.9" E				
12 - 13	53.982	16.454	N 60°55'27.8" E				
13 - 14	53.468	16.297	N 54°36'20.1" E				
14 - 15	103.013	31.398	N 54°2'23.1" E				
15 - 10	24.701	7.529	N 84°11'2.3" W				
10 - 9	87.200	26.579	S 56°27'15.8" W				
9 - 8	107.038	32.625	S 59°38'1.1" W	965.000	294.133	107.093	32.642

TYPE	COUNT	SQR FEET	ACRES
Parcel	1	94846.827	2.177
ROW Right	1	2462.663	0.057
TDE Right	1	4136.723	0.095
ROW Left	0	0.000	0.000
PDE Left	0	0.000	0.000
PDE Right	0	0.000	0.000
TDE Left	0	0.000	0.000
TCE Left	0	0.000	0.000
TCE Right	0	0.000	0.000
PUE Left	0	0.000	0.000
PUE Right	0	0.000	0.000
TSE Left	0	0.000	0.000
TSE Right	0	0.000	0.000
DUE Left	0	0.000	0.000
DUE Right	0	0.000	0.000
DTE Left	0	0.000	0.000
DTE Right	0	0.000	0.000
AUE_Left	0	0.000	0.000
AUE_Right	0	0.000	0.000
PCE Left	0	0.000	0.000
PCE Right	0	0.000	0.000
TUE Left	0	0.000	0.000
TUE Right	0	0.000	0.000
REM Left	0	0.000	0.000
REM Right	0	0.000	0.000
Other Left	0	0.000	0.000
Other Right	0	0.000	0.000
PE Left	0	0.000	0.000
PE Right	0	0.000	0.000

THIS MAP IS NOT A CERTIFIED SURVEY AND HAS NOT BEEN REVIEWED BY A LOCAL GOVERNMENT AGENCY FOR COMPLIANCE WITH ANY APPLICABLE LAND DEVELOPMENT REGULATIONS. THE PROPERTY SHOWN ON THIS MAP WAS LOCATED FOR THE NORTH CAROLINA DEPARTMENT OF TRANSPORTATION FOR HIGHWAY DESIGN PURPOSES. SOME ERROR MAY EXIST BETWEEN THE GRAPHICAL AND ACTUAL GROUND LOCATIONS OF PROPERTY LINES. THIS MAP IS TO BE USED AS A GRAPHICAL REPRESENTATION OF THE NCDOT'S INTENT TO ACQUIRE PROPERTY FOR RIGHT OF WAY PURPOSES, AND IN NO WAY REPRESENTS AN ACTUAL BOUNDARY SURVEY OF THIS PROPERTY.

NORTH CAROLINA DEPARTMENT OF TRANSPORTATION	
RIGHT OF WAY BRANCH	
GENE B.PITT'S	12-8-2021
PARCEL # 141	S:\CADD\U4758\DDRAFT\U4758_dee
DB 2912 PG 838	UNKNOWN SCALE

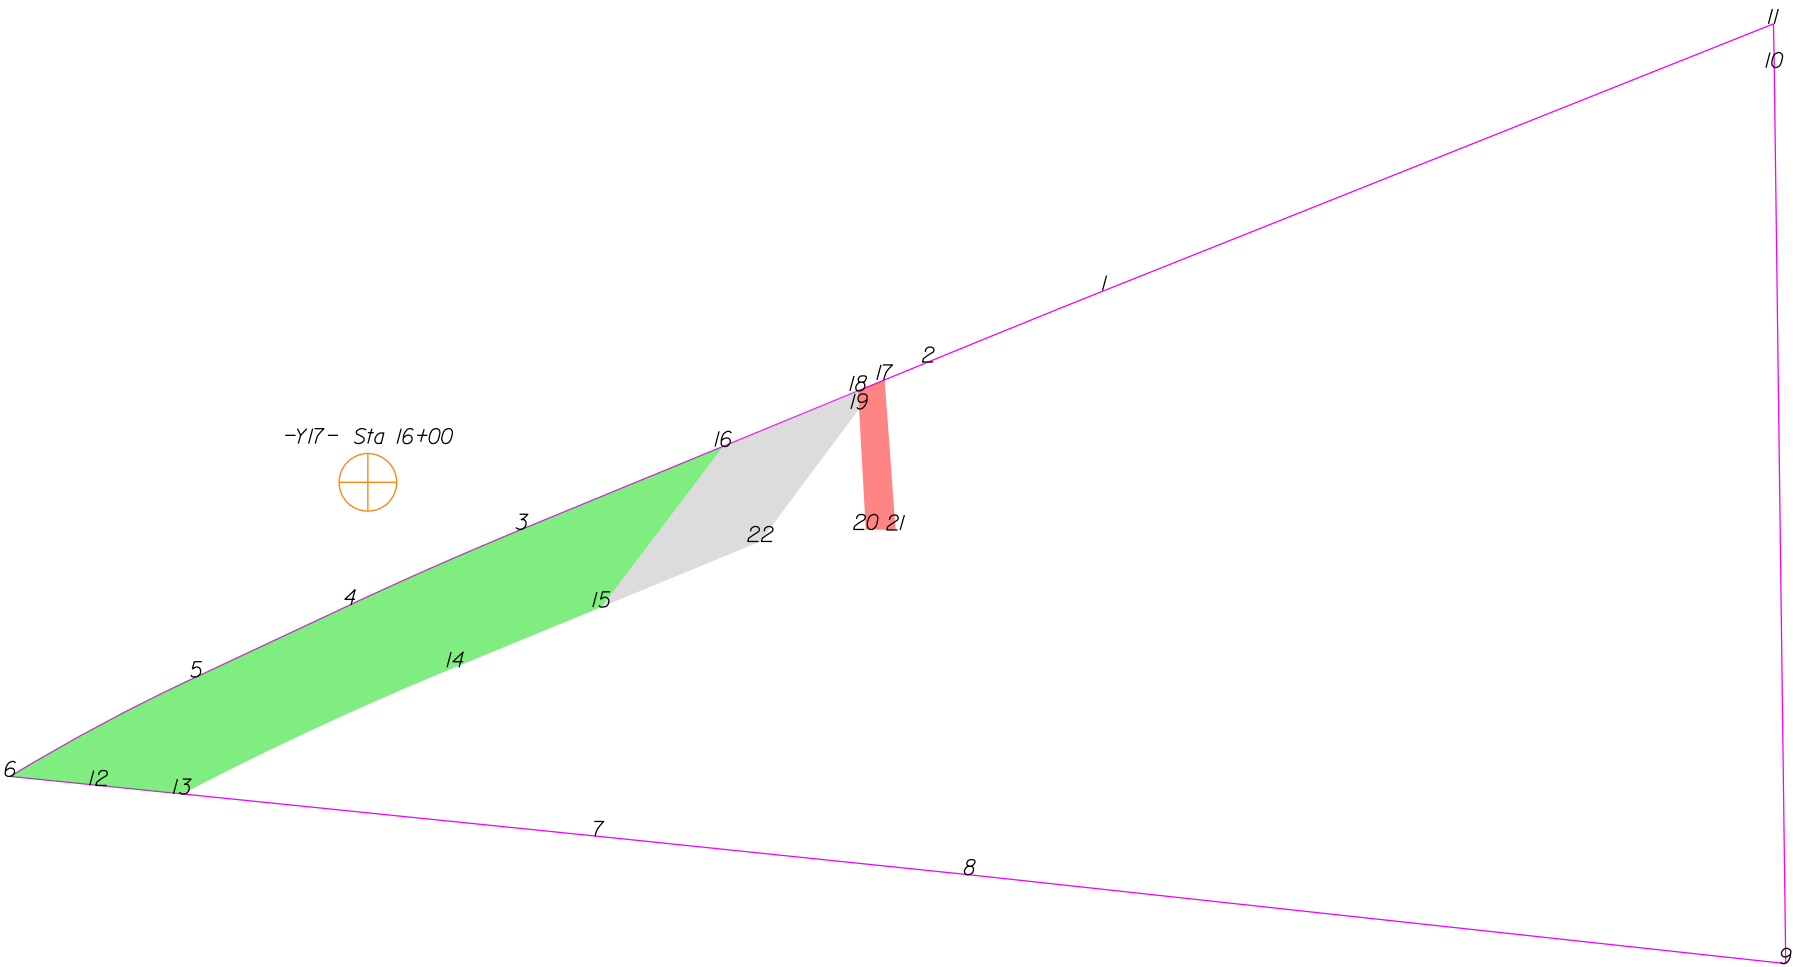

THIS MAP IS NOT A CERTIFIED SURVEY AND HAS NOT BEEN REVIEWED BY A LOCAL GOVERNMENT AGENCY FOR COMPLIANCE WITH ANY APPLICABLE LAND DEVELOPMENT REGULATIONS. THE PROPERTY SHOWN ON THIS MAP WAS LOCATED FOR THE NORTH CAROLINA DEPARTMENT OF TRANSPORTATION FOR HIGHWAY DESIGN PURPOSES. SOME ERROR MAY EXIST BETWEEN THE GRAPHICAL AND ACTUAL GROUND LOCATIONS OF PROPERTY LINES. THIS MAP IS TO BE USED AS A GRAPHICAL REPRESENTATION OF THE NCDOT'S INTENT TO ACQUIRE PROPERTY FOR RIGHT OF WAY PURPOSES, AND IN NO WAY REPRESENTS AN ACTUAL BOUNDARY SURVEY OF THIS PROPERTY.

NORTH CAROLINA DEPARTMENT OF TRANSPORTATION	
RIGHT OF WAY BRANCH	
EDDIE W.BATES	12-8-2021
PARCEL # 142	S:\CADD\U4758\DDRAFT\U4758_dee
DB 3271 PG 686	UNKNOWN SCALE

	SQR FT	ACRES		SQR M		HECTARES	
ROW Right	5374.137	0.123		499.276		0.050	
FROM - TO	DISTANCE (FT/M)		BEARING	RADIUS (FT/M)		CURVE LENGTH (FT/M)	
-Y17- Sta 16+00 - 3	47.318		14.423	S 73°2'17.1" E			
3 - 4	55.165		16.814	S 66°16'17.1" W	1170.000	356.617	55.170
4 - 5	49.863		15.198	S 64°55'14.0" W			
5 - 6	61.983		18.892	S 61°48'13.7" W	570.000	173.736	62.013
6 - 12	26.038		7.936	S 84°11'2.3" E			
12 - 13	24.701		7.529	S 84°11'2.3" E			
13 - 14	88.388		26.941	N 65°5'21.6" E	1000.000	304.801	88.417
14 - 15	46.529		14.182	N 67°37'20.2" E			
15 - 16	59.187		18.040	N 37°10'1.3" E			
16 - 3	63.949		19.492	S 67°37'20.2" W			


	SQR FT	ACRES		SQR M		HECTARES	
PUE Right	354.794	0.008		32.962		0.003	
FROM - TO	DISTANCE (FT/M)		BEARING	RADIUS (FT/M)		CURVE LENGTH (FT/M)	
-Y17- Sta 16+00 - 17	154.783		47.178	N 78°47'47.2" E			
17 - 18	8.445		2.574	S 67°37'20.2" W			
18 - 19	5.297		1.614	S 3°10'52.1" E			
19 - 20	35.470		10.811	S 3°10'52.1" E			
20 - 21	8.732		2.662	S 88°44'54.0" E			
21 - 17	44.224		13.480	N 47°41.7" W			

	SQR FT	ACRES		SQR M		HECTARES	
TDE Right	1482.455	0.034		137.725		0.014	
FROM - TO	DISTANCE (FT/M)		BEARING	RADIUS (FT/M)		CURVE LENGTH (FT/M)	
-Y17- Sta 16+00 - 18	146.508		44.656	N 79°26'11.2" E			
18 - 16	42.859		13.063	S 67°37'20.2" W			
16 - 15	59.187		18.040	S 37°10'1.3" W			
15 - 22	50.476		15.385	N 67°37'20.2" E			
22 - 19	48.587		14.809	N 36°39'30.7" E			
19 - 18	5.297		1.614	N 3°10'52.1" W			

TYPE	COUNT	SQR FEET	ACRES
Parcel	1	74365.184	1.707
ROW Right	1	5374.137	0.123
PUE Right	1	354.794	0.008
TDE Right	1	1482.455	0.034
ROW Left	0	0.000	0.000
PDE Left	0	0.000	0.000
PDE Right	0	0.000	0.000
TDE Left	0	0.000	0.000
TCE Left	0	0.000	0.000
TCE Right	0	0.000	0.000
PUE Left	0	0.000	0.000
TSE Left	0	0.000	0.000
TSE Right	0	0.000	0.000
DUE Left	0	0.000	0.000
DUE Right	0	0.000	0.000
DTE Left	0	0.000	0.000
DTE Right	0	0.000	0.000
AUE_Left	0	0.000	0.000
AUE_Right	0	0.000	0.000
PCE Left	0	0.000	0.000
PCE Right	0	0.000	0.000
TUE Left	0	0.000	0.000
TUE Right	0	0.000	0.000
REM Left	0	0.000	0.000
REM Right	0	0.000	0.000
Other Left	0	0.000	0.000
Other Right	0	0.000	0.000
PE Left	0	0.000	0.000
PE Right	0	0.000	0.000

THIS MAP IS NOT A CERTIFIED SURVEY AND HAS NOT BEEN REVIEWED BY A LOCAL GOVERNMENT AGENCY FOR COMPLIANCE WITH ANY APPLICABLE LAND DEVELOPMENT REGULATIONS. THE PROPERTY SHOWN ON THIS MAP WAS LOCATED FOR THE NORTH CAROLINA DEPARTMENT OF TRANSPORTATION FOR HIGHWAY DESIGN PURPOSES. SOME ERROR MAY EXIST BETWEEN THE GRAPHICAL AND ACTUAL GROUND LOCATIONS OF PROPERTY LINES. THIS MAP IS TO BE USED AS A GRAPHICAL REPRESENTATION OF THE NCDOT'S INTENT TO ACQUIRE PROPERTY FOR RIGHT OF WAY PURPOSES, AND IN NO WAY REPRESENTS AN ACTUAL BOUNDARY SURVEY OF THIS PROPERTY.

NORTH CAROLINA DEPARTMENT OF TRANSPORTATION	
RIGHT OF WAY BRANCH	
EDDIE W.BATES	12-8-2021
PARCEL # 142	S:\CADD\U4758\DDRAFT\U4758_dee
DB 3271 PG 686	UNKNOWN SCALE

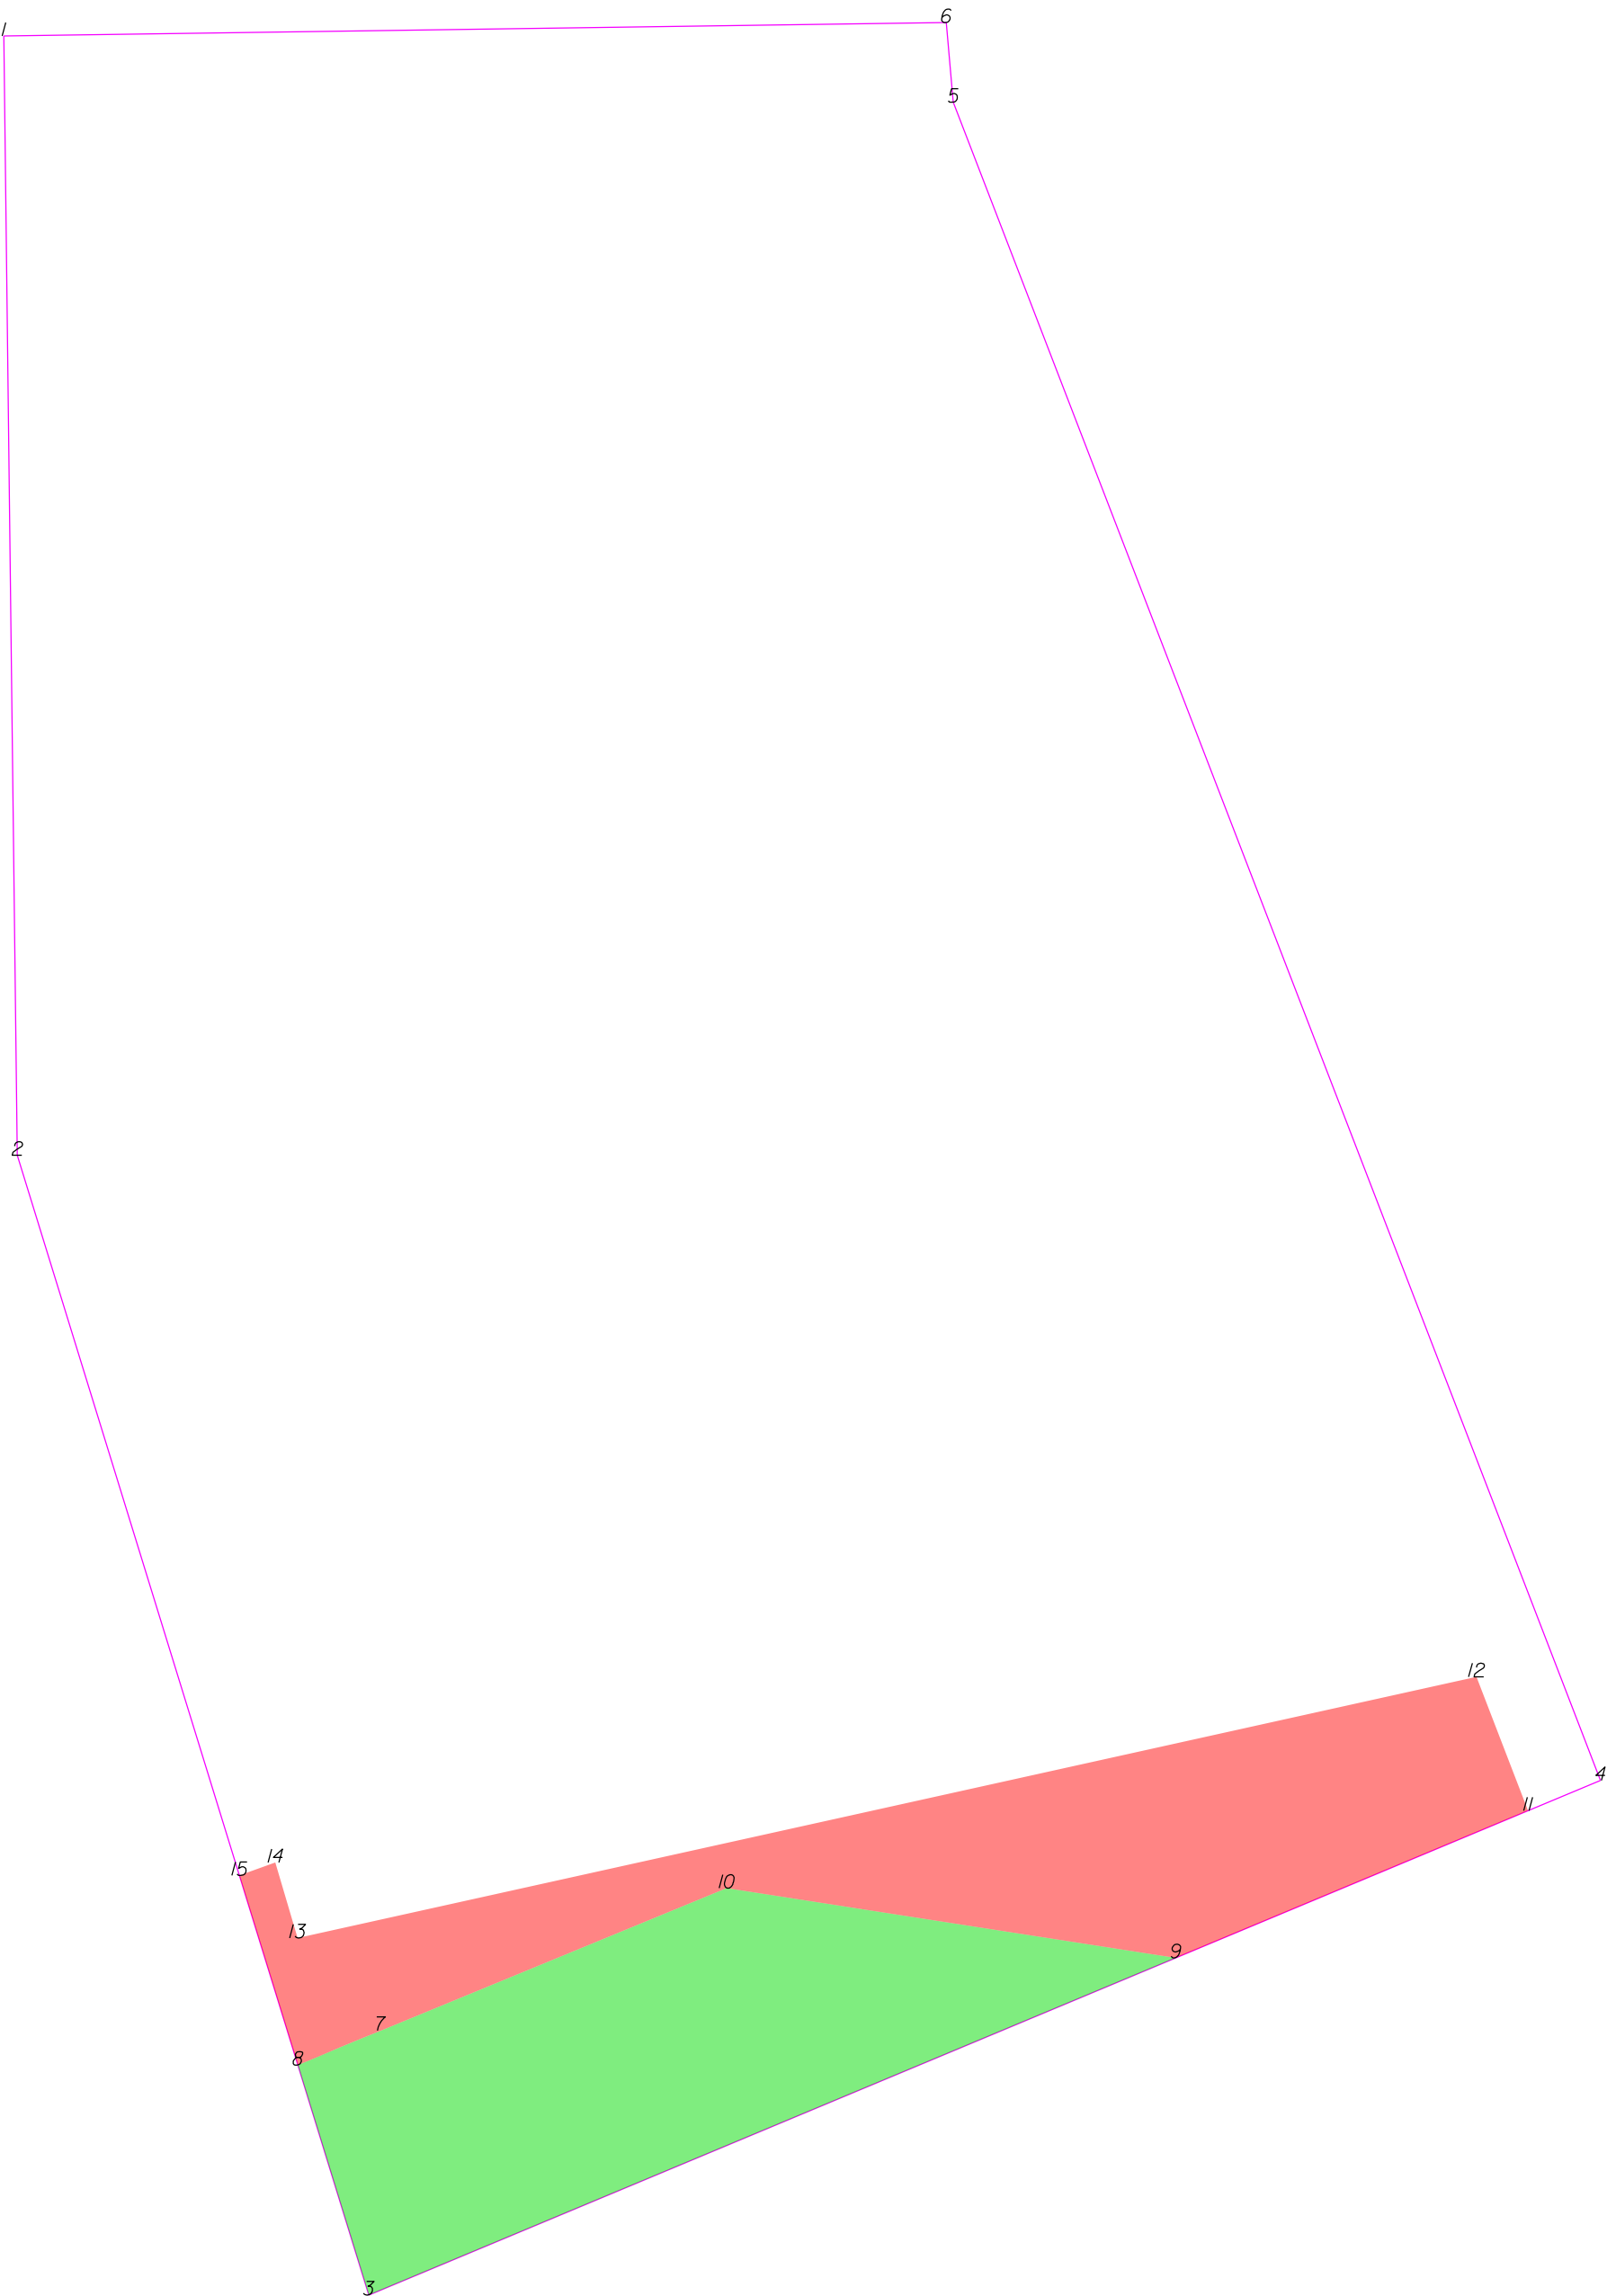

-Y17- Sta 16+00



THIS MAP IS NOT A CERTIFIED SURVEY AND HAS NOT BEEN REVIEWED BY A LOCAL GOVERNMENT AGENCY FOR COMPLIANCE WITH ANY APPLICABLE LAND DEVELOPMENT REGULATIONS. THE PROPERTY SHOWN ON THIS MAP WAS LOCATED FOR THE NORTH CAROLINA DEPARTMENT OF TRANSPORTATION FOR HIGHWAY DESIGN PURPOSES. SOME ERROR MAY EXIST BETWEEN THE GRAPHICAL AND ACTUAL GROUND LOCATIONS OF PROPERTY LINES. THIS MAP IS TO BE USED AS A GRAPHICAL REPRESENTATION OF THE NCDOT'S INTENT TO ACQUIRE PROPERTY FOR RIGHT OF WAY PURPOSES, AND IN NO WAY REPRESENTS AN ACTUAL BOUNDARY SURVEY OF THIS PROPERTY.

NORTH CAROLINA DEPARTMENT OF TRANSPORTATION	
RIGHT OF WAY BRANCH	
APRIL R. GALLANT	12-8-2021
PARCEL # 143	S:\CADD\U4758\DDRAFT\U4758_dee
DB 8061 PG 2343	UNKNOWN SCALE


	SQR FT	ACRES		SQR M		HECTARES	
ROW Left	2604.256	0.060		241.944		0.024	
FROM - TO		DISTANCE (FT/M)		BEARING		RADIUS (FT/M)	
-Y17- Sta 16+00 - 7		60.079	18.312	N 19°31'9.9" W			
7 - 8		11.510	3.508	S 67°19'40.3" W		1120.000	341.377
8 - 3		30.729	9.366	S 17°8'17.8" E			
3 - 9		111.781	34.071	N 67°19'44.2" E			
9 - 10		58.090	17.706	N 8°10'59.8" W			
10 - 7		47.773	14.561	S 67°37'20.2" W			

	SQR FT	ACRES		SQR M		HECTARES	
PUE Left	2613.938	0.060		242.844		0.024	
FROM - TO		DISTANCE (FT/M)		BEARING		RADIUS (FT/M)	
-Y17- Sta 16+00 - 8		60.547	18.455	N 30°27'40.3" W			
8 - 7		11.510	3.508	N 67°19'40.3" E		1120.000	341.377
7 - 10		47.773	14.561	N 67°37'20.2" E			
10 - 9		58.090	17.706	S 8°10'59.8" E			
9 - 11		48.785	14.870	N 67°19'44.2" E			
11 - 12		18.342	5.591	N 2°5'6.6" W			
12 - 13		154.302	47.031	S 77°30'23.8" W			
13 - 14		10.058	3.066	N 16°28'56.4" W			
14 - 15		4.881	1.488	S 70°6'23.8" W			
15 - 8		25.369	7.732	S 17°8'17.8" E			

TYPE	COUNT	SQR FEET	ACRES
Parcel	1	40608.687	0.932
ROW Left	1	2604.256	0.060
PUE Left	1	2613.938	0.060
ROW Right	0	0.000	0.000
PDE Left	0	0.000	0.000
PDE Right	0	0.000	0.000
TDE Left	0	0.000	0.000
TDE Right	0	0.000	0.000
TCE Left	0	0.000	0.000
TCE Right	0	0.000	0.000
PUE Right	0	0.000	0.000
TSE Left	0	0.000	0.000
TSE Right	0	0.000	0.000
DUE Left	0	0.000	0.000
DUE Right	0	0.000	0.000
DTE Left	0	0.000	0.000
DTE Right	0	0.000	0.000
AUE_Left	0	0.000	0.000
AUE_Right	0	0.000	0.000
PCE Left	0	0.000	0.000
PCE Right	0	0.000	0.000
TUE Left	0	0.000	0.000
TUE Right	0	0.000	0.000
REM Left	0	0.000	0.000
REM Right	0	0.000	0.000
Other Left	0	0.000	0.000
Other Right	0	0.000	0.000
PE Left	0	0.000	0.000
PE Right	0	0.000	0.000

THIS MAP IS NOT A CERTIFIED SURVEY AND HAS NOT BEEN REVIEWED BY A LOCAL GOVERNMENT AGENCY FOR COMPLIANCE WITH ANY APPLICABLE LAND DEVELOPMENT REGULATIONS. THE PROPERTY SHOWN ON THIS MAP WAS LOCATED FOR THE NORTH CAROLINA DEPARTMENT OF TRANSPORTATION FOR HIGHWAY DESIGN PURPOSES. SOME ERROR MAY EXIST BETWEEN THE GRAPHICAL AND ACTUAL GROUND LOCATIONS OF PROPERTY LINES. THIS MAP IS TO BE USED AS A GRAPHICAL REPRESENTATION OF THE NCDOT'S INTENT TO ACQUIRE PROPERTY FOR RIGHT OF WAY PURPOSES, AND IN NO WAY REPRESENTS AN ACTUAL BOUNDARY SURVEY OF THIS PROPERTY.

NORTH CAROLINA DEPARTMENT OF TRANSPORTATION	
RIGHT OF WAY BRANCH	
APRIL R.GALLANT	12-8-2021
PARCEL # 143	S:\CADD\U4758\DDRAFT\U4758_dee
DB 8061 PG 2343	UNKNOWN SCALE

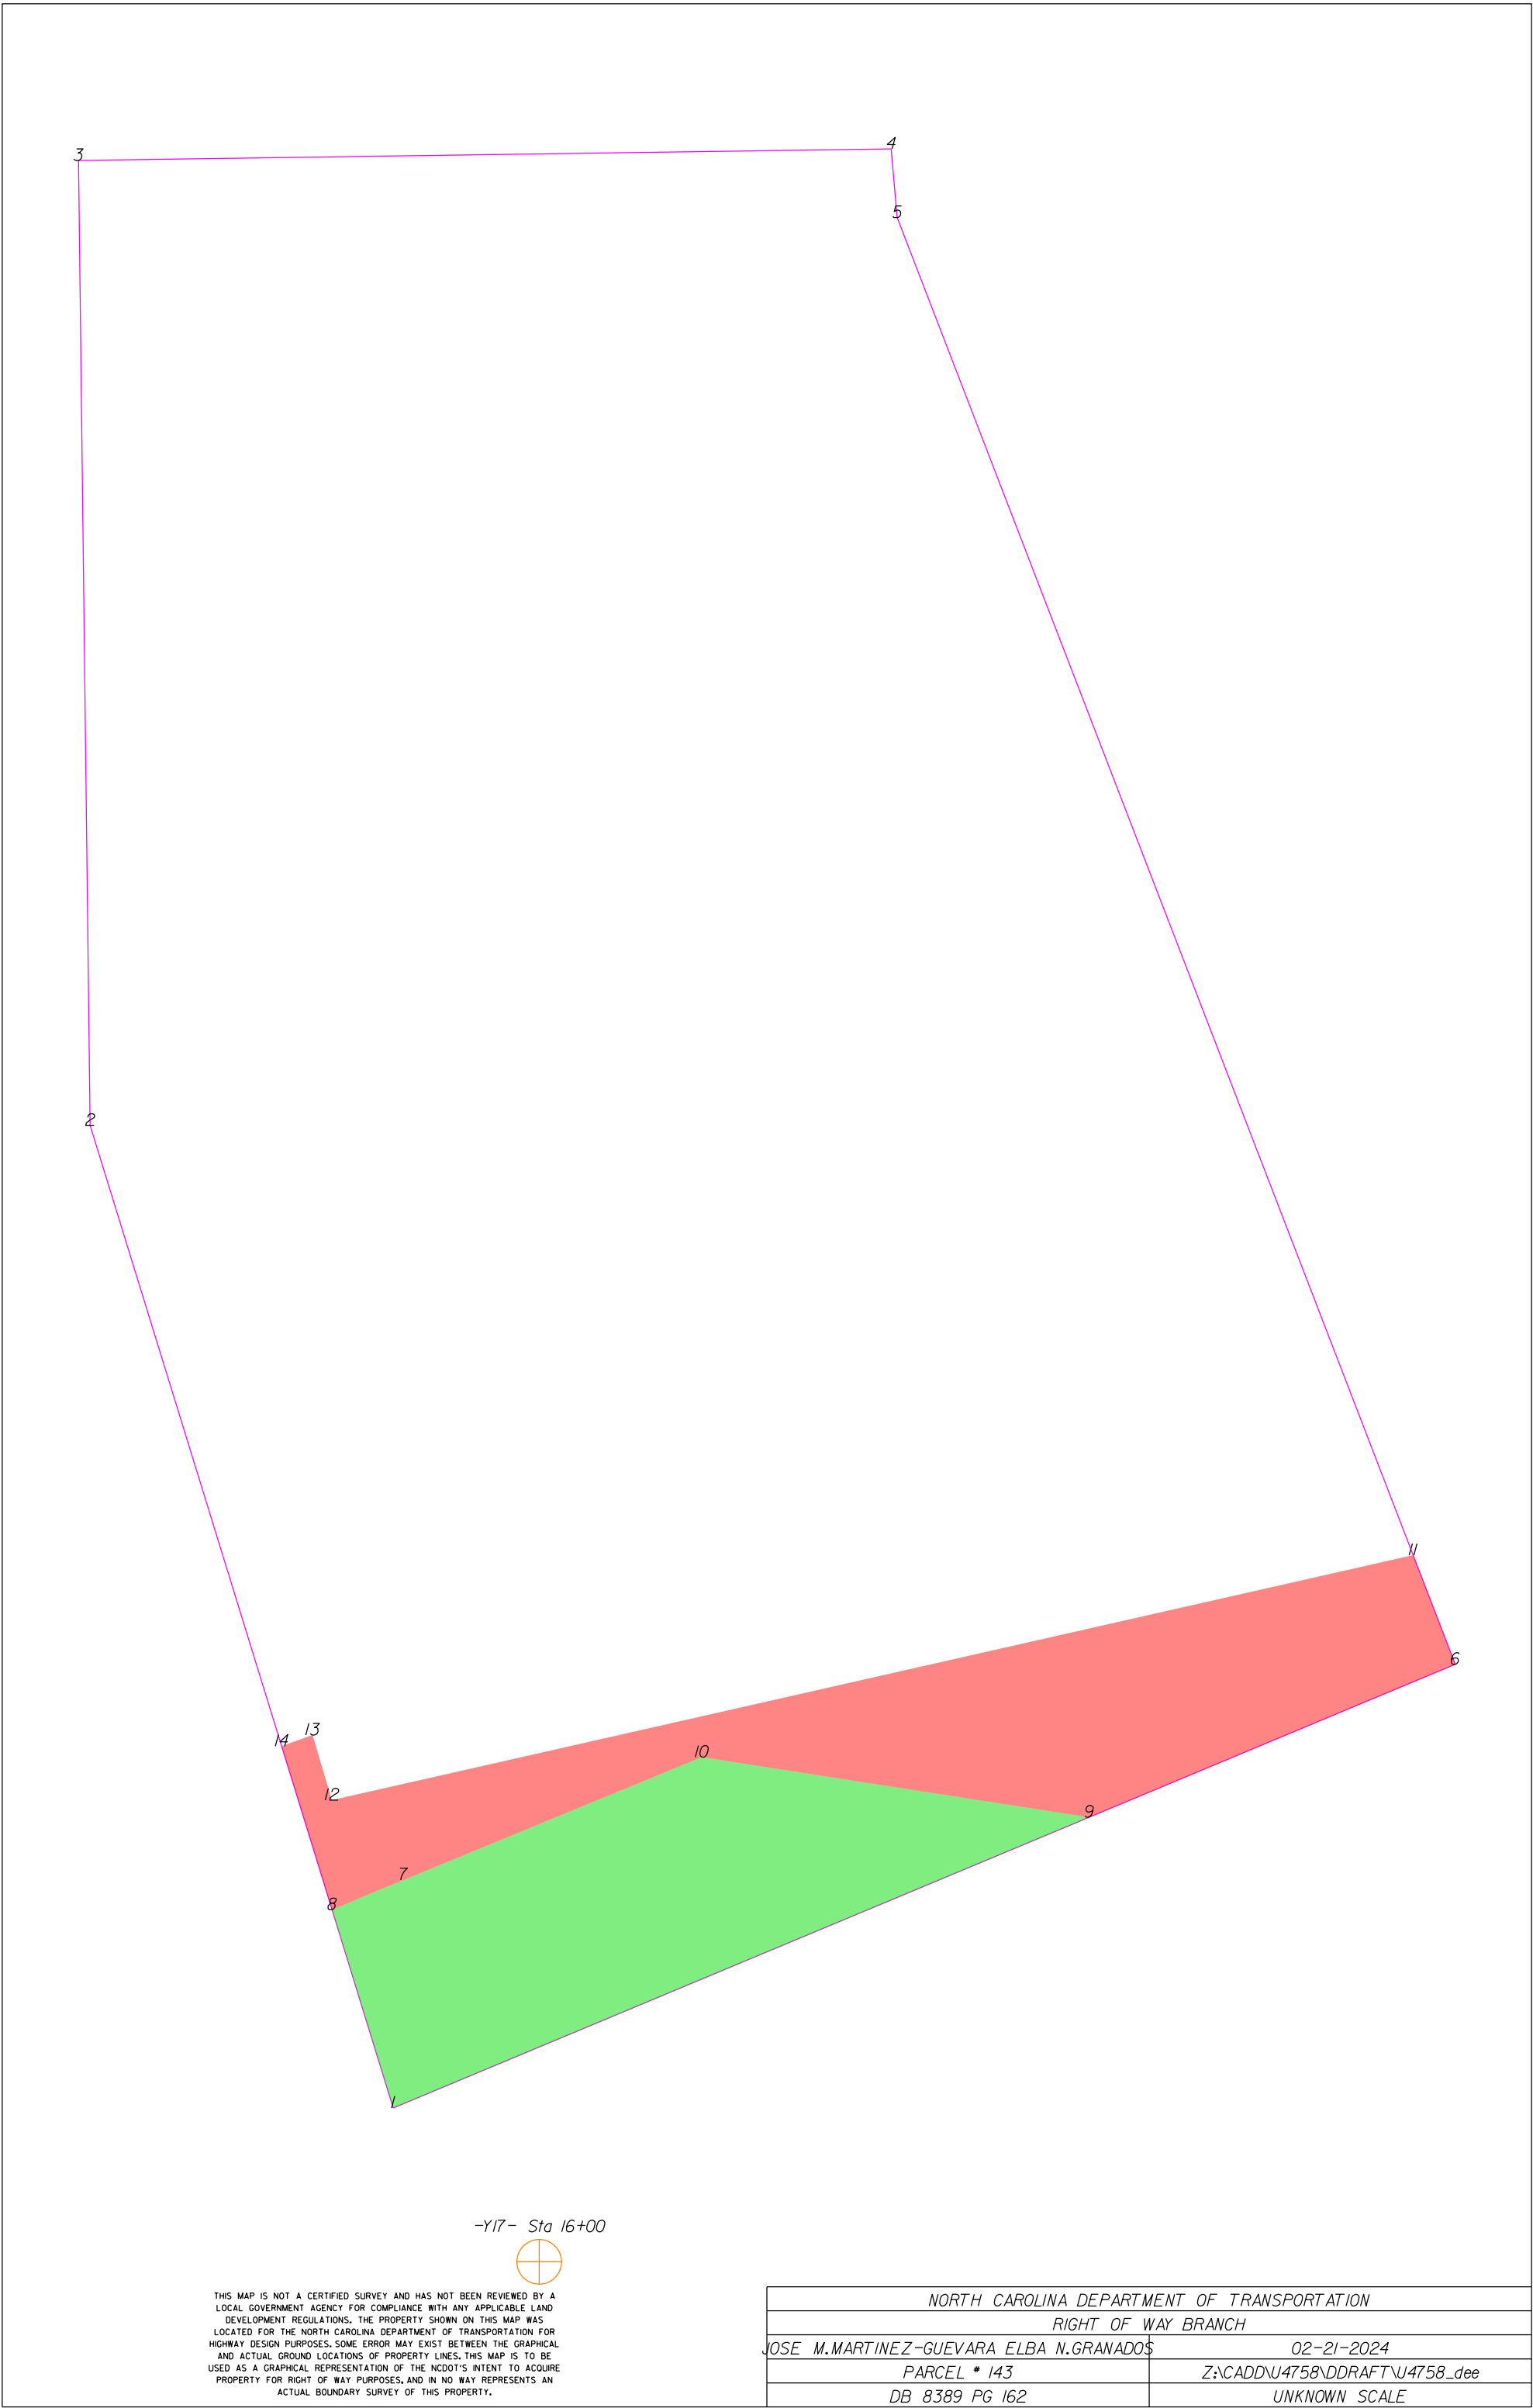

THIS MAP IS NOT A CERTIFIED SURVEY AND HAS NOT BEEN REVIEWED BY A LOCAL GOVERNMENT AGENCY FOR COMPLIANCE WITH ANY APPLICABLE LAND DEVELOPMENT REGULATIONS. THE PROPERTY SHOWN ON THIS MAP WAS LOCATED FOR THE NORTH CAROLINA DEPARTMENT OF TRANSPORTATION FOR HIGHWAY DESIGN PURPOSES. SOME ERROR MAY EXIST BETWEEN THE GRAPHICAL AND ACTUAL GROUND LOCATIONS OF PROPERTY LINES. THIS MAP IS TO BE USED AS A GRAPHICAL REPRESENTATION OF THE NCDOT'S INTENT TO ACQUIRE PROPERTY FOR RIGHT OF WAY PURPOSES, AND IN NO WAY REPRESENTS AN ACTUAL BOUNDARY SURVEY OF THIS PROPERTY.


	SQR FT	ACRES		SQR M		HECTARES	
ROW Left	2604.256	0.060		241.944		0.024	
FROM - TO	DISTANCE (FT/M)		BEARING	RADIUS (FT/M)		CURVE LENGTH (FT/M)	
-Y17- Sta 16+00 - 7	60.079	18.312	N 19°31'9.9" W				
7 - 8	11.510	3.508	S 67°19'40.3" W	1120.000	341.377	11.510	3.508
8 - 1	30.729	9.366	S 17°8'17.8" E				
1 - 9	111.781	34.071	N 67°19'44.2" E				
9 - 10	58.090	17.706	N 8°10'59.8" W				
10 - 7	47.773	14.561	S 67°37'20.2" W				

	SQR FT	ACRES		SQR M		HECTARES	
PUE Left	2852.262	0.065		264.985		0.026	
FROM - TO	DISTANCE (FT/M)		BEARING	RADIUS (FT/M)		CURVE LENGTH (FT/M)	
-Y17- Sta 16+00 - 8	60.547	18.455	N 30°27'40.3" W				
8 - 7	11.510	3.508	N 67°19'40.3" E	1120.000	341.377	11.510	3.508
7 - 10	47.773	14.561	N 67°37'20.2" E				
10 - 9	58.090	17.706	S 8°10'59.8" E				
9 - 6	58.789	17.919	N 67°19'44.2" E				
6 - 11	17.340	5.285	N 2°5'6.6" W				
11 - 12	164.300	50.079	S 77°14'8.9" W				
12 - 13	10.058	3.066	N 16°28'56.4" W				
13 - 14	4.881	1.488	S 70°6'23.8" W				
14 - 8	25.369	7.732	S 17°8'17.8" E				

TYPE	COUNT	SQR FEET	ACRES
Parcel	1	40608.687	0.932
ROW Left	1	2604.256	0.060
PUE Left	1	2852.262	0.065
ROW Right	0	0.000	0.000
PDE Left	0	0.000	0.000
PDE Right	0	0.000	0.000
TDE Left	0	0.000	0.000
TDE Right	0	0.000	0.000
TCE Left	0	0.000	0.000
TCE Right	0	0.000	0.000
PUE Right	0	0.000	0.000
TSE Left	0	0.000	0.000
TSE Right	0	0.000	0.000
DUE Left	0	0.000	0.000
DUE Right	0	0.000	0.000
DTE Left	0	0.000	0.000
DTE Right	0	0.000	0.000
AUE_Left	0	0.000	0.000
AUE_Right	0	0.000	0.000
PCE Left	0	0.000	0.000
PCE Right	0	0.000	0.000
TUE Left	0	0.000	0.000
TUE Right	0	0.000	0.000
REM Left	0	0.000	0.000
REM Right	0	0.000	0.000
Other Left	0	0.000	0.000
Other Right	0	0.000	0.000
PE Left	0	0.000	0.000
PE Right	0	0.000	0.000

THIS MAP IS NOT A CERTIFIED SURVEY AND HAS NOT BEEN REVIEWED BY A LOCAL GOVERNMENT AGENCY FOR COMPLIANCE WITH ANY APPLICABLE LAND DEVELOPMENT REGULATIONS. THE PROPERTY SHOWN ON THIS MAP WAS LOCATED FOR THE NORTH CAROLINA DEPARTMENT OF TRANSPORTATION FOR HIGHWAY DESIGN PURPOSES. SOME ERROR MAY EXIST BETWEEN THE GRAPHICAL AND ACTUAL GROUND LOCATIONS OF PROPERTY LINES. THIS MAP IS TO BE USED AS A GRAPHICAL REPRESENTATION OF THE NCDOT'S INTENT TO ACQUIRE PROPERTY FOR RIGHT OF WAY PURPOSES, AND IN NO WAY REPRESENTS AN ACTUAL BOUNDARY SURVEY OF THIS PROPERTY.

NORTH CAROLINA DEPARTMENT OF TRANSPORTATION	
RIGHT OF WAY BRANCH	
JOSE M.MARTINEZ-GUEVARA ELBA N.GRANADOS	02-21-2024
PARCEL * 143	Z:\CADD\U4758\DDRAFT\U4758_dee
DB 8389 PG 162	UNKNOWN SCALE

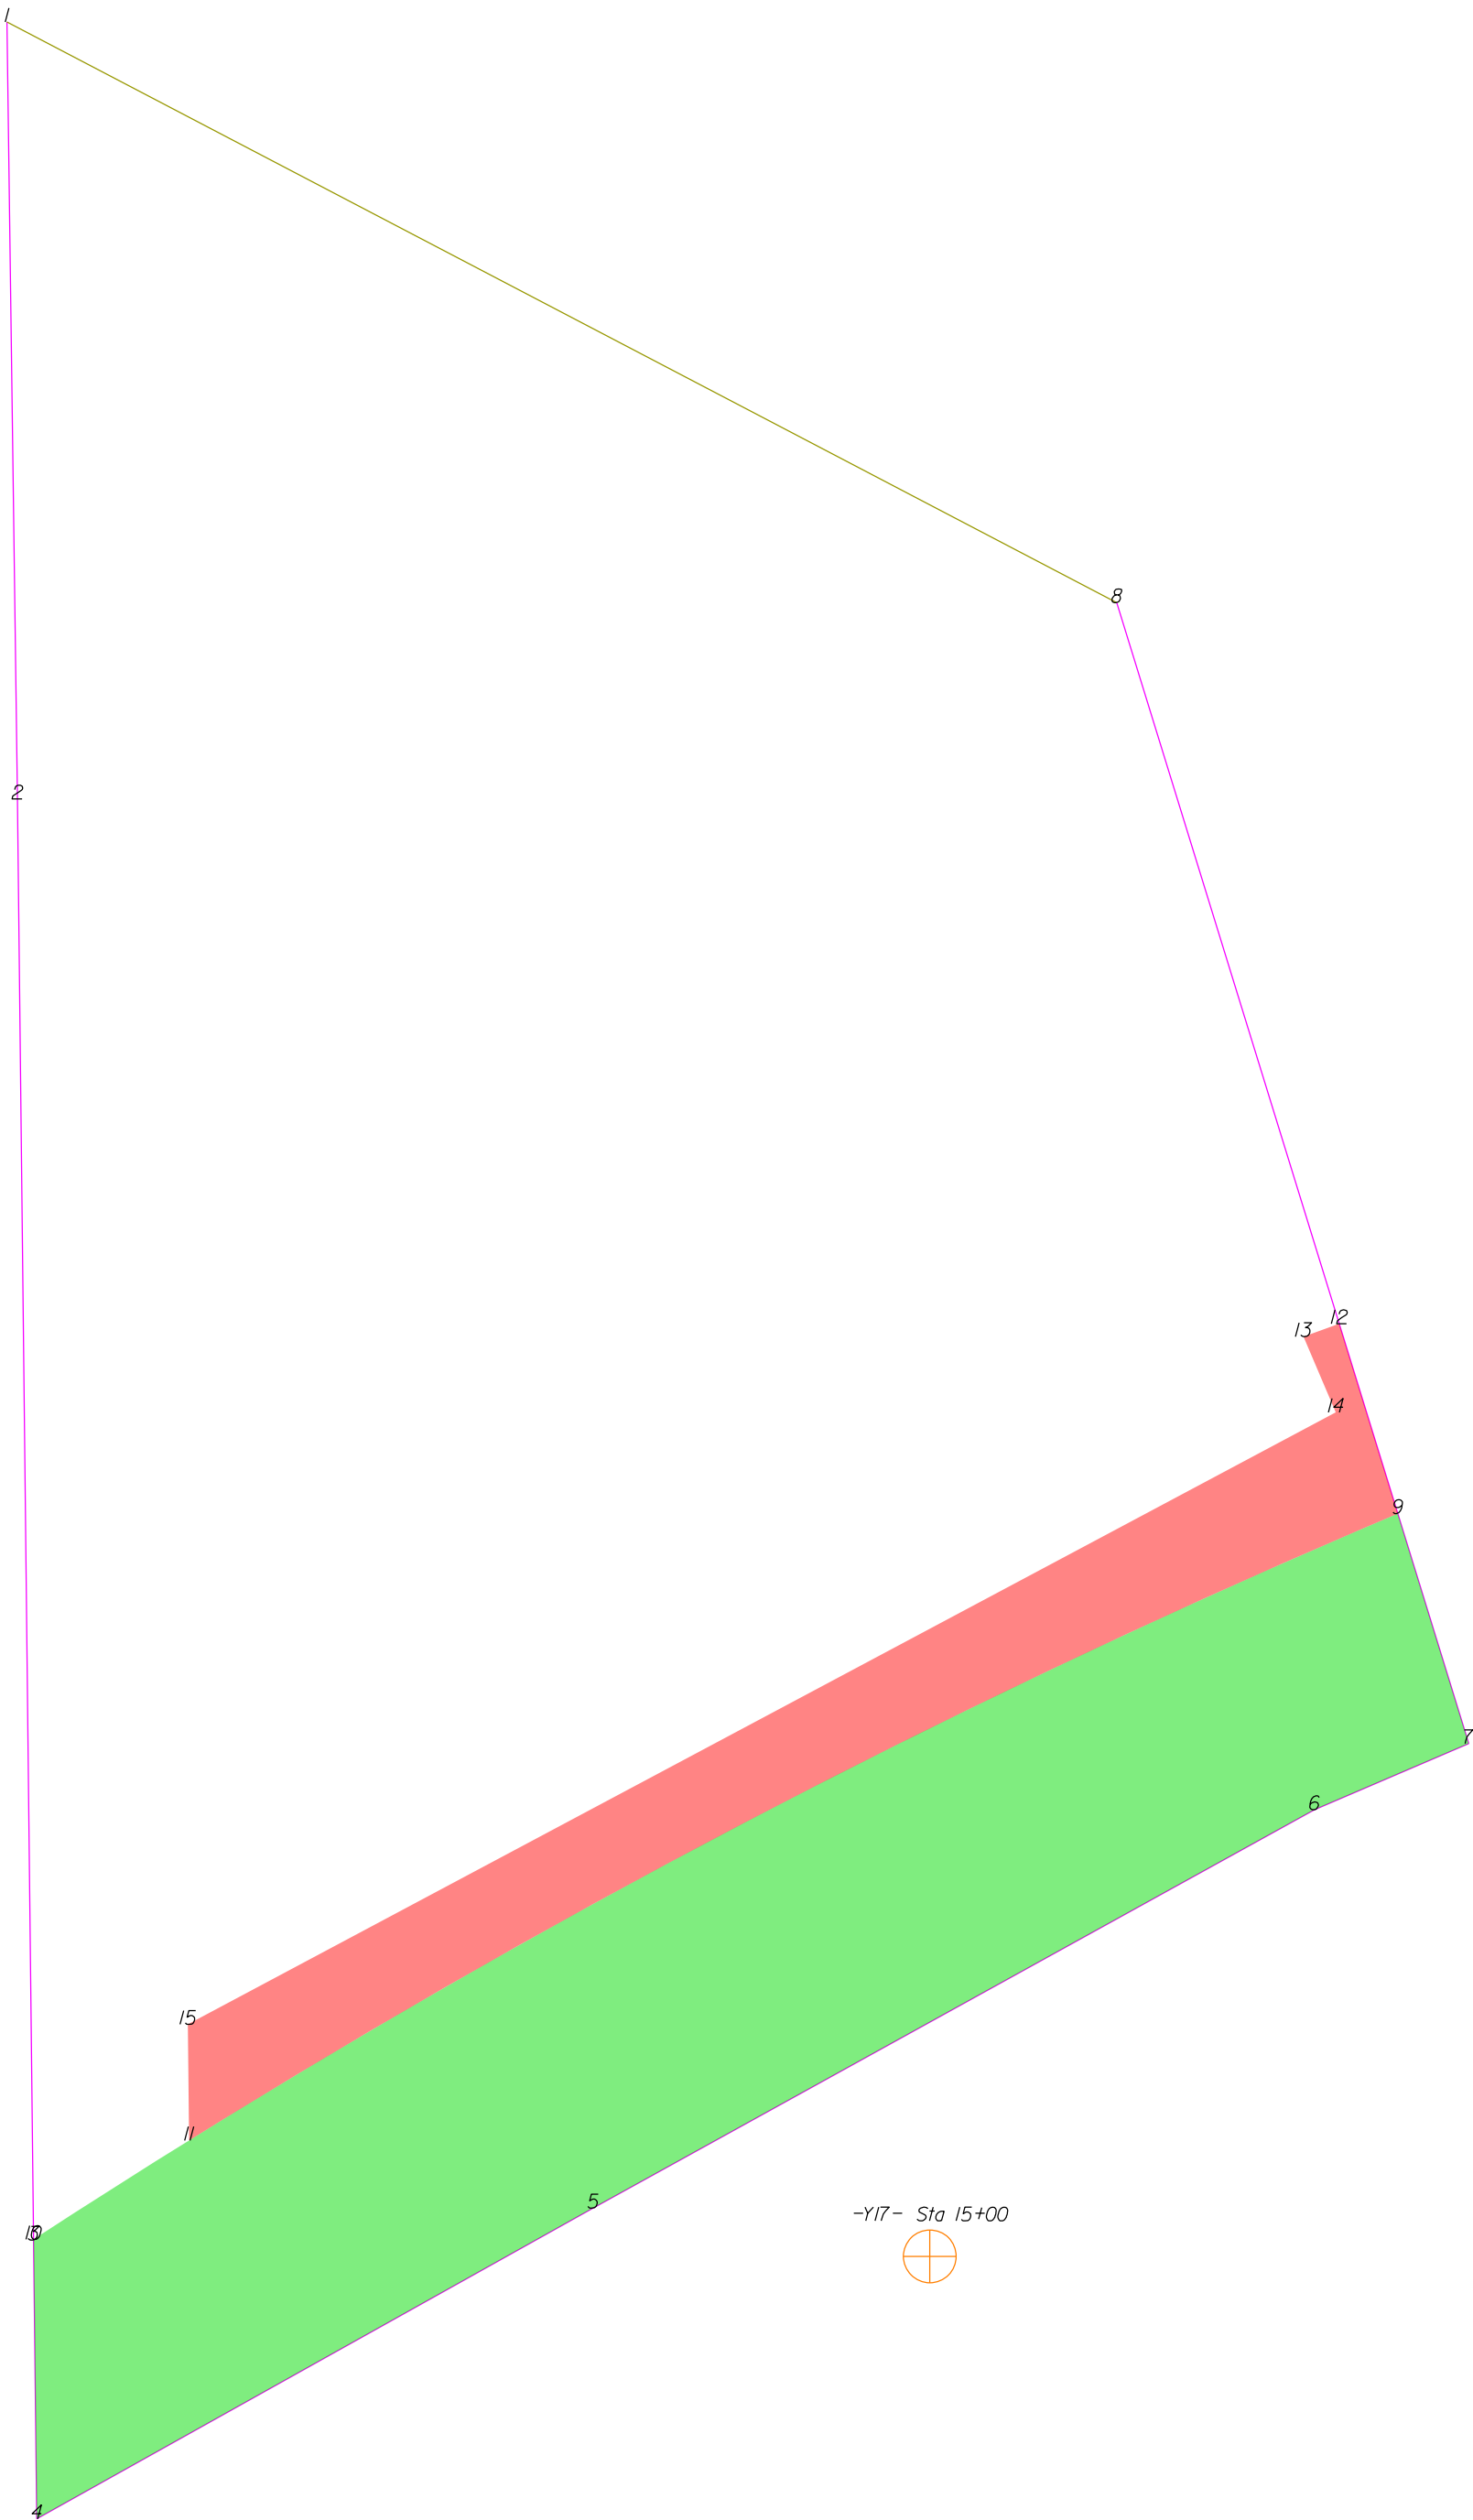

THIS MAP IS NOT A CERTIFIED SURVEY AND HAS NOT BEEN REVIEWED BY A LOCAL GOVERNMENT AGENCY FOR COMPLIANCE WITH ANY APPLICABLE LAND DEVELOPMENT REGULATIONS. THE PROPERTY SHOWN ON THIS MAP WAS LOCATED FOR THE NORTH CAROLINA DEPARTMENT OF TRANSPORTATION FOR HIGHWAY DESIGN PURPOSES. SOME ERROR MAY EXIST BETWEEN THE GRAPHICAL AND ACTUAL GROUND LOCATIONS OF PROPERTY LINES. THIS MAP IS TO BE USED AS A GRAPHICAL REPRESENTATION OF THE NCDOT'S INTENT TO ACQUIRE PROPERTY FOR RIGHT OF WAY PURPOSES, AND IN NO WAY REPRESENTS AN ACTUAL BOUNDARY SURVEY OF THIS PROPERTY.

NORTH CAROLINA DEPARTMENT OF TRANSPORTATION	
RIGHT OF WAY BRANCH	
KEITH D. PEEDEN	12-8-2021
PARCEL # 144	S:\CADD\U4758\DDRAFT\U4758_dee
DB 7254 PG 100	UNKNOWN SCALE


	SQR FT	ACRES	SQR M	HECTARES
ROW Left	6604.085	0.152	613.542	0.061
FROM - TO	DISTANCE (FT/M)		RADIUS (FT/M)	
-Y17- Sta 15+00 - 9	112.060	34.156	N 32°12'20.1" E	
9 - 10	197.239	60.119	S 61°58'54.6" W	1120.000 341.377
10 - 3	0.095	0.029	S 0°38'31.3" E	
3 - 4	35.563	10.840	S 0°38'31.3" E	
4 - 5	81.345	24.794	N 60°49'20.2" E	
5 - 6	105.191	32.062	N 61°5'17.6" E	
6 - 7	21.405	6.524	N 66°47'58.7" E	
7 - 9	30.729	9.366	N 17°8'17.8" W	

	SQR FT	ACRES	SQR M	HECTARES
PUE Left	2088.009	0.048	193.983	0.019
FROM - TO	DISTANCE (FT/M)		RADIUS (FT/M)	
-Y17- Sta 15+00 - 11	95.691	29.167	N 81°6'6.8" W	
11 - 9	173.781	52.969	N 62°35'2.2" E	1120.000 341.377
9 - 12	25.369	7.732	N 17°8'17.8" W	
12 - 13	4.855	1.480	S 70°6'23.8" W	
13 - 14	10.500	3.200	S 23°4'48.7" E	
14 - 15	166.037	50.608	S 61°55'40.7" W	
15 - 11	14.815	4.515	S 0°38'31.3" E	

TYPE	COUNT	SQR FEET	ACRES
Parcel	1	37719.115	0.866
ROW Left	1	6604.085	0.152
PUE Left	1	2088.009	0.048
ROW Right	0	0.000	0.000
PDE Left	0	0.000	0.000
PDE Right	0	0.000	0.000
TDE Left	0	0.000	0.000
TDE Right	0	0.000	0.000
TCE Left	0	0.000	0.000
TCE Right	0	0.000	0.000
PUE Right	0	0.000	0.000
TSE Left	0	0.000	0.000
TSE Right	0	0.000	0.000
DUE Left	0	0.000	0.000
DUE Right	0	0.000	0.000
DTE Left	0	0.000	0.000
DTE Right	0	0.000	0.000
AUE_Left	0	0.000	0.000
AUE_Right	0	0.000	0.000
PCE Left	0	0.000	0.000
PCE Right	0	0.000	0.000
TUE Left	0	0.000	0.000
TUE Right	0	0.000	0.000
REM Left	0	0.000	0.000
REM Right	0	0.000	0.000
Other Left	0	0.000	0.000
Other Right	0	0.000	0.000
PE Left	0	0.000	0.000
PE Right	0	0.000	0.000

THIS MAP IS NOT A CERTIFIED SURVEY AND HAS NOT BEEN REVIEWED BY A LOCAL GOVERNMENT AGENCY FOR COMPLIANCE WITH ANY APPLICABLE LAND DEVELOPMENT REGULATIONS. THE PROPERTY SHOWN ON THIS MAP WAS LOCATED FOR THE NORTH CAROLINA DEPARTMENT OF TRANSPORTATION FOR HIGHWAY DESIGN PURPOSES. SOME ERROR MAY EXIST BETWEEN THE GRAPHICAL AND ACTUAL GROUND LOCATIONS OF PROPERTY LINES. THIS MAP IS TO BE USED AS A GRAPHICAL REPRESENTATION OF THE NCDOT'S INTENT TO ACQUIRE PROPERTY FOR RIGHT OF WAY PURPOSES, AND IN NO WAY REPRESENTS AN ACTUAL BOUNDARY SURVEY OF THIS PROPERTY.

NORTH CAROLINA DEPARTMENT OF TRANSPORTATION	
RIGHT OF WAY BRANCH	
KEITH D.PEEDEN	12-8-2021
PARCEL # 144	S:\CADD\U4758\DDRAFT\U4758_dee
DB 7254 PG 100	UNKNOWN SCALE

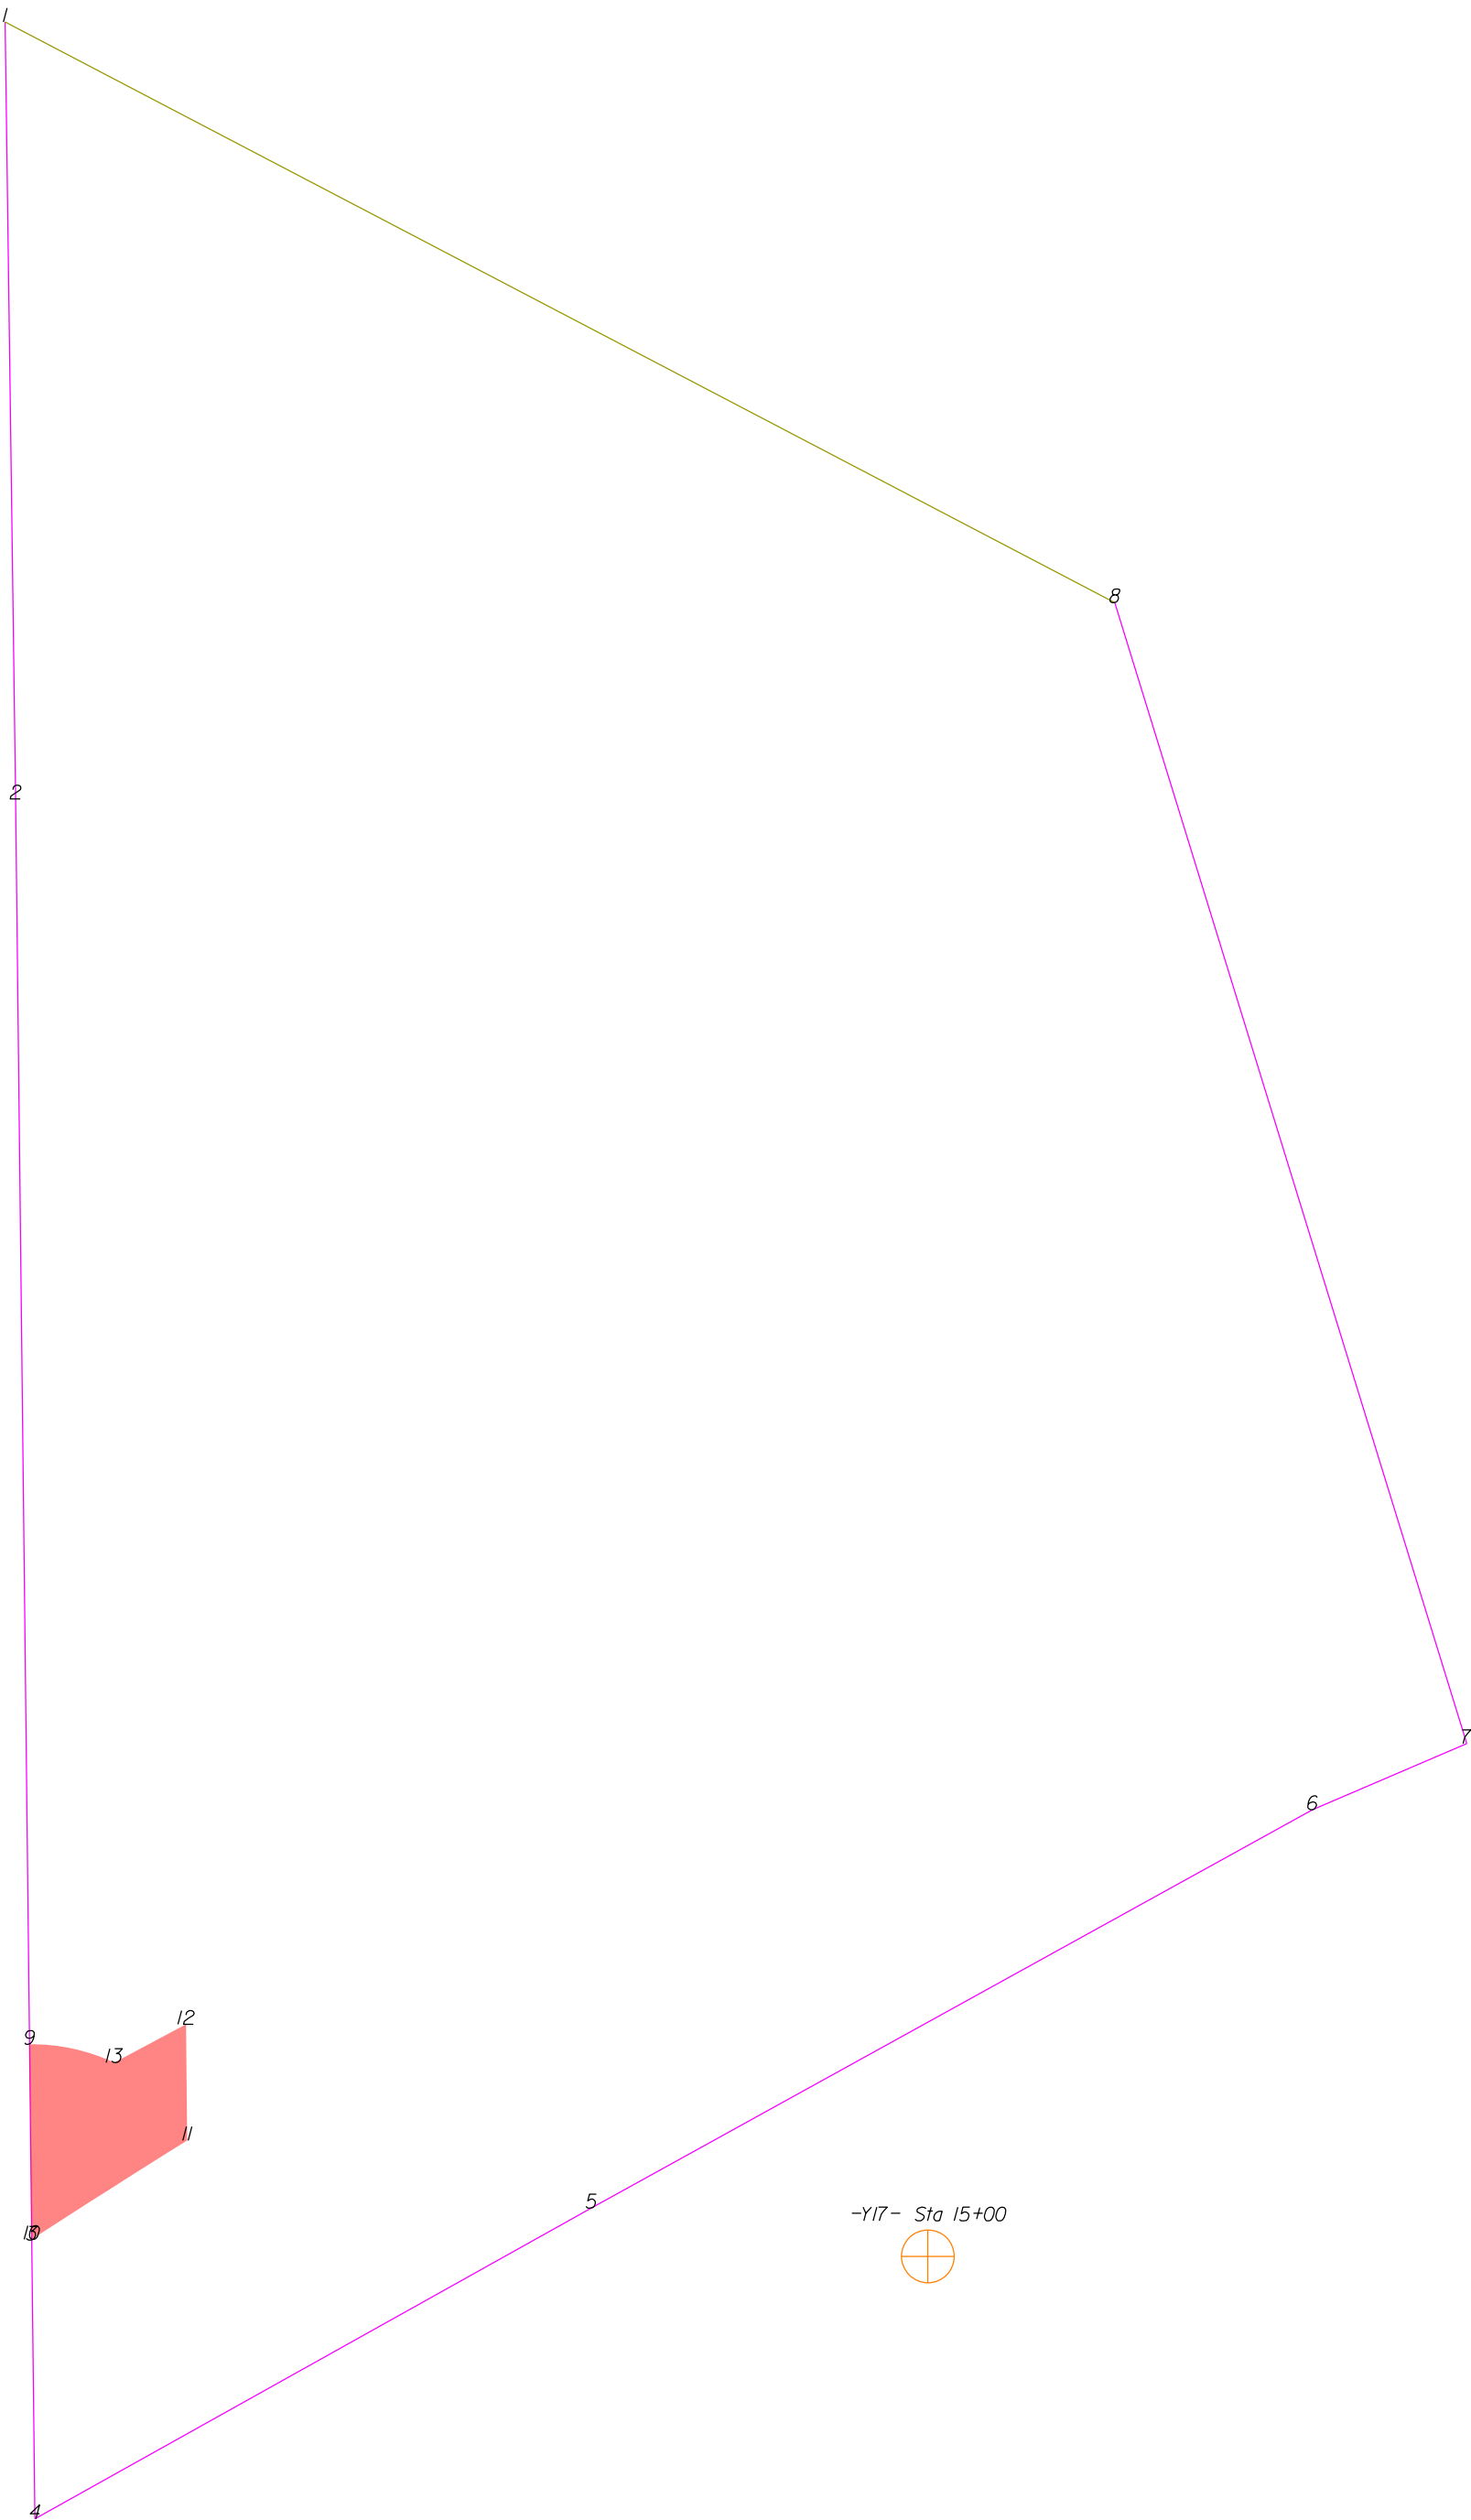

THIS MAP IS NOT A CERTIFIED SURVEY AND HAS NOT BEEN REVIEWED BY A LOCAL GOVERNMENT AGENCY FOR COMPLIANCE WITH ANY APPLICABLE LAND DEVELOPMENT REGULATIONS. THE PROPERTY SHOWN ON THIS MAP WAS LOCATED FOR THE NORTH CAROLINA DEPARTMENT OF TRANSPORTATION FOR HIGHWAY DESIGN PURPOSES. SOME ERROR MAY EXIST BETWEEN THE GRAPHICAL AND ACTUAL GROUND LOCATIONS OF PROPERTY LINES. THIS MAP IS TO BE USED AS A GRAPHICAL REPRESENTATION OF THE NCDOT'S INTENT TO ACQUIRE PROPERTY FOR RIGHT OF WAY PURPOSES, AND IN NO WAY REPRESENTS AN ACTUAL BOUNDARY SURVEY OF THIS PROPERTY.


NORTH CAROLINA DEPARTMENT OF TRANSPORTATION	
RIGHT OF WAY BRANCH	
KEITH D. PEEDEN	07-22-2024
PARCEL # 144Z	Z:\CADD\U4758\DDRAFT\U4758_dee
DB 7254 PG 100	UNKNOWN SCALE

	SQR FT	ACRES	SQR M	HECTARES
PUE Left	363.747	0.008	33.793	0.003
FROM - TO	DISTANCE (FT/M)	BEARING	RADIUS (FT/M)	CURVE LENGTH (FT/M)
-Y17- Sta 15+00 - 9	117.830	35.915	N 76°43'9.5" W	
9 - 10	24.905	7.591	S 0°38'31.3" E	
10 - 11	23.539	7.175	N 57°31'56.4" E	1120.000 341.377 23.539 7.175
11 - 12	14.815	4.515	N 0°38'31.3" W	
12 - 13	10.367	3.160	S 61°55'40.7" W	
13 - 9	11.074	3.375	N 77°50'46.7" W	25.000 7.620 11.166 3.404

TYPE	COUNT	SQR FEET	ACRES
Parcel	1	37719.115	0.866
PUE Left	1	363.747	0.008
ROW Left	0	0.000	0.000
ROW Right	0	0.000	0.000
PDE Left	0	0.000	0.000
PDE Right	0	0.000	0.000
TDE Left	0	0.000	0.000
TDE Right	0	0.000	0.000
TCE Left	0	0.000	0.000
TCE Right	0	0.000	0.000
PUE Right	0	0.000	0.000
TSE Left	0	0.000	0.000
TSE Right	0	0.000	0.000
DUE Left	0	0.000	0.000
DUE Right	0	0.000	0.000
DTE Left	0	0.000	0.000
DTE Right	0	0.000	0.000
AUE_Left	0	0.000	0.000
AUE_Right	0	0.000	0.000
PCE Left	0	0.000	0.000
PCE Right	0	0.000	0.000
TUE Left	0	0.000	0.000
TUE Right	0	0.000	0.000
REM Left	0	0.000	0.000
REM Right	0	0.000	0.000
Other Left	0	0.000	0.000
Other Right	0	0.000	0.000
PE Left	0	0.000	0.000
PE Right	0	0.000	0.000

THIS MAP IS NOT A CERTIFIED SURVEY AND HAS NOT BEEN REVIEWED BY A LOCAL GOVERNMENT AGENCY FOR COMPLIANCE WITH ANY APPLICABLE LAND DEVELOPMENT REGULATIONS. THE PROPERTY SHOWN ON THIS MAP WAS LOCATED FOR THE NORTH CAROLINA DEPARTMENT OF TRANSPORTATION FOR HIGHWAY DESIGN PURPOSES. SOME ERROR MAY EXIST BETWEEN THE GRAPHICAL AND ACTUAL GROUND LOCATIONS OF PROPERTY LINES. THIS MAP IS TO BE USED AS A GRAPHICAL REPRESENTATION OF THE NCDOT'S INTENT TO ACQUIRE PROPERTY FOR RIGHT OF WAY PURPOSES, AND IN NO WAY REPRESENTS AN ACTUAL BOUNDARY SURVEY OF THIS PROPERTY.

NORTH CAROLINA DEPARTMENT OF TRANSPORTATION	
RIGHT OF WAY BRANCH	
KEITH D. PEEDEN	07-22-2024
PARCEL # 144Z	Z:\CADD\U4758\DDRAFT\U4758_dee
DB 7254 PG 100	UNKNOWN SCALE

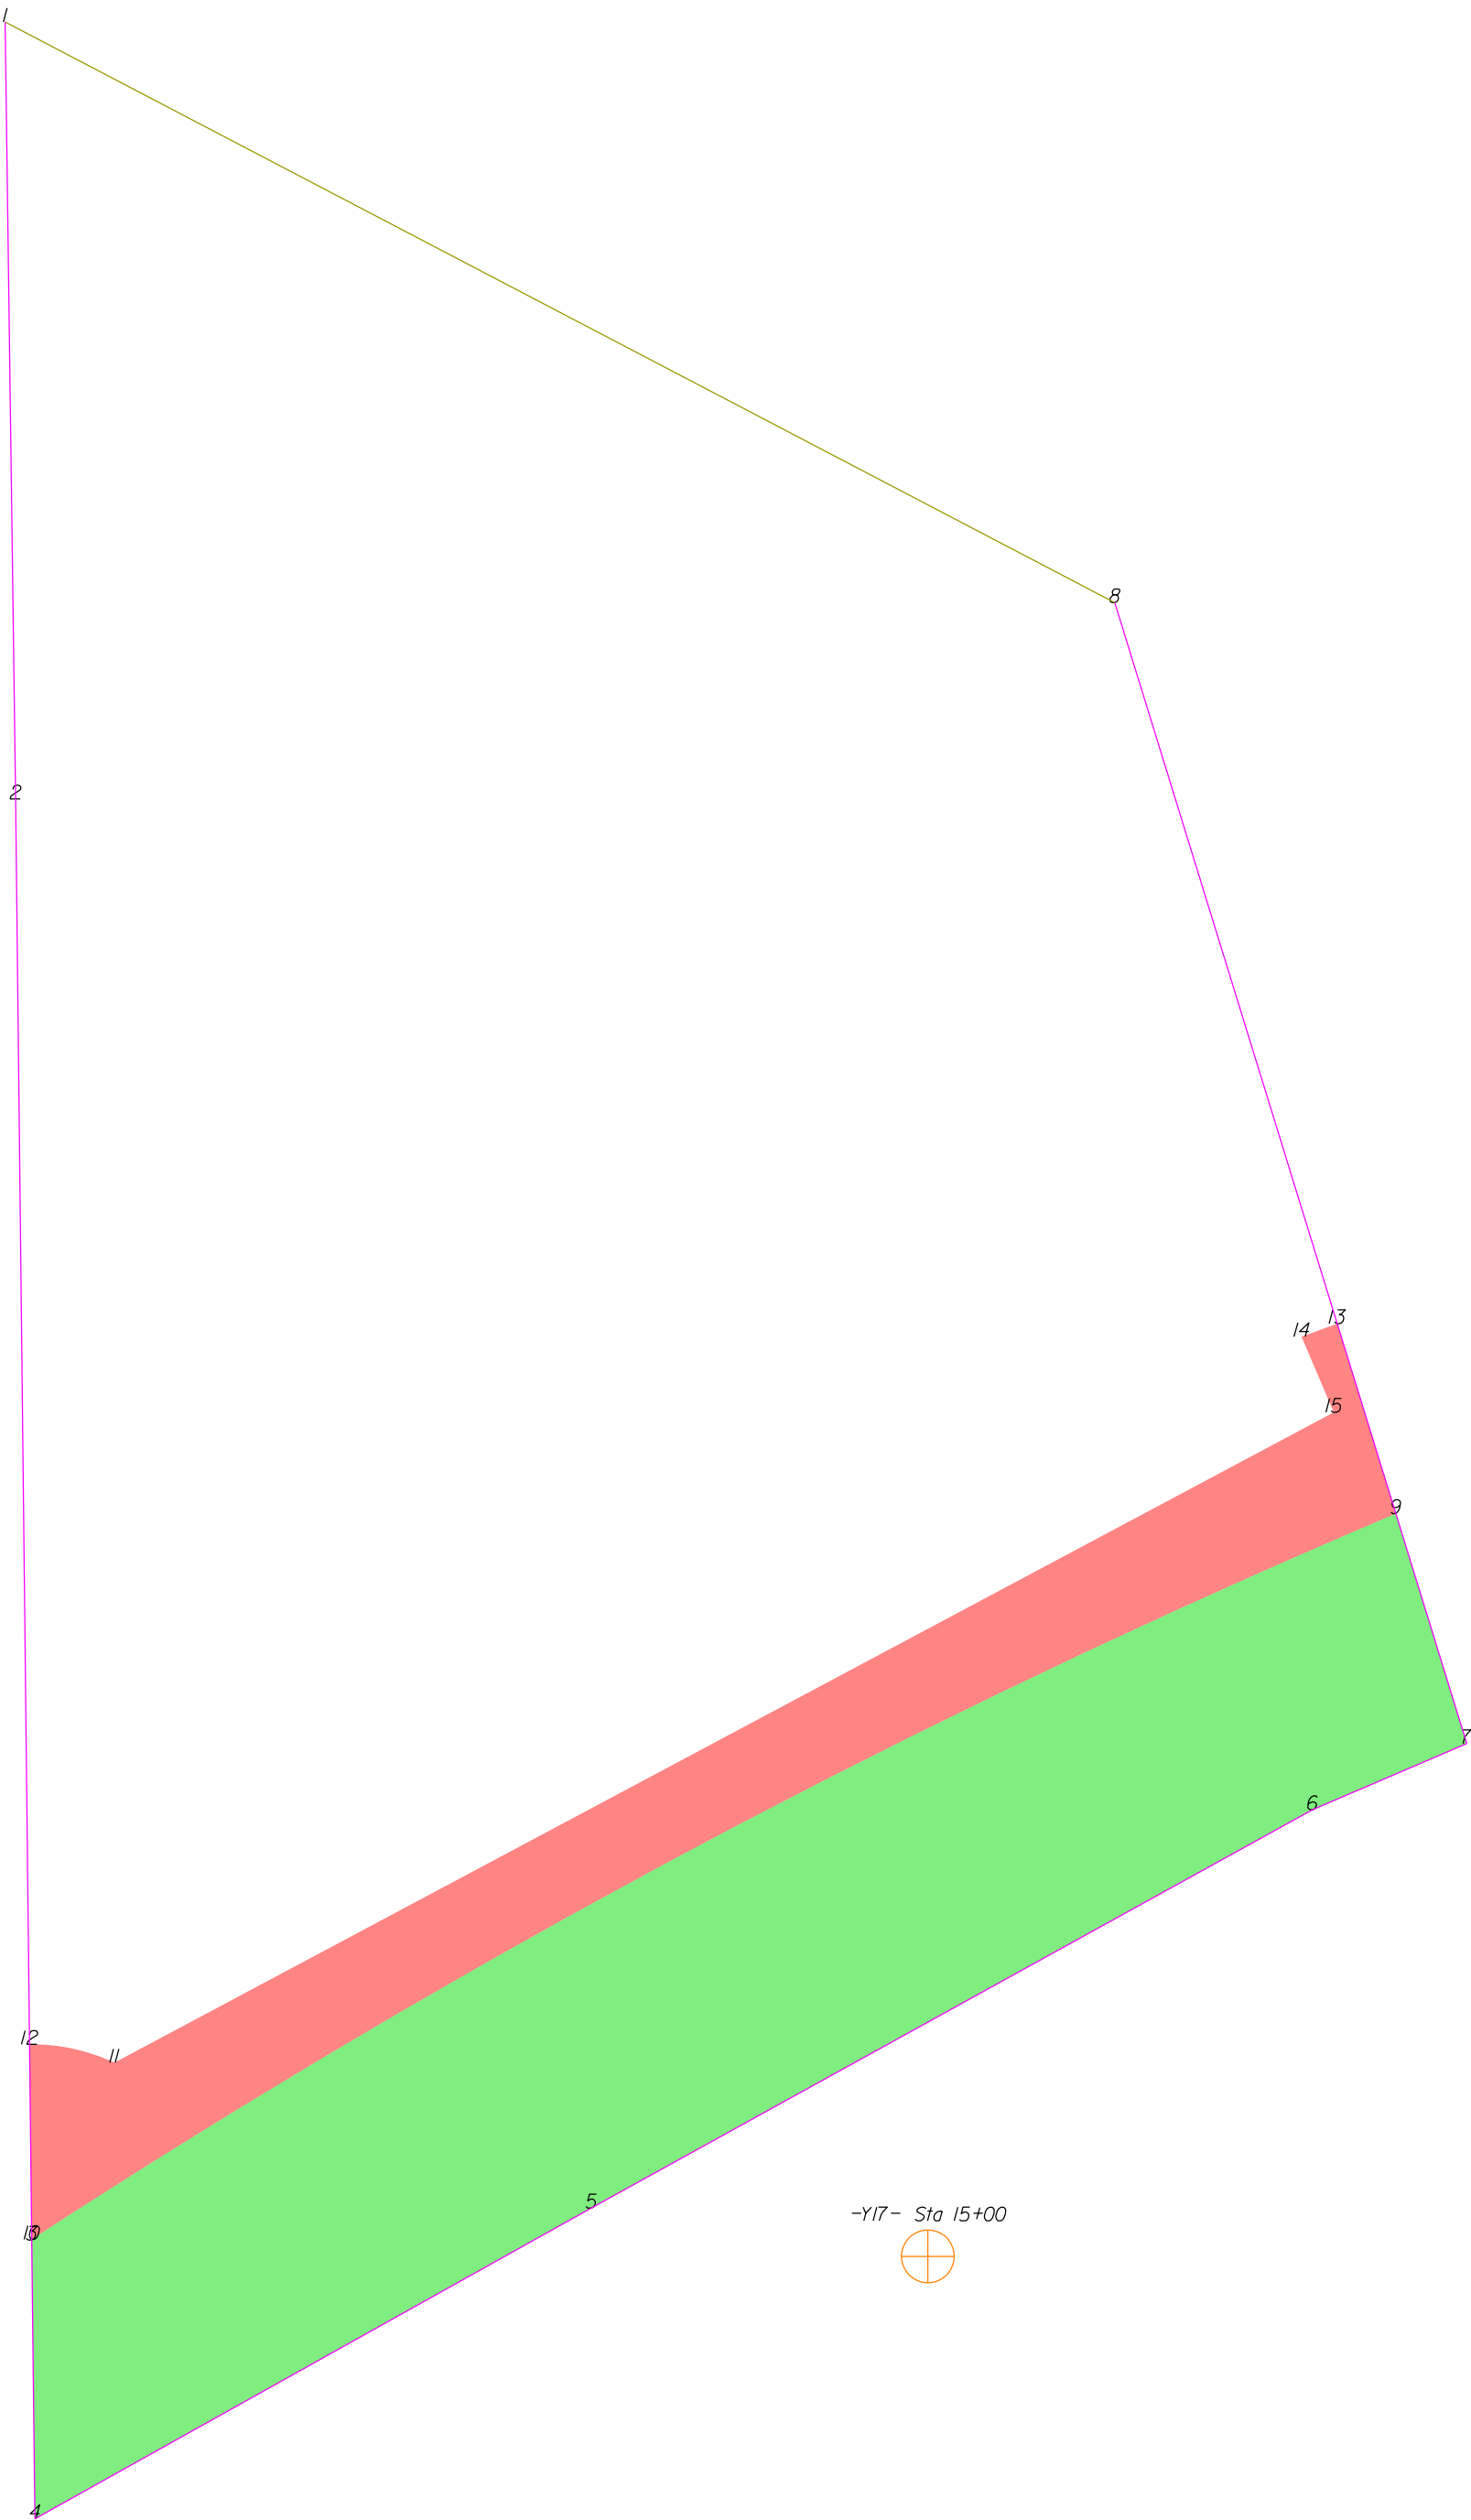

THIS MAP IS NOT A CERTIFIED SURVEY AND HAS NOT BEEN REVIEWED BY A LOCAL GOVERNMENT AGENCY FOR COMPLIANCE WITH ANY APPLICABLE LAND DEVELOPMENT REGULATIONS. THE PROPERTY SHOWN ON THIS MAP WAS LOCATED FOR THE NORTH CAROLINA DEPARTMENT OF TRANSPORTATION FOR HIGHWAY DESIGN PURPOSES. SOME ERROR MAY EXIST BETWEEN THE GRAPHICAL AND ACTUAL GROUND LOCATIONS OF PROPERTY LINES. THIS MAP IS TO BE USED AS A GRAPHICAL REPRESENTATION OF THE NCDOT'S INTENT TO ACQUIRE PROPERTY FOR RIGHT OF WAY PURPOSES, AND IN NO WAY REPRESENTS AN ACTUAL BOUNDARY SURVEY OF THIS PROPERTY.

NORTH CAROLINA DEPARTMENT OF TRANSPORTATION	
RIGHT OF WAY BRANCH	
KEITH D. PEEDEN	02-21-2024
PARCEL # 144	Z:\CADD\U4758\DDRAFT\U4758_dee
DB 7254 PG 100	UNKNOWN SCALE


	SQR FT	ACRES		SQR M		HECTARES	
ROW Left	6604.085	0.152		613.542		0.061	
FROM - TO	DISTANCE (FT/M)		BEARING	RADIUS (FT/M)		CURVE LENGTH (FT/M)	
-Y17- Sta 15+00 - 9	112.060	341.56	N 32°12'20.1" E				
9 - 10	197.239	60.119	S 61°58'54.6" W	1120.000	341.377	197.495	60.197
10 - 3	0.095	0.029	S 0°38'31.3" E				
3 - 4	35.563	10.840	S 0°38'31.3" E				
4 - 5	81.345	24.794	N 60°49'20.2" E				
5 - 6	105.191	32.062	N 61°5'17.6" E				
6 - 7	21.405	6.524	N 66°47'58.7" E				
7 - 9	30.729	9.366	N 17°8'17.8" W				

	SQR FT	ACRES		SQR M		HECTARES	
PUE Left	2451.402	0.056		227.744		0.023	
FROM - TO	DISTANCE (FT/M)		BEARING	RADIUS (FT/M)		CURVE LENGTH (FT/M)	
-Y17- Sta 15+00 - 11	106.758	32.540	N 76°36'8.7" W				
11 - 12	11.074	3.375	N 77°50'46.7" W	25.000	7.620	11.166	3.404
12 - 10	24.905	7.591	S 0°38'31.3" E				
10 - 9	197.239	60.119	N 61°58'54.6" E	1120.000	341.377	197.495	60.197
9 - 13	25.369	7.732	N 17°8'17.8" W				
13 - 14	4.855	1.480	S 70°6'23.8" W				
14 - 15	10.500	3.200	S 23°4'48.7" E				
15 - 11	176.401	53.767	S 61°55'36.0" W				

TYPE	COUNT	SQR FEET	ACRES
Parcel	1	37719.115	0.866
ROW Left	1	6604.085	0.152
PUE Left	1	2451.402	0.056
ROW Right	0	0.000	0.000
PDE Left	0	0.000	0.000
PDE Right	0	0.000	0.000
TDE Left	0	0.000	0.000
TDE Right	0	0.000	0.000
TCE Left	0	0.000	0.000
TCE Right	0	0.000	0.000
PUE Right	0	0.000	0.000
TSE Left	0	0.000	0.000
TSE Right	0	0.000	0.000
DUE Left	0	0.000	0.000
DUE Right	0	0.000	0.000
DTE Left	0	0.000	0.000
DTE Right	0	0.000	0.000
AUE_Left	0	0.000	0.000
AUE_Right	0	0.000	0.000
PCE Left	0	0.000	0.000
PCE Right	0	0.000	0.000
TUE Left	0	0.000	0.000
TUE Right	0	0.000	0.000
REM Left	0	0.000	0.000
REM Right	0	0.000	0.000
Other Left	0	0.000	0.000
Other Right	0	0.000	0.000
PE Left	0	0.000	0.000
PE Right	0	0.000	0.000

THIS MAP IS NOT A CERTIFIED SURVEY AND HAS NOT BEEN REVIEWED BY A LOCAL GOVERNMENT AGENCY FOR COMPLIANCE WITH ANY APPLICABLE LAND DEVELOPMENT REGULATIONS. THE PROPERTY SHOWN ON THIS MAP WAS LOCATED FOR THE NORTH CAROLINA DEPARTMENT OF TRANSPORTATION FOR HIGHWAY DESIGN PURPOSES. SOME ERROR MAY EXIST BETWEEN THE GRAPHICAL AND ACTUAL GROUND LOCATIONS OF PROPERTY LINES. THIS MAP IS TO BE USED AS A GRAPHICAL REPRESENTATION OF THE NCDOT'S INTENT TO ACQUIRE PROPERTY FOR RIGHT OF WAY PURPOSES, AND IN NO WAY REPRESENTS AN ACTUAL BOUNDARY SURVEY OF THIS PROPERTY.

NORTH CAROLINA DEPARTMENT OF TRANSPORTATION	
RIGHT OF WAY BRANCH	
KEITH D.PEEDEN	02-21-2024
PARCEL # 144	Z:\CADD\U4758\DDRAFT\U4758_dee
DB 7254 PG 100	UNKNOWN SCALE

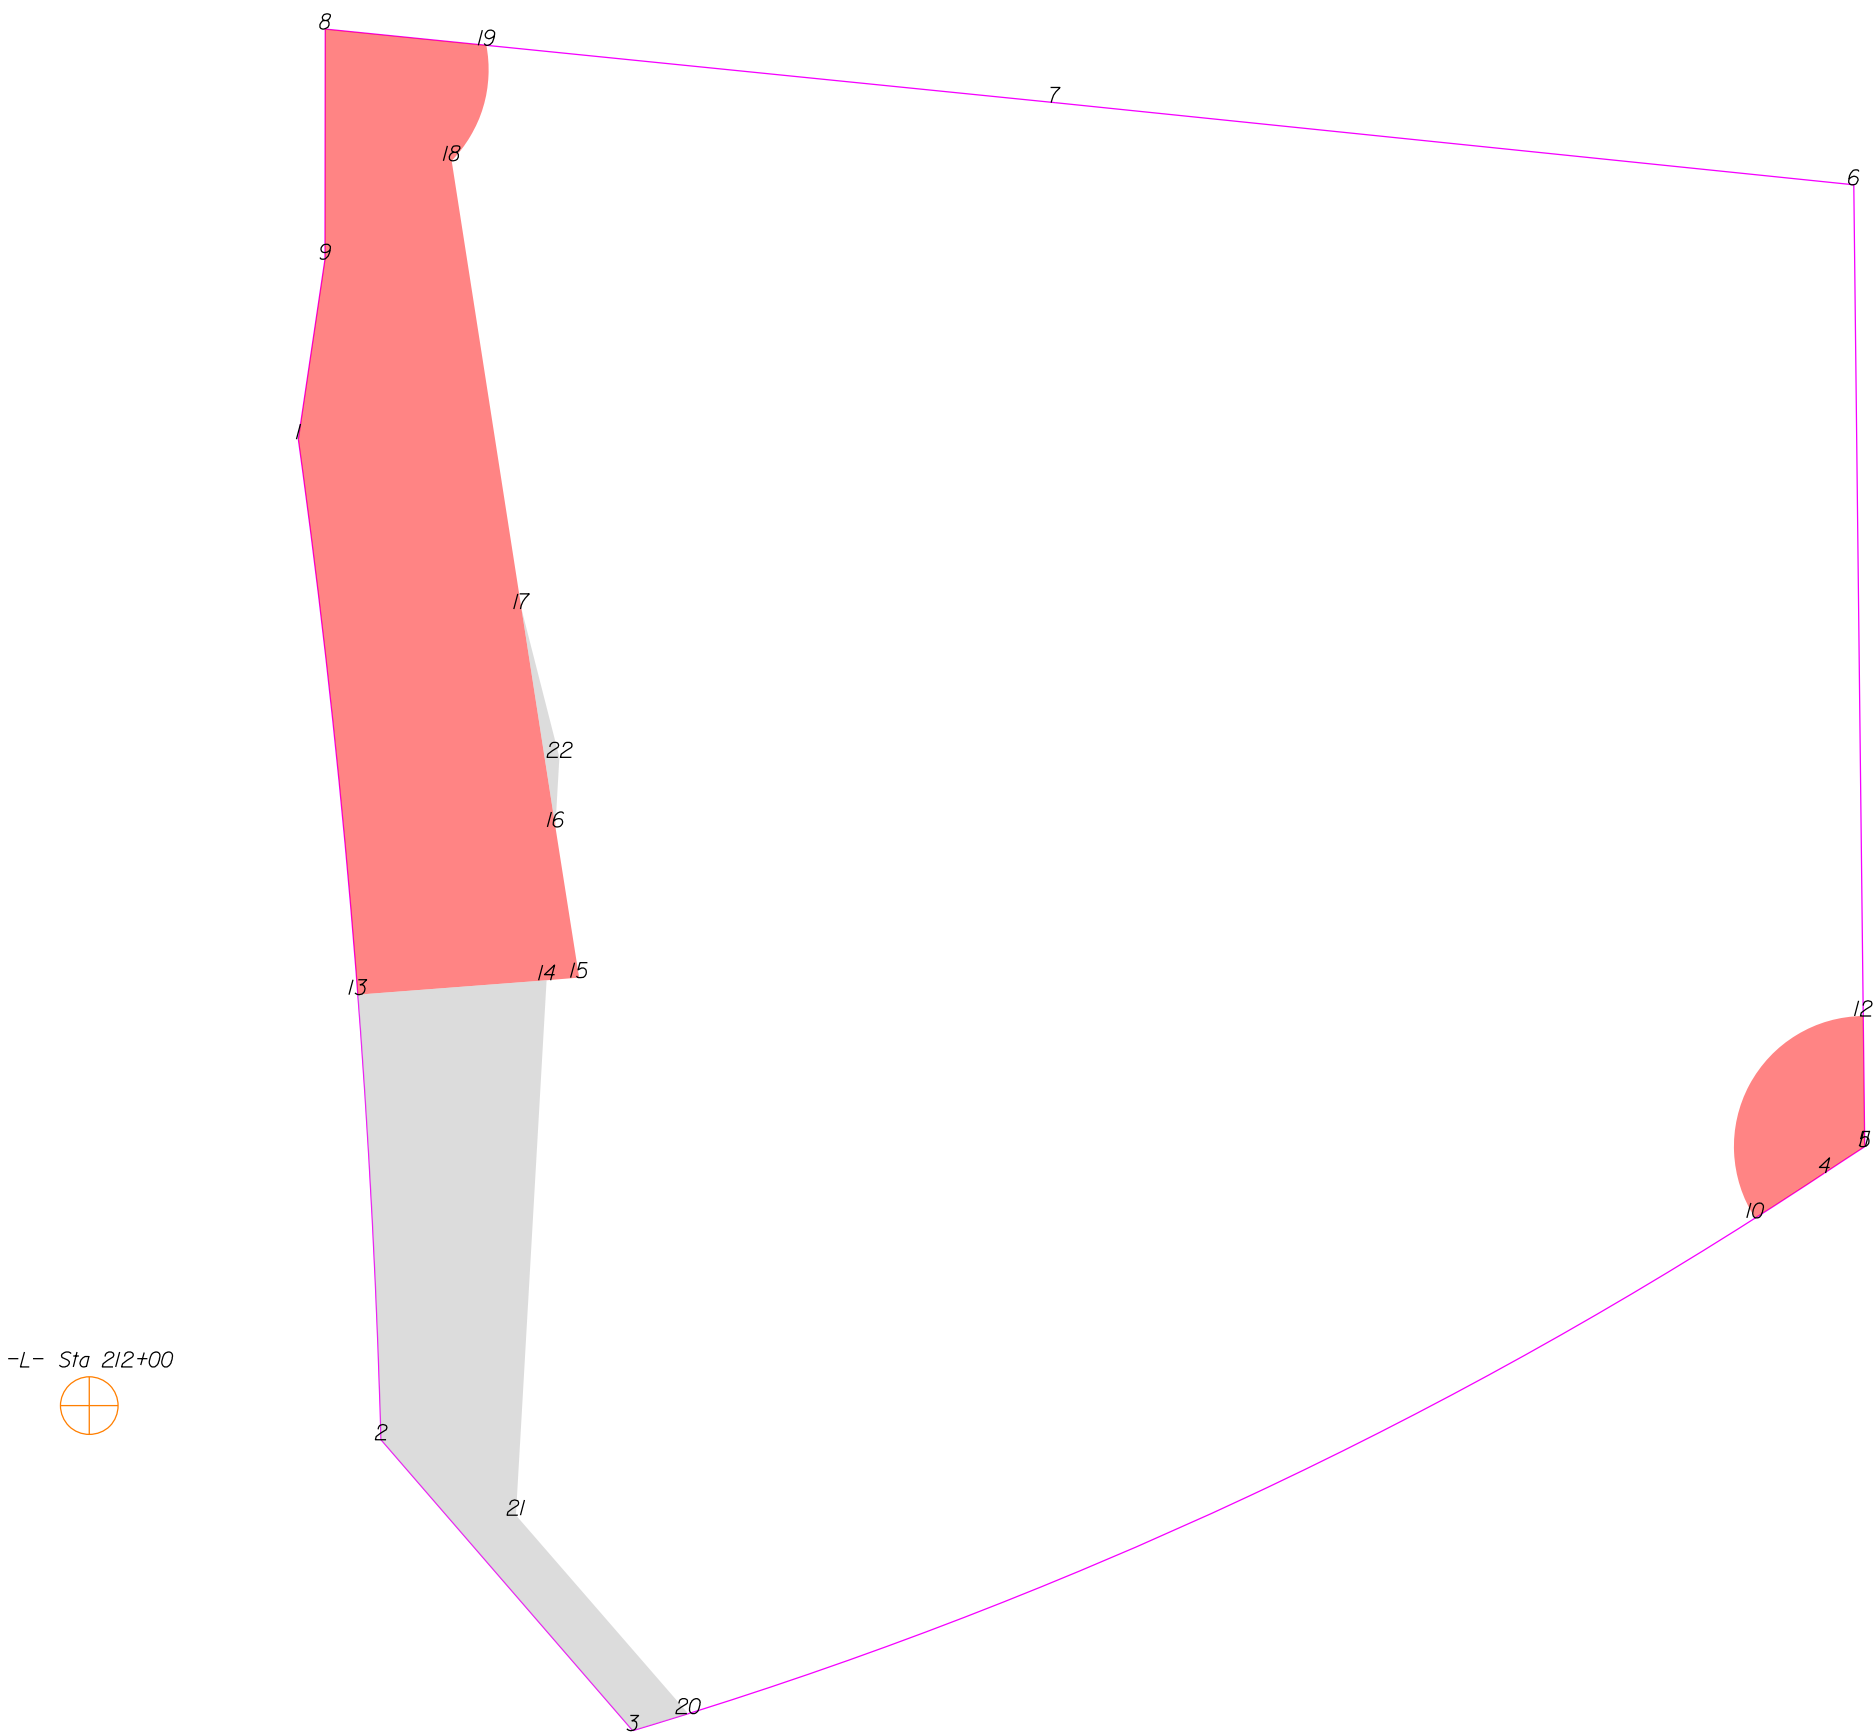

THIS MAP IS NOT A CERTIFIED SURVEY AND HAS NOT BEEN REVIEWED BY A LOCAL GOVERNMENT AGENCY FOR COMPLIANCE WITH ANY APPLICABLE LAND DEVELOPMENT REGULATIONS. THE PROPERTY SHOWN ON THIS MAP WAS LOCATED FOR THE NORTH CAROLINA DEPARTMENT OF TRANSPORTATION FOR HIGHWAY DESIGN PURPOSES. SOME ERROR MAY EXIST BETWEEN THE GRAPHICAL AND ACTUAL GROUND LOCATIONS OF PROPERTY LINES. THIS MAP IS TO BE USED AS A GRAPHICAL REPRESENTATION OF THE NCDOT'S INTENT TO ACQUIRE PROPERTY FOR RIGHT OF WAY PURPOSES, AND IN NO WAY REPRESENTS AN ACTUAL BOUNDARY SURVEY OF THIS PROPERTY.

NORTH CAROLINA DEPARTMENT OF TRANSPORTATION	
RIGHT OF WAY BRANCH	
SCR PROPERTIES, LLC	12-8-2021
PARCEL # 145	S:\CADD\U4758\DDRAFT\U4758_dee
DB 8343 PG 1564	UNKNOWN SCALE

	SQR FT	ACRES		SQR M		HECTARES	
PUE Right	668.801	0.015		62.134		0.006	
FROM - TO	DISTANCE (FT/M)		BEARING	RADIUS (FT/M)		CURVE LENGTH (FT/M)	
-L- Sta 212+00 - 10	320.626	97.727	N 83°34'14.7" E				
10 - 4	15.797	4.815	N 56°59'31.3" E	855.000	260.605	15.797	4.815
4 - 5	9.203	2.805	N 56°42'0.5" E	1120.000	341.377	9.203	2.805
5 - 11	0.095	0.029	N 0°38'31.3" W				
11 - 12	24.905	7.591	N 0°38'31.3" W				
12 - 10	43.831	13.360	S 28°7'16.6" W	25.000	7.620	53.439	16.288

	SQR FT	ACRES		SQR M		HECTARES	
PUE Right	6441.577	0.148		598.444		0.060	
FROM - TO	DISTANCE (FT/M)		BEARING	RADIUS (FT/M)		CURVE LENGTH (FT/M)	
-L- Sta 212+00 - 1	189.155	57.655	N 12°12'1.8" E				
1 - 13	106.866	32.573	S 6°6'59.1" E	1755.500	535.077	106.882	32.578
13 - 14	36.214	11.038	N 85°36'53.8" E				
14 - 15	6.202	1.890	N 85°36'53.8" E				
15 - 16	29.168	8.890	N 8°51'54.6" W				
16 - 17	42.208	12.865	N 8°51'54.6" W				
17 - 18	86.754	26.443	N 8°51'54.6" W				
18 - 19	23.088	7.037	N 16°45'52.1" E	25.000	7.620	23.999	7.315
19 - 8	31.005	9.450	N 84°14'23.2" W				
8 - 9	44.057	13.429	S 0°0'13.7" W				
9 - 1	34.767	10.597	S 8°27'51.0" W				

	SQR FT	ACRES		SQR M		HECTARES	
TDE Right	3499.374	0.080		325.104		0.033	
FROM - TO	DISTANCE (FT/M)		BEARING	RADIUS (FT/M)		CURVE LENGTH (FT/M)	
-L- Sta 212+00 - 13	93.914	28.625	N 33°9'15.4" E				
13 - 2	85.238	25.981	S 2°58'51.9" E	1755.500	535.077	85.247	25.983
2 - 3	73.570	22.424	S 40°51'29.9" E				
3 - 20	11.077	3.376	N 73°1'0.3" E	855.000	260.605	11.077	3.376
20 - 21	50.282	15.326	N 40°56'16.5" W				
21 - 14	102.485	31.238	N 3°17'59.2" E				
14 - 13	36.214	11.038	S 85°36'53.8" W				


	SQR FT	ACRES		SQR M		HECTARES	
TDE Right	59.339	0.001		5.513		0.001	
FROM - TO	DISTANCE (FT/M)		BEARING	RADIUS (FT/M)		CURVE LENGTH (FT/M)	
-L- Sta 212+00 - 16	142.130	43.321	N 38°51'4.0" E				
16 - 22	13.343	4.067	N 3°17'59.2" E				
22 - 17	29.300	8.931	N 14°22'18.7" W				
17 - 16	42.208	12.865	S 8°51'54.6" E				

TYPE	COUNT	SQR FEET	ACRES
Parcel	1	77101.730	1.770
PUE Right	2	7110.378	0.163
TDE Right	2	3558.712	0.082
ROW Left	0	0.000	0.000
ROW Right	0	0.000	0.000
PDE Left	0	0.000	0.000
PDE Right	0	0.000	0.000
TDE Left	0	0.000	0.000
TCE Left	0	0.000	0.000
TCE Right	0	0.000	0.000
PUE Left	0	0.000	0.000
TSE Left	0	0.000	0.000
TSE Right	0	0.000	0.000
DUE Left	0	0.000	0.000
DUE Right	0	0.000	0.000
DTE Left	0	0.000	0.000
DTE Right	0	0.000	0.000
AUE_Left	0	0.000	0.000
AUE_Right	0	0.000	0.000
PCE Left	0	0.000	0.000
PCE Right	0	0.000	0.000
TUE Left	0	0.000	0.000
TUE Right	0	0.000	0.000
REM Left	0	0.000	0.000
REM Right	0	0.000	0.000
Other Left	0	0.000	0.000
Other Right	0	0.000	0.000
PE Left	0	0.000	0.000
PE Right	0	0.000	0.000

THIS MAP IS NOT A CERTIFIED SURVEY AND HAS NOT BEEN REVIEWED BY A LOCAL GOVERNMENT AGENCY FOR COMPLIANCE WITH ANY APPLICABLE LAND DEVELOPMENT REGULATIONS. THE PROPERTY SHOWN ON THIS MAP WAS LOCATED FOR THE NORTH CAROLINA DEPARTMENT OF TRANSPORTATION FOR HIGHWAY DESIGN PURPOSES. SOME ERROR MAY EXIST BETWEEN THE GRAPHICAL AND ACTUAL GROUND LOCATIONS OF PROPERTY LINES. THIS MAP IS TO BE USED AS A GRAPHICAL REPRESENTATION OF THE NCDOT'S INTENT TO ACQUIRE PROPERTY FOR RIGHT OF WAY PURPOSES, AND IN NO WAY REPRESENTS AN ACTUAL BOUNDARY SURVEY OF THIS PROPERTY.

NORTH CAROLINA DEPARTMENT OF TRANSPORTATION	
RIGHT OF WAY BRANCH	
SCR PROPERTIES,LLC	12-8-2021
PARCEL # 145	S:\CADD\U4758\DDRAFT\U4758_dee
DB 8343 PG 1564	UNKNOWN SCALE

-L- Sta 212+00

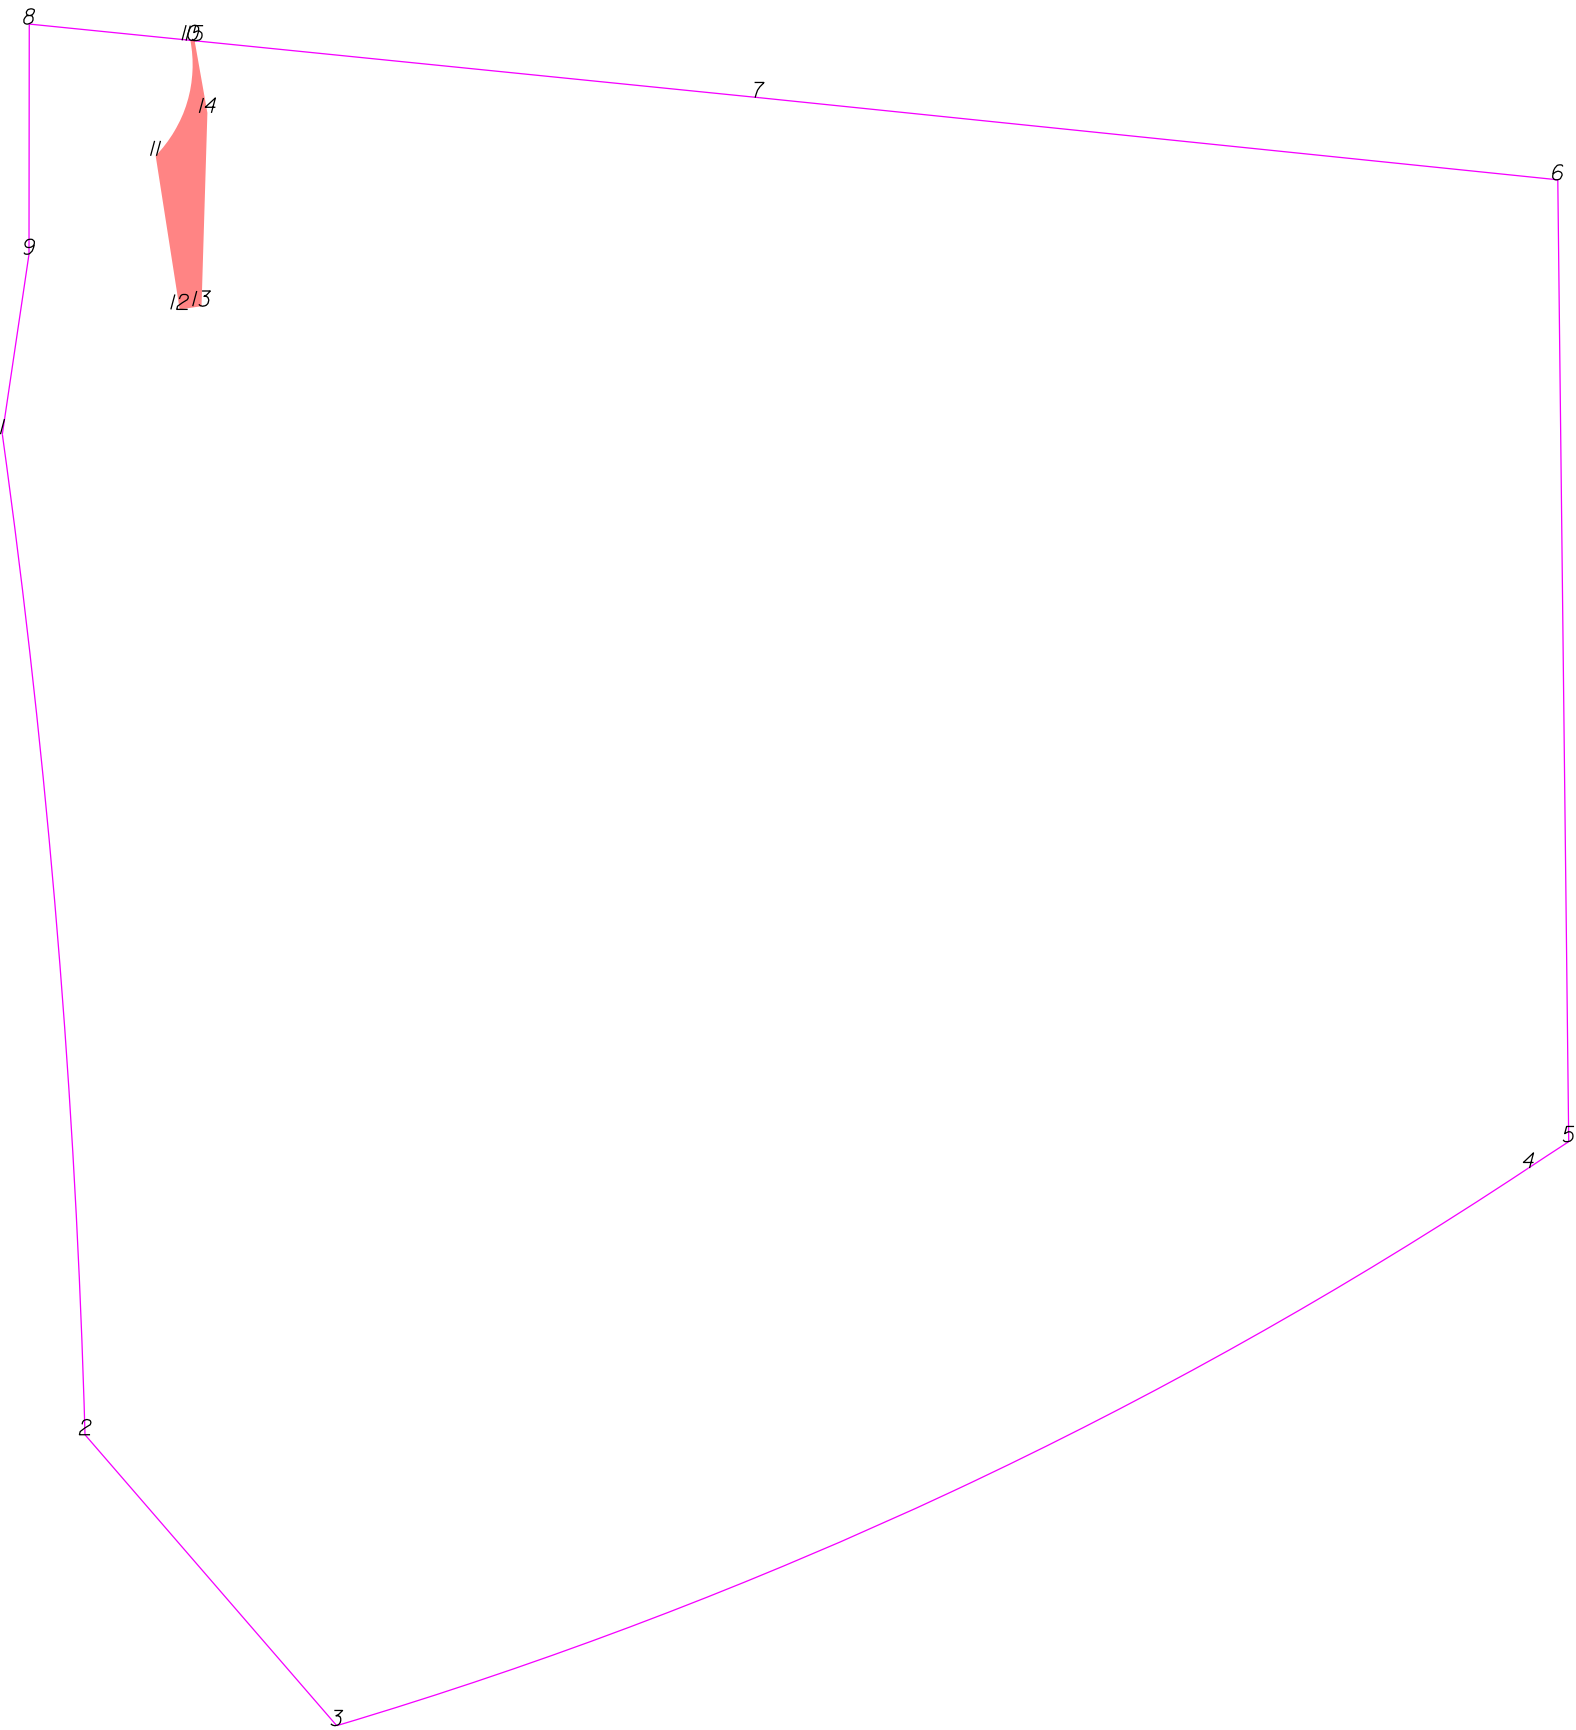

THIS MAP IS NOT A CERTIFIED SURVEY AND HAS NOT BEEN REVIEWED BY A LOCAL GOVERNMENT AGENCY FOR COMPLIANCE WITH ANY APPLICABLE LAND DEVELOPMENT REGULATIONS. THE PROPERTY SHOWN ON THIS MAP WAS LOCATED FOR THE NORTH CAROLINA DEPARTMENT OF TRANSPORTATION FOR HIGHWAY DESIGN PURPOSES. SOME ERROR MAY EXIST BETWEEN THE GRAPHICAL AND ACTUAL GROUND LOCATIONS OF PROPERTY LINES. THIS MAP IS TO BE USED AS A GRAPHICAL REPRESENTATION OF THE NCDOT'S INTENT TO ACQUIRE PROPERTY FOR RIGHT OF WAY PURPOSES, AND IN NO WAY REPRESENTS AN ACTUAL BOUNDARY SURVEY OF THIS PROPERTY.

NORTH CAROLINA DEPARTMENT OF TRANSPORTATION	
RIGHT OF WAY BRANCH	
SCR PROPERTIES, LLC	03-27-2025
PARCEL # 145Z	S:\CADD\U4758\DDRAFT\U4758_dee
DB 8343 PG 1564	UNKNOWN SCALE


	SQR FT	ACRES		SQR M		HECTARES	
PUE Right	285.301	0.007		26.505		0.003	
FROM - TO	DISTANCE (FT/M)		BEARING	RADIUS (FT/M)		CURVE LENGTH (FT/M)	
-L- Sta 212+00 - 10	271.072	82.623	N 16°16'10.7" E				
10 - 11	23.088	7.037	S 16°45'52.1" W	25.000	7.620	23.999	7.315
11 - 12	29.733	9.063	S 8°51'54.6" E				
12 - 13	4.269	1.301	N 81°31'29.2" E				
13 - 14	36.980	11.272	N 1°41'11.6" E				
14 - 15	14.021	4.274	N 9°57'31.7" W				
15 - 10	0.812	0.248	N 84°14'23.2" W				

TYPE	COUNT	SQR FEET	ACRES
Parcel	1	77101.730	1.770
PUE Right	1	285.301	0.007
ROW Left	0	0.000	0.000
ROW Right	0	0.000	0.000
PDE Left	0	0.000	0.000
PDE Right	0	0.000	0.000
TDE Left	0	0.000	0.000
TDE Right	0	0.000	0.000
TCE Left	0	0.000	0.000
TCE Right	0	0.000	0.000
PUE Left	0	0.000	0.000
TSE Left	0	0.000	0.000
TSE Right	0	0.000	0.000
DUE Left	0	0.000	0.000
DUE Right	0	0.000	0.000
DTE Left	0	0.000	0.000
DTE Right	0	0.000	0.000
AUE_Left	0	0.000	0.000
AUE_Right	0	0.000	0.000
PCE Left	0	0.000	0.000
PCE Right	0	0.000	0.000
TUE Left	0	0.000	0.000
TUE Right	0	0.000	0.000
REM Left	0	0.000	0.000
REM Right	0	0.000	0.000
Other Left	0	0.000	0.000
Other Right	0	0.000	0.000
PE Left	0	0.000	0.000
PE Right	0	0.000	0.000

THIS MAP IS NOT A CERTIFIED SURVEY AND HAS NOT BEEN REVIEWED BY A LOCAL GOVERNMENT AGENCY FOR COMPLIANCE WITH ANY APPLICABLE LAND DEVELOPMENT REGULATIONS. THE PROPERTY SHOWN ON THIS MAP WAS LOCATED FOR THE NORTH CAROLINA DEPARTMENT OF TRANSPORTATION FOR HIGHWAY DESIGN PURPOSES. SOME ERROR MAY EXIST BETWEEN THE GRAPHICAL AND ACTUAL GROUND LOCATIONS OF PROPERTY LINES. THIS MAP IS TO BE USED AS A GRAPHICAL REPRESENTATION OF THE NCDOT'S INTENT TO ACQUIRE PROPERTY FOR RIGHT OF WAY PURPOSES, AND IN NO WAY REPRESENTS AN ACTUAL BOUNDARY SURVEY OF THIS PROPERTY.

NORTH CAROLINA DEPARTMENT OF TRANSPORTATION	
RIGHT OF WAY BRANCH	
SCR PROPERTIES,LLC	03-27-2025
PARCEL # 145Z	S:\CADD\U4758\DDRAFT\U4758_dee
DB 8343 PG 1564	UNKNOWN SCALE

-L- Sta 212+00

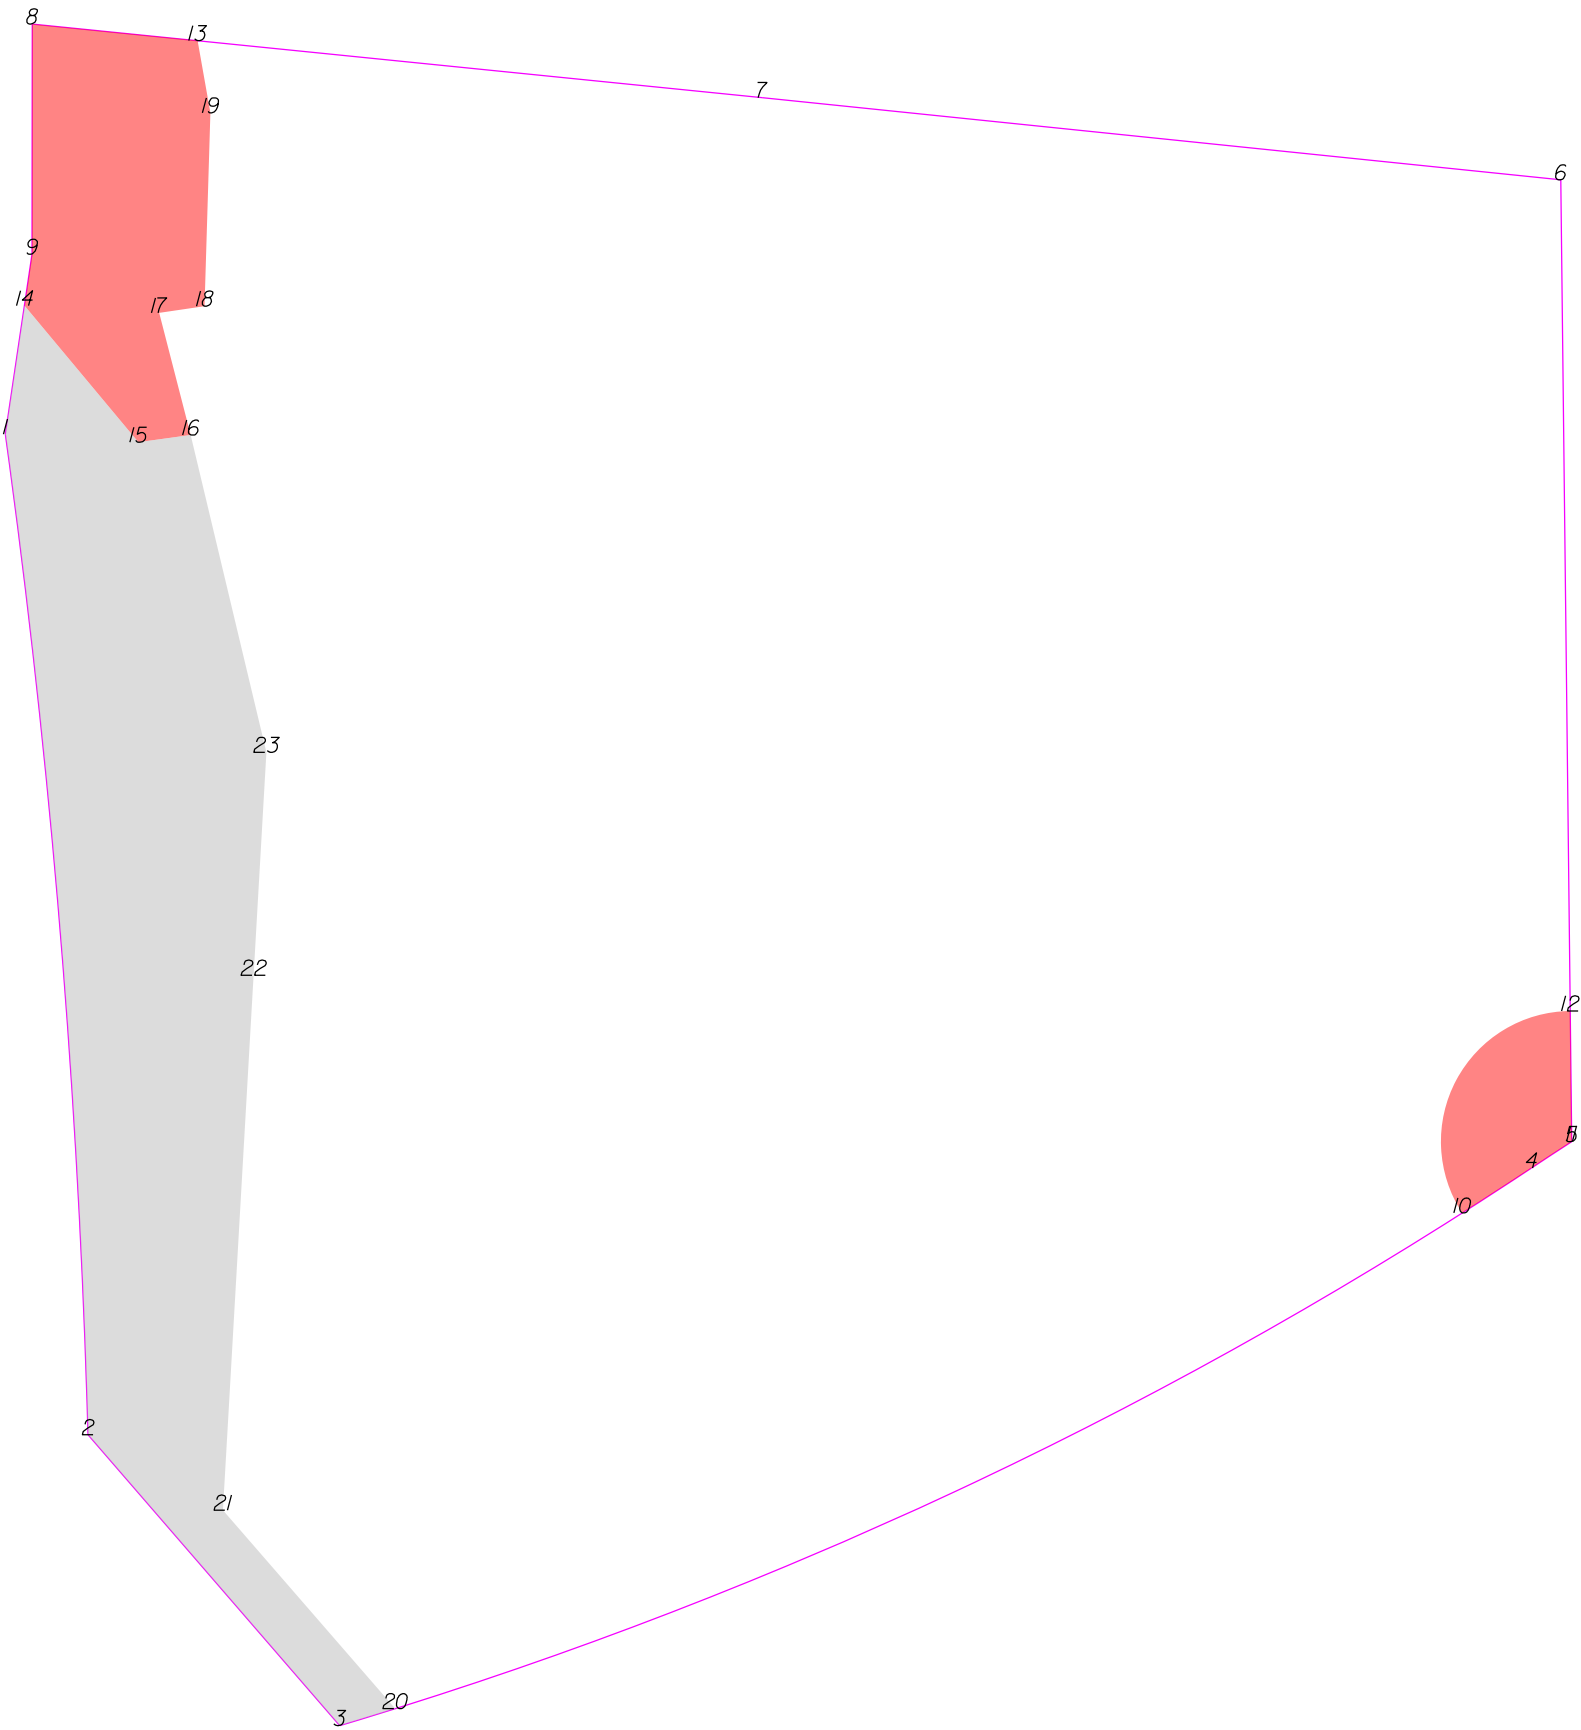

THIS MAP IS NOT A CERTIFIED SURVEY AND HAS NOT BEEN REVIEWED BY A LOCAL GOVERNMENT AGENCY FOR COMPLIANCE WITH ANY APPLICABLE LAND DEVELOPMENT REGULATIONS. THE PROPERTY SHOWN ON THIS MAP WAS LOCATED FOR THE NORTH CAROLINA DEPARTMENT OF TRANSPORTATION FOR HIGHWAY DESIGN PURPOSES. SOME ERROR MAY EXIST BETWEEN THE GRAPHICAL AND ACTUAL GROUND LOCATIONS OF PROPERTY LINES. THIS MAP IS TO BE USED AS A GRAPHICAL REPRESENTATION OF THE NCDOT'S INTENT TO ACQUIRE PROPERTY FOR RIGHT OF WAY PURPOSES, AND IN NO WAY REPRESENTS AN ACTUAL BOUNDARY SURVEY OF THIS PROPERTY.

NORTH CAROLINA DEPARTMENT OF TRANSPORTATION	
RIGHT OF WAY BRANCH	
SCR PROPERTIES, LLC	05-8-2025
PARCEL # 145	S:\CADD\U4758\DDRAFT\U4758_dee
DB 8343 PG 1564	UNKNOWN SCALE

	SQR FT	ACRES		SQR M		HECTARES	
PUE Right	668.801	0.015		62.134		0.006	
FROM - TO	DISTANCE (FT/M)		BEARING	RADIUS (FT/M)		CURVE LENGTH (FT/M)	
-L- Sta 212+00 - 10	320.626	97.727	N 83°34'14.7" E				
10 - 4	15.797	4.815	N 56°59'31.3" E	855.000	260.605	15.797	4.815
4 - 5	9.203	2.805	N 56°42'0.5" E	1120.000	341.377	9.203	2.805
5 - 11	0.095	0.029	N 0°38'31.3" W				
11 - 12	24.905	7.591	N 0°38'31.3" W				
12 - 10	43.831	13.360	S 28°7'16.6" W	25.000	7.620	53.439	16.288


	SQR FT	ACRES		SQR M		HECTARES	
PUE Right	2215.568	0.051		205.834		0.021	
FROM - TO	DISTANCE (FT/M)		BEARING	RADIUS (FT/M)		CURVE LENGTH (FT/M)	
-L- Sta 212+00 - 13	271.221	82.668	N 16°26'18.1" E				
13 - 8	31.817	9.698	N 84°14'23.2" W				
8 - 9	44.057	13.429	S 0°0'13.7" W				
9 - 14	9.941	3.030	S 8°27'51.0" W				
14 - 15	33.996	10.362	S 39°48'37.3" E				
15 - 16	10.127	3.087	N 82°16'49.0" E				
16 - 17	24.150	7.361	N 14°30'36.5" W				
17 - 18	8.805	2.684	N 81°31'29.2" E				
18 - 19	36.980	11.272	N 1°41'11.6" E				
19 - 13	14.021	4.274	N 9°57'31.7" W				

	SQR FT	ACRES		SQR M		HECTARES	
TDE Right	7878.701	0.181		731.958		0.073	
FROM - TO	DISTANCE (FT/M)		BEARING	RADIUS (FT/M)		CURVE LENGTH (FT/M)	
-L- Sta 212+00 - 1	189.155	57.655	N 12°12'1.8" E				
1 - 2	192.033	58.532	S 4°43'31.0" E	1755.500	535.077	192.129	58.561
2 - 3	73.570	22.424	S 40°51'29.9" E				
3 - 20	11.077	3.376	N 73°1'0.3" E	855.000	260.605	11.077	3.376
20 - 21	50.282	15.326	N 40°56'16.5" W				
21 - 22	102.485	31.238	N 3°17'59.2" E				
22 - 23	42.685	13.011	N 3°17'59.2" E				
23 - 16	62.383	19.014	N 13°26'11.9" W				
16 - 15	10.127	3.087	S 82°16'49.0" W				
15 - 14	33.996	10.362	N 39°48'37.3" W				
14 - 1	24.826	7.567	S 8°27'51.0" W				

TYPE	COUNT	SQR FEET	ACRES
Parcel	1	77101.730	1.770
PUE Right	2	2884.370	0.066
TDE Right	1	7878.701	0.181
ROW Left	0	0.000	0.000
ROW Right	0	0.000	0.000
PDE Left	0	0.000	0.000
PDE Right	0	0.000	0.000
TDE Left	0	0.000	0.000
TCE Left	0	0.000	0.000
TCE Right	0	0.000	0.000
PUE Left	0	0.000	0.000
TSE Left	0	0.000	0.000
TSE Right	0	0.000	0.000
DUE Left	0	0.000	0.000
DUE Right	0	0.000	0.000
DTE Left	0	0.000	0.000
DTE Right	0	0.000	0.000
AUE_Left	0	0.000	0.000
AUE_Right	0	0.000	0.000
PCE Left	0	0.000	0.000
PCE Right	0	0.000	0.000
TUE Left	0	0.000	0.000
TUE Right	0	0.000	0.000
REM Left	0	0.000	0.000
REM Right	0	0.000	0.000
Other Left	0	0.000	0.000
Other Right	0	0.000	0.000
PE Left	0	0.000	0.000
PE Right	0	0.000	0.000

THIS MAP IS NOT A CERTIFIED SURVEY AND HAS NOT BEEN REVIEWED BY A LOCAL GOVERNMENT AGENCY FOR COMPLIANCE WITH ANY APPLICABLE LAND DEVELOPMENT REGULATIONS. THE PROPERTY SHOWN ON THIS MAP WAS LOCATED FOR THE NORTH CAROLINA DEPARTMENT OF TRANSPORTATION FOR HIGHWAY DESIGN PURPOSES. SOME ERROR MAY EXIST BETWEEN THE GRAPHICAL AND ACTUAL GROUND LOCATIONS OF PROPERTY LINES. THIS MAP IS TO BE USED AS A GRAPHICAL REPRESENTATION OF THE NCDOT'S INTENT TO ACQUIRE PROPERTY FOR RIGHT OF WAY PURPOSES, AND IN NO WAY REPRESENTS AN ACTUAL BOUNDARY SURVEY OF THIS PROPERTY.

NORTH CAROLINA DEPARTMENT OF TRANSPORTATION	
RIGHT OF WAY BRANCH	
SCR PROPERTIES,LLC	05-8-2025
PARCEL # 145	S:\CADD\U4758\DDRAFT\U4758_dee
DB 8343 PG 1564	UNKNOWN SCALE

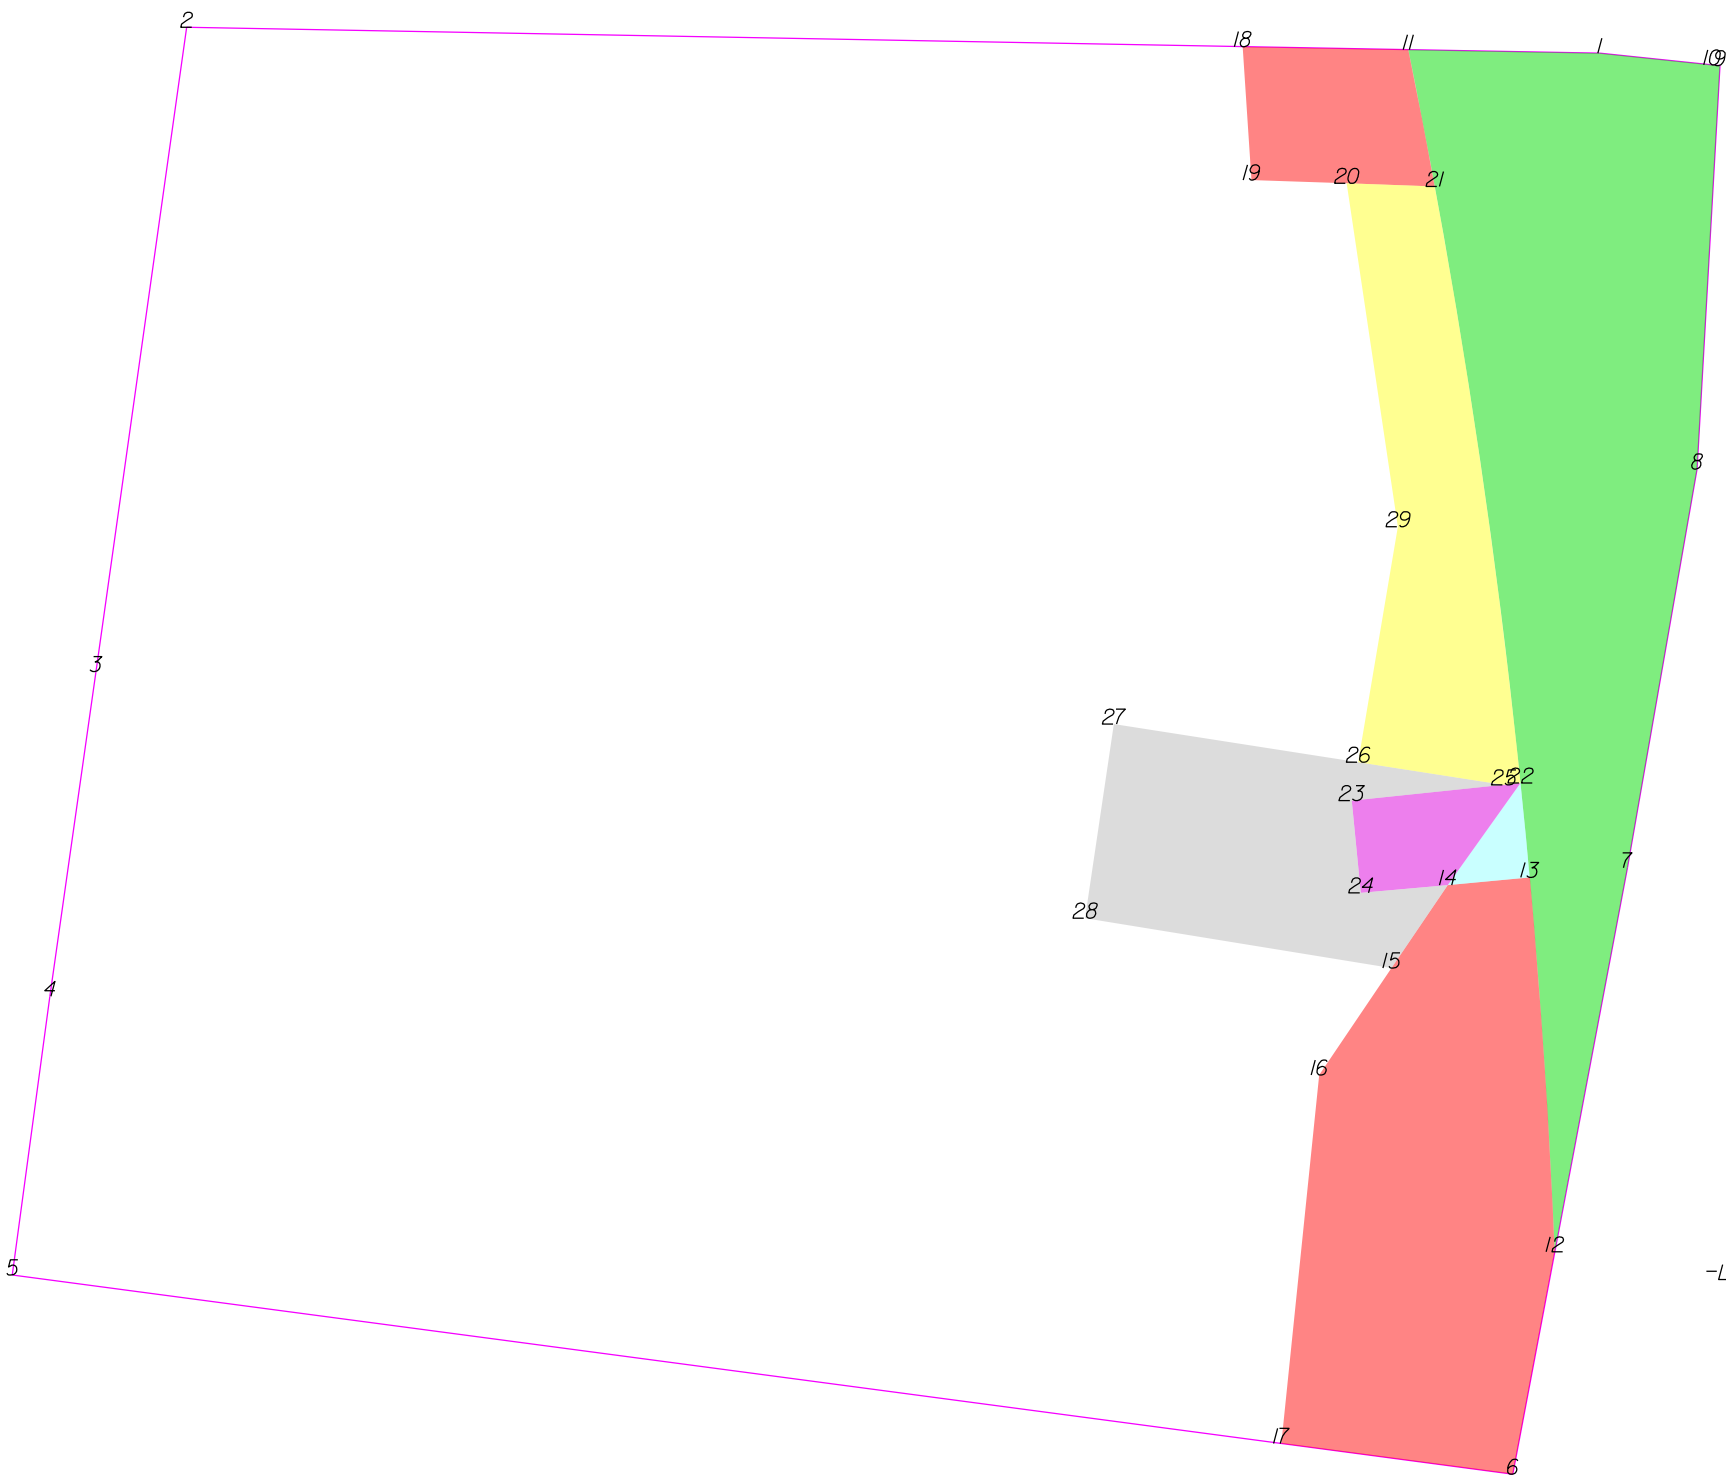

-L- Sta 212+00

THIS MAP IS NOT A CERTIFIED SURVEY AND HAS NOT BEEN REVIEWED BY A LOCAL GOVERNMENT AGENCY FOR COMPLIANCE WITH ANY APPLICABLE LAND DEVELOPMENT REGULATIONS. THE PROPERTY SHOWN ON THIS MAP WAS LOCATED FOR THE NORTH CAROLINA DEPARTMENT OF TRANSPORTATION FOR HIGHWAY DESIGN PURPOSES. SOME ERROR MAY EXIST BETWEEN THE GRAPHICAL AND ACTUAL GROUND LOCATIONS OF PROPERTY LINES. THIS MAP IS TO BE USED AS A GRAPHICAL REPRESENTATION OF THE NCDOT'S INTENT TO ACQUIRE PROPERTY FOR RIGHT OF WAY PURPOSES, AND IN NO WAY REPRESENTS AN ACTUAL BOUNDARY SURVEY OF THIS PROPERTY.

NORTH CAROLINA DEPARTMENT OF TRANSPORTATION	
RIGHT OF WAY BRANCH	
DENNIS W.ROBINSON	12-8-2021
PARCEL # 146	S:\CADD\U4758\DDRAFT\U4758_dee
DB 4268 PG 493	UNKNOWN SCALE

	SQR FT	ACRES		SQR M		HECTARES	
ROW Left	8720.481	0.200		810.162		0.081	
FROM - TO	DISTANCE (FT/M)		BEARING	RADIUS (FT/M)		CURVE LENGTH (FT/M)	
-L- Sta 212+00 - 11	284.705	86.778	N 16°38'49.4" W				
11 - 12	260.397	79.369	S 6°56'46.3" E	1650.500	503.073	260.667	79.452
12 - 7	84.049	25.618	N 10°42'18.7" E				
7 - 8	87.040	26.530	N 9°54'24.1" E				
8 - 9	86.844	26.470	N 3°14'56.7" E				
9 - 10	1.719	0.524	N 84°2'1.8" W				
10 - 1	24.257	7.394	N 84°2'1.8" W				
1 - 11	41.173	12.550	N 88°57'10.2" W				

	SQR FT	ACRES		SQR M		HECTARES	
PUE Left	5681.500	0.130		527.831		0.053	
FROM - TO	DISTANCE (FT/M)		BEARING	RADIUS (FT/M)		CURVE LENGTH (FT/M)	
-L- Sta 212+00 - 12	52.068	15.870	N 74°4'26.2" W				
12 - 13	80.682	24.592	N 3°49'20.3" W	1650.500	503.073	80.690	24.594
13 - 14	17.731	5.405	S 84°46'37.8" W				
14 - 15	21.536	6.564	S 34°3'59.4" W				
15 - 16	27.771	8.465	S 34°3'59.4" W				
16 - 17	79.642	24.275	S 5°51'35.3" W				
17 - 6	50.189	15.298	S 82°26'5.6" E				
6 - 12	48.637	14.825	N 10°42'18.7" E				

	SQR FT	ACRES		SQR M		HECTARES	
PUE Left	1087.419	0.025		101.025		0.010	
FROM - TO	DISTANCE (FT/M)		BEARING	RADIUS (FT/M)		CURVE LENGTH (FT/M)	
-L- Sta 212+00 - 11	284.705	86.778	N 16°38'49.4" W				
11 - 18	35.626	10.859	N 88°57'10.2" W				
18 - 19	28.724	8.755	S 3°45'33.9" E				
19 - 20	20.503	6.249	S 87°56'19.6" E				
20 - 21	18.954	5.777	S 87°56'19.6" E				
21 - 11	29.976	9.137	N 10°57'1.2" W	1650.500	503.073	29.977	9.137

	SQR FT	ACRES		SQR M		HECTARES	
DUE Left	181.183	0.004		16.832		0.002	
FROM - TO	DISTANCE (FT/M)		BEARING	RADIUS (FT/M)		CURVE LENGTH (FT/M)	
-L- Sta 212+00 - 22	128.615	39.202	N 26°31'14.3" W				
22 - 14	26.937	8.211	S 35°35'18.8" W				
14 - 13	17.731	5.405	N 84°46'37.8" E				
13 - 22	20.388	6.214	N 5°34'36.2" W	1650.500	503.073	20.389	6.214

	SQR FT	ACRES		SQR M		HECTARES	
PDE Left	555.179	0.013		51.578		0.005	
FROM - TO	DISTANCE (FT/M)		BEARING	RADIUS (FT/M)		CURVE LENGTH (FT/M)	
-L- Sta 212+00 - 22	128.615	39.202	N 26°31'14.3" W				
22 - 23	36.500	11.125	S 84°4'9.8" W				
23 - 24	19.938	6.077	S 5°34'36.2" E				
24 - 14	18.769	5.721	N 84°46'37.8" E				
14 - 22	26.937	8.211	N 35°35'18.8" E				

	SQR FT	ACRES		SQR M		HECTARES	
TDE Left	2717.959	0.062		252.508		0.025	
FROM - TO	DISTANCE (FT/M)		BEARING	RADIUS (FT/M)		CURVE LENGTH (FT/M)	
-L- Sta 212+00 - 24	129.587	39.498	N 45°6'10.9" W				
24 - 23	19.938	6.077	N 5°34'36.2" W				
23 - 25	32.892	10.025	N 84°4'9.8" E				
25 - 26	31.695	9.661	N 81°9'31.6" W				
26 - 27	53.151	16.200	N 81°9'31.6" W				
27 - 28	42.156	12.849	S 8°26'55.7" W				
28 - 15	66.746	20.344	S 80°45'41.7" E				
15 - 14	21.536	6.564	N 34°3'59.4" E				
14 - 24	18.769	5.721	S 84°46'37.8" W				

	SQR FT	ACRES		SQR M		HECTARES	
TCE Left	2904.502	0.067		269.838		0.027	
FROM - TO	DISTANCE (FT/M)		BEARING	RADIUS (FT/M)		CURVE LENGTH (FT/M)	
-L- Sta 212+00 - 22	128.615	39.202	N 26°31'14.3" W				
22 - 21	129.579	39.496	N 8°10'49.1" W	1650.500	503.073	129.613	39.506
21 - 20	18.954	5.777	N 87°56'19.6" W				
20 - 29	74.637	22.749	S 8°29'45.2" E				
29 - 26	51.344	15.650	S 9°35'27.9" W				
26 - 25	31.695	9.661	S 81°9'31.6" E				
25 - 22	3.608	1.100	N 84°4'9.8" E				


THIS MAP IS NOT A CERTIFIED SURVEY AND HAS NOT BEEN REVIEWED BY A LOCAL GOVERNMENT AGENCY FOR COMPLIANCE WITH ANY APPLICABLE LAND DEVELOPMENT REGULATIONS. THE PROPERTY SHOWN ON THIS MAP WAS LOCATED FOR THE NORTH CAROLINA DEPARTMENT OF TRANSPORTATION FOR HIGHWAY DESIGN PURPOSES. SOME ERROR MAY EXIST BETWEEN THE GRAPHICAL AND ACTUAL GROUND LOCATIONS OF PROPERTY LINES. THIS MAP IS TO BE USED AS A GRAPHICAL REPRESENTATION OF THE NCDOT'S INTENT TO ACQUIRE PROPERTY FOR RIGHT OF WAY PURPOSES, AND IN NO WAY REPRESENTS AN ACTUAL BOUNDARY SURVEY OF THIS PROPERTY.

NORTH CAROLINA DEPARTMENT OF TRANSPORTATION	
RIGHT OF WAY BRANCH	
DENNIS W.ROBINSON	12-8-2021
PARCEL # 146	S:\CADD\U4758\DDRAFT\U4758_dee
DB 4268 PG 493	UNKNOWN SCALE

TYPE	COUNT	SQR FEET	ACRES
Parcel	1	95806.285	2.199
ROW Left	1	8720.481	0.200
PUE Left	2	6768.919	0.155
DUE Left	1	181.183	0.004
PDE Left	1	555.179	0.013
TDE Left	1	2717.959	0.062
TCE Left	1	2904.502	0.067
ROW Right	0	0.000	0.000
PDE Right	0	0.000	0.000
TDE Right	0	0.000	0.000
TCE Right	0	0.000	0.000
PUE Right	0	0.000	0.000
TSE Left	0	0.000	0.000
TSE Right	0	0.000	0.000
DUE Right	0	0.000	0.000
DTE Left	0	0.000	0.000
DTE Right	0	0.000	0.000
AUE_Left	0	0.000	0.000
AUE_Right	0	0.000	0.000
PCE Left	0	0.000	0.000
PCE Right	0	0.000	0.000
TUE Left	0	0.000	0.000
TUE Right	0	0.000	0.000
REM Left	0	0.000	0.000
REM Right	0	0.000	0.000
Other Left	0	0.000	0.000
Other Right	0	0.000	0.000
PE Left	0	0.000	0.000
PE Right	0	0.000	0.000

THIS MAP IS NOT A CERTIFIED SURVEY AND HAS NOT BEEN REVIEWED BY A LOCAL GOVERNMENT AGENCY FOR COMPLIANCE WITH ANY APPLICABLE LAND DEVELOPMENT REGULATIONS. THE PROPERTY SHOWN ON THIS MAP WAS LOCATED FOR THE NORTH CAROLINA DEPARTMENT OF TRANSPORTATION FOR HIGHWAY DESIGN PURPOSES. SOME ERROR MAY EXIST BETWEEN THE GRAPHICAL AND ACTUAL GROUND LOCATIONS OF PROPERTY LINES. THIS MAP IS TO BE USED AS A GRAPHICAL REPRESENTATION OF THE NCDOT'S INTENT TO ACQUIRE PROPERTY FOR RIGHT OF WAY PURPOSES, AND IN NO WAY REPRESENTS AN ACTUAL BOUNDARY SURVEY OF THIS PROPERTY.

NORTH CAROLINA DEPARTMENT OF TRANSPORTATION	
RIGHT OF WAY BRANCH	
DENNIS W.ROBINSON	12-8-2021
PARCEL # 146	S:\CADD\U4758\DDRAFT\U4758_dee
DB 4268 PG 493	UNKNOWN SCALE

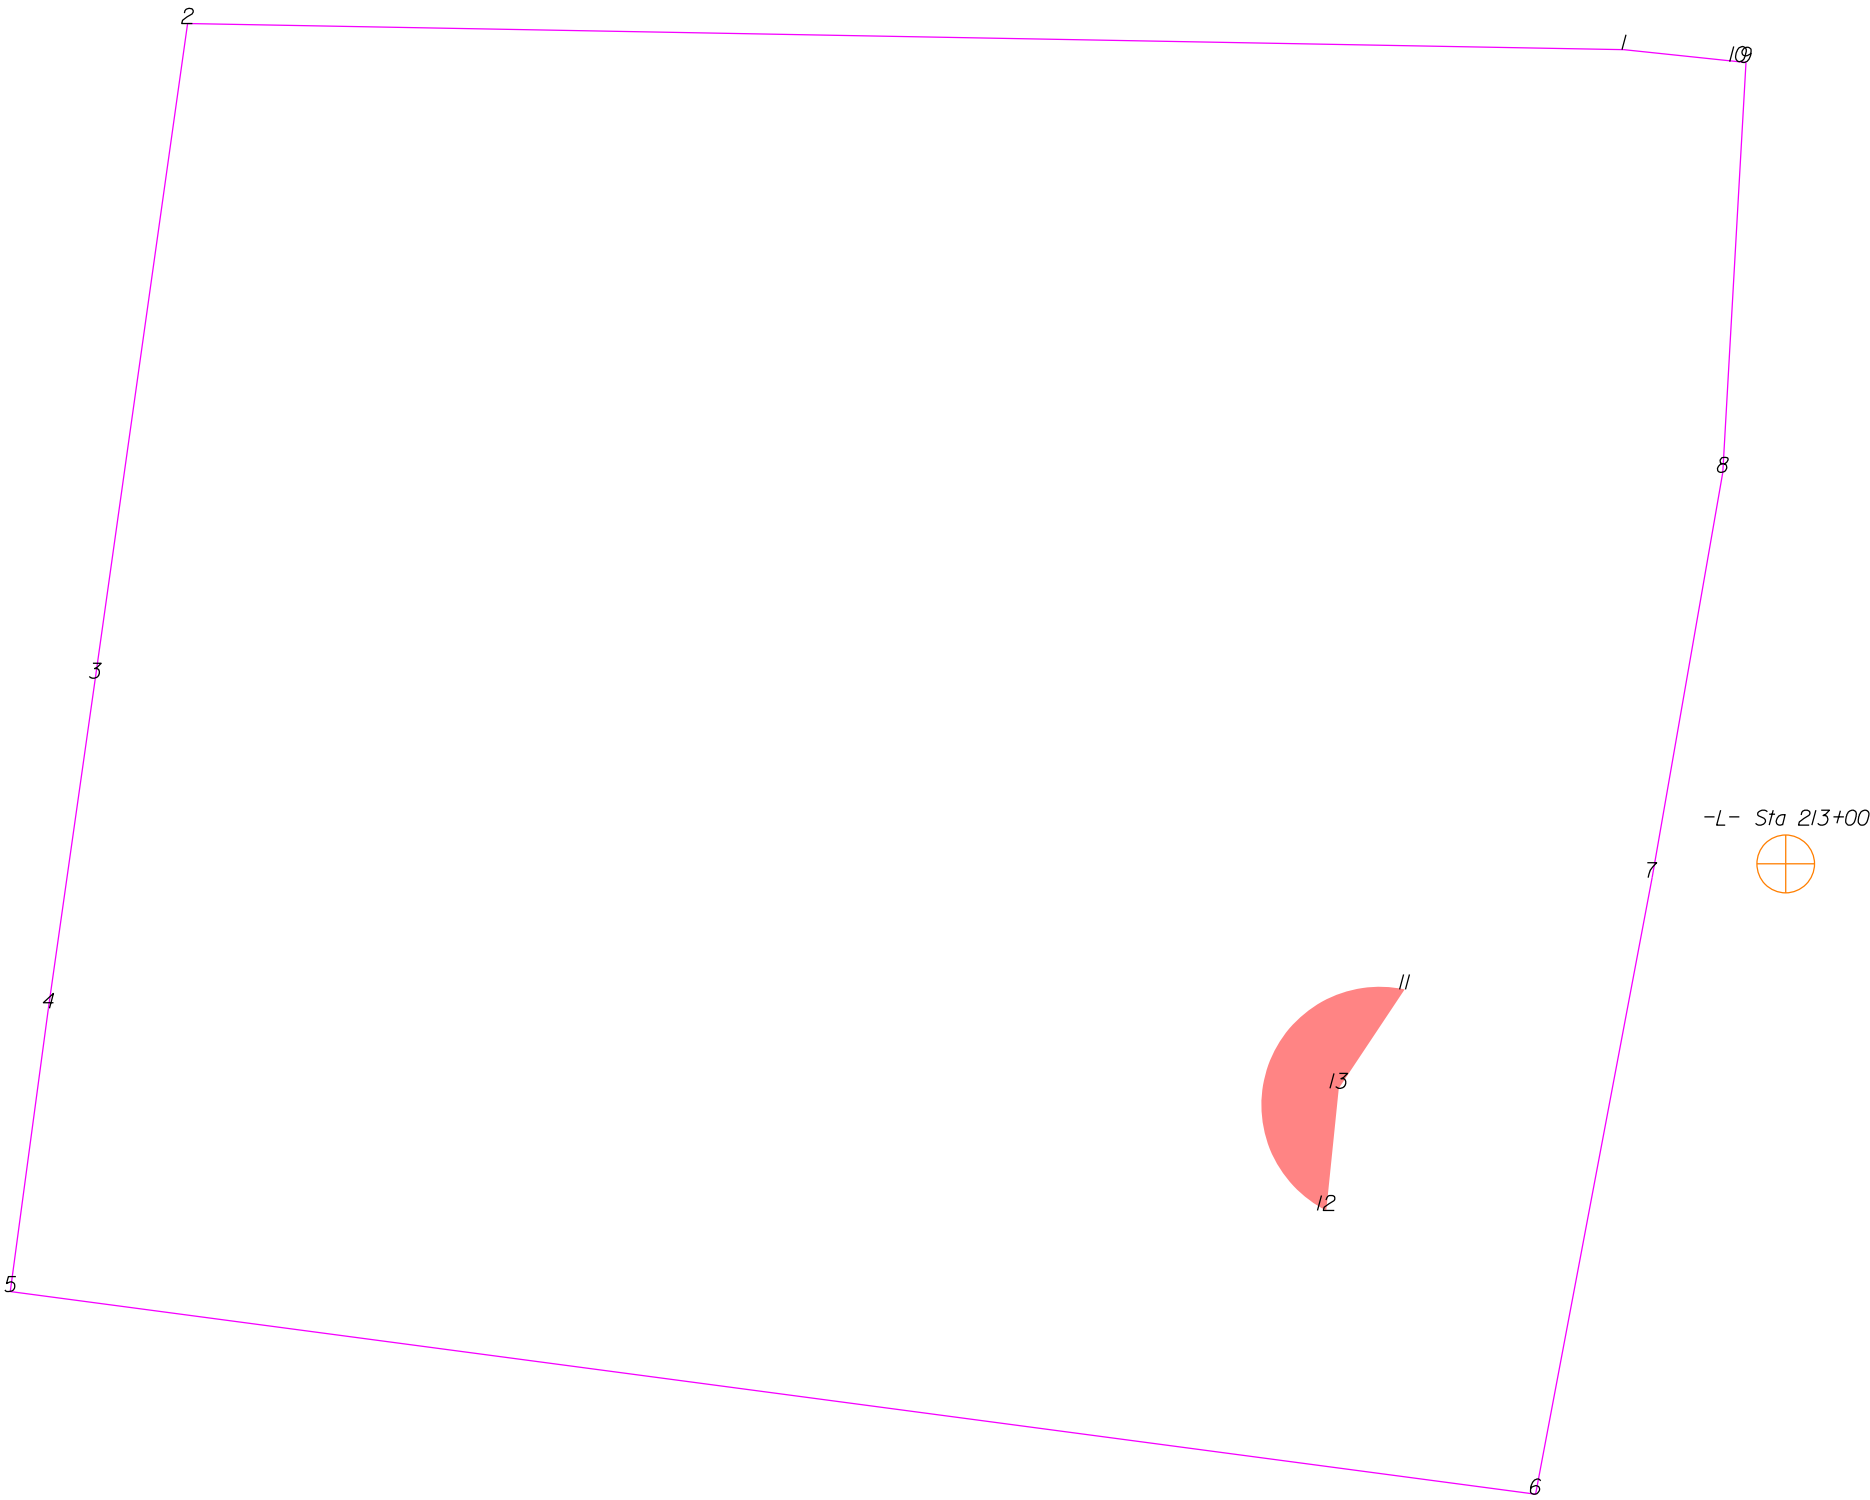

THIS MAP IS NOT A CERTIFIED SURVEY AND HAS NOT BEEN REVIEWED BY A LOCAL GOVERNMENT AGENCY FOR COMPLIANCE WITH ANY APPLICABLE LAND DEVELOPMENT REGULATIONS. THE PROPERTY SHOWN ON THIS MAP WAS LOCATED FOR THE NORTH CAROLINA DEPARTMENT OF TRANSPORTATION FOR HIGHWAY DESIGN PURPOSES. SOME ERROR MAY EXIST BETWEEN THE GRAPHICAL AND ACTUAL GROUND LOCATIONS OF PROPERTY LINES. THIS MAP IS TO BE USED AS A GRAPHICAL REPRESENTATION OF THE NCDOT'S INTENT TO ACQUIRE PROPERTY FOR RIGHT OF WAY PURPOSES, AND IN NO WAY REPRESENTS AN ACTUAL BOUNDARY SURVEY OF THIS PROPERTY.


NORTH CAROLINA DEPARTMENT OF TRANSPORTATION	
RIGHT OF WAY BRANCH	
DENNIS W.ROBINSON	03-27-2025
PARCEL # 146Z	S:\CADD\U4758\DDRAFT\U4758_dee
DB 4268 PG 493	UNKNOWN SCALE

	SQR FT	ACRES	SQR M	HECTARES
PUE Left	670.733	0.015	62.313	0.006
FROM - TO	DISTANCE (FT/M)		RADIUS (FT/M)	
-L- Sta 213+00 - 11	84.857	25.864	S 71°45'51.2" W	
11 - 12	49.593	15.116	S 19°32'2.9" W	25.000 7.620
12 - 13	25.964	7.914	N 5°51'35.3" E	
13 - 11	25.125	7.658	N 33°40'28.1" E	

TYPE	COUNT	SQR FEET	ACRES
Parcel	1	95806.285	2.199
PUE Left	1	670.733	0.015
ROW Left	0	0.000	0.000
ROW Right	0	0.000	0.000
PDE Left	0	0.000	0.000
PDE Right	0	0.000	0.000
TDE Left	0	0.000	0.000
TDE Right	0	0.000	0.000
TCE Left	0	0.000	0.000
TCE Right	0	0.000	0.000
PUE Right	0	0.000	0.000
TSE Left	0	0.000	0.000
TSE Right	0	0.000	0.000
DUE Left	0	0.000	0.000
DUE Right	0	0.000	0.000
DTE Left	0	0.000	0.000
DTE Right	0	0.000	0.000
AUE_Left	0	0.000	0.000
AUE_Right	0	0.000	0.000
PCE Left	0	0.000	0.000
PCE Right	0	0.000	0.000
TUE Left	0	0.000	0.000
TUE Right	0	0.000	0.000
REM Left	0	0.000	0.000
REM Right	0	0.000	0.000
Other Left	0	0.000	0.000
Other Right	0	0.000	0.000
PE Left	0	0.000	0.000
PE Right	0	0.000	0.000

THIS MAP IS NOT A CERTIFIED SURVEY AND HAS NOT BEEN REVIEWED BY A LOCAL GOVERNMENT AGENCY FOR COMPLIANCE WITH ANY APPLICABLE LAND DEVELOPMENT REGULATIONS. THE PROPERTY SHOWN ON THIS MAP WAS LOCATED FOR THE NORTH CAROLINA DEPARTMENT OF TRANSPORTATION FOR HIGHWAY DESIGN PURPOSES. SOME ERROR MAY EXIST BETWEEN THE GRAPHICAL AND ACTUAL GROUND LOCATIONS OF PROPERTY LINES. THIS MAP IS TO BE USED AS A GRAPHICAL REPRESENTATION OF THE NCDOT'S INTENT TO ACQUIRE PROPERTY FOR RIGHT OF WAY PURPOSES, AND IN NO WAY REPRESENTS AN ACTUAL BOUNDARY SURVEY OF THIS PROPERTY.

NORTH CAROLINA DEPARTMENT OF TRANSPORTATION	
RIGHT OF WAY BRANCH	
DENNIS W.ROBINSON	03-27-2025
PARCEL # 146Z	S:\CADD\U4758\DDRAFT\U4758_dee
DB 4268 PG 493	UNKNOWN SCALE

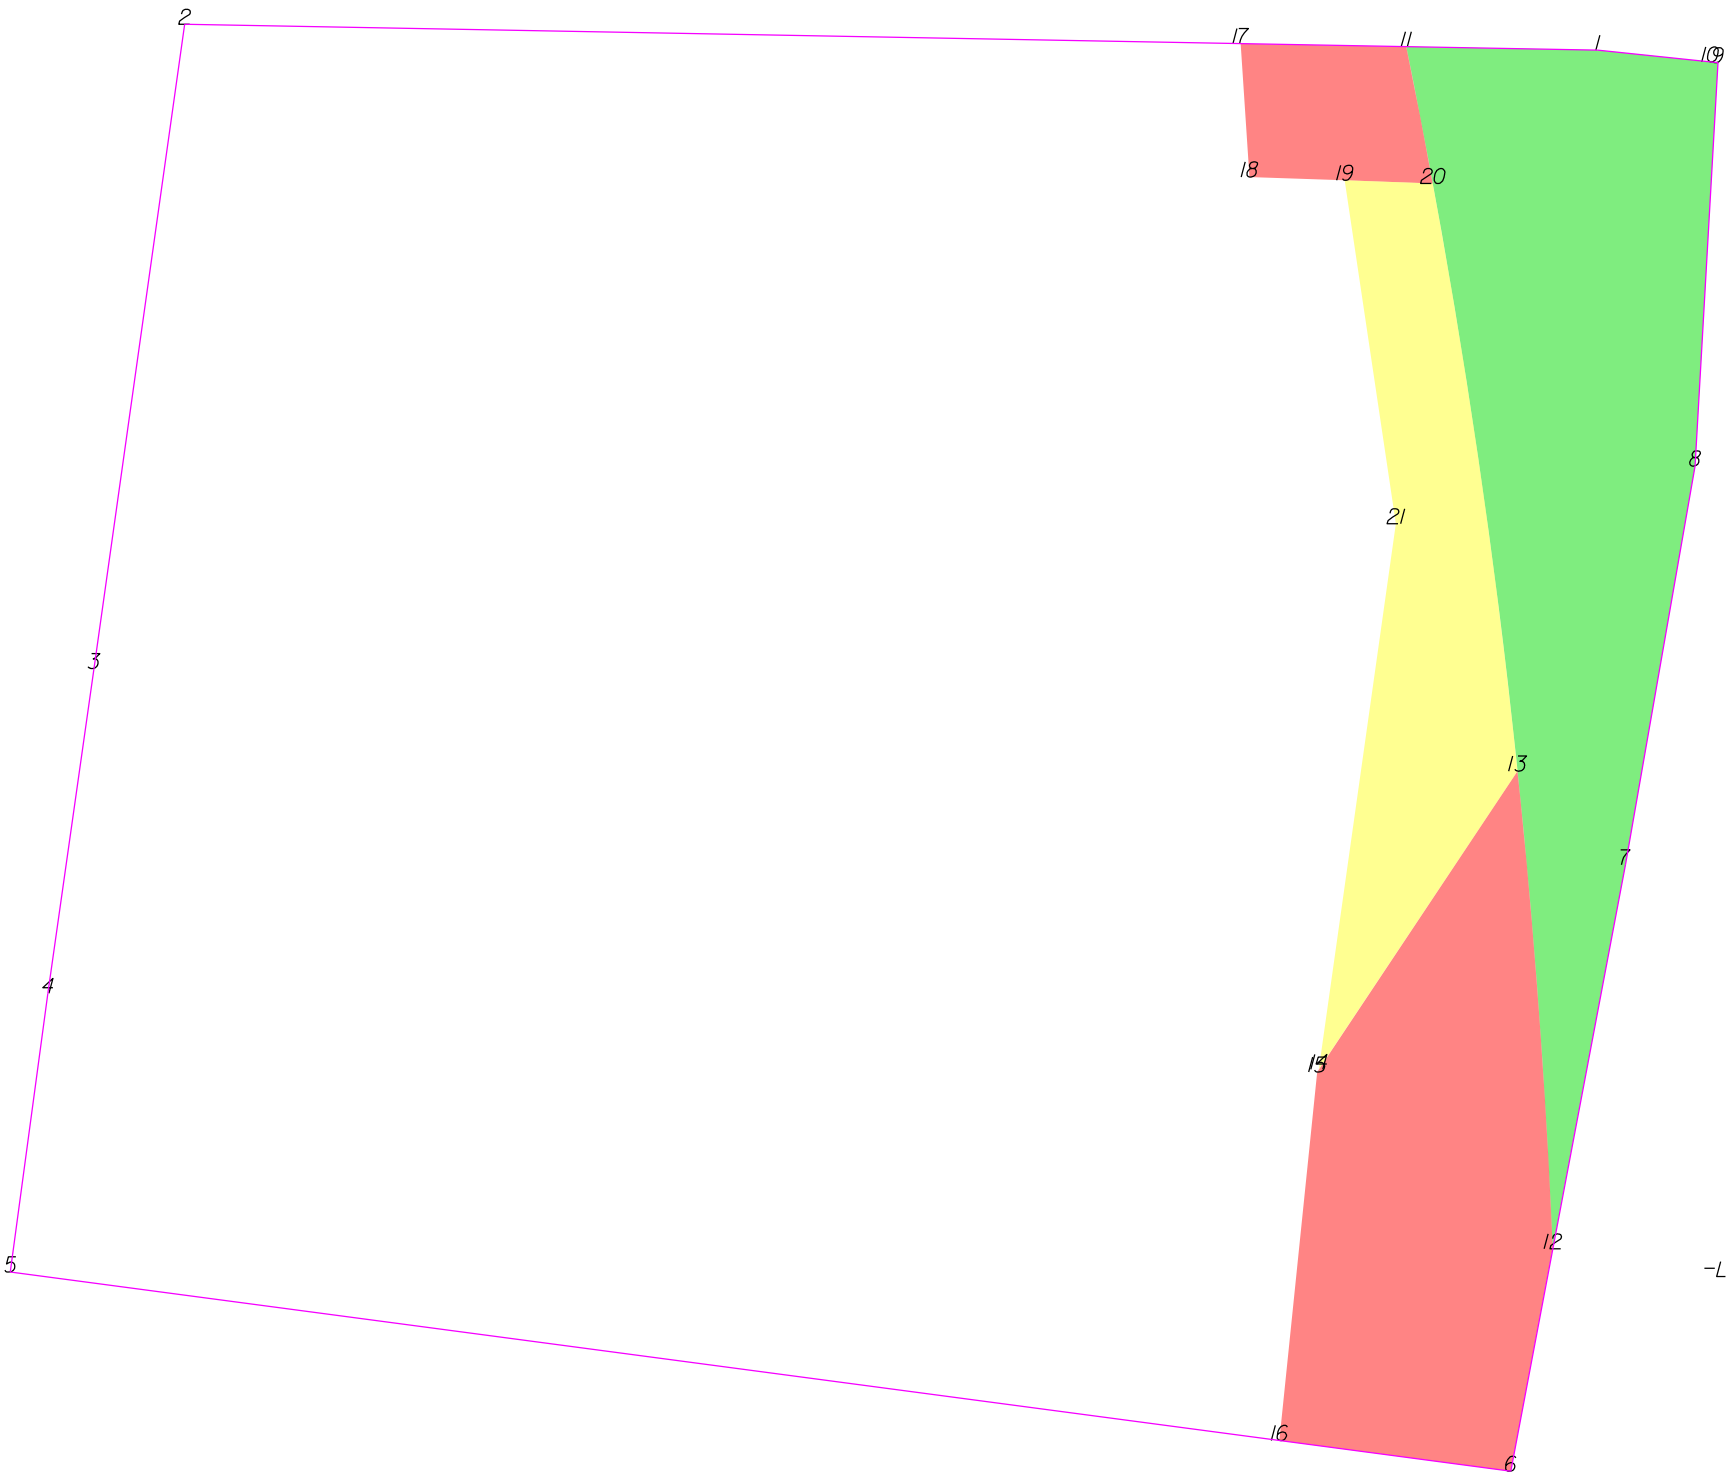

-L- Sta 212+00

THIS MAP IS NOT A CERTIFIED SURVEY AND HAS NOT BEEN REVIEWED BY A LOCAL GOVERNMENT AGENCY FOR COMPLIANCE WITH ANY APPLICABLE LAND DEVELOPMENT REGULATIONS. THE PROPERTY SHOWN ON THIS MAP WAS LOCATED FOR THE NORTH CAROLINA DEPARTMENT OF TRANSPORTATION FOR HIGHWAY DESIGN PURPOSES. SOME ERROR MAY EXIST BETWEEN THE GRAPHICAL AND ACTUAL GROUND LOCATIONS OF PROPERTY LINES. THIS MAP IS TO BE USED AS A GRAPHICAL REPRESENTATION OF THE NCDOT'S INTENT TO ACQUIRE PROPERTY FOR RIGHT OF WAY PURPOSES, AND IN NO WAY REPRESENTS AN ACTUAL BOUNDARY SURVEY OF THIS PROPERTY.

NORTH CAROLINA DEPARTMENT OF TRANSPORTATION	
RIGHT OF WAY BRANCH	
DENNIS W.ROBINSON	02-22-2023
PARCEL # 146	S:\CADD\U4758\DDRAFT\U4758_dee
DB 4268 PG 493	UNKNOWN SCALE

	SQR FT	ACRES		SQR M		HECTARES	
ROW Left	8720.481	0.200		810.162		0.081	
FROM - TO		DISTANCE (FT/M)		BEARING		RADIUS (FT/M)	
-L- Sta 212+00 - 11		284.705	86.778	N 16°38'49.4" W			
11 - 12		260.397	79.369	S 6°56'46.3" E		1650.500	503.073
12 - 7		84.049	25.618	N 10°42'18.7" E			
7 - 8		87.040	26.530	N 9°54'24.1" E			
8 - 9		86.844	26.470	N 3°14'56.7" E			
9 - 10		1.719	0.524	N 84°2'1.8" W			
10 - 1		24.257	7.394	N 84°2'1.8" W			
1 - 11		41.173	12.550	N 88°57'10.2" W			

	SQR FT	ACRES		SQR M		HECTARES	
PUE Left	5893.118	0.135		547.491		0.055	
FROM - TO		DISTANCE (FT/M)		BEARING		RADIUS (FT/M)	
-L- Sta 212+00 - 12		52.068	15.870	N 74°4'26.2" W			
12 - 13		103.001	31.395	N 4°12'35.5" W		1650.500	503.073
13 - 14		77.067	23.490	S 33°40'28.1" W			
14 - 15		0.655	0.200	S 33°40'28.1" W			
15 - 16		79.642	24.275	S 5°51'35.3" W			
16 - 6		50.189	15.298	S 82°26'5.6" E			
6 - 12		48.637	14.825	N 10°42'18.7" E			


	SQR FT	ACRES		SQR M		HECTARES	
PUE Left	1087.419	0.025		101.025		0.010	
FROM - TO		DISTANCE (FT/M)		BEARING		RADIUS (FT/M)	
-L- Sta 212+00 - 11		284.705	86.778	N 16°38'49.4" W			
11 - 17		35.626	10.859	N 88°57'10.2" W			
17 - 18		28.724	8.755	S 3°45'33.9" E			
18 - 19		20.503	6.249	S 87°56'19.6" E			
19 - 20		18.954	5.777	S 87°56'19.6" E			
20 - 11		29.976	9.137	N 10°57'1.2" W		1650.500	503.073

	SQR FT	ACRES		SQR M		HECTARES	
TCE Left	3942.382	0.091		366.261		0.037	
FROM - TO		DISTANCE (FT/M)		BEARING		RADIUS (FT/M)	
-L- Sta 212+00 - 20		254.895	77.692	N 17°18'57.3" W			
20 - 19		18.954	5.777	N 87°56'19.6" W			
19 - 21		74.637	22.749	S 8°29'45.2" E			
21 - 14		118.497	36.118	S 8°2'36.2" W			
14 - 13		77.067	23.490	N 33°40'28.1" E			
13 - 20		127.642	38.905	N 8°12'50.3" W		1650.500	503.073

TYPE	COUNT	SQR FEET	ACRES
Parcel	1	95806.285	2.199
ROW Left	1	8720.481	0.200
PUE Left	2	6980.537	0.160
TCE Left	1	3942.382	0.091
ROW Right	0	0.000	0.000
PDE Left	0	0.000	0.000
PDE Right	0	0.000	0.000
TDE Left	0	0.000	0.000
TDE Right	0	0.000	0.000
TCE Right	0	0.000	0.000
PUE Right	0	0.000	0.000
TSE Left	0	0.000	0.000
TSE Right	0	0.000	0.000
DUE Left	0	0.000	0.000
DUE Right	0	0.000	0.000
DTE Left	0	0.000	0.000
DTE Right	0	0.000	0.000
AUE_Left	0	0.000	0.000
AUE_Right	0	0.000	0.000
PCE Left	0	0.000	0.000
PCE Right	0	0.000	0.000
TUE Left	0	0.000	0.000
TUE Right	0	0.000	0.000
REM Left	0	0.000	0.000
REM Right	0	0.000	0.000
Other Left	0	0.000	0.000
Other Right	0	0.000	0.000
PE Left	0	0.000	0.000
PE Right	0	0.000	0.000

THIS MAP IS NOT A CERTIFIED SURVEY AND HAS NOT BEEN REVIEWED BY A LOCAL GOVERNMENT AGENCY FOR COMPLIANCE WITH ANY APPLICABLE LAND DEVELOPMENT REGULATIONS. THE PROPERTY SHOWN ON THIS MAP WAS LOCATED FOR THE NORTH CAROLINA DEPARTMENT OF TRANSPORTATION FOR HIGHWAY DESIGN PURPOSES. SOME ERROR MAY EXIST BETWEEN THE GRAPHICAL AND ACTUAL GROUND LOCATIONS OF PROPERTY LINES. THIS MAP IS TO BE USED AS A GRAPHICAL REPRESENTATION OF THE NCDOT'S INTENT TO ACQUIRE PROPERTY FOR RIGHT OF WAY PURPOSES, AND IN NO WAY REPRESENTS AN ACTUAL BOUNDARY SURVEY OF THIS PROPERTY.

NORTH CAROLINA DEPARTMENT OF TRANSPORTATION	
RIGHT OF WAY BRANCH	
DENNIS W.ROBINSON	02-22-2023
PARCEL # 146	S:\CADD\U4758\DDRAFT\U4758_dee
DB 4268 PG 493	UNKNOWN SCALE

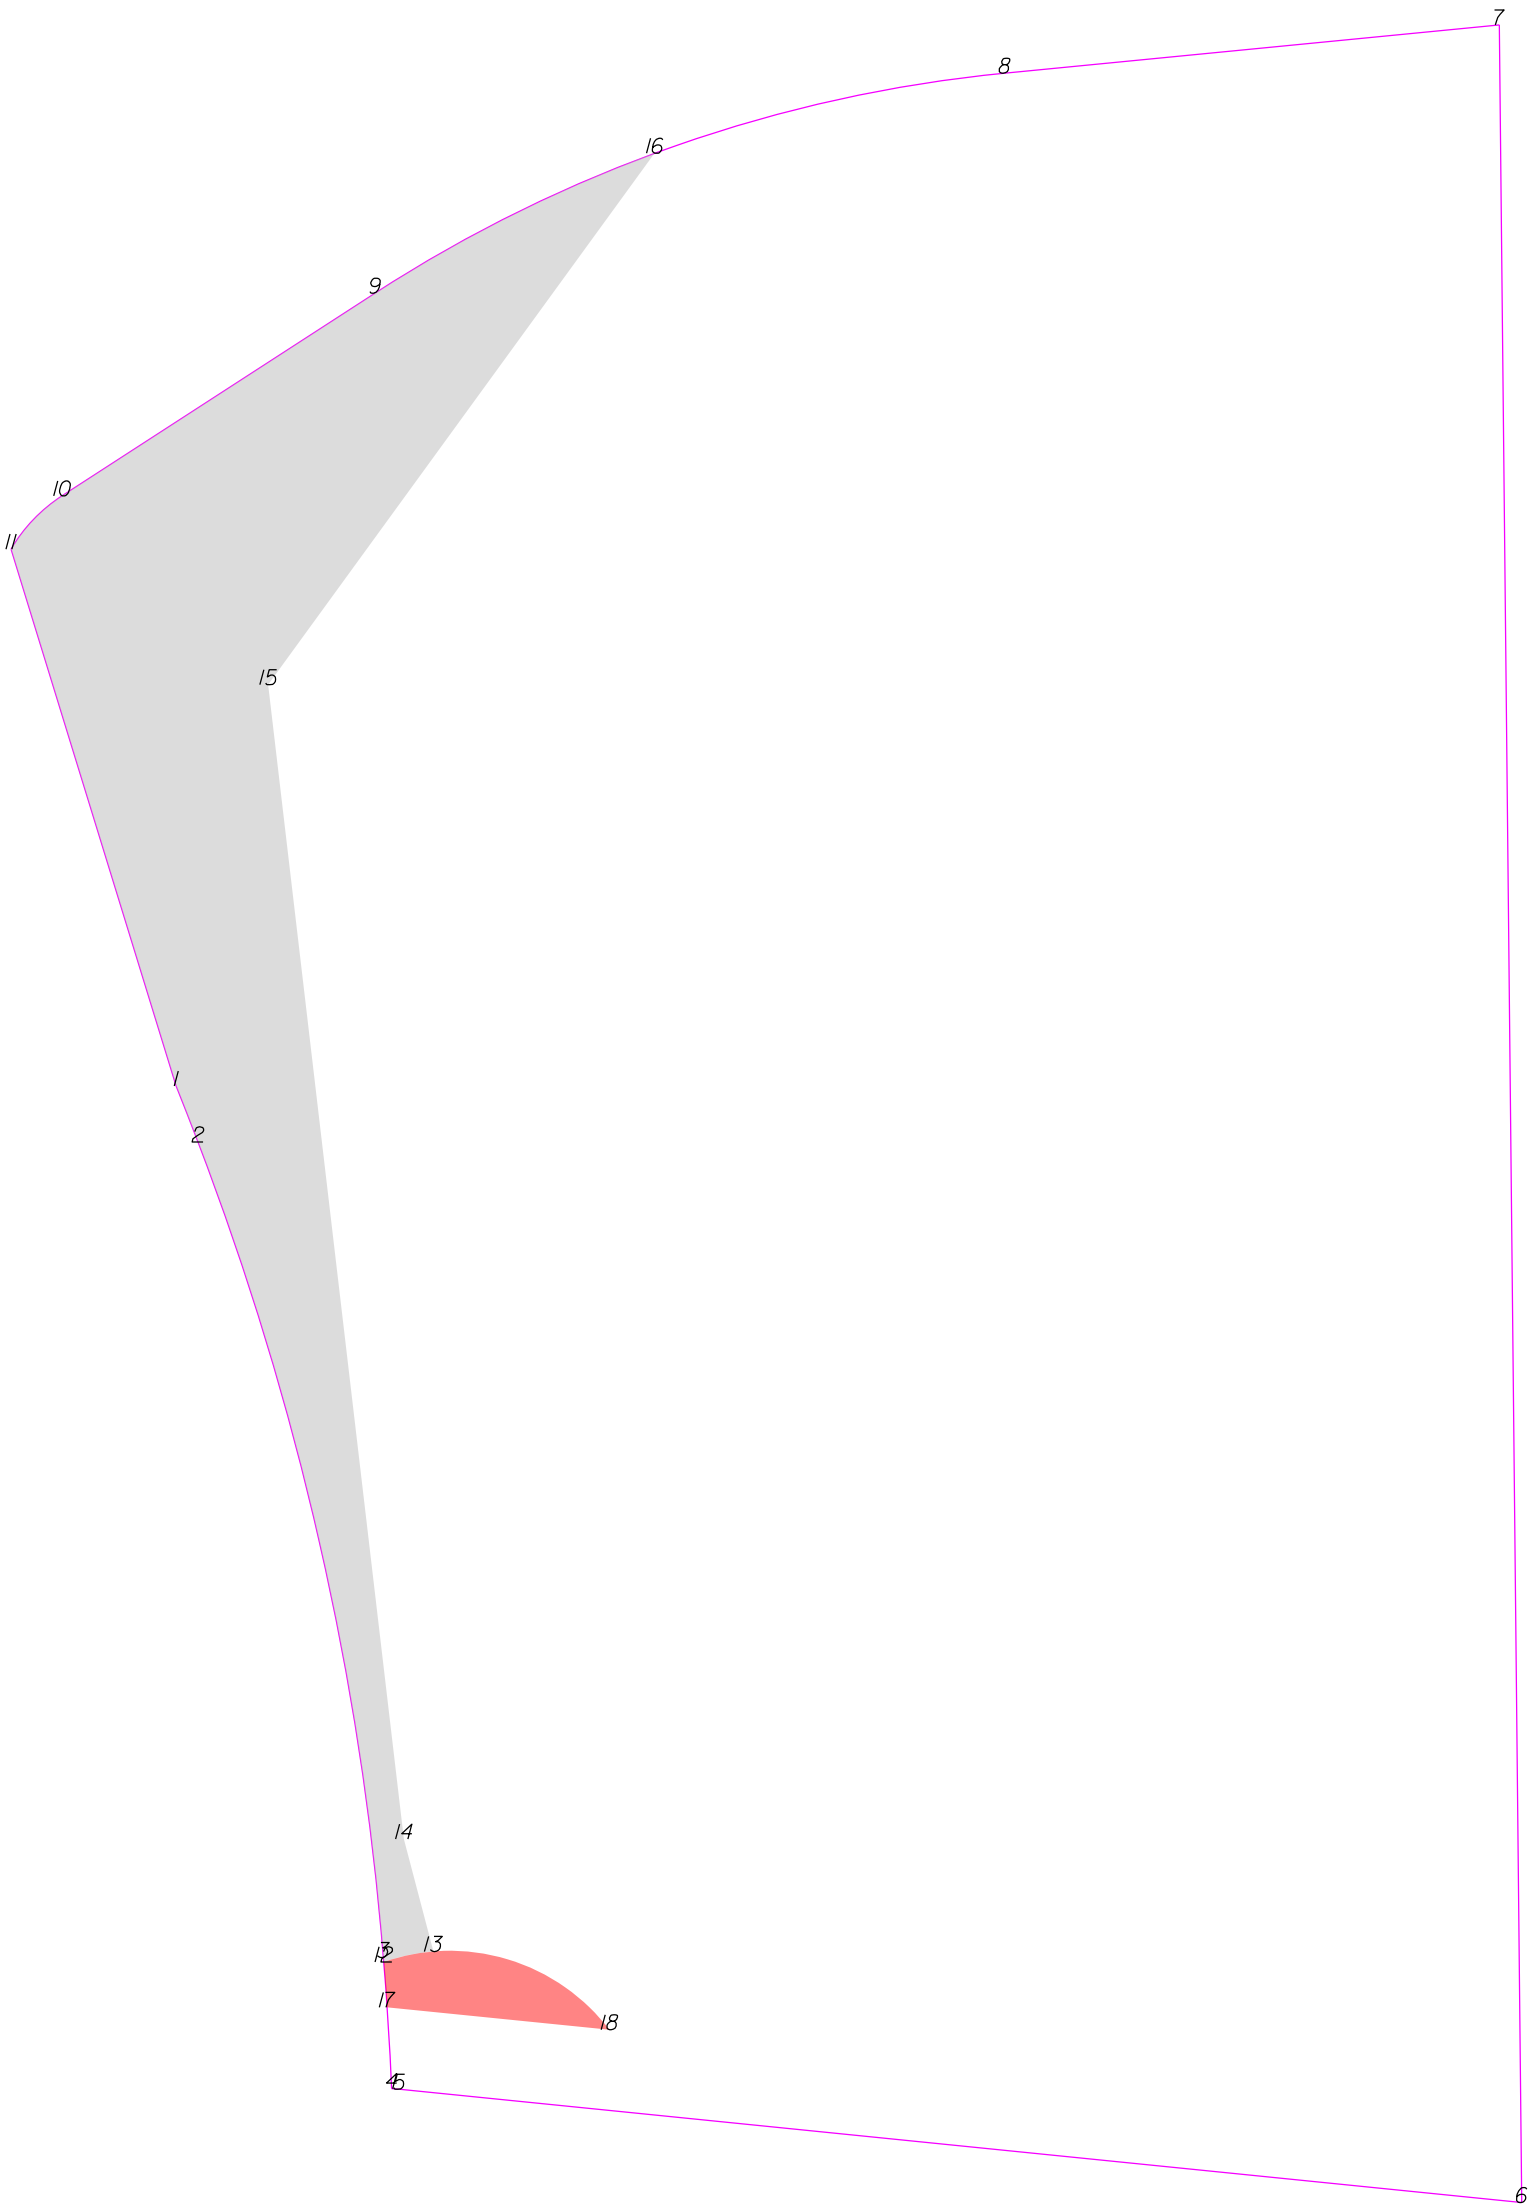

-L- Sta 215+00

THIS MAP IS NOT A CERTIFIED SURVEY AND HAS NOT BEEN REVIEWED BY A LOCAL GOVERNMENT AGENCY FOR COMPLIANCE WITH ANY APPLICABLE LAND DEVELOPMENT REGULATIONS. THE PROPERTY SHOWN ON THIS MAP WAS LOCATED FOR THE NORTH CAROLINA DEPARTMENT OF TRANSPORTATION FOR HIGHWAY DESIGN PURPOSES. SOME ERROR MAY EXIST BETWEEN THE GRAPHICAL AND ACTUAL GROUND LOCATIONS OF PROPERTY LINES. THIS MAP IS TO BE USED AS A GRAPHICAL REPRESENTATION OF THE NCDOT'S INTENT TO ACQUIRE PROPERTY FOR RIGHT OF WAY PURPOSES, AND IN NO WAY REPRESENTS AN ACTUAL BOUNDARY SURVEY OF THIS PROPERTY.

NORTH CAROLINA DEPARTMENT OF TRANSPORTATION	
RIGHT OF WAY BRANCH	
HERBERT N.SAMPSON,JR.	12-8-2021
PARCEL # 147	S:\CADD\U4758\DDRAFT\U4758_dee
DB 4064 PG 362	UNKNOWN SCALE

	SQR FT	ACRES		SQR M		HECTARES	
TDE Right	3900.258	0.090		362.347		0.036	
FROM - TO		DISTANCE (FT/M)		BEARING		RADIUS (FT/M)	
-L- Sta 215+00 - 11		160.928	49.051	N 11°48'26.1" E			
11 - 1		69.882	21.300	S 17°5'48.4" E			
1 - 2		7.462	2.275	S 21°16'0.0" E	705.000	214.884	7.462
2 - 3		104.064	31.719	S 12°48'46.0" E	367.000	111.862	104.415
3 - 12		0.554	0.169	S 4°37'30.9" E	430.000	131.064	0.554
12 - 13		6.302	1.921	N 78°5'25.9" E	25.000	7.620	6.319
13 - 14		14.450	4.404	N 14°45'35.8" W			
14 - 15		144.608	44.077	N 6°41'42.5" W			
15 - 16		81.749	24.917	N 36°1'6.5" E			
16 - 9		38.891	11.854	S 63°25'34.6" W	175.320	53.438	38.971
9 - 10		46.402	14.143	S 57°3'38.2" W			
10 - 11		9.167	2.794	S 43°48'45.5" W	20.000	6.096	9.249


	SQR FT	ACRES		SQR M		HECTARES	
PUE Right	172.004	0.004		15.980		0.002	
FROM - TO		DISTANCE (FT/M)		BEARING		RADIUS (FT/M)	
-L- Sta 215+00 - 12		81.375	24.803	S 77°2'25.7" E			
12 - 17		5.661	1.725	S 4°12'40.3" E	430.000	131.064	5.661
17 - 18		27.788	8.470	S 84°14'23.2" E			
18 - 12		29.303	8.932	N 7°3'16" W	25.000	7.620	31.310

TYPE	COUNT	SQR FEET	ACRES
Parcel	1	39850.459	0.915
TDE Right	1	3900.258	0.090
PUE Right	1	172.004	0.004
ROW Left	0	0.000	0.000
ROW Right	0	0.000	0.000
PDE Left	0	0.000	0.000
PDE Right	0	0.000	0.000
TDE Left	0	0.000	0.000
TCE Left	0	0.000	0.000
TCE Right	0	0.000	0.000
PUE Left	0	0.000	0.000
TSE Left	0	0.000	0.000
TSE Right	0	0.000	0.000
DUE Left	0	0.000	0.000
DUE Right	0	0.000	0.000
DTE Left	0	0.000	0.000
DTE Right	0	0.000	0.000
AUE_Left	0	0.000	0.000
AUE_Right	0	0.000	0.000
PCE Left	0	0.000	0.000
PCE Right	0	0.000	0.000
TUE Left	0	0.000	0.000
TUE Right	0	0.000	0.000
REM Left	0	0.000	0.000
REM Right	0	0.000	0.000
Other Left	0	0.000	0.000
Other Right	0	0.000	0.000
PE Left	0	0.000	0.000
PE Right	0	0.000	0.000

THIS MAP IS NOT A CERTIFIED SURVEY AND HAS NOT BEEN REVIEWED BY A LOCAL GOVERNMENT AGENCY FOR COMPLIANCE WITH ANY APPLICABLE LAND DEVELOPMENT REGULATIONS. THE PROPERTY SHOWN ON THIS MAP WAS LOCATED FOR THE NORTH CAROLINA DEPARTMENT OF TRANSPORTATION FOR HIGHWAY DESIGN PURPOSES. SOME ERROR MAY EXIST BETWEEN THE GRAPHICAL AND ACTUAL GROUND LOCATIONS OF PROPERTY LINES. THIS MAP IS TO BE USED AS A GRAPHICAL REPRESENTATION OF THE NCDOT'S INTENT TO ACQUIRE PROPERTY FOR RIGHT OF WAY PURPOSES, AND IN NO WAY REPRESENTS AN ACTUAL BOUNDARY SURVEY OF THIS PROPERTY.

NORTH CAROLINA DEPARTMENT OF TRANSPORTATION	
RIGHT OF WAY BRANCH	
HERBERT N.SAMPSON,JR.	12-8-2021
PARCEL * 147	S:\CADD\U4758\DDRAFT\U4758_dee
DB 4064 PG 362	UNKNOWN SCALE

-L- Sta 215+00

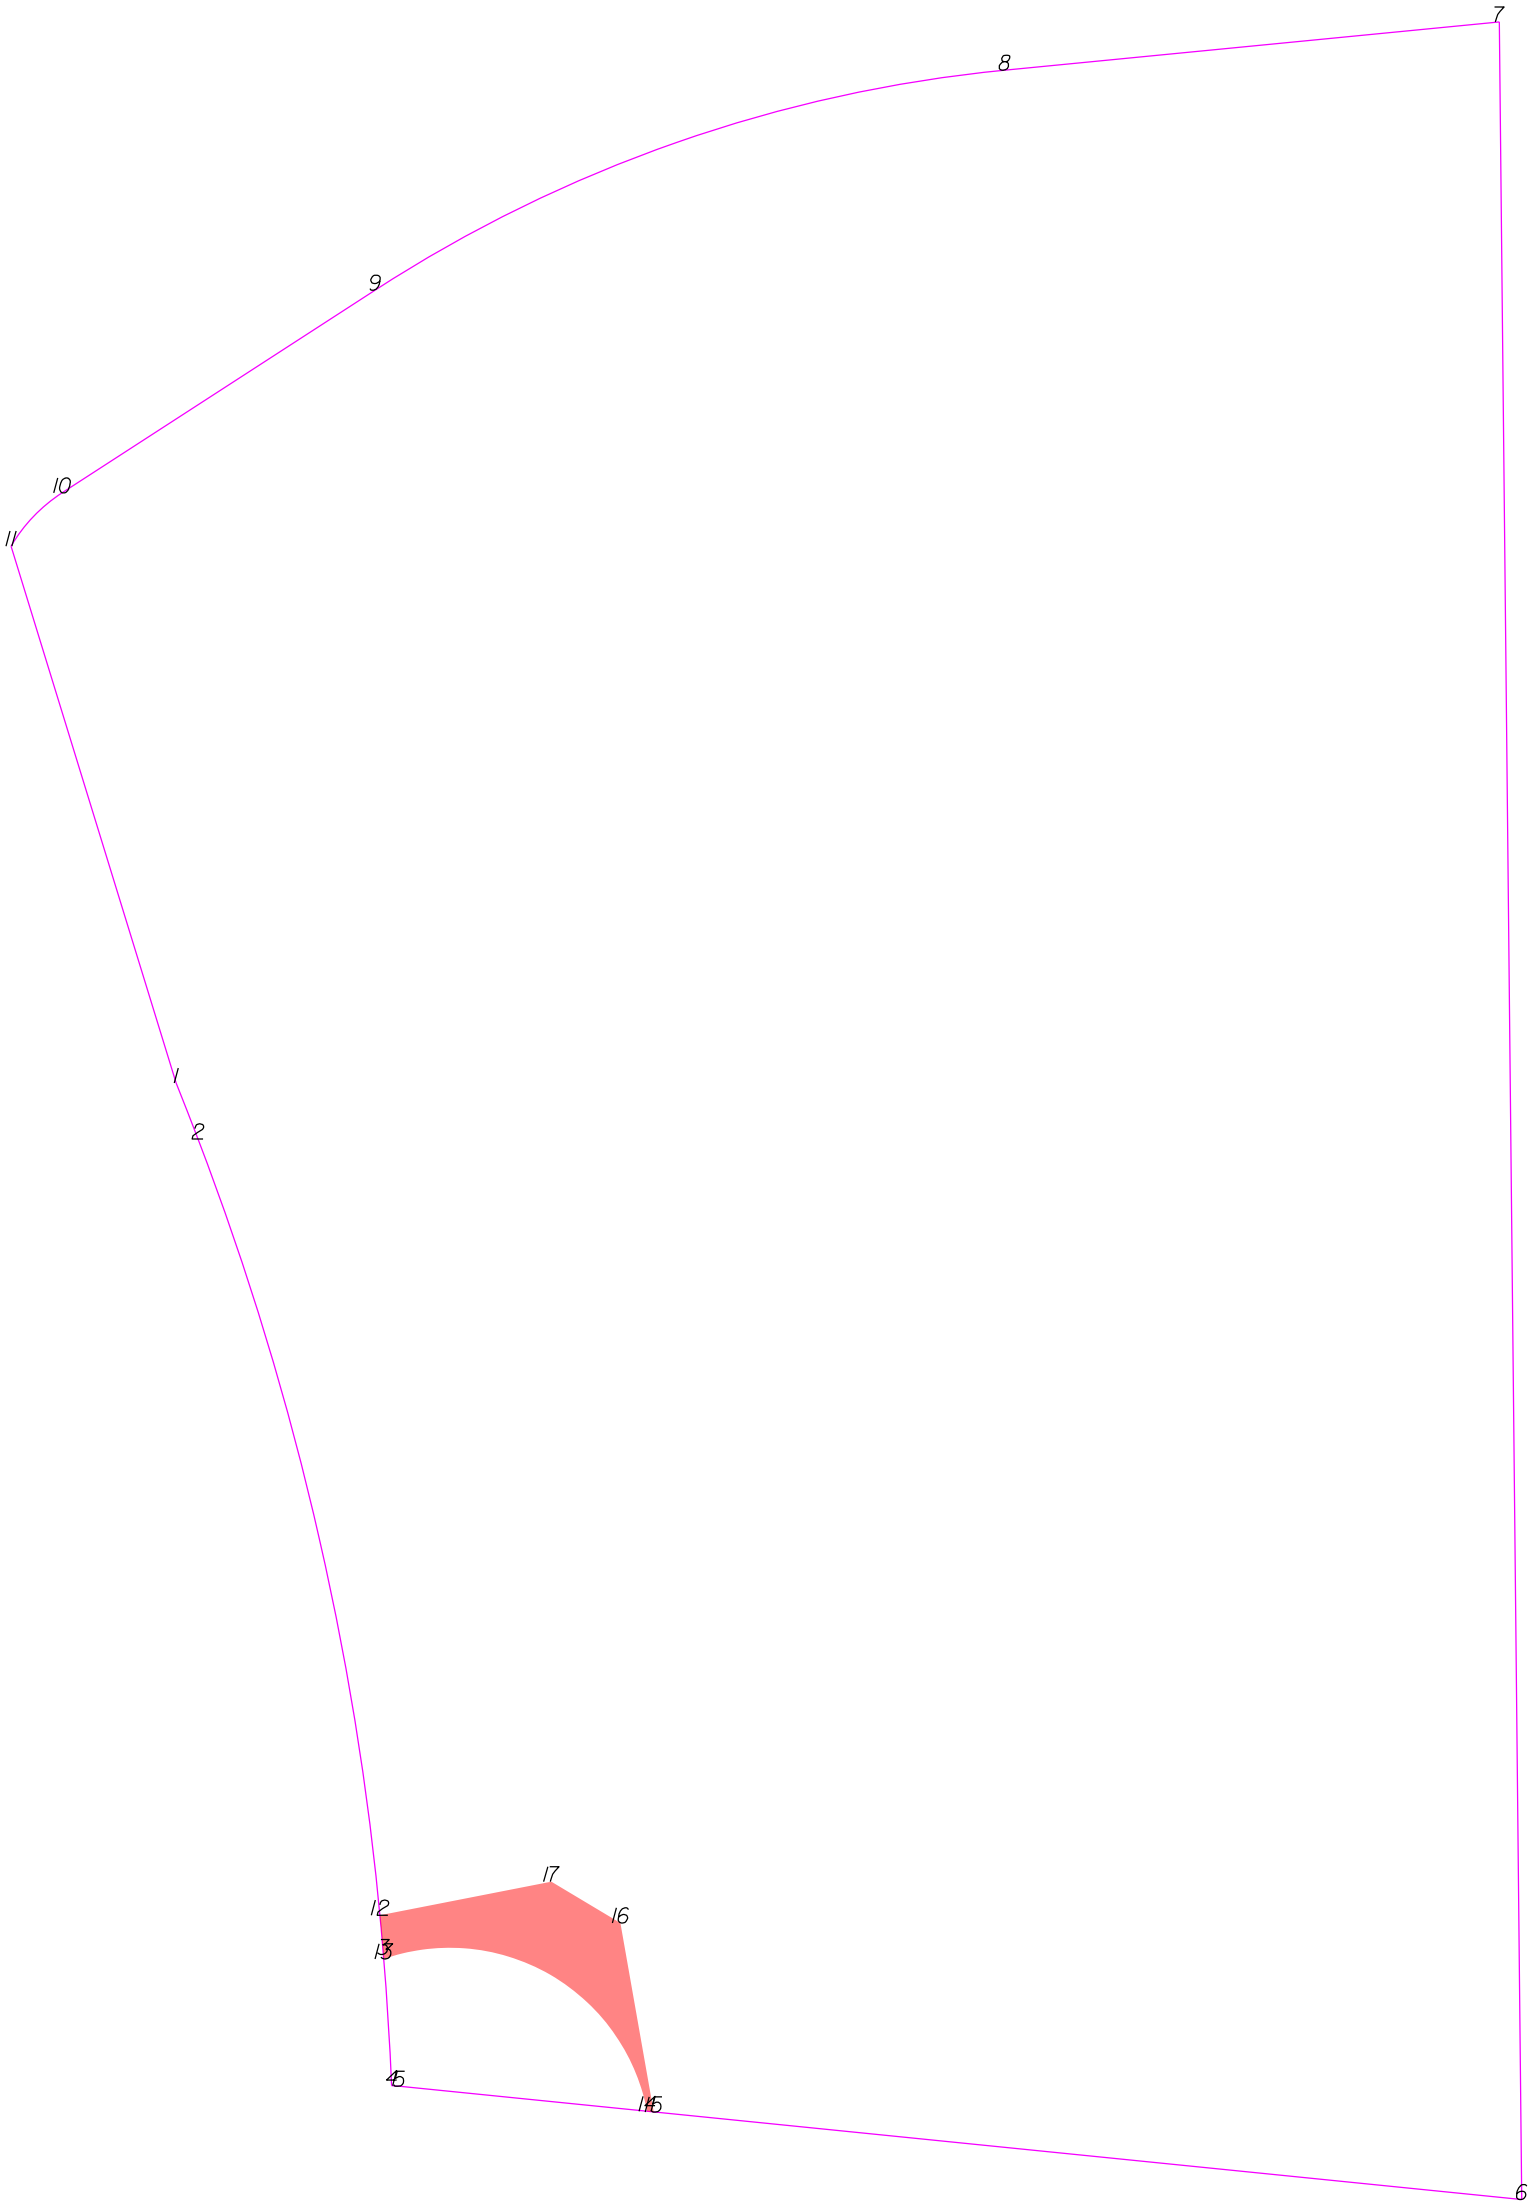

THIS MAP IS NOT A CERTIFIED SURVEY AND HAS NOT BEEN REVIEWED BY A LOCAL GOVERNMENT AGENCY FOR COMPLIANCE WITH ANY APPLICABLE LAND DEVELOPMENT REGULATIONS. THE PROPERTY SHOWN ON THIS MAP WAS LOCATED FOR THE NORTH CAROLINA DEPARTMENT OF TRANSPORTATION FOR HIGHWAY DESIGN PURPOSES. SOME ERROR MAY EXIST BETWEEN THE GRAPHICAL AND ACTUAL GROUND LOCATIONS OF PROPERTY LINES. THIS MAP IS TO BE USED AS A GRAPHICAL REPRESENTATION OF THE NCDOT'S INTENT TO ACQUIRE PROPERTY FOR RIGHT OF WAY PURPOSES, AND IN NO WAY REPRESENTS AN ACTUAL BOUNDARY SURVEY OF THIS PROPERTY.

NORTH CAROLINA DEPARTMENT OF TRANSPORTATION	
RIGHT OF WAY BRANCH	
HERBERT N.SAMPSON,JR.	03-27-2025
PARCEL * 147Y	S:\CADD\U4758\DDRAFT\U4758_dee
DB 4064 PG 362	UNKNOWN SCALE

	SQR FT	ACRES		SQR M		HECTARES	
PUE Right	287.750	0.007		26.733		0.003	
FROM - TO	DISTANCE (FT/M)		BEARING	RADIUS (FT/M)		CURVE LENGTH (FT/M)	
-L- Sta 215+00 - 12	79.861	24.342	S 80°46'7.5" E				
12 - 3	4.905	1.495	S 5°2'42.1" E	367.000	111.862	4.905	1.495
3 - 13	0.554	0.169	S 4°37'30.9" E	430.000	131.064	0.554	0.169
13 - 14	37.854	11.538	S 59°56'37.3" E	25.000	7.620	42.941	13.089
14 - 15	0.812	0.248	S 84°14'23.2" E				
15 - 16	23.877	7.278	N 9°57'31.7" W				
16 - 17	10.000	3.048	N 59°10'43.1" W				
17 - 12	21.733	6.624	S 78°57'32.9" W				

TYPE	COUNT	SQR FEET	ACRES
Parcel	1	39850.459	0.915
PUE Right	1	287.750	0.007
ROW Left	0	0.000	0.000
ROW Right	0	0.000	0.000
PDE Left	0	0.000	0.000
PDE Right	0	0.000	0.000
TDE Left	0	0.000	0.000
TDE Right	0	0.000	0.000
TCE Left	0	0.000	0.000
TCE Right	0	0.000	0.000
PUE Left	0	0.000	0.000
TSE Left	0	0.000	0.000
TSE Right	0	0.000	0.000
DUE Left	0	0.000	0.000
DUE Right	0	0.000	0.000
DTE Left	0	0.000	0.000
DTE Right	0	0.000	0.000
AUE_Left	0	0.000	0.000
AUE_Right	0	0.000	0.000
PCE Left	0	0.000	0.000
PCE Right	0	0.000	0.000
TUE Left	0	0.000	0.000
TUE Right	0	0.000	0.000
REM Left	0	0.000	0.000
REM Right	0	0.000	0.000
Other Left	0	0.000	0.000
Other Right	0	0.000	0.000
PE Left	0	0.000	0.000
PE Right	0	0.000	0.000

THIS MAP IS NOT A CERTIFIED SURVEY AND HAS NOT BEEN REVIEWED BY A LOCAL GOVERNMENT AGENCY FOR COMPLIANCE WITH ANY APPLICABLE LAND DEVELOPMENT REGULATIONS. THE PROPERTY SHOWN ON THIS MAP WAS LOCATED FOR THE NORTH CAROLINA DEPARTMENT OF TRANSPORTATION FOR HIGHWAY DESIGN PURPOSES. SOME ERROR MAY EXIST BETWEEN THE GRAPHICAL AND ACTUAL GROUND LOCATIONS OF PROPERTY LINES. THIS MAP IS TO BE USED AS A GRAPHICAL REPRESENTATION OF THE NCDOT'S INTENT TO ACQUIRE PROPERTY FOR RIGHT OF WAY PURPOSES, AND IN NO WAY REPRESENTS AN ACTUAL BOUNDARY SURVEY OF THIS PROPERTY.

NORTH CAROLINA DEPARTMENT OF TRANSPORTATION	
RIGHT OF WAY BRANCH	
HERBERT N.SAMPSON,JR.	03-27-2025
PARCEL * 147Y	S:\CADD\U4758\DDRAFT\U4758_dee
DB 4064 PG 362	UNKNOWN SCALE

-L- Sta 215+00



THIS MAP IS NOT A CERTIFIED SURVEY AND HAS NOT BEEN REVIEWED BY A LOCAL GOVERNMENT AGENCY FOR COMPLIANCE WITH ANY APPLICABLE LAND DEVELOPMENT REGULATIONS. THE PROPERTY SHOWN ON THIS MAP WAS LOCATED FOR THE NORTH CAROLINA DEPARTMENT OF TRANSPORTATION FOR HIGHWAY DESIGN PURPOSES. SOME ERROR MAY EXIST BETWEEN THE GRAPHICAL AND ACTUAL GROUND LOCATIONS OF PROPERTY LINES. THIS MAP IS TO BE USED AS A GRAPHICAL REPRESENTATION OF THE NCDOT'S INTENT TO ACQUIRE PROPERTY FOR RIGHT OF WAY PURPOSES, AND IN NO WAY REPRESENTS AN ACTUAL BOUNDARY SURVEY OF THIS PROPERTY.

NORTH CAROLINA DEPARTMENT OF TRANSPORTATION	
RIGHT OF WAY BRANCH	
HERBERT N.SAMPSON,JR.	05-8-2025
PARCEL * 147Y	S:\CADD\U4758\DDRAFT\U4758_dee
DB 4064 PG 362	UNKNOWN SCALE

	SQR FT	ACRES		SQR M		HECTARES	
TDE Right	3962.073	0.091		368.090		0.037	
FROM - TO	DISTANCE (FT/M)		BEARING	RADIUS (FT/M)		CURVE LENGTH (FT/M)	
-L- Sta 215+00 - 11	160.928	49.051	N 11°48'26.1" E				
11 - 1	69.882	21.300	S 17°5'48.4" E				
1 - 2	7.462	2.275	S 21°16'0.0" E	705.000	214.884	7.462	2.275
2 - 12	99.206	30.238	S 13°11'44.4" E	367.000	111.862	99.510	30.331
12 - 13	5.381	1.640	N 78°57'32.9" E				
13 - 14	153.629	46.826	N 7°10'17.6" W				
14 - 15	81.749	24.917	N 36°1'6.5" E				
15 - 9	38.891	11.854	S 63°25'34.6" W	175.320	53.438	38.971	11.878
9 - 10	46.402	14.143	S 57°3'38.2" W				
10 - 11	9.167	2.794	S 43°48'45.5" W	20.000	6.096	9.249	2.819


	SQR FT	ACRES		SQR M		HECTARES	
PUE Right	287.750	0.007		26.733		0.003	
FROM - TO	DISTANCE (FT/M)		BEARING	RADIUS (FT/M)		CURVE LENGTH (FT/M)	
-L- Sta 215+00 - 12	79.861	24.342	S 80°46'7.5" E				
12 - 3	4.905	1.495	S 5°2'42.1" E	367.000	111.862	4.905	1.495
3 - 16	0.554	0.169	S 4°37'30.9" E	430.000	131.064	0.554	0.169
16 - 17	37.854	11.538	S 59°56'37.3" E	25.000	7.620	42.941	13.089
17 - 18	0.812	0.248	S 84°14'23.2" E				
18 - 19	23.877	7.278	N 9°57'31.7" W				
19 - 20	10.000	3.048	N 59°10'43.1" W				
20 - 13	16.353	4.984	S 78°57'32.9" W				
13 - 12	5.381	1.640	S 78°57'32.9" W				

TYPE	COUNT	SQR FEET	ACRES
Parcel	1	39850.459	0.915
TDE Right	1	3962.073	0.091
PUE Right	1	287.750	0.007
ROW Left	0	0.000	0.000
ROW Right	0	0.000	0.000
PDE Left	0	0.000	0.000
PDE Right	0	0.000	0.000
TDE Left	0	0.000	0.000
TCE Left	0	0.000	0.000
TCE Right	0	0.000	0.000
PUE Left	0	0.000	0.000
TSE Left	0	0.000	0.000
TSE Right	0	0.000	0.000
DUE Left	0	0.000	0.000
DUE Right	0	0.000	0.000
DTE Left	0	0.000	0.000
DTE Right	0	0.000	0.000
AUE_Left	0	0.000	0.000
AUE_Right	0	0.000	0.000
PCE Left	0	0.000	0.000
PCE Right	0	0.000	0.000
TUE Left	0	0.000	0.000
TUE Right	0	0.000	0.000
REM Left	0	0.000	0.000
REM Right	0	0.000	0.000
Other Left	0	0.000	0.000
Other Right	0	0.000	0.000
PE Left	0	0.000	0.000
PE Right	0	0.000	0.000

THIS MAP IS NOT A CERTIFIED SURVEY AND HAS NOT BEEN REVIEWED BY A LOCAL GOVERNMENT AGENCY FOR COMPLIANCE WITH ANY APPLICABLE LAND DEVELOPMENT REGULATIONS. THE PROPERTY SHOWN ON THIS MAP WAS LOCATED FOR THE NORTH CAROLINA DEPARTMENT OF TRANSPORTATION FOR HIGHWAY DESIGN PURPOSES. SOME ERROR MAY EXIST BETWEEN THE GRAPHICAL AND ACTUAL GROUND LOCATIONS OF PROPERTY LINES. THIS MAP IS TO BE USED AS A GRAPHICAL REPRESENTATION OF THE NCDOT'S INTENT TO ACQUIRE PROPERTY FOR RIGHT OF WAY PURPOSES, AND IN NO WAY REPRESENTS AN ACTUAL BOUNDARY SURVEY OF THIS PROPERTY.

NORTH CAROLINA DEPARTMENT OF TRANSPORTATION	
RIGHT OF WAY BRANCH	
HERBERT N.SAMPSON,JR.	05-8-2025
PARCEL * 147Y	S:\CADD\U4758\DDRAFT\U4758_dee
DB 4064 PG 362	UNKNOWN SCALE

-L- Sta 215+00

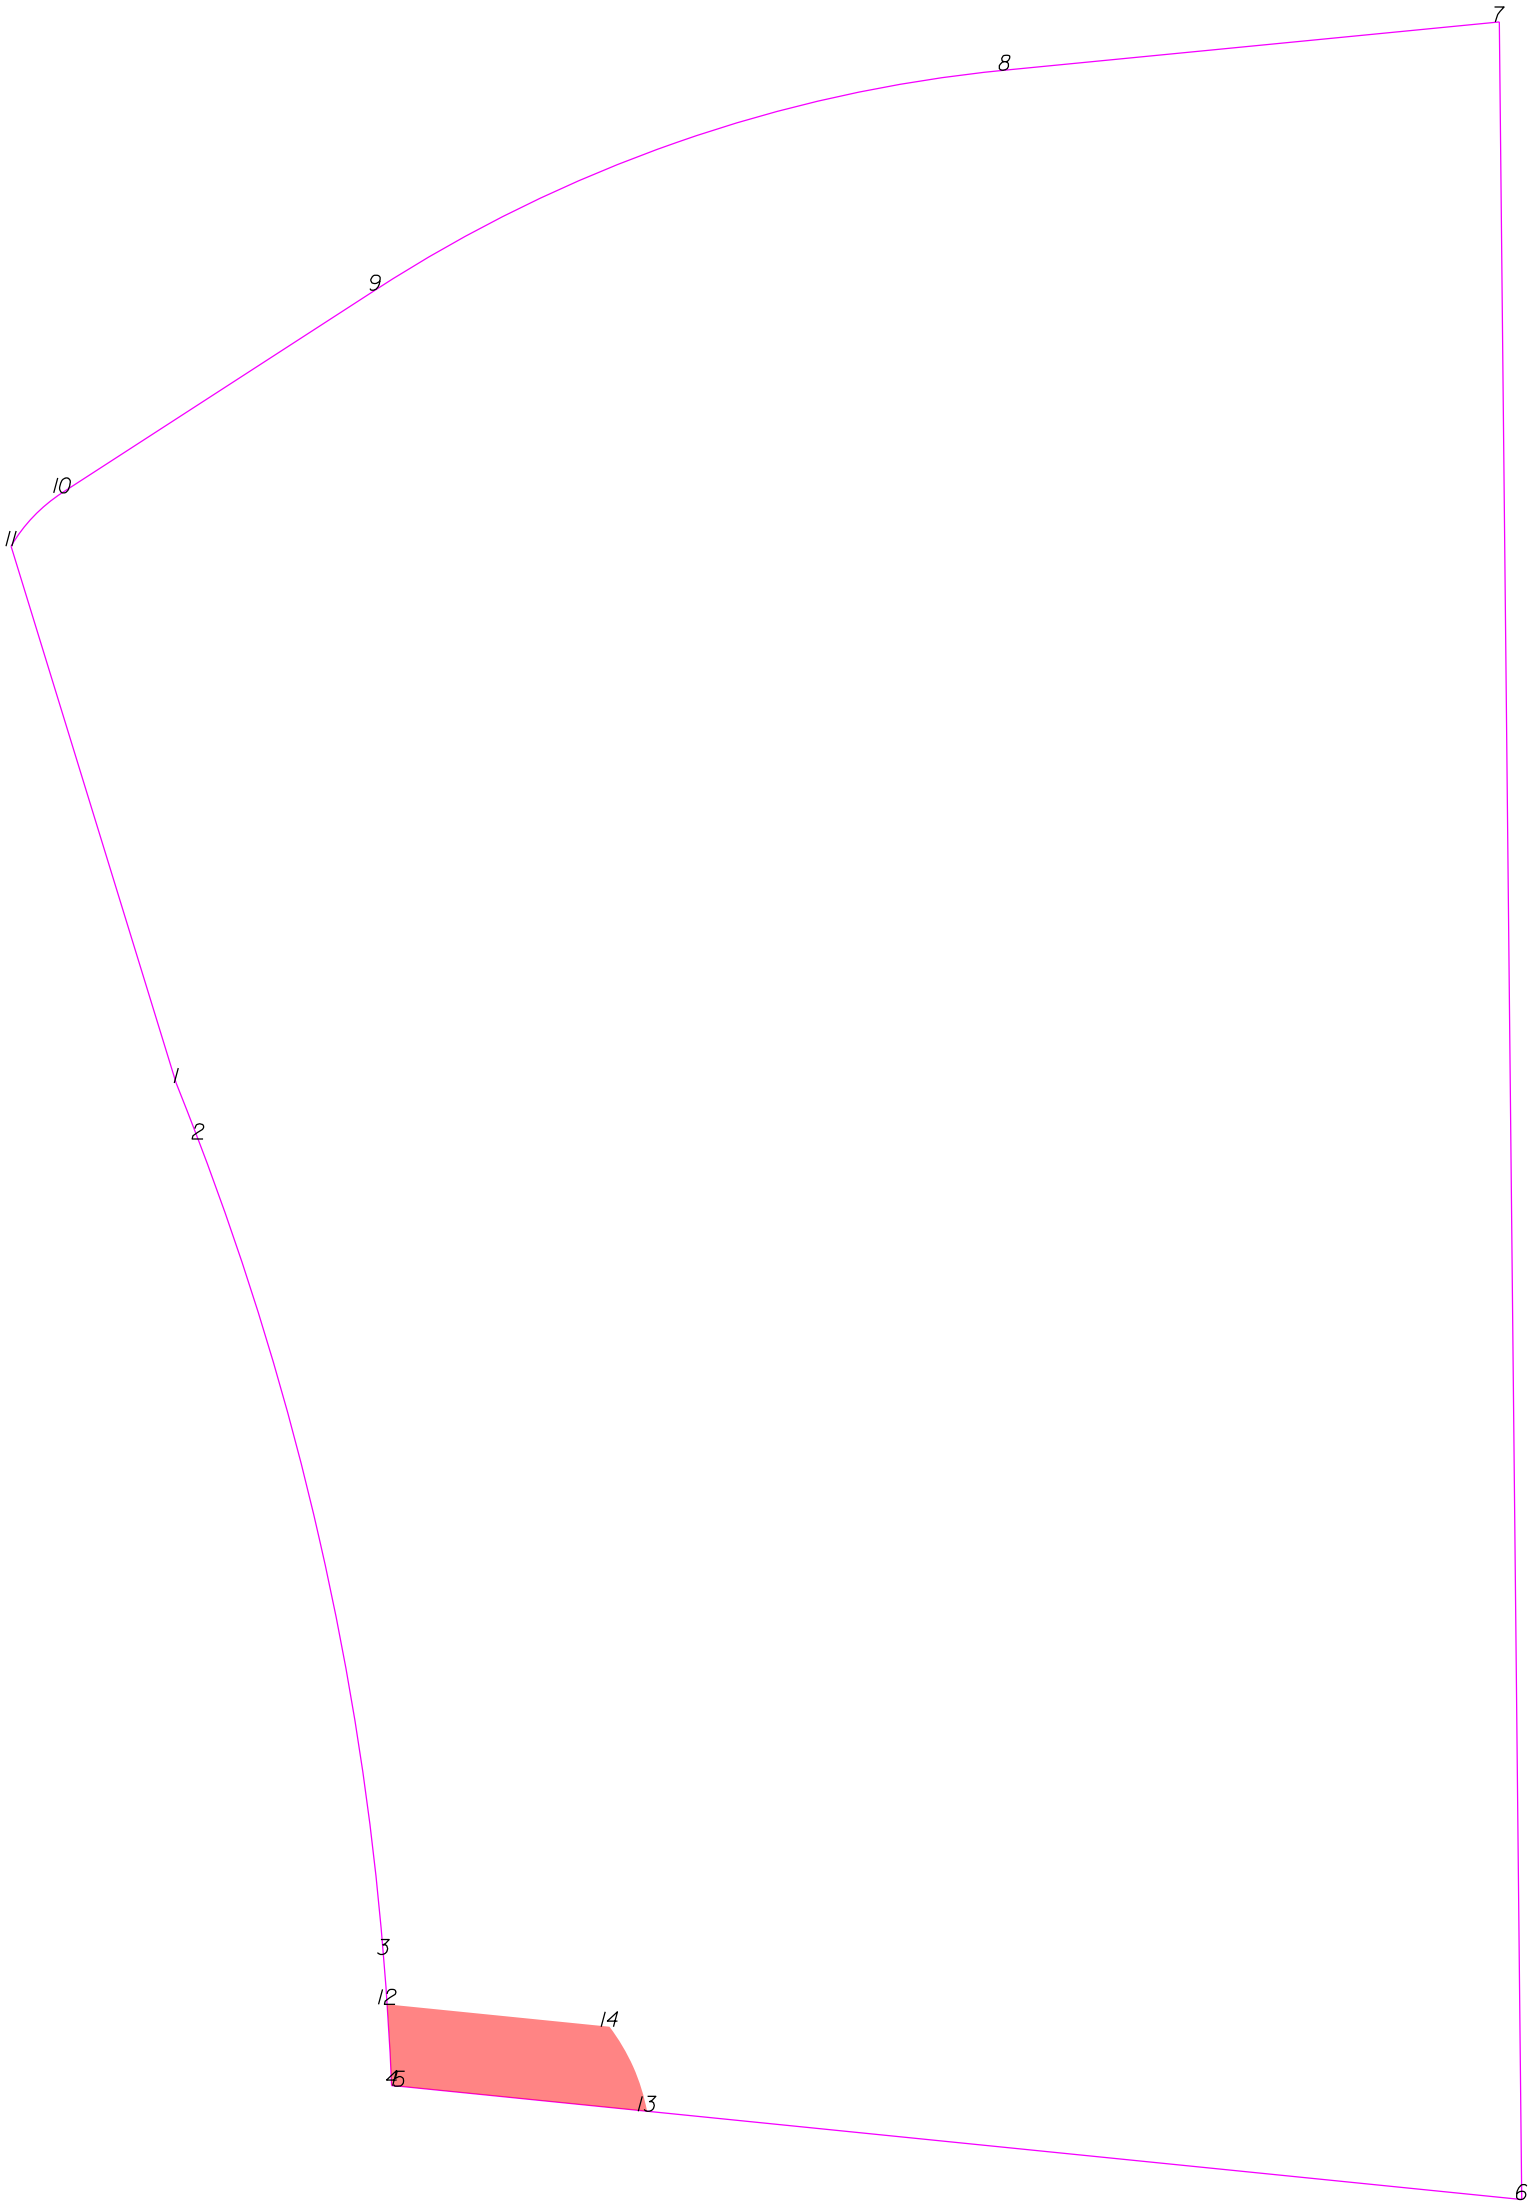

THIS MAP IS NOT A CERTIFIED SURVEY AND HAS NOT BEEN REVIEWED BY A LOCAL GOVERNMENT AGENCY FOR COMPLIANCE WITH ANY APPLICABLE LAND DEVELOPMENT REGULATIONS. THE PROPERTY SHOWN ON THIS MAP WAS LOCATED FOR THE NORTH CAROLINA DEPARTMENT OF TRANSPORTATION FOR HIGHWAY DESIGN PURPOSES. SOME ERROR MAY EXIST BETWEEN THE GRAPHICAL AND ACTUAL GROUND LOCATIONS OF PROPERTY LINES. THIS MAP IS TO BE USED AS A GRAPHICAL REPRESENTATION OF THE NCDOT'S INTENT TO ACQUIRE PROPERTY FOR RIGHT OF WAY PURPOSES, AND IN NO WAY REPRESENTS AN ACTUAL BOUNDARY SURVEY OF THIS PROPERTY.

NORTH CAROLINA DEPARTMENT OF TRANSPORTATION	
RIGHT OF WAY BRANCH	
HERBERT N.SAMPSON,JR.	05-13-2024
PARCEL # 1472	Z:\CADD\U4758\DDRAFT\U4758_dee
DB 4064 PG 362	UNKNOWN SCALE


	SQR FT	ACRES		SQR M		HECTARES	
PUE Right	303.685	0.007		28.213		0.003	
FROM - TO	DISTANCE (FT/M)		BEARING	RADIUS (FT/M)		CURVE LENGTH (FT/M)	
-L- Sta 215+00 - 12	83.222	25.366	S 73°18'52.1" E				
12 - 4	10.122	3.085	S 3°9'34.8" E	430.000	131.064	10.123	3.085
4 - 5	0.947	0.289	S 84°14'23.2" E				
5 - 13	31.005	9.450	S 84°14'23.2" E				
13 - 14	11.527	3.513	N 24°3'54.9" W	25.000	7.620	11.631	3.545
14 - 12	27.788	8.470	N 84°14'23.2" W				

TYPE	COUNT	SQR FEET	ACRES
Parcel	1	39850.459	0.915
PUE Right	1	303.685	0.007
ROW Left	0	0.000	0.000
ROW Right	0	0.000	0.000
PDE Left	0	0.000	0.000
PDE Right	0	0.000	0.000
TDE Left	0	0.000	0.000
TDE Right	0	0.000	0.000
TCE Left	0	0.000	0.000
TCE Right	0	0.000	0.000
PUE Left	0	0.000	0.000
TSE Left	0	0.000	0.000
TSE Right	0	0.000	0.000
DUE Left	0	0.000	0.000
DUE Right	0	0.000	0.000
DTE Left	0	0.000	0.000
DTE Right	0	0.000	0.000
AUE_Left	0	0.000	0.000
AUE_Right	0	0.000	0.000
PCE Left	0	0.000	0.000
PCE Right	0	0.000	0.000
TUE Left	0	0.000	0.000
TUE Right	0	0.000	0.000
REM Left	0	0.000	0.000
REM Right	0	0.000	0.000
Other Left	0	0.000	0.000
Other Right	0	0.000	0.000
PE Left	0	0.000	0.000
PE Right	0	0.000	0.000

THIS MAP IS NOT A CERTIFIED SURVEY AND HAS NOT BEEN REVIEWED BY A LOCAL GOVERNMENT AGENCY FOR COMPLIANCE WITH ANY APPLICABLE LAND DEVELOPMENT REGULATIONS. THE PROPERTY SHOWN ON THIS MAP WAS LOCATED FOR THE NORTH CAROLINA DEPARTMENT OF TRANSPORTATION FOR HIGHWAY DESIGN PURPOSES. SOME ERROR MAY EXIST BETWEEN THE GRAPHICAL AND ACTUAL GROUND LOCATIONS OF PROPERTY LINES. THIS MAP IS TO BE USED AS A GRAPHICAL REPRESENTATION OF THE NCDOT'S INTENT TO ACQUIRE PROPERTY FOR RIGHT OF WAY PURPOSES, AND IN NO WAY REPRESENTS AN ACTUAL BOUNDARY SURVEY OF THIS PROPERTY.

NORTH CAROLINA DEPARTMENT OF TRANSPORTATION	
RIGHT OF WAY BRANCH	
HERBERT N.SAMPSON,JR.	05-13-2024
PARCEL # 147Z	Z:\CADD\U4758\DDRAFT\U4758_dee
DB 4064 PG 362	UNKNOWN SCALE

-L- Sta 215+00

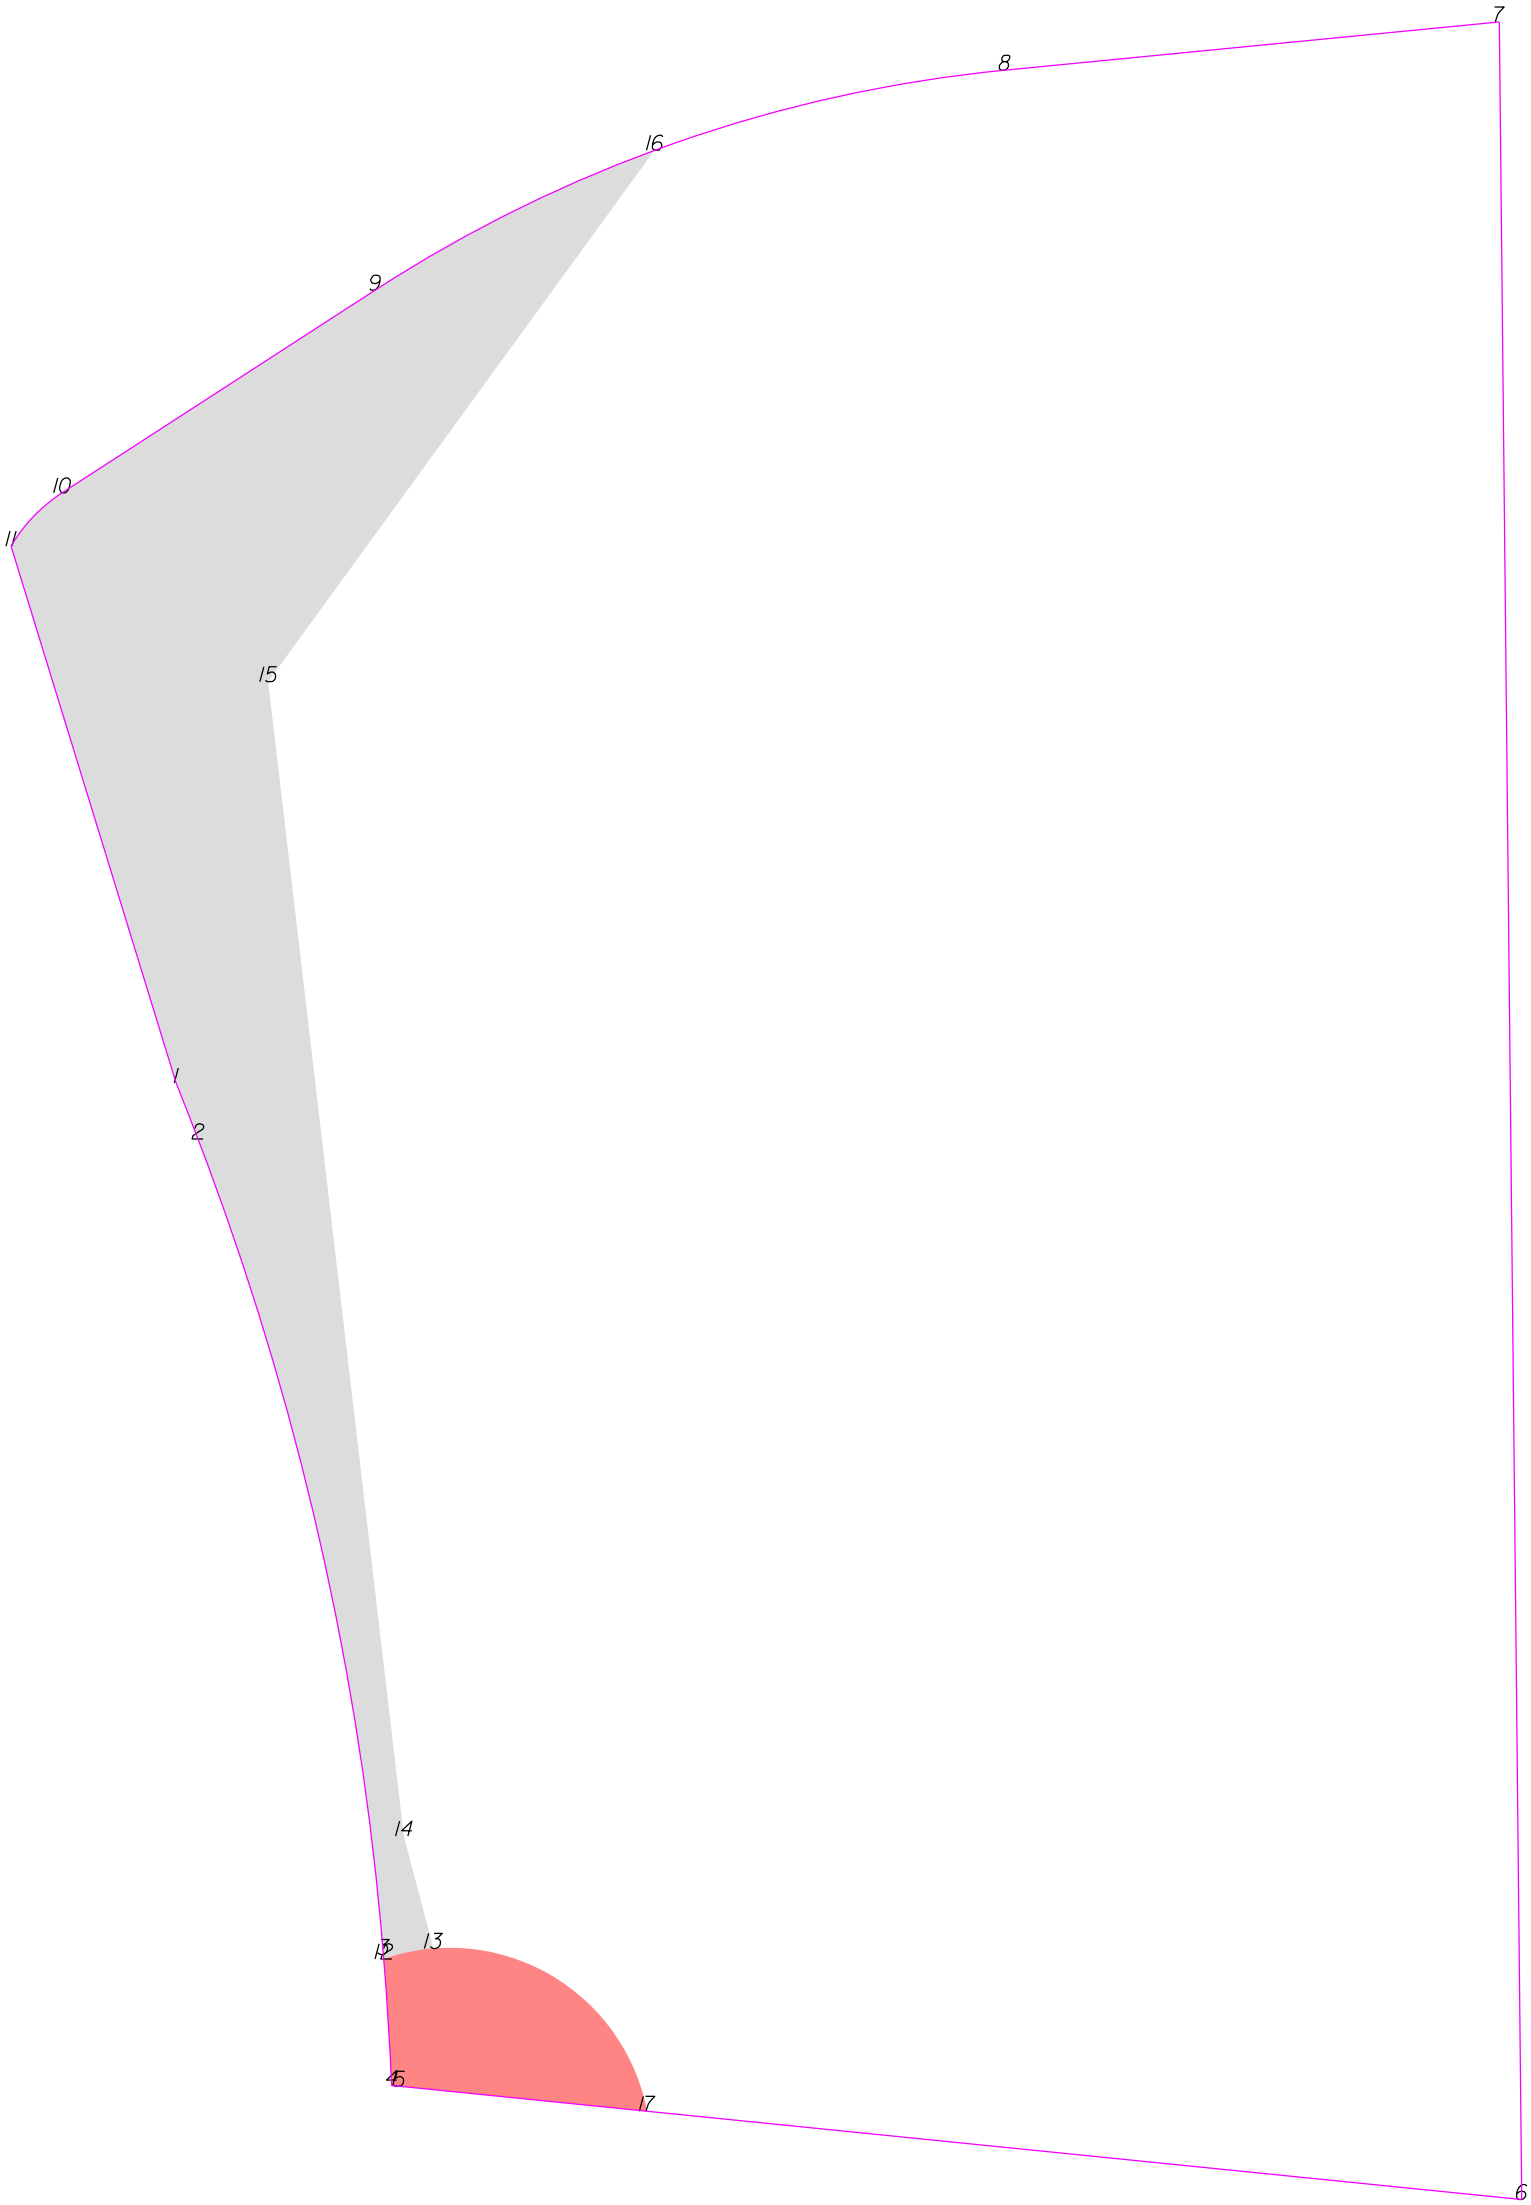

THIS MAP IS NOT A CERTIFIED SURVEY AND HAS NOT BEEN REVIEWED BY A LOCAL GOVERNMENT AGENCY FOR COMPLIANCE WITH ANY APPLICABLE LAND DEVELOPMENT REGULATIONS. THE PROPERTY SHOWN ON THIS MAP WAS LOCATED FOR THE NORTH CAROLINA DEPARTMENT OF TRANSPORTATION FOR HIGHWAY DESIGN PURPOSES. SOME ERROR MAY EXIST BETWEEN THE GRAPHICAL AND ACTUAL GROUND LOCATIONS OF PROPERTY LINES. THIS MAP IS TO BE USED AS A GRAPHICAL REPRESENTATION OF THE NCDOT'S INTENT TO ACQUIRE PROPERTY FOR RIGHT OF WAY PURPOSES, AND IN NO WAY REPRESENTS AN ACTUAL BOUNDARY SURVEY OF THIS PROPERTY.

NORTH CAROLINA DEPARTMENT OF TRANSPORTATION	
RIGHT OF WAY BRANCH	
HERBERT N.SAMPSON,JR.	02-21-2024
PARCEL * 147	Z:\CADD\U4758\DDRAFT\U4758_dee
DB 4064 PG 362	UNKNOWN SCALE


	SQR FT	ACRES		SQR M		HECTARES	
TDE Right	3900.258	0.090		362.347		0.036	
FROM - TO	DISTANCE (FT/M)		BEARING	RADIUS (FT/M)		CURVE LENGTH (FT/M)	
-L- Sta 215+00 - 11	160.928	49.051	N 11°48'26.1" E				
11 - 1	69.882	21.300	S 17°5'48.4" E				
1 - 2	7.462	2.275	S 21°16'0.0" E	705.000	214.884	7.462	2.275
2 - 3	104.064	31.719	S 12°48'46.0" E	367.000	111.862	104.415	31.826
3 - 12	0.554	0.169	S 4°37'30.9" E	430.000	131.064	0.554	0.169
12 - 13	6.302	1.921	N 78°5'25.9" E	25.000	7.620	6.319	1.926
13 - 14	14.450	4.404	N 14°45'35.8" W				
14 - 15	144.608	44.077	N 6°41'42.5" W				
15 - 16	81.749	24.917	N 36°1'6.5" E				
16 - 9	38.891	11.854	S 63°25'34.6" W	175.320	53.438	38.971	11.878
9 - 10	46.402	14.143	S 57°3'38.2" W				
10 - 11	9.167	2.794	S 43°48'45.5" W	20.000	6.096	9.249	2.819

	SQR FT	ACRES		SQR M		HECTARES	
PUE Right	475.689	0.011		44.193		0.004	
FROM - TO	DISTANCE (FT/M)		BEARING	RADIUS (FT/M)		CURVE LENGTH (FT/M)	
-L- Sta 215+00 - 12	81.375	24.803	S 77°2'25.7" E				
12 - 4	15.782	4.810	S 3°32'12.5" E	430.000	131.064	15.783	4.811
4 - 5	0.947	0.289	S 84°14'23.2" E				
5 - 17	31.005	9.450	S 84°14'23.2" E				
17 - 12	37.854	11.538	N 59°56'37.3" W	25.000	7.620	42.941	13.089

TYPE	COUNT	SQR FEET	ACRES
Parcel	1	39850.459	0.915
TDE Right	1	3900.258	0.090
PUE Right	1	475.689	0.011
ROW Left	0	0.000	0.000
ROW Right	0	0.000	0.000
PDE Left	0	0.000	0.000
PDE Right	0	0.000	0.000
TDE Left	0	0.000	0.000
TCE Left	0	0.000	0.000
TCE Right	0	0.000	0.000
PUE Left	0	0.000	0.000
TSE Left	0	0.000	0.000
TSE Right	0	0.000	0.000
DUE Left	0	0.000	0.000
DUE Right	0	0.000	0.000
DTE Left	0	0.000	0.000
DTE Right	0	0.000	0.000
AUE_Left	0	0.000	0.000
AUE_Right	0	0.000	0.000
PCE Left	0	0.000	0.000
PCE Right	0	0.000	0.000
TUE Left	0	0.000	0.000
TUE Right	0	0.000	0.000
REM Left	0	0.000	0.000
REM Right	0	0.000	0.000
Other Left	0	0.000	0.000
Other Right	0	0.000	0.000
PE Left	0	0.000	0.000
PE Right	0	0.000	0.000

THIS MAP IS NOT A CERTIFIED SURVEY AND HAS NOT BEEN REVIEWED BY A LOCAL GOVERNMENT AGENCY FOR COMPLIANCE WITH ANY APPLICABLE LAND DEVELOPMENT REGULATIONS. THE PROPERTY SHOWN ON THIS MAP WAS LOCATED FOR THE NORTH CAROLINA DEPARTMENT OF TRANSPORTATION FOR HIGHWAY DESIGN PURPOSES. SOME ERROR MAY EXIST BETWEEN THE GRAPHICAL AND ACTUAL GROUND LOCATIONS OF PROPERTY LINES. THIS MAP IS TO BE USED AS A GRAPHICAL REPRESENTATION OF THE NCDOT'S INTENT TO ACQUIRE PROPERTY FOR RIGHT OF WAY PURPOSES, AND IN NO WAY REPRESENTS AN ACTUAL BOUNDARY SURVEY OF THIS PROPERTY.

NORTH CAROLINA DEPARTMENT OF TRANSPORTATION	
RIGHT OF WAY BRANCH	
HERBERT N.SAMPSON,JR.	02-21-2024
PARCEL * 147	Z:\CADD\U4758\DDRAFT\U4758_dee
DB 4064 PG 362	UNKNOWN SCALE

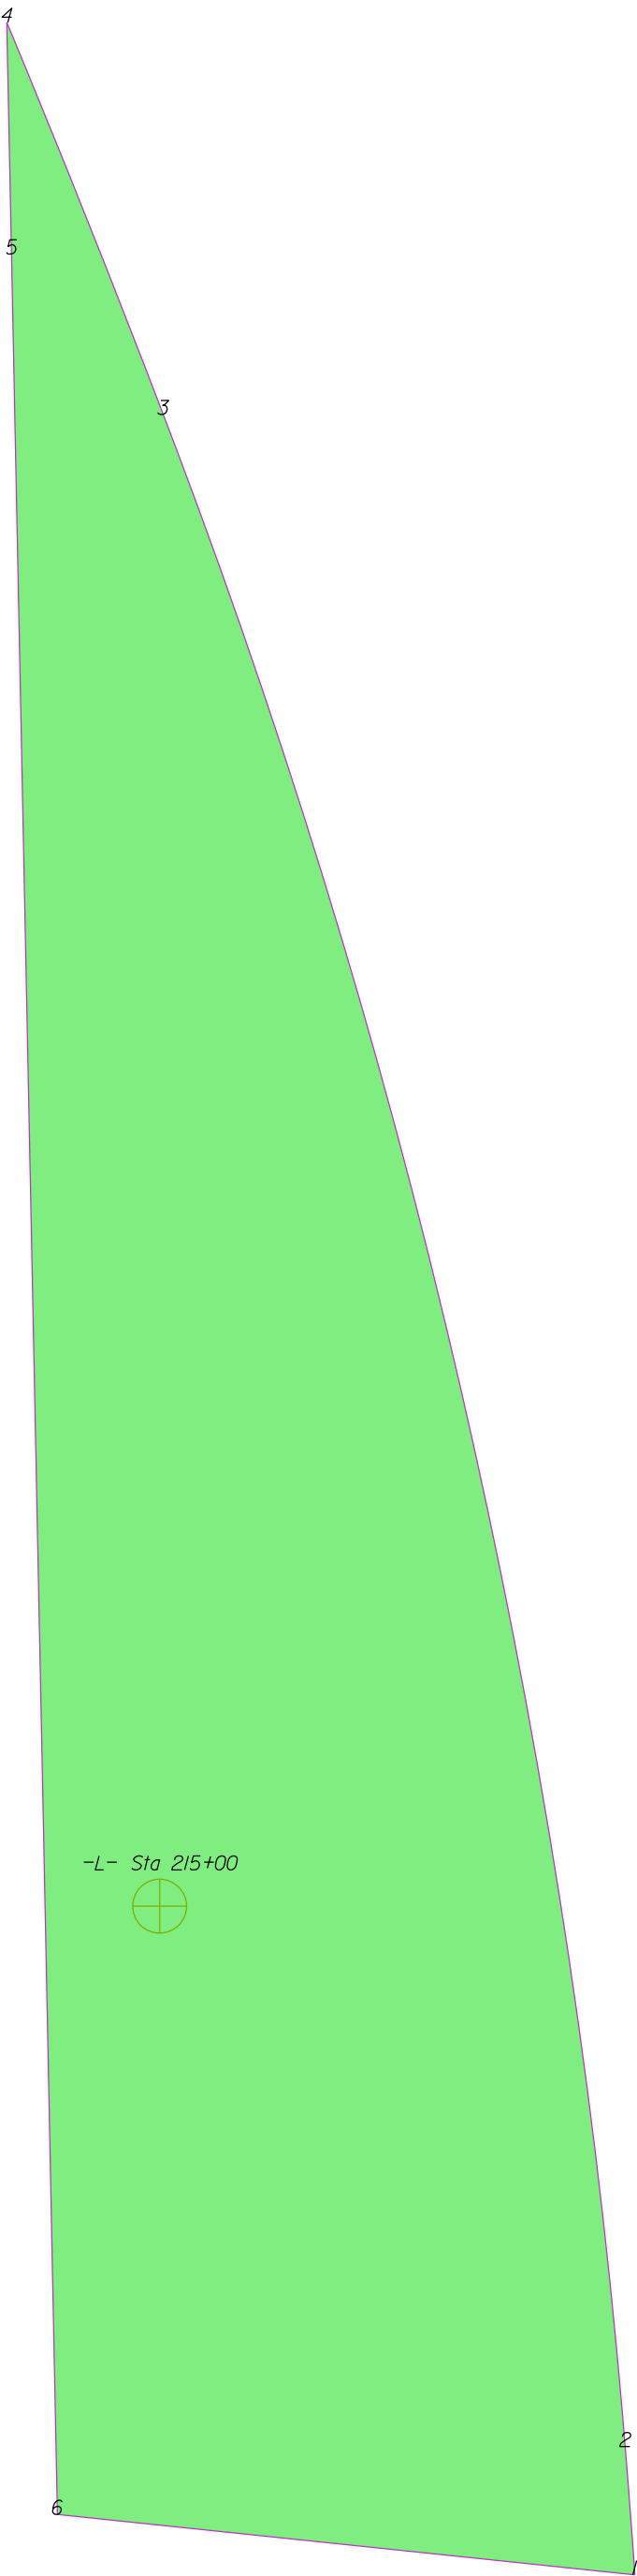

THIS MAP IS NOT A CERTIFIED SURVEY AND HAS NOT BEEN REVIEWED BY A LOCAL GOVERNMENT AGENCY FOR COMPLIANCE WITH ANY APPLICABLE LAND DEVELOPMENT REGULATIONS. THE PROPERTY SHOWN ON THIS MAP WAS LOCATED FOR THE NORTH CAROLINA DEPARTMENT OF TRANSPORTATION FOR HIGHWAY DESIGN PURPOSES. SOME ERROR MAY EXIST BETWEEN THE GRAPHICAL AND ACTUAL GROUND LOCATIONS OF PROPERTY LINES. THIS MAP IS TO BE USED AS A GRAPHICAL REPRESENTATION OF THE NCDOT'S INTENT TO ACQUIRE PROPERTY FOR RIGHT OF WAY PURPOSES, AND IN NO WAY REPRESENTS AN ACTUAL BOUNDARY SURVEY OF THIS PROPERTY.


NORTH CAROLINA DEPARTMENT OF TRANSPORTATION	
RIGHT OF WAY BRANCH	
OWNER UNKNOWN	12-8-2021
PARCEL # 148	S:\CADD\U4758\DDRAFT\U4758_dee
PB 44 PG 34	UNKNOWN SCALE

	SQR FT	ACRES		SQR M		HECTARES	
ROW Left	1602.133	0.037		148.844		0.015	
FROM - TO	DISTANCE (FT/M)		BEARING	RADIUS (FT/M)		CURVE LENGTH (FT/M)	
-L- Sta 215+00 - 1	34.265	10.444	S 35°24'37.9" E				
1 - 2	5.367	1.636	N 4°14'47.8" W	370.000	112.776	5.367	1.636
2 - 3	87.050	26.533	N 12°48'46.0" W	307.000	93.574	87.345	26.623
3 - 4	17.635	5.375	N 21°44'48.2" W	645.000	196.596	17.636	5.375
4 - 5	9.675	2.949	S 1°9'41.6" E				
5 - 6	94.441	28.786	S 1°9'41.6" E				
6 - 1	24.257	7.394	S 84°2'1.8" E				

TYPE	COUNT	SQR FEET	ACRES
Parcel	1	1602.133	0.037
ROW Left	1	1602.133	0.037
ROW Right	0	0.000	0.000
PDE Left	0	0.000	0.000
PDE Right	0	0.000	0.000
TDE Left	0	0.000	0.000
TDE Right	0	0.000	0.000
TCE Left	0	0.000	0.000
TCE Right	0	0.000	0.000
PUE Left	0	0.000	0.000
PUE Right	0	0.000	0.000
TSE Left	0	0.000	0.000
TSE Right	0	0.000	0.000
DUE Left	0	0.000	0.000
DUE Right	0	0.000	0.000
DTE Left	0	0.000	0.000
DTE Right	0	0.000	0.000
AUE_Left	0	0.000	0.000
AUE_Right	0	0.000	0.000
PCE Left	0	0.000	0.000
PCE Right	0	0.000	0.000
TUE Left	0	0.000	0.000
TUE Right	0	0.000	0.000
REM Left	0	0.000	0.000
REM Right	0	0.000	0.000
Other Left	0	0.000	0.000
Other Right	0	0.000	0.000
PE Left	0	0.000	0.000
PE Right	0	0.000	0.000

THIS MAP IS NOT A CERTIFIED SURVEY AND HAS NOT BEEN REVIEWED BY A LOCAL GOVERNMENT AGENCY FOR COMPLIANCE WITH ANY APPLICABLE LAND DEVELOPMENT REGULATIONS. THE PROPERTY SHOWN ON THIS MAP WAS LOCATED FOR THE NORTH CAROLINA DEPARTMENT OF TRANSPORTATION FOR HIGHWAY DESIGN PURPOSES. SOME ERROR MAY EXIST BETWEEN THE GRAPHICAL AND ACTUAL GROUND LOCATIONS OF PROPERTY LINES. THIS MAP IS TO BE USED AS A GRAPHICAL REPRESENTATION OF THE NCDOT'S INTENT TO ACQUIRE PROPERTY FOR RIGHT OF WAY PURPOSES, AND IN NO WAY REPRESENTS AN ACTUAL BOUNDARY SURVEY OF THIS PROPERTY.

NORTH CAROLINA DEPARTMENT OF TRANSPORTATION	
RIGHT OF WAY BRANCH	
OWNER UNKNOWN	12-8-2021
PARCEL # 148	S:\CADD\U4758\DDRAFT\U4758_dee
PB 44 PG 34	UNKNOWN SCALE

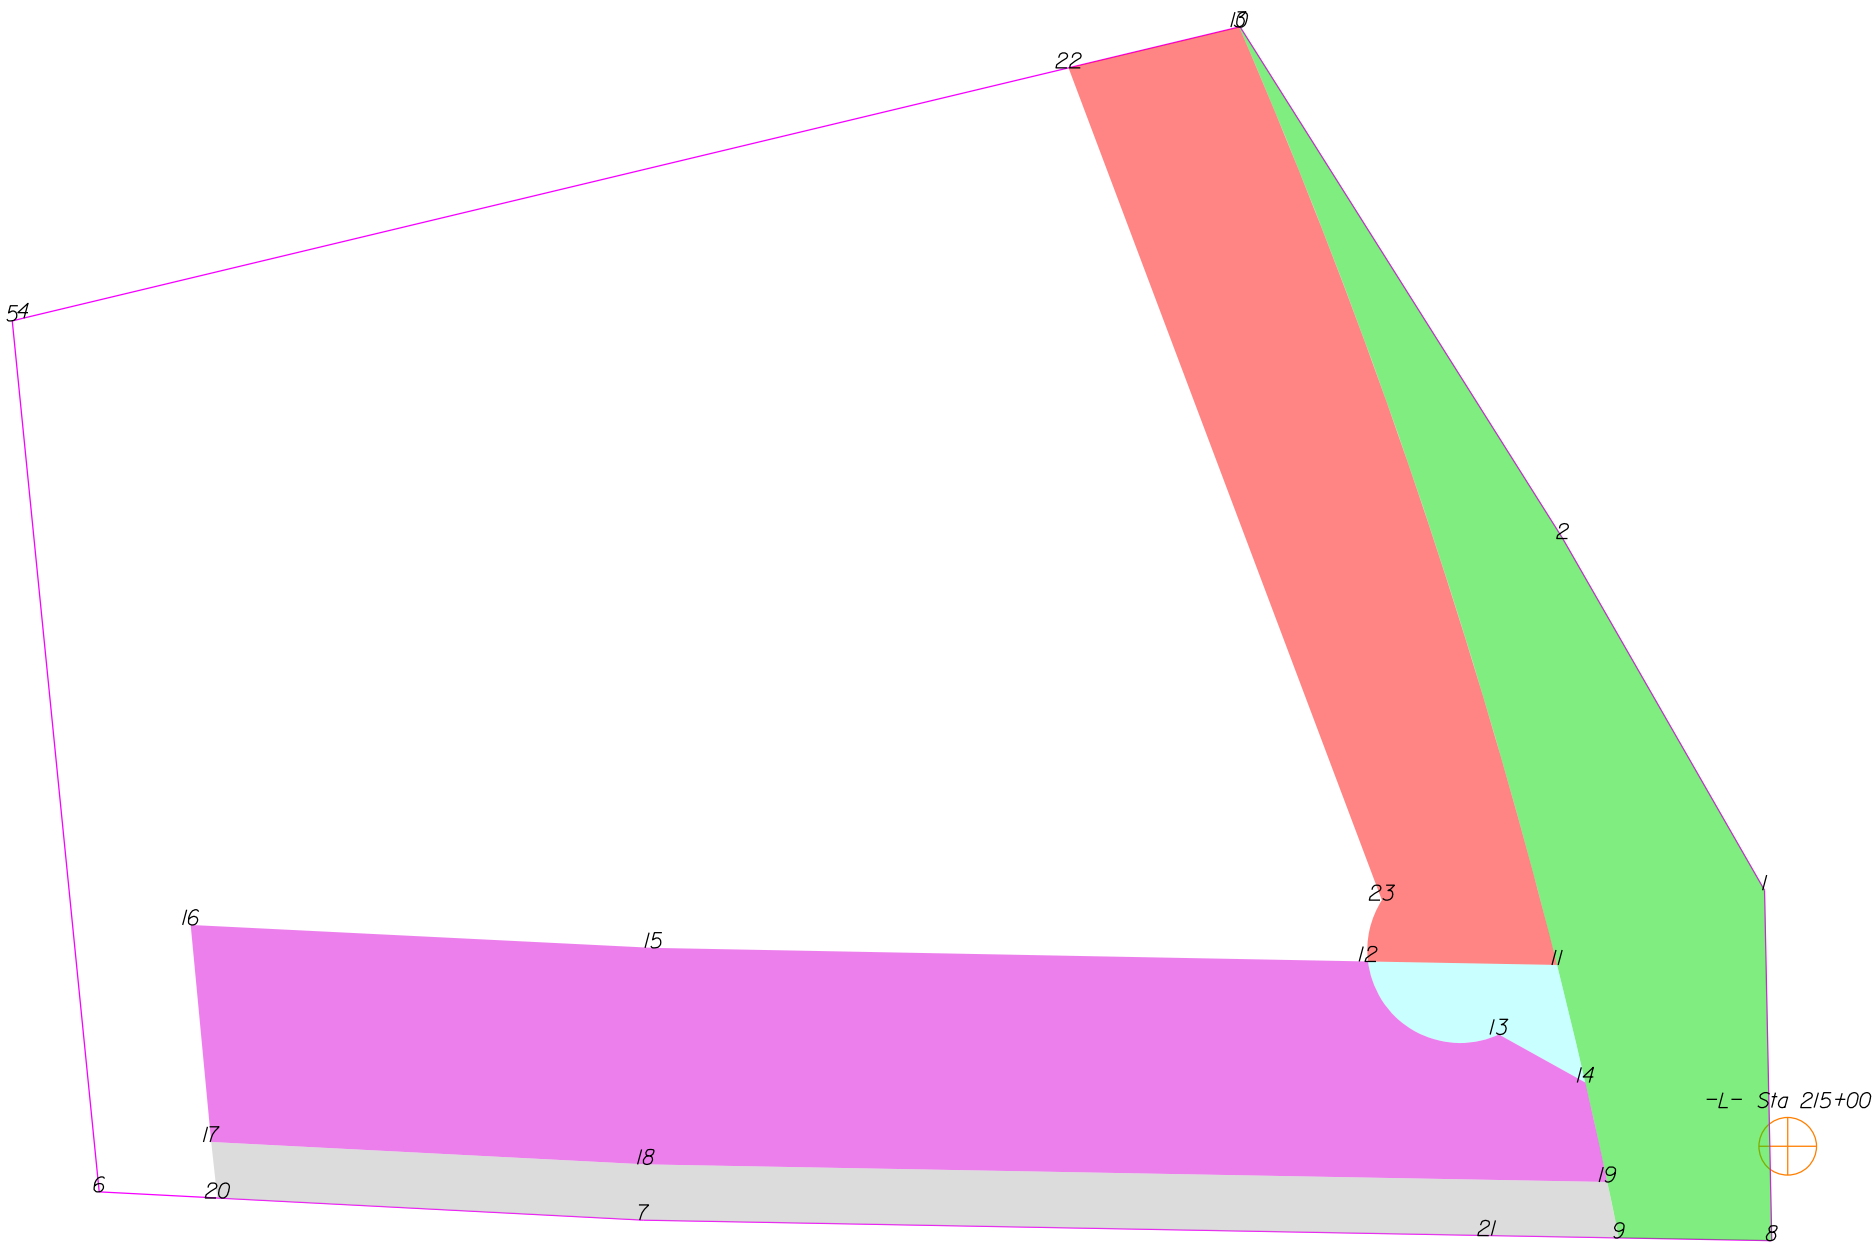

THIS MAP IS NOT A CERTIFIED SURVEY AND HAS NOT BEEN REVIEWED BY A LOCAL GOVERNMENT AGENCY FOR COMPLIANCE WITH ANY APPLICABLE LAND DEVELOPMENT REGULATIONS. THE PROPERTY SHOWN ON THIS MAP WAS LOCATED FOR THE NORTH CAROLINA DEPARTMENT OF TRANSPORTATION FOR HIGHWAY DESIGN PURPOSES. SOME ERROR MAY EXIST BETWEEN THE GRAPHICAL AND ACTUAL GROUND LOCATIONS OF PROPERTY LINES. THIS MAP IS TO BE USED AS A GRAPHICAL REPRESENTATION OF THE NCDOT'S INTENT TO ACQUIRE PROPERTY FOR RIGHT OF WAY PURPOSES, AND IN NO WAY REPRESENTS AN ACTUAL BOUNDARY SURVEY OF THIS PROPERTY.

NORTH CAROLINA DEPARTMENT OF TRANSPORTATION	
RIGHT OF WAY BRANCH	
CLARENCE S. LONG, JR.	12-8-2021
PARCEL # 149	S:\CADD\U4758\DDRAFT\U4758_dee
DB 2216 PG 814	UNKNOWN SCALE

	SQR FT	ACRES		SQR M		HECTARES	
ROW Left	11504.039	0.264		1068.764		0.107	
FROM - TO		DISTANCE (FT/M)		BEARING		RADIUS (FT/M)	
-L- Sta 215+00 - 9		51.695	15.757	S 61°31'3.3" W			
9 - 8		41.173	12.550	S 88°57'10.2" E			
8 - 1		94.441	28.786	N 1°9'41.6" W			
1 - 2		109.210	33.287	N 29°54'1.4" W			
2 - 3		162.930	49.661	N 32°12'41.4" W			
3 - 10		0.261	0.079	S 76°32'6.6" W			
10 - 9		341.800	104.181	S 17°24'50.2" E		1650.500	503.073
						342.414	104.368

	SQR FT	ACRES		SQR M		HECTARES	
DUE Left	1093.962	0.025		101.633		0.010	
FROM - TO		DISTANCE (FT/M)		BEARING		RADIUS (FT/M)	
-L- Sta 215+00 - 11		79.008	24.082	N 51°49'9.6" W			
11 - 12		50.937	15.526	N 88°54'23.6" W			
12 - 13		40.407	12.316	S 60°53'7.9" E		25.000	7.620
13 - 14		26.589	8.104	S 60°53'32.9" E			
14 - 11		32.524	9.913	N 13°31'20.3" W		1650.500	503.073
						32.525	9.914

	SQR FT	ACRES		SQR M		HECTARES	
PDE Left	20604.099	0.473		1914.191		0.191	
FROM - TO		DISTANCE (FT/M)		BEARING		RADIUS (FT/M)	
-L- Sta 215+00 - 14		57.155	17.421	N 72°28'9.8" W			
14 - 13		26.589	8.104	N 60°53'32.9" W			
13 - 12		40.407	12.316	N 60°53'7.9" W		25.000	7.620
12 - 15		192.492	58.672	N 88°54'23.6" W			
15 - 16		124.828	38.048	N 87°9'53.1" W			
16 - 17		58.731	17.901	S 5°26'32.3" E			
17 - 18		117.173	35.714	S 87°2'24.6" E			
18 - 19		259.055	78.960	S 88°57'10.2" E			
19 - 14		27.458	8.369	N 12°28'52.2" W		1650.500	503.073
						27.458	8.369

	SQR FT	ACRES		SQR M		HECTARES	
TDE Left	5654.846	0.130		525.354		0.053	
FROM - TO		DISTANCE (FT/M)		BEARING		RADIUS (FT/M)	
-L- Sta 215+00 - 9		51.695	15.757	S 61°31'3.3" W			
9 - 19		15.381	4.688	N 11°44'15.4" W		1650.500	503.073
19 - 18		259.055	78.960	N 88°57'10.2" W			
18 - 17		117.173	35.714	N 87°2'24.6" W			
17 - 20		15.192	4.630	S 6°9'2.6" E			
20 - 7		115.018	35.058	S 87°2'24.6" E			
7 - 21		227.083	69.215	S 88°57'10.2" E			
21 - 9		35.626	10.859	S 88°57'10.2" E			

	SQR FT	ACRES		SQR M		HECTARES	
PUE Left	12225.296	0.281		1135.772		0.114	
FROM - TO		DISTANCE (FT/M)		BEARING		RADIUS (FT/M)	
-L- Sta 215+00 - 10		335.731	102.331	N 26°6'19.2" W			
10 - 22		47.261	14.405	S 76°32'6.6" W			
22 - 23		239.526	73.008	S 20°38'8.8" E			
23 - 12		16.931	5.161	S 12°49'21.4" W		25.000	7.620
12 - 11		50.937	15.526	S 88°54'23.6" E			
11 - 10		266.759	81.308	N 18°43'19.4" W		1650.500	503.073
						267.050	81.397

TYPE	COUNT	SQR FEET	ACRES
Parcel	1	119975.108	2.754
ROW Left	1	11504.039	0.264
DUE Left	1	1093.962	0.025
PDE Left	1	20604.099	0.473
TDE Left	1	5654.846	0.130
PUE Left	1	12225.296	0.281
ROW Right	0	0.000	0.000
PDE Right	0	0.000	0.000
TDE Right	0	0.000	0.000
TCE Left	0	0.000	0.000
TCE Right	0	0.000	0.000
PUE Right	0	0.000	0.000
TSE Left	0	0.000	0.000
TSE Right	0	0.000	0.000
DUE Right	0	0.000	0.000
DTE Left	0	0.000	0.000
DTE Right	0	0.000	0.000
AUE_Left	0	0.000	0.000
AUE_Right	0	0.000	0.000
PCE Left	0	0.000	0.000
PCE Right	0	0.000	0.000
TUE Left	0	0.000	0.000
TUE Right	0	0.000	0.000
REM Left	0	0.000	0.000
REM Right	0	0.000	0.000
Other Left	0	0.000	0.000
Other Right	0	0.000	0.000
PE Left	0	0.000	0.000
PE Right	0	0.000	0.000

THIS MAP IS NOT A CERTIFIED SURVEY AND HAS NOT BEEN REVIEWED BY A LOCAL GOVERNMENT AGENCY FOR COMPLIANCE WITH ANY APPLICABLE LAND DEVELOPMENT REGULATIONS. THE PROPERTY SHOWN ON THIS MAP WAS LOCATED FOR THE NORTH CAROLINA DEPARTMENT OF TRANSPORTATION FOR HIGHWAY DESIGN PURPOSES. SOME ERROR MAY EXIST BETWEEN THE GRAPHICAL AND ACTUAL GROUND LOCATIONS OF PROPERTY LINES. THIS MAP IS TO BE USED AS A GRAPHICAL REPRESENTATION OF THE NCDOT'S INTENT TO ACQUIRE PROPERTY FOR RIGHT OF WAY PURPOSES, AND IN NO WAY REPRESENTS AN ACTUAL BOUNDARY SURVEY OF THIS PROPERTY.

NORTH CAROLINA DEPARTMENT OF TRANSPORTATION	
RIGHT OF WAY BRANCH	
CLARENCE S.LONG,JR.	12-8-2021
PARCEL # 149	S:\CADD\U4758\DDRAFT\U4758_dee
DB 2216 PG 814	UNKNOWN SCALE

	SQR FT	ACRES	SQR M	HECTARES
ROW Left	11504.039	0.264	1068.764	0.107
FROM - TO	DISTANCE (FT/M)	BEARING	RADIUS (FT/M)	CURVE LENGTH (FT/M)
-L- Sta 216+00 - 9	123.746	37.718	S 10°9'14.4" W	
9 - 8	41.173	12.550	S 88°57'10.2" E	
8 - 1	94.441	28.786	N 1°9'41.6" W	
1 - 2	109.210	33.287	N 29°54'1.4" W	
2 - 3	162.930	49.661	N 32°12'41.4" W	
3 - 10	0.261	0.079	S 76°32'6.6" W	
10 - 9	341.800	104.181	S 17°24'50.2" E	1650.500 503.073 342.414 104.368

	SQR FT	ACRES	SQR M	HECTARES
DUE Left	1093.962	0.025	101.633	0.010
FROM - TO	DISTANCE (FT/M)	BEARING	RADIUS (FT/M)	CURVE LENGTH (FT/M)
-L- Sta 216+00 - 11	61.770	18.827	S 38°32'13.4" W	
11 - 12	50.937	15.526	N 88°54'23.6" W	
12 - 13	40.407	12.316	S 60°53'7.9" E	25.000 7.620 47.050 14.341
13 - 14	26.589	8.104	S 60°53'32.9" E	
14 - 11	32.524	9.913	N 13°31'20.3" W	1650.500 503.073 32.525 9.914

	SQR FT	ACRES	SQR M	HECTARES
PDE Left	20627.096	0.474	1916.328	0.192
FROM - TO	DISTANCE (FT/M)	BEARING	RADIUS (FT/M)	CURVE LENGTH (FT/M)
-L- Sta 216+00 - 14	85.696	26.120	S 21°7'14.2" W	
14 - 13	26.589	8.104	N 60°53'32.9" W	
13 - 12	40.407	12.316	N 60°53'7.9" W	25.000 7.620 47.050 14.341
12 - 15	192.492	58.672	N 88°54'23.6" W	
15 - 16	124.828	38.048	N 87°9'53.1" W	
16 - 17	59.128	18.022	S 5°26'32.3" E	
17 - 18	117.116	35.697	S 87°13'56.0" E	
18 - 19	259.055	78.960	S 88°57'10.2" E	
19 - 14	27.458	8.369	N 12°28'52.2" W	1650.500 503.073 27.458 8.369


	SQR FT	ACRES	SQR M	HECTARES
TDE Left	5646.615	0.130	524.590	0.052
FROM - TO	DISTANCE (FT/M)	BEARING	RADIUS (FT/M)	CURVE LENGTH (FT/M)
-L- Sta 216+00 - 9	123.746	37.718	S 10°9'14.4" W	
9 - 19	15.381	4.688	N 11°44'15.4" W	1650.500 503.073 15.381 4.688
19 - 18	259.055	78.960	N 88°57'10.2" W	
18 - 17	117.116	35.697	N 87°13'56.0" W	
17 - 20	15.054	4.589	S 6°10'9.8" E	
20 - 7	114.977	35.045	S 87°10'4.1" E	
7 - 21	227.083	69.215	S 88°57'10.2" E	
21 - 9	35.626	10.859	S 88°57'10.2" E	

	SQR FT	ACRES	SQR M	HECTARES
PUE Left	12225.296	0.281	1135.772	0.114
FROM - TO	DISTANCE (FT/M)	BEARING	RADIUS (FT/M)	CURVE LENGTH (FT/M)
-L- Sta 216+00 - 10	239.065	72.867	N 31°16'27.5" W	
10 - 22	47.261	14.405	S 76°32'6.6" W	
22 - 23	239.526	73.008	S 20°38'8.8" E	
23 - 12	16.931	5.161	S 12°49'21.4" W	25.000 7.620 17.273 5.265
12 - 11	50.937	15.526	S 88°54'23.6" E	
11 - 10	266.759	81.308	N 18°43'19.4" W	1650.500 503.073 267.050 81.397

TYPE	COUNT	SQR FEET	ACRES
Parcel	1	119990.416	2.755
ROW Left	1	11504.039	0.264
DUE Left	1	1093.962	0.025
PDE Left	1	20627.096	0.474
TDE Left	1	5646.615	0.130
PUE Left	1	12225.296	0.281
ROW Right	0	0.000	0.000
PDE Right	0	0.000	0.000
TDE Right	0	0.000	0.000
TCE Left	0	0.000	0.000
TCE Right	0	0.000	0.000
PUE Right	0	0.000	0.000
TSE Left	0	0.000	0.000
TSE Right	0	0.000	0.000
DUE Right	0	0.000	0.000
DTE Left	0	0.000	0.000
DTE Right	0	0.000	0.000
AUE_Left	0	0.000	0.000
AUE_Right	0	0.000	0.000
PCE Left	0	0.000	0.000
PCE Right	0	0.000	0.000
TUE Left	0	0.000	0.000
TUE Right	0	0.000	0.000
REM Left	0	0.000	0.000
REM Right	0	0.000	0.000
Other Left	0	0.000	0.000
Other Right	0	0.000	0.000
PE Left	0	0.000	0.000
PE Right	0	0.000	0.000

THIS MAP IS NOT A CERTIFIED SURVEY AND HAS NOT BEEN REVIEWED BY A LOCAL GOVERNMENT AGENCY FOR COMPLIANCE WITH ANY APPLICABLE LAND DEVELOPMENT REGULATIONS. THE PROPERTY SHOWN ON THIS MAP WAS LOCATED FOR THE NORTH CAROLINA DEPARTMENT OF TRANSPORTATION FOR HIGHWAY DESIGN PURPOSES. SOME ERROR MAY EXIST BETWEEN THE GRAPHICAL AND ACTUAL GROUND LOCATIONS OF PROPERTY LINES. THIS MAP IS TO BE USED AS A GRAPHICAL REPRESENTATION OF THE NCDOT'S INTENT TO ACQUIRE PROPERTY FOR RIGHT OF WAY PURPOSES, AND IN NO WAY REPRESENTS AN ACTUAL BOUNDARY SURVEY OF THIS PROPERTY.

NORTH CAROLINA DEPARTMENT OF TRANSPORTATION	
RIGHT OF WAY BRANCH	
CLARENCE S.LONG,JR.	11-8-2023
PARCEL # 149	S:\CADD\U4758\DDRAFT\U4758_dee
DB 2216 PG 814	UNKNOWN SCALE

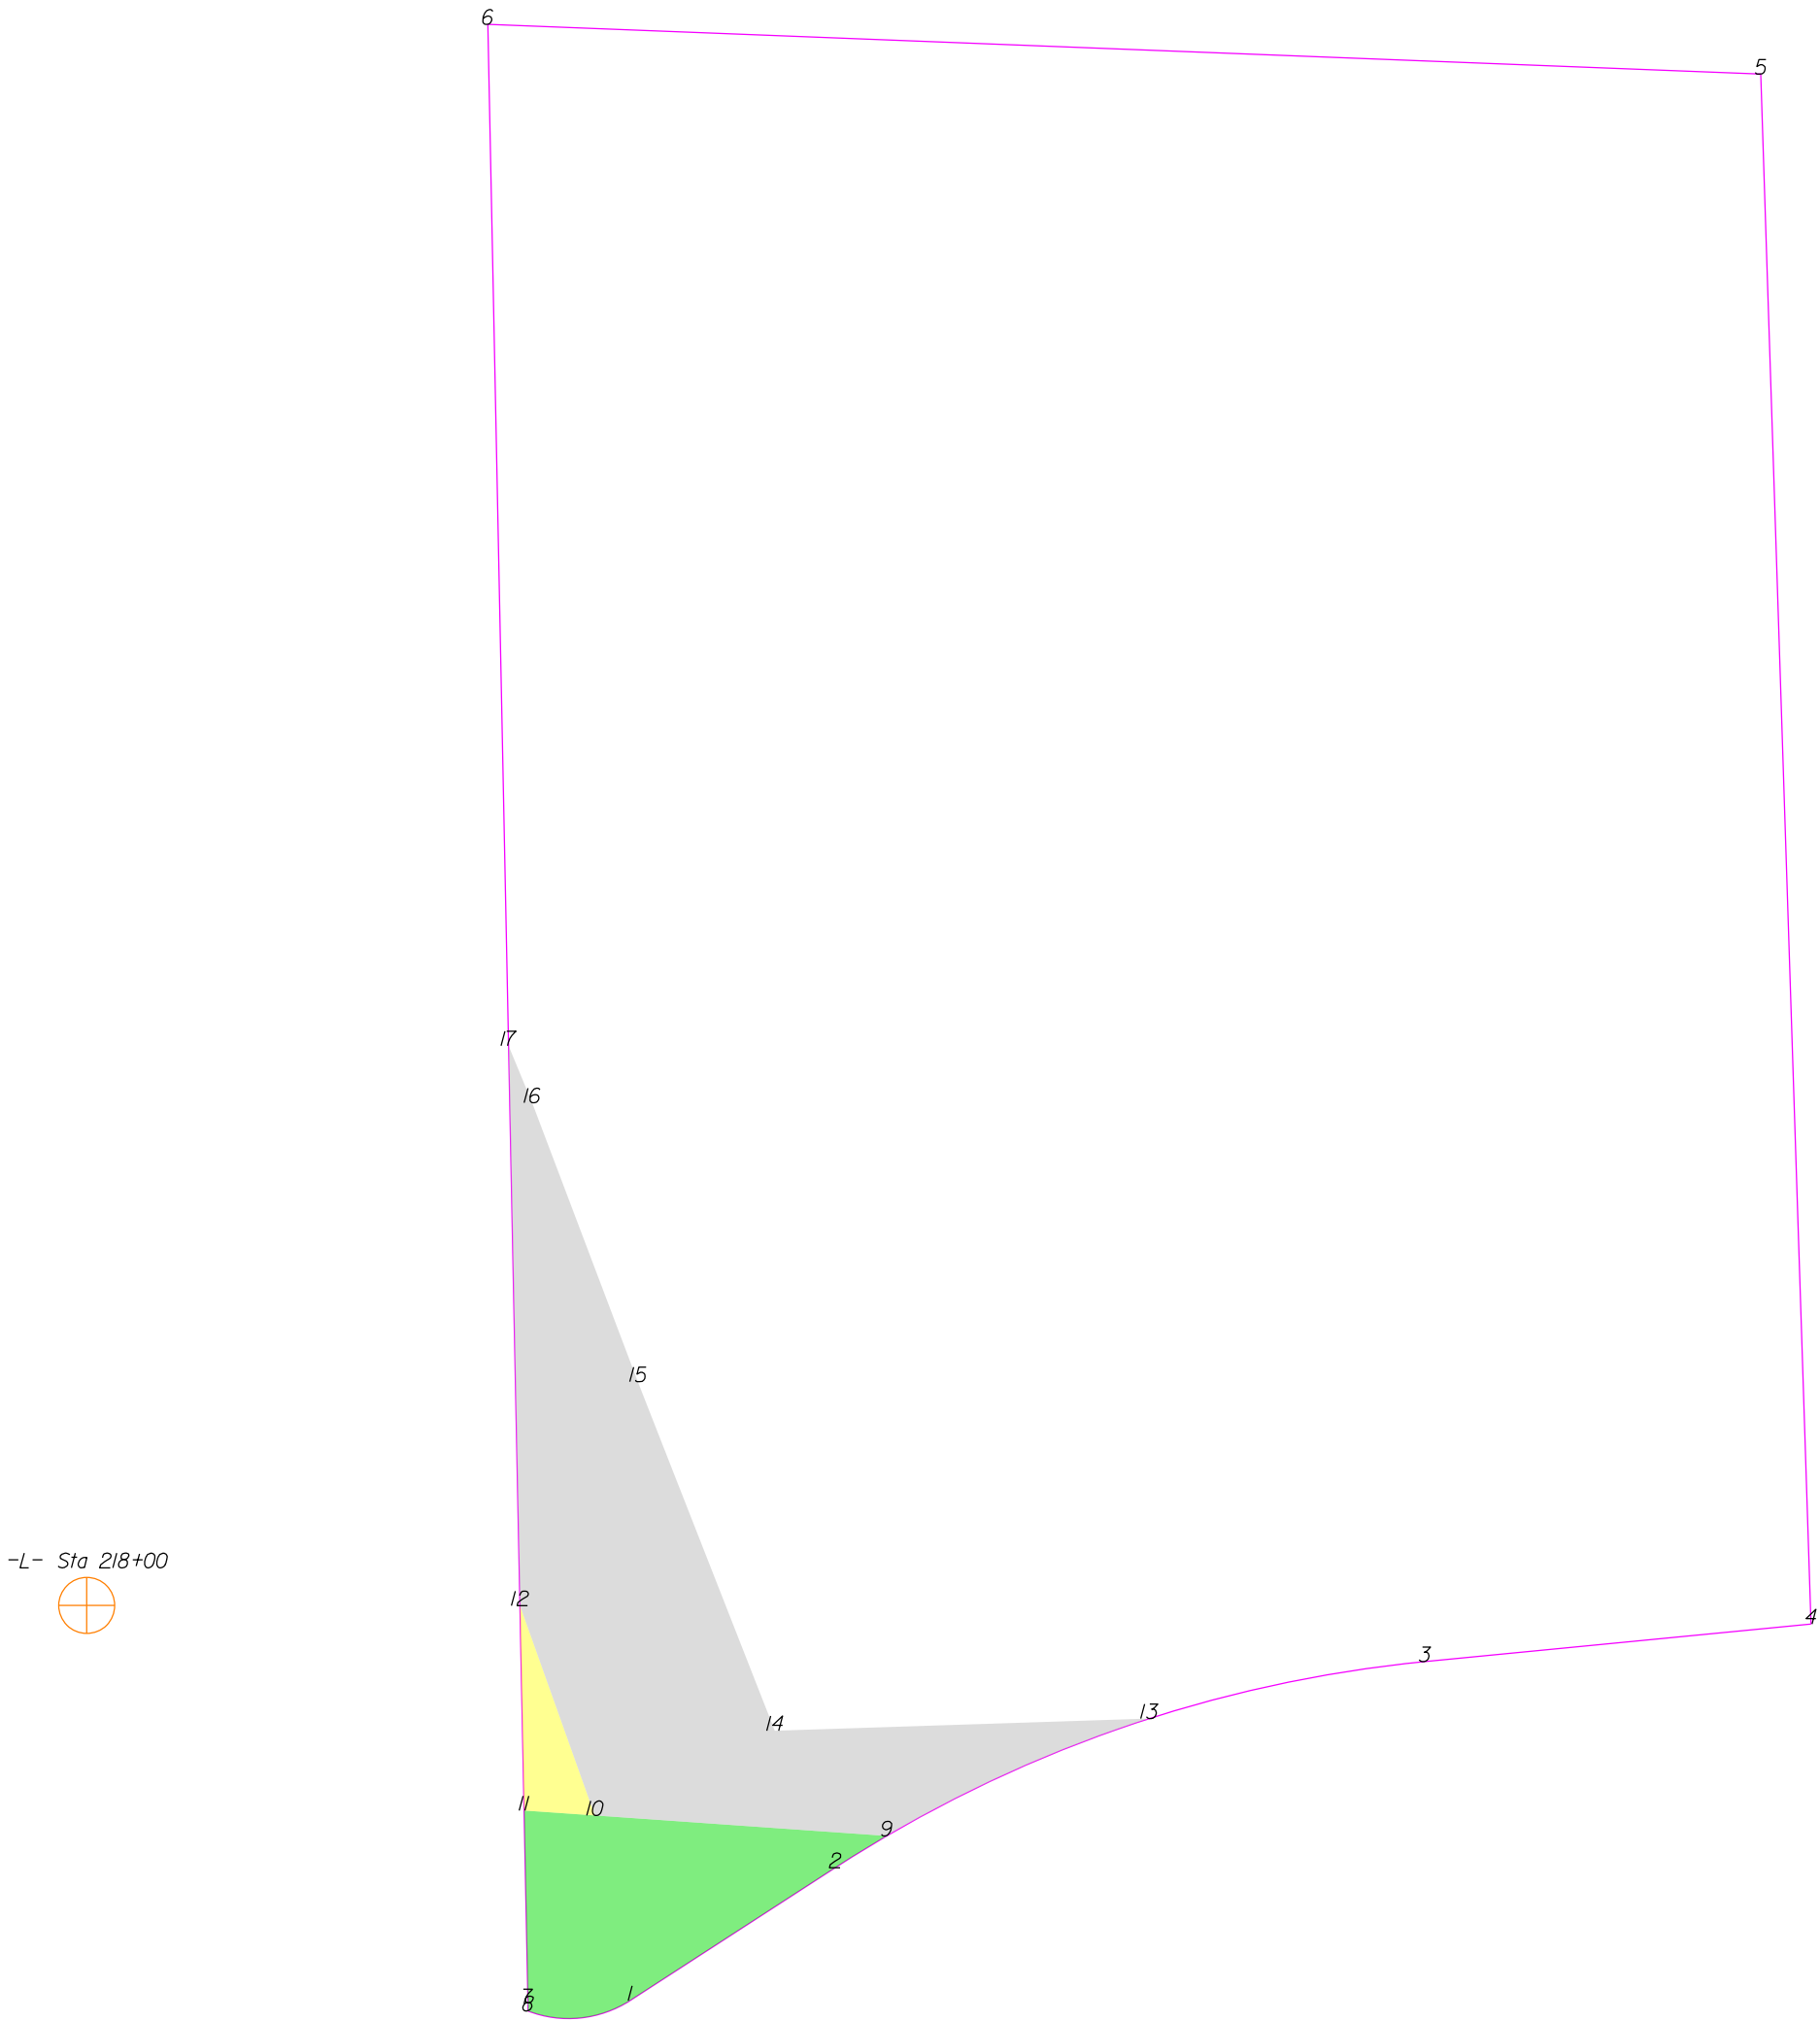

THIS MAP IS NOT A CERTIFIED SURVEY AND HAS NOT BEEN REVIEWED BY A LOCAL GOVERNMENT AGENCY FOR COMPLIANCE WITH ANY APPLICABLE LAND DEVELOPMENT REGULATIONS. THE PROPERTY SHOWN ON THIS MAP WAS LOCATED FOR THE NORTH CAROLINA DEPARTMENT OF TRANSPORTATION FOR HIGHWAY DESIGN PURPOSES. SOME ERROR MAY EXIST BETWEEN THE GRAPHICAL AND ACTUAL GROUND LOCATIONS OF PROPERTY LINES. THIS MAP IS TO BE USED AS A GRAPHICAL REPRESENTATION OF THE NCDOT'S INTENT TO ACQUIRE PROPERTY FOR RIGHT OF WAY PURPOSES, AND IN NO WAY REPRESENTS AN ACTUAL BOUNDARY SURVEY OF THIS PROPERTY.

NORTH CAROLINA DEPARTMENT OF TRANSPORTATION	
RIGHT OF WAY BRANCH	
DANIEL NEIL SAMPSON	12-8-2021
PARCEL # 150	S:\CADD\U4758\DDRAFT\U4758_dee
DB 4077 PG 1397	UNKNOWN SCALE

	SQR FT	ACRES	SQR M	HECTARES
ROW Right	1397.754	0.032	129.856	0.013
FROM - TO	DISTANCE (FT/M)	BEARING	RADIUS (FT/M)	CURVE LENGTH (FT/M)
-L- Sta 218+00 - 1	119.722	36.491	S 53°58'14.3" E	
1 - 2	43.549	13.274	N 57°3'38.2" E	
2 - 9	10.770	3.283	N 58°22'11.5" E	235.320 71.726 10.771 3.283
9 - 10	52.129	15.889	N 85°59'10.4" W	
10 - 11	12.650	3.856	N 85°59'10.4" W	
11 - 7	34.463	10.504	S 1°9'41.4" E	
7 - 8	1.240	0.378	S 1°9'41.4" E	
8 - 1	18.270	5.569	N 84°14'19.1" E	20.000 6.096 18.974 5.783

	SQR FT	ACRES	SQR M	HECTARES
TCE Right	230.061	0.005	21.373	0.002
FROM - TO	DISTANCE (FT/M)	BEARING	RADIUS (FT/M)	CURVE LENGTH (FT/M)
-L- Sta 218+00 - 12	77.179	23.524	S 89°58'4.6" E	
12 - 11	36.523	11.132	S 1°9'41.4" E	
11 - 10	12.650	3.856	S 85°59'10.4" E	
10 - 12	39.715	12.105	N 19°39'22.7" W	

	SQR FT	ACRES	SQR M	HECTARES
TDE Right	3991.784	0.092	370.850	0.037
FROM - TO	DISTANCE (FT/M)	BEARING	RADIUS (FT/M)	CURVE LENGTH (FT/M)
-L- Sta 218+00 - 9	148.345	45.216	S 73°55'6.0" E	
9 - 13	51.292	15.634	N 65°56'16.5" E	235.320 71.726 51.394 15.665
13 - 14	66.809	20.363	S 88°9'57.9" W	
14 - 15	66.792	20.358	N 21°24'36.9" W	
15 - 16	53.183	16.210	N 20°46'44.5" W	
16 - 17	10.976	3.346	N 22°27'59.7" W	
17 - 12	99.795	30.418	S 1°9'41.4" E	
12 - 10	39.715	12.105	S 19°39'22.7" E	
10 - 9	52.129	15.889	S 85°59'10.4" E	

TYPE	COUNT	SQR FEET	ACRES
Parcel	1	69784.862	1.602
ROW Right	1	1397.754	0.032
TCE Right	1	230.061	0.005
TDE Right	1	3991.784	0.092
ROW Left	0	0.000	0.000
PDE Left	0	0.000	0.000
PDE Right	0	0.000	0.000
TDE Left	0	0.000	0.000
TCE Left	0	0.000	0.000
PUE Left	0	0.000	0.000
PUE Right	0	0.000	0.000
TSE Left	0	0.000	0.000
TSE Right	0	0.000	0.000
DUE Left	0	0.000	0.000
DUE Right	0	0.000	0.000
DTE Left	0	0.000	0.000
DTE Right	0	0.000	0.000
AUE_Left	0	0.000	0.000
AUE_Right	0	0.000	0.000
PCE Left	0	0.000	0.000
PCE Right	0	0.000	0.000
TUE Left	0	0.000	0.000
TUE Right	0	0.000	0.000
REM Left	0	0.000	0.000
REM Right	0	0.000	0.000
Other Left	0	0.000	0.000
Other Right	0	0.000	0.000
PE Left	0	0.000	0.000
PE Right	0	0.000	0.000

THIS MAP IS NOT A CERTIFIED SURVEY AND HAS NOT BEEN REVIEWED BY A LOCAL GOVERNMENT AGENCY FOR COMPLIANCE WITH ANY APPLICABLE LAND DEVELOPMENT REGULATIONS. THE PROPERTY SHOWN ON THIS MAP WAS LOCATED FOR THE NORTH CAROLINA DEPARTMENT OF TRANSPORTATION FOR HIGHWAY DESIGN PURPOSES. SOME ERROR MAY EXIST BETWEEN THE GRAPHICAL AND ACTUAL GROUND LOCATIONS OF PROPERTY LINES. THIS MAP IS TO BE USED AS A GRAPHICAL REPRESENTATION OF THE NCDOT'S INTENT TO ACQUIRE PROPERTY FOR RIGHT OF WAY PURPOSES, AND IN NO WAY REPRESENTS AN ACTUAL BOUNDARY SURVEY OF THIS PROPERTY.

NORTH CAROLINA DEPARTMENT OF TRANSPORTATION	
RIGHT OF WAY BRANCH	
DANIEL NEIL SAMPSON	12-8-2021
PARCEL * 150	S:\CADD\U4758\DDRAFT\U4758_dee
DB 4077 PG 1397	UNKNOWN SCALE

-L- Sta 217+00



THIS MAP IS NOT A CERTIFIED SURVEY AND HAS NOT BEEN REVIEWED BY A LOCAL GOVERNMENT AGENCY FOR COMPLIANCE WITH ANY APPLICABLE LAND DEVELOPMENT REGULATIONS. THE PROPERTY SHOWN ON THIS MAP WAS LOCATED FOR THE NORTH CAROLINA DEPARTMENT OF TRANSPORTATION FOR HIGHWAY DESIGN PURPOSES. SOME ERROR MAY EXIST BETWEEN THE GRAPHICAL AND ACTUAL GROUND LOCATIONS OF PROPERTY LINES. THIS MAP IS TO BE USED AS A GRAPHICAL REPRESENTATION OF THE NCDOT'S INTENT TO ACQUIRE PROPERTY FOR RIGHT OF WAY PURPOSES, AND IN NO WAY REPRESENTS AN ACTUAL BOUNDARY SURVEY OF THIS PROPERTY.

NORTH CAROLINA DEPARTMENT OF TRANSPORTATION	
RIGHT OF WAY BRANCH	
DANIEL NEIL SAMPSON	05-8-2025
PARCEL # 150Z	S:\CADD\U4758\DDRAFT\U4758_dee
DB 4077 PG 1397	UNKNOWN SCALE

	SQR FT	ACRES		SQR M	HECTARES		
TDE Right	1886.531	0.043		175.265	0.018		
FROM - TO	DISTANCE (FT/M)		BEARING	RADIUS (FT/M)		CURVE LENGTH (FT/M)	
-L- Sta 217+00 - 9	258.724	78.859	N 8°40'35.7" E				
9 - 10	62.333	18.999	S 1°9'41.4" E				
10 - 11	10.976	3.346	S 22°27'59.7" E				
11 - 12	53.183	16.210	S 20°46'44.5" E				
12 - 13	66.792	20.358	S 21°24'36.9" E				
13 - 14	120.851	36.836	N 12°24'20.6" W				
14 - 9	70.130	21.376	N 18°55'26.8" W				

TYPE	COUNT	SQR FEET	ACRES
Parcel	1	69784.862	1.602
TDE Right	1	1886.531	0.043
ROW Left	0	0.000	0.000
ROW Right	0	0.000	0.000
PDE Left	0	0.000	0.000
PDE Right	0	0.000	0.000
TDE Left	0	0.000	0.000
TCE Left	0	0.000	0.000
TCE Right	0	0.000	0.000
PUE Left	0	0.000	0.000
PUE Right	0	0.000	0.000
TSE Left	0	0.000	0.000
TSE Right	0	0.000	0.000
DUE Left	0	0.000	0.000
DUE Right	0	0.000	0.000
DTE Left	0	0.000	0.000
DTE Right	0	0.000	0.000
AUE_Left	0	0.000	0.000
AUE_Right	0	0.000	0.000
PCE Left	0	0.000	0.000
PCE Right	0	0.000	0.000
TUE Left	0	0.000	0.000
TUE Right	0	0.000	0.000
REM Left	0	0.000	0.000
REM Right	0	0.000	0.000
Other Left	0	0.000	0.000
Other Right	0	0.000	0.000
PE Left	0	0.000	0.000
PE Right	0	0.000	0.000

THIS MAP IS NOT A CERTIFIED SURVEY AND HAS NOT BEEN REVIEWED BY A LOCAL GOVERNMENT AGENCY FOR COMPLIANCE WITH ANY APPLICABLE LAND DEVELOPMENT REGULATIONS. THE PROPERTY SHOWN ON THIS MAP WAS LOCATED FOR THE NORTH CAROLINA DEPARTMENT OF TRANSPORTATION FOR HIGHWAY DESIGN PURPOSES. SOME ERROR MAY EXIST BETWEEN THE GRAPHICAL AND ACTUAL GROUND LOCATIONS OF PROPERTY LINES. THIS MAP IS TO BE USED AS A GRAPHICAL REPRESENTATION OF THE NCDOT'S INTENT TO ACQUIRE PROPERTY FOR RIGHT OF WAY PURPOSES, AND IN NO WAY REPRESENTS AN ACTUAL BOUNDARY SURVEY OF THIS PROPERTY.

NORTH CAROLINA DEPARTMENT OF TRANSPORTATION	
RIGHT OF WAY BRANCH	
DANIEL NEIL SAMPSON	05-8-2025
PARCEL # 150Z	S:\CADD\U4758\DDRAFT\U4758_dee
DB 4077 PG 1397	UNKNOWN SCALE



THIS MAP IS NOT A CERTIFIED SURVEY AND HAS NOT BEEN REVIEWED BY A LOCAL GOVERNMENT AGENCY FOR COMPLIANCE WITH ANY APPLICABLE LAND DEVELOPMENT REGULATIONS. THE PROPERTY SHOWN ON THIS MAP WAS LOCATED FOR THE NORTH CAROLINA DEPARTMENT OF TRANSPORTATION FOR HIGHWAY DESIGN PURPOSES. SOME ERROR MAY EXIST BETWEEN THE GRAPHICAL AND ACTUAL GROUND LOCATIONS OF PROPERTY LINES. THIS MAP IS TO BE USED AS A GRAPHICAL REPRESENTATION OF THE NCDOT'S INTENT TO ACQUIRE PROPERTY FOR RIGHT OF WAY PURPOSES, AND IN NO WAY REPRESENTS AN ACTUAL BOUNDARY SURVEY OF THIS PROPERTY.

NORTH CAROLINA DEPARTMENT OF TRANSPORTATION	
RIGHT OF WAY BRANCH	
CLARENCE S.LONG,JR.	12-8-2021
PARCEL # 151	S:\CADD\U4758\DDRAFT\U4758_dee
DB 2216 PG 814	UNKNOWN SCALE

	SQR FT	ACRES	SQR M	HECTARES
ROW Right	16657.109	0.382	1547.502	0.155
FROM - TO	DISTANCE (FT/M)		BEARING	
-L- Sta 220+00 - 6	107.491	32.763	N 0°42'53.9" E	
6 - 2	70.624	21.526	N 87°42'25.7" W	
2 - 3	430.750	131.293	S 32°52'8.4" E	
3 - 7	34.463	10.504	N 1°9'41.4" W	
7 - 8	4.474	1.364	N 85°59'10.4" W	
8 - 6	360.670	109.933	N 25°59'21.8" W	


	SQR FT	ACRES	SQR M	HECTARES
TCE Right	6187.534	0.142	574.843	0.057
FROM - TO	DISTANCE (FT/M)		BEARING	
-L- Sta 220+00 - 6	107.491	32.763	N 0°42'53.9" E	
6 - 8	360.670	109.933	S 25°59'21.8" E	
8 - 7	4.474	1.364	S 85°59'10.4" E	
7 - 9	36.523	11.132	N 1°9'41.4" W	
9 - 10	70.891	21.608	N 19°39'22.7" W	
10 - 11	51.160	15.594	N 24°15'54.9" W	
11 - 12	197.041	60.058	N 28°12'20.1" W	
12 - 6	23.789	7.251	N 87°42'25.7" W	

	SQR FT	ACRES	SQR M	HECTARES
TDE Right	9668.133	0.222	898.203	0.090
FROM - TO	DISTANCE (FT/M)		BEARING	
-L- Sta 220+00 - 13	180.189	54.922	S 63°22'46.6" E	
13 - 14	42.265	12.882	N 22°27'59.7" W	
14 - 15	53.300	16.246	N 24°9'14.8" W	
15 - 16	53.302	16.246	N 27°27'7.5" W	
16 - 17	53.302	16.246	N 30°44'58.3" W	
17 - 18	5.732	1.747	N 34°2'52.7" W	
18 - 12	43.016	13.111	N 87°42'25.7" W	
12 - 11	197.041	60.058	S 28°12'20.1" E	
11 - 10	51.160	15.594	S 24°15'54.9" E	
10 - 9	70.891	21.608	S 19°39'22.7" E	
9 - 13	99.795	30.418	N 1°9'41.4" W	

TYPE	COUNT	SQR FEET	ACRES
Parcel	1	39944.358	0.917
ROW Right	1	16657.109	0.382
TCE Right	1	6187.534	0.142
TDE Right	1	9668.133	0.222
ROW Left	0	0.000	0.000
PDE Left	0	0.000	0.000
PDE Right	0	0.000	0.000
TDE Left	0	0.000	0.000
TCE Left	0	0.000	0.000
PUE Left	0	0.000	0.000
PUE Right	0	0.000	0.000
TSE Left	0	0.000	0.000
TSE Right	0	0.000	0.000
DUE Left	0	0.000	0.000
DUE Right	0	0.000	0.000
DTE Left	0	0.000	0.000
DTE Right	0	0.000	0.000
AUE_Left	0	0.000	0.000
AUE_Right	0	0.000	0.000
PCE Left	0	0.000	0.000
PCE Right	0	0.000	0.000
TUE Left	0	0.000	0.000
TUE Right	0	0.000	0.000
REM Left	0	0.000	0.000
REM Right	0	0.000	0.000
Other Left	0	0.000	0.000
Other Right	0	0.000	0.000
PE Left	0	0.000	0.000
PE Right	0	0.000	0.000

THIS MAP IS NOT A CERTIFIED SURVEY AND HAS NOT BEEN REVIEWED BY A LOCAL GOVERNMENT AGENCY FOR COMPLIANCE WITH ANY APPLICABLE LAND DEVELOPMENT REGULATIONS. THE PROPERTY SHOWN ON THIS MAP WAS LOCATED FOR THE NORTH CAROLINA DEPARTMENT OF TRANSPORTATION FOR HIGHWAY DESIGN PURPOSES. SOME ERROR MAY EXIST BETWEEN THE GRAPHICAL AND ACTUAL GROUND LOCATIONS OF PROPERTY LINES. THIS MAP IS TO BE USED AS A GRAPHICAL REPRESENTATION OF THE NCDOT'S INTENT TO ACQUIRE PROPERTY FOR RIGHT OF WAY PURPOSES, AND IN NO WAY REPRESENTS AN ACTUAL BOUNDARY SURVEY OF THIS PROPERTY.

NORTH CAROLINA DEPARTMENT OF TRANSPORTATION	
RIGHT OF WAY BRANCH	
CLARENCE S.LONG,JR.	12-8-2021
PARCEL # 151	S:\CADD\U4758\DDRAFT\U4758_dee
DB 2216 PG 814	UNKNOWN SCALE

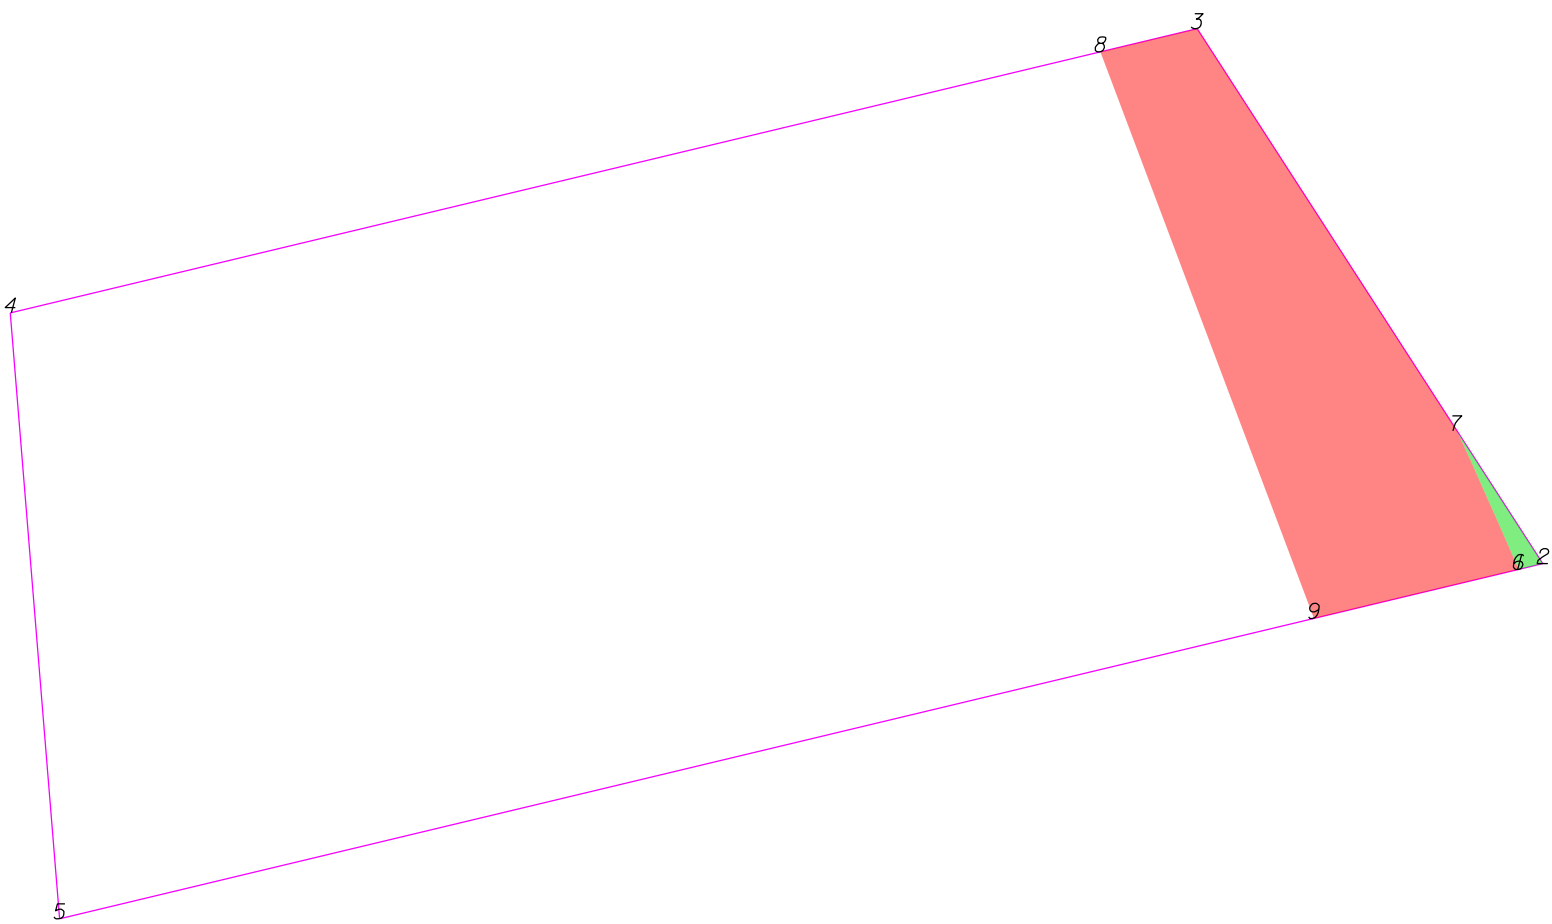

-L- Sta 218+00

THIS MAP IS NOT A CERTIFIED SURVEY AND HAS NOT BEEN REVIEWED BY A LOCAL GOVERNMENT AGENCY FOR COMPLIANCE WITH ANY APPLICABLE LAND DEVELOPMENT REGULATIONS. THE PROPERTY SHOWN ON THIS MAP WAS LOCATED FOR THE NORTH CAROLINA DEPARTMENT OF TRANSPORTATION FOR HIGHWAY DESIGN PURPOSES. SOME ERROR MAY EXIST BETWEEN THE GRAPHICAL AND ACTUAL GROUND LOCATIONS OF PROPERTY LINES. THIS MAP IS TO BE USED AS A GRAPHICAL REPRESENTATION OF THE NCDOT'S INTENT TO ACQUIRE PROPERTY FOR RIGHT OF WAY PURPOSES, AND IN NO WAY REPRESENTS AN ACTUAL BOUNDARY SURVEY OF THIS PROPERTY.

NORTH CAROLINA DEPARTMENT OF TRANSPORTATION	
RIGHT OF WAY BRANCH	
SMITH GROVE	12-8-2021
PARCEL # 152	S:\CADD\U4758\DDRAFT\U4758_dee
DB 2423 PG 308	UNKNOWN SCALE


	SQR FT	ACRES	SQR M	HECTARES
ROW Left	91.686	0.002	8.518	0.001
FROM - TO	DISTANCE (FT/M)	BEARING	RADIUS (FT/M)	CURVE LENGTH (FT/M)
-L- Sta 218+00 - 6	61.804	18.838	N 75°56'13.3" W	
6 - 1	0.261	0.079	N 76°32'6.6" E	
1 - 2	5.337	1.627	N 76°32'6.6" E	
2 - 7	35.488	10.817	N 32°52'12.9" W	
7 - 6	34.040	10.375	S 23°56'53.2" E	1650.500 503.073 34.041 10.376

	SQR FT	ACRES	SQR M	HECTARES
PUE Left	4977.778	0.114	462.453	0.046
FROM - TO	DISTANCE (FT/M)	BEARING	RADIUS (FT/M)	CURVE LENGTH (FT/M)
-L- Sta 218+00 - 6	61.804	18.838	N 75°56'13.3" W	
6 - 7	34.040	10.375	N 23°56'53.2" W	1650.500 503.073 34.041 10.376
7 - 3	107.509	32.769	N 32°52'12.9" W	
3 - 8	22.316	6.802	S 76°31'37.0" W	
8 - 9	135.933	41.433	S 20°38'8.8" E	
9 - 6	47.261	14.405	N 76°32'6.6" E	

TYPE	COUNT	SQR FEET	ACRES
Parcel	1	41564.108	0.954
ROW Left	1	91.686	0.002
PUE Left	1	4977.778	0.114
ROW Right	0	0.000	0.000
PDE Left	0	0.000	0.000
PDE Right	0	0.000	0.000
TDE Left	0	0.000	0.000
TDE Right	0	0.000	0.000
TCE Left	0	0.000	0.000
TCE Right	0	0.000	0.000
PUE Right	0	0.000	0.000
TSE Left	0	0.000	0.000
TSE Right	0	0.000	0.000
DUE Left	0	0.000	0.000
DUE Right	0	0.000	0.000
DTE Left	0	0.000	0.000
DTE Right	0	0.000	0.000
AUE_Left	0	0.000	0.000
AUE_Right	0	0.000	0.000
PCE Left	0	0.000	0.000
PCE Right	0	0.000	0.000
TUE Left	0	0.000	0.000
TUE Right	0	0.000	0.000
REM Left	0	0.000	0.000
REM Right	0	0.000	0.000
Other Left	0	0.000	0.000
Other Right	0	0.000	0.000
PE Left	0	0.000	0.000
PE Right	0	0.000	0.000

THIS MAP IS NOT A CERTIFIED SURVEY AND HAS NOT BEEN REVIEWED BY A LOCAL GOVERNMENT AGENCY FOR COMPLIANCE WITH ANY APPLICABLE LAND DEVELOPMENT REGULATIONS. THE PROPERTY SHOWN ON THIS MAP WAS LOCATED FOR THE NORTH CAROLINA DEPARTMENT OF TRANSPORTATION FOR HIGHWAY DESIGN PURPOSES. SOME ERROR MAY EXIST BETWEEN THE GRAPHICAL AND ACTUAL GROUND LOCATIONS OF PROPERTY LINES. THIS MAP IS TO BE USED AS A GRAPHICAL REPRESENTATION OF THE NCDOT'S INTENT TO ACQUIRE PROPERTY FOR RIGHT OF WAY PURPOSES, AND IN NO WAY REPRESENTS AN ACTUAL BOUNDARY SURVEY OF THIS PROPERTY.

NORTH CAROLINA DEPARTMENT OF TRANSPORTATION	
RIGHT OF WAY BRANCH	
SMITH GROVE	12-8-2021
PARCEL # 152	S:\CADD\U4758\DDRAFT\U4758_dee
DB 2423 PG 308	UNKNOWN SCALE

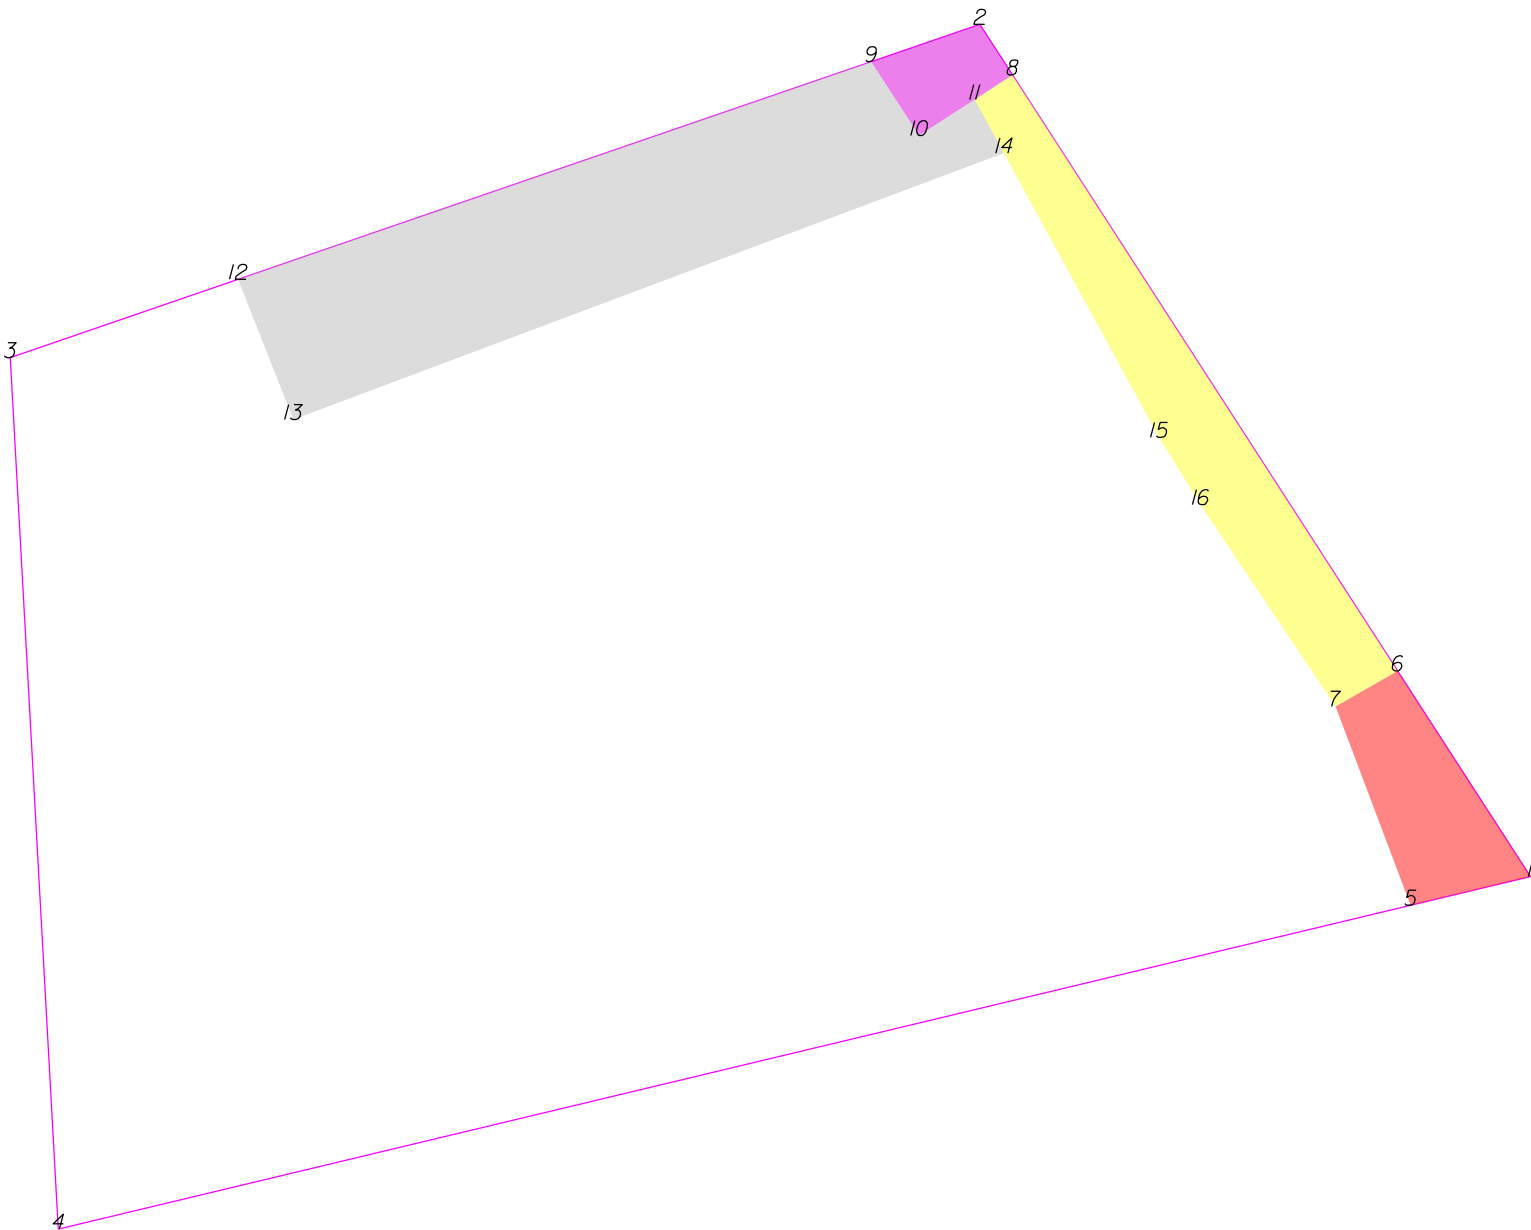

-L- Sta 220+00



THIS MAP IS NOT A CERTIFIED SURVEY AND HAS NOT BEEN REVIEWED BY A LOCAL GOVERNMENT AGENCY FOR COMPLIANCE WITH ANY APPLICABLE LAND DEVELOPMENT REGULATIONS. THE PROPERTY SHOWN ON THIS MAP WAS LOCATED FOR THE NORTH CAROLINA DEPARTMENT OF TRANSPORTATION FOR HIGHWAY DESIGN PURPOSES. SOME ERROR MAY EXIST BETWEEN THE GRAPHICAL AND ACTUAL GROUND LOCATIONS OF PROPERTY LINES. THIS MAP IS TO BE USED AS A GRAPHICAL REPRESENTATION OF THE NCDOT'S INTENT TO ACQUIRE PROPERTY FOR RIGHT OF WAY PURPOSES, AND IN NO WAY REPRESENTS AN ACTUAL BOUNDARY SURVEY OF THIS PROPERTY.

NORTH CAROLINA DEPARTMENT OF TRANSPORTATION	
RIGHT OF WAY BRANCH	
SMITH GROVE BAPTIST CHURCH	12-8-2021
PARCEL # 153	S:\CADD\U4758\DDRAFT\U4758_dee
DB 7729 PG 88	UNKNOWN SCALE

	SQR FT	ACRES	SQR M	HECTARES
PUE Left	711.700	0.016	66.119	0.007
FROM - TO	DISTANCE (FT/M)	BEARING	RADIUS (FT/M)	CURVE LENGTH (FT/M)
-L- Sta 220+00 - 5	83.868	25.563	S 54°2'35.5" W	
5 - 1	22.316	6.802	N 76°31'37.0" E	
1 - 6	44.320	13.509	N 32°52'12.9" W	
6 - 7	12.915	3.936	S 60°11'25.9" W	
7 - 5	38.472	11.726	S 20°38'8.8" E	

	SQR FT	ACRES	SQR M	HECTARES
PDE Left	271.073	0.006	25.184	0.003
FROM - TO	DISTANCE (FT/M)	BEARING	RADIUS (FT/M)	CURVE LENGTH (FT/M)
-L- Sta 220+00 - 8	172.580	52.602	N 54°10'22.7" W	
8 - 2	10.935	3.333	N 32°52'12.9" W	
2 - 9	20.783	6.335	S 71°1'14.0" W	
9 - 10	15.958	4.864	S 32°58'0.0" E	
10 - 11	12.000	3.658	N 57°2'0.0" E	
11 - 8	8.149	2.484	N 57°2'0.0" E	


	SQR FT	ACRES	SQR M	HECTARES
TDE Left	3272.501	0.075	304.026	0.030
FROM - TO	DISTANCE (FT/M)	BEARING	RADIUS (FT/M)	CURVE LENGTH (FT/M)
-L- Sta 220+00 - 9	195.180	59.491	N 57°59'43.8" W	
9 - 12	121.176	36.934	S 71°1'14.0" W	
12 - 13	27.290	8.318	S 21°31'2.4" E	
13 - 14	137.366	41.869	N 69°26'4.1" E	
14 - 11	11.032	3.363	N 28°36'14.2" W	
11 - 10	12.000	3.658	S 57°2'0.0" W	
10 - 9	15.958	4.864	N 32°58'0.0" W	

	SQR FT	ACRES	SQR M	HECTARES
TCE Left	1526.362	0.035	141.804	0.014
FROM - TO	DISTANCE (FT/M)	BEARING	RADIUS (FT/M)	CURVE LENGTH (FT/M)
-L- Sta 220+00 - 6	70.571	21.510	S 84°27'10.0" W	
6 - 8	128.396	39.135	N 32°52'12.9" W	
8 - 11	8.149	2.484	S 57°2'0.0" W	
11 - 14	11.032	3.363	S 28°36'14.2" E	
14 - 15	58.630	17.871	S 28°36'14.2" E	
15 - 16	14.294	4.357	S 31°36'45.4" E	
16 - 7	43.939	13.393	S 33°50'45.9" E	
7 - 6	12.915	3.936	N 60°11'25.9" E	

TYPE	COUNT	SQR FEET	ACRES
Parcel	1	37831.318	0.868
PUE Left	1	711.700	0.016
PDE Left	1	271.073	0.006
TDE Left	1	3272.501	0.075
TCE Left	1	1526.362	0.035
ROW Left	0	0.000	0.000
ROW Right	0	0.000	0.000
PDE Right	0	0.000	0.000
TDE Right	0	0.000	0.000
TCE Right	0	0.000	0.000
PUE Right	0	0.000	0.000
TSE Left	0	0.000	0.000
TSE Right	0	0.000	0.000
DUE Left	0	0.000	0.000
DUE Right	0	0.000	0.000
DTE Left	0	0.000	0.000
DTE Right	0	0.000	0.000
AUE Left	0	0.000	0.000
AUE Right	0	0.000	0.000
PCE Left	0	0.000	0.000
PCE Right	0	0.000	0.000
TUE Left	0	0.000	0.000
TUE Right	0	0.000	0.000
REM Left	0	0.000	0.000
REM Right	0	0.000	0.000
Other Left	0	0.000	0.000
Other Right	0	0.000	0.000
PE Left	0	0.000	0.000
PE Right	0	0.000	0.000

THIS MAP IS NOT A CERTIFIED SURVEY AND HAS NOT BEEN REVIEWED BY A LOCAL GOVERNMENT AGENCY FOR COMPLIANCE WITH ANY APPLICABLE LAND DEVELOPMENT REGULATIONS. THE PROPERTY SHOWN ON THIS MAP WAS LOCATED FOR THE NORTH CAROLINA DEPARTMENT OF TRANSPORTATION FOR HIGHWAY DESIGN PURPOSES. SOME ERROR MAY EXIST BETWEEN THE GRAPHICAL AND ACTUAL GROUND LOCATIONS OF PROPERTY LINES. THIS MAP IS TO BE USED AS A GRAPHICAL REPRESENTATION OF THE NCDOT'S INTENT TO ACQUIRE PROPERTY FOR RIGHT OF WAY PURPOSES, AND IN NO WAY REPRESENTS AN ACTUAL BOUNDARY SURVEY OF THIS PROPERTY.

NORTH CAROLINA DEPARTMENT OF TRANSPORTATION	
RIGHT OF WAY BRANCH	
SMITH GROVE BAPTIST CHURCH	12-8-2021
PARCEL # 153	S:\CADD\U4758\DDRAFT\U4758_dee
DB 7729 PG 88	UNKNOWN SCALE

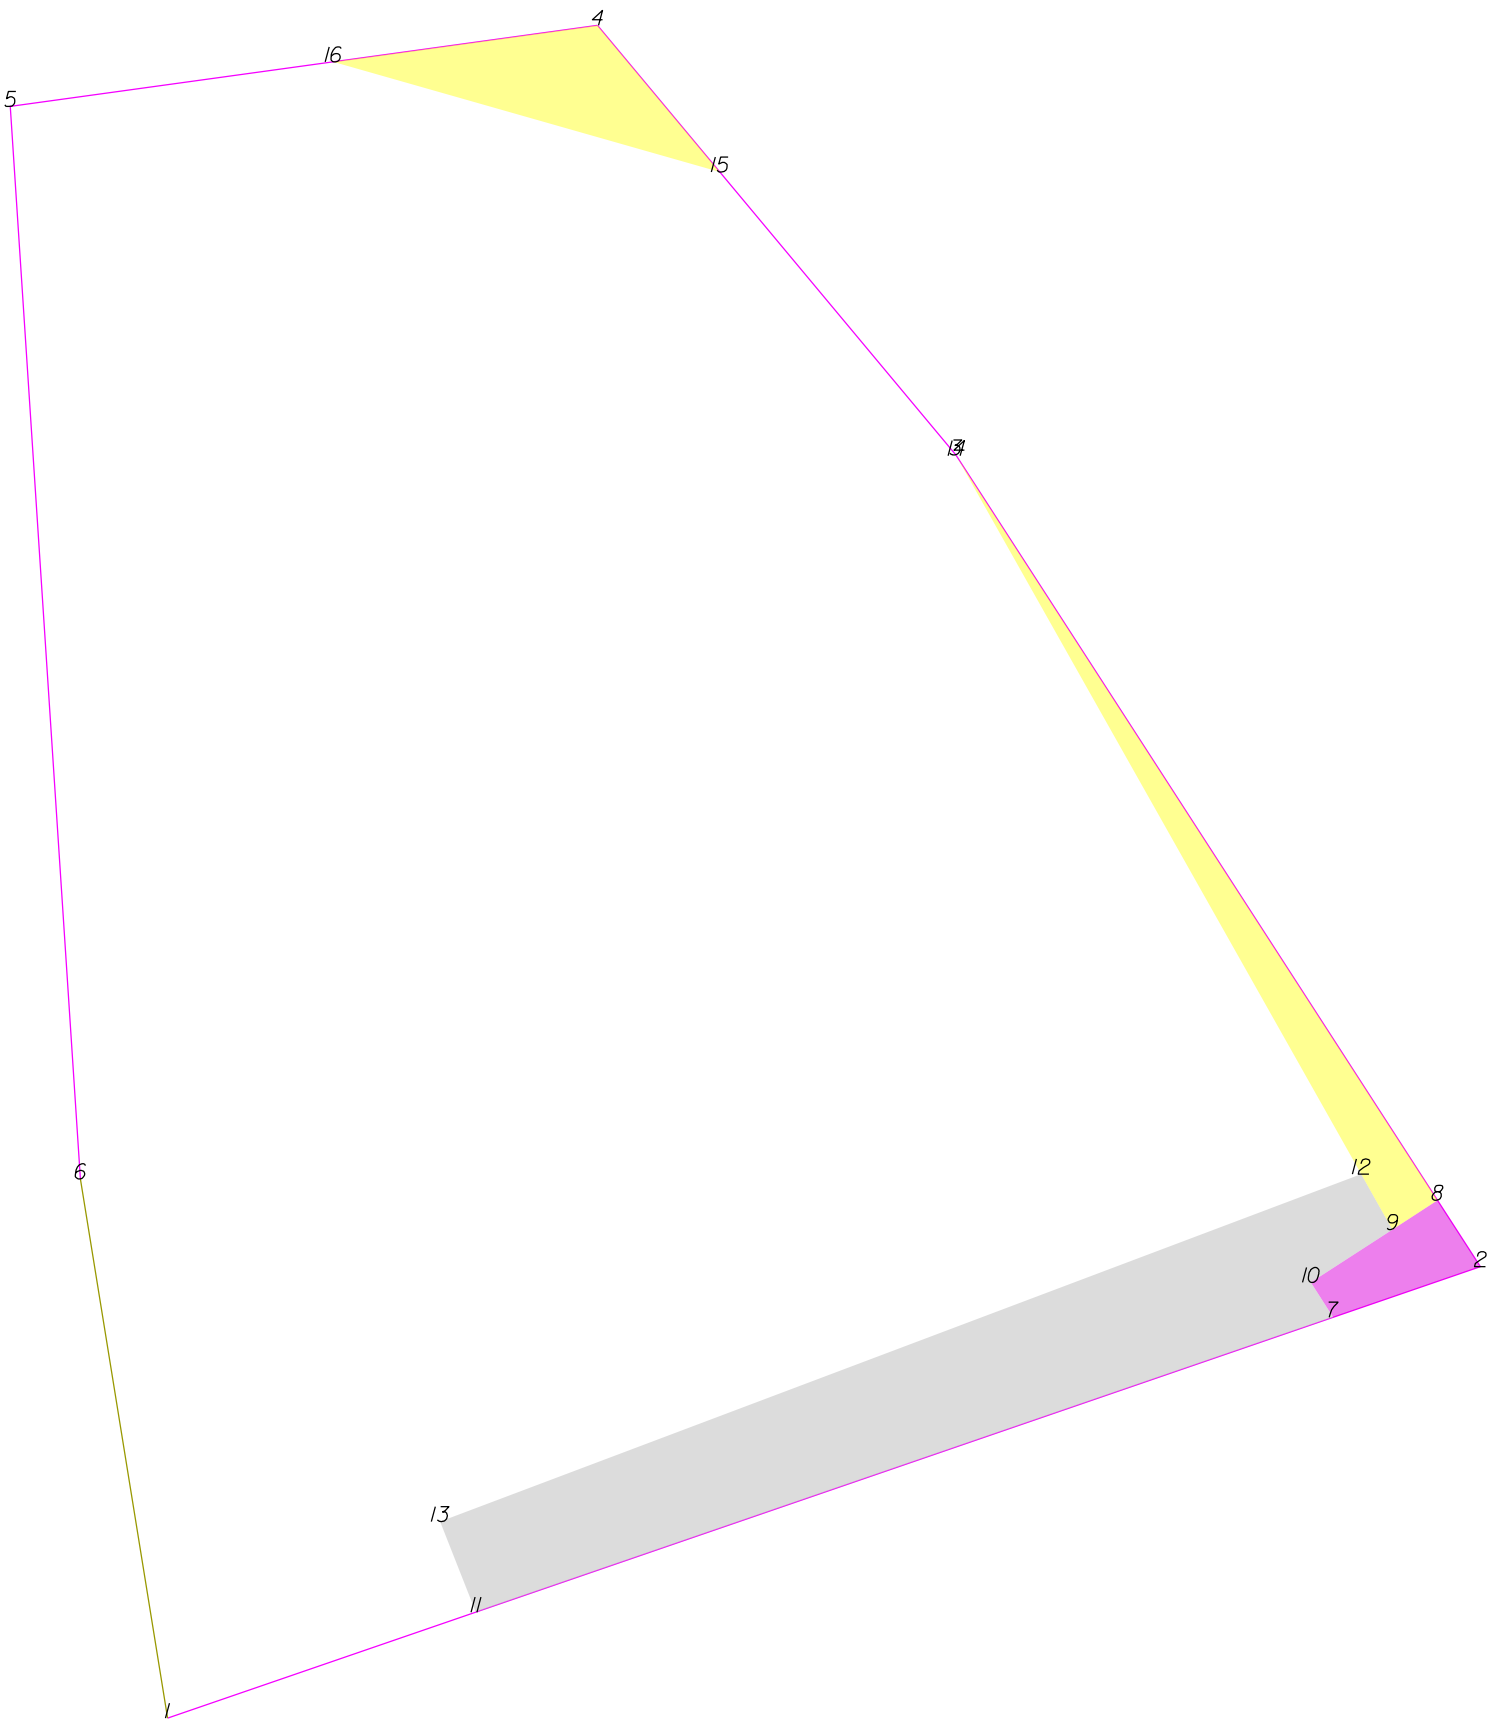

THIS MAP IS NOT A CERTIFIED SURVEY AND HAS NOT BEEN REVIEWED BY A LOCAL GOVERNMENT AGENCY FOR COMPLIANCE WITH ANY APPLICABLE LAND DEVELOPMENT REGULATIONS. THE PROPERTY SHOWN ON THIS MAP WAS LOCATED FOR THE NORTH CAROLINA DEPARTMENT OF TRANSPORTATION FOR HIGHWAY DESIGN PURPOSES. SOME ERROR MAY EXIST BETWEEN THE GRAPHICAL AND ACTUAL GROUND LOCATIONS OF PROPERTY LINES. THIS MAP IS TO BE USED AS A GRAPHICAL REPRESENTATION OF THE NCDOT'S INTENT TO ACQUIRE PROPERTY FOR RIGHT OF WAY PURPOSES, AND IN NO WAY REPRESENTS AN ACTUAL BOUNDARY SURVEY OF THIS PROPERTY.

NORTH CAROLINA DEPARTMENT OF TRANSPORTATION	
RIGHT OF WAY BRANCH	
SMITH GROVE BAPTIST CHURCH	12-8-2021
PARCEL # 154	S:\CADD\U4758\DDRAFT\U4758_dee
DB 3833 PG 1959	UNKNOWN SCALE

	SQR FT	ACRES	SQR M	HECTARES
PDE Left	162.514	0.004	15.098	0.002
FROM - TO	DISTANCE (FT/M)	BEARING	RADIUS (FT/M)	CURVE LENGTH (FT/M)
-L- Sta 222+00 - 7	90.000	27.432	S 42°11'56.8" W	
7 - 2	20.783	6.335	N 71°1'14.0" E	
2 - 8	10.565	3.220	N 32°52'12.9" W	
8 - 9	7.185	2.190	S 57°2'0.0" W	
9 - 10	13.000	3.962	S 57°2'0.0" W	
10 - 7	5.542	1.689	S 32°58'0.0" E	

	SQR FT	ACRES	SQR M	HECTARES
TDE Left	1897.179	0.044	176.254	0.018
FROM - TO	DISTANCE (FT/M)	BEARING	RADIUS (FT/M)	CURVE LENGTH (FT/M)
-L- Sta 222+00 - 11	204.678	62.386	S 58°46'56.3" W	
11 - 7	121.176	36.934	N 71°1'14.0" E	
7 - 10	5.542	1.689	N 32°58'0.0" W	
10 - 9	13.000	3.962	N 57°2'0.0" E	
9 - 12	8.516	2.596	N 29°24'3.1" W	
12 - 13	131.544	40.095	S 69°19'23.2" W	
13 - 11	13.012	3.966	S 21°31'2.4" E	


	SQR FT	ACRES	SQR M	HECTARES
TCE Left	425.708	0.010	39.550	0.004
FROM - TO	DISTANCE (FT/M)	BEARING	RADIUS (FT/M)	CURVE LENGTH (FT/M)
-L- Sta 222+00 - 8	69.069	21.052	S 42°21'22.6" W	
8 - 14	118.500	36.119	N 32°52'12.9" W	
14 - 12	110.213	33.593	S 29°24'3.1" E	
12 - 9	8.516	2.596	S 29°24'3.1" E	
9 - 8	7.185	2.190	N 57°2'0.0" E	

	SQR FT	ACRES	SQR M	HECTARES
TCE Left	386.194	0.009	35.879	0.004
FROM - TO	DISTANCE (FT/M)	BEARING	RADIUS (FT/M)	CURVE LENGTH (FT/M)
-L- Sta 222+00 - 15	166.603	50.781	N 58°45'48.6" W	
15 - 4	25.526	7.780	N 39°49'54.4" W	
4 - 16	35.665	10.871	S 82°7'40.8" W	
16 - 15	53.734	16.378	S 74°6'13.6" E	

TYPE	COUNT	SQR FEET	ACRES
Parcel	1	27762.032	0.637
PDE Left	1	162.514	0.004
TDE Left	1	1897.179	0.044
TCE Left	2	811.902	0.019
ROW Left	0	0.000	0.000
ROW Right	0	0.000	0.000
PDE Right	0	0.000	0.000
TDE Right	0	0.000	0.000
TCE Right	0	0.000	0.000
PUE Left	0	0.000	0.000
PUE Right	0	0.000	0.000
TSE Left	0	0.000	0.000
TSE Right	0	0.000	0.000
DUE Left	0	0.000	0.000
DUE Right	0	0.000	0.000
DTE Left	0	0.000	0.000
DTE Right	0	0.000	0.000
AUE_Left	0	0.000	0.000
AUE_Right	0	0.000	0.000
PCE Left	0	0.000	0.000
PCE Right	0	0.000	0.000
TUE Left	0	0.000	0.000
TUE Right	0	0.000	0.000
REM Left	0	0.000	0.000
REM Right	0	0.000	0.000
Other Left	0	0.000	0.000
Other Right	0	0.000	0.000
PE Left	0	0.000	0.000
PE Right	0	0.000	0.000

THIS MAP IS NOT A CERTIFIED SURVEY AND HAS NOT BEEN REVIEWED BY A LOCAL GOVERNMENT AGENCY FOR COMPLIANCE WITH ANY APPLICABLE LAND DEVELOPMENT REGULATIONS. THE PROPERTY SHOWN ON THIS MAP WAS LOCATED FOR THE NORTH CAROLINA DEPARTMENT OF TRANSPORTATION FOR HIGHWAY DESIGN PURPOSES. SOME ERROR MAY EXIST BETWEEN THE GRAPHICAL AND ACTUAL GROUND LOCATIONS OF PROPERTY LINES. THIS MAP IS TO BE USED AS A GRAPHICAL REPRESENTATION OF THE NCDOT'S INTENT TO ACQUIRE PROPERTY FOR RIGHT OF WAY PURPOSES, AND IN NO WAY REPRESENTS AN ACTUAL BOUNDARY SURVEY OF THIS PROPERTY.

NORTH CAROLINA DEPARTMENT OF TRANSPORTATION	
RIGHT OF WAY BRANCH	
SMITH GROVE BAPTIST CHURCH	12-8-2021
PARCEL * 154	S:\CADD\U4758\DDRAFT\U4758_dee
DB 3833 PG 1959	UNKNOWN SCALE

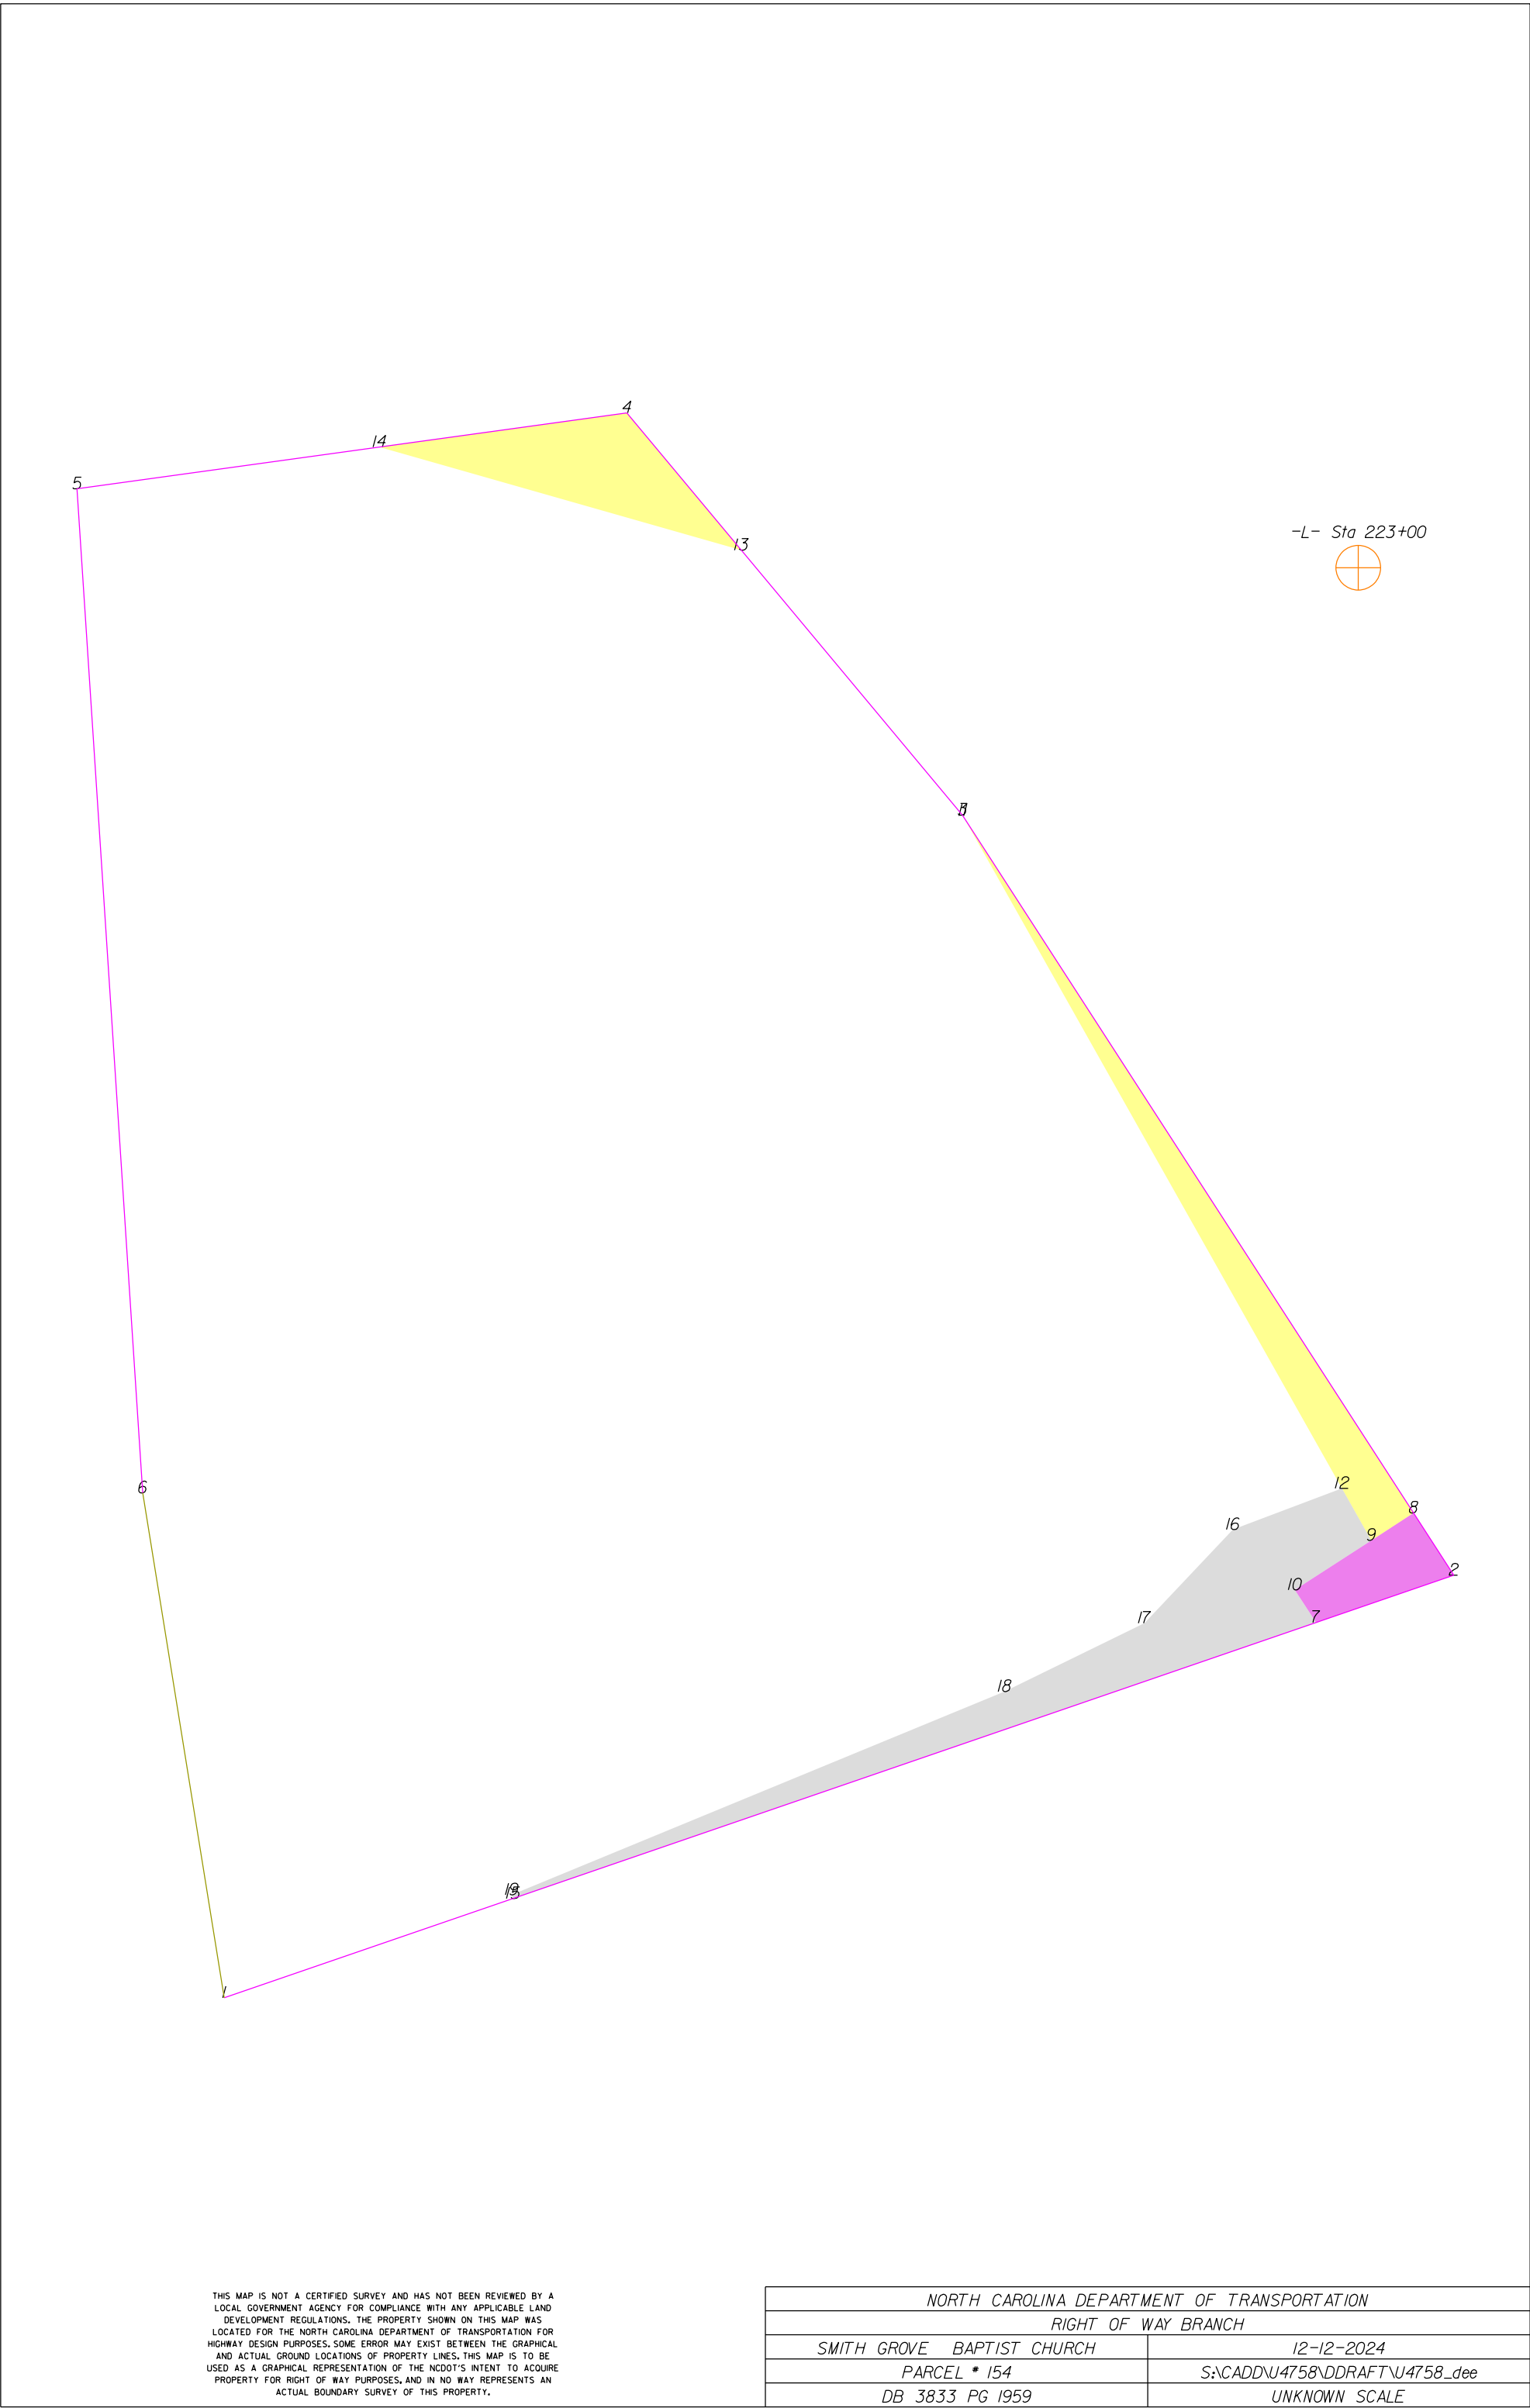

THIS MAP IS NOT A CERTIFIED SURVEY AND HAS NOT BEEN REVIEWED BY A LOCAL GOVERNMENT AGENCY FOR COMPLIANCE WITH ANY APPLICABLE LAND DEVELOPMENT REGULATIONS. THE PROPERTY SHOWN ON THIS MAP WAS LOCATED FOR THE NORTH CAROLINA DEPARTMENT OF TRANSPORTATION FOR HIGHWAY DESIGN PURPOSES. SOME ERROR MAY EXIST BETWEEN THE GRAPHICAL AND ACTUAL GROUND LOCATIONS OF PROPERTY LINES. THIS MAP IS TO BE USED AS A GRAPHICAL REPRESENTATION OF THE NCDOT'S INTENT TO ACQUIRE PROPERTY FOR RIGHT OF WAY PURPOSES, AND IN NO WAY REPRESENTS AN ACTUAL BOUNDARY SURVEY OF THIS PROPERTY.

NORTH CAROLINA DEPARTMENT OF TRANSPORTATION	
RIGHT OF WAY BRANCH	
SMITH GROVE BAPTIST CHURCH	12-12-2024
PARCEL # 154	S:\CADD\U4758\DDRAFT\U4758_dee
DB 3833 PG 1959	UNKNOWN SCALE

	SQR FT	ACRES	SQR M	HECTARES
PDE Left	162.514	0.004	15.098	0.002
FROM - TO	DISTANCE (FT/M)	BEARING	RADIUS (FT/M)	CURVE LENGTH (FT/M)
-L- Sta 223+00 - 7	150.693	45.931	S 2°17'47.5" W	
7 - 2	20.783	6.335	N 71°1'14.0" E	
2 - 8	10.565	3.220	N 32°52'12.9" W	
8 - 9	7.185	2.190	S 57°2'0.0" W	
9 - 10	13.000	3.962	S 57°2'0.0" W	
10 - 7	5.542	1.689	S 32°58'0.0" E	

	SQR FT	ACRES	SQR M	HECTARES
TCE Left	425.708	0.010	39.550	0.004
FROM - TO	DISTANCE (FT/M)	BEARING	RADIUS (FT/M)	CURVE LENGTH (FT/M)
-L- Sta 223+00 - 8	135.168	41.199	S 3°20'32.8" E	
8 - 11	118.500	36.119	N 32°52'12.9" W	
11 - 12	110.213	33.593	S 29°24'3.1" E	
12 - 9	8.516	2.596	S 29°24'3.1" E	
9 - 8	7.185	2.190	N 57°2'0.0" E	


	SQR FT	ACRES	SQR M	HECTARES
TCE Left	386.194	0.009	35.879	0.004
FROM - TO	DISTANCE (FT/M)	BEARING	RADIUS (FT/M)	CURVE LENGTH (FT/M)
-L- Sta 223+00 - 13	88.072	26.844	N 88°22'31.2" W	
13 - 4	25.526	7.780	N 39°49'54.4" W	
4 - 14	35.665	10.871	S 82°7'40.8" W	
14 - 13	53.734	16.378	S 74°6'13.6" E	

	SQR FT	ACRES	SQR M	HECTARES
TDE Left	770.402	0.018	71.573	0.007
FROM - TO	DISTANCE (FT/M)	BEARING	RADIUS (FT/M)	CURVE LENGTH (FT/M)
-L- Sta 223+00 - 15	225.042	68.593	S 32°24'46.8" W	
15 - 7	121.176	36.934	N 71°1'14.0" E	
7 - 10	5.542	1.689	N 32°58'0.0" W	
10 - 9	13.000	3.962	N 57°2'0.0" E	
9 - 12	8.516	2.596	N 29°24'3.1" W	
12 - 16	16.651	5.075	S 69°19'23.2" W	
16 - 17	18.380	5.602	S 43°20'25.5" W	
17 - 18	22.221	6.773	S 63°58'45.0" W	
18 - 19	76.099	23.195	S 67°34'39.6" W	
19 - 15	0.571	0.174	S 21°31'2.4" E	

TYPE	COUNT	SQR FEET	ACRES
Parcel	1	27762.032	0.637
PDE Left	1	162.514	0.004
TCE Left	2	811.902	0.019
TDE Left	1	770.402	0.018
ROW Left	0	0.000	0.000
ROW Right	0	0.000	0.000
PDE Right	0	0.000	0.000
TDE Right	0	0.000	0.000
TCE Right	0	0.000	0.000
PUE Left	0	0.000	0.000
PUE Right	0	0.000	0.000
TSE Left	0	0.000	0.000
TSE Right	0	0.000	0.000
DUE Left	0	0.000	0.000
DUE Right	0	0.000	0.000
DTE Left	0	0.000	0.000
DTE Right	0	0.000	0.000
AUE_Left	0	0.000	0.000
AUE_Right	0	0.000	0.000
PCE Left	0	0.000	0.000
PCE Right	0	0.000	0.000
TUE Left	0	0.000	0.000
TUE Right	0	0.000	0.000
REM Left	0	0.000	0.000
REM Right	0	0.000	0.000
Other Left	0	0.000	0.000
Other Right	0	0.000	0.000
PE Left	0	0.000	0.000
PE Right	0	0.000	0.000

THIS MAP IS NOT A CERTIFIED SURVEY AND HAS NOT BEEN REVIEWED BY A LOCAL GOVERNMENT AGENCY FOR COMPLIANCE WITH ANY APPLICABLE LAND DEVELOPMENT REGULATIONS. THE PROPERTY SHOWN ON THIS MAP WAS LOCATED FOR THE NORTH CAROLINA DEPARTMENT OF TRANSPORTATION FOR HIGHWAY DESIGN PURPOSES. SOME ERROR MAY EXIST BETWEEN THE GRAPHICAL AND ACTUAL GROUND LOCATIONS OF PROPERTY LINES. THIS MAP IS TO BE USED AS A GRAPHICAL REPRESENTATION OF THE NCDOT'S INTENT TO ACQUIRE PROPERTY FOR RIGHT OF WAY PURPOSES, AND IN NO WAY REPRESENTS AN ACTUAL BOUNDARY SURVEY OF THIS PROPERTY.

NORTH CAROLINA DEPARTMENT OF TRANSPORTATION	
RIGHT OF WAY BRANCH	
SMITH GROVE BAPTIST CHURCH	12-12-2024
PARCEL * 154	S:\CADD\U4758\DDRAFT\U4758_dee
DB 3833 PG 1959	UNKNOWN SCALE

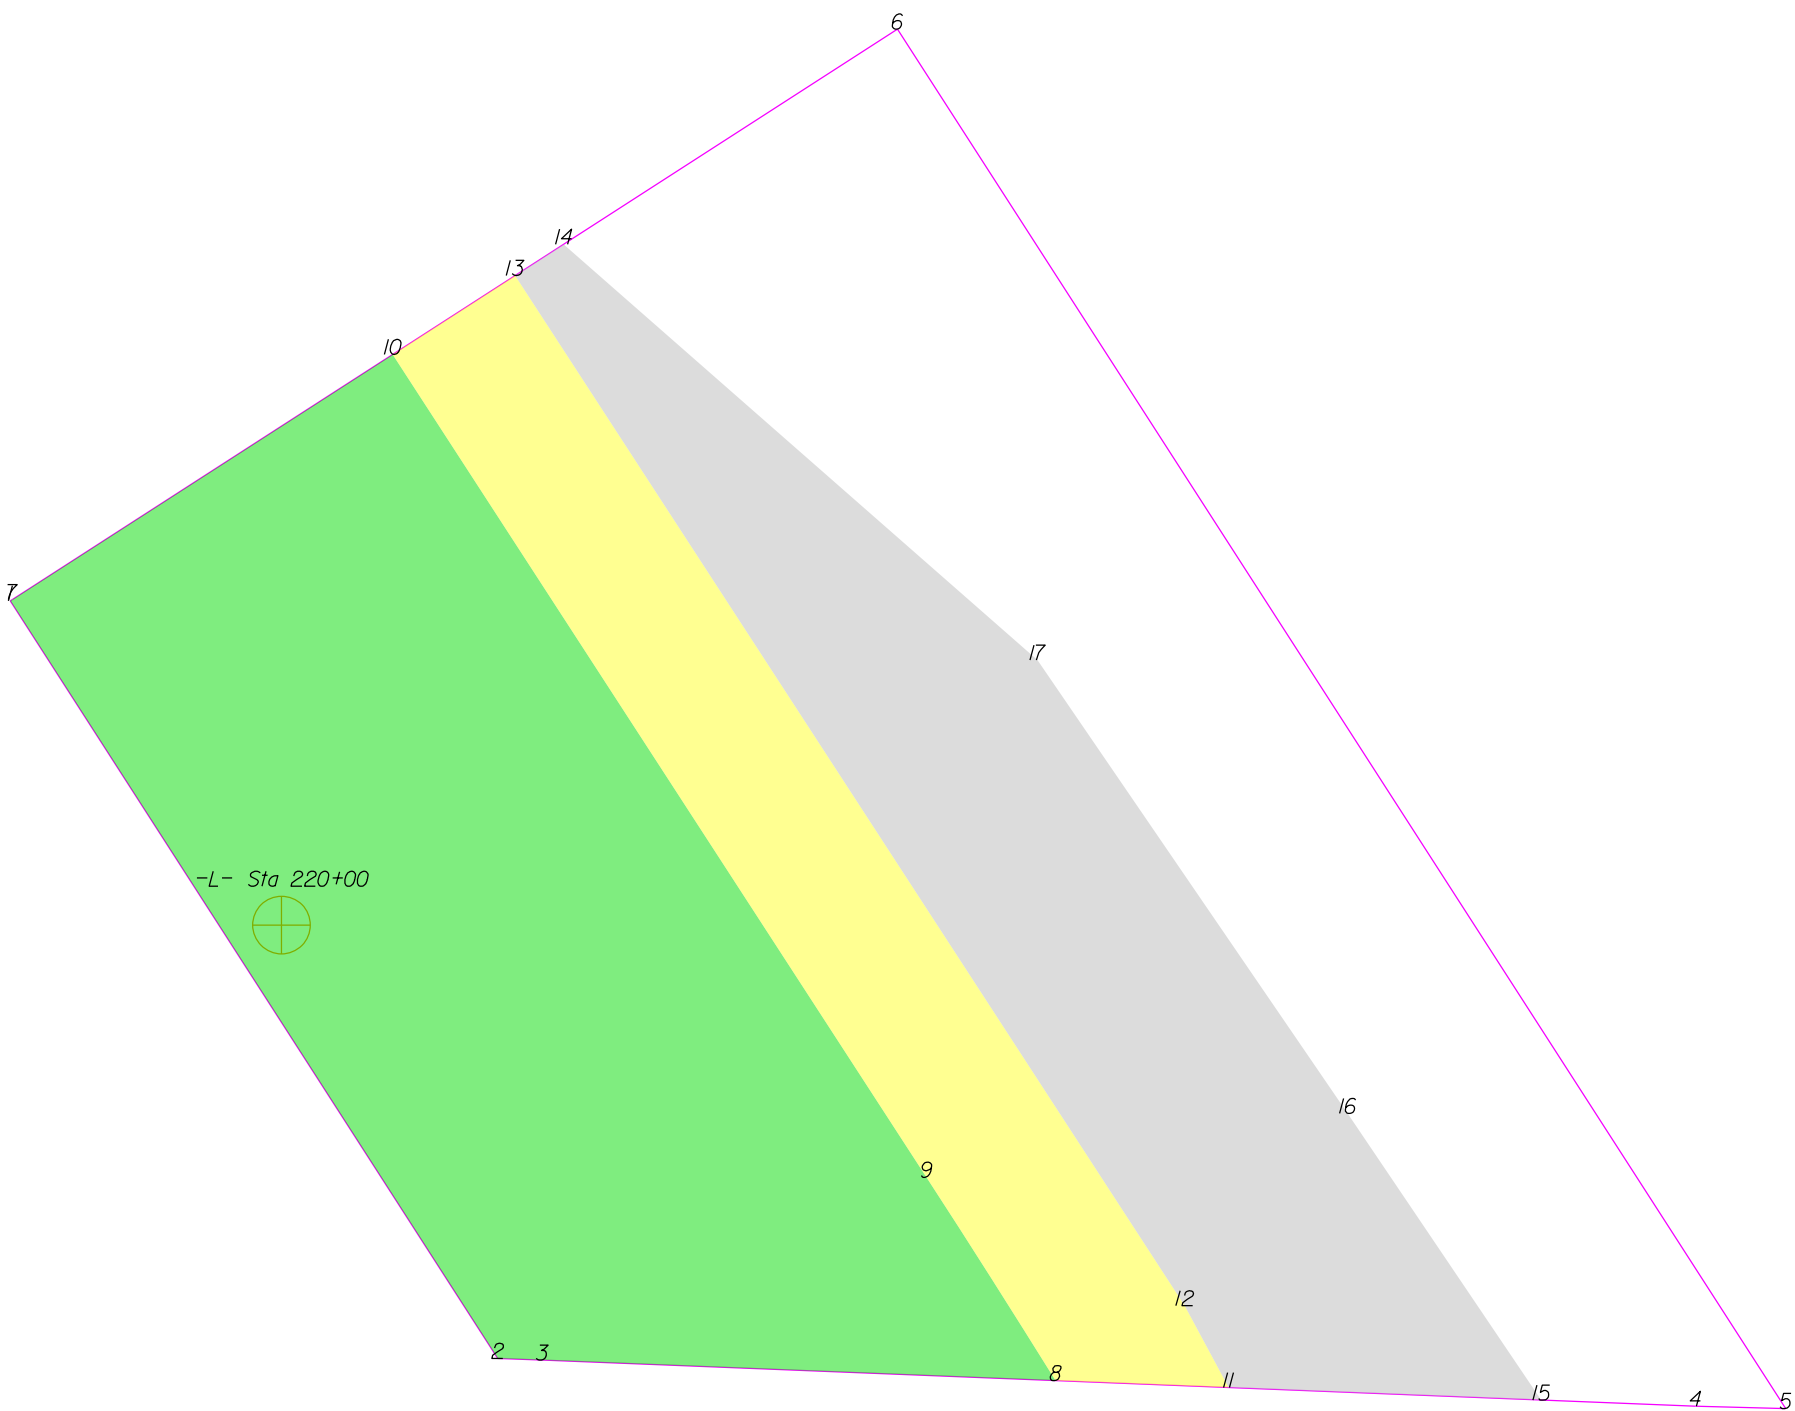

THIS MAP IS NOT A CERTIFIED SURVEY AND HAS NOT BEEN REVIEWED BY A LOCAL GOVERNMENT AGENCY FOR COMPLIANCE WITH ANY APPLICABLE LAND DEVELOPMENT REGULATIONS. THE PROPERTY SHOWN ON THIS MAP WAS LOCATED FOR THE NORTH CAROLINA DEPARTMENT OF TRANSPORTATION FOR HIGHWAY DESIGN PURPOSES. SOME ERROR MAY EXIST BETWEEN THE GRAPHICAL AND ACTUAL GROUND LOCATIONS OF PROPERTY LINES. THIS MAP IS TO BE USED AS A GRAPHICAL REPRESENTATION OF THE NCDOT'S INTENT TO ACQUIRE PROPERTY FOR RIGHT OF WAY PURPOSES, AND IN NO WAY REPRESENTS AN ACTUAL BOUNDARY SURVEY OF THIS PROPERTY.

NORTH CAROLINA DEPARTMENT OF TRANSPORTATION	
RIGHT OF WAY BRANCH	
CHARLES R. NUCKLES	12-8-2021
PARCEL # 155	S:\CADD\U4758\DDRAFT\U4758_dee
DB 3546 PG 1962	UNKNOWN SCALE

	SQR FT	ACRES		SQR M		HECTARES	
ROW Right	9162.534	0.210		851.231		0.085	
FROM - TO	DISTANCE (FT/M)		BEARING	RADIUS (FT/M)		CURVE LENGTH (FT/M)	
-L- Sta 220+00 - 8	123.468	37.633	S 59°31'0.2" E				
8 - 9	33.125	10.097	N 32°25'34.0" W	1755.500	535.077	33.125	10.097
9 - 10	134.815	41.092	N 32°58'0.0" W				
10 - 7	62.189	18.955	S 57°11'47.0" W				
7 - 1	0.331	0.101	S 57°11'47.0" W				
1 - 2	123.809	37.737	S 32°45'2.9" E				
2 - 3	6.130	1.868	S 87°42'25.7" E				
3 - 8	70.624	21.526	S 87°42'25.7" E				

	SQR FT	ACRES		SQR M		HECTARES	
TCE Right	3519.088	0.081		326.935		0.033	
FROM - TO	DISTANCE (FT/M)		BEARING	RADIUS (FT/M)		CURVE LENGTH (FT/M)	
-L- Sta 220+00 - 9	95.180	29.011	S 68°38'9.6" E				
9 - 8	33.125	10.097	S 32°25'34.0" E	1755.500	535.077	33.125	10.097
8 - 11	23.789	7.251	S 87°42'25.7" E				
11 - 12	12.766	3.891	N 28°12'20.1" W				
12 - 13	168.893	51.479	N 33°1'2.6" W				
13 - 10	20.023	6.103	S 57°11'47.0" W				
10 - 9	134.815	41.092	S 32°58'0.0" E				

	SQR FT	ACRES		SQR M		HECTARES	
TDE Right	5271.852	0.121		489.773		0.049	
FROM - TO	DISTANCE (FT/M)		BEARING	RADIUS (FT/M)		CURVE LENGTH (FT/M)	
-L- Sta 220+00 - 14	101.278	30.870	N 22°30'3.3" E				
14 - 13	7.911	2.411	S 57°11'47.0" W				
13 - 12	168.893	51.479	S 33°1'2.6" E				
12 - 11	12.766	3.891	S 28°12'20.1" E				
11 - 15	43.016	13.111	S 87°42'25.7" E				
15 - 16	47.568	14.499	N 34°2'52.7" W				
16 - 17	75.476	23.005	N 34°21'46.5" W				
17 - 14	86.677	26.419	N 48°44'36.2" W				

TYPE	COUNT	SQR FEET	ACRES
Parcel	1	25357.836	0.582
ROW Right	1	9162.534	0.210
TCE Right	1	3519.088	0.081
TDE Right	1	5271.852	0.121
ROW Left	0	0.000	0.000
PDE Left	0	0.000	0.000
PDE Right	0	0.000	0.000
TDE Left	0	0.000	0.000
TCE Left	0	0.000	0.000
PUE Left	0	0.000	0.000
PUE Right	0	0.000	0.000
TSE Left	0	0.000	0.000
TSE Right	0	0.000	0.000
DUE Left	0	0.000	0.000
DUE Right	0	0.000	0.000
DTE Left	0	0.000	0.000
DTE Right	0	0.000	0.000
AUE_Left	0	0.000	0.000
AUE_Right	0	0.000	0.000
PCE Left	0	0.000	0.000
PCE Right	0	0.000	0.000
TUE Left	0	0.000	0.000
TUE Right	0	0.000	0.000
REM Left	0	0.000	0.000
REM Right	0	0.000	0.000
Other Left	0	0.000	0.000
Other Right	0	0.000	0.000
PE Left	0	0.000	0.000
PE Right	0	0.000	0.000

THIS MAP IS NOT A CERTIFIED SURVEY AND HAS NOT BEEN REVIEWED BY A LOCAL GOVERNMENT AGENCY FOR COMPLIANCE WITH ANY APPLICABLE LAND DEVELOPMENT REGULATIONS. THE PROPERTY SHOWN ON THIS MAP WAS LOCATED FOR THE NORTH CAROLINA DEPARTMENT OF TRANSPORTATION FOR HIGHWAY DESIGN PURPOSES. SOME ERROR MAY EXIST BETWEEN THE GRAPHICAL AND ACTUAL GROUND LOCATIONS OF PROPERTY LINES. THIS MAP IS TO BE USED AS A GRAPHICAL REPRESENTATION OF THE NCDOT'S INTENT TO ACQUIRE PROPERTY FOR RIGHT OF WAY PURPOSES, AND IN NO WAY REPRESENTS AN ACTUAL BOUNDARY SURVEY OF THIS PROPERTY.

NORTH CAROLINA DEPARTMENT OF TRANSPORTATION	
RIGHT OF WAY BRANCH	
CHARLES R. NUCKLES	12-8-2021
PARCEL # 155	S:\CADD\U4758\DDRAFT\U4758_dee
DB 3546 PG 1962	UNKNOWN SCALE



THIS MAP IS NOT A CERTIFIED SURVEY AND HAS NOT BEEN REVIEWED BY A LOCAL GOVERNMENT AGENCY FOR COMPLIANCE WITH ANY APPLICABLE LAND DEVELOPMENT REGULATIONS. THE PROPERTY SHOWN ON THIS MAP WAS LOCATED FOR THE NORTH CAROLINA DEPARTMENT OF TRANSPORTATION FOR HIGHWAY DESIGN PURPOSES. SOME ERROR MAY EXIST BETWEEN THE GRAPHICAL AND ACTUAL GROUND LOCATIONS OF PROPERTY LINES. THIS MAP IS TO BE USED AS A GRAPHICAL REPRESENTATION OF THE NCDOT'S INTENT TO ACQUIRE PROPERTY FOR RIGHT OF WAY PURPOSES, AND IN NO WAY REPRESENTS AN ACTUAL BOUNDARY SURVEY OF THIS PROPERTY.

NORTH CAROLINA DEPARTMENT OF TRANSPORTATION	
RIGHT OF WAY BRANCH	
CHARLES R. NUCKLES	05-8-2025
PARCEL # 155	S:\CADD\U4758\DDRAFT\U4758_dee
DB 3546 PG 1962	UNKNOWN SCALE

	SQR FT	ACRES	SQR M	HECTARES
ROW Right	13217.874	0.303	1227.986	0.123
FROM - TO	DISTANCE (FT/M)	BEARING	RADIUS (FT/M)	CURVE LENGTH (FT/M)
-L- Sta 222+00 - 8	146.561	44.672	S 64°15'21.7" E	
8 - 9	57.154	17.420	N 31°5'12.4" W	1872.756
9 - 10	28.129	8.574	N 31°41'37.1" W	570.817
10 - 11	20.005	6.098	N 31°41'37.1" W	57.156
11 - 12	19.383	5.908	N 31°41'37.1" W	17.421
12 - 13	58.045	17.692	N 32°57'48.8" W	
13 - 7	86.185	26.269	S 57°11'47.0" W	
7 - 1	0.331	0.101	S 57°11'47.0" W	
1 - 2	123.809	37.737	S 32°45'2.9" E	
2 - 3	6.130	1.868	S 87°42'25.7" E	
3 - 14	70.624	21.526	S 87°42'25.7" E	
14 - 8	25.633	7.813	S 87°42'25.7" E	

	SQR FT	ACRES	SQR M	HECTARES
PDE Right	667.195	0.015	61.985	0.006
FROM - TO	DISTANCE (FT/M)	BEARING	RADIUS (FT/M)	CURVE LENGTH (FT/M)
-L- Sta 222+00 - 10	88.209	26.886	N 83°59'59.4" E	
10 - 15	33.582	10.236	N 57°2'0.0" E	
15 - 16	20.000	6.096	N 32°58'0.0" W	
16 - 11	33.138	10.100	S 57°2'0.0" W	
11 - 10	20.005	6.098	S 31°41'37.1" E	

	SQR FT	ACRES	SQR M	HECTARES
TDE Right	9763.016	0.224	907.017	0.091
FROM - TO	DISTANCE (FT/M)	BEARING	RADIUS (FT/M)	CURVE LENGTH (FT/M)
-L- Sta 222+00 - 9	103.555	31.563	S 81°49'53.4" E	
9 - 8	57.154	17.420	S 31°5'12.4" E	1872.756
8 - 4	62.351	19.005	S 87°42'25.7" E	570.817
4 - 17	9.566	2.916	S 88°37'27.4" E	57.156
17 - 18	117.719	35.881	N 32°26'34.7" W	17.421
18 - 19	108.923	33.200	N 45°40'51.3" W	
19 - 13	32.536	9.917	S 57°11'47.0" W	
13 - 12	58.045	17.692	S 32°57'48.8" E	
12 - 11	19.383	5.908	S 31°41'37.1" E	
11 - 16	33.138	10.100	N 57°2'0.0" E	
16 - 15	20.000	6.096	S 32°58'0.0" E	
15 - 10	33.582	10.236	S 57°2'0.0" W	
10 - 9	28.129	8.574	S 31°41'37.1" E	

TYPE	COUNT	SQR FEET	ACRES
Parcel	1	25357.836	0.582
ROW Right	1	13217.874	0.303
PDE Right	1	667.195	0.015
TDE Right	1	9763.016	0.224
ROW Left	0	0.000	0.000
PDE Left	0	0.000	0.000
TDE Left	0	0.000	0.000
TCE Left	0	0.000	0.000
TCE Right	0	0.000	0.000
PUE Left	0	0.000	0.000
PUE Right	0	0.000	0.000
TSE Left	0	0.000	0.000
TSE Right	0	0.000	0.000
DUE Left	0	0.000	0.000
DUE Right	0	0.000	0.000
DTE Left	0	0.000	0.000
DTE Right	0	0.000	0.000
AUE_Left	0	0.000	0.000
AUE_Right	0	0.000	0.000
PCE Left	0	0.000	0.000
PCE Right	0	0.000	0.000
TUE Left	0	0.000	0.000
TUE Right	0	0.000	0.000
REM Left	0	0.000	0.000
REM Right	0	0.000	0.000
Other Left	0	0.000	0.000
Other Right	0	0.000	0.000
PE Left	0	0.000	0.000
PE Right	0	0.000	0.000

THIS MAP IS NOT A CERTIFIED SURVEY AND HAS NOT BEEN REVIEWED BY A LOCAL GOVERNMENT AGENCY FOR COMPLIANCE WITH ANY APPLICABLE LAND DEVELOPMENT REGULATIONS. THE PROPERTY SHOWN ON THIS MAP WAS LOCATED FOR THE NORTH CAROLINA DEPARTMENT OF TRANSPORTATION FOR HIGHWAY DESIGN PURPOSES. SOME ERROR MAY EXIST BETWEEN THE GRAPHICAL AND ACTUAL GROUND LOCATIONS OF PROPERTY LINES. THIS MAP IS TO BE USED AS A GRAPHICAL REPRESENTATION OF THE NCDOT'S INTENT TO ACQUIRE PROPERTY FOR RIGHT OF WAY PURPOSES, AND IN NO WAY REPRESENTS AN ACTUAL BOUNDARY SURVEY OF THIS PROPERTY.

NORTH CAROLINA DEPARTMENT OF TRANSPORTATION	
RIGHT OF WAY BRANCH	
CHARLES R.NUCKLES	05-8-2025
PARCEL # 155	S:\CADD\U4758\DDRAFT\U4758_dee
DB 3546 PG 1962	UNKNOWN SCALE



THIS MAP IS NOT A CERTIFIED SURVEY AND HAS NOT BEEN REVIEWED BY A LOCAL GOVERNMENT AGENCY FOR COMPLIANCE WITH ANY APPLICABLE LAND DEVELOPMENT REGULATIONS. THE PROPERTY SHOWN ON THIS MAP WAS LOCATED FOR THE NORTH CAROLINA DEPARTMENT OF TRANSPORTATION FOR HIGHWAY DESIGN PURPOSES. SOME ERROR MAY EXIST BETWEEN THE GRAPHICAL AND ACTUAL GROUND LOCATIONS OF PROPERTY LINES. THIS MAP IS TO BE USED AS A GRAPHICAL REPRESENTATION OF THE NCDOT'S INTENT TO ACQUIRE PROPERTY FOR RIGHT OF WAY PURPOSES, AND IN NO WAY REPRESENTS AN ACTUAL BOUNDARY SURVEY OF THIS PROPERTY.

NORTH CAROLINA DEPARTMENT OF TRANSPORTATION	
RIGHT OF WAY BRANCH	
	10-6-2022
PARCEL # 155_Rem	S:\CADD\U4758\DDRAFT\U4758_dee
	UNKNOWN SCALE

	SQR FT	ACRES	SQR M	HECTARES
ROW Right	9162.534	0.210	851.231	0.085
FROM - TO	DISTANCE (FT/M)	BEARING	RADIUS (FT/M)	CURVE LENGTH (FT/M)
-L- Sta 222+00 - 8	123.468	37.633	S 59°31'0.2" E	
8 - 9	33.125	10.097	N 32°25'34.0" W	1755.500 535.077 33.125 10.097
9 - 10	134.815	41.092	N 32°58'0.0" W	
10 - 7	62.189	18.955	S 57°11'47.0" W	
7 - 1	0.331	0.101	S 57°11'47.0" W	
1 - 2	123.809	37.737	S 32°45'2.9" E	
2 - 3	6.130	1.868	S 87°42'25.7" E	
3 - 8	70.624	21.526	S 87°42'25.7" E	

	SQR FT	ACRES	SQR M	HECTARES
TCE Right	3519.088	0.081	326.935	0.033
FROM - TO	DISTANCE (FT/M)	BEARING	RADIUS (FT/M)	CURVE LENGTH (FT/M)
-L- Sta 222+00 - 9	95.180	29.011	S 68°38'9.6" E	
9 - 8	33.125	10.097	S 32°25'34.0" E	1755.500 535.077 33.125 10.097
8 - 11	23.789	7.251	S 87°42'25.7" E	
11 - 12	12.766	3.891	N 28°12'20.1" W	
12 - 13	168.893	51.479	N 33°1'2.6" W	
13 - 10	20.023	6.103	S 57°11'47.0" W	
10 - 9	134.815	41.092	S 32°58'0.0" E	


	SQR FT	ACRES	SQR M	HECTARES
TDE Right	5271.852	0.121	489.773	0.049
FROM - TO	DISTANCE (FT/M)	BEARING	RADIUS (FT/M)	CURVE LENGTH (FT/M)
-L- Sta 222+00 - 14	101.278	30.870	N 22°30'3.3" E	
14 - 13	7.911	2.411	S 57°11'47.0" W	
13 - 12	168.893	51.479	S 33°1'2.6" E	
12 - 11	12.766	3.891	S 28°12'20.1" E	
11 - 15	43.016	13.111	S 87°42'25.7" E	
15 - 16	47.568	14.499	N 34°2'52.7" W	
16 - 17	75.476	23.005	N 34°21'46.5" W	
17 - 14	86.677	26.419	N 48°44'36.2" W	

	SQR FT	ACRES	SQR M	HECTARES
REM Right	16195.302	0.372	1504.599	0.150
FROM - TO	DISTANCE (FT/M)	BEARING	RADIUS (FT/M)	CURVE LENGTH (FT/M)
-L- Sta 222+00 - 9	95.180	29.011	S 68°38'9.6" E	
9 - 8	33.125	10.097	S 32°25'34.0" E	1755.500 535.077 33.125 10.097
8 - 4	87.985	26.818	S 87°42'25.7" E	
4 - 5	12.422	3.786	S 88°37'27.4" E	
5 - 6	225.505	68.734	N 32°46'34.0" W	
6 - 10	82.538	25.158	S 57°11'47.0" W	
10 - 9	134.815	41.092	S 32°58'0.0" E	

TYPE	COUNT	SQR FEET	ACRES
Parcel	1	25357.836	0.582
ROW Right	1	9162.534	0.210
TCE Right	1	3519.088	0.081
TDE Right	1	5271.852	0.121
REM Right	1	16195.302	0.372
ROW Left	0	0.000	0.000
PDE Left	0	0.000	0.000
PDE Right	0	0.000	0.000
TDE Left	0	0.000	0.000
TCE Left	0	0.000	0.000
PUE Left	0	0.000	0.000
PUE Right	0	0.000	0.000
TSE Left	0	0.000	0.000
TSE Right	0	0.000	0.000
DUE Left	0	0.000	0.000
DUE Right	0	0.000	0.000
DTE Left	0	0.000	0.000
DTE Right	0	0.000	0.000
AUE_Left	0	0.000	0.000
AUE_Right	0	0.000	0.000
PCE Left	0	0.000	0.000
PCE Right	0	0.000	0.000
TUE Left	0	0.000	0.000
TUE Right	0	0.000	0.000
REM Left	0	0.000	0.000
Other Left	0	0.000	0.000
Other Right	0	0.000	0.000
PE Left	0	0.000	0.000
PE Right	0	0.000	0.000

THIS MAP IS NOT A CERTIFIED SURVEY AND HAS NOT BEEN REVIEWED BY A LOCAL GOVERNMENT AGENCY FOR COMPLIANCE WITH ANY APPLICABLE LAND DEVELOPMENT REGULATIONS. THE PROPERTY SHOWN ON THIS MAP WAS LOCATED FOR THE NORTH CAROLINA DEPARTMENT OF TRANSPORTATION FOR HIGHWAY DESIGN PURPOSES. SOME ERROR MAY EXIST BETWEEN THE GRAPHICAL AND ACTUAL GROUND LOCATIONS OF PROPERTY LINES. THIS MAP IS TO BE USED AS A GRAPHICAL REPRESENTATION OF THE NCDOT'S INTENT TO ACQUIRE PROPERTY FOR RIGHT OF WAY PURPOSES, AND IN NO WAY REPRESENTS AN ACTUAL BOUNDARY SURVEY OF THIS PROPERTY.

NORTH CAROLINA DEPARTMENT OF TRANSPORTATION	
RIGHT OF WAY BRANCH	
	10-6-2022
PARCEL # 155_Rem	S:\CADD\U4758\DDRAFT\U4758_dee
UNKNOWN SCALE	

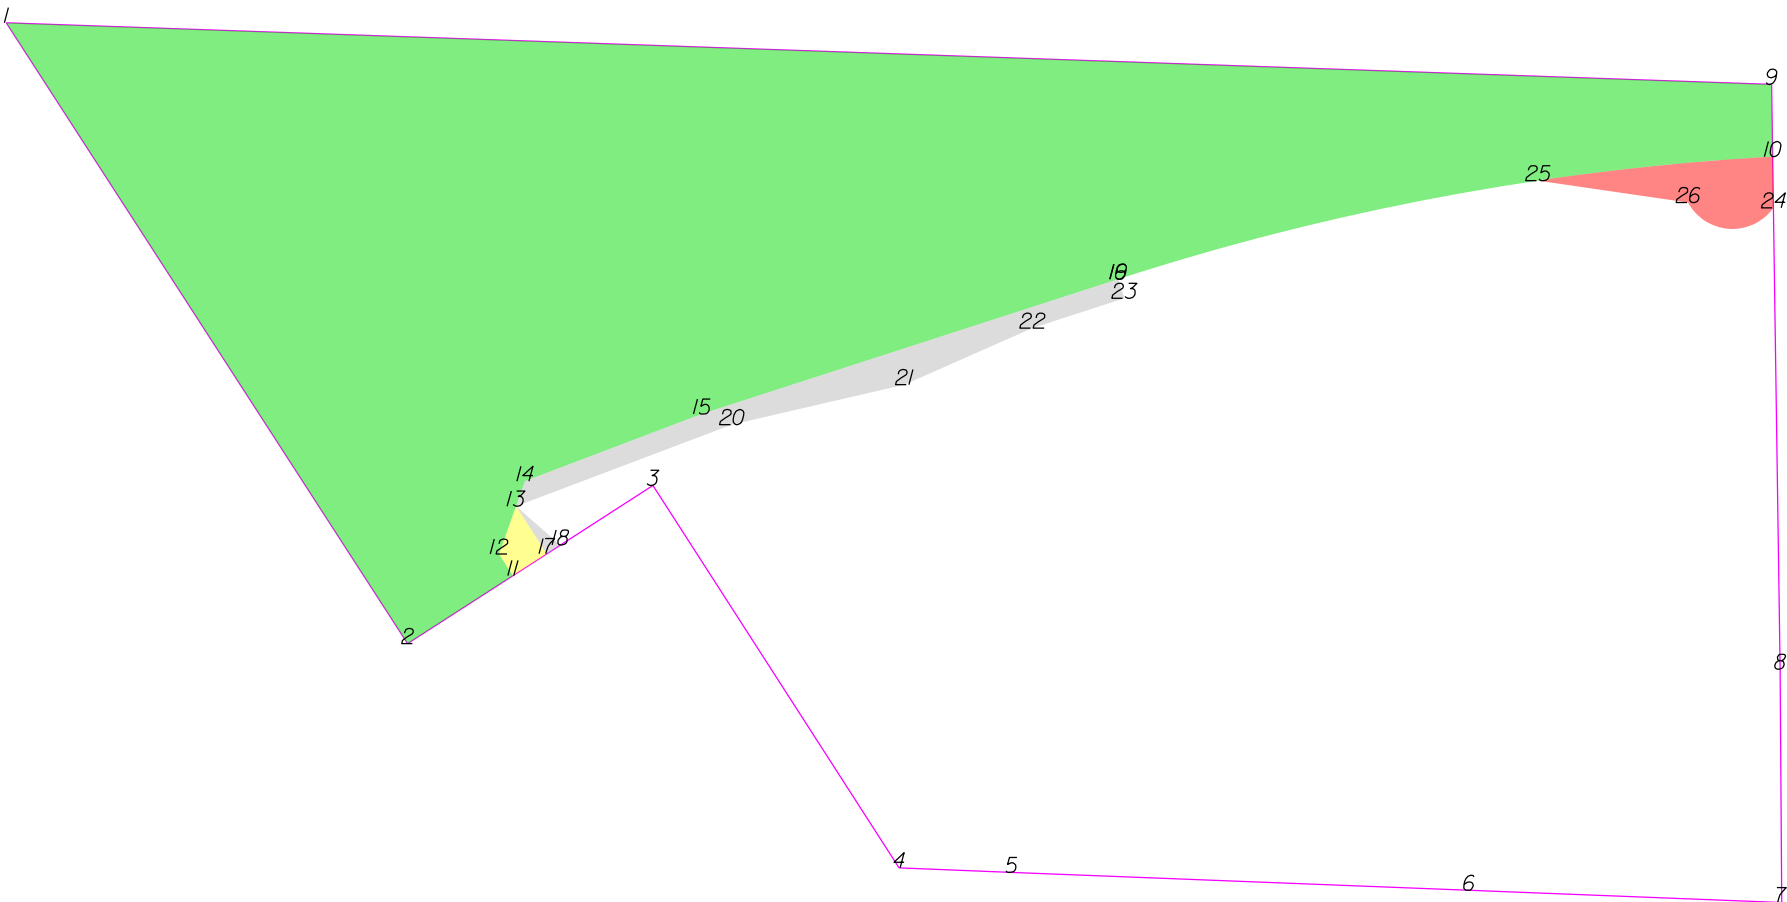

-L- Sta 220+00



THIS MAP IS NOT A CERTIFIED SURVEY AND HAS NOT BEEN REVIEWED BY A LOCAL GOVERNMENT AGENCY FOR COMPLIANCE WITH ANY APPLICABLE LAND DEVELOPMENT REGULATIONS. THE PROPERTY SHOWN ON THIS MAP WAS LOCATED FOR THE NORTH CAROLINA DEPARTMENT OF TRANSPORTATION FOR HIGHWAY DESIGN PURPOSES. SOME ERROR MAY EXIST BETWEEN THE GRAPHICAL AND ACTUAL GROUND LOCATIONS OF PROPERTY LINES. THIS MAP IS TO BE USED AS A GRAPHICAL REPRESENTATION OF THE NCDOT'S INTENT TO ACQUIRE PROPERTY FOR RIGHT OF WAY PURPOSES, AND IN NO WAY REPRESENTS AN ACTUAL BOUNDARY SURVEY OF THIS PROPERTY.

NORTH CAROLINA DEPARTMENT OF TRANSPORTATION	
RIGHT OF WAY BRANCH	
STATE OF NORTH CAROLINA	12-8-2021
PARCEL # 156	S:\CADD\U4758\DDRAFT\U4758_dee
DB 3614 PG 1984	UNKNOWN SCALE

	SQR FT	ACRES	SQR M	HECTARES
ROW Right	114432.004	2.627	106311.24	1.063
FROM - TO	DISTANCE (FT/M)	BEARING	RADIUS (FT/M)	CURVE LENGTH (FT/M)
-L- Sta 220+00 - 10	703.013	214.279	N 49°31'47.2" E	
10 - 9	35.849	10.927	N 0°50'58.0" W	
9 - 1	875.763	266.933	N 88°0'10.1" W	
1 - 2	366.471	111.701	S 32°52'12.9" E	
2 - 11	62.189	18.955	N 57°11'47.0" E	
11 - 12	12.664	3.860	N 32°58'0.0" W	
12 - 13	25.206	7.683	N 19°32'0.0" E	
13 - 14	13.174	4.015	N 19°32'0.0" E	
14 - 15	93.833	28.600	N 69°15'12.6" E	
15 - 16	216.828	66.089	N 72°2'0.0" E	
16 - 10	330.296	100.675	N 79°23'19.0" E	1290.000 393.193 331.205 100.952

	SQR FT	ACRES	SQR M	HECTARES
TCE Right	407.597	0.009	37.867	0.004
FROM - TO	DISTANCE (FT/M)	BEARING	RADIUS (FT/M)	CURVE LENGTH (FT/M)
-L- Sta 220+00 - 11	264.269	80.549	N 19°51'37.9" W	
11 - 17	20.023	6.103	N 57°11'47.0" E	
17 - 13	28.066	8.554	N 33°1'2.6" W	
13 - 12	25.206	7.683	S 19°32'0.0" W	
12 - 11	12.664	3.860	S 32°58'0.0" E	

	SQR FT	ACRES	SQR M	HECTARES
TDE Right	111.014	0.003	10.314	0.001
FROM - TO	DISTANCE (FT/M)	BEARING	RADIUS (FT/M)	CURVE LENGTH (FT/M)
-L- Sta 220+00 - 17	269.461	82.132	N 15°42'27.5" W	
17 - 18	7.911	2.411	N 57°11'47.0" E	
18 - 13	29.188	8.896	N 48°44'36.2" W	
13 - 17	28.066	8.554	S 33°1'2.6" E	


	SQR FT	ACRES	SQR M	HECTARES
TDE Right	3678.737	0.084	341.767	0.034
FROM - TO	DISTANCE (FT/M)	BEARING	RADIUS (FT/M)	CURVE LENGTH (FT/M)
-L- Sta 220+00 - 19	447.963	136.539	N 28°0'7.6" E	
19 - 16	0.164	0.050	S 72°2'13.1" W	1290.000 393.193 0.164 0.050
16 - 15	216.828	66.089	S 72°2'0.0" W	
15 - 14	93.833	28.600	S 69°15'12.6" W	
14 - 13	13.174	4.015	S 19°32'0.0" W	
13 - 20	114.375	34.861	N 69°16'33.1" E	
20 - 21	87.821	26.768	N 76°55'56.7" E	
21 - 22	69.354	21.139	N 66°14'25.9" E	
22 - 23	47.991	14.628	N 72°2'0.0" E	
23 - 19	10.000	3.048	N 17°57'33.8" W	

	SQR FT	ACRES	SQR M	HECTARES
PUE Right	2066.871	0.047	192.019	0.019
FROM - TO	DISTANCE (FT/M)	BEARING	RADIUS (FT/M)	CURVE LENGTH (FT/M)
-L- Sta 220+00 - 24	687.054	209.415	N 51°9'56.8" E	
24 - 10	25.465	7.762	N 0°50'58.0" W	
10 - 25	116.957	35.649	S 84°8'44.5" W	1290.000 393.193 116.997 35.661
25 - 26	75.227	22.929	S 81°42'37.4" E	
26 - 24	42.369	12.914	S 86°21'51.9" E	25.000 7.620 50.552 15.408

TYPE	COUNT	SQR FEET	ACRES
Parcel	1	275656.439	6.328
ROW Right	1	114432.004	2.627
TCE Right	1	407.597	0.009
TDE Right	2	3789.750	0.087
PUE Right	1	2066.871	0.047
ROW Left	0	0.000	0.000
PDE Left	0	0.000	0.000
PDE Right	0	0.000	0.000
TDE Left	0	0.000	0.000
TCE Left	0	0.000	0.000
PUE Left	0	0.000	0.000
TSE Left	0	0.000	0.000
TSE Right	0	0.000	0.000
DUE Left	0	0.000	0.000
DUE Right	0	0.000	0.000
DTE Left	0	0.000	0.000
DTE Right	0	0.000	0.000
AUE_Left	0	0.000	0.000
AUE_Right	0	0.000	0.000
PCE Left	0	0.000	0.000
PCE Right	0	0.000	0.000
TUE Left	0	0.000	0.000
TUE Right	0	0.000	0.000
REM Left	0	0.000	0.000
REM Right	0	0.000	0.000
Other Left	0	0.000	0.000
Other Right	0	0.000	0.000
PE Left	0	0.000	0.000
PE Right	0	0.000	0.000

THIS MAP IS NOT A CERTIFIED SURVEY AND HAS NOT BEEN REVIEWED BY A LOCAL GOVERNMENT AGENCY FOR COMPLIANCE WITH ANY APPLICABLE LAND DEVELOPMENT REGULATIONS. THE PROPERTY SHOWN ON THIS MAP WAS LOCATED FOR THE NORTH CAROLINA DEPARTMENT OF TRANSPORTATION FOR HIGHWAY DESIGN PURPOSES. SOME ERROR MAY EXIST BETWEEN THE GRAPHICAL AND ACTUAL GROUND LOCATIONS OF PROPERTY LINES. THIS MAP IS TO BE USED AS A GRAPHICAL REPRESENTATION OF THE NCDOT'S INTENT TO ACQUIRE PROPERTY FOR RIGHT OF WAY PURPOSES, AND IN NO WAY REPRESENTS AN ACTUAL BOUNDARY SURVEY OF THIS PROPERTY.

NORTH CAROLINA DEPARTMENT OF TRANSPORTATION	
RIGHT OF WAY BRANCH	
STATE OF NORTH CAROLINA	12-8-2021
PARCEL * 156	S:\CADD\U4758\DDRAFT\U4758_dee
DB 3614 PG 1984	UNKNOWN SCALE

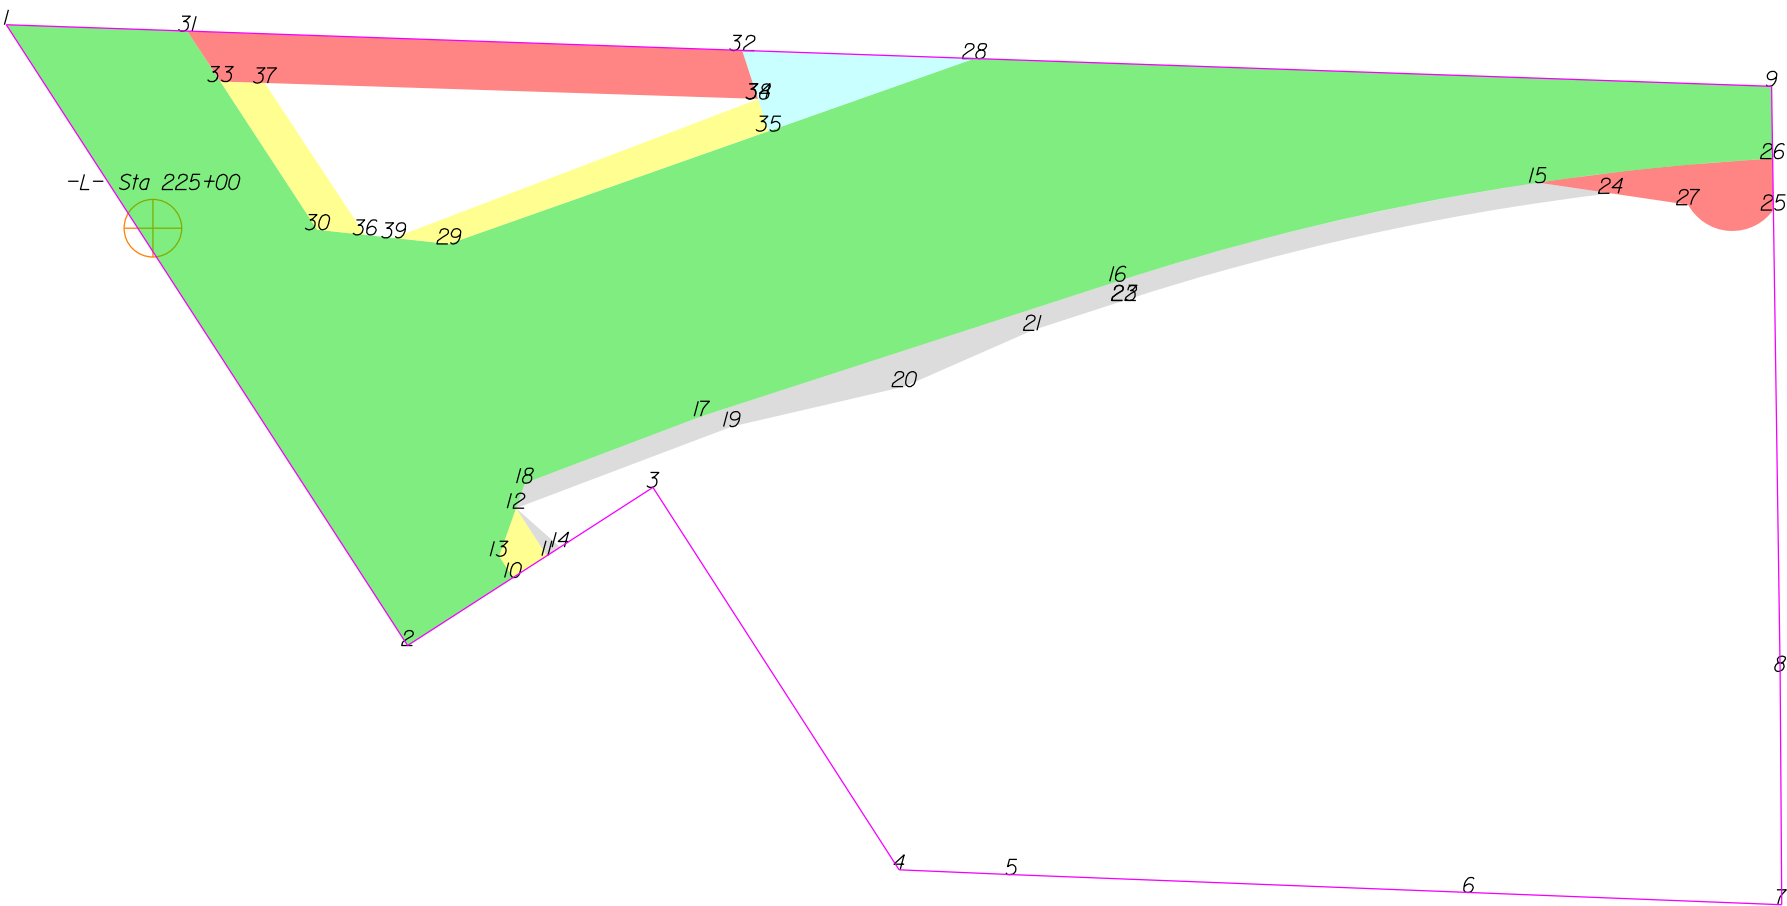

THIS MAP IS NOT A CERTIFIED SURVEY AND HAS NOT BEEN REVIEWED BY A LOCAL GOVERNMENT AGENCY FOR COMPLIANCE WITH ANY APPLICABLE LAND DEVELOPMENT REGULATIONS. THE PROPERTY SHOWN ON THIS MAP WAS LOCATED FOR THE NORTH CAROLINA DEPARTMENT OF TRANSPORTATION FOR HIGHWAY DESIGN PURPOSES. SOME ERROR MAY EXIST BETWEEN THE GRAPHICAL AND ACTUAL GROUND LOCATIONS OF PROPERTY LINES. THIS MAP IS TO BE USED AS A GRAPHICAL REPRESENTATION OF THE NCDOT'S INTENT TO ACQUIRE PROPERTY FOR RIGHT OF WAY PURPOSES, AND IN NO WAY REPRESENTS AN ACTUAL BOUNDARY SURVEY OF THIS PROPERTY.

NORTH CAROLINA DEPARTMENT OF TRANSPORTATION	
RIGHT OF WAY BRANCH	
STATE OF NORTH CAROLINA	02-21-2024
PARCEL # 156	Z:\CADD\U4758\DDRAFT\U4758_dee
DB 3614 PG 1984	UNKNOWN SCALE

	SQR FT	ACRES	SQR M	HECTARES
TCE Right	407.597	0.009	37.867	0.004
FROM - TO	DISTANCE (FT/M)	BEARING	RADIUS (FT/M)	CURVE LENGTH (FT/M)
-L- Sta 225+00 - 10	248.778	75.828	S 45°51'26.2" E	
10 - 11	20.023	6.103	N 57°11'47.0" E	
11 - 12	28.066	8.554	N 33°1'2.6" W	
12 - 13	25.206	7.683	S 19°32'0.0" W	
13 - 10	12.664	3.860	S 32°58'0.0" E	

	SQR FT	ACRES	SQR M	HECTARES
TDE Right	111.014	0.003	10.314	0.001
FROM - TO	DISTANCE (FT/M)	BEARING	RADIUS (FT/M)	CURVE LENGTH (FT/M)
-L- Sta 225+00 - 11	254.051	77.435	S 50°15'38.1" E	
11 - 14	7.911	2.411	N 57°11'47.0" E	
14 - 12	29.188	8.896	N 48°44'36.2" W	
12 - 11	28.066	8.554	S 33°1'2.6" E	

	SQR FT	ACRES	SQR M	HECTARES
TDE Right	5982.223	0.137	555.769	0.056
FROM - TO	DISTANCE (FT/M)	BEARING	RADIUS (FT/M)	CURVE LENGTH (FT/M)
-L- Sta 225+00 - 15	687.141	209.441	N 88°7'9.4" E	
15 - 16	213.962	65.216	S 76°47'25.4" W	1290.000
16 - 17	216.828	66.089	S 72°2'0.0" W	393.193
17 - 18	93.833	28.600	S 69°15'12.6" W	214.208
18 - 12	13.174	4.015	S 19°32'0.0" W	65.291
12 - 19	114.375	34.861	N 69°16'33.1" E	
19 - 20	87.821	26.768	N 76°55'56.7" E	
20 - 21	69.354	21.139	N 66°14'25.9" E	
21 - 22	47.828	14.578	N 72°2'0.0" E	
22 - 23	0.163	0.050	N 72°2'0.0" E	
23 - 24	246.823	75.232	N 77°34'24.2" E	1280.000
24 - 15	36.359	11.082	N 81°42'37.4" W	390.145

	SQR FT	ACRES	SQR M	HECTARES
PUE Right	2066.871	0.047	192.019	0.019
FROM - TO	DISTANCE (FT/M)	BEARING	RADIUS (FT/M)	CURVE LENGTH (FT/M)
-L- Sta 225+00 - 25	803.546	244.921	N 89°21'24.9" E	
25 - 26	25.465	7.762	N 0°50'58.0" W	
26 - 15	116.957	35.649	S 84°8'44.5" W	1290.000
15 - 24	36.359	11.082	S 81°42'37.4" E	393.193
24 - 27	38.868	11.847	S 81°42'37.4" E	116.997
27 - 25	42.369	12.914	S 86°21'51.9" E	35.661
			25.000	7.620
				50.552
				15.408

	SQR FT	ACRES	SQR M	HECTARES
ROW Right	91746.221	2.106	8523.537	0.852
FROM - TO	DISTANCE (FT/M)	BEARING	RADIUS (FT/M)	CURVE LENGTH (FT/M)
-L- Sta 225+00 - 16	479.195	146.059	S 86°50'55.5" E	
16 - 26	330.296	100.675	N 79°23'19.0" E	1290.000
26 - 9	35.849	10.927	N 0°50'58.0" W	393.193
9 - 28	395.468	120.539	N 88°0'10.1" W	331.205
28 - 29	276.344	84.230	S 70°34'54.5" W	100.952
29 - 30	65.573	19.987	N 83°51'38.7" W	
30 - 31	117.694	35.873	N 33°12'36.3" W	
31 - 1	89.775	27.363	N 88°0'10.1" W	
1 - 2	366.471	111.701	S 32°52'12.9" E	
2 - 10	62.189	18.955	N 57°11'47.0" E	
10 - 13	12.664	3.860	N 32°58'0.0" W	
13 - 18	38.381	11.698	N 19°32'0.0" E	
18 - 17	93.833	28.600	N 69°15'12.6" E	
17 - 16	216.828	66.089	N 72°2'0.0" E	

	SQR FT	ACRES	SQR M	HECTARES
PUE Right	6524.150	0.150	606.116	0.061
FROM - TO	DISTANCE (FT/M)	BEARING	RADIUS (FT/M)	CURVE LENGTH (FT/M)
-L- Sta 225+00 - 32	305.250	93.040	N 73°13'13.7" E	
32 - 31	275.344	83.925	N 88°0'10.1" W	
31 - 33	29.943	9.127	S 33°12'36.3" E	
33 - 34	266.671	81.282	S 88°10'46.0" E	
34 - 32	25.155	7.667	N 17°58'0.0" W	

	SQR FT	ACRES	SQR M	HECTARES
DUE Right	2276.997	0.052	211.541	0.021
FROM - TO	DISTANCE (FT/M)	BEARING	RADIUS (FT/M)	CURVE LENGTH (FT/M)
-L- Sta 225+00 - 28	415.951	126.782	N 78°20'2.1" E	
28 - 32	115.176	35.106	N 88°0'10.1" W	
32 - 35	42.067	12.822	S 17°58'0.0" E	
35 - 28	108.290	33.007	N 70°34'54.5" E	

	SQR FT	ACRES	SQR M	HECTARES
TCE Right	1618.562	0.037	150.370	0.015
FROM - TO	DISTANCE (FT/M)	BEARING	RADIUS (FT/M)	CURVE LENGTH (FT/M)
-L- Sta 225+00 - 36	105.234	32.075	S 88°12'19.8" E	
36 - 37	90.177	27.486	N 33°25'32.7" W	

THIS MAP IS NOT A CERTIFIED SURVEY AND HAS NOT BEEN REVIEWED BY A LOCAL GOVERNMENT AGENCY FOR COMPLIANCE WITH ANY APPLICABLE LAND DEVELOPMENT REGULATIONS. THE PROPERTY SHOWN ON THIS MAP WAS LOCATED FOR THE NORTH CAROLINA DEPARTMENT OF TRANSPORTATION FOR HIGHWAY DESIGN PURPOSES. SOME ERROR MAY EXIST BETWEEN THE GRAPHICAL AND ACTUAL GROUND LOCATIONS OF PROPERTY LINES. THIS MAP IS TO BE USED AS A GRAPHICAL REPRESENTATION OF THE NCDOT'S INTENT TO ACQUIRE PROPERTY FOR RIGHT OF WAY PURPOSES, AND IN NO WAY REPRESENTS AN ACTUAL BOUNDARY SURVEY OF THIS PROPERTY.

NORTH CAROLINA DEPARTMENT OF TRANSPORTATION	
RIGHT OF WAY BRANCH	
STATE OF NORTH CAROLINA	02-21-2024
PARCEL * 156	Z:\CADD\U4758\DDRAFT\U4758_dee
DB 3614 PG 1984	UNKNOWN SCALE


37 - 33	22.044	6.719	N 88°10'46.0" W				
33 - 30	87.751	26.747	S 33°12'36.3" E				
30 - 36	23.781	7.248	S 83°51'38.7" E				

	SQR FT	ACRES		SQR M	HECTARES		
TCE Right	2614.465	0.060		242.893	0.024		
FROM - TO	DISTANCE (FT/M)		BEARING	RADIUS (FT/M)		CURVE LENGTH (FT/M)	
-L- Sta 225+00 - 35	308.997	94.182	N 81°2'36.3" E				
35 - 38	16.743	5.103	N 17°58'0.0" W				
38 - 39	193.369	58.939	S 69°8'25.9" W				
39 - 29	27.523	8.389	S 83°51'38.7" E				
29 - 35	168.054	51.223	N 70°34'54.5" E				

TYPE	COUNT	SQR FEET	ACRES
Parcel	1	275656.439	6.328
TCE Right	3	4640.624	0.107
TDE Right	2	6093.236	0.140
PUE Right	2	8591.021	0.197
ROW Right	1	91746.221	2.106
DUE Right	1	2276.997	0.052
ROW Left	0	0.000	0.000
PDE Left	0	0.000	0.000
PDE Right	0	0.000	0.000
TDE Left	0	0.000	0.000
TCE Left	0	0.000	0.000
PUE Left	0	0.000	0.000
TSE Left	0	0.000	0.000
TSE Right	0	0.000	0.000
DUE Left	0	0.000	0.000
DTE Left	0	0.000	0.000
DTE Right	0	0.000	0.000
AUE_Left	0	0.000	0.000
AUE_Right	0	0.000	0.000
PCE Left	0	0.000	0.000
PCE Right	0	0.000	0.000
TUE Left	0	0.000	0.000
TUE Right	0	0.000	0.000
REM Left	0	0.000	0.000
REM Right	0	0.000	0.000
Other Left	0	0.000	0.000
Other Right	0	0.000	0.000
PE Left	0	0.000	0.000
PE Right	0	0.000	0.000

THIS MAP IS NOT A CERTIFIED SURVEY AND HAS NOT BEEN REVIEWED BY A LOCAL GOVERNMENT AGENCY FOR COMPLIANCE WITH ANY APPLICABLE LAND DEVELOPMENT REGULATIONS. THE PROPERTY SHOWN ON THIS MAP WAS LOCATED FOR THE NORTH CAROLINA DEPARTMENT OF TRANSPORTATION FOR HIGHWAY DESIGN PURPOSES. SOME ERROR MAY EXIST BETWEEN THE GRAPHICAL AND ACTUAL GROUND LOCATIONS OF PROPERTY LINES. THIS MAP IS TO BE USED AS A GRAPHICAL REPRESENTATION OF THE NCDOT'S INTENT TO ACQUIRE PROPERTY FOR RIGHT OF WAY PURPOSES, AND IN NO WAY REPRESENTS AN ACTUAL BOUNDARY SURVEY OF THIS PROPERTY.

NORTH CAROLINA DEPARTMENT OF TRANSPORTATION	
RIGHT OF WAY BRANCH	
STATE OF NORTH CAROLINA	02-21-2024
PARCEL * 156	Z:\CADD\U4758\DDRAFT\U4758_dee
DB 3614 PG 1984	UNKNOWN SCALE

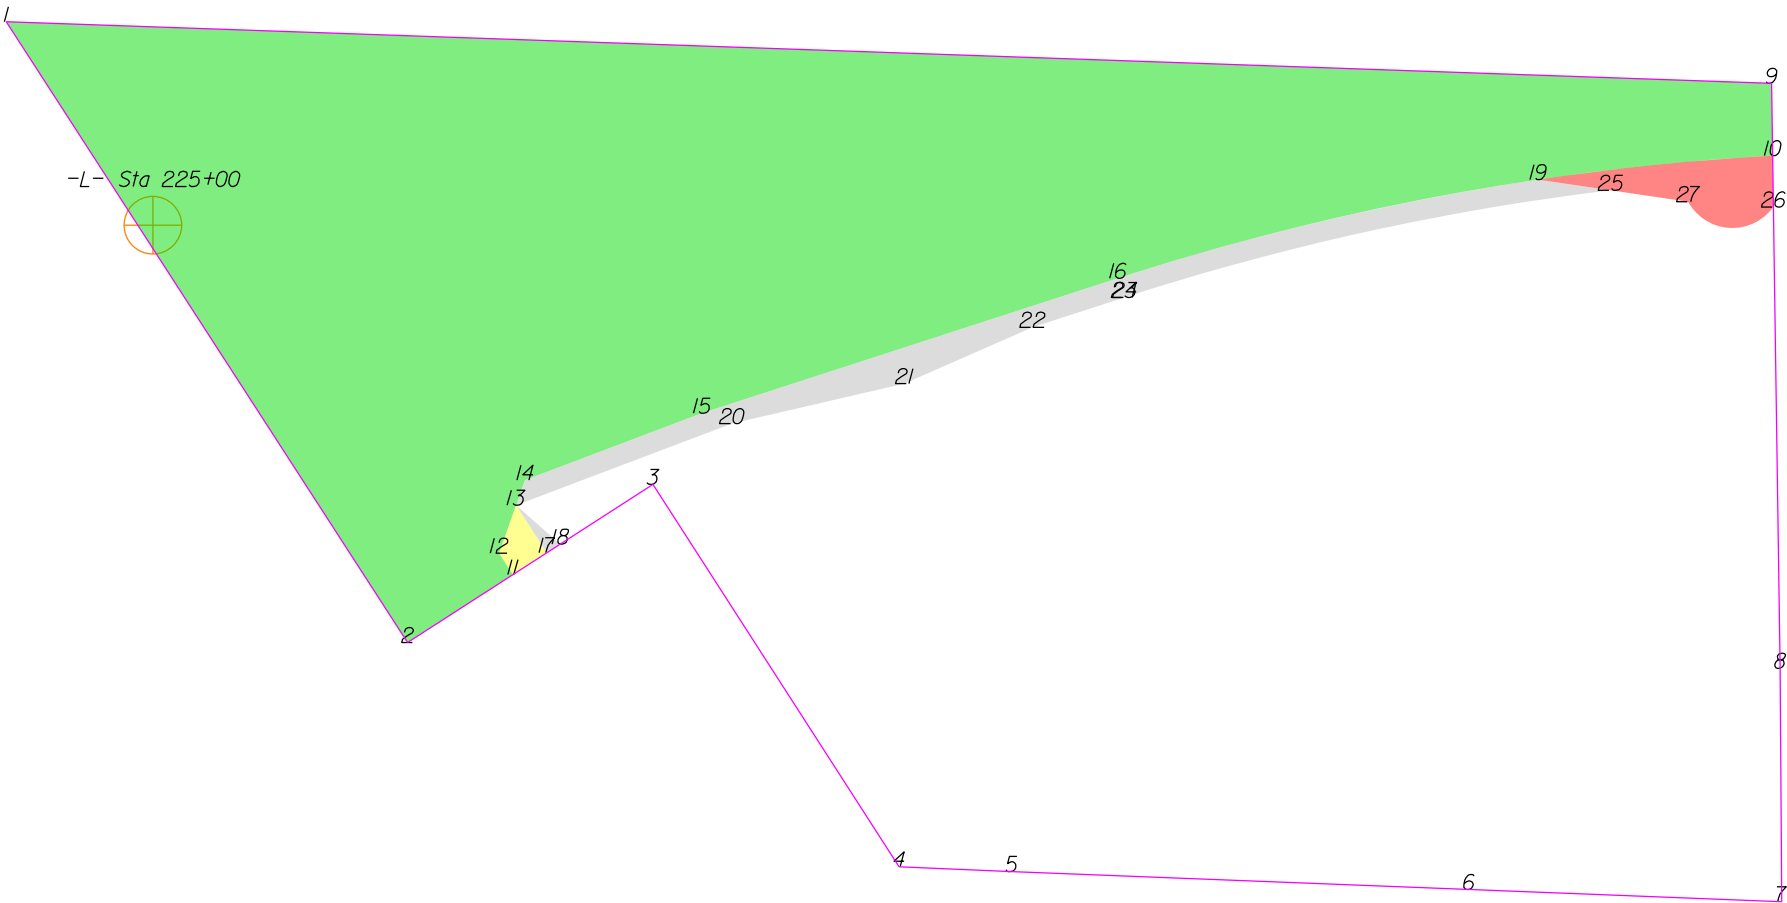

THIS MAP IS NOT A CERTIFIED SURVEY AND HAS NOT BEEN REVIEWED BY A LOCAL GOVERNMENT AGENCY FOR COMPLIANCE WITH ANY APPLICABLE LAND DEVELOPMENT REGULATIONS. THE PROPERTY SHOWN ON THIS MAP WAS LOCATED FOR THE NORTH CAROLINA DEPARTMENT OF TRANSPORTATION FOR HIGHWAY DESIGN PURPOSES. SOME ERROR MAY EXIST BETWEEN THE GRAPHICAL AND ACTUAL GROUND LOCATIONS OF PROPERTY LINES. THIS MAP IS TO BE USED AS A GRAPHICAL REPRESENTATION OF THE NCDOT'S INTENT TO ACQUIRE PROPERTY FOR RIGHT OF WAY PURPOSES, AND IN NO WAY REPRESENTS AN ACTUAL BOUNDARY SURVEY OF THIS PROPERTY.

NORTH CAROLINA DEPARTMENT OF TRANSPORTATION	
RIGHT OF WAY BRANCH	
STATE OF NORTH CAROLINA	02-22-2023
PARCEL # 156	S:\CADD\U4758\DDRAFT\U4758_dee
DB 3614 PG 1984	UNKNOWN SCALE

	SQR FT	ACRES		SQR M		HECTARES	
ROW Right	114432.004	2.627		10631124		1.063	
FROM - TO		DISTANCE (FT/M)		BEARING		RADIUS (FT/M)	
-L- Sta 225+00 - 10		803.858	245.016	N 87°32'29.8" E			
10 - 9		35.849	10.927	N 0°50'58.0" W			
9 - 1		875.763	266.933	N 88°0'10.1" W			
1 - 2		366.471	111.701	S 32°52'12.9" E			
2 - 11		62.189	18.955	N 57°11'47.0" E			
11 - 12		12.664	3.860	N 32°58'0.0" W			
12 - 13		25.206	7.683	N 19°32'0.0" E			
13 - 14		13.174	4.015	N 19°32'0.0" E			
14 - 15		93.833	28.600	N 69°15'12.6" E			
15 - 16		216.828	66.089	N 72°2'0.0" E			
16 - 10		330.296	100.675	N 79°23'19.0" E		1290.000	393.193
						331.205	100.952

	SQR FT	ACRES		SQR M		HECTARES	
TCE Right	407.597	0.009		37.867		0.004	
FROM - TO		DISTANCE (FT/M)		BEARING		RADIUS (FT/M)	
-L- Sta 225+00 - 11		248.778	75.828	S 45°51'26.2" E			
11 - 17		20.023	6.103	N 57°11'47.0" E			
17 - 13		28.066	8.554	N 33°1'2.6" W			
13 - 12		25.206	7.683	S 19°32'0.0" W			
12 - 11		12.664	3.860	S 32°58'0.0" E			

	SQR FT	ACRES		SQR M		HECTARES	
TDE Right	111.014	0.003		10.314		0.001	
FROM - TO		DISTANCE (FT/M)		BEARING		RADIUS (FT/M)	
-L- Sta 225+00 - 17		254.051	77.435	S 50°15'38.1" E			
17 - 18		7.911	2.411	N 57°11'47.0" E			
18 - 13		29.188	8.896	N 48°44'36.2" W			
13 - 17		28.066	8.554	S 33°1'2.6" E			

	SQR FT	ACRES		SQR M		HECTARES	
TDE Right	5982.223	0.137		555.769		0.056	
FROM - TO		DISTANCE (FT/M)		BEARING		RADIUS (FT/M)	
-L- Sta 225+00 - 19		687.141	209.441	N 88°7'9.4" E			
19 - 16		213.962	65.216	S 76°47'25.4" W		1290.000	393.193
16 - 15		216.828	66.089	S 72°2'0.0" W			
15 - 14		93.833	28.600	S 69°15'12.6" W			
14 - 13		13.174	4.015	S 19°32'0.0" W			
13 - 20		114.375	34.861	N 69°16'33.1" E			
20 - 21		87.821	26.768	N 76°55'56.7" E			
21 - 22		69.354	21.139	N 66°14'25.9" E			
22 - 23		47.828	14.578	N 72°2'0.0" E			
23 - 24		0.163	0.050	N 72°2'0.0" E			
24 - 25		246.823	75.232	N 77°34'24.2" E		1280.000	390.145
25 - 19		36.359	11.082	N 81°42'37.4" W			

	SQR FT	ACRES		SQR M		HECTARES	
PUE Right	2066.871	0.047		192.019		0.019	
FROM - TO		DISTANCE (FT/M)		BEARING		RADIUS (FT/M)	
-L- Sta 225+00 - 26		803.546	244.921	N 89°21'24.9" E			
26 - 10		25.465	7.762	N 0°50'58.0" W			
10 - 19		116.957	35.649	S 84°8'44.5" W		1290.000	393.193
19 - 25		36.359	11.082	S 81°42'37.4" E			
25 - 27		38.868	11.847	S 81°42'37.4" E			
27 - 26		42.369	12.914	S 86°21'51.9" E		25.000	7.620
						50.552	15.408


THIS MAP IS NOT A CERTIFIED SURVEY AND HAS NOT BEEN REVIEWED BY A LOCAL GOVERNMENT AGENCY FOR COMPLIANCE WITH ANY APPLICABLE LAND DEVELOPMENT REGULATIONS. THE PROPERTY SHOWN ON THIS MAP WAS LOCATED FOR THE NORTH CAROLINA DEPARTMENT OF TRANSPORTATION FOR HIGHWAY DESIGN PURPOSES. SOME ERROR MAY EXIST BETWEEN THE GRAPHICAL AND ACTUAL GROUND LOCATIONS OF PROPERTY LINES. THIS MAP IS TO BE USED AS A GRAPHICAL REPRESENTATION OF THE NCDOT'S INTENT TO ACQUIRE PROPERTY FOR RIGHT OF WAY PURPOSES, AND IN NO WAY REPRESENTS AN ACTUAL BOUNDARY SURVEY OF THIS PROPERTY.

NORTH CAROLINA DEPARTMENT OF TRANSPORTATION	
RIGHT OF WAY BRANCH	
STATE OF NORTH CAROLINA	02-22-2023
PARCEL * 156	S:\CADD\U4758\DDRAFT\U4758_dee
DB 3614 PG 1984	UNKNOWN SCALE

TYPE	COUNT	SQR FEET	ACRES
Parcel	1	275656.439	6.328
ROW Right	1	114432.004	2.627
TCE Right	1	407.597	0.009
TDE Right	2	6093.236	0.140
PUE Right	1	2066.871	0.047
ROW Left	0	0.000	0.000
PDE Left	0	0.000	0.000
PDE Right	0	0.000	0.000
TDE Left	0	0.000	0.000
TCE Left	0	0.000	0.000
PUE Left	0	0.000	0.000
TSE Left	0	0.000	0.000
TSE Right	0	0.000	0.000
DUE Left	0	0.000	0.000
DUE Right	0	0.000	0.000
DTE Left	0	0.000	0.000
DTE Right	0	0.000	0.000
AUE_Left	0	0.000	0.000
AUE_Right	0	0.000	0.000
PCE Left	0	0.000	0.000
PCE Right	0	0.000	0.000
TUE Left	0	0.000	0.000
TUE Right	0	0.000	0.000
REM Left	0	0.000	0.000
REM Right	0	0.000	0.000
Other Left	0	0.000	0.000
Other Right	0	0.000	0.000
PE Left	0	0.000	0.000
PE Right	0	0.000	0.000

THIS MAP IS NOT A CERTIFIED SURVEY AND HAS NOT BEEN REVIEWED BY A LOCAL GOVERNMENT AGENCY FOR COMPLIANCE WITH ANY APPLICABLE LAND DEVELOPMENT REGULATIONS. THE PROPERTY SHOWN ON THIS MAP WAS LOCATED FOR THE NORTH CAROLINA DEPARTMENT OF TRANSPORTATION FOR HIGHWAY DESIGN PURPOSES. SOME ERROR MAY EXIST BETWEEN THE GRAPHICAL AND ACTUAL GROUND LOCATIONS OF PROPERTY LINES. THIS MAP IS TO BE USED AS A GRAPHICAL REPRESENTATION OF THE NCDOT'S INTENT TO ACQUIRE PROPERTY FOR RIGHT OF WAY PURPOSES, AND IN NO WAY REPRESENTS AN ACTUAL BOUNDARY SURVEY OF THIS PROPERTY.

NORTH CAROLINA DEPARTMENT OF TRANSPORTATION	
RIGHT OF WAY BRANCH	
STATE OF NORTH CAROLINA	02-22-2023
PARCEL # 156	S:\CADD\U4758\DDRAFT\U4758_dee
DB 3614 PG 1984	UNKNOWN SCALE

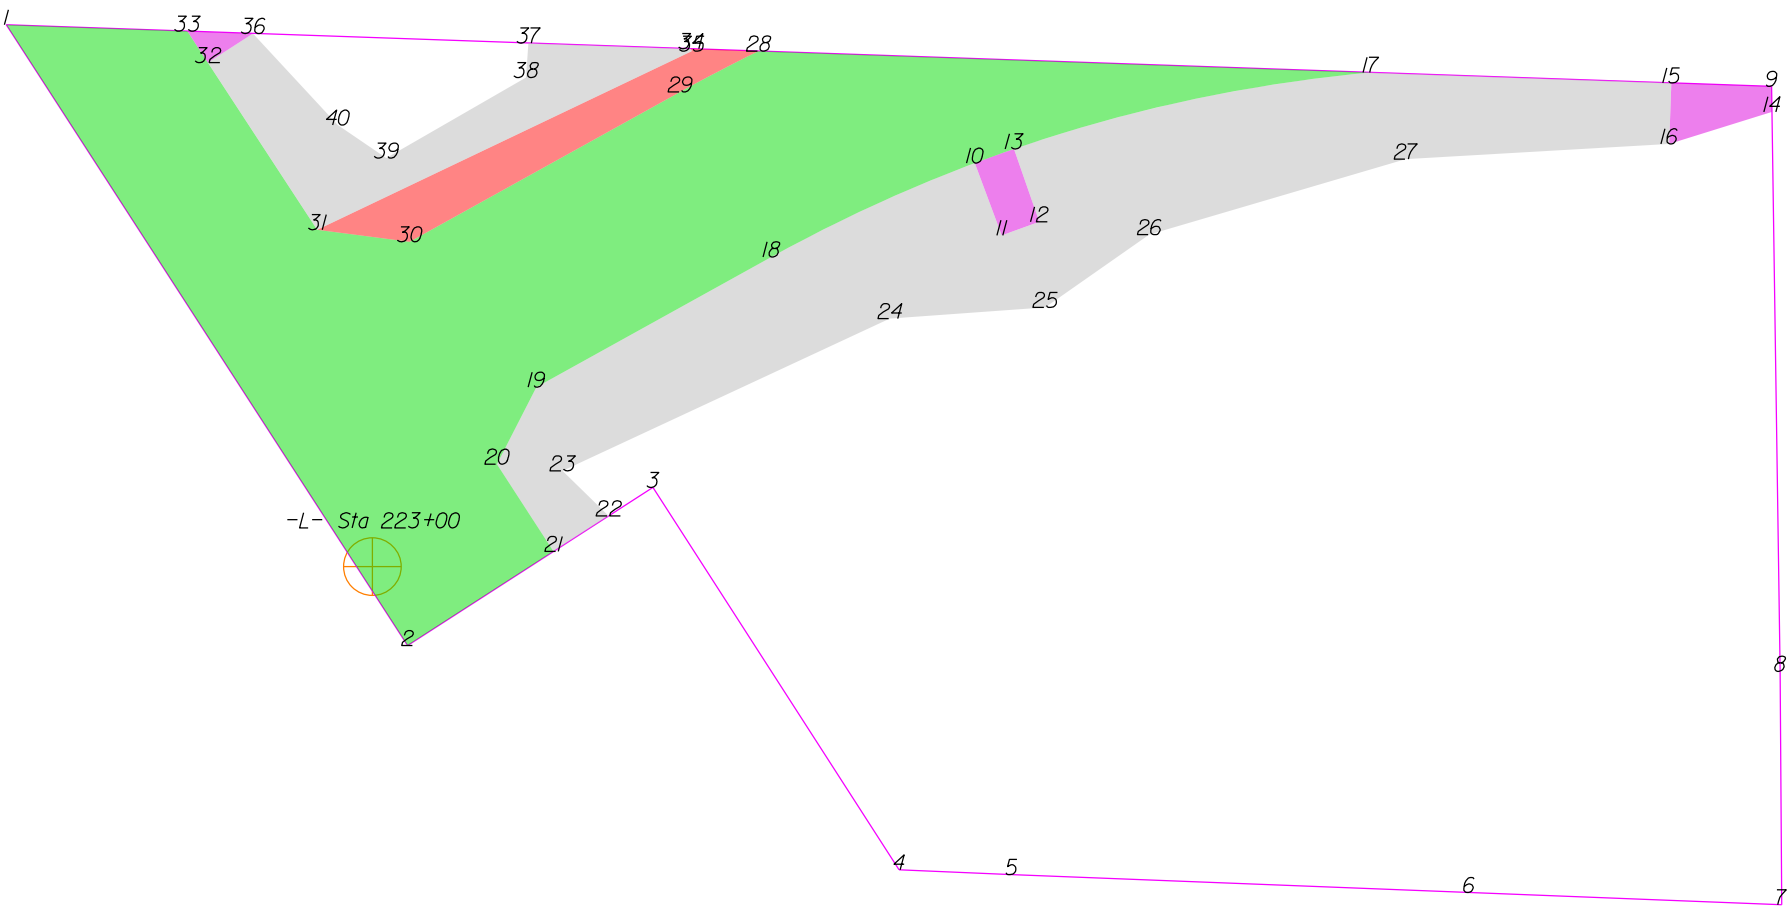

THIS MAP IS NOT A CERTIFIED SURVEY AND HAS NOT BEEN REVIEWED BY A LOCAL GOVERNMENT AGENCY FOR COMPLIANCE WITH ANY APPLICABLE LAND DEVELOPMENT REGULATIONS. THE PROPERTY SHOWN ON THIS MAP WAS LOCATED FOR THE NORTH CAROLINA DEPARTMENT OF TRANSPORTATION FOR HIGHWAY DESIGN PURPOSES. SOME ERROR MAY EXIST BETWEEN THE GRAPHICAL AND ACTUAL GROUND LOCATIONS OF PROPERTY LINES. THIS MAP IS TO BE USED AS A GRAPHICAL REPRESENTATION OF THE NCDOT'S INTENT TO ACQUIRE PROPERTY FOR RIGHT OF WAY PURPOSES, AND IN NO WAY REPRESENTS AN ACTUAL BOUNDARY SURVEY OF THIS PROPERTY.

NORTH CAROLINA DEPARTMENT OF TRANSPORTATION	
RIGHT OF WAY BRANCH	
STATE OF NORTH CAROLINA	05-8-2025
PARCEL # 156	S:\CADD\U4758\DDRAFT\U4758_dee
DB 3614 PG 1984	UNKNOWN SCALE

	SQR FT	ACRES	SQR M	HECTARES
PDE Right	775.202	0.018	72.019	0.007
FROM - TO	DISTANCE (FT/M)	BEARING	RADIUS (FT/M)	CURVE LENGTH (FT/M)
-L- Sta 223+00 - 10	359.509	109.578	N 56°10'50.4" E	
10 - 11	38.250	11.659	S 20°33'33.4" E	
11 - 12	19.717	6.010	N 70°13'42.8" E	
12 - 13	38.250	11.659	N 18°59'11" W	
13 - 10	20.769	6.330	S 70°13'42.8" W	755.250 230.201 20.769 6.331

	SQR FT	ACRES	SQR M	HECTARES
PDE Right	1075.843	0.025	99.949	0.010
FROM - TO	DISTANCE (FT/M)	BEARING	RADIUS (FT/M)	CURVE LENGTH (FT/M)
-L- Sta 223+00 - 14	729.661	222.401	N 71°59'55.8" E	
14 - 9	12.633	3.851	N 0°50'58.0" W	
9 - 15	49.751	15.164	N 88°0'10.1" W	
15 - 16	30.250	9.220	S 1°59'49.9" W	
16 - 14	53.375	16.269	N 72°42'25.8" E	

	SQR FT	ACRES	SQR M	HECTARES
TDE Right	31490.400	0.723	2925.566	0.293
FROM - TO	DISTANCE (FT/M)	BEARING	RADIUS (FT/M)	CURVE LENGTH (FT/M)
-L- Sta 223+00 - 17	552.393	168.370	N 63°39'53.9" E	
17 - 13	180.863	55.127	S 77°53'35.9" W	755.250 230.201 181.298 55.260
13 - 12	38.250	11.659	S 18°59'11" E	
12 - 11	19.717	6.010	S 70°13'42.8" W	
11 - 10	38.250	11.659	N 20°33'33.4" W	
10 - 18	111.033	33.843	S 65°13'31.0" W	755.250 230.201 111.133 33.873
18 - 19	133.282	40.625	S 61°0'35.3" W	
19 - 20	42.844	13.059	S 27°2'43.6" W	
20 - 21	51.576	15.721	S 32°57'48.8" E	
21 - 22	32.536	9.917	N 57°11'47.0" E	
22 - 23	31.953	9.739	N 45°40'51.3" W	
23 - 24	178.937	54.540	N 65°2'34.5" E	
24 - 25	77.263	23.550	N 85°53'34.0" E	
25 - 26	62.895	19.170	N 55°1'34.0" E	
26 - 27	132.580	40.410	N 73°34'9.5" E	
27 - 16	130.852	39.884	N 86°41'30.3" E	
16 - 15	30.250	9.220	N 1°59'49.9" E	
15 - 17	149.063	45.434	N 88°0'10.1" W	

	SQR FT	ACRES	SQR M	HECTARES
ROW Right	58601.096	1.345	5444.242	0.544
FROM - TO	DISTANCE (FT/M)	BEARING	RADIUS (FT/M)	CURVE LENGTH (FT/M)
-L- Sta 223+00 - 17	552.393	168.370	N 63°39'53.9" E	
17 - 28	303.739	92.580	N 88°0'10.1" W	
28 - 29	43.926	13.389	S 62°29'33.4" W	848.750 258.700 43.930 13.390
29 - 30	153.282	46.721	S 61°0'48.8" W	
30 - 31	46.149	14.066	N 82°33'34.8" W	
31 - 32	99.001	30.176	N 33°12'36.3" W	
32 - 33	18.693	5.698	N 33°12'36.3" W	
33 - 1	89.775	27.363	N 88°0'10.1" W	
1 - 2	366.471	111.701	S 32°52'12.9" E	
2 - 21	86.185	26.269	N 57°11'47.0" E	
21 - 20	51.576	15.721	N 32°57'48.8" W	
20 - 19	42.844	13.059	N 27°2'43.6" E	
19 - 18	133.282	40.625	N 61°0'35.3" E	
18 - 17	310.961	94.781	N 72°53'24.1" E	755.250 230.201 313.200 95.464

	SQR FT	ACRES	SQR M	HECTARES
PUE Right	4065.193	0.093	377.670	0.038
FROM - TO	DISTANCE (FT/M)	BEARING	RADIUS (FT/M)	CURVE LENGTH (FT/M)
-L- Sta 223+00 - 28	319.416	97.358	N 36°50'18.4" E	
28 - 34	33.635	10.252	N 88°0'10.1" W	
34 - 35	1.338	0.408	S 23°54'13.2" E	
35 - 31	205.755	62.714	S 64°30'42.6" W	
31 - 30	46.149	14.066	S 82°33'34.8" E	
30 - 29	153.282	46.721	N 61°0'48.8" E	
29 - 28	43.926	13.389	N 62°29'33.4" E	848.750 258.700 43.930 13.390

	SQR FT	ACRES	SQR M	HECTARES
TDE Right	7062.962	0.162	656.173	0.066
FROM - TO	DISTANCE (FT/M)	BEARING	RADIUS (FT/M)	CURVE LENGTH (FT/M)
-L- Sta 223+00 - 36	270.916	82.575	N 12°36'44.2" W	
36 - 32	26.652	8.124	S 57°2'0.0" W	
32 - 31	99.001	30.176	S 33°12'36.3" E	
31 - 35	205.755	62.714	N 64°30'42.6" E	
35 - 34	1.338	0.408	N 23°54'13.2" W	
34 - 37	80.539	24.548	N 88°0'10.1" W	
37 - 38	17.146	5.226	S 3°54'54.2" W	
38 - 39	80.012	24.388	S 60°1'50.4" W	
39 - 40	29.102	8.870	N 55°43'42.8" W	
40 - 36	61.902	18.868	N 42°45'34.8" W	

THIS MAP IS NOT A CERTIFIED SURVEY AND HAS NOT BEEN REVIEWED BY A LOCAL GOVERNMENT AGENCY FOR COMPLIANCE WITH ANY APPLICABLE LAND DEVELOPMENT REGULATIONS. THE PROPERTY SHOWN ON THIS MAP WAS LOCATED FOR THE NORTH CAROLINA DEPARTMENT OF TRANSPORTATION FOR HIGHWAY DESIGN PURPOSES. SOME ERROR MAY EXIST BETWEEN THE GRAPHICAL AND ACTUAL GROUND LOCATIONS OF PROPERTY LINES. THIS MAP IS TO BE USED AS A GRAPHICAL REPRESENTATION OF THE NCDOT'S INTENT TO ACQUIRE PROPERTY FOR RIGHT OF WAY PURPOSES, AND IN NO WAY REPRESENTS AN ACTUAL BOUNDARY SURVEY OF THIS PROPERTY.


NORTH CAROLINA DEPARTMENT OF TRANSPORTATION	
RIGHT OF WAY BRANCH	
STATE OF NORTH CAROLINA	05-8-2025
PARCEL * 156	S:\CADD\U4758\DDRAFT\U4758_dee
DB 3614 PG 1984	UNKNOWN SCALE

	SQR FT	ACRES	SQR M	HECTARES
PDE Right	249.100	0.006	23.142	0.002
FROM - TO	DISTANCE (FT/M)	BEARING	RADIUS (FT/M)	CURVE LENGTH (FT/M)
-L- Sta 223+00 - 36	270.916	82.575	N 12°36'44.2" W	
36 - 33	32.619	9.942	N 88°0'10.1" W	
33 - 32	18.693	5.698	S 33°12'36.3" E	
32 - 36	26.652	8.124	N 57°2'0.0" E	

TYPE	COUNT	SQR FEET	ACRES
Parcel	1	275656.439	6.328
PDE Right	3	2100.145	0.048
TDE Right	2	38553.362	0.885
ROW Right	1	58601.096	1.345
PUE Right	1	4065.193	0.093
ROW Left	0	0.000	0.000
PDE Left	0	0.000	0.000
TDE Left	0	0.000	0.000
TCE Left	0	0.000	0.000
TCE Right	0	0.000	0.000
PUE Left	0	0.000	0.000
TSE Left	0	0.000	0.000
TSE Right	0	0.000	0.000
DUE Left	0	0.000	0.000
DUE Right	0	0.000	0.000
DTE Left	0	0.000	0.000
DTE Right	0	0.000	0.000
AUE_Left	0	0.000	0.000
AUE_Right	0	0.000	0.000
PCE Left	0	0.000	0.000
PCE Right	0	0.000	0.000
TUE Left	0	0.000	0.000
TUE Right	0	0.000	0.000
REM Left	0	0.000	0.000
REM Right	0	0.000	0.000
Other Left	0	0.000	0.000
Other Right	0	0.000	0.000
PE Left	0	0.000	0.000
PE Right	0	0.000	0.000

THIS MAP IS NOT A CERTIFIED SURVEY AND HAS NOT BEEN REVIEWED BY A LOCAL GOVERNMENT AGENCY FOR COMPLIANCE WITH ANY APPLICABLE LAND DEVELOPMENT REGULATIONS. THE PROPERTY SHOWN ON THIS MAP WAS LOCATED FOR THE NORTH CAROLINA DEPARTMENT OF TRANSPORTATION FOR HIGHWAY DESIGN PURPOSES. SOME ERROR MAY EXIST BETWEEN THE GRAPHICAL AND ACTUAL GROUND LOCATIONS OF PROPERTY LINES. THIS MAP IS TO BE USED AS A GRAPHICAL REPRESENTATION OF THE NCDOT'S INTENT TO ACQUIRE PROPERTY FOR RIGHT OF WAY PURPOSES, AND IN NO WAY REPRESENTS AN ACTUAL BOUNDARY SURVEY OF THIS PROPERTY.

NORTH CAROLINA DEPARTMENT OF TRANSPORTATION	
RIGHT OF WAY BRANCH	
STATE OF NORTH CAROLINA	05-8-2025
PARCEL * 156	S:\CADD\U4758\DDRAFT\U4758_dee
DB 3614 PG 1984	UNKNOWN SCALE

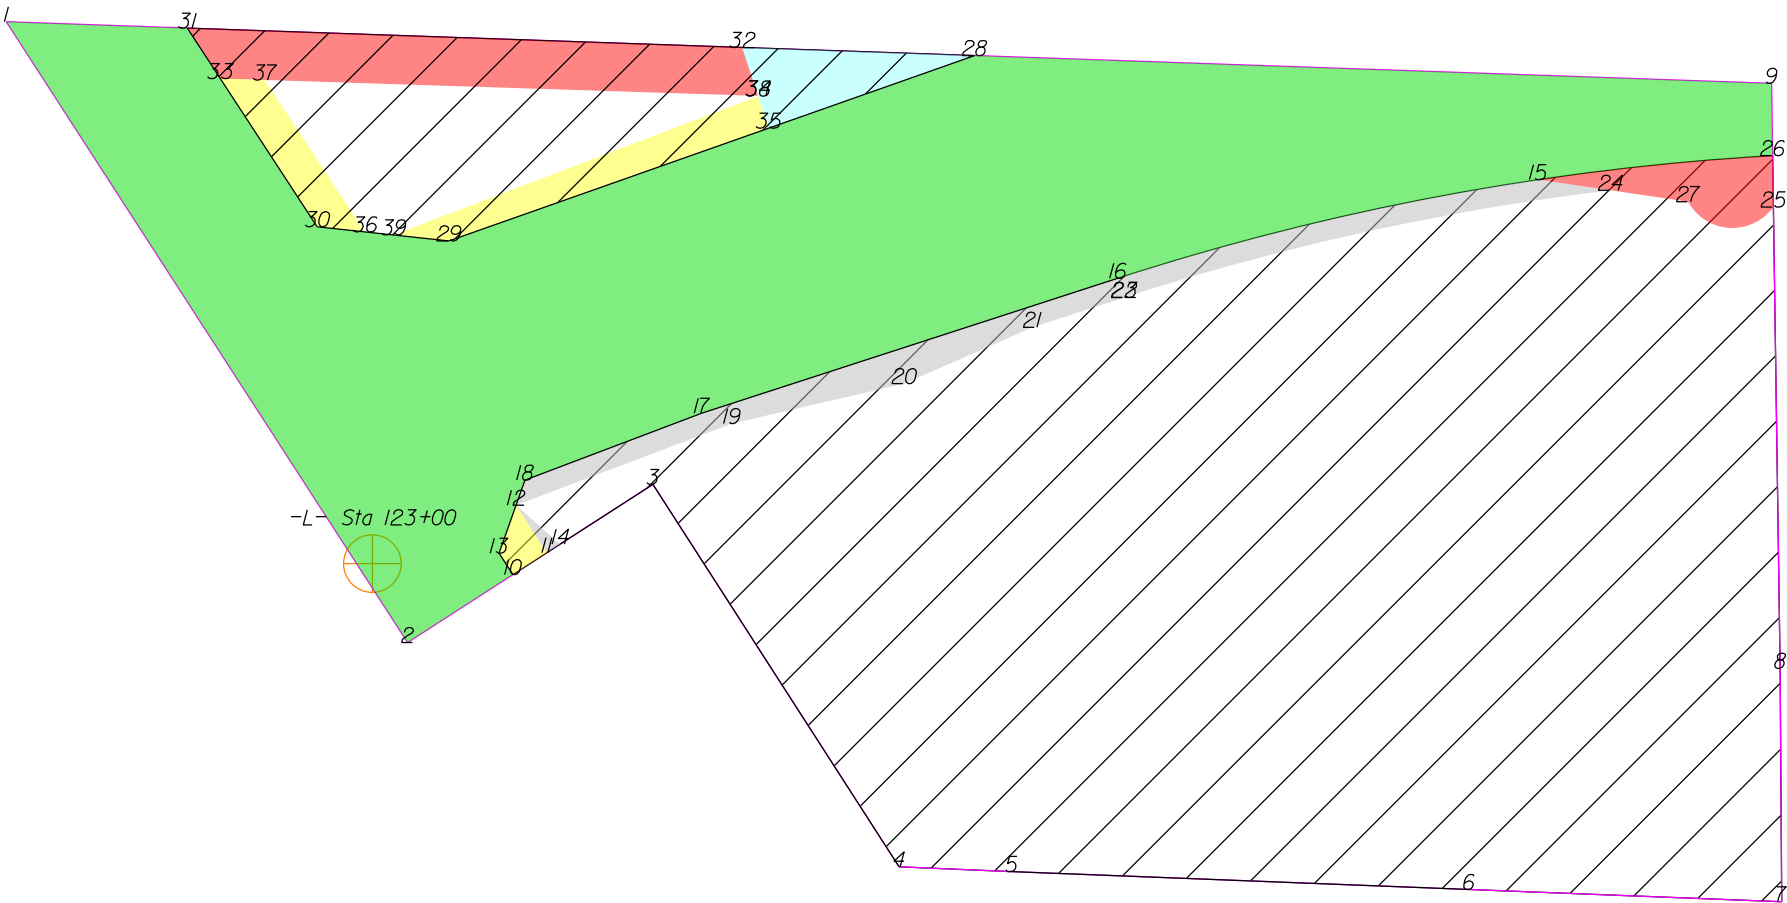

THIS MAP IS NOT A CERTIFIED SURVEY AND HAS NOT BEEN REVIEWED BY A LOCAL GOVERNMENT AGENCY FOR COMPLIANCE WITH ANY APPLICABLE LAND DEVELOPMENT REGULATIONS. THE PROPERTY SHOWN ON THIS MAP WAS LOCATED FOR THE NORTH CAROLINA DEPARTMENT OF TRANSPORTATION FOR HIGHWAY DESIGN PURPOSES. SOME ERROR MAY EXIST BETWEEN THE GRAPHICAL AND ACTUAL GROUND LOCATIONS OF PROPERTY LINES. THIS MAP IS TO BE USED AS A GRAPHICAL REPRESENTATION OF THE NCDOT'S INTENT TO ACQUIRE PROPERTY FOR RIGHT OF WAY PURPOSES, AND IN NO WAY REPRESENTS AN ACTUAL BOUNDARY SURVEY OF THIS PROPERTY.

NORTH CAROLINA DEPARTMENT OF TRANSPORTATION	
RIGHT OF WAY BRANCH	
STATE OF NORTH CAROLINA	04-3-2024
PARCEL # 156_Rem	Z:\CADD\U4758\DDRAFT\U4758_dee
DB 3614 PG 1984	UNKNOWN SCALE

	SQR FT	ACRES		SQR M		HECTARES	
TCE Right	407.597	0.009		37.867		0.004	
FROM - TO		DISTANCE (FT/M)		BEARING	RADIUS (FT/M)		CURVE LENGTH (FT/M)
-L- Sta 123+00 - 10		69.909	21.308	S 85°31'2.4" E			
10 - 11		20.023	6.103	N 57°11'47.0" E			
11 - 12		28.066	8.554	N 33°1'2.6" W			
12 - 13		25.206	7.683	S 19°32'0.0" W			
13 - 10		12.664	3.860	S 32°58'0.0" E			

	SQR FT	ACRES		SQR M		HECTARES	
TDE Right	111.014	0.003		10.314		0.001	
FROM - TO		DISTANCE (FT/M)		BEARING	RADIUS (FT/M)		CURVE LENGTH (FT/M)
-L- Sta 123+00 - 11		86.692	26.424	N 86°26'22.7" E			
11 - 14		7.911	2.411	N 57°11'47.0" E			
14 - 12		29.188	8.896	N 48°44'36.2" W			
12 - 11		28.066	8.554	S 33°1'2.6" E			

	SQR FT	ACRES		SQR M		HECTARES	
TDE Right	5982.223	0.137		555.769		0.056	
FROM - TO		DISTANCE (FT/M)		BEARING	RADIUS (FT/M)		CURVE LENGTH (FT/M)
-L- Sta 123+00 - 15		608.480	185.465	N 71°46'13.3" E			
15 - 16		213.962	65.216	S 76°47'25.4" W	1290.000	393.193	214.208
16 - 17		216.828	66.089	S 72°2'0.0" W			65.291
17 - 18		93.833	28.600	S 69°15'12.6" W			
18 - 12		13.174	4.015	S 19°32'0.0" W			
12 - 19		114.375	34.861	N 69°16'33.1" E			
19 - 20		87.821	26.768	N 76°55'56.7" E			
20 - 21		69.354	21.139	N 66°14'25.9" E			
21 - 22		47.828	14.578	N 72°2'0.0" E			
22 - 23		0.163	0.050	N 72°2'0.0" E			
23 - 24		246.823	75.232	N 77°34'24.2" E	1280.000	390.145	247.207
24 - 15		36.359	11.082	N 81°42'37.4" W			75.349

	SQR FT	ACRES		SQR M		HECTARES	
PUE Right	2066.871	0.047		192.019		0.019	
FROM - TO		DISTANCE (FT/M)		BEARING	RADIUS (FT/M)		CURVE LENGTH (FT/M)
-L- Sta 123+00 - 25		716.815	218.486	N 75°43'10.3" E			
25 - 26		25.465	7.762	N 0°50'58.0" W			
26 - 15		116.957	35.649	S 84°8'44.5" W	1290.000	393.193	116.997
15 - 24		36.359	11.082	S 81°42'37.4" E			35.661
24 - 27		38.868	11.847	S 81°42'37.4" E			
27 - 25		42.369	12.914	S 86°21'51.9" E	25.000	7.620	50.552
							15.408

	SQR FT	ACRES		SQR M		HECTARES	
ROW Right	91746.221	2.106		8523.537		0.852	
FROM - TO		DISTANCE (FT/M)		BEARING	RADIUS (FT/M)		CURVE LENGTH (FT/M)
-L- Sta 123+00 - 16		395.782	120.635	N 69°3'32.3" E			
16 - 26		330.296	100.675	N 79°23'19.0" E	1290.000	393.193	331.205
26 - 9		35.849	10.927	N 0°50'58.0" W			100.952
9 - 28		395.468	120.539	N 88°0'10.1" W			
28 - 29		276.344	84.230	S 70°34'54.5" W			
29 - 30		65.573	19.987	N 83°51'38.7" W			
30 - 31		117.694	35.873	N 33°12'36.3" W			
31 - 1		89.775	27.363	N 88°0'10.1" W			
1 - 2		366.471	111.701	S 32°52'12.9" E			
2 - 10		62.189	18.955	N 57°11'47.0" E			
10 - 13		12.664	3.860	N 32°58'0.0" W			
13 - 18		38.381	11.698	N 19°32'0.0" E			
18 - 17		93.833	28.600	N 69°15'12.6" E			
17 - 16		216.828	66.089	N 72°2'0.0" E			

	SQR FT	ACRES		SQR M		HECTARES	
PUE Right	6524.150	0.150		606.116		0.061	
FROM - TO		DISTANCE (FT/M)		BEARING	RADIUS (FT/M)		CURVE LENGTH (FT/M)
-L- Sta 123+00 - 32		314.863	95.970	N 35°37'47.6" E			
32 - 31		275.344	83.925	N 88°0'10.1" W			
31 - 33		29.943	9.127	S 33°12'36.3" E			
33 - 34		266.671	81.282	S 88°10'46.0" E			
34 - 32		25.155	7.667	N 17°58'0.0" W			

	SQR FT	ACRES		SQR M		HECTARES	
DUE Right	2276.997	0.052		211.541		0.021	
FROM - TO		DISTANCE (FT/M)		BEARING	RADIUS (FT/M)		CURVE LENGTH (FT/M)
-L- Sta 123+00 - 28		390.610	119.058	N 49°50'29.4" E			
28 - 32		115.176	35.106	N 88°0'10.1" W			
32 - 35		42.067	12.822	S 17°58'0.0" E			
35 - 28		108.290	33.007	N 70°34'54.5" E			

	SQR FT	ACRES		SQR M		HECTARES	
TCE Right	1618.562	0.037		150.370		0.015	
FROM - TO		DISTANCE (FT/M)		BEARING	RADIUS (FT/M)		CURVE LENGTH (FT/M)
-L- Sta 123+00 - 36		164.542	50.153	N 1°16'13.0" W			
36 - 37		90.177	27.486	N 33°25'32.7" W			

THIS MAP IS NOT A CERTIFIED SURVEY AND HAS NOT BEEN REVIEWED BY A LOCAL GOVERNMENT AGENCY FOR COMPLIANCE WITH ANY APPLICABLE LAND DEVELOPMENT REGULATIONS. THE PROPERTY SHOWN ON THIS MAP WAS LOCATED FOR THE NORTH CAROLINA DEPARTMENT OF TRANSPORTATION FOR HIGHWAY DESIGN PURPOSES. SOME ERROR MAY EXIST BETWEEN THE GRAPHICAL AND ACTUAL GROUND LOCATIONS OF PROPERTY LINES. THIS MAP IS TO BE USED AS A GRAPHICAL REPRESENTATION OF THE NCDOT'S INTENT TO ACQUIRE PROPERTY FOR RIGHT OF WAY PURPOSES, AND IN NO WAY REPRESENTS AN ACTUAL BOUNDARY SURVEY OF THIS PROPERTY.

NORTH CAROLINA DEPARTMENT OF TRANSPORTATION	
RIGHT OF WAY BRANCH	
STATE OF NORTH CAROLINA	04-3-2024
PARCEL # 156_Rem	Z:\CADD\U4758\DDRAFT\U4758_dee
DB 3614 PG 1984	UNKNOWN SCALE

37 - 33	22.044	6.719	N 88°10'46.0" W				
33 - 30	87.751	26.747	S 33°12'36.3" E				
30 - 36	23.781	7.248	S 83°51'38.7" E				

	SQR FT	ACRES	SQR M	HECTARES
TCE Right	2614.465	0.060	242.893	0.024
FROM - TO	DISTANCE (FT/M)	BEARING	RADIUS (FT/M)	CURVE LENGTH (FT/M)
-L- Sta 123+00 - 35	291.868	88.962	N 42°17'29.4" E	
35 - 38	16.743	5.103	N 17°58'0.0" W	
38 - 39	193.369	58.939	S 69°8'25.9" W	
39 - 29	27.523	8.389	S 83°51'38.7" E	
29 - 35	168.054	51.223	N 70°34'54.5" E	

	SQR FT	ACRES	SQR M	HECTARES
REM Right	22685.782	0.521	2107.587	0.211
FROM - TO	DISTANCE (FT/M)	BEARING	RADIUS (FT/M)	CURVE LENGTH (FT/M)
-L- Sta 123+00 - 28	390.610	119.058	N 49°50'29.4" E	
28 - 31	390.520	119.031	N 88°0'10.1" W	
31 - 30	117.694	35.873	S 33°12'36.3" E	
30 - 29	65.573	19.987	S 83°51'38.7" E	
29 - 28	276.344	84.230	N 70°34'54.5" E	


	SQR FT	ACRES	SQR M	HECTARES
REM Right	161224.435	3.701	14978.300	1.498
FROM - TO	DISTANCE (FT/M)	BEARING	RADIUS (FT/M)	CURVE LENGTH (FT/M)
-L- Sta 123+00 - 26	723.154	220.418	N 73°45'24.2" E	
26 - 16	330.296	100.675	S 79°23'19.0" W	1290.000 393.193 331.205 100.952
16 - 17	216.828	66.089	S 72°2'0.0" W	
17 - 18	93.833	28.600	S 69°15'12.6" W	
18 - 13	38.381	11.698	S 19°32'0.0" W	
13 - 10	12.664	3.860	S 32°58'0.0" E	
10 - 3	82.538	25.158	N 57°11'47.0" E	
3 - 4	225.505	68.734	S 32°46'34.0" E	
4 - 5	55.771	16.999	S 87°35'54.2" E	
5 - 6	227.040	69.202	S 87°45'23.9" E	
6 - 7	155.165	47.294	S 87°45'23.9" E	
7 - 8	115.747	35.280	N 0°21'41.8" W	
8 - 26	254.210	77.484	N 0°50'58.0" W	

TYPE	COUNT	SQR FEET	ACRES
Parcel	1	275656.439	6.328
TCE Right	3	4640.624	0.107
TDE Right	2	6093.236	0.140
PUE Right	2	8591.021	0.197
ROW Right	1	91746.221	2.106
DUE Right	1	2276.997	0.052
REM Right	2	183910.218	4.222
ROW Left	0	0.000	0.000
PDE Left	0	0.000	0.000
PDE Right	0	0.000	0.000
TDE Left	0	0.000	0.000
TCE Left	0	0.000	0.000
PUE Left	0	0.000	0.000
TSE Left	0	0.000	0.000
TSE Right	0	0.000	0.000
DUE Left	0	0.000	0.000
DTE Left	0	0.000	0.000
DTE Right	0	0.000	0.000
AUE_Left	0	0.000	0.000
AUE_Right	0	0.000	0.000
PCE Left	0	0.000	0.000
PCE Right	0	0.000	0.000
TUE Left	0	0.000	0.000
TUE Right	0	0.000	0.000
REM Left	0	0.000	0.000
Other Left	0	0.000	0.000
Other Right	0	0.000	0.000
PE Left	0	0.000	0.000
PE Right	0	0.000	0.000

THIS MAP IS NOT A CERTIFIED SURVEY AND HAS NOT BEEN REVIEWED BY A LOCAL GOVERNMENT AGENCY FOR COMPLIANCE WITH ANY APPLICABLE LAND DEVELOPMENT REGULATIONS. THE PROPERTY SHOWN ON THIS MAP WAS LOCATED FOR THE NORTH CAROLINA DEPARTMENT OF TRANSPORTATION FOR HIGHWAY DESIGN PURPOSES. SOME ERROR MAY EXIST BETWEEN THE GRAPHICAL AND ACTUAL GROUND LOCATIONS OF PROPERTY LINES. THIS MAP IS TO BE USED AS A GRAPHICAL REPRESENTATION OF THE NCDOT'S INTENT TO ACQUIRE PROPERTY FOR RIGHT OF WAY PURPOSES, AND IN NO WAY REPRESENTS AN ACTUAL BOUNDARY SURVEY OF THIS PROPERTY.

NORTH CAROLINA DEPARTMENT OF TRANSPORTATION	
RIGHT OF WAY BRANCH	
STATE OF NORTH CAROLINA	04-3-2024
PARCEL # 156_Rem	Z:\CADD\U4758\DDRAFT\U4758_dee
DB 3614 PG 1984	UNKNOWN SCALE

-Y20- Sta 18+00

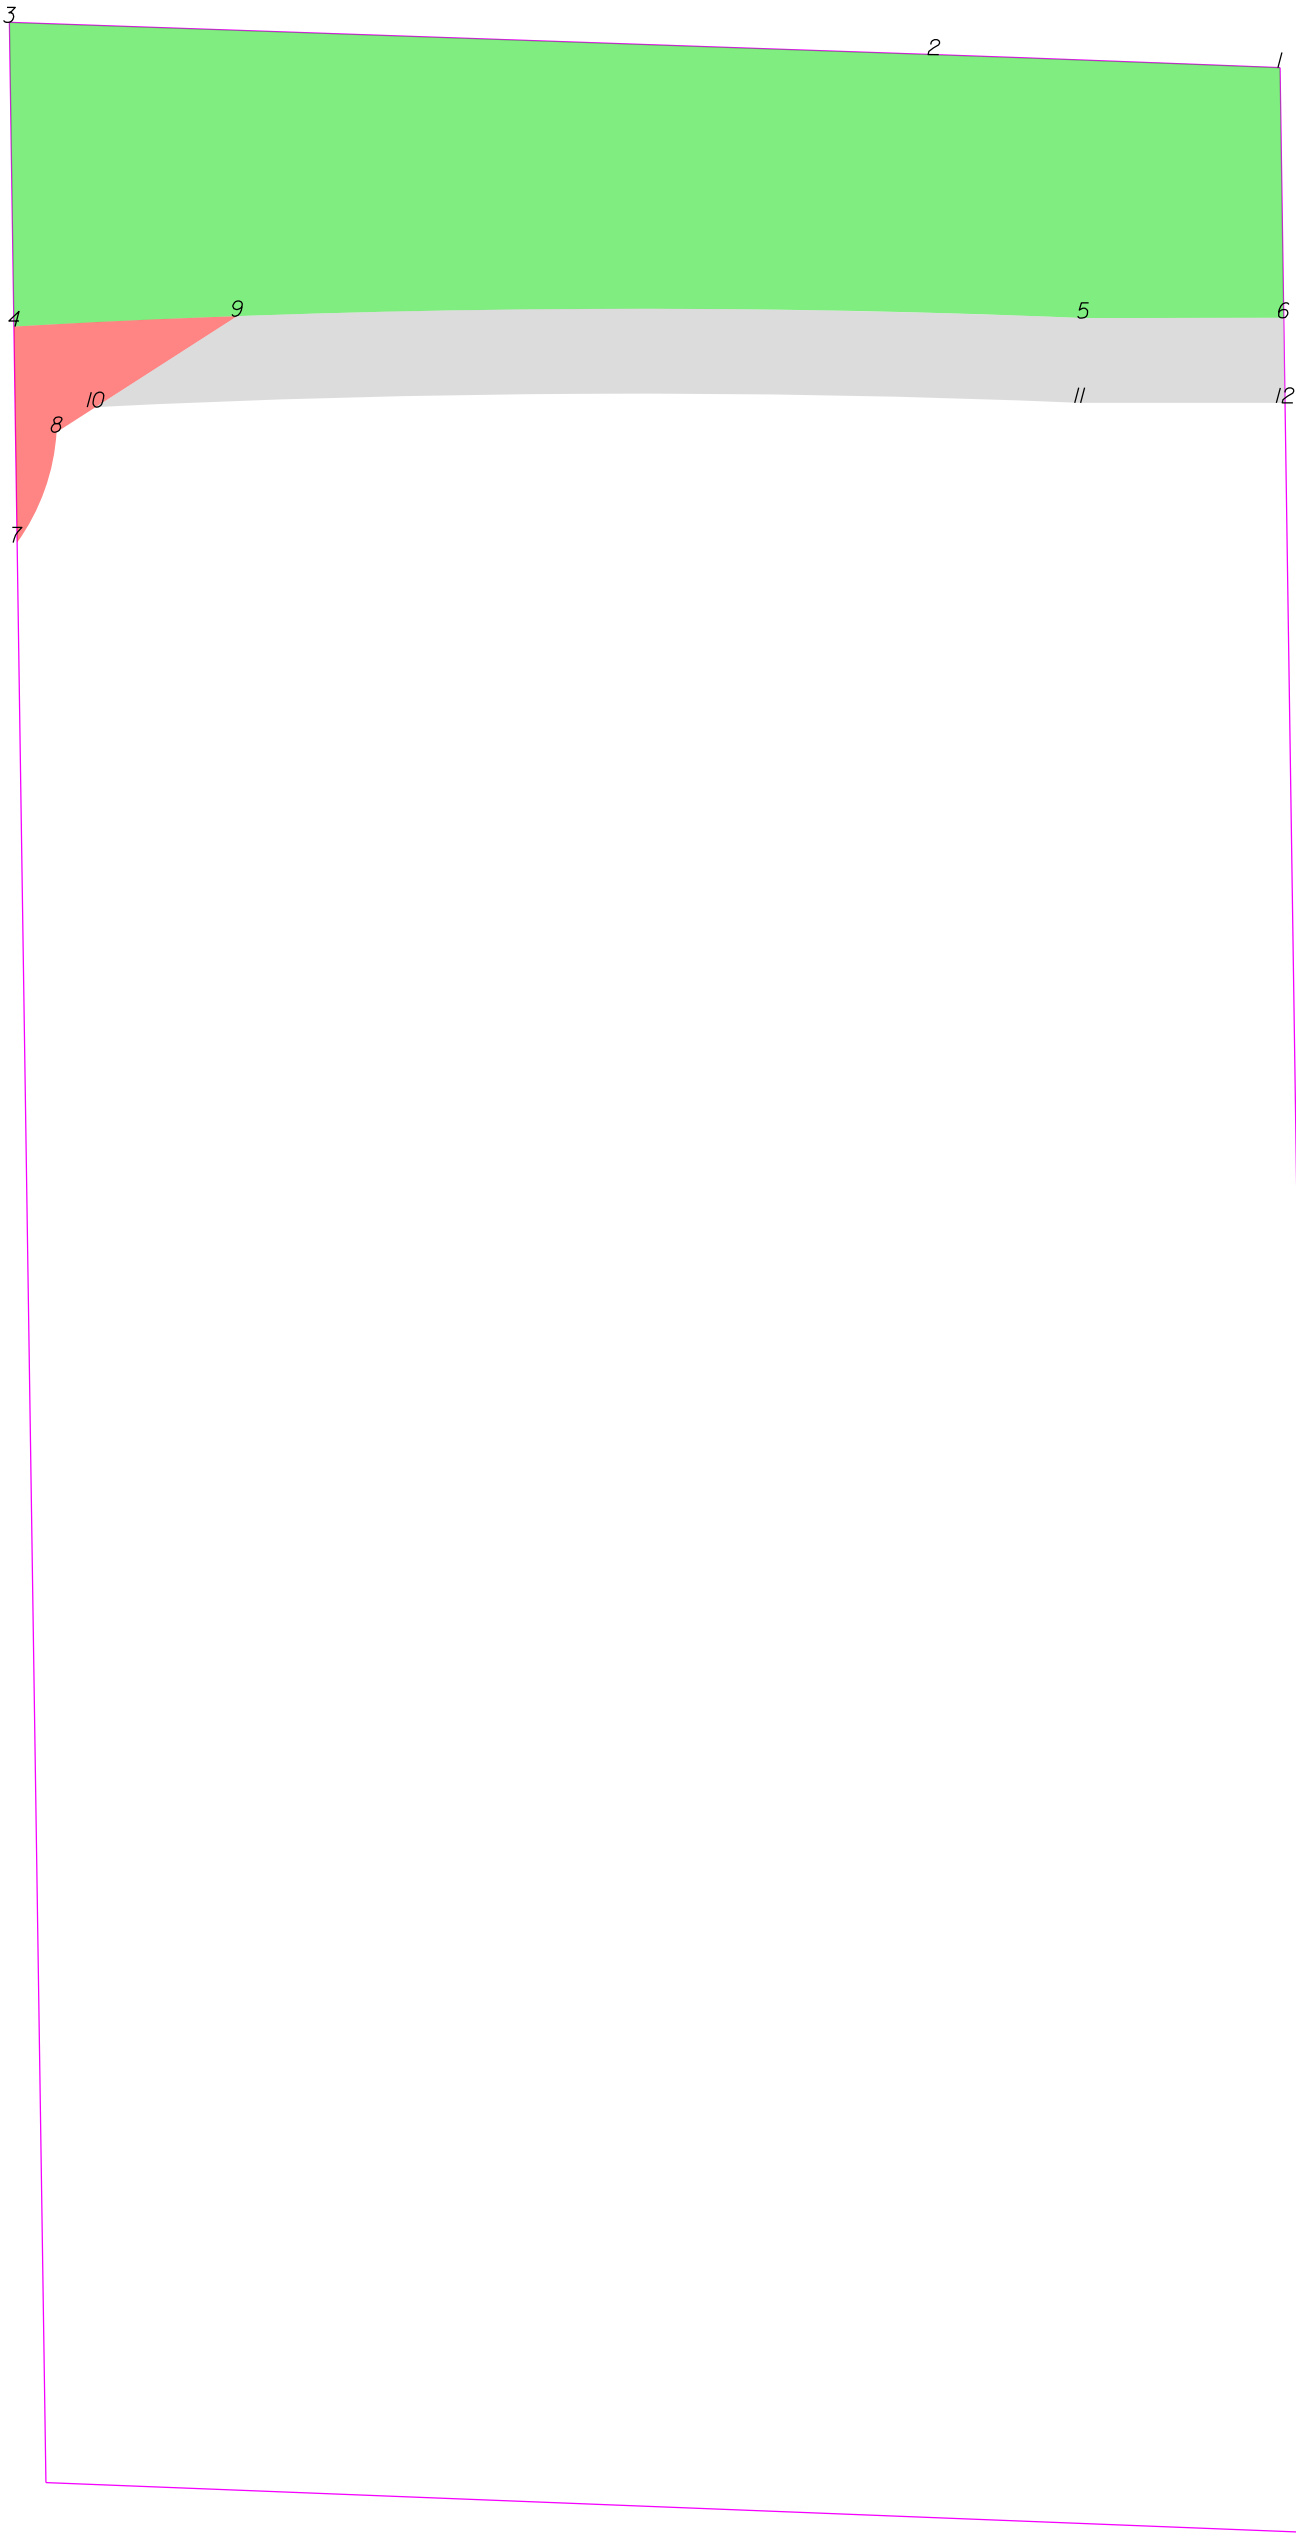

THIS MAP IS NOT A CERTIFIED SURVEY AND HAS NOT BEEN REVIEWED BY A LOCAL GOVERNMENT AGENCY FOR COMPLIANCE WITH ANY APPLICABLE LAND DEVELOPMENT REGULATIONS. THE PROPERTY SHOWN ON THIS MAP WAS LOCATED FOR THE NORTH CAROLINA DEPARTMENT OF TRANSPORTATION FOR HIGHWAY DESIGN PURPOSES. SOME ERROR MAY EXIST BETWEEN THE GRAPHICAL AND ACTUAL GROUND LOCATIONS OF PROPERTY LINES. THIS MAP IS TO BE USED AS A GRAPHICAL REPRESENTATION OF THE NCDOT'S INTENT TO ACQUIRE PROPERTY FOR RIGHT OF WAY PURPOSES, AND IN NO WAY REPRESENTS AN ACTUAL BOUNDARY SURVEY OF THIS PROPERTY.

NORTH CAROLINA DEPARTMENT OF TRANSPORTATION	
RIGHT OF WAY BRANCH	
EDDIE W.BATES	12-8-2021
PARCEL # 157	S:\CADD\U4758\DDRAFT\U4758_dee
DB 2647 PG 327	UNKNOWN SCALE

	SQR FT	ACRES	SQR M	HECTARES
ROW Right	4756.992	0.109	441.941	0.044
FROM - TO	DISTANCE (FT/M)	BEARING	RADIUS (FT/M)	CURVE LENGTH (FT/M)
-Y20- Sta 18+00 - 1	120.180	36.631	S 75°4'16.5" E	
1 - 2	40.835	12.447	N 87°51'56.5" W	9970.000 3038.862
2 - 3	109.027	33.232	N 88°0'10.1" W	
3 - 4	35.849	10.927	S 0°50'58.0" E	
4 - 5	126.050	38.420	N 89°32'39.5" E	1290.000 393.193
5 - 6	23.633	7.203	N 89°57'55.6" E	
6 - 1	29.511	8.995	N 0°50'58.0" W	

	SQR FT	ACRES	SQR M	HECTARES
PUE Right	238.640	0.005	22.170	0.002
FROM - TO	DISTANCE (FT/M)	BEARING	RADIUS (FT/M)	CURVE LENGTH (FT/M)
-Y20- Sta 18+00 - 4	69.837	21.286	S 28°18'29.9" W	
4 - 7	25.465	7.762	S 0°50'58.0" E	
7 - 8	13.822	4.213	N 19°39'33.5" E	25.000 7.620
8 - 9	25.293	7.709	N 57°16'40.0" E	
9 - 4	26.336	8.027	S 87°19'43.6" W	1290.000 393.193


	SQR FT	ACRES	SQR M	HECTARES
TDE Right	1318.118	0.030	122.458	0.012
FROM - TO	DISTANCE (FT/M)	BEARING	RADIUS (FT/M)	CURVE LENGTH (FT/M)
-Y20- Sta 18+00 - 5	110.877	33.796	S 56°56'30.1" E	
5 - 9	99.739	30.401	N 89°52'15.0" W	1290.000 393.193
9 - 10	19.848	6.050	S 57°16'40.0" W	
10 - 11	116.029	35.366	N 89°44'49.1" E	1280.000 390.145
11 - 12	24.191	7.373	S 89°57'42.5" E	
12 - 6	10.023	3.055	N 0°50'58.0" W	
6 - 5	23.633	7.203	S 89°57'55.6" W	

TYPE	COUNT	SQR FEET	ACRES
Parcel	1	43463.341	0.998
ROW Right	1	4756.992	0.109
PUE Right	1	238.640	0.005
TDE Right	1	1318.118	0.030
ROW Left	0	0.000	0.000
PDE Left	0	0.000	0.000
PDE Right	0	0.000	0.000
TDE Left	0	0.000	0.000
TCE Left	0	0.000	0.000
TCE Right	0	0.000	0.000
PUE Left	0	0.000	0.000
TSE Left	0	0.000	0.000
TSE Right	0	0.000	0.000
DUE Left	0	0.000	0.000
DUE Right	0	0.000	0.000
DTE Left	0	0.000	0.000
DTE Right	0	0.000	0.000
AUE_Left	0	0.000	0.000
AUE_Right	0	0.000	0.000
PCE Left	0	0.000	0.000
PCE Right	0	0.000	0.000
TUE Left	0	0.000	0.000
TUE Right	0	0.000	0.000
REM Left	0	0.000	0.000
REM Right	0	0.000	0.000
Other Left	0	0.000	0.000
Other Right	0	0.000	0.000
PE Left	0	0.000	0.000
PE Right	0	0.000	0.000

THIS MAP IS NOT A CERTIFIED SURVEY AND HAS NOT BEEN REVIEWED BY A LOCAL GOVERNMENT AGENCY FOR COMPLIANCE WITH ANY APPLICABLE LAND DEVELOPMENT REGULATIONS. THE PROPERTY SHOWN ON THIS MAP WAS LOCATED FOR THE NORTH CAROLINA DEPARTMENT OF TRANSPORTATION FOR HIGHWAY DESIGN PURPOSES. SOME ERROR MAY EXIST BETWEEN THE GRAPHICAL AND ACTUAL GROUND LOCATIONS OF PROPERTY LINES. THIS MAP IS TO BE USED AS A GRAPHICAL REPRESENTATION OF THE NCDOT'S INTENT TO ACQUIRE PROPERTY FOR RIGHT OF WAY PURPOSES, AND IN NO WAY REPRESENTS AN ACTUAL BOUNDARY SURVEY OF THIS PROPERTY.

NORTH CAROLINA DEPARTMENT OF TRANSPORTATION	
RIGHT OF WAY BRANCH	
EDDIE W.BATES	12-8-2021
PARCEL # 157	S:\CADD\U4758\DDRAFT\U4758_dee
DB 2647 PG 327	UNKNOWN SCALE

-Y20- Sta 18+00

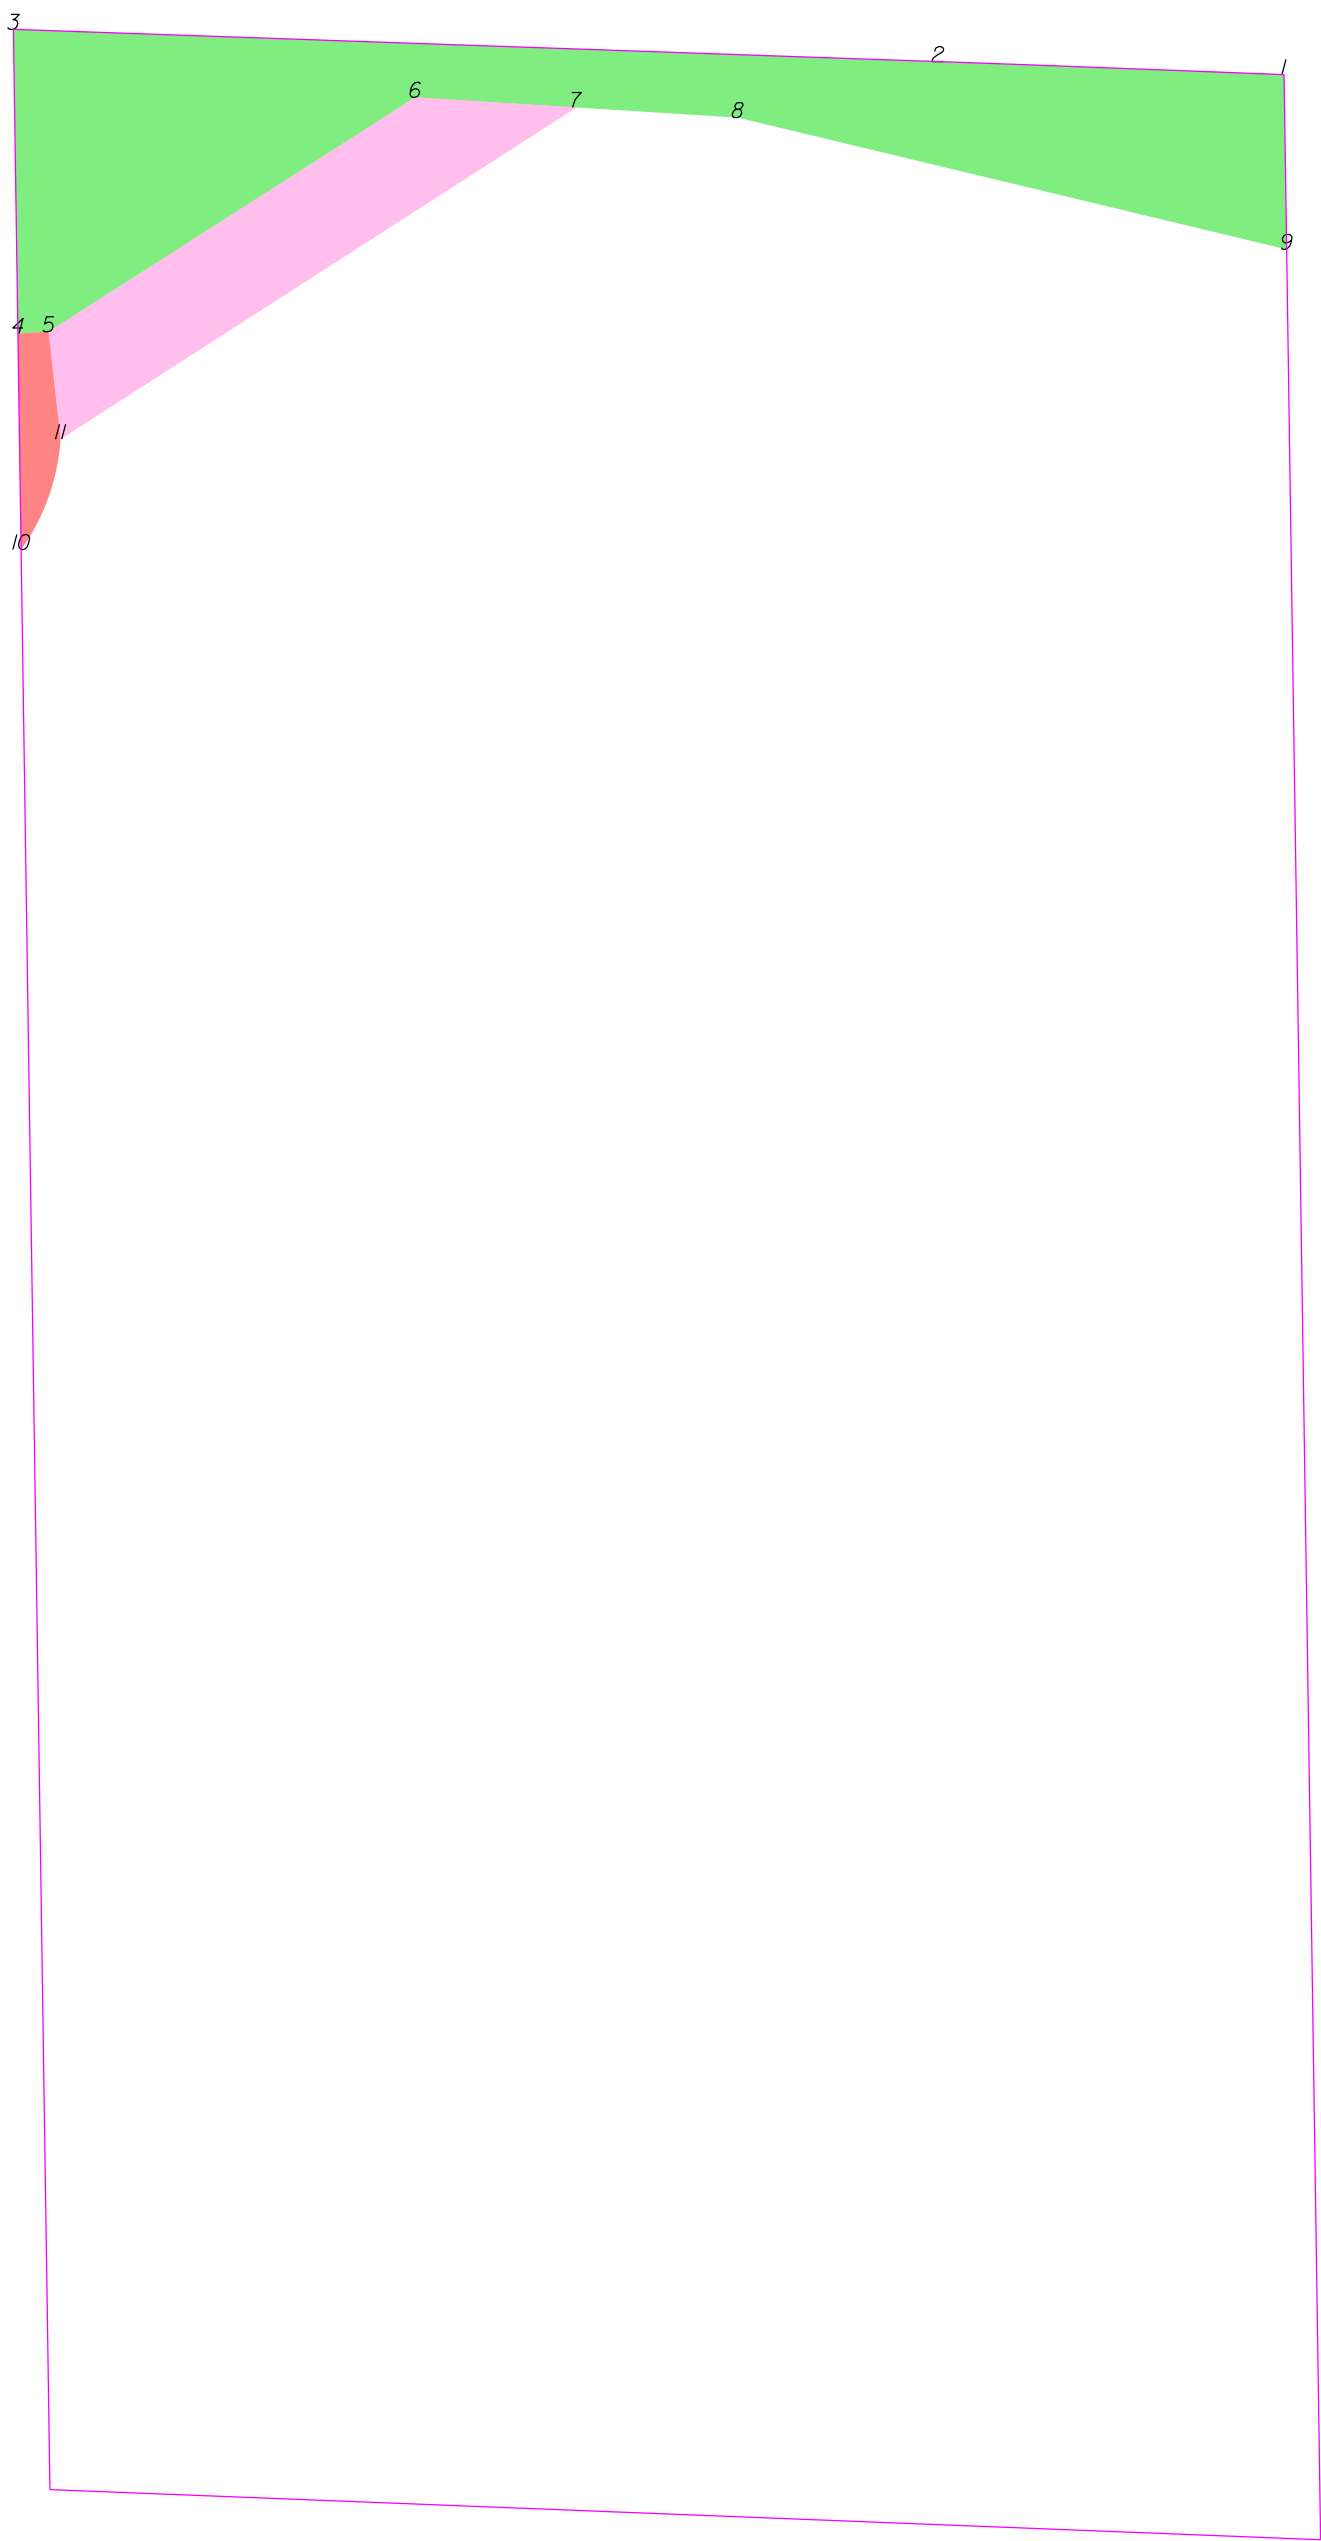

THIS MAP IS NOT A CERTIFIED SURVEY AND HAS NOT BEEN REVIEWED BY A LOCAL GOVERNMENT AGENCY FOR COMPLIANCE WITH ANY APPLICABLE LAND DEVELOPMENT REGULATIONS. THE PROPERTY SHOWN ON THIS MAP WAS LOCATED FOR THE NORTH CAROLINA DEPARTMENT OF TRANSPORTATION FOR HIGHWAY DESIGN PURPOSES. SOME ERROR MAY EXIST BETWEEN THE GRAPHICAL AND ACTUAL GROUND LOCATIONS OF PROPERTY LINES. THIS MAP IS TO BE USED AS A GRAPHICAL REPRESENTATION OF THE NCDOT'S INTENT TO ACQUIRE PROPERTY FOR RIGHT OF WAY PURPOSES, AND IN NO WAY REPRESENTS AN ACTUAL BOUNDARY SURVEY OF THIS PROPERTY.

NORTH CAROLINA DEPARTMENT OF TRANSPORTATION	
RIGHT OF WAY BRANCH	
EDDIE W.BATES	02-22-2023
PARCEL # 157	S:\CADD\U4758\DDRAFT\U4758_dee
DB 2647 PG 327	UNKNOWN SCALE

	SQR FT	ACRES	SQR M	HECTARES
ROW Right	2210.235	0.051	205.338	0.021
FROM - TO	DISTANCE (FT/M)	BEARING	RADIUS (FT/M)	CURVE LENGTH (FT/M)
-Y20- Sta 18+00 - 1	120.180	36.631	S 75°4'16.5" E	
1 - 2	40.835	12.447	N 87°51'56.5" W	9970.000 3038.862
2 - 3	109.027	33.232	N 88°0'10.1" W	
3 - 4	35.849	10.927	S 0°50'58.0" E	
4 - 5	3.607	1.099	N 86°49'26.5" E	1290.000 393.193
5 - 6	51.318	15.642	N 57°24'25.7" E	
6 - 7	19.056	5.808	S 86°22'32.4" E	
7 - 8	19.028	5.800	S 86°22'32.4" E	
8 - 9	66.539	20.281	S 76°30'25.6" E	
9 - 1	20.617	6.284	N 0°50'58.0" W	

	SQR FT	ACRES	SQR M	HECTARES
PUE Right	93.559	0.002	8.692	0.001
FROM - TO	DISTANCE (FT/M)	BEARING	RADIUS (FT/M)	CURVE LENGTH (FT/M)
-Y20- Sta 18+00 - 4	69.837	21.286	S 28°18'29.9" W	
4 - 10	25.465	7.762	S 0°50'58.0" E	
10 - 11	13.797	4.205	N 19°41'22.6" E	25.000 7.620
11 - 5	12.752	3.887	N 6°24'52.1" W	
5 - 4	3.607	1.099	S 86°49'26.5" W	1290.000 393.193


	SQR FT	ACRES	SQR M	HECTARES
AUE_Right	702.151	0.016	65.232	0.007
FROM - TO	DISTANCE (FT/M)	BEARING	RADIUS (FT/M)	CURVE LENGTH (FT/M)
-Y20- Sta 18+00 - 6	36.332	11.074	S 22°11'9.2" E	
6 - 5	51.318	15.642	S 57°24'25.7" W	
5 - 11	12.752	3.887	S 6°24'52.1" E	
11 - 7	72.317	22.042	N 57°15'39.2" E	
7 - 6	19.056	5.808	N 86°22'32.4" W	

TYPE	COUNT	SQR FEET	ACRES
Parcel	1	43463.341	0.998
ROW Right	1	2210.235	0.051
PUE Right	1	93.559	0.002
AUE_Right	1	702.151	0.016
ROW Left	0	0.000	0.000
PDE Left	0	0.000	0.000
PDE Right	0	0.000	0.000
TDE Left	0	0.000	0.000
TDE Right	0	0.000	0.000
TCE Left	0	0.000	0.000
TCE Right	0	0.000	0.000
PUE Left	0	0.000	0.000
TSE Left	0	0.000	0.000
TSE Right	0	0.000	0.000
DUE Left	0	0.000	0.000
DUE Right	0	0.000	0.000
DTE Left	0	0.000	0.000
DTE Right	0	0.000	0.000
AUE_Left	0	0.000	0.000
PCE Left	0	0.000	0.000
PCE Right	0	0.000	0.000
TUE Left	0	0.000	0.000
TUE Right	0	0.000	0.000
REM Left	0	0.000	0.000
REM Right	0	0.000	0.000
Other Left	0	0.000	0.000
Other Right	0	0.000	0.000
PE Left	0	0.000	0.000
PE Right	0	0.000	0.000

THIS MAP IS NOT A CERTIFIED SURVEY AND HAS NOT BEEN REVIEWED BY A LOCAL GOVERNMENT AGENCY FOR COMPLIANCE WITH ANY APPLICABLE LAND DEVELOPMENT REGULATIONS. THE PROPERTY SHOWN ON THIS MAP WAS LOCATED FOR THE NORTH CAROLINA DEPARTMENT OF TRANSPORTATION FOR HIGHWAY DESIGN PURPOSES. SOME ERROR MAY EXIST BETWEEN THE GRAPHICAL AND ACTUAL GROUND LOCATIONS OF PROPERTY LINES. THIS MAP IS TO BE USED AS A GRAPHICAL REPRESENTATION OF THE NCDOT'S INTENT TO ACQUIRE PROPERTY FOR RIGHT OF WAY PURPOSES, AND IN NO WAY REPRESENTS AN ACTUAL BOUNDARY SURVEY OF THIS PROPERTY.

NORTH CAROLINA DEPARTMENT OF TRANSPORTATION	
RIGHT OF WAY BRANCH	
EDDIE W.BATES	02-22-2023
PARCEL # 157	S:\CADD\U4758\DDRAFT\U4758_dee
DB 2647 PG 327	UNKNOWN SCALE

-Y- Sta 18+00

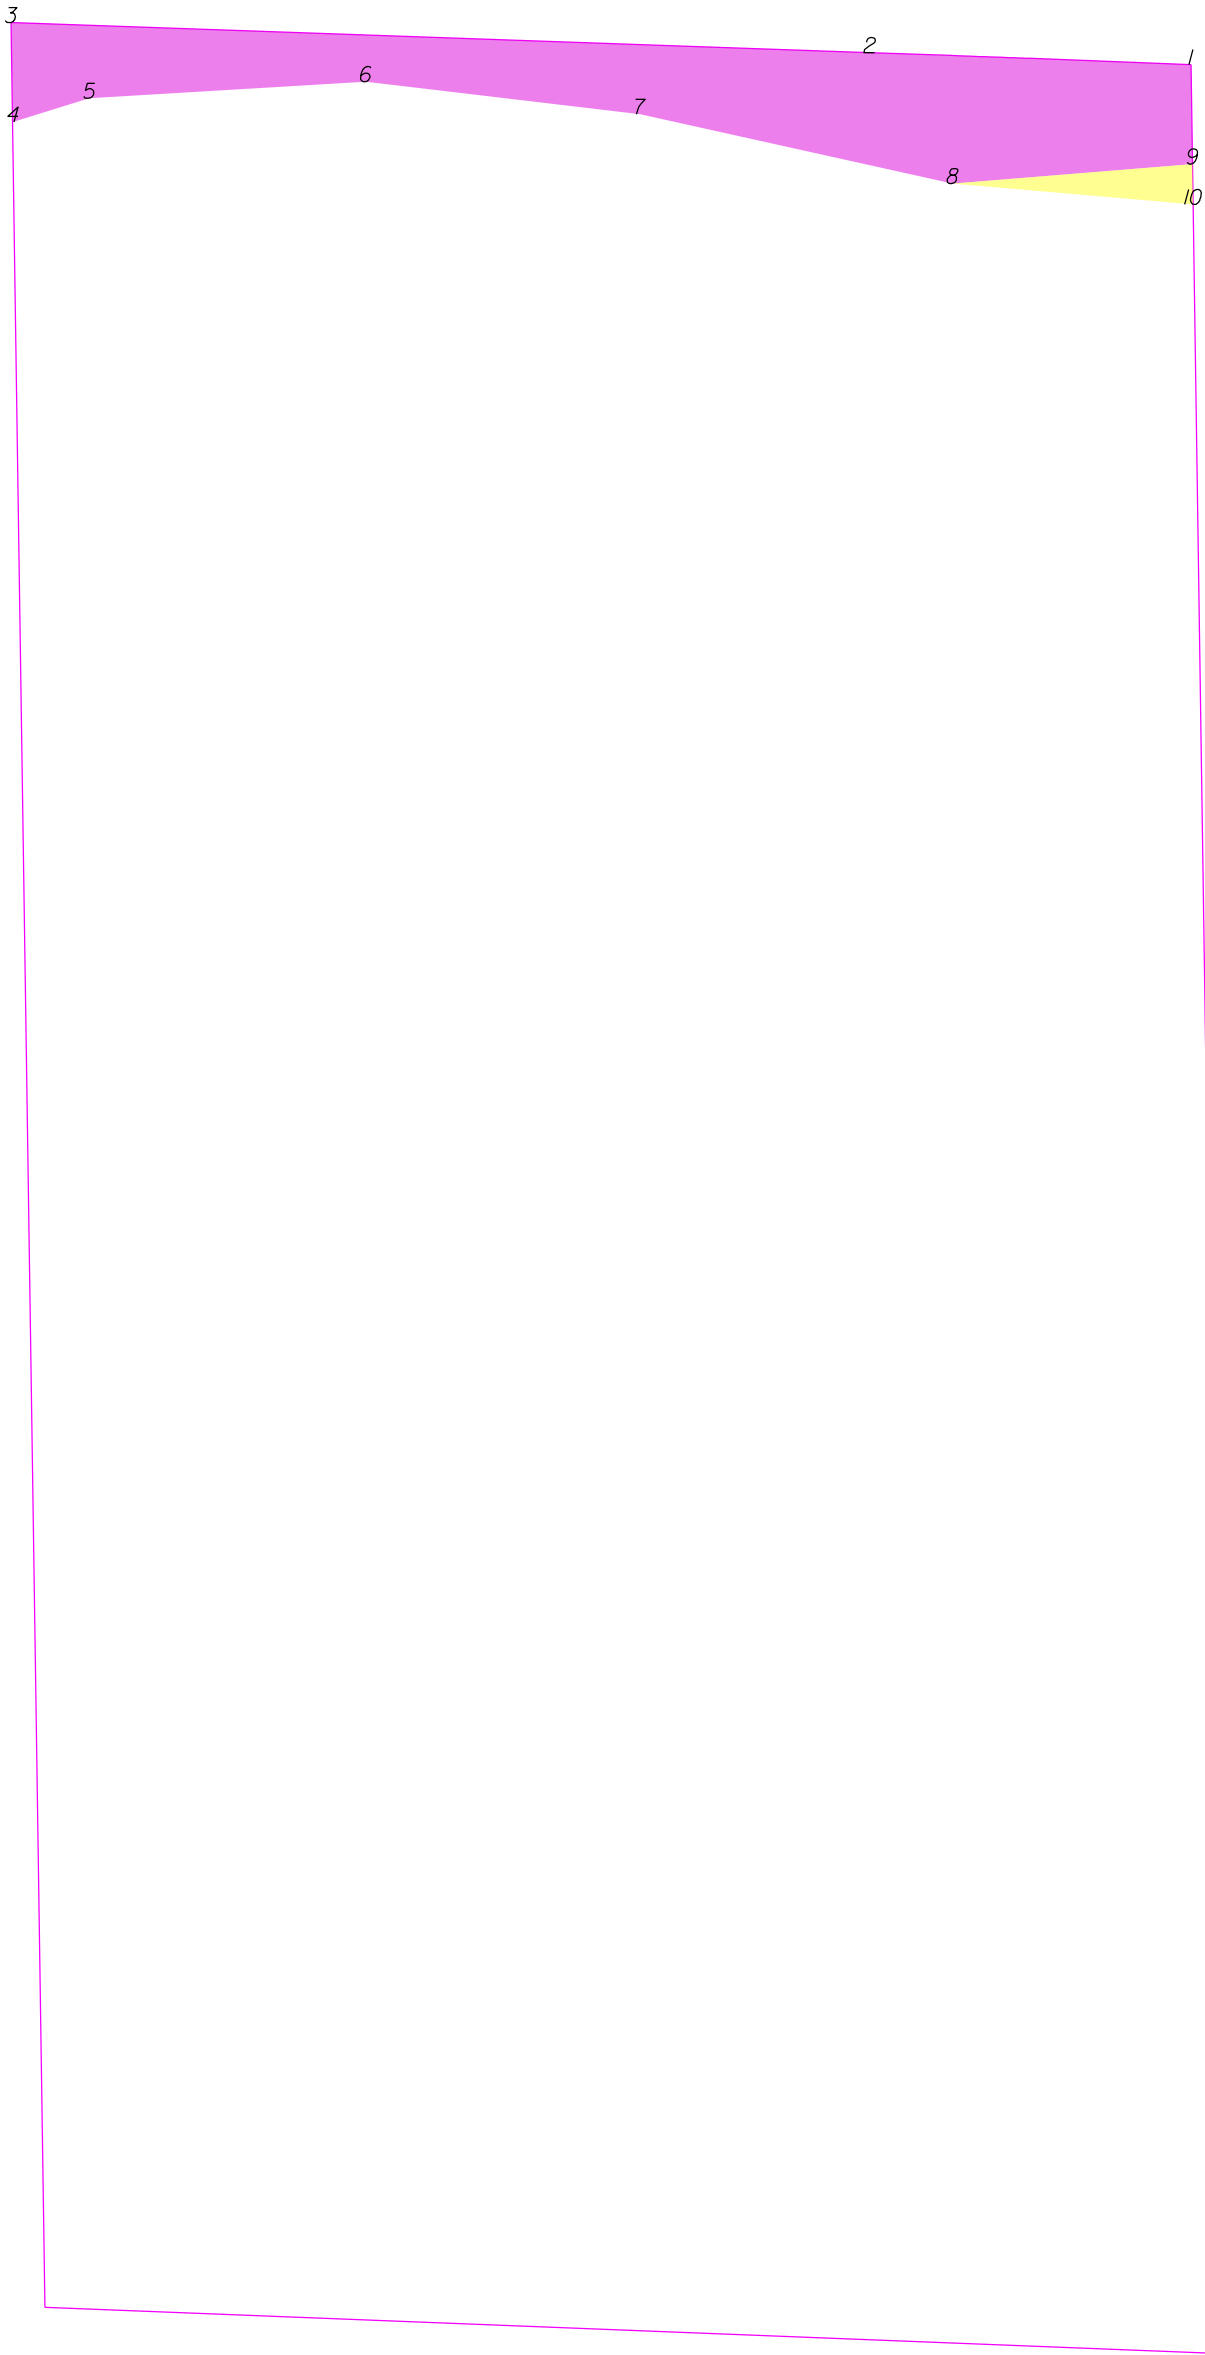

THIS MAP IS NOT A CERTIFIED SURVEY AND HAS NOT BEEN REVIEWED BY A LOCAL GOVERNMENT AGENCY FOR COMPLIANCE WITH ANY APPLICABLE LAND DEVELOPMENT REGULATIONS. THE PROPERTY SHOWN ON THIS MAP WAS LOCATED FOR THE NORTH CAROLINA DEPARTMENT OF TRANSPORTATION FOR HIGHWAY DESIGN PURPOSES. SOME ERROR MAY EXIST BETWEEN THE GRAPHICAL AND ACTUAL GROUND LOCATIONS OF PROPERTY LINES. THIS MAP IS TO BE USED AS A GRAPHICAL REPRESENTATION OF THE NCDOT'S INTENT TO ACQUIRE PROPERTY FOR RIGHT OF WAY PURPOSES, AND IN NO WAY REPRESENTS AN ACTUAL BOUNDARY SURVEY OF THIS PROPERTY.

NORTH CAROLINA DEPARTMENT OF TRANSPORTATION	
RIGHT OF WAY BRANCH	
EDDIE W.BATES	05-8-2025
PARCEL # 157	S:\CADD\U4758\DDRAFT\U4758_dee
DB 2647 PG 327	UNKNOWN SCALE

	SQR FT	ACRES		SQR M		HECTARES	
PDE Right	1567.700	0.036		145.645		0.015	
FROM - TO	DISTANCE (FT/M)		BEARING	RADIUS (FT/M)		CURVE LENGTH (FT/M)	
-Y- Sta 18+00 - 1	148.590	45.290	S 67°59'30.0" E				
1 - 2	40.835	12.447	N 87°51'56.5" W	9970.000	3038.862	40.835	12.447
2 - 3	109.027	33.232	N 88°0'10.1" W				
3 - 4	12.625	3.848	S 0°58'52.6" E				
4 - 5	10.164	3.098	N 72°42'25.8" E				
5 - 6	35.159	10.716	N 86°32'54.5" E				
6 - 7	35.123	10.706	S 83°12'18.3" E				
7 - 8	40.585	12.370	S 77°28'51.4" E				
8 - 9	30.550	9.312	N 85°19'40.4" E				
9 - 1	12.630	3.850	N 0°50'58.0" W				

	SQR FT	ACRES		SQR M		HECTARES	
TCE Right	78.189	0.002		7.264		0.001	
FROM - TO	DISTANCE (FT/M)		BEARING	RADIUS (FT/M)		CURVE LENGTH (FT/M)	
-Y- Sta 18+00 - 10	156.347	47.655	S 61°58'59.4" E				
10 - 9	5.130	1.564	N 0°50'58.0" W				
9 - 8	30.550	9.312	S 85°19'40.4" W				
8 - 10	30.638	9.339	S 85°3'16.2" E				


TYPE	COUNT	SQR FEET	ACRES
Parcel	1	43463.341	0.998
PDE Right	1	1567.700	0.036
TCE Right	1	78.189	0.002
ROW Left	0	0.000	0.000
ROW Right	0	0.000	0.000
PDE Left	0	0.000	0.000
TDE Left	0	0.000	0.000
TDE Right	0	0.000	0.000
TCE Left	0	0.000	0.000
PUE Left	0	0.000	0.000
PUE Right	0	0.000	0.000
TSE Left	0	0.000	0.000
TSE Right	0	0.000	0.000
DUE Left	0	0.000	0.000
DUE Right	0	0.000	0.000
DTE Left	0	0.000	0.000
DTE Right	0	0.000	0.000
AUE_Left	0	0.000	0.000
AUE_Right	0	0.000	0.000
PCE Left	0	0.000	0.000
PCE Right	0	0.000	0.000
TUE Left	0	0.000	0.000
TUE Right	0	0.000	0.000
REM Left	0	0.000	0.000
REM Right	0	0.000	0.000
Other Left	0	0.000	0.000
Other Right	0	0.000	0.000
PE Left	0	0.000	0.000
PE Right	0	0.000	0.000

THIS MAP IS NOT A CERTIFIED SURVEY AND HAS NOT BEEN REVIEWED BY A LOCAL GOVERNMENT AGENCY FOR COMPLIANCE WITH ANY APPLICABLE LAND DEVELOPMENT REGULATIONS. THE PROPERTY SHOWN ON THIS MAP WAS LOCATED FOR THE NORTH CAROLINA DEPARTMENT OF TRANSPORTATION FOR HIGHWAY DESIGN PURPOSES. SOME ERROR MAY EXIST BETWEEN THE GRAPHICAL AND ACTUAL GROUND LOCATIONS OF PROPERTY LINES. THIS MAP IS TO BE USED AS A GRAPHICAL REPRESENTATION OF THE NCDOT'S INTENT TO ACQUIRE PROPERTY FOR RIGHT OF WAY PURPOSES, AND IN NO WAY REPRESENTS AN ACTUAL BOUNDARY SURVEY OF THIS PROPERTY.

NORTH CAROLINA DEPARTMENT OF TRANSPORTATION	
RIGHT OF WAY BRANCH	
EDDIE W.BATES	05-8-2025
PARCEL # 157	S:\CADD\U4758\DDRAFT\U4758_dee
DB 2647 PG 327	UNKNOWN SCALE



-Y20- Sta 20+00

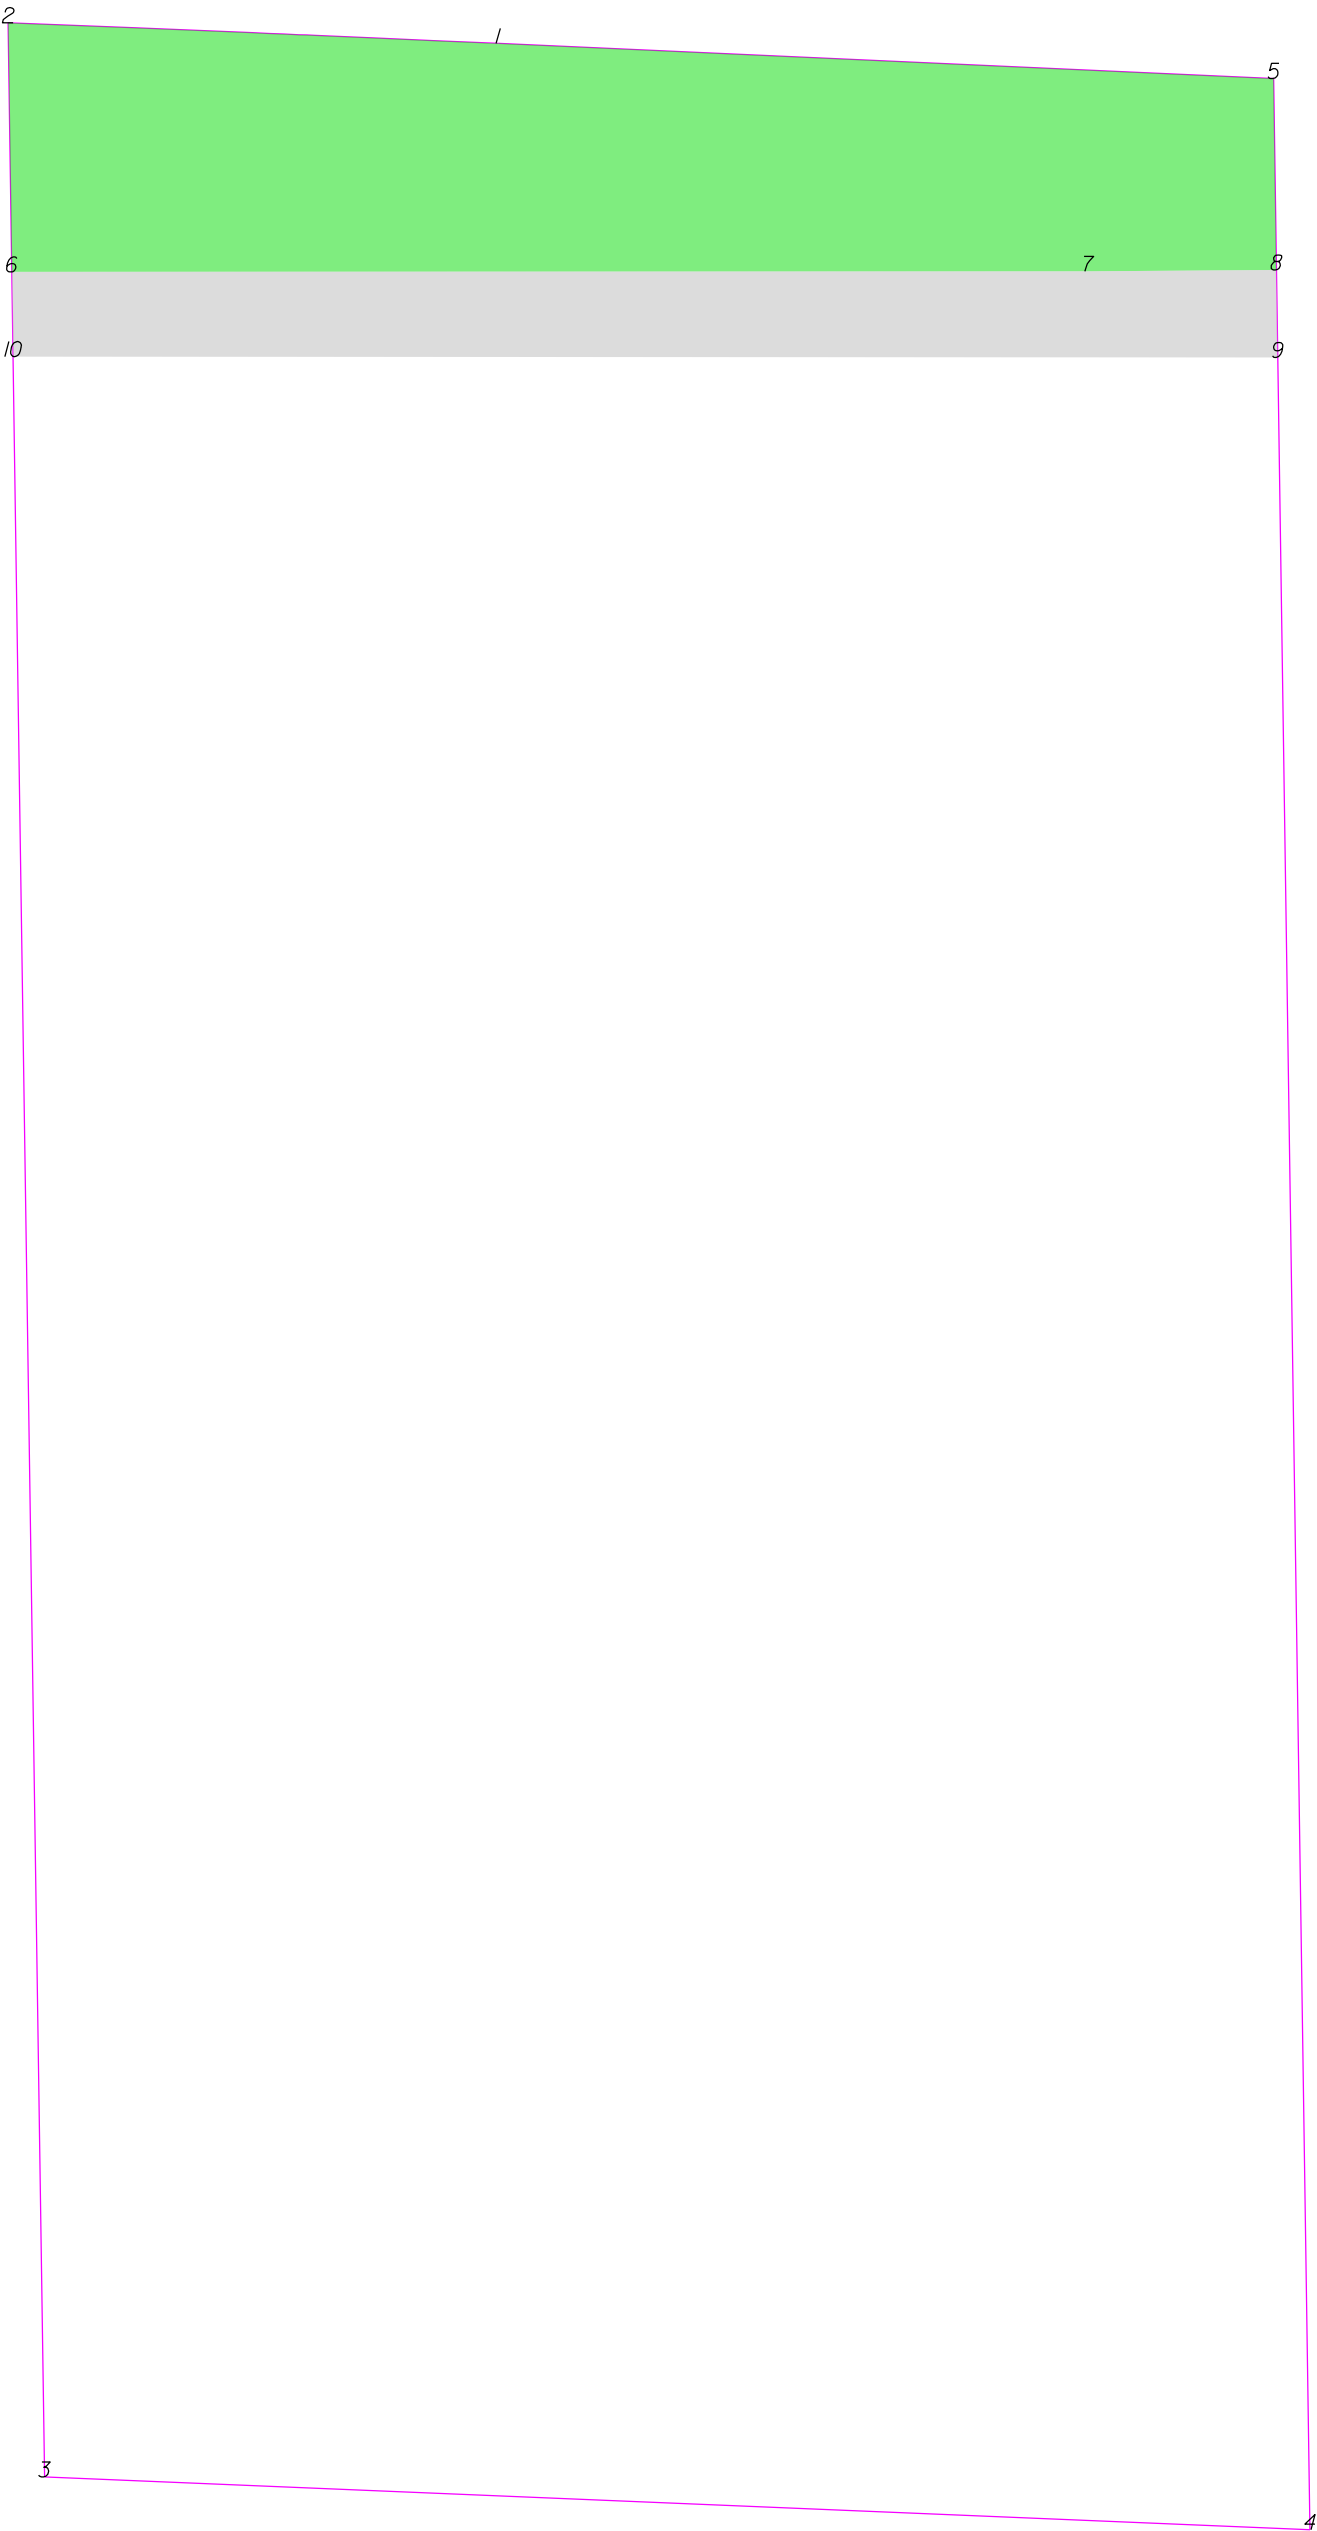

THIS MAP IS NOT A CERTIFIED SURVEY AND HAS NOT BEEN REVIEWED BY A LOCAL GOVERNMENT AGENCY FOR COMPLIANCE WITH ANY APPLICABLE LAND DEVELOPMENT REGULATIONS. THE PROPERTY SHOWN ON THIS MAP WAS LOCATED FOR THE NORTH CAROLINA DEPARTMENT OF TRANSPORTATION FOR HIGHWAY DESIGN PURPOSES. SOME ERROR MAY EXIST BETWEEN THE GRAPHICAL AND ACTUAL GROUND LOCATIONS OF PROPERTY LINES. THIS MAP IS TO BE USED AS A GRAPHICAL REPRESENTATION OF THE NCDOT'S INTENT TO ACQUIRE PROPERTY FOR RIGHT OF WAY PURPOSES, AND IN NO WAY REPRESENTS AN ACTUAL BOUNDARY SURVEY OF THIS PROPERTY.

NORTH CAROLINA DEPARTMENT OF TRANSPORTATION	
RIGHT OF WAY BRANCH	
CLINTON LEE BATES	12-8-2021
PARCEL # 158	S:\CADD\U4758\DDRAFT\U4758_dee
DB 7793 PG 735	UNKNOWN SCALE

	SQR FT	ACRES		SQR M		HECTARES	
ROW Right	3925.797	0.090		364.720		0.036	
FROM - TO		DISTANCE (FT/M)		BEARING		RADIUS (FT/M)	
-Y20- Sta 20+00 - 1		38.474	11.727	S 41°58'58.7" W			
1 - 2		58.084	17.704	N 87°34'53.2" W	9970.000	3038.862	58.084
2 - 6		29.511	8.995	S 0°50'58.0" E			
6 - 7		127.538	38.874	N 89°57'55.6" E			
7 - 8		22.200	6.767	N 89°36'35.6" E			
8 - 5		22.686	6.915	N 0°50'58.0" W			
5 - 1		91.901	28.011	N 87°24'52.4" W			


	SQR FT	ACRES		SQR M		HECTARES	
TDE Right	1516.474	0.035		140.886		0.014	
FROM - TO		DISTANCE (FT/M)		BEARING		RADIUS (FT/M)	
-Y20- Sta 20+00 - 9		93.580	28.523	S 45°20'20.9" E			
9 - 8		10.351	3.155	N 0°50'58.0" W			
8 - 7		22.200	6.767	S 89°36'35.6" W			
7 - 6		127.538	38.874	S 89°57'55.6" W			
6 - 10		10.023	3.055	S 0°50'58.0" E			
10 - 9		149.743	45.642	S 89°57'42.5" E			

TYPE	COUNT	SQR FEET	ACRES
Parcel	1	43495.326	0.999
ROW Right	1	3925.797	0.090
TDE Right	1	1516.474	0.035
ROW Left	0	0.000	0.000
PDE Left	0	0.000	0.000
PDE Right	0	0.000	0.000
TDE Left	0	0.000	0.000
TCE Left	0	0.000	0.000
TCE Right	0	0.000	0.000
PUE Left	0	0.000	0.000
PUE Right	0	0.000	0.000
TSE Left	0	0.000	0.000
TSE Right	0	0.000	0.000
DUE Left	0	0.000	0.000
DUE Right	0	0.000	0.000
DTE Left	0	0.000	0.000
DTE Right	0	0.000	0.000
AUE_Left	0	0.000	0.000
AUE_Right	0	0.000	0.000
PCE Left	0	0.000	0.000
PCE Right	0	0.000	0.000
TUE Left	0	0.000	0.000
TUE Right	0	0.000	0.000
REM Left	0	0.000	0.000
REM Right	0	0.000	0.000
Other Left	0	0.000	0.000
Other Right	0	0.000	0.000
PE Left	0	0.000	0.000
PE Right	0	0.000	0.000

THIS MAP IS NOT A CERTIFIED SURVEY AND HAS NOT BEEN REVIEWED BY A LOCAL GOVERNMENT AGENCY FOR COMPLIANCE WITH ANY APPLICABLE LAND DEVELOPMENT REGULATIONS. THE PROPERTY SHOWN ON THIS MAP WAS LOCATED FOR THE NORTH CAROLINA DEPARTMENT OF TRANSPORTATION FOR HIGHWAY DESIGN PURPOSES. SOME ERROR MAY EXIST BETWEEN THE GRAPHICAL AND ACTUAL GROUND LOCATIONS OF PROPERTY LINES. THIS MAP IS TO BE USED AS A GRAPHICAL REPRESENTATION OF THE NCDOT'S INTENT TO ACQUIRE PROPERTY FOR RIGHT OF WAY PURPOSES, AND IN NO WAY REPRESENTS AN ACTUAL BOUNDARY SURVEY OF THIS PROPERTY.

NORTH CAROLINA DEPARTMENT OF TRANSPORTATION	
RIGHT OF WAY BRANCH	
CLINTON LEE BATES	12-8-2021
PARCEL # 158	S:\CADD\U4758\DDRAFT\U4758_dee
DB 7793 PG 735	UNKNOWN SCALE

-Y20- Sta 20+00

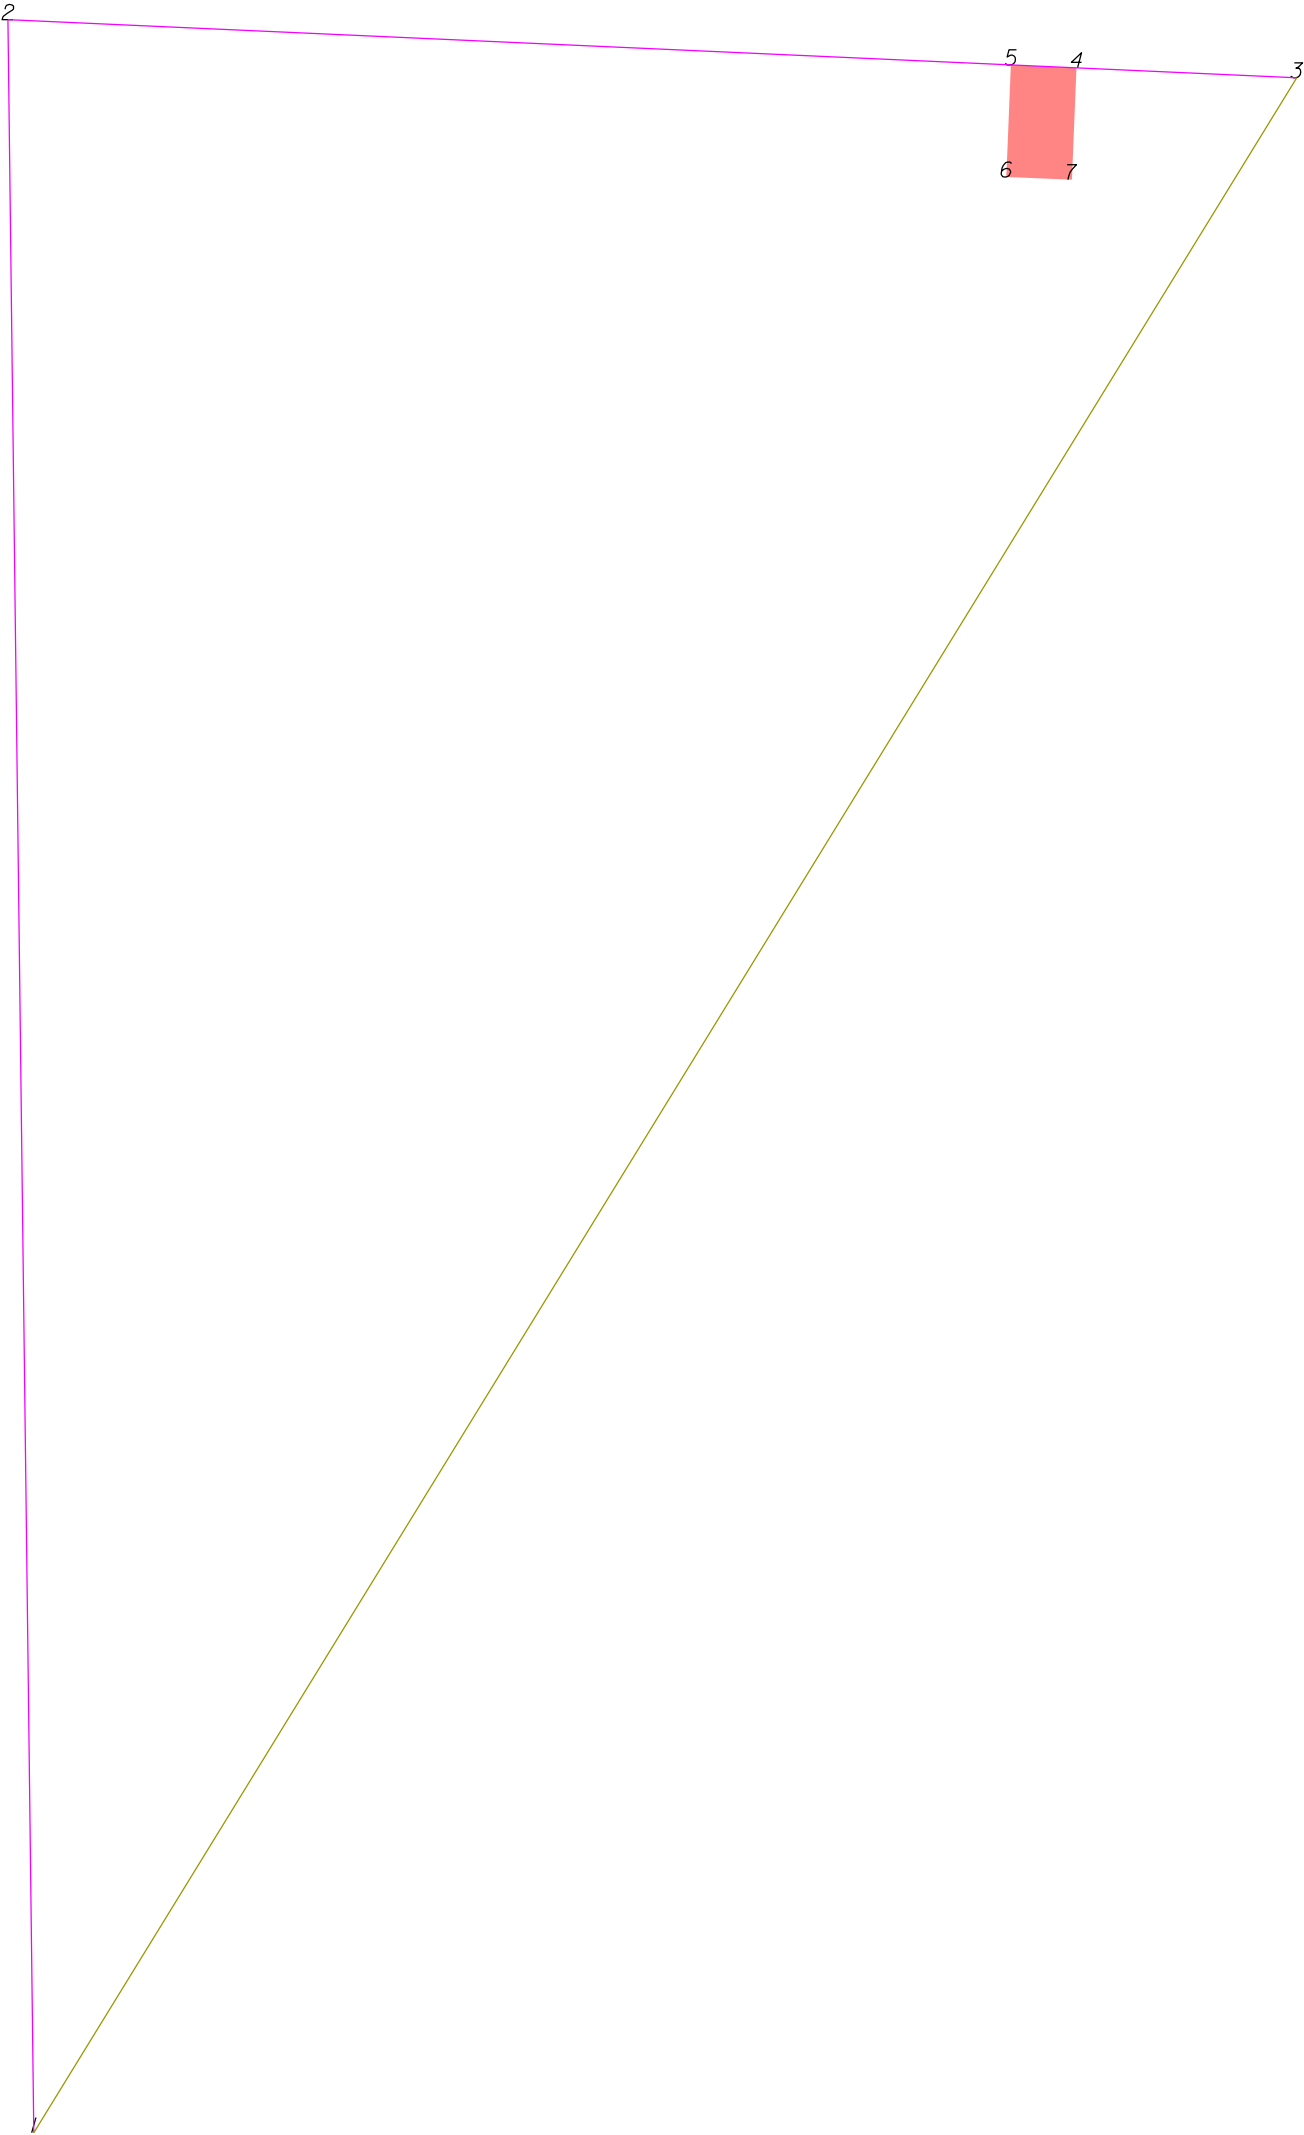

THIS MAP IS NOT A CERTIFIED SURVEY AND HAS NOT BEEN REVIEWED BY A LOCAL GOVERNMENT AGENCY FOR COMPLIANCE WITH ANY APPLICABLE LAND DEVELOPMENT REGULATIONS. THE PROPERTY SHOWN ON THIS MAP WAS LOCATED FOR THE NORTH CAROLINA DEPARTMENT OF TRANSPORTATION FOR HIGHWAY DESIGN PURPOSES. SOME ERROR MAY EXIST BETWEEN THE GRAPHICAL AND ACTUAL GROUND LOCATIONS OF PROPERTY LINES. THIS MAP IS TO BE USED AS A GRAPHICAL REPRESENTATION OF THE NCDOT'S INTENT TO ACQUIRE PROPERTY FOR RIGHT OF WAY PURPOSES, AND IN NO WAY REPRESENTS AN ACTUAL BOUNDARY SURVEY OF THIS PROPERTY.

NORTH CAROLINA DEPARTMENT OF TRANSPORTATION	
RIGHT OF WAY BRANCH	
FRANCES D. SHIELDS	02-21-2024
PARCEL # 158A	Z:\CADD\U4758\DDRAFT\U4758_dee
DB 3424 PG 2168	UNKNOWN SCALE


	SQR FT	ACRES	SQR M	HECTARES
PUE Right	138.457	0.003	12.863	0.001
FROM - TO	DISTANCE (FT/M)	BEARING	RADIUS (FT/M)	CURVE LENGTH (FT/M)
-Y20- Sta 20+00 - 4	217.172	66.194	S 79°32'45.4" E	
4 - 5	9.000	2.743	N 87°24'52.4" W	
5 - 6	15.403	4.695	S 2°20'40.9" W	
6 - 7	9.000	2.743	S 87°39'19.1" E	
7 - 4	15.365	4.683	N 2°20'40.9" E	

TYPE	COUNT	SQR FEET	ACRES
Parcel	1	25666.047	0.589
PUE Right	1	138.457	0.003
ROW Left	0	0.000	0.000
ROW Right	0	0.000	0.000
PDE Left	0	0.000	0.000
PDE Right	0	0.000	0.000
TDE Left	0	0.000	0.000
TDE Right	0	0.000	0.000
TCE Left	0	0.000	0.000
TCE Right	0	0.000	0.000
PUE Left	0	0.000	0.000
TSE Left	0	0.000	0.000
TSE Right	0	0.000	0.000
DUE Left	0	0.000	0.000
DUE Right	0	0.000	0.000
DTE Left	0	0.000	0.000
DTE Right	0	0.000	0.000
AUE_Left	0	0.000	0.000
AUE_Right	0	0.000	0.000
PCE Left	0	0.000	0.000
PCE Right	0	0.000	0.000
TUE Left	0	0.000	0.000
TUE Right	0	0.000	0.000
REM Left	0	0.000	0.000
REM Right	0	0.000	0.000
Other Left	0	0.000	0.000
Other Right	0	0.000	0.000
PE Left	0	0.000	0.000
PE Right	0	0.000	0.000

THIS MAP IS NOT A CERTIFIED SURVEY AND HAS NOT BEEN REVIEWED BY A LOCAL GOVERNMENT AGENCY FOR COMPLIANCE WITH ANY APPLICABLE LAND DEVELOPMENT REGULATIONS. THE PROPERTY SHOWN ON THIS MAP WAS LOCATED FOR THE NORTH CAROLINA DEPARTMENT OF TRANSPORTATION FOR HIGHWAY DESIGN PURPOSES. SOME ERROR MAY EXIST BETWEEN THE GRAPHICAL AND ACTUAL GROUND LOCATIONS OF PROPERTY LINES. THIS MAP IS TO BE USED AS A GRAPHICAL REPRESENTATION OF THE NCDOT'S INTENT TO ACQUIRE PROPERTY FOR RIGHT OF WAY PURPOSES, AND IN NO WAY REPRESENTS AN ACTUAL BOUNDARY SURVEY OF THIS PROPERTY.

NORTH CAROLINA DEPARTMENT OF TRANSPORTATION	
RIGHT OF WAY BRANCH	
FRANCES D.SHIELDS	02-21-2024
PARCEL # 158A	Z:\CADD\U4758\DDRAFT\U4758_dee
DB 3424 PG 2168	UNKNOWN SCALE

-Y20- Sta 20+00

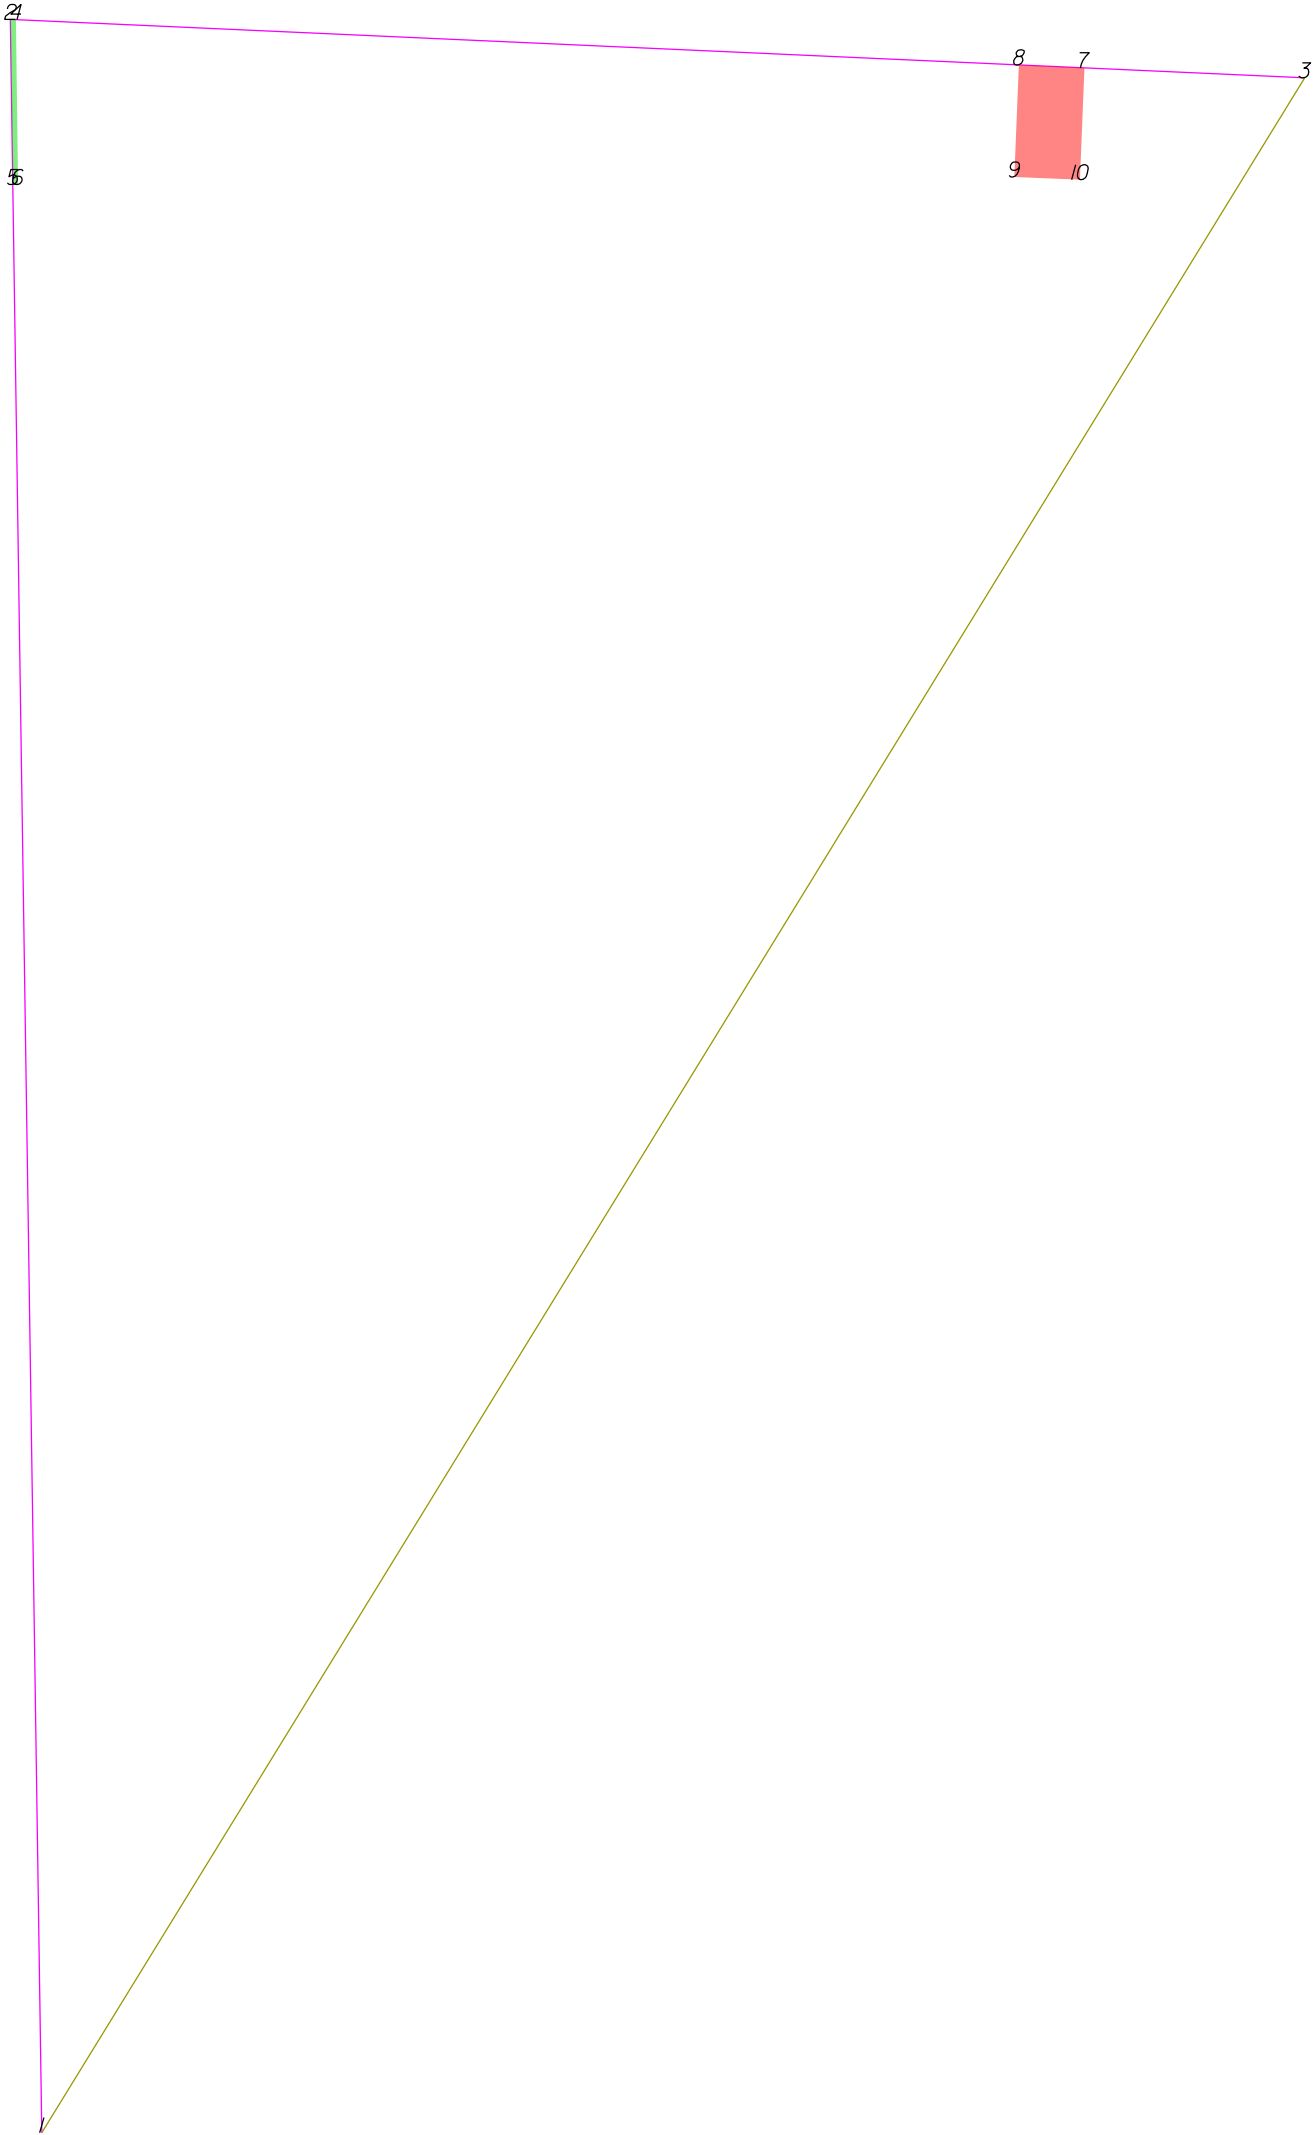

THIS MAP IS NOT A CERTIFIED SURVEY AND HAS NOT BEEN REVIEWED BY A LOCAL GOVERNMENT AGENCY FOR COMPLIANCE WITH ANY APPLICABLE LAND DEVELOPMENT REGULATIONS. THE PROPERTY SHOWN ON THIS MAP WAS LOCATED FOR THE NORTH CAROLINA DEPARTMENT OF TRANSPORTATION FOR HIGHWAY DESIGN PURPOSES. SOME ERROR MAY EXIST BETWEEN THE GRAPHICAL AND ACTUAL GROUND LOCATIONS OF PROPERTY LINES. THIS MAP IS TO BE USED AS A GRAPHICAL REPRESENTATION OF THE NCDOT'S INTENT TO ACQUIRE PROPERTY FOR RIGHT OF WAY PURPOSES, AND IN NO WAY REPRESENTS AN ACTUAL BOUNDARY SURVEY OF THIS PROPERTY.

NORTH CAROLINA DEPARTMENT OF TRANSPORTATION	
RIGHT OF WAY BRANCH	
FRANCES D.SHIELDS	02-22-2023
PARCEL # 158A	S:\CADD\U4758\DDRAFT\U4758_dee
DB 3424 PG 2168	UNKNOWN SCALE

	SQR FT	ACRES	SQR M	HECTARES
ROW Right	16.303	0.000	1.515	0.000
FROM - TO	DISTANCE (FT/M)	BEARING	RADIUS (FT/M)	CURVE LENGTH (FT/M)
-Y20- Sta 20+00 - 4	74.428	22.686	S 63°52'11.3" E	
4 - 2	0.750	0.229	N 87°24'52.4" W	
2 - 5	22.686	6.915	S 0°50'58.0" E	
5 - 6	0.690	0.210	N 89°53'43.9" E	
6 - 4	22.650	6.904	N 0°42'6.1" W	


	SQR FT	ACRES	SQR M	HECTARES
PUE Right	138.457	0.003	12.863	0.001
FROM - TO	DISTANCE (FT/M)	BEARING	RADIUS (FT/M)	CURVE LENGTH (FT/M)
-Y20- Sta 20+00 - 7	217.172	66.194	S 79°32'45.4" E	
7 - 8	9.000	2.743	N 87°24'52.4" W	
8 - 9	15.403	4.695	S 2°20'40.9" W	
9 - 10	9.000	2.743	S 87°39'19.1" E	
10 - 7	15.365	4.683	N 2°20'40.9" E	

TYPE	COUNT	SQR FEET	ACRES
Parcel	1	25774.658	0.592
ROW Right	1	16.303	0.000
PUE Right	1	138.457	0.003
ROW Left	0	0.000	0.000
PDE Left	0	0.000	0.000
PDE Right	0	0.000	0.000
TDE Left	0	0.000	0.000
TDE Right	0	0.000	0.000
TCE Left	0	0.000	0.000
TCE Right	0	0.000	0.000
PUE Left	0	0.000	0.000
TSE Left	0	0.000	0.000
TSE Right	0	0.000	0.000
DUE Left	0	0.000	0.000
DUE Right	0	0.000	0.000
DTE Left	0	0.000	0.000
DTE Right	0	0.000	0.000
AUE_Left	0	0.000	0.000
AUE_Right	0	0.000	0.000
PCE Left	0	0.000	0.000
PCE Right	0	0.000	0.000
TUE Left	0	0.000	0.000
TUE Right	0	0.000	0.000
REM Left	0	0.000	0.000
REM Right	0	0.000	0.000
Other Left	0	0.000	0.000
Other Right	0	0.000	0.000
PE Left	0	0.000	0.000
PE Right	0	0.000	0.000

THIS MAP IS NOT A CERTIFIED SURVEY AND HAS NOT BEEN REVIEWED BY A LOCAL GOVERNMENT AGENCY FOR COMPLIANCE WITH ANY APPLICABLE LAND DEVELOPMENT REGULATIONS. THE PROPERTY SHOWN ON THIS MAP WAS LOCATED FOR THE NORTH CAROLINA DEPARTMENT OF TRANSPORTATION FOR HIGHWAY DESIGN PURPOSES. SOME ERROR MAY EXIST BETWEEN THE GRAPHICAL AND ACTUAL GROUND LOCATIONS OF PROPERTY LINES. THIS MAP IS TO BE USED AS A GRAPHICAL REPRESENTATION OF THE NCDOT'S INTENT TO ACQUIRE PROPERTY FOR RIGHT OF WAY PURPOSES, AND IN NO WAY REPRESENTS AN ACTUAL BOUNDARY SURVEY OF THIS PROPERTY.

NORTH CAROLINA DEPARTMENT OF TRANSPORTATION	
RIGHT OF WAY BRANCH	
FRANCES D.SHIELDS	02-22-2023
PARCEL # 158A	S:\CADD\U4758\DDRAFT\U4758_dee
DB 3424 PG 2168	UNKNOWN SCALE

-Y- Sta 22+00

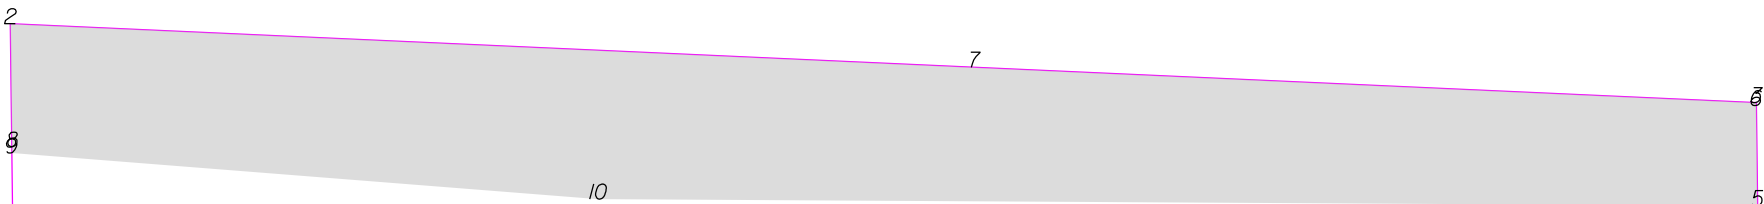

THIS MAP IS NOT A CERTIFIED SURVEY AND HAS NOT BEEN REVIEWED BY A LOCAL GOVERNMENT AGENCY FOR COMPLIANCE WITH ANY APPLICABLE LAND DEVELOPMENT REGULATIONS. THE PROPERTY SHOWN ON THIS MAP WAS LOCATED FOR THE NORTH CAROLINA DEPARTMENT OF TRANSPORTATION FOR HIGHWAY DESIGN PURPOSES. SOME ERROR MAY EXIST BETWEEN THE GRAPHICAL AND ACTUAL GROUND LOCATIONS OF PROPERTY LINES. THIS MAP IS TO BE USED AS A GRAPHICAL REPRESENTATION OF THE NCDOT'S INTENT TO ACQUIRE PROPERTY FOR RIGHT OF WAY PURPOSES, AND IN NO WAY REPRESENTS AN ACTUAL BOUNDARY SURVEY OF THIS PROPERTY.

NORTH CAROLINA DEPARTMENT OF TRANSPORTATION	
RIGHT OF WAY BRANCH	
FRANCES D. SHIELDS	05-8-2025
PARCEL # 158A	S:\CADD\U4758\DDRAFT\U4758_dee
DB 3424 PG 2168	UNKNOWN SCALE


	SQR FT	ACRES		SQR M	HECTARES		
TDE Right	7650.558	0.176		710.763	0.071		
FROM - TO		DISTANCE (FT/M)		BEARING	RADIUS (FT/M)		CURVE LENGTH (FT/M)
-Y- Sta 22+00 - 5		223.603	68.154	S 69°16'21.4" E			
5 - 6		18.365	5.598	N 0°42'51" W			
6 - 3		0.537	0.164	N 0°42'51" W			
3 - 7		143.360	43.696	N 87°24'52.4" W			
7 - 2		177.169	54.001	N 87°24'52.4" W			
2 - 8		22.650	6.904	S 0°42'6.1" E			
8 - 9		1.071	0.326	S 0°42'6.1" E			
9 - 10		107.825	32.865	S 85°31'5.0" E			
10 - 5		212.652	64.816	S 89°40'19.2" E			

TYPE	COUNT	SQR FEET	ACRES
Parcel	1	116770.620	2.681
TDE Right	1	7650.558	0.176
ROW Left	0	0.000	0.000
ROW Right	0	0.000	0.000
PDE Left	0	0.000	0.000
PDE Right	0	0.000	0.000
TDE Left	0	0.000	0.000
TCE Left	0	0.000	0.000
TCE Right	0	0.000	0.000
PUE Left	0	0.000	0.000
PUE Right	0	0.000	0.000
TSE Left	0	0.000	0.000
TSE Right	0	0.000	0.000
DUE Left	0	0.000	0.000
DUE Right	0	0.000	0.000
DTE Left	0	0.000	0.000
DTE Right	0	0.000	0.000
AUE_Left	0	0.000	0.000
AUE_Right	0	0.000	0.000
PCE Left	0	0.000	0.000
PCE Right	0	0.000	0.000
TUE Left	0	0.000	0.000
TUE Right	0	0.000	0.000
REM Left	0	0.000	0.000
REM Right	0	0.000	0.000
Other Left	0	0.000	0.000
Other Right	0	0.000	0.000
PE Left	0	0.000	0.000
PE Right	0	0.000	0.000

THIS MAP IS NOT A CERTIFIED SURVEY AND HAS NOT BEEN REVIEWED BY A LOCAL GOVERNMENT AGENCY FOR COMPLIANCE WITH ANY APPLICABLE LAND DEVELOPMENT REGULATIONS. THE PROPERTY SHOWN ON THIS MAP WAS LOCATED FOR THE NORTH CAROLINA DEPARTMENT OF TRANSPORTATION FOR HIGHWAY DESIGN PURPOSES. SOME ERROR MAY EXIST BETWEEN THE GRAPHICAL AND ACTUAL GROUND LOCATIONS OF PROPERTY LINES. THIS MAP IS TO BE USED AS A GRAPHICAL REPRESENTATION OF THE NCDOT'S INTENT TO ACQUIRE PROPERTY FOR RIGHT OF WAY PURPOSES, AND IN NO WAY REPRESENTS AN ACTUAL BOUNDARY SURVEY OF THIS PROPERTY.

NORTH CAROLINA DEPARTMENT OF TRANSPORTATION	
RIGHT OF WAY BRANCH	
FRANCES D.SHIELDS	05-8-2025
PARCEL # 158A	S:\CADD\U4758\DDRAFT\U4758_dee
DB 3424 PG 2168	UNKNOWN SCALE

-Y20- Sta 20+00

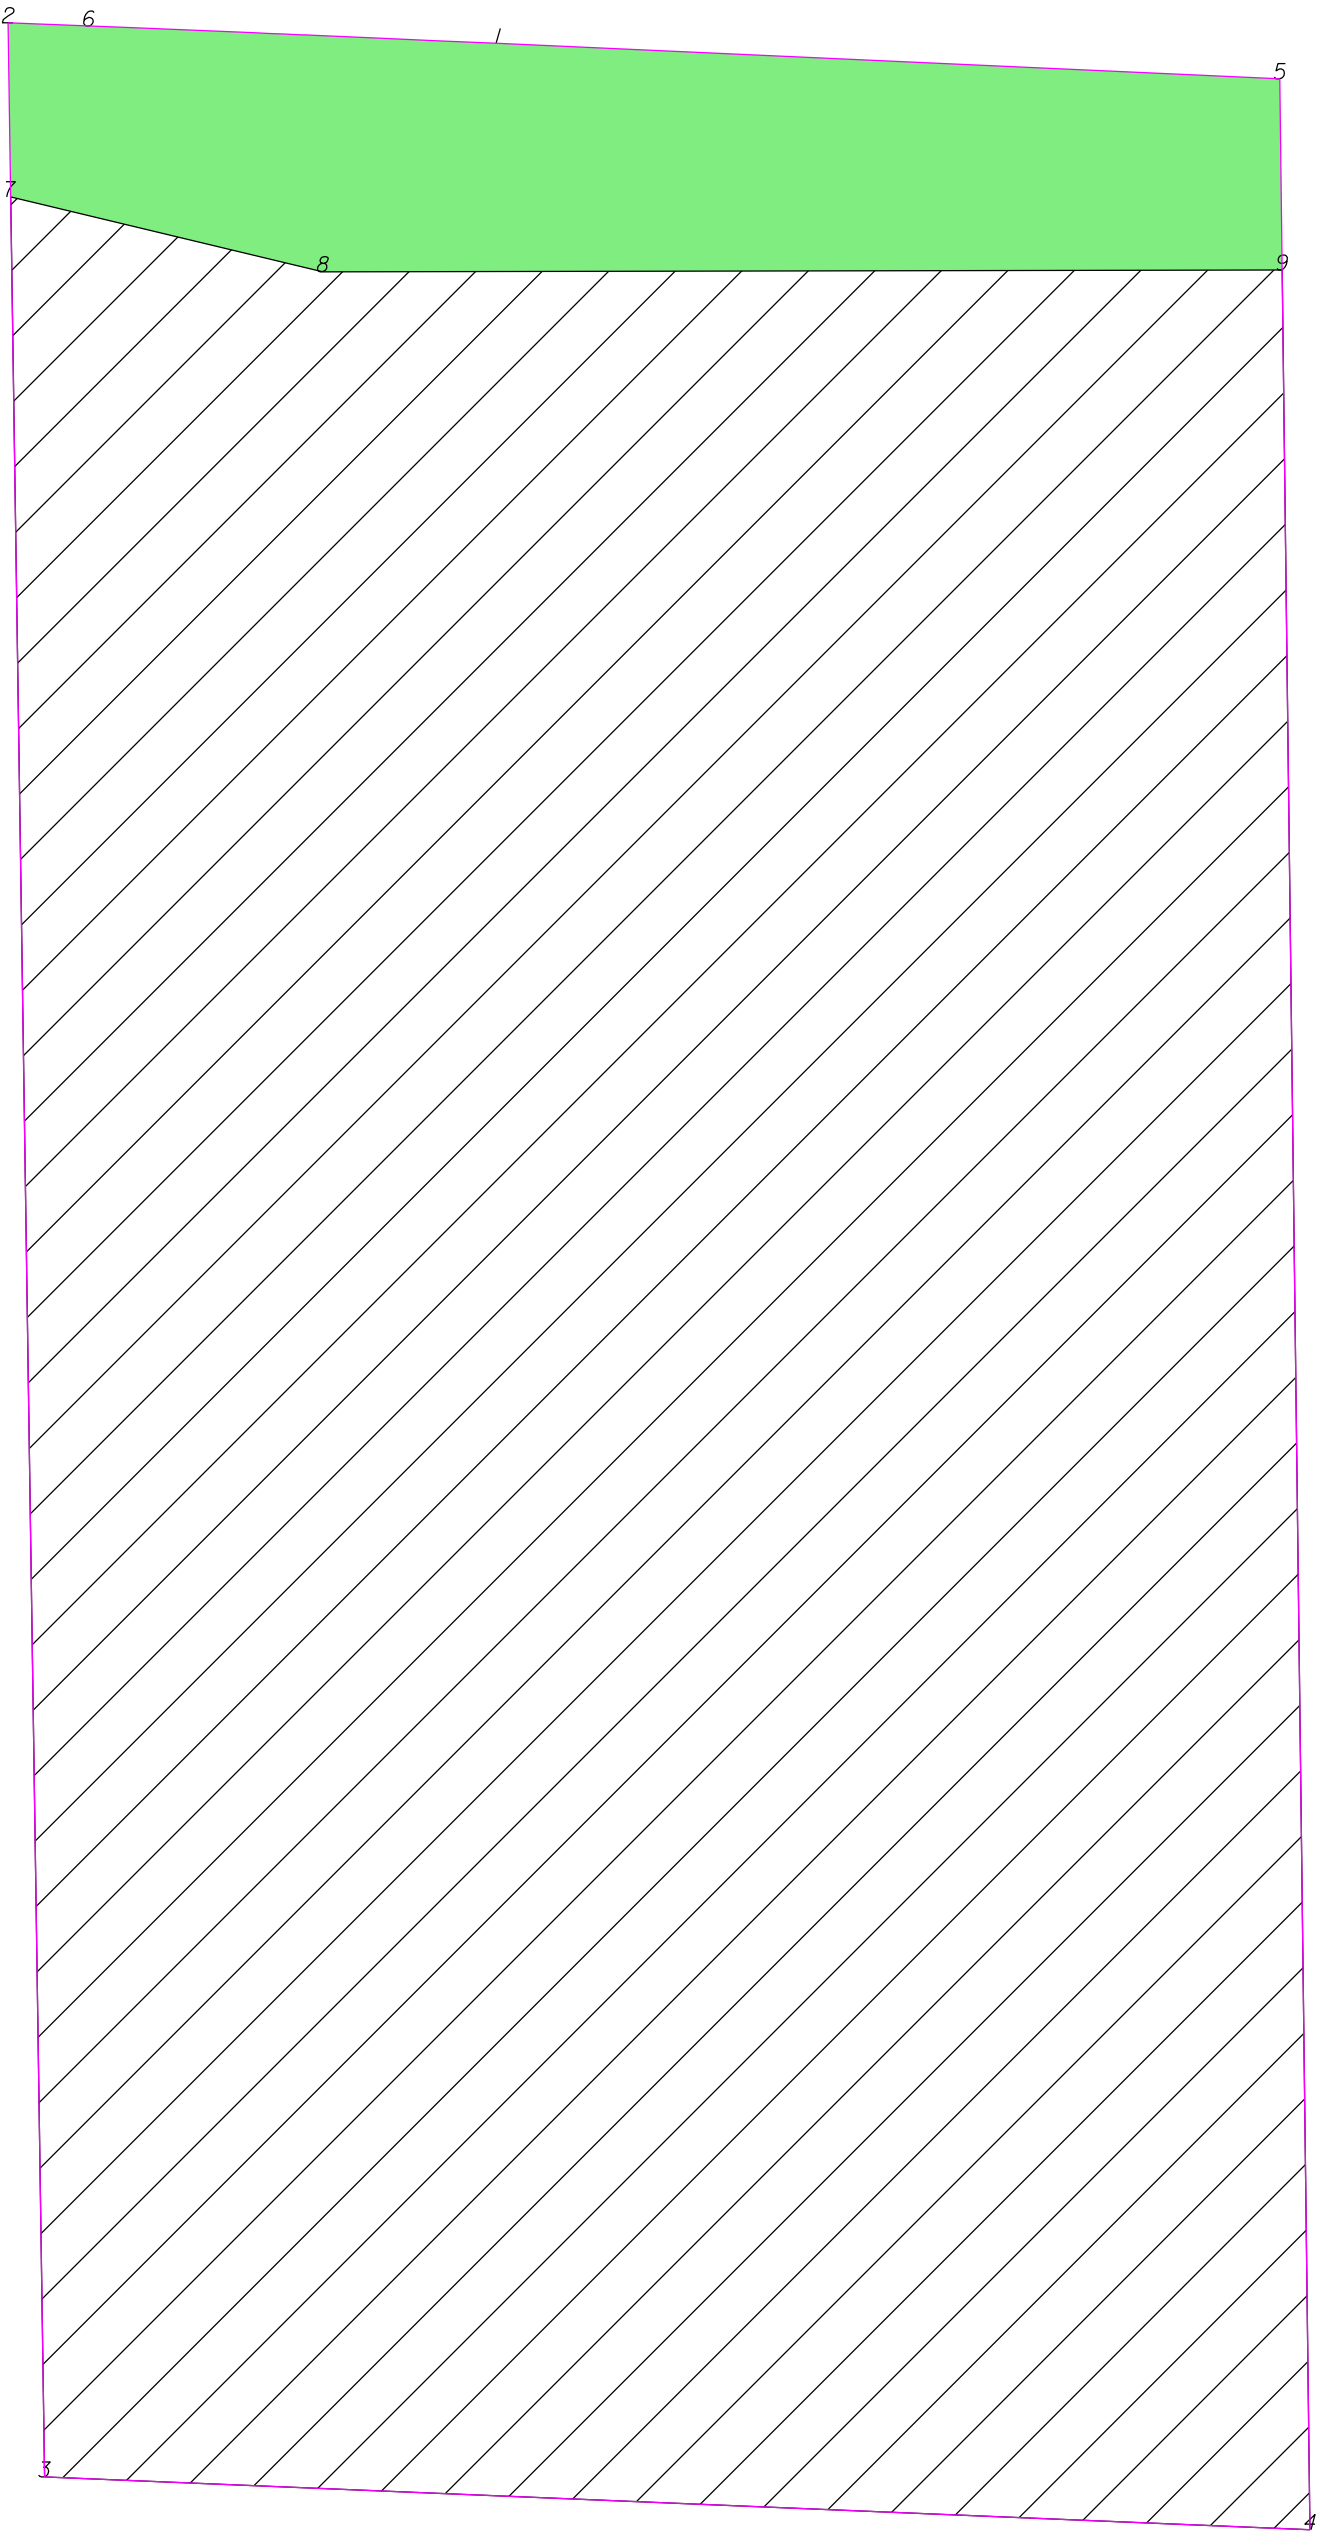

THIS MAP IS NOT A CERTIFIED SURVEY AND HAS NOT BEEN REVIEWED BY A LOCAL GOVERNMENT AGENCY FOR COMPLIANCE WITH ANY APPLICABLE LAND DEVELOPMENT REGULATIONS. THE PROPERTY SHOWN ON THIS MAP WAS LOCATED FOR THE NORTH CAROLINA DEPARTMENT OF TRANSPORTATION FOR HIGHWAY DESIGN PURPOSES. SOME ERROR MAY EXIST BETWEEN THE GRAPHICAL AND ACTUAL GROUND LOCATIONS OF PROPERTY LINES. THIS MAP IS TO BE USED AS A GRAPHICAL REPRESENTATION OF THE NCDOT'S INTENT TO ACQUIRE PROPERTY FOR RIGHT OF WAY PURPOSES, AND IN NO WAY REPRESENTS AN ACTUAL BOUNDARY SURVEY OF THIS PROPERTY.

NORTH CAROLINA DEPARTMENT OF TRANSPORTATION	
RIGHT OF WAY BRANCH	
CLINTON LEE BATES	02-21-2024
PARCEL # 158	Z:\CADD\U4758\DDRAFT\U4758_dee
DB 7793 PG 735	UNKNOWN SCALE

	SQR FT	ACRES	SQR M	HECTARES
ROW Right	3772.034	0.087	350.435	0.035
FROM - TO	DISTANCE (FT/M)		RADIUS (FT/M)	
-Y20- Sta 20+00 - 1	38.474	11.727	S 41°58'58.7" W	
1 - 6	48.498	14.782	N 87°33'14.1" W	9970.000 3038.862 48.498 14.782
6 - 2	9.585	2.922	N 87°43'14.9" W	9970.000 3038.862 9.585 2.922
2 - 7	20.617	6.284	S 0°50'58.0" E	
7 - 8	38.021	11.589	S 76°30'25.6" E	
8 - 9	113.588	34.622	N 89°53'43.9" E	
9 - 5	22.650	6.904	N 0°42'6.1" W	
5 - 1	92.651	28.240	N 87°24'52.4" W	


	SQR FT	ACRES	SQR M	HECTARES
REM Right	39831.903	0.914	3700.520	0.370
FROM - TO	DISTANCE (FT/M)		RADIUS (FT/M)	
-Y20- Sta 20+00 - 9	87.031	26.527	S 50°26'28.6" E	
9 - 8	113.588	34.622	S 89°53'43.9" W	
8 - 7	38.021	11.589	N 76°30'25.6" W	
7 - 3	270.004	82.297	S 0°50'58.0" E	
3 - 4	149.963	45.709	S 87°37'3.9" E	
4 - 9	267.563	81.553	N 0°42'6.1" W	

TYPE	COUNT	SQR FEET	ACRES
Parcel	1	43603.937	1.001
ROW Right	1	3772.034	0.087
REM Right	1	39831.903	0.914
ROW Left	0	0.000	0.000
PDE Left	0	0.000	0.000
PDE Right	0	0.000	0.000
TDE Left	0	0.000	0.000
TDE Right	0	0.000	0.000
TCE Left	0	0.000	0.000
TCE Right	0	0.000	0.000
PUE Left	0	0.000	0.000
PUE Right	0	0.000	0.000
TSE Left	0	0.000	0.000
TSE Right	0	0.000	0.000
DUE Left	0	0.000	0.000
DUE Right	0	0.000	0.000
DTE Left	0	0.000	0.000
DTE Right	0	0.000	0.000
AUE_Left	0	0.000	0.000
AUE_Right	0	0.000	0.000
PCE Left	0	0.000	0.000
PCE Right	0	0.000	0.000
TUE Left	0	0.000	0.000
TUE Right	0	0.000	0.000
REM Left	0	0.000	0.000
Other Left	0	0.000	0.000
Other Right	0	0.000	0.000
PE Left	0	0.000	0.000
PE Right	0	0.000	0.000

THIS MAP IS NOT A CERTIFIED SURVEY AND HAS NOT BEEN REVIEWED BY A LOCAL GOVERNMENT AGENCY FOR COMPLIANCE WITH ANY APPLICABLE LAND DEVELOPMENT REGULATIONS. THE PROPERTY SHOWN ON THIS MAP WAS LOCATED FOR THE NORTH CAROLINA DEPARTMENT OF TRANSPORTATION FOR HIGHWAY DESIGN PURPOSES. SOME ERROR MAY EXIST BETWEEN THE GRAPHICAL AND ACTUAL GROUND LOCATIONS OF PROPERTY LINES. THIS MAP IS TO BE USED AS A GRAPHICAL REPRESENTATION OF THE NCDOT'S INTENT TO ACQUIRE PROPERTY FOR RIGHT OF WAY PURPOSES, AND IN NO WAY REPRESENTS AN ACTUAL BOUNDARY SURVEY OF THIS PROPERTY.

NORTH CAROLINA DEPARTMENT OF TRANSPORTATION	
RIGHT OF WAY BRANCH	
CLINTON LEE BATES	02-21-2024
PARCEL # 158	Z:\CADD\U4758\DDRAFT\U4758_dee
DB 7793 PG 735	UNKNOWN SCALE

-Y20- Sta 19+00

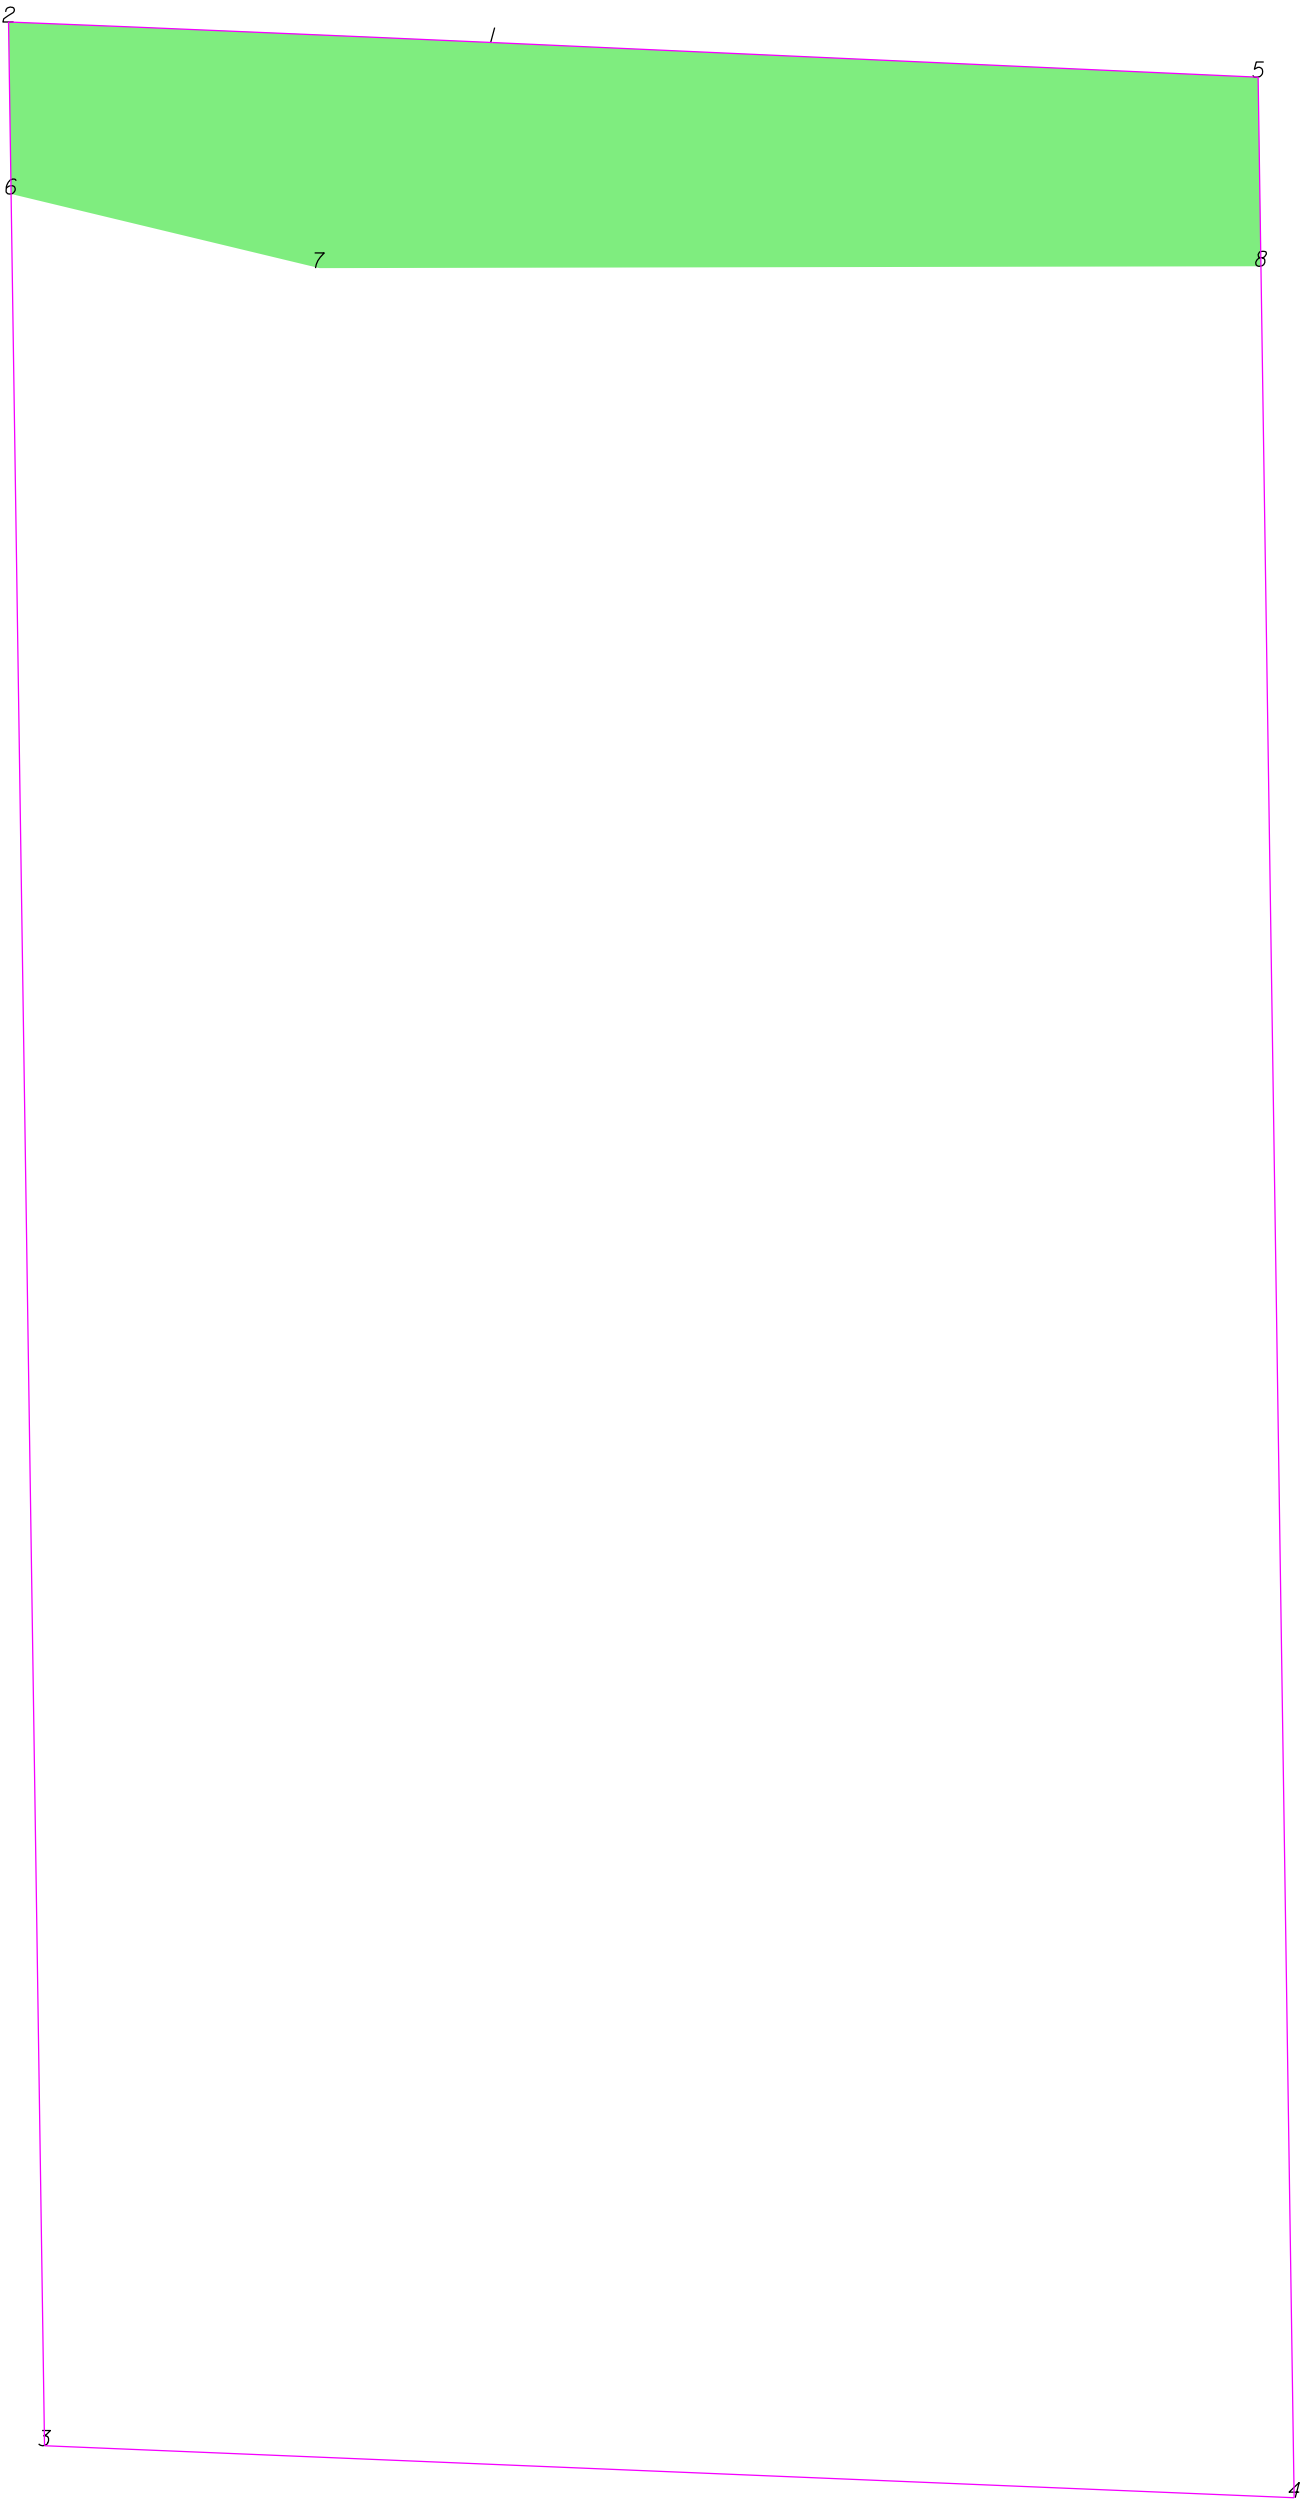

THIS MAP IS NOT A CERTIFIED SURVEY AND HAS NOT BEEN REVIEWED BY A LOCAL GOVERNMENT AGENCY FOR COMPLIANCE WITH ANY APPLICABLE LAND DEVELOPMENT REGULATIONS. THE PROPERTY SHOWN ON THIS MAP WAS LOCATED FOR THE NORTH CAROLINA DEPARTMENT OF TRANSPORTATION FOR HIGHWAY DESIGN PURPOSES. SOME ERROR MAY EXIST BETWEEN THE GRAPHICAL AND ACTUAL GROUND LOCATIONS OF PROPERTY LINES. THIS MAP IS TO BE USED AS A GRAPHICAL REPRESENTATION OF THE NCDOT'S INTENT TO ACQUIRE PROPERTY FOR RIGHT OF WAY PURPOSES, AND IN NO WAY REPRESENTS AN ACTUAL BOUNDARY SURVEY OF THIS PROPERTY.

NORTH CAROLINA DEPARTMENT OF TRANSPORTATION	
RIGHT OF WAY BRANCH	
CLINTON LEE BATES	02-22-2023
PARCEL # 158	S:\CADD\U4758\DDRAFT\U4758_dee
DB 7793 PG 735	UNKNOWN SCALE


	SQR FT	ACRES	SQR M	HECTARES
ROW Right	3755.731	0.086	348.920	0.035
FROM - TO	DISTANCE (FT/M)		RADIUS (FT/M)	
-Y20- Sta 19+00 - 1	81.064	24.708	S 66°13'2.9" E	
1 - 2	58.084	17.704	N 87°34'53.2" W	9970.000 3038.862
2 - 6	20.617	6.284	S 0°50'58.0" E	
6 - 7	38.021	11.589	S 76°30'25.6" E	
7 - 8	112.898	34.411	N 89°53'43.9" E	
8 - 5	22.686	6.915	N 0°50'58.0" W	
5 - 1	91.901	28.011	N 87°24'52.4" W	

TYPE	COUNT	SQR FEET	ACRES
Parcel	1	43495.326	0.999
ROW Right	1	3755.731	0.086
ROW Left	0	0.000	0.000
PDE Left	0	0.000	0.000
PDE Right	0	0.000	0.000
TDE Left	0	0.000	0.000
TDE Right	0	0.000	0.000
TCE Left	0	0.000	0.000
TCE Right	0	0.000	0.000
PUE Left	0	0.000	0.000
PUE Right	0	0.000	0.000
TSE Left	0	0.000	0.000
TSE Right	0	0.000	0.000
DUE Left	0	0.000	0.000
DUE Right	0	0.000	0.000
DTE Left	0	0.000	0.000
DTE Right	0	0.000	0.000
AUE_Left	0	0.000	0.000
AUE_Right	0	0.000	0.000
PCE Left	0	0.000	0.000
PCE Right	0	0.000	0.000
TUE Left	0	0.000	0.000
TUE Right	0	0.000	0.000
REM Left	0	0.000	0.000
REM Right	0	0.000	0.000
Other Left	0	0.000	0.000
Other Right	0	0.000	0.000
PE Left	0	0.000	0.000
PE Right	0	0.000	0.000

THIS MAP IS NOT A CERTIFIED SURVEY AND HAS NOT BEEN REVIEWED BY A LOCAL GOVERNMENT AGENCY FOR COMPLIANCE WITH ANY APPLICABLE LAND DEVELOPMENT REGULATIONS. THE PROPERTY SHOWN ON THIS MAP WAS LOCATED FOR THE NORTH CAROLINA DEPARTMENT OF TRANSPORTATION FOR HIGHWAY DESIGN PURPOSES. SOME ERROR MAY EXIST BETWEEN THE GRAPHICAL AND ACTUAL GROUND LOCATIONS OF PROPERTY LINES. THIS MAP IS TO BE USED AS A GRAPHICAL REPRESENTATION OF THE NCDOT'S INTENT TO ACQUIRE PROPERTY FOR RIGHT OF WAY PURPOSES, AND IN NO WAY REPRESENTS AN ACTUAL BOUNDARY SURVEY OF THIS PROPERTY.

NORTH CAROLINA DEPARTMENT OF TRANSPORTATION	
RIGHT OF WAY BRANCH	
CLINTON LEE BATES	02-22-2023
PARCEL # 158	S:\CADD\U4758\DDRAFT\U4758_dee
DB 7793 PG 735	UNKNOWN SCALE

-Y- Sta 20+00

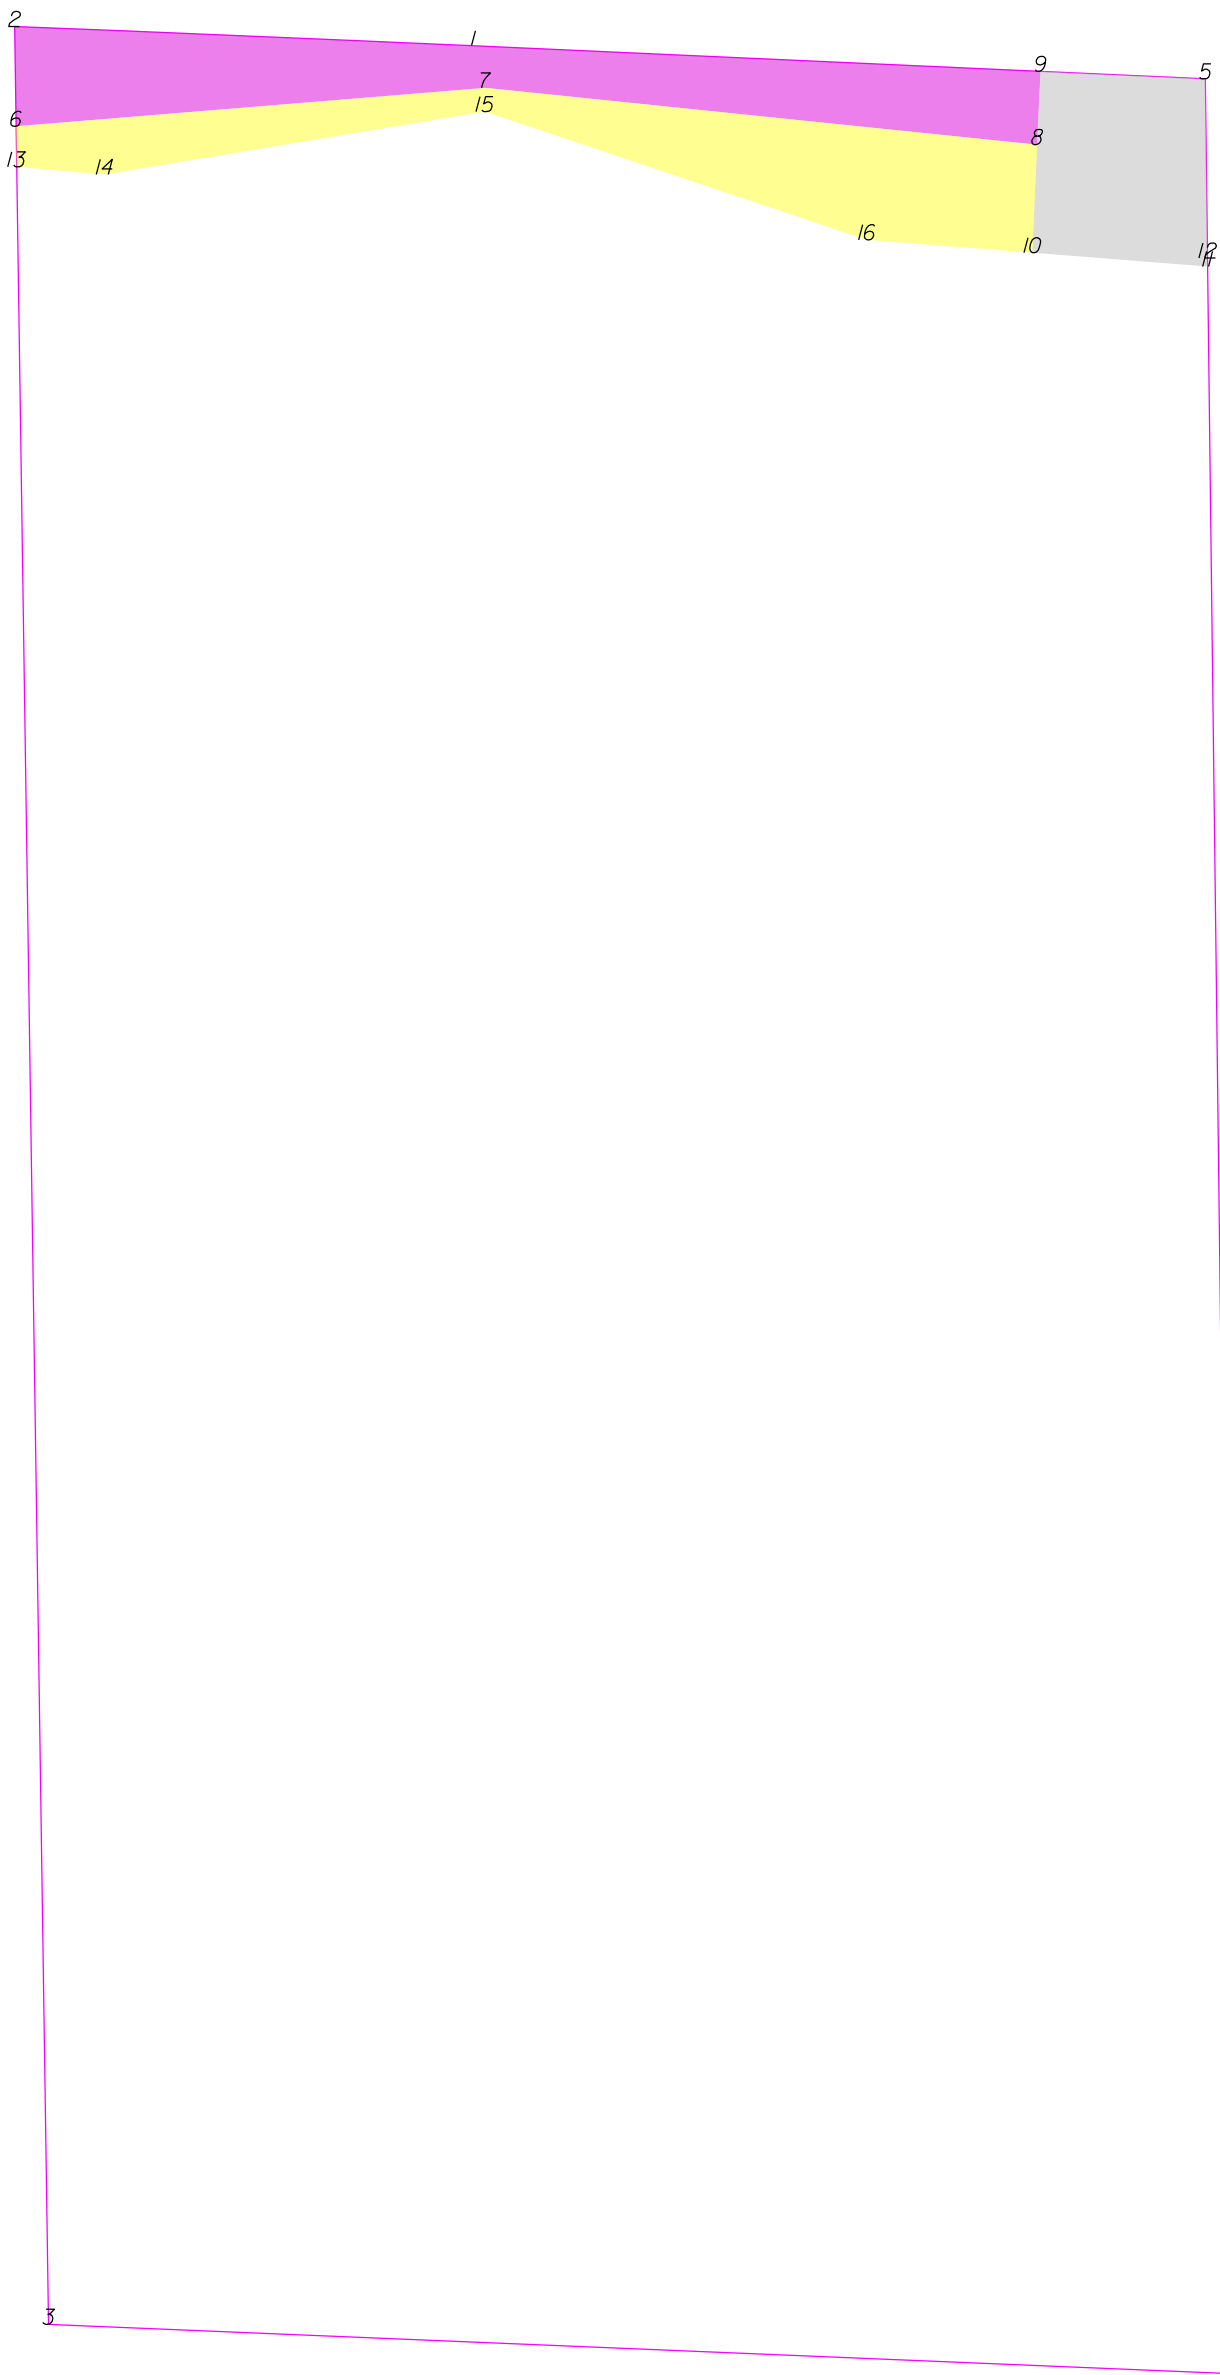

THIS MAP IS NOT A CERTIFIED SURVEY AND HAS NOT BEEN REVIEWED BY A LOCAL GOVERNMENT AGENCY FOR COMPLIANCE WITH ANY APPLICABLE LAND DEVELOPMENT REGULATIONS. THE PROPERTY SHOWN ON THIS MAP WAS LOCATED FOR THE NORTH CAROLINA DEPARTMENT OF TRANSPORTATION FOR HIGHWAY DESIGN PURPOSES. SOME ERROR MAY EXIST BETWEEN THE GRAPHICAL AND ACTUAL GROUND LOCATIONS OF PROPERTY LINES. THIS MAP IS TO BE USED AS A GRAPHICAL REPRESENTATION OF THE NCDOT'S INTENT TO ACQUIRE PROPERTY FOR RIGHT OF WAY PURPOSES, AND IN NO WAY REPRESENTS AN ACTUAL BOUNDARY SURVEY OF THIS PROPERTY.

NORTH CAROLINA DEPARTMENT OF TRANSPORTATION	
RIGHT OF WAY BRANCH	
CLINTON LEE BATES	05-8-2025
PARCEL # 158	S:\CADD\U4758\DDRAFT\U4758_dee
DB 7793 PG 735	UNKNOWN SCALE

	SQR FT	ACRES		SQR M		HECTARES	
PDE Right	1041.843	0.024		96.791		0.010	
FROM - TO		DISTANCE (FT/M)		BEARING		RADIUS (FT/M)	
-Y- Sta 20+00 - 1		50.740	15.465	S 4°35'31.3" W			
1 - 2		58.084	17.704	N 87°34'53.2" W		9970.000	3038.862
2 - 6		12.630	3.850	S 0°50'58.0" E			
6 - 7		59.580	18.160	N 85°19'40.4" E			
7 - 8		70.114	21.371	S 84°8'38.7" E			
8 - 9		9.250	2.819	N 2°35'7.6" E			
9 - 1		71.777	21.878	N 87°24'52.4" W			

	SQR FT	ACRES		SQR M		HECTARES	
TDE Right	502.251	0.012		46.661		0.005	
FROM - TO		DISTANCE (FT/M)		BEARING		RADIUS (FT/M)	
-Y- Sta 20+00 - 9		86.437	26.346	S 51°29'41.1" E			
9 - 8		9.250	2.819	S 2°35'7.6" W			
8 - 10		13.695	4.174	S 2°35'7.6" W			
10 - 11		22.246	6.781	S 85°31'5.0" E			
11 - 12		1.071	0.326	N 0°42'6.1" W			
12 - 5		22.650	6.904	N 0°42'6.1" W			
5 - 9		20.874	6.362	N 87°24'52.4" W			


	SQR FT	ACRES		SQR M		HECTARES	
TCE Right	1022.067	0.023		94.954		0.009	
FROM - TO		DISTANCE (FT/M)		BEARING		RADIUS (FT/M)	
-Y- Sta 20+00 - 6		86.738	26.438	S 45°32'17.5" W			
6 - 13		51.30	1.564	S 0°50'58.0" E			
13 - 14		11.124	3.391	S 85°3'16.2" E			
14 - 15		48.740	14.856	N 80°37'8.0" E			
15 - 16		50.961	15.533	S 71°28'9.0" E			
16 - 10		21.012	6.404	S 85°31'5.0" E			
10 - 8		13.695	4.174	N 2°35'7.6" E			
8 - 7		70.114	21.371	N 84°8'38.7" W			
7 - 6		59.580	18.160	S 85°19'40.4" W			

TYPE	COUNT	SQR FEET	ACRES
Parcel	1	43603.937	1.001
PDE Right	1	1041.843	0.024
TDE Right	1	502.251	0.012
TCE Right	1	1022.067	0.023
ROW Left	0	0.000	0.000
ROW Right	0	0.000	0.000
PDE Left	0	0.000	0.000
TDE Left	0	0.000	0.000
TCE Left	0	0.000	0.000
PUE Left	0	0.000	0.000
PUE Right	0	0.000	0.000
TSE Left	0	0.000	0.000
TSE Right	0	0.000	0.000
DUE Left	0	0.000	0.000
DUE Right	0	0.000	0.000
DTE Left	0	0.000	0.000
DTE Right	0	0.000	0.000
AUE_Left	0	0.000	0.000
AUE_Right	0	0.000	0.000
PCE Left	0	0.000	0.000
PCE Right	0	0.000	0.000
TUE Left	0	0.000	0.000
TUE Right	0	0.000	0.000
REM Left	0	0.000	0.000
REM Right	0	0.000	0.000
Other Left	0	0.000	0.000
Other Right	0	0.000	0.000
PE Left	0	0.000	0.000
PE Right	0	0.000	0.000

THIS MAP IS NOT A CERTIFIED SURVEY AND HAS NOT BEEN REVIEWED BY A LOCAL GOVERNMENT AGENCY FOR COMPLIANCE WITH ANY APPLICABLE LAND DEVELOPMENT REGULATIONS. THE PROPERTY SHOWN ON THIS MAP WAS LOCATED FOR THE NORTH CAROLINA DEPARTMENT OF TRANSPORTATION FOR HIGHWAY DESIGN PURPOSES. SOME ERROR MAY EXIST BETWEEN THE GRAPHICAL AND ACTUAL GROUND LOCATIONS OF PROPERTY LINES. THIS MAP IS TO BE USED AS A GRAPHICAL REPRESENTATION OF THE NCDOT'S INTENT TO ACQUIRE PROPERTY FOR RIGHT OF WAY PURPOSES, AND IN NO WAY REPRESENTS AN ACTUAL BOUNDARY SURVEY OF THIS PROPERTY.

NORTH CAROLINA DEPARTMENT OF TRANSPORTATION	
RIGHT OF WAY BRANCH	
CLINTON LEE BATES	05-8-2025
PARCEL * 158	S:\CADD\U4758\DDRAFT\U4758_dee
DB 7793 PG 735	UNKNOWN SCALE

-Y20- Sta 20+00

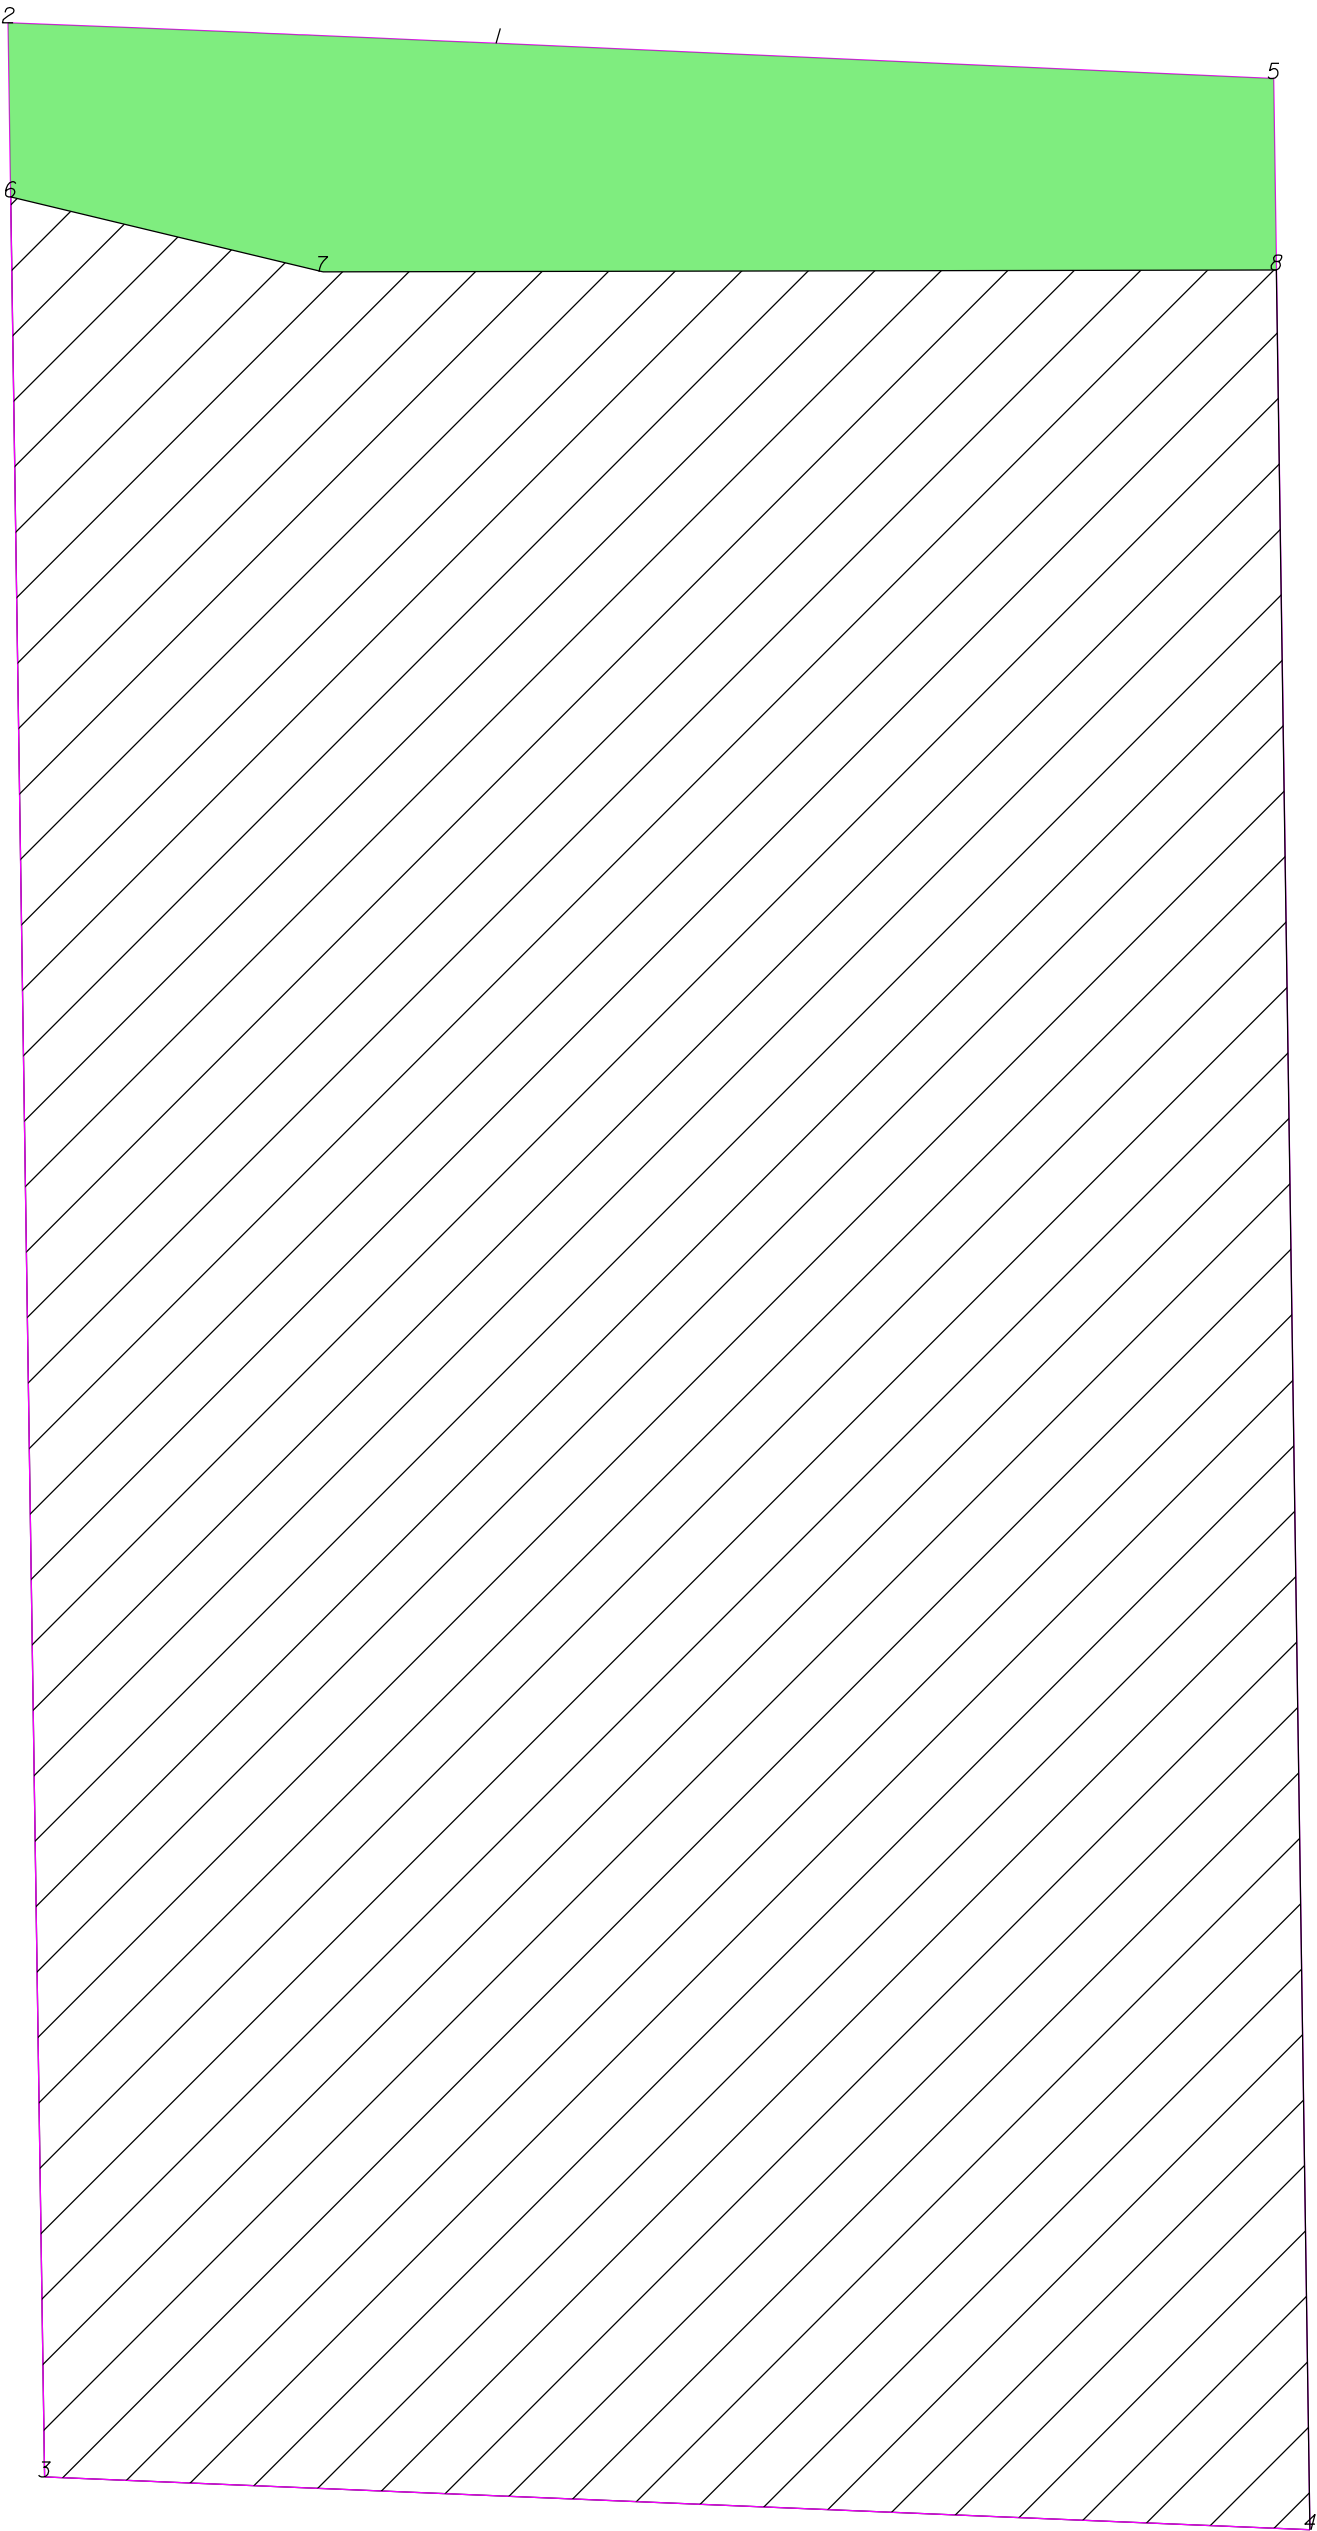

THIS MAP IS NOT A CERTIFIED SURVEY AND HAS NOT BEEN REVIEWED BY A LOCAL GOVERNMENT AGENCY FOR COMPLIANCE WITH ANY APPLICABLE LAND DEVELOPMENT REGULATIONS. THE PROPERTY SHOWN ON THIS MAP WAS LOCATED FOR THE NORTH CAROLINA DEPARTMENT OF TRANSPORTATION FOR HIGHWAY DESIGN PURPOSES. SOME ERROR MAY EXIST BETWEEN THE GRAPHICAL AND ACTUAL GROUND LOCATIONS OF PROPERTY LINES. THIS MAP IS TO BE USED AS A GRAPHICAL REPRESENTATION OF THE NCDOT'S INTENT TO ACQUIRE PROPERTY FOR RIGHT OF WAY PURPOSES, AND IN NO WAY REPRESENTS AN ACTUAL BOUNDARY SURVEY OF THIS PROPERTY.

NORTH CAROLINA DEPARTMENT OF TRANSPORTATION	
RIGHT OF WAY BRANCH	
CLINTON LEE BATES	07-20-2023
PARCEL # 158_Rem	S:\CADD\U4758\DDRAFT\U4758_dee
DB 7793 PG 735	UNKNOWN SCALE

	SQR FT	ACRES	SQR M	HECTARES
ROW Right	3755.731	0.086	348.920	0.035
FROM - TO	DISTANCE (FT/M)	BEARING	RADIUS (FT/M)	CURVE LENGTH (FT/M)
-Y20- Sta 20+00 - 1	38.474	11.727	S 41°58'58.7" W	
1 - 2	58.084	17.704	N 87°34'53.2" W	9970.000 3038.862 58.084 17.704
2 - 6	20.617	6.284	S 0°50'58.0" E	
6 - 7	38.021	11.589	S 76°30'25.6" E	
7 - 8	112.898	34.411	N 89°53'43.9" E	
8 - 5	22.686	6.915	N 0°50'58.0" W	
5 - 1	91.901	28.011	N 87°24'52.4" W	

	SQR FT	ACRES	SQR M	HECTARES
REM Right	39739.595	0.912	3691.944	0.369
FROM - TO	DISTANCE (FT/M)	BEARING	RADIUS (FT/M)	CURVE LENGTH (FT/M)
-Y20- Sta 20+00 - 6	95.669	29.160	S 60°44'18.5" W	
6 - 3	270.004	82.297	S 0°50'58.0" E	
3 - 4	149.963	45.709	S 87°37'3.9" E	
4 - 8	267.571	81.556	N 0°50'58.0" W	
8 - 7	112.898	34.411	S 89°53'43.9" W	
7 - 6	38.021	11.589	N 76°30'25.6" W	


TYPE	COUNT	SQR FEET	ACRES
Parcel	1	43495.326	0.999
ROW Right	1	3755.731	0.086
REM Right	1	39739.595	0.912
ROW Left	0	0.000	0.000
PDE Left	0	0.000	0.000
PDE Right	0	0.000	0.000
TDE Left	0	0.000	0.000
TDE Right	0	0.000	0.000
TCE Left	0	0.000	0.000
TCE Right	0	0.000	0.000
PUE Left	0	0.000	0.000
PUE Right	0	0.000	0.000
TSE Left	0	0.000	0.000
TSE Right	0	0.000	0.000
DUE Left	0	0.000	0.000
DUE Right	0	0.000	0.000
DTE Left	0	0.000	0.000
DTE Right	0	0.000	0.000
AUE_Left	0	0.000	0.000
AUE_Right	0	0.000	0.000
PCE Left	0	0.000	0.000
PCE Right	0	0.000	0.000
TUE Left	0	0.000	0.000
TUE Right	0	0.000	0.000
REM Left	0	0.000	0.000
Other Left	0	0.000	0.000
Other Right	0	0.000	0.000
PE Left	0	0.000	0.000
PE Right	0	0.000	0.000

THIS MAP IS NOT A CERTIFIED SURVEY AND HAS NOT BEEN REVIEWED BY A LOCAL GOVERNMENT AGENCY FOR COMPLIANCE WITH ANY APPLICABLE LAND DEVELOPMENT REGULATIONS. THE PROPERTY SHOWN ON THIS MAP WAS LOCATED FOR THE NORTH CAROLINA DEPARTMENT OF TRANSPORTATION FOR HIGHWAY DESIGN PURPOSES. SOME ERROR MAY EXIST BETWEEN THE GRAPHICAL AND ACTUAL GROUND LOCATIONS OF PROPERTY LINES. THIS MAP IS TO BE USED AS A GRAPHICAL REPRESENTATION OF THE NCDOT'S INTENT TO ACQUIRE PROPERTY FOR RIGHT OF WAY PURPOSES, AND IN NO WAY REPRESENTS AN ACTUAL BOUNDARY SURVEY OF THIS PROPERTY.

NORTH CAROLINA DEPARTMENT OF TRANSPORTATION	
RIGHT OF WAY BRANCH	
CLINTON LEE BATES	07-20-2023
PARCEL # 158_Rem	S:\CADD\U4758\DDRAFT\U4758_dee
DB 7793 PG 735	UNKNOWN SCALE



-L- Sta 227+00

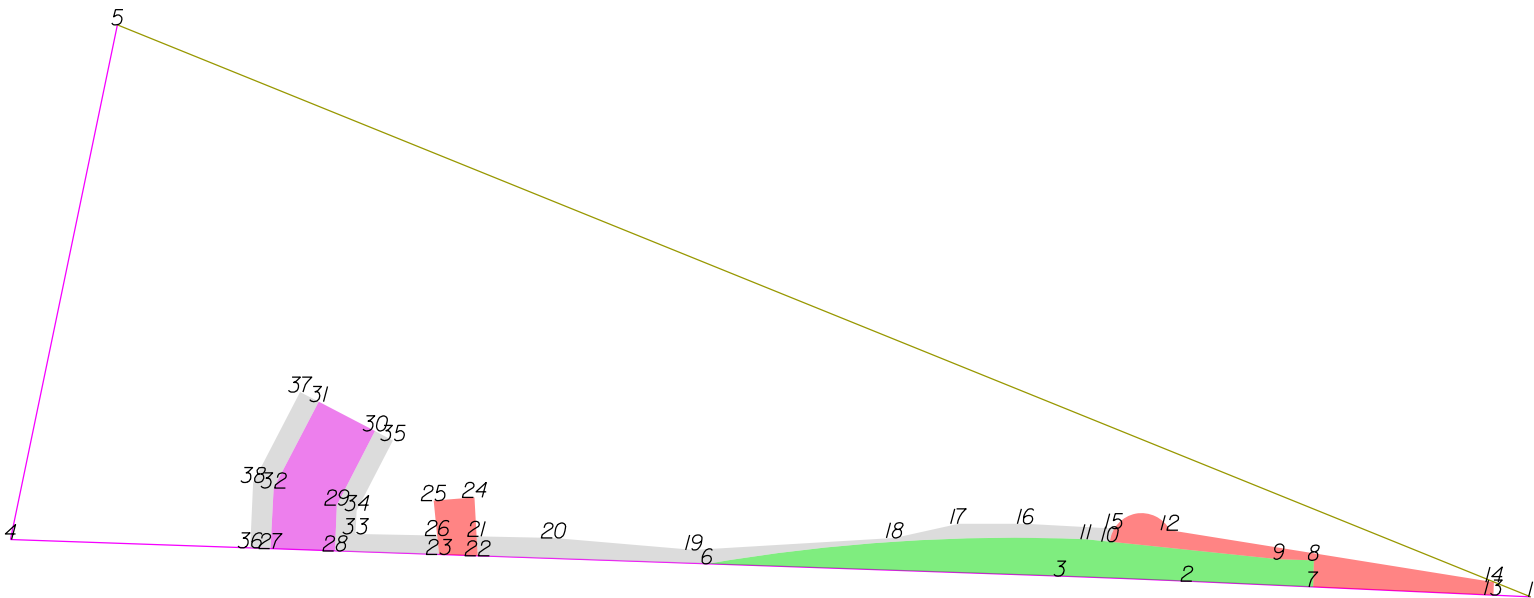

THIS MAP IS NOT A CERTIFIED SURVEY AND HAS NOT BEEN REVIEWED BY A LOCAL GOVERNMENT AGENCY FOR COMPLIANCE WITH ANY APPLICABLE LAND DEVELOPMENT REGULATIONS. THE PROPERTY SHOWN ON THIS MAP WAS LOCATED FOR THE NORTH CAROLINA DEPARTMENT OF TRANSPORTATION FOR HIGHWAY DESIGN PURPOSES. SOME ERROR MAY EXIST BETWEEN THE GRAPHICAL AND ACTUAL GROUND LOCATIONS OF PROPERTY LINES. THIS MAP IS TO BE USED AS A GRAPHICAL REPRESENTATION OF THE NCDOT'S INTENT TO ACQUIRE PROPERTY FOR RIGHT OF WAY PURPOSES, AND IN NO WAY REPRESENTS AN ACTUAL BOUNDARY SURVEY OF THIS PROPERTY.

NORTH CAROLINA DEPARTMENT OF TRANSPORTATION	
RIGHT OF WAY BRANCH	
STATE OF NORTH CAROLINA DEPT OF JUSTICE	12-8-2021
PARCEL # 159	S:\CADD\U4758\DDRAFT\U4758_dee
DB 3614 PG 1972	UNKNOWN SCALE

	SQR FT	ACRES		SQR M		HECTARES	
ROW Right	10297.171	0.236		956.642		0.096	
FROM - TO	DISTANCE (FT/M)		BEARING	RADIUS (FT/M)		CURVE LENGTH (FT/M)	
-L- Sta 227+00 - 6	746.714	227.599	S 87°34'9.7" E				
6 - 3	276.605	84.309	S 88°0'10.1" E				
3 - 2	99.519	30.333	S 87°41'55.7" E	10030.000	3057.150	99.519	30.334
2 - 7	99.104	30.207	S 87°24'52.4" E				
7 - 8	20.934	6.381	N 1°44'36.7" E				
8 - 9	27.517	8.387	N 88°15'23.3" W				
9 - 10	133.106	40.571	N 84°6'30.5" W				
10 - 11	18.857	5.748	N 84°6'30.5" W				
11 - 6	297.485	90.674	S 86°17'21.2" W	1410.000	429.769	298.040	90.843

	SQR FT	ACRES		SQR M		HECTARES	
PUE Right	4720.417	0.108		438.543		0.044	
FROM - TO	DISTANCE (FT/M)		BEARING	RADIUS (FT/M)		CURVE LENGTH (FT/M)	
-L- Sta 227+00 - 12	1108.698	337.932	S 89°43'27.4" E				
12 - 10	47.880	14.594	S 79°8'50.8" W	25.000	7.620	63.928	19.485
10 - 9	133.106	40.571	S 84°6'30.5" E				
9 - 8	27.517	8.387	S 88°15'23.3" E				
8 - 7	20.934	6.381	S 1°44'36.7" W				
7 - 13	141.563	43.148	S 87°24'52.4" E				
13 - 14	10.201	3.109	N 2°35'7.6" E				
14 - 12	257.353	78.441	N 80°54'55.3" W				

	SQR FT	ACRES		SQR M		HECTARES	
TDE Right	5011.335	0.115		465.570		0.047	
FROM - TO	DISTANCE (FT/M)		BEARING	RADIUS (FT/M)		CURVE LENGTH (FT/M)	
-L- Sta 227+00 - 6	746.714	227.599	S 87°34'9.7" E				
6 - 11	297.485	90.674	N 86°17'21.2" E	1410.000	429.769	298.040	90.843
11 - 10	18.857	5.748	S 84°6'30.5" E				
10 - 15	10.863	3.311	N 18°26'23.9" E	25.000	7.620	10.951	3.338
15 - 16	69.622	21.221	N 86°53'36.9" W				
16 - 17	52.638	16.044	S 89°54'2.9" W				
17 - 18	51.100	15.575	S 77°42'12.5" W				
18 - 19	157.732	48.077	S 86°31'22.6" W				
19 - 20	110.371	33.641	N 85°5'43.0" W				
20 - 21	60.397	18.409	N 88°48'8.1" W				
21 - 22	15.301	4.664	S 3°7'51.9" E				
22 - 6	180.097	54.894	S 88°0'10.1" E				

	SQR FT	ACRES		SQR M		HECTARES	
PUE Right	1369.137	0.031		127.198		0.013	
FROM - TO	DISTANCE (FT/M)		BEARING	RADIUS (FT/M)		CURVE LENGTH (FT/M)	
-L- Sta 227+00 - 23	536.441	163.508	S 87°23'58.1" E				
23 - 22	30.185	9.200	S 88°0'10.1" E				
22 - 21	15.301	4.664	N 3°7'51.9" W				
21 - 24	30.521	9.303	N 3°7'51.9" W				
24 - 25	32.000	9.753	S 85°44'12.3" W				
25 - 26	27.590	8.410	S 5°43'51.4" E				
26 - 23	14.945	4.555	S 5°43'51.4" E				

	SQR FT	ACRES		SQR M		HECTARES	
PDE Right	5646.174	0.130		524.549		0.052	
FROM - TO	DISTANCE (FT/M)		BEARING	RADIUS (FT/M)		CURVE LENGTH (FT/M)	
-L- Sta 227+00 - 27	404.214	123.205	S 87°12'7.6" E				
27 - 28	50.525	15.400	S 88°0'10.1" E				
28 - 29	35.965	10.962	N 2°22'17.5" E				
29 - 30	65.408	19.936	N 27°20'34.9" E				
30 - 31	49.852	15.195	N 62°33'37.2" W				
31 - 32	76.371	23.278	S 27°33'49.8" W				
32 - 27	47.607	14.511	S 2°56'28.7" W				

	SQR FT	ACRES		SQR M		HECTARES	
TDE Right	2479.977	0.057		230.398		0.023	
FROM - TO	DISTANCE (FT/M)		BEARING	RADIUS (FT/M)		CURVE LENGTH (FT/M)	
-L- Sta 227+00 - 28	454.735	138.604	S 87°17'27.8" E				
28 - 23	81.711	24.906	S 88°0'10.1" E				
23 - 26	14.945	4.555	N 5°43'51.4" W				
26 - 33	64.016	19.512	N 88°48'8.1" W				
33 - 34	18.200	5.547	N 2°57'28.2" E				
34 - 35	61.873	18.859	N 27°21'38.6" E				
35 - 30	15.914	4.851	N 61°41'37.1" W				
30 - 29	65.408	19.936	S 27°20'34.9" W				
29 - 28	35.965	10.962	S 2°22'17.5" W				

	SQR FT	ACRES		SQR M		HECTARES	
TDE Right	2066.732	0.047		192.006		0.019	
FROM - TO	DISTANCE (FT/M)		BEARING	RADIUS (FT/M)		CURVE LENGTH (FT/M)	
-L- Sta 227+00 - 36	388.246	118.337	S 87°10'9.0" E				
36 - 27	15.970	4.868	S 88°0'10.1" E				
27 - 32	47.607	14.511	N 2°56'28.7" E				
32 - 31	76.371	23.278	N 27°33'49.8" E				

THIS MAP IS NOT A CERTIFIED SURVEY AND HAS NOT BEEN REVIEWED BY A LOCAL GOVERNMENT AGENCY FOR COMPLIANCE WITH ANY APPLICABLE LAND DEVELOPMENT REGULATIONS. THE PROPERTY SHOWN ON THIS MAP WAS LOCATED FOR THE NORTH CAROLINA DEPARTMENT OF TRANSPORTATION FOR HIGHWAY DESIGN PURPOSES. SOME ERROR MAY EXIST BETWEEN THE GRAPHICAL AND ACTUAL GROUND LOCATIONS OF PROPERTY LINES. THIS MAP IS TO BE USED AS A GRAPHICAL REPRESENTATION OF THE NCDOT'S INTENT TO ACQUIRE PROPERTY FOR RIGHT OF WAY PURPOSES, AND IN NO WAY REPRESENTS AN ACTUAL BOUNDARY SURVEY OF THIS PROPERTY.

NORTH CAROLINA DEPARTMENT OF TRANSPORTATION	
RIGHT OF WAY BRANCH	
STATE OF NORTH CAROLINA DEPT OF JUSTICE	12-8-2021
PARCEL * 159	S:\CADD\U4758\DDRAFT\U4758_dee
DB 3614 PG 1972	UNKNOWN SCALE

31 - 37	16.263	4.957	N 62°58'0.0" W				
37 - 38	79.906	24.355	S 27°32'25.3" W				
38 - 36	51.282	15.631	S 2°34'54.6" W				

TYPE	COUNT	SQR FEET	ACRES
Parcel	1	240862.224	5.529
ROW Right	1	10297.171	0.236
PUE Right	2	6089.554	0.140
TDE Right	3	9558.044	0.219
PDE Right	1	5646.174	0.130
ROW Left	0	0.000	0.000
PDE Left	0	0.000	0.000
TDE Left	0	0.000	0.000
TCE Left	0	0.000	0.000
TCE Right	0	0.000	0.000
PUE Left	0	0.000	0.000
TSE Left	0	0.000	0.000
TSE Right	0	0.000	0.000
DUE Left	0	0.000	0.000
DUE Right	0	0.000	0.000
DTE Left	0	0.000	0.000
DTE Right	0	0.000	0.000
AUE_Left	0	0.000	0.000
AUE_Right	0	0.000	0.000
PCE Left	0	0.000	0.000
PCE Right	0	0.000	0.000
TUE Left	0	0.000	0.000
TUE Right	0	0.000	0.000
REM Left	0	0.000	0.000
REM Right	0	0.000	0.000
Other Left	0	0.000	0.000
Other Right	0	0.000	0.000
PE Left	0	0.000	0.000
PE Right	0	0.000	0.000

THIS MAP IS NOT A CERTIFIED SURVEY AND HAS NOT BEEN REVIEWED BY A LOCAL GOVERNMENT AGENCY FOR COMPLIANCE WITH ANY APPLICABLE LAND DEVELOPMENT REGULATIONS. THE PROPERTY SHOWN ON THIS MAP WAS LOCATED FOR THE NORTH CAROLINA DEPARTMENT OF TRANSPORTATION FOR HIGHWAY DESIGN PURPOSES. SOME ERROR MAY EXIST BETWEEN THE GRAPHICAL AND ACTUAL GROUND LOCATIONS OF PROPERTY LINES. THIS MAP IS TO BE USED AS A GRAPHICAL REPRESENTATION OF THE NCDOT'S INTENT TO ACQUIRE PROPERTY FOR RIGHT OF WAY PURPOSES, AND IN NO WAY REPRESENTS AN ACTUAL BOUNDARY SURVEY OF THIS PROPERTY.

NORTH CAROLINA DEPARTMENT OF TRANSPORTATION	
RIGHT OF WAY BRANCH	
STATE OF NORTH CAROLINA DEPT OF JUSTICE	12-8-2021
PARCEL * 159	S:\CADD\U4758\DDRAFT\U4758_dee
DB 3614 PG 1972	UNKNOWN SCALE



THIS MAP IS NOT A CERTIFIED SURVEY AND HAS NOT BEEN REVIEWED BY A LOCAL GOVERNMENT AGENCY FOR COMPLIANCE WITH ANY APPLICABLE LAND DEVELOPMENT REGULATIONS. THE PROPERTY SHOWN ON THIS MAP WAS LOCATED FOR THE NORTH CAROLINA DEPARTMENT OF TRANSPORTATION FOR HIGHWAY DESIGN PURPOSES. SOME ERROR MAY EXIST BETWEEN THE GRAPHICAL AND ACTUAL GROUND LOCATIONS OF PROPERTY LINES. THIS MAP IS TO BE USED AS A GRAPHICAL REPRESENTATION OF THE NCDOT'S INTENT TO ACQUIRE PROPERTY FOR RIGHT OF WAY PURPOSES, AND IN NO WAY REPRESENTS AN ACTUAL BOUNDARY SURVEY OF THIS PROPERTY.

NORTH CAROLINA DEPARTMENT OF TRANSPORTATION	
RIGHT OF WAY BRANCH	
STATE OF NORTH CAROLINA DEPT OF JUSTICE	12-8-2021
PARCEL # 159-2	S:\CADD\U4758\DDRAFT\U4758_dee
DB 3614 PG 1972	UNKNOWN SCALE

	SQR FT	ACRES	SQR M	HECTARES
ROW Right	31967.395	0.734	2969.880	0.297
FROM - TO	DISTANCE (FT/M)	BEARING	RADIUS (FT/M)	CURVE LENGTH (FT/M)
-L- Sta 232+00 - 5	242.515	73.919	N 29°55'52.2" W	
5 - 4	261.993	79.856	S 29°1'55.7" E	1957.000 596.495 262.189 79.916
4 - 3	142.241	43.355	S 32°52'12.9" E	
3 - 2	1.584	0.483	N 55°25'47.7" E	
2 - 10	82.471	25.137	N 55°25'47.7" E	
10 - 11	13.961	4.255	N 33°34'25.5" W	
11 - 12	165.155	50.339	N 31°57'50.8" W	
12 - 13	30.005	9.145	N 31°57'50.8" W	
13 - 14	134.555	41.012	N 31°57'50.8" W	
14 - 15	31.463	9.590	N 57°25'11.1" W	
15 - 7	46.824	14.272	S 83°29'6.3" W	
7 - 6	10.103	3.079	S 83°29'6.3" W	
6 - 5	8.280	2.524	S 83°7'47.3" W	


	SQR FT	ACRES	SQR M	HECTARES
PUE Right	1065.711	0.024	99.008	0.010
FROM - TO	DISTANCE (FT/M)	BEARING	RADIUS (FT/M)	CURVE LENGTH (FT/M)
-L- Sta 232+00 - 12	83.811	25.546	N 43°13'39.2" E	
12 - 16	34.242	10.437	N 62°3'34.6" E	
16 - 17	30.150	9.190	N 27°15'21.9" W	
17 - 13	36.708	11.189	S 61°43'16.1" W	
13 - 12	30.005	9.145	S 31°57'50.8" E	

	SQR FT	ACRES	SQR M	HECTARES
TCE Right	18886.365	0.434	1754.608	0.175
FROM - TO	DISTANCE (FT/M)	BEARING	RADIUS (FT/M)	CURVE LENGTH (FT/M)
-L- Sta 232+00 - 18	257.236	78.406	N 23°33'54.5" E	
18 - 15	160.100	48.799	S 83°29'6.3" W	
15 - 14	31.463	9.590	S 57°25'11.1" E	
14 - 13	134.555	41.012	S 31°57'50.8" E	
13 - 17	36.708	11.189	N 61°43'16.1" E	
17 - 16	30.150	9.190	S 27°15'21.9" E	
16 - 12	34.242	10.437	S 62°3'34.6" W	
12 - 11	165.155	50.339	S 31°57'50.8" E	
11 - 10	13.961	4.255	S 33°34'25.5" E	
10 - 19	11.450	3.490	N 55°25'47.7" E	
19 - 20	47.808	14.572	N 30°40'54.4" W	
20 - 21	89.001	27.128	N 32°38'41.3" W	
21 - 22	56.165	17.119	N 1°8'52.1" E	
22 - 23	35.302	10.760	N 72°38'39.5" E	
23 - 18	138.907	42.339	N 8°55'39.9" W	

TYPE	COUNT	SQR FEET	ACRES
Parcel	1	116044.047	2.664
ROW Right	1	31967.395	0.734
PUE Right	1	1065.711	0.024
TCE Right	1	18886.365	0.434
ROW Left	0	0.000	0.000
PDE Left	0	0.000	0.000
PDE Right	0	0.000	0.000
TDE Left	0	0.000	0.000
TDE Right	0	0.000	0.000
TCE Left	0	0.000	0.000
PUE Left	0	0.000	0.000
TSE Left	0	0.000	0.000
TSE Right	0	0.000	0.000
DUE Left	0	0.000	0.000
DUE Right	0	0.000	0.000
DTE Left	0	0.000	0.000
DTE Right	0	0.000	0.000
AUE_Left	0	0.000	0.000
AUE_Right	0	0.000	0.000
PCE Left	0	0.000	0.000
PCE Right	0	0.000	0.000
TUE Left	0	0.000	0.000
TUE Right	0	0.000	0.000
REM Left	0	0.000	0.000
REM Right	0	0.000	0.000
Other Left	0	0.000	0.000
Other Right	0	0.000	0.000
PE Left	0	0.000	0.000
PE Right	0	0.000	0.000

THIS MAP IS NOT A CERTIFIED SURVEY AND HAS NOT BEEN REVIEWED BY A LOCAL GOVERNMENT AGENCY FOR COMPLIANCE WITH ANY APPLICABLE LAND DEVELOPMENT REGULATIONS. THE PROPERTY SHOWN ON THIS MAP WAS LOCATED FOR THE NORTH CAROLINA DEPARTMENT OF TRANSPORTATION FOR HIGHWAY DESIGN PURPOSES. SOME ERROR MAY EXIST BETWEEN THE GRAPHICAL AND ACTUAL GROUND LOCATIONS OF PROPERTY LINES. THIS MAP IS TO BE USED AS A GRAPHICAL REPRESENTATION OF THE NCDOT'S INTENT TO ACQUIRE PROPERTY FOR RIGHT OF WAY PURPOSES, AND IN NO WAY REPRESENTS AN ACTUAL BOUNDARY SURVEY OF THIS PROPERTY.

NORTH CAROLINA DEPARTMENT OF TRANSPORTATION	
RIGHT OF WAY BRANCH	
STATE OF NORTH CAROLINA DEPT OF JUSTICE	12-8-2021
PARCEL # 159-2	S:\CADD\U4758\DDRAFT\U4758_dee
DB 3614 PG 1972	UNKNOWN SCALE

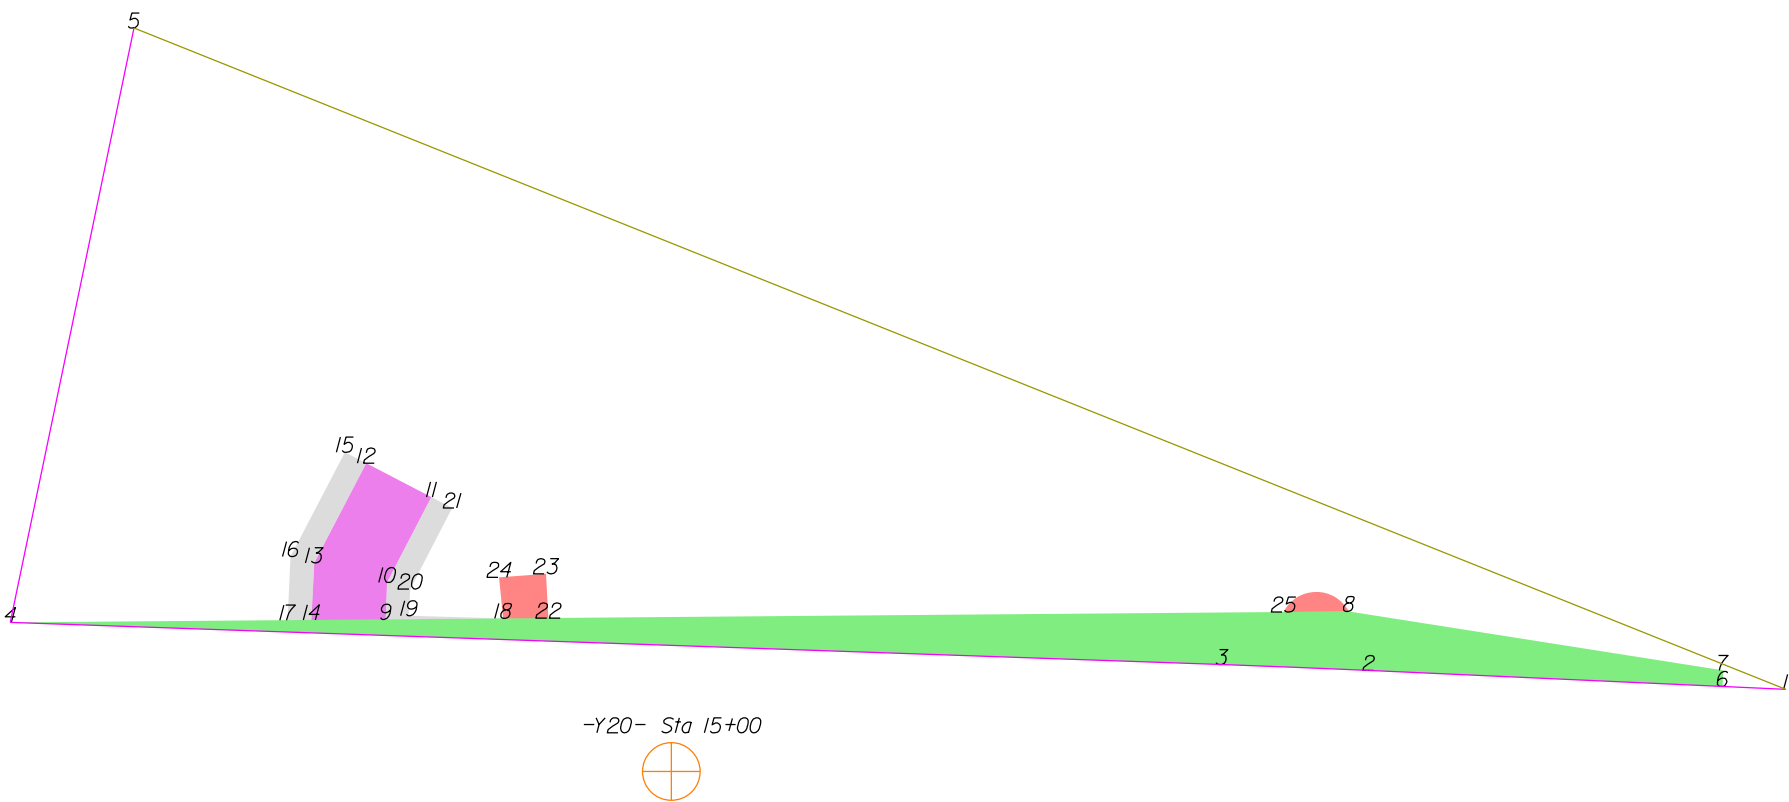

THIS MAP IS NOT A CERTIFIED SURVEY AND HAS NOT BEEN REVIEWED BY A LOCAL GOVERNMENT AGENCY FOR COMPLIANCE WITH ANY APPLICABLE LAND DEVELOPMENT REGULATIONS. THE PROPERTY SHOWN ON THIS MAP WAS LOCATED FOR THE NORTH CAROLINA DEPARTMENT OF TRANSPORTATION FOR HIGHWAY DESIGN PURPOSES. SOME ERROR MAY EXIST BETWEEN THE GRAPHICAL AND ACTUAL GROUND LOCATIONS OF PROPERTY LINES. THIS MAP IS TO BE USED AS A GRAPHICAL REPRESENTATION OF THE NCDOT'S INTENT TO ACQUIRE PROPERTY FOR RIGHT OF WAY PURPOSES, AND IN NO WAY REPRESENTS AN ACTUAL BOUNDARY SURVEY OF THIS PROPERTY.

NORTH CAROLINA DEPARTMENT OF TRANSPORTATION	
RIGHT OF WAY BRANCH	
STATE OF NORTH CAROLINA DEPT OF JUSTICE	02-21-2024
PARCEL # 159	Z:\CADD\U4758\DDRAFT\U4758_dee
DB 3614 PG 1972	UNKNOWN SCALE

	SQR FT	ACRES	SQR M	HECTARES
ROW Left	24171.906	0.555	2245.653	0.225
FROM - TO	DISTANCE (FT/M)	BEARING	RADIUS (FT/M)	CURVE LENGTH (FT/M)
-Y20- Sta 15+00 - 3	380.817	116.073	N 79°1'0.0" E	
3 - 2	99.519	30.333	S 87°41'55.7" E	10030.000 3057.150 99.519 30.334
2 - 6	240.667	73.355	S 87°24'52.4" E	
6 - 7	10.868	3.312	N 2°35'7.6" E	
7 - 8	257.356	78.442	N 8°2'23.4" W	
8 - 4	908.754	276.989	S 89°32'0.0" W	
4 - 3	823.083	250.876	S 88°0'10.1" E	

	SQR FT	ACRES	SQR M	HECTARES
PDE Left	5148.080	0.118	478.274	0.048
FROM - TO	DISTANCE (FT/M)	BEARING	RADIUS (FT/M)	CURVE LENGTH (FT/M)
-Y20- Sta 15+00 - 9	219.767	66.985	N 61°57'30.5" W	
9 - 10	25.011	7.624	N 2°22'17.5" E	
10 - 11	65.408	19.936	N 27°20'34.9" E	
11 - 12	49.852	15.195	N 62°33'37.2" W	
12 - 13	76.371	23.278	S 27°33'49.8" W	
13 - 14	38.823	11.833	S 2°56'28.7" W	
14 - 9	50.499	15.392	N 89°32'0.0" E	

	SQR FT	ACRES	SQR M	HECTARES
TDE Left	1931.761	0.044	179.467	0.018
FROM - TO	DISTANCE (FT/M)	BEARING	RADIUS (FT/M)	CURVE LENGTH (FT/M)
-Y20- Sta 15+00 - 14	265.240	80.845	N 67°10'19.7" W	
14 - 13	38.823	11.833	N 2°56'28.7" E	
13 - 12	76.371	23.278	N 27°33'49.8" E	
12 - 15	16.263	4.957	N 62°58'0.0" W	
15 - 16	79.906	24.355	S 27°32'25.3" W	
16 - 17	43.189	13.164	S 2°34'54.6" W	
17 - 14	16.047	4.891	N 89°32'0.0" E	

	SQR FT	ACRES	SQR M	HECTARES
TDE Left	1442.382	0.033	134.002	0.013
FROM - TO	DISTANCE (FT/M)	BEARING	RADIUS (FT/M)	CURVE LENGTH (FT/M)
-Y20- Sta 15+00 - 18	154.442	47.074	N 47°41'18.2" W	
18 - 19	64.070	19.528	N 88°25'9.0" W	
19 - 20	18.200	5.547	N 2°57'28.2" E	
20 - 21	61.873	18.859	N 27°21'38.6" E	
21 - 11	15.914	4.851	N 61°41'37.1" W	
11 - 10	65.408	19.936	S 27°20'34.9" W	
10 - 9	25.011	7.624	S 2°22'17.5" W	
9 - 18	79.761	24.311	N 89°32'0.0" E	

	SQR FT	ACRES	SQR M	HECTARES
PUE Left	909.872	0.021	84.530	0.008
FROM - TO	DISTANCE (FT/M)	BEARING	RADIUS (FT/M)	CURVE LENGTH (FT/M)
-Y20- Sta 15+00 - 22	133.512	40.695	N 38°41'15.0" W	
22 - 23	30.055	9.161	N 3°7'51.9" W	
23 - 24	32.000	9.753	S 85°44'12.3" W	
24 - 18	28.022	8.541	S 5°43'51.4" E	
18 - 22	30.755	9.374	N 89°32'0.0" E	

	SQR FT	ACRES	SQR M	HECTARES
PUE Left	427.060	0.010	39.675	0.004
FROM - TO	DISTANCE (FT/M)	BEARING	RADIUS (FT/M)	CURVE LENGTH (FT/M)
-Y20- Sta 15+00 - 25	429.472	130.903	N 75°23'48.4" E	
25 - 8	44.380	13.527	N 89°32'0.0" E	
8 - 25	44.380	13.527	S 89°32'0.0" W	25.000 7.620 54.606 16.644

THIS MAP IS NOT A CERTIFIED SURVEY AND HAS NOT BEEN REVIEWED BY A LOCAL GOVERNMENT AGENCY FOR COMPLIANCE WITH ANY APPLICABLE LAND DEVELOPMENT REGULATIONS. THE PROPERTY SHOWN ON THIS MAP WAS LOCATED FOR THE NORTH CAROLINA DEPARTMENT OF TRANSPORTATION FOR HIGHWAY DESIGN PURPOSES. SOME ERROR MAY EXIST BETWEEN THE GRAPHICAL AND ACTUAL GROUND LOCATIONS OF PROPERTY LINES. THIS MAP IS TO BE USED AS A GRAPHICAL REPRESENTATION OF THE NCDOT'S INTENT TO ACQUIRE PROPERTY FOR RIGHT OF WAY PURPOSES, AND IN NO WAY REPRESENTS AN ACTUAL BOUNDARY SURVEY OF THIS PROPERTY.

NORTH CAROLINA DEPARTMENT OF TRANSPORTATION	
RIGHT OF WAY BRANCH	
STATE OF NORTH CAROLINA DEPT OF JUSTICE	02-21-2024
PARCEL * 159	Z:\CADD\U4758\DDRAFT\U4758_dee
DB 3614 PG 1972	UNKNOWN SCALE

TYPE	COUNT	SQR FEET	ACRES
Parcel	1	243587.851	5.592
ROW Left	1	2471.906	0.555
PDE Left	1	5148.080	0.118
TDE Left	2	3374.142	0.077
PUE Left	2	1336.933	0.031
ROW Right	0	0.000	0.000
PDE Right	0	0.000	0.000
TDE Right	0	0.000	0.000
TCE Left	0	0.000	0.000
TCE Right	0	0.000	0.000
PUE Right	0	0.000	0.000
TSE Left	0	0.000	0.000
TSE Right	0	0.000	0.000
DUE Left	0	0.000	0.000
DUE Right	0	0.000	0.000
DTE Left	0	0.000	0.000
DTE Right	0	0.000	0.000
AUE_Left	0	0.000	0.000
AUE_Right	0	0.000	0.000
PCE Left	0	0.000	0.000
PCE Right	0	0.000	0.000
TUE Left	0	0.000	0.000
TUE Right	0	0.000	0.000
REM Left	0	0.000	0.000
REM Right	0	0.000	0.000
Other Left	0	0.000	0.000
Other Right	0	0.000	0.000
PE Left	0	0.000	0.000
PE Right	0	0.000	0.000

THIS MAP IS NOT A CERTIFIED SURVEY AND HAS NOT BEEN REVIEWED BY A LOCAL GOVERNMENT AGENCY FOR COMPLIANCE WITH ANY APPLICABLE LAND DEVELOPMENT REGULATIONS. THE PROPERTY SHOWN ON THIS MAP WAS LOCATED FOR THE NORTH CAROLINA DEPARTMENT OF TRANSPORTATION FOR HIGHWAY DESIGN PURPOSES. SOME ERROR MAY EXIST BETWEEN THE GRAPHICAL AND ACTUAL GROUND LOCATIONS OF PROPERTY LINES. THIS MAP IS TO BE USED AS A GRAPHICAL REPRESENTATION OF THE NCDOT'S INTENT TO ACQUIRE PROPERTY FOR RIGHT OF WAY PURPOSES, AND IN NO WAY REPRESENTS AN ACTUAL BOUNDARY SURVEY OF THIS PROPERTY.

NORTH CAROLINA DEPARTMENT OF TRANSPORTATION	
RIGHT OF WAY BRANCH	
STATE OF NORTH CAROLINA DEPT OF JUSTICE	02-21-2024
PARCEL * 159	Z:\CADD\U4758\DDRAFT\U4758_dee
DB 3614 PG 1972	UNKNOWN SCALE



THIS MAP IS NOT A CERTIFIED SURVEY AND HAS NOT BEEN REVIEWED BY A LOCAL GOVERNMENT AGENCY FOR COMPLIANCE WITH ANY APPLICABLE LAND DEVELOPMENT REGULATIONS. THE PROPERTY SHOWN ON THIS MAP WAS LOCATED FOR THE NORTH CAROLINA DEPARTMENT OF TRANSPORTATION FOR HIGHWAY DESIGN PURPOSES. SOME ERROR MAY EXIST BETWEEN THE GRAPHICAL AND ACTUAL GROUND LOCATIONS OF PROPERTY LINES. THIS MAP IS TO BE USED AS A GRAPHICAL REPRESENTATION OF THE NCDOT'S INTENT TO ACQUIRE PROPERTY FOR RIGHT OF WAY PURPOSES, AND IN NO WAY REPRESENTS AN ACTUAL BOUNDARY SURVEY OF THIS PROPERTY.

NORTH CAROLINA DEPARTMENT OF TRANSPORTATION	
RIGHT OF WAY BRANCH	
STATE OF NORTH CAROLINA DEPT OF JUSTICE	04-2-2024
PARCEL # 159	Z:\CADD\U4758\DDRAFT\U4758_dee
DB 36/4 PG 1972	UNKNOWN SCALE

	SQR FT	ACRES		SQR M		HECTARES	
PUE Right	887.710	0.020		82.471		0.008	
FROM - TO	DISTANCE (FT/M)		BEARING	RADIUS (FT/M)		CURVE LENGTH (FT/M)	
-L- Sta 232+00 - 10	104.178	31.753	N 35°38'25.6" E				
10 - 11	15.000	4.572	S 57°2'0.0" W				
11 - 12	18.027	5.495	S 31°52'18.7" E				
12 - 13	33.975	10.356	N 62°3'34.6" E				
13 - 14	30.150	9.190	N 27°15'21.9" W				
14 - 15	21.572	6.575	S 61°43'16.1" W				
15 - 10	10.763	3.281	S 32°58'0.0" E				

	SQR FT	ACRES		SQR M		HECTARES	
ROW Right	36231.023	0.832		3365.986		0.337	
FROM - TO	DISTANCE (FT/M)		BEARING	RADIUS (FT/M)		CURVE LENGTH (FT/M)	
-L- Sta 232+00 - 5	242.515	73.919	N 29°55'52.2" W				
5 - 4	261.993	79.856	S 29°1'55.7" E	1957.000	596.495	262.189	79.916
4 - 3	142.241	43.355	S 32°52'12.9" E				
3 - 2	1.584	0.483	N 55°25'47.7" E				
2 - 16	82.471	25.137	N 55°25'47.7" E				
16 - 17	13.961	4.255	N 33°34'25.5" W				
17 - 18	40.137	12.234	N 31°52'18.7" W				
18 - 19	12.191	3.716	N 57°2'0.0" E				
19 - 20	10.000	3.048	N 32°58'0.0" W				
20 - 21	12.000	3.658	S 57°2'0.0" W				
21 - 12	114.998	35.051	N 31°52'18.7" W				
12 - 11	18.027	5.495	N 31°52'18.7" W				
11 - 10	15.000	4.572	N 57°2'0.0" E				
10 - 15	10.763	3.281	N 32°58'0.0" W				
15 - 22	7.237	2.206	N 32°58'0.0" W				
22 - 23	122.376	37.300	N 21°39'24.3" W				
23 - 24	13.342	4.067	S 70°1'40.6" W				
24 - 25	17.420	5.309	N 41°46'5.8" W				
25 - 7	84.900	25.877	S 83°29'6.3" W				
7 - 6	10.103	3.079	S 83°29'6.3" W				
6 - 5	8.280	2.524	S 83°7'47.3" W				

	SQR FT	ACRES		SQR M		HECTARES	
TCE Right	629.991	0.014		58.528		0.006	
FROM - TO	DISTANCE (FT/M)		BEARING	RADIUS (FT/M)		CURVE LENGTH (FT/M)	
-L- Sta 232+00 - 16	177.469	54.093	S 59°16'22.0" E				
16 - 26	10.872	3.314	N 55°25'47.7" E				
26 - 19	53.821	16.405	N 30°53'53.5" W				
19 - 18	12.191	3.716	S 57°2'0.0" W				
18 - 17	40.137	12.234	S 31°52'18.7" E				
17 - 16	13.961	4.255	S 33°34'25.5" E				

	SQR FT	ACRES		SQR M		HECTARES	
TCE Right	14105.739	0.324		1310.471		0.131	
FROM - TO	DISTANCE (FT/M)		BEARING	RADIUS (FT/M)		CURVE LENGTH (FT/M)	
-L- Sta 232+00 - 27	257.236	78.406	N 23°33'54.5" E				
27 - 25	122.025	37.193	S 83°29'6.3" W				
25 - 24	17.420	5.309	S 41°46'5.8" E				
24 - 23	13.342	4.067	N 70°1'40.6" E				
23 - 22	122.376	37.300	S 21°39'24.3" E				
22 - 15	7.237	2.206	S 32°58'0.0" E				
15 - 14	21.572	6.575	N 61°43'16.1" E				
14 - 13	30.150	9.190	S 27°15'21.9" E				
13 - 12	33.975	10.356	S 62°3'34.6" W				
12 - 21	114.998	35.051	S 31°52'18.7" E				
21 - 20	12.000	3.658	N 57°2'0.0" E				
20 - 28	73.007	22.253	N 32°8'56.8" W				
28 - 29	56.165	17.119	N 18°52.1" E				
29 - 30	35.302	10.760	N 72°38'39.5" E				
30 - 27	138.907	42.339	N 8°55'39.9" W				


THIS MAP IS NOT A CERTIFIED SURVEY AND HAS NOT BEEN REVIEWED BY A LOCAL GOVERNMENT AGENCY FOR COMPLIANCE WITH ANY APPLICABLE LAND DEVELOPMENT REGULATIONS. THE PROPERTY SHOWN ON THIS MAP WAS LOCATED FOR THE NORTH CAROLINA DEPARTMENT OF TRANSPORTATION FOR HIGHWAY DESIGN PURPOSES. SOME ERROR MAY EXIST BETWEEN THE GRAPHICAL AND ACTUAL GROUND LOCATIONS OF PROPERTY LINES. THIS MAP IS TO BE USED AS A GRAPHICAL REPRESENTATION OF THE NCDOT'S INTENT TO ACQUIRE PROPERTY FOR RIGHT OF WAY PURPOSES, AND IN NO WAY REPRESENTS AN ACTUAL BOUNDARY SURVEY OF THIS PROPERTY.

NORTH CAROLINA DEPARTMENT OF TRANSPORTATION	
RIGHT OF WAY BRANCH	
STATE OF NORTH CAROLINA DEPT OF JUSTICE	04-2-2024
PARCEL * 159	Z:\CADD\U4758\DDRAFT\U4758_dee
DB 3614 PG 1972	UNKNOWN SCALE

TYPE	COUNT	SQR FEET	ACRES
Parcel	1	116044.047	2.664
PUE Right	1	887.710	0.020
ROW Right	1	36231.023	0.832
TCE Right	2	14735.730	0.338
ROW Left	0	0.000	0.000
PDE Left	0	0.000	0.000
PDE Right	0	0.000	0.000
TDE Left	0	0.000	0.000
TDE Right	0	0.000	0.000
TCE Left	0	0.000	0.000
PUE Left	0	0.000	0.000
TSE Left	0	0.000	0.000
TSE Right	0	0.000	0.000
DUE Left	0	0.000	0.000
DUE Right	0	0.000	0.000
DTE Left	0	0.000	0.000
DTE Right	0	0.000	0.000
AUE_Left	0	0.000	0.000
AUE_Right	0	0.000	0.000
PCE Left	0	0.000	0.000
PCE Right	0	0.000	0.000
TUE Left	0	0.000	0.000
TUE Right	0	0.000	0.000
REM Left	0	0.000	0.000
REM Right	0	0.000	0.000
Other Left	0	0.000	0.000
Other Right	0	0.000	0.000
PE Left	0	0.000	0.000
PE Right	0	0.000	0.000

THIS MAP IS NOT A CERTIFIED SURVEY AND HAS NOT BEEN REVIEWED BY A LOCAL GOVERNMENT AGENCY FOR COMPLIANCE WITH ANY APPLICABLE LAND DEVELOPMENT REGULATIONS. THE PROPERTY SHOWN ON THIS MAP WAS LOCATED FOR THE NORTH CAROLINA DEPARTMENT OF TRANSPORTATION FOR HIGHWAY DESIGN PURPOSES. SOME ERROR MAY EXIST BETWEEN THE GRAPHICAL AND ACTUAL GROUND LOCATIONS OF PROPERTY LINES. THIS MAP IS TO BE USED AS A GRAPHICAL REPRESENTATION OF THE NCDOT'S INTENT TO ACQUIRE PROPERTY FOR RIGHT OF WAY PURPOSES, AND IN NO WAY REPRESENTS AN ACTUAL BOUNDARY SURVEY OF THIS PROPERTY.

NORTH CAROLINA DEPARTMENT OF TRANSPORTATION	
RIGHT OF WAY BRANCH	
STATE OF NORTH CAROLINA DEPT OF JUSTICE	04-2-2024
PARCEL * 159	Z:\CADD\U4758\DDRAFT\U4758_dee
DB 3614 PG 1972	UNKNOWN SCALE

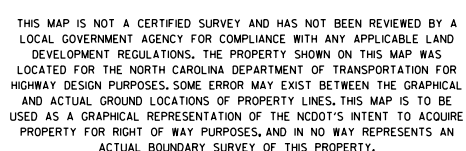STATE OF NORTH CAROLINA DEPT OF JUSTICE

PARCEL # 159

DB 3614 PG 1972

RIGHT OF WAY BRANCH

05-8-2025

S:\CADD\U4758\DDRAFT\U4758_dee

UNKNOWN SCALE

	SQR FT	ACRES	SQR M	HECTARES
TCE Left	496.008	0.011	46.081	0.005
FROM - TO	DISTANCE (FT/M)	BEARING	RADIUS (FT/M)	CURVE LENGTH (FT/M)
-L- Sta 232+00 - 26	819.935	249.917	S 57°33'47.0" E	
26 - 27	17.199	5.242	S 88°0'10.1" E	
27 - 28	25.054	7.636	N 65°49'26.2" E	
28 - 29	42.064	12.821	N 75°59'42.7" W	
29 - 26	19.856	6.052	S 2°13'9.3" E	

	SQR FT	ACRES	SQR M	HECTARES
TDE Left	150.321	0.003	13.965	0.001
FROM - TO	DISTANCE (FT/M)	BEARING	RADIUS (FT/M)	CURVE LENGTH (FT/M)
-L- Sta 232+00 - 27	834.809	254.450	S 58°9'40.0" E	
27 - 30	27.205	8.292	S 88°0'10.1" E	
30 - 28	12.017	3.663	N 21°7'56.0" W	
28 - 27	25.054	7.636	S 65°49'26.2" W	

	SQR FT	ACRES	SQR M	HECTARES
PDE Left	4628.641	0.106	430.017	0.043
FROM - TO	DISTANCE (FT/M)	BEARING	RADIUS (FT/M)	CURVE LENGTH (FT/M)
-L- Sta 232+00 - 30	858.513	261.675	S 59°3'52.6" E	
30 - 31	43.430	13.237	S 88°0'10.1" E	
31 - 32	16.153	4.923	N 18°28'56.3" W	
32 - 33	100.000	30.480	N 18°28'56.3" W	
33 - 34	45.321	13.814	S 70°11'33.9" W	
34 - 28	88.000	26.822	S 21°7'56.0" E	
28 - 30	12.017	3.663	S 21°7'56.0" E	

	SQR FT	ACRES	SQR M	HECTARES
ROW Left	55535.481	1.275	5159.436	0.516
FROM - TO	DISTANCE (FT/M)	BEARING	RADIUS (FT/M)	CURVE LENGTH (FT/M)
-L- Sta 232+00 - 35	938.066	285.923	S 61°43'5.2" E	
35 - 12	468.753	142.876	S 88°0'10.1" E	
12 - 13	99.519	30.333	S 87°41'55.7" E	10030.000
13 - 36	269.819	82.241	S 87°24'52.4" E	3057.150
36 - 14	13.698	4.175	S 87°24'52.4" E	99.519
14 - 15	49.270	15.017	S 87°24'52.4" E	30.334
15 - 16	34.140	10.406	S 87°10'18.7" E	
16 - 17	211.501	64.466	S 86°55'45.1" E	4030.000
17 - 18	90.421	27.560	S 87°16'33.4" E	1228.346
18 - 19	101.867	31.049	S 87°17'58.4" E	34.140
19 - 37	342.090	104.269	S 86°58'34.9" E	10.406
37 - 38	366.832	111.811	N 82°56'23.1" W	
38 - 39	175.279	53.425	N 85°41'46.1" W	
39 - 40	20.121	6.133	N 85°41'46.1" W	
40 - 41	14.311	4.362	N 85°41'46.1" W	
41 - 42	32.277	9.838	N 45°31'12.3" W	
42 - 43	68.000	20.726	N 86°56'24.3" W	
43 - 44	33.136	10.100	S 55°33'37.9" W	
44 - 45	454.611	138.566	N 85°38'54.3" W	
45 - 46	29.336	8.942	N 52°14'0.2" W	
46 - 47	93.544	28.512	N 82°41'22.1" W	
47 - 48	28.744	8.761	S 48°52'4.8" W	
48 - 49	18.431	5.618	S 48°52'4.8" W	
49 - 50	126.052	38.421	N 88°0'10.1" W	
50 - 35	258.943	78.926	S 83°13'22.3" W	848.750

	SQR FT	ACRES	SQR M	HECTARES
PUE Left	5668.451	0.130	526.618	0.053
FROM - TO	DISTANCE (FT/M)	BEARING	RADIUS (FT/M)	CURVE LENGTH (FT/M)
-L- Sta 232+00 - 35	938.066	285.923	S 61°43'5.2" E	
35 - 50	258.943	78.926	N 83°13'22.3" E	848.750
50 - 49	126.052	38.421	S 88°0'10.1" E	258.700
49 - 48	18.431	5.618	N 48°52'4.8" E	259.957
48 - 51	23.350	7.117	N 85°26'44.6" W	79.235
51 - 52	159.131	48.503	N 87°3'39.7" W	
52 - 53	15.206	4.635	N 1°39'57.1" W	
53 - 54	6.000	1.829	S 88°20'2.9" W	
54 - 55	15.241	4.646	S 1°39'57.1" E	
55 - 56	152.047	46.344	S 82°29'42.9" W	
56 - 57	14.758	4.498	N 12°55'54.9" W	
57 - 58	6.000	1.829	S 77°4'5.1" W	
58 - 59	14.786	4.507	S 12°55'54.9" E	
59 - 60	78.280	23.860	S 70°30'58.2" W	
60 - 35	21.599	6.583	S 88°0'10.1" E	

	SQR FT	ACRES	SQR M	HECTARES
TCE Left	61252.206	1.406	5690.539	0.569
FROM - TO	DISTANCE (FT/M)	BEARING	RADIUS (FT/M)	CURVE LENGTH (FT/M)
-L- Sta 232+00 - 31	896.767	273.335	S 60°24'26.4" E	
31 - 60	24.725	7.536	S 88°0'10.1" E	
60 - 59	78.280	23.860	N 70°30'58.2" E	
59 - 58	14.786	4.507	N 12°55'54.9" W	
58 - 57	6.000	1.829	N 77°4'5.1" E	

THIS MAP IS NOT A CERTIFIED SURVEY AND HAS NOT BEEN REVIEWED BY A LOCAL GOVERNMENT AGENCY FOR COMPLIANCE WITH ANY APPLICABLE LAND DEVELOPMENT REGULATIONS. THE PROPERTY SHOWN ON THIS MAP WAS LOCATED FOR THE NORTH CAROLINA DEPARTMENT OF TRANSPORTATION FOR HIGHWAY DESIGN PURPOSES. SOME ERROR MAY EXIST BETWEEN THE GRAPHICAL AND ACTUAL GROUND LOCATIONS OF PROPERTY LINES. THIS MAP IS TO BE USED AS A GRAPHICAL REPRESENTATION OF THE NCDOT'S INTENT TO ACQUIRE PROPERTY FOR RIGHT OF WAY PURPOSES, AND IN NO WAY REPRESENTS AN ACTUAL BOUNDARY SURVEY OF THIS PROPERTY.

NORTH CAROLINA DEPARTMENT OF TRANSPORTATION	
RIGHT OF WAY BRANCH	
STATE OF NORTH CAROLINA DEPT OF JUSTICE	05-8-2025
PARCEL * 159	S:\CADD\U4758\DDRAFT\U4758_dee
DB 3614 PG 1972	UNKNOWN SCALE

57 - 56	14.758	4.498	S 12°55'54.9" E			
56 - 55	152.047	46.344	N 82°29'42.9" E			
55 - 54	15.241	4.646	N 1°39'57.1" W			
54 - 53	6.000	1.829	N 88°20'2.9" E			
53 - 52	15.206	4.635	S 1°39'57.1" E			
52 - 51	159.131	48.503	S 87°3'39.7" E			
51 - 48	23.350	7.117	S 85°26'44.6" E			
48 - 47	28.744	8.761	N 48°52'4.8" E			
47 - 46	93.544	28.512	S 82°41'22.1" E			
46 - 45	29.336	8.942	S 52°14'0.2" E			
45 - 61	60.601	18.471	N 87°48'31.8" E			
61 - 62	67.453	20.560	N 80°12'27.8" W			
62 - 63	166.642	50.793	N 22°18'27.5" E			
63 - 64	121.955	37.172	N 18°31'26.2" E			
64 - 65	140.239	42.745	N 66°40'23.1" W			
65 - 66	34.635	10.557	S 24°6'39.0" W			
66 - 67	91.781	27.975	N 49°31'12.4" W			
67 - 68	98.615	30.058	N 28°28'6.0" W			
68 - 69	60.083	18.313	N 73°33'44.1" E			
69 - 70	24.352	7.422	N 17°10'54.5" W			
70 - 71	90.139	27.474	S 74°34'2.4" W			
71 - 72	135.580	41.325	S 28°12'30.5" E			
72 - 73	103.407	31.519	S 47°20'44.9" E			
73 - 74	108.597	33.100	S 22°35'47.9" W			
74 - 75	56.976	17.366	S 18°15'12.2" W			
75 - 76	99.806	30.421	S 5°46'0.8" W			
76 - 77	34.576	10.539	S 74°17'39.5" W			
77 - 78	155.608	47.429	N 79°50'14.1" W			
78 - 79	83.460	25.439	S 87°25'21.6" W			
79 - 80	83.466	25.441	S 76°33'35.5" W			
80 - 32	110.251	33.604	S 73°1'24.8" W			
32 - 31	16.153	4.923	S 18°28'56.3" E			

	SQR FT	ACRES	SQR M	HECTARES
TDE Left	7034.175	0.161	653.499	0.065
FROM - TO	DISTANCE (FT/M)	BEARING	RADIUS (FT/M)	CURVE LENGTH (FT/M)
-L- Sta 232+00 - 45	1423.206	433.794	S 72°57'23.3" E	
45 - 44	454.611	138.566	S 85°38'54.3" E	
44 - 43	33.136	10.100	N 55°33'37.9" E	
43 - 81	20.071	6.118	S 76°55'37.5" W	
81 - 82	274.746	83.743	N 84°15'37.4" W	
82 - 61	127.246	38.785	S 87°48'31.8" W	
61 - 45	60.601	18.471	S 87°48'31.8" W	

	SQR FT	ACRES	SQR M	HECTARES
TCE Left	80569.666	1.850	7485.197	0.749
FROM - TO	DISTANCE (FT/M)	BEARING	RADIUS (FT/M)	CURVE LENGTH (FT/M)
-L- Sta 232+00 - 43	1891.533	576.540	S 76°46'12.4" E	
43 - 42	68.000	20.726	S 86°56'24.3" E	
42 - 41	32.277	9.838	S 45°31'12.3" E	
41 - 40	14.311	4.362	S 85°41'46.1" E	
40 - 83	28.728	8.756	N 3°59'18.0" E	
83 - 84	23.164	7.061	N 79°38'55.1" W	
84 - 85	92.763	28.274	N 14°14'55.4" E	
85 - 86	154.999	47.244	N 4°51'49.9" W	
86 - 87	177.828	54.202	N 27°0'57.9" E	
87 - 88	43.000	13.106	S 68°39'32.1" E	
88 - 89	40.742	12.418	N 21°15'10.0" E	
89 - 90	47.000	14.326	N 66°1'24.0" W	
90 - 91	181.022	55.176	N 11°50'44.4" E	
91 - 92	58.154	17.725	N 67°37'45.5" W	
92 - 93	100.821	30.730	S 36°58'8.4" W	
93 - 94	73.410	22.375	S 89°58'37.7" W	
94 - 95	118.718	36.185	S 20°1'30.8" W	
95 - 96	60.000	18.288	S 69°41'24.9" E	
96 - 97	175.202	53.402	S 13°14'37.4" W	
97 - 98	157.645	48.050	S 11°57'31.6" W	
98 - 99	51.662	15.747	S 11°30'51.5" E	
99 - 81	65.789	20.053	S 7°39'49.2" W	
81 - 43	20.071	6.118	N 76°55'37.5" E	

	SQR FT	ACRES	SQR M	HECTARES
DUE Left	578.313	0.013	53.727	0.005
FROM - TO	DISTANCE (FT/M)	BEARING	RADIUS (FT/M)	CURVE LENGTH (FT/M)
-L- Sta 232+00 - 40	2000.198	609.661	S 76°41'52.8" E	
40 - 39	20.121	6.133	S 85°41'46.1" E	
39 - 100	28.633	8.727	N 4°9'39.4" E	
100 - 83	20.208	6.159	N 85°25'43.0" W	
83 - 40	28.728	8.756	S 3°59'18.0" W	

	SQR FT	ACRES	SQR M	HECTARES
TCE Left	4033.978	0.093	374.770	0.037
FROM - TO	DISTANCE (FT/M)	BEARING	RADIUS (FT/M)	CURVE LENGTH (FT/M)
-L- Sta 232+00 - 38	2193.406	668.551	S 77°29'46.8" E	
38 - 101	32.741	9.979	N 82°33'32.2" E	

THIS MAP IS NOT A CERTIFIED SURVEY AND HAS NOT BEEN REVIEWED BY A LOCAL GOVERNMENT AGENCY FOR COMPLIANCE WITH ANY APPLICABLE LAND DEVELOPMENT REGULATIONS. THE PROPERTY SHOWN ON THIS MAP WAS LOCATED FOR THE NORTH CAROLINA DEPARTMENT OF TRANSPORTATION FOR HIGHWAY DESIGN PURPOSES. SOME ERROR MAY EXIST BETWEEN THE GRAPHICAL AND ACTUAL GROUND LOCATIONS OF PROPERTY LINES. THIS MAP IS TO BE USED AS A GRAPHICAL REPRESENTATION OF THE NCDOT'S INTENT TO ACQUIRE PROPERTY FOR RIGHT OF WAY PURPOSES, AND IN NO WAY REPRESENTS AN ACTUAL BOUNDARY SURVEY OF THIS PROPERTY.

NORTH CAROLINA DEPARTMENT OF TRANSPORTATION	
RIGHT OF WAY BRANCH	
STATE OF NORTH CAROLINA DEPT OF JUSTICE	05-8-2025
PARCEL * 159	S:\CADD\U4758\DDRAFT\U4758_dee
DB 3614 PG 1972	UNKNOWN SCALE

101 - 102	201.362	61.375	N 83°2'12.1" W				
102 - 103	70.090	21.364	N 13°48'58.9" E				
103 - 104	27.629	8.421	N 75°45'4.6" W				
104 - 105	29.221	8.907	S 14°29'43.8" W				
105 - 83	32.910	10.031	S 14°13'16.3" W				
83 - 100	20.208	6.159	S 85°25'43.0" E				
100 - 39	28.633	8.727	S 4°9'39.4" W				
39 - 38	175.279	53.425	S 85°41'46.1" E				

	SQR FT	ACRES	SQR M	HECTARES
TDE Left	4257.659	0.098	395.551	0.040
FROM - TO	DISTANCE (FT/M)	BEARING	RADIUS (FT/M)	CURVE LENGTH (FT/M)
-L- Sta 232+00 - 37	2558.821	779.930	S 78°16'32.0" E	
37 - 20	174.729	53.258	S 86°58'34.9" E	
20 - 21	1.025	0.313	N 5°29'8.9" E	
21 - 106	7.307	2.227	N 5°29'8.9" E	
106 - 107	86.424	26.342	N 85°51'57.1" W	
107 - 108	149.216	45.481	N 86°51'15.0" W	
108 - 101	274.030	83.525	N 82°29'11.9" W	
101 - 38	32.741	9.979	S 82°33'32.2" W	
38 - 37	366.832	111.811	S 82°56'23.1" E	

	SQR FT	ACRES	SQR M	HECTARES
ROW Right	36361.721	0.835	3378.128	0.338
FROM - TO	DISTANCE (FT/M)	BEARING	RADIUS (FT/M)	CURVE LENGTH (FT/M)
-L- Sta 232+00 - 5	242.515	73.919	N 29°55'52.2" W	
5 - 6	261.993	79.856	S 29°1'55.7" E	1957.000 596.495 262.189 79.916
6 - 7	142.241	43.355	S 32°52'12.9" E	
7 - 8	1.584	0.483	N 55°25'47.7" E	
8 - 109	82.471	25.137	N 55°25'47.7" E	
109 - 110	13.961	4.255	N 33°34'25.5" W	
110 - 111	40.137	12.234	N 31°52'18.7" W	
111 - 112	12.191	3.716	N 57°2'0.0" E	
112 - 113	10.000	3.048	N 32°58'0.0" W	
113 - 114	12.000	3.658	S 57°2'0.0" W	
114 - 115	104.694	31.911	N 31°52'18.7" W	
115 - 116	28.331	8.635	N 31°52'18.7" W	
116 - 117	15.000	4.572	N 57°2'0.0" E	
117 - 118	18.000	5.486	N 32°58'0.0" W	
118 - 119	122.376	37.300	N 21°39'24.3" W	
119 - 120	4.778	1.456	S 57°2'0.0" W	
120 - 121	13.724	4.183	N 38°59'13.4" W	74.000 22.555 13.744 4.189
121 - 122	2.113	0.644	N 44°18'28.3" W	
122 - 3	94.988	28.952	S 83°29'6.3" W	
3 - 4	10.103	3.079	S 83°29'6.3" W	
4 - 5	8.280	2.524	S 83°7'47.3" W	

	SQR FT	ACRES	SQR M	HECTARES
PUE Right	2158.040	0.050	200.489	0.020
FROM - TO	DISTANCE (FT/M)	BEARING	RADIUS (FT/M)	CURVE LENGTH (FT/M)
-L- Sta 232+00 - 118	112.004	34.139	N 27°2'4.7" E	
118 - 117	18.000	5.486	S 32°58'0.0" E	
117 - 116	15.000	4.572	S 57°2'0.0" W	
116 - 115	28.331	8.635	S 31°52'18.7" E	
115 - 123	16.245	4.952	N 23°47'43.0" E	
123 - 124	10.988	3.349	N 65°13'23.6" E	
124 - 125	41.802	12.741	N 18°58'12.8" E	
125 - 126	28.078	8.558	N 11°56'25.6" E	
126 - 127	25.773	7.856	S 75°21'34.1" W	
127 - 118	40.018	12.198	S 35°21'55.2" W	

	SQR FT	ACRES	SQR M	HECTARES
TCE Right	720.023	0.017	66.893	0.007
FROM - TO	DISTANCE (FT/M)	BEARING	RADIUS (FT/M)	CURVE LENGTH (FT/M)
-L- Sta 232+00 - 109	177.469	54.093	S 59°16'22.0" E	
109 - 128	14.224	4.336	N 55°25'47.7" E	
128 - 112	53.710	16.371	N 34°28'10.1" W	
112 - 111	12.191	3.716	S 57°2'0.0" W	
111 - 110	40.137	12.234	S 31°52'18.7" E	
110 - 109	13.961	4.255	S 33°34'25.5" E	

	SQR FT	ACRES	SQR M	HECTARES
TCE Right	12704.711	0.292	1180.311	0.118
FROM - TO	DISTANCE (FT/M)	BEARING	RADIUS (FT/M)	CURVE LENGTH (FT/M)
-L- Sta 232+00 - 121	221.679	67.568	N 1°46'57.9" W	
121 - 120	13.724	4.183	S 38°59'13.4" E	74.000 22.555 13.744 4.189
120 - 119	4.778	1.456	N 57°2'0.0" E	
119 - 118	122.376	37.300	S 21°39'24.3" E	
118 - 127	40.018	12.198	N 35°21'55.2" E	
127 - 126	25.773	7.856	N 75°21'34.1" E	
126 - 125	28.078	8.558	S 11°56'25.6" W	
125 - 124	41.802	12.741	S 18°58'12.8" W	
124 - 123	10.988	3.349	S 65°13'23.6" W	
123 - 115	16.245	4.952	S 23°47'43.0" W	

THIS MAP IS NOT A CERTIFIED SURVEY AND HAS NOT BEEN REVIEWED BY A LOCAL GOVERNMENT AGENCY FOR COMPLIANCE WITH ANY APPLICABLE LAND DEVELOPMENT REGULATIONS. THE PROPERTY SHOWN ON THIS MAP WAS LOCATED FOR THE NORTH CAROLINA DEPARTMENT OF TRANSPORTATION FOR HIGHWAY DESIGN PURPOSES. SOME ERROR MAY EXIST BETWEEN THE GRAPHICAL AND ACTUAL GROUND LOCATIONS OF PROPERTY LINES. THIS MAP IS TO BE USED AS A GRAPHICAL REPRESENTATION OF THE NCDOT'S INTENT TO ACQUIRE PROPERTY FOR RIGHT OF WAY PURPOSES, AND IN NO WAY REPRESENTS AN ACTUAL BOUNDARY SURVEY OF THIS PROPERTY.


NORTH CAROLINA DEPARTMENT OF TRANSPORTATION	
RIGHT OF WAY BRANCH	
STATE OF NORTH CAROLINA DEPT OF JUSTICE	05-8-2025
PARCEL * 159	S:\CADD\U4758\DDRAFT\U4758_dee
DB 3614 PG 1972	UNKNOWN SCALE

115 - 114	104.694	31.911	S 31°52'18.7" E				
114 - 113	12.000	3.658	N 57°2'0.0" E				
113 - 129	73.007	22.253	N 32°8'56.8" W				
129 - 130	56.165	17.119	N 1°8'52.1" E				
130 - 131	35.302	10.760	N 72°38'39.5" E				
131 - 132	138.907	42.339	N 8°55'39.9" W				
132 - 122	111.936	34.118	S 83°29'6.3" W				
122 - 121	2.113	0.644	S 44°18'28.3" E				

TYPE	COUNT	SQR FEET	ACRES
Parcel	1	2849057.329	65.405
TCE Left	4	146351.857	3.360
TDE Left	3	11442.155	0.263
PDE Left	1	4628.641	0.106
ROW Left	1	55535.481	1.275
PUE Left	1	5668.451	0.130
DUE Left	1	578.313	0.013
ROW Right	1	36361.721	0.835
PUE Right	1	2158.040	0.050
TCE Right	2	13424.734	0.308
PDE Right	0	0.000	0.000
TDE Right	0	0.000	0.000
TSE Left	0	0.000	0.000
TSE Right	0	0.000	0.000
DUE Right	0	0.000	0.000
DTE Left	0	0.000	0.000
DTE Right	0	0.000	0.000
AUE_Left	0	0.000	0.000
AUE_Right	0	0.000	0.000
PCE Left	0	0.000	0.000
PCE Right	0	0.000	0.000
TUE Left	0	0.000	0.000
TUE Right	0	0.000	0.000
REM Left	0	0.000	0.000
REM Right	0	0.000	0.000
Other Left	0	0.000	0.000
Other Right	0	0.000	0.000
PE Left	0	0.000	0.000
PE Right	0	0.000	0.000

THIS MAP IS NOT A CERTIFIED SURVEY AND HAS NOT BEEN REVIEWED BY A LOCAL GOVERNMENT AGENCY FOR COMPLIANCE WITH ANY APPLICABLE LAND DEVELOPMENT REGULATIONS. THE PROPERTY SHOWN ON THIS MAP WAS LOCATED FOR THE NORTH CAROLINA DEPARTMENT OF TRANSPORTATION FOR HIGHWAY DESIGN PURPOSES. SOME ERROR MAY EXIST BETWEEN THE GRAPHICAL AND ACTUAL GROUND LOCATIONS OF PROPERTY LINES. THIS MAP IS TO BE USED AS A GRAPHICAL REPRESENTATION OF THE NCDOT'S INTENT TO ACQUIRE PROPERTY FOR RIGHT OF WAY PURPOSES, AND IN NO WAY REPRESENTS AN ACTUAL BOUNDARY SURVEY OF THIS PROPERTY.

NORTH CAROLINA DEPARTMENT OF TRANSPORTATION	
RIGHT OF WAY BRANCH	
STATE OF NORTH CAROLINA DEPT OF JUSTICE	05-8-2025
PARCEL * 159	S:\CADD\U4758\DDRAFT\U4758_dee
DB 3614 PG 1972	UNKNOWN SCALE

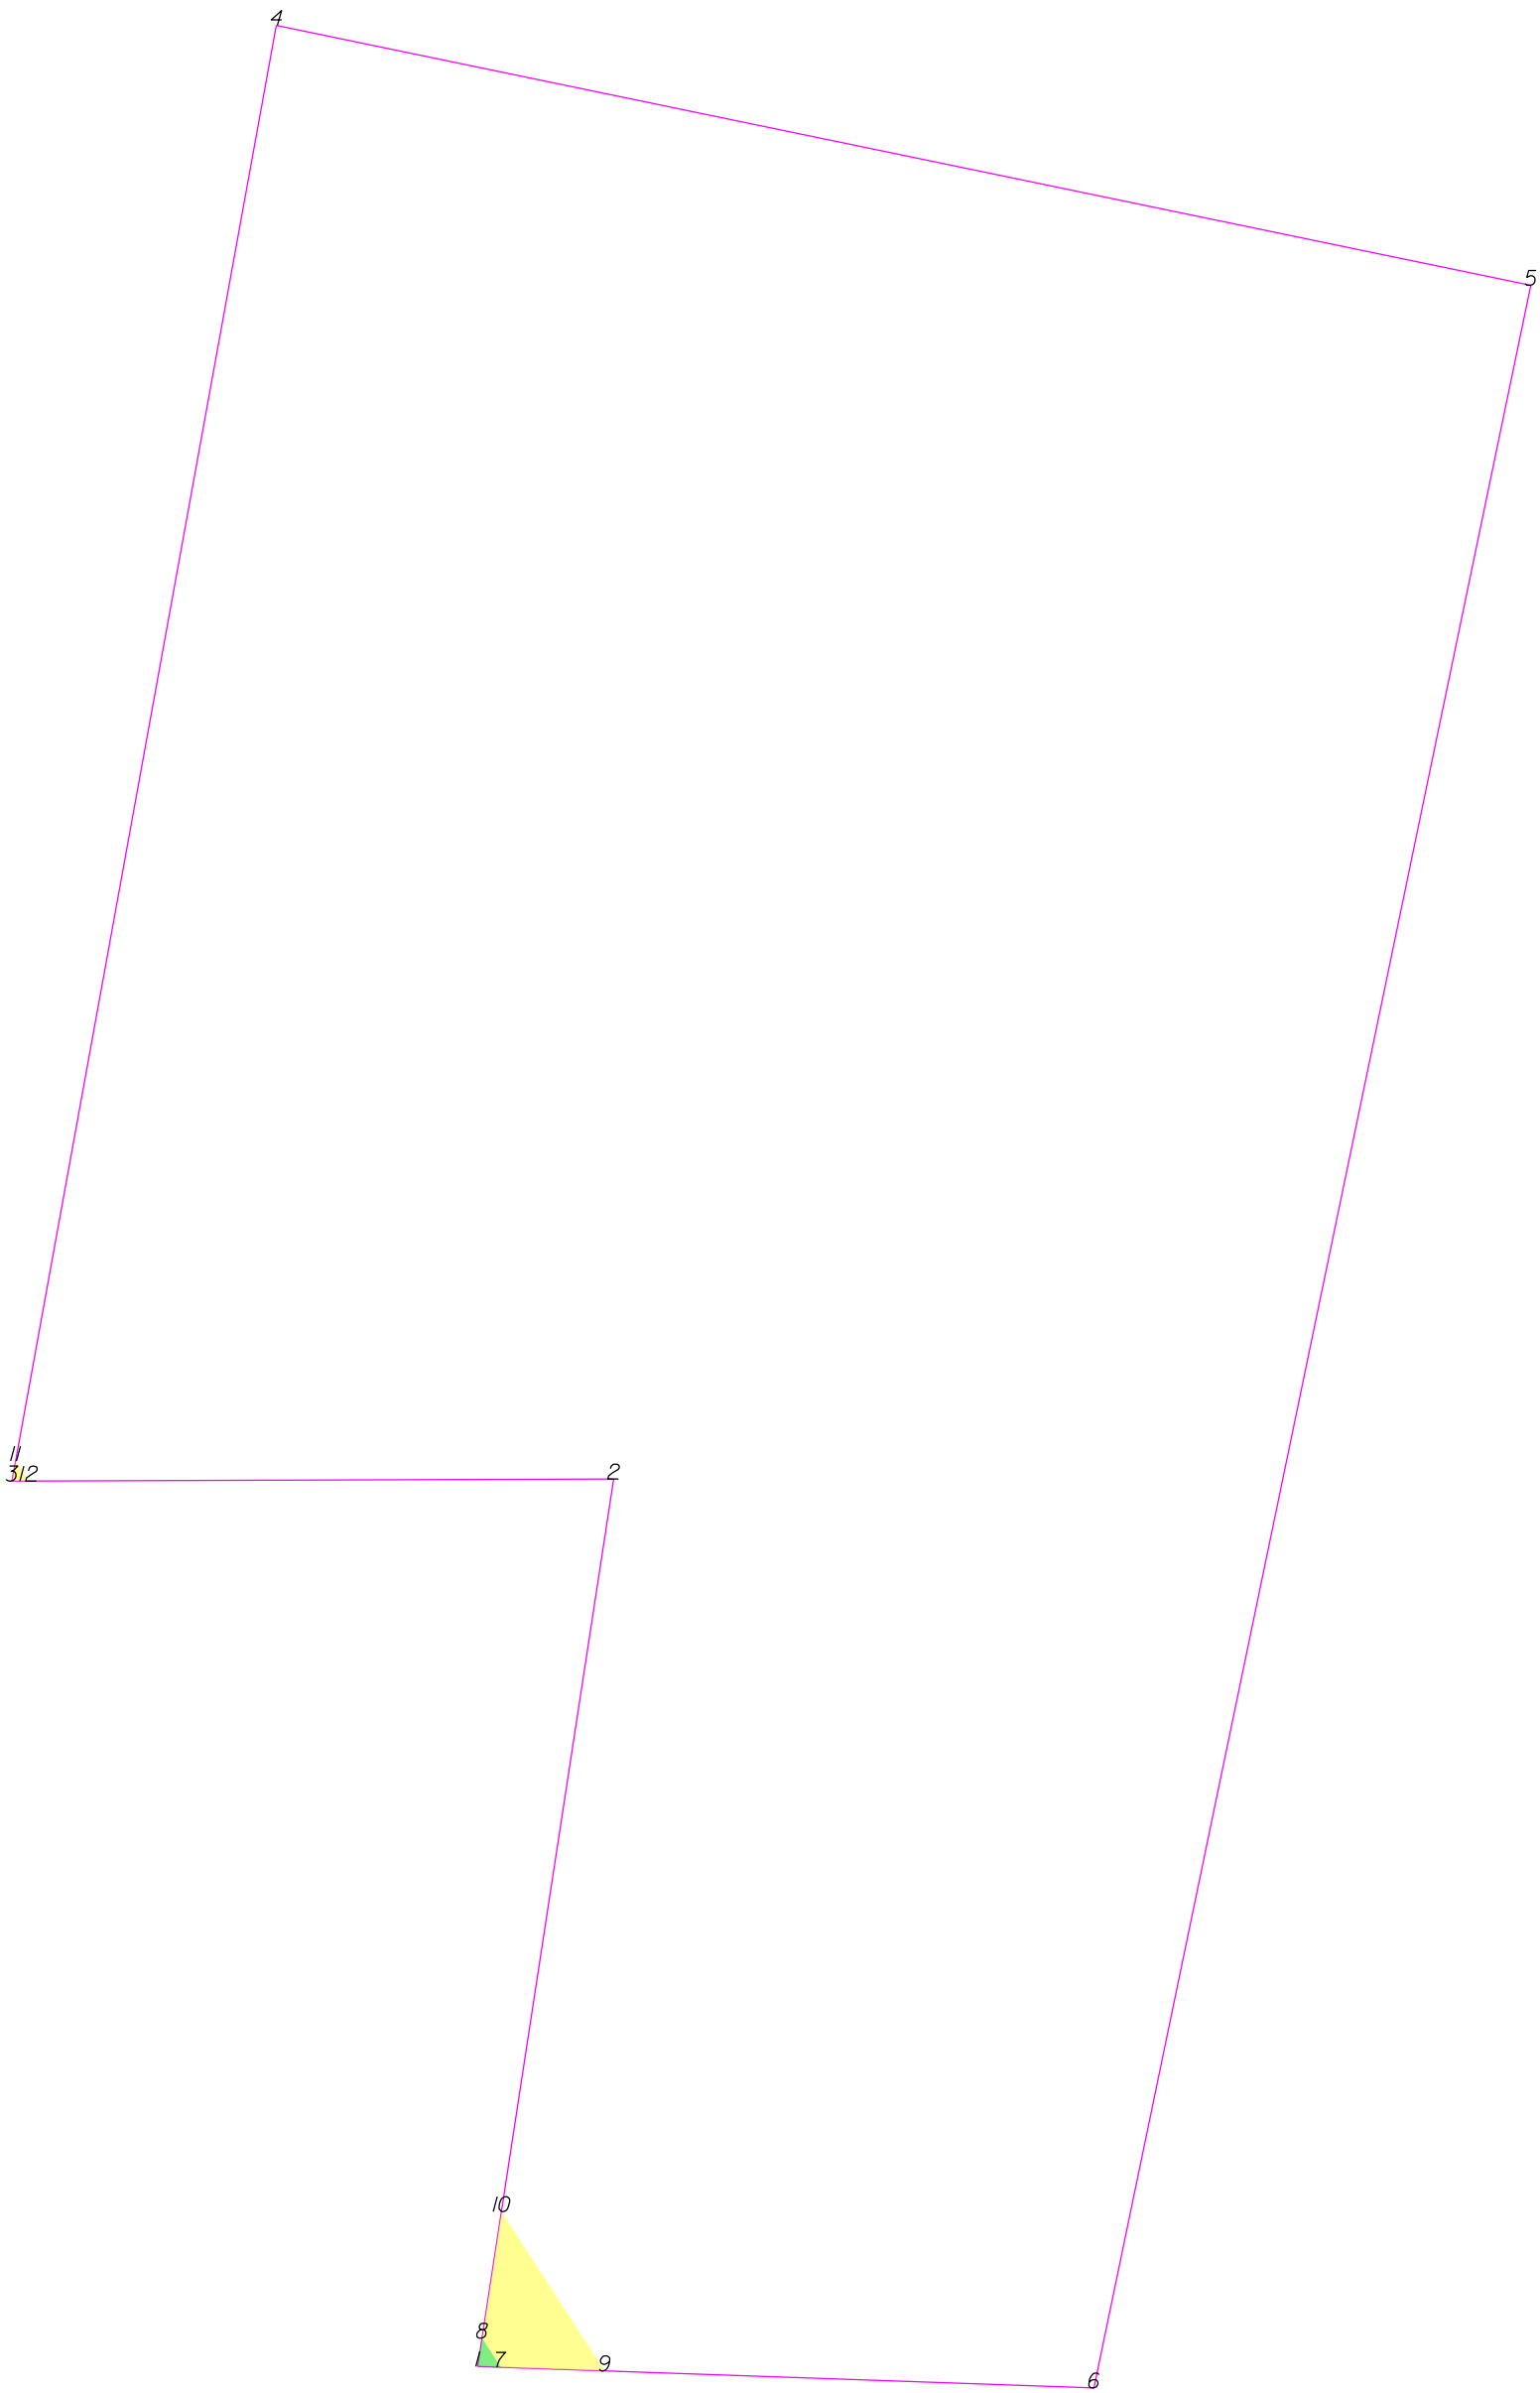

-L- Sta 228+00



THIS MAP IS NOT A CERTIFIED SURVEY AND HAS NOT BEEN REVIEWED BY A LOCAL GOVERNMENT AGENCY FOR COMPLIANCE WITH ANY APPLICABLE LAND DEVELOPMENT REGULATIONS. THE PROPERTY SHOWN ON THIS MAP WAS LOCATED FOR THE NORTH CAROLINA DEPARTMENT OF TRANSPORTATION FOR HIGHWAY DESIGN PURPOSES. SOME ERROR MAY EXIST BETWEEN THE GRAPHICAL AND ACTUAL GROUND LOCATIONS OF PROPERTY LINES. THIS MAP IS TO BE USED AS A GRAPHICAL REPRESENTATION OF THE NCDOT'S INTENT TO ACQUIRE PROPERTY FOR RIGHT OF WAY PURPOSES, AND IN NO WAY REPRESENTS AN ACTUAL BOUNDARY SURVEY OF THIS PROPERTY.

NORTH CAROLINA DEPARTMENT OF TRANSPORTATION	
RIGHT OF WAY BRANCH	
ERNESTINE W. QUICK	11-3-2021
PARCEL # 160	S:\CADD\U4758\DDRAFT\U4758_dee
DB 2397 PG 51	UNKNOWN SCALE

	SQR FT	ACRES		SQR M		HECTARES	
ROW Right	12136	0.000		1127		0.000	
FROM - TO		DISTANCE (FT/M)		BEARING	RADIUS (FT/M)		CURVE LENGTH (FT/M)
-L- Sta 228+00 - 7		168.229	51.276	S 56°37'20.4" E			
7 - 8		6.652	2.027	N 32°58'0.0" W			
8 - 1		5.489	1.673	S 8°42'7.3" W			
1 - 7		4.453	1.357	S 88°0'10.1" E			


	SQR FT	ACRES		SQR M		HECTARES	
TCE Right	351.523	0.008		32.658		0.003	
FROM - TO		DISTANCE (FT/M)		BEARING	RADIUS (FT/M)		CURVE LENGTH (FT/M)
-L- Sta 228+00 - 7		168.229	51.276	S 56°37'20.4" E			
7 - 9		19.905	6.067	S 88°0'10.1" E			
9 - 10		36.417	11.100	N 32°55'27.7" W			
10 - 8		24.577	7.491	S 8°42'7.3" W			
8 - 7		6.652	2.027	S 32°58'0.0" E			

	SQR FT	ACRES		SQR M		HECTARES	
TCE Right	6147	0.000		0.571		0.000	
FROM - TO		DISTANCE (FT/M)		BEARING	RADIUS (FT/M)		CURVE LENGTH (FT/M)
-L- Sta 228+00 - 11		94125	28.689	N 30°10'5.8" E			
11 - 3		3.919	1.195	S 10°18'7.3" W			
3 - 12		3.191	0.972	N 89°48'7.3" E			
12 - 11		4.581	1.396	N 32°55'27.7" W			

TYPE	COUNT	SQR FEET	ACRES
Parcel	1	84140.450	1.932
ROW Right	1	12136	0.000
TCE Right	2	357.671	0.008
ROW Left	0	0.000	0.000
PDE Left	0	0.000	0.000
PDE Right	0	0.000	0.000
TDE Left	0	0.000	0.000
TDE Right	0	0.000	0.000
TCE Left	0	0.000	0.000
PUE Left	0	0.000	0.000
PUE Right	0	0.000	0.000
TSE Left	0	0.000	0.000
TSE Right	0	0.000	0.000
DUE Left	0	0.000	0.000
DUE Right	0	0.000	0.000
DTE Left	0	0.000	0.000
DTE Right	0	0.000	0.000
AUE_Left	0	0.000	0.000
AUE_Right	0	0.000	0.000
PCE Left	0	0.000	0.000
PCE Right	0	0.000	0.000
TUE Left	0	0.000	0.000
TUE Right	0	0.000	0.000
REM Left	0	0.000	0.000
REM Right	0	0.000	0.000
Other Left	0	0.000	0.000
Other Right	0	0.000	0.000
PE Left	0	0.000	0.000
PE Right	0	0.000	0.000

THIS MAP IS NOT A CERTIFIED SURVEY AND HAS NOT BEEN REVIEWED BY A LOCAL GOVERNMENT AGENCY FOR COMPLIANCE WITH ANY APPLICABLE LAND DEVELOPMENT REGULATIONS. THE PROPERTY SHOWN ON THIS MAP WAS LOCATED FOR THE NORTH CAROLINA DEPARTMENT OF TRANSPORTATION FOR HIGHWAY DESIGN PURPOSES. SOME ERROR MAY EXIST BETWEEN THE GRAPHICAL AND ACTUAL GROUND LOCATIONS OF PROPERTY LINES. THIS MAP IS TO BE USED AS A GRAPHICAL REPRESENTATION OF THE NCDOT'S INTENT TO ACQUIRE PROPERTY FOR RIGHT OF WAY PURPOSES, AND IN NO WAY REPRESENTS AN ACTUAL BOUNDARY SURVEY OF THIS PROPERTY.

NORTH CAROLINA DEPARTMENT OF TRANSPORTATION	
RIGHT OF WAY BRANCH	
ERNESTINE W.QUICK	11-3-2021
PARCEL # 160	S:\CADD\U4758\DDRAFT\U4758_dee
DB 2397 PG 51	UNKNOWN SCALE

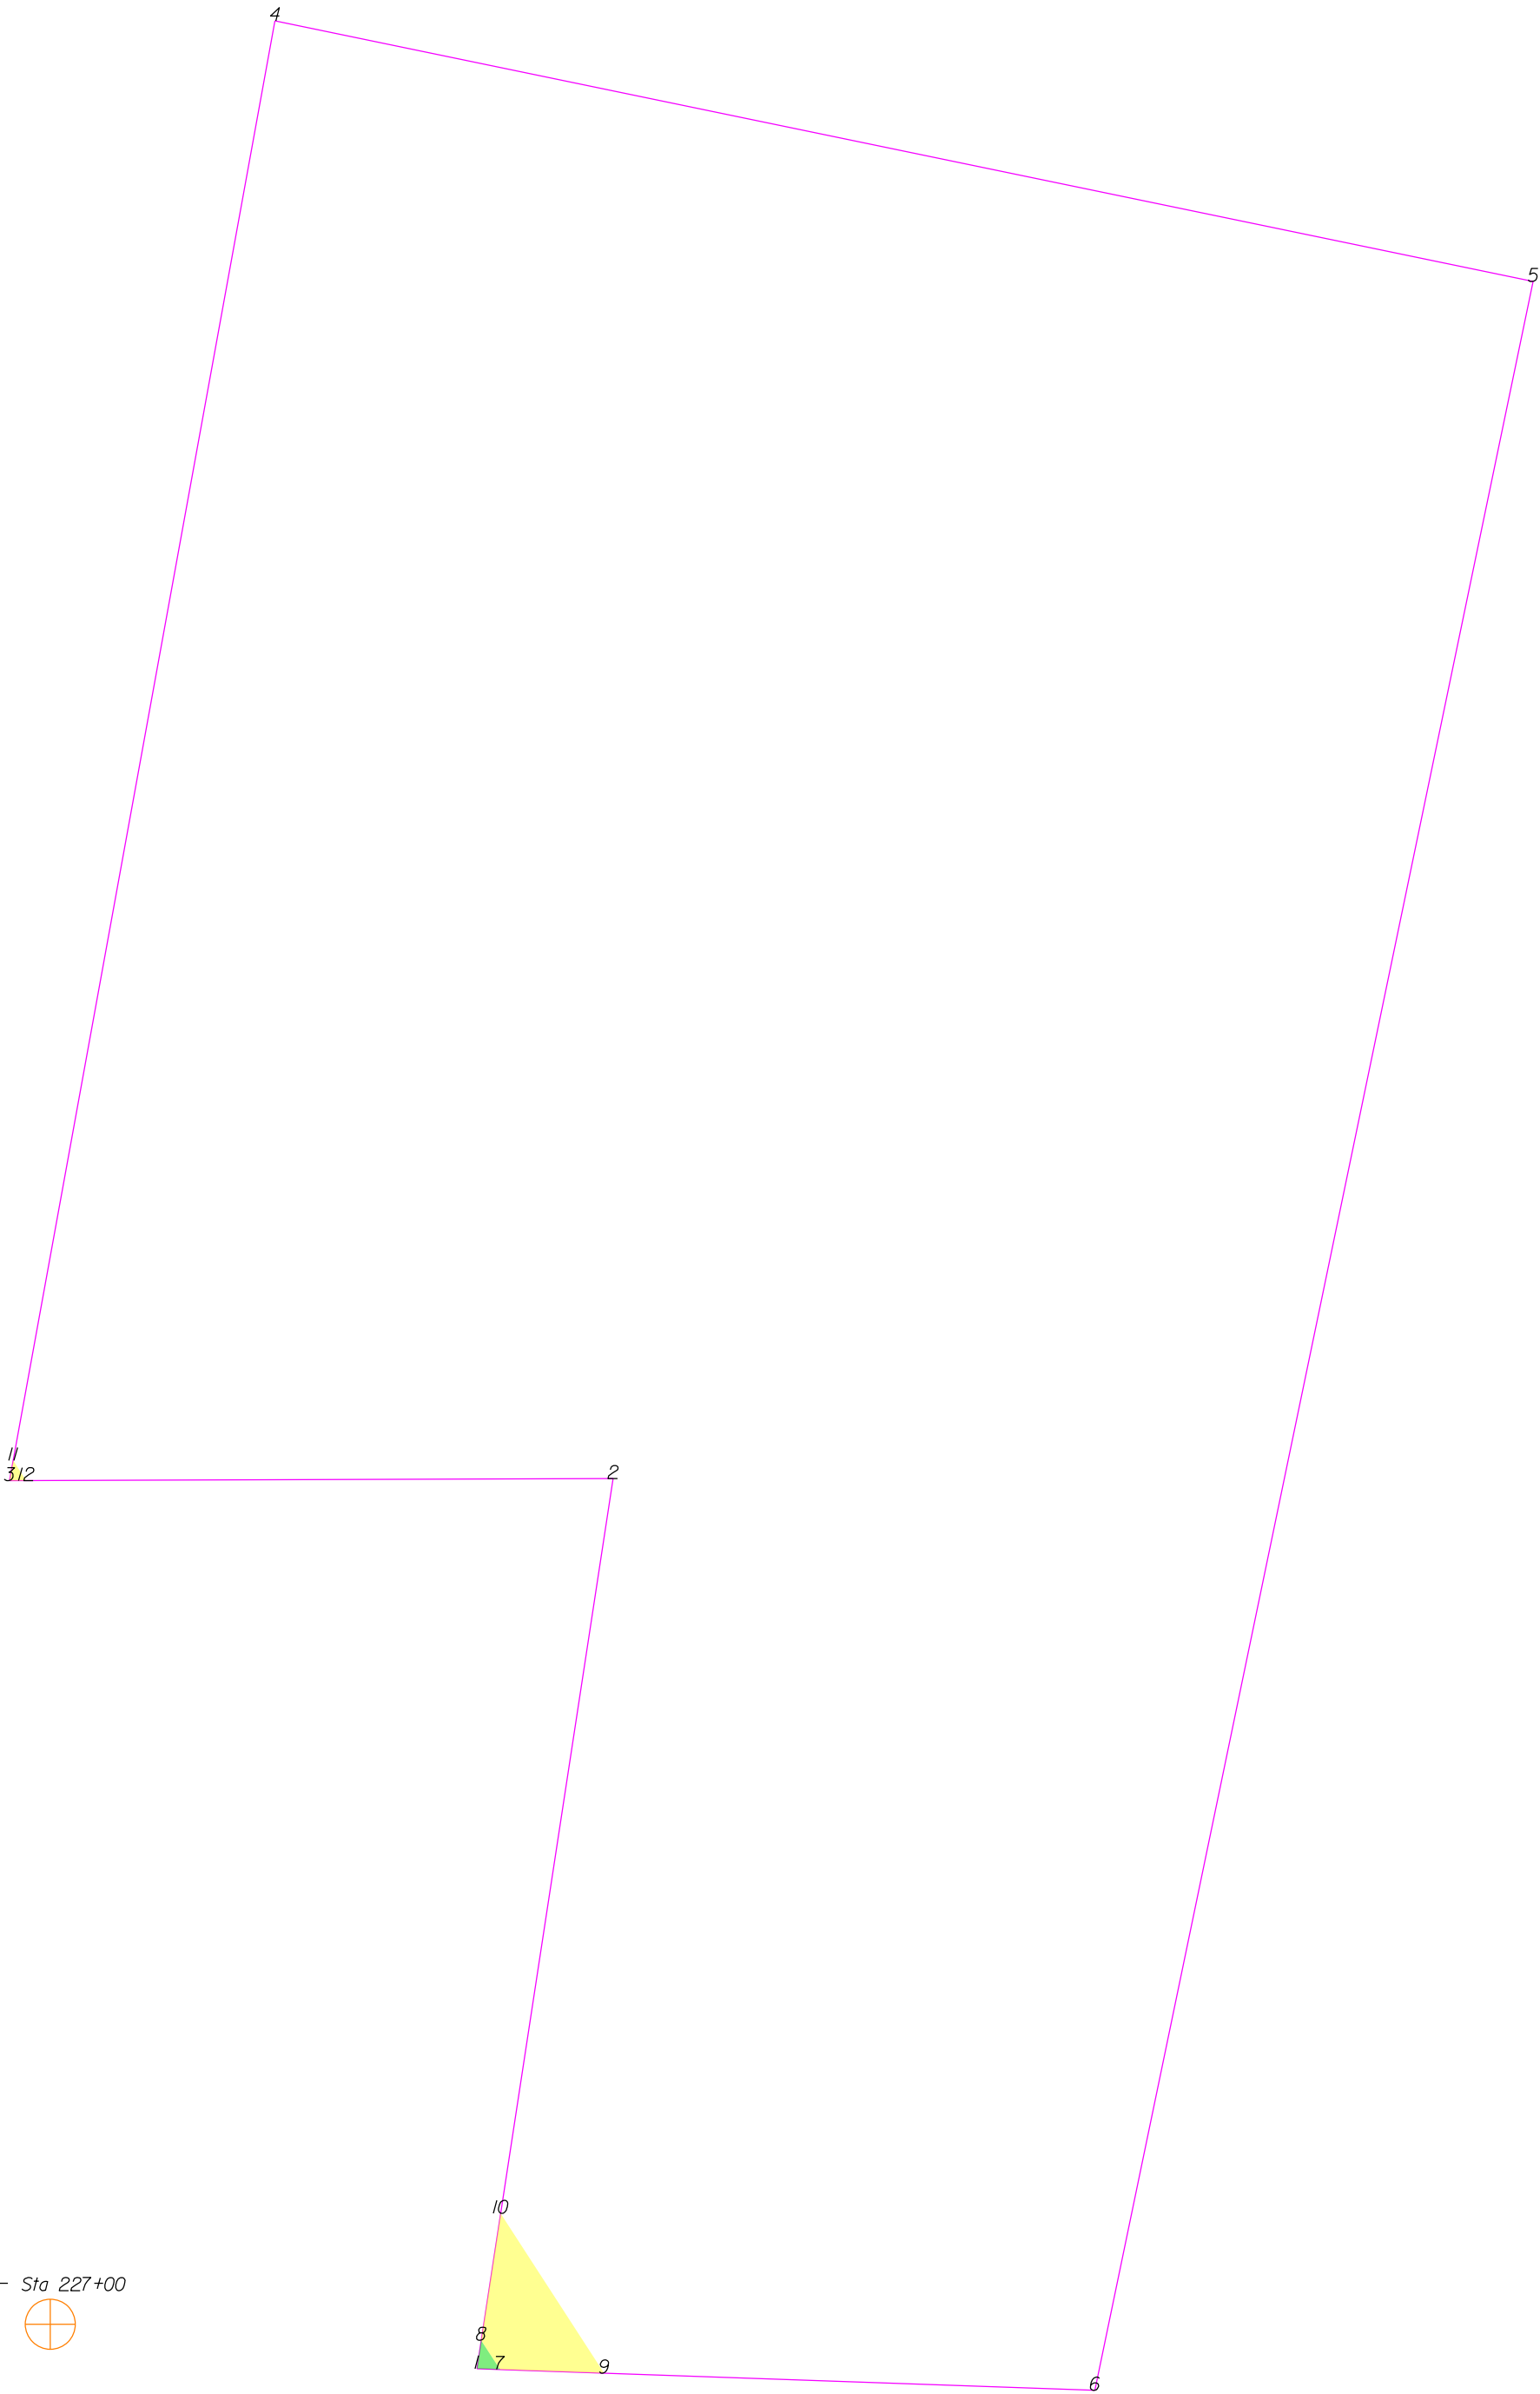

THIS MAP IS NOT A CERTIFIED SURVEY AND HAS NOT BEEN REVIEWED BY A LOCAL GOVERNMENT AGENCY FOR COMPLIANCE WITH ANY APPLICABLE LAND DEVELOPMENT REGULATIONS. THE PROPERTY SHOWN ON THIS MAP WAS LOCATED FOR THE NORTH CAROLINA DEPARTMENT OF TRANSPORTATION FOR HIGHWAY DESIGN PURPOSES. SOME ERROR MAY EXIST BETWEEN THE GRAPHICAL AND ACTUAL GROUND LOCATIONS OF PROPERTY LINES. THIS MAP IS TO BE USED AS A GRAPHICAL REPRESENTATION OF THE NCDOT'S INTENT TO ACQUIRE PROPERTY FOR RIGHT OF WAY PURPOSES, AND IN NO WAY REPRESENTS AN ACTUAL BOUNDARY SURVEY OF THIS PROPERTY.

NORTH CAROLINA DEPARTMENT OF TRANSPORTATION	
RIGHT OF WAY BRANCH	
ERNESTINE W. QUICK	12-8-2021
PARCEL # 160	S:\CADD\U4758\DDRAFT\U4758_dee
DB 2397 PG 51	UNKNOWN SCALE

	SQR FT	ACRES		SQR M		HECTARES	
ROW Right	12136	0.000		1127		0.000	
FROM - TO		DISTANCE (FT/M)		BEARING		RADIUS (FT/M)	
-L- Sta 227+00 - 7		86.500	26.365	S 84°15'31.2" E			
7 - 8		6.652	2.027	N 32°58'0.0" W			
8 - 1		5.489	1.673	S 8°42'7.3" W			
1 - 7		4.453	1.357	S 88°0'10.1" E			


	SQR FT	ACRES		SQR M		HECTARES	
TCE Right	351523	0.008		32.658		0.003	
FROM - TO		DISTANCE (FT/M)		BEARING		RADIUS (FT/M)	
-L- Sta 227+00 - 7		86.500	26.365	S 84°15'31.2" E			
7 - 9		19.905	6.067	S 88°0'10.1" E			
9 - 10		36.417	11.100	N 32°55'27.7" W			
10 - 8		24.577	7.491	S 8°42'7.3" W			
8 - 7		6.652	2.027	S 32°58'0.0" E			

	SQR FT	ACRES		SQR M		HECTARES	
TCE Right	6147	0.000		0.571		0.000	
FROM - TO		DISTANCE (FT/M)		BEARING		RADIUS (FT/M)	
-L- Sta 227+00 - 11		165.427	50.422	N 22°27'52.4" W			
11 - 3		3.919	1.195	S 10°18'7.3" W			
3 - 12		3.191	0.972	N 89°48'7.3" E			
12 - 11		4.581	1.396	N 32°55'27.7" W			

TYPE	COUNT	SQR FEET	ACRES
Parcel	1	84140.450	1.932
ROW Right	1	12136	0.000
TCE Right	2	357.671	0.008
ROW Left	0	0.000	0.000
PDE Left	0	0.000	0.000
PDE Right	0	0.000	0.000
TDE Left	0	0.000	0.000
TDE Right	0	0.000	0.000
TCE Left	0	0.000	0.000
PUE Left	0	0.000	0.000
PUE Right	0	0.000	0.000
TSE Left	0	0.000	0.000
TSE Right	0	0.000	0.000
DUE Left	0	0.000	0.000
DUE Right	0	0.000	0.000
DTE Left	0	0.000	0.000
DTE Right	0	0.000	0.000
AUE_Left	0	0.000	0.000
AUE_Right	0	0.000	0.000
PCE Left	0	0.000	0.000
PCE Right	0	0.000	0.000
TUE Left	0	0.000	0.000
TUE Right	0	0.000	0.000
REM Left	0	0.000	0.000
REM Right	0	0.000	0.000
Other Left	0	0.000	0.000
Other Right	0	0.000	0.000
PE Left	0	0.000	0.000
PE Right	0	0.000	0.000

THIS MAP IS NOT A CERTIFIED SURVEY AND HAS NOT BEEN REVIEWED BY A LOCAL GOVERNMENT AGENCY FOR COMPLIANCE WITH ANY APPLICABLE LAND DEVELOPMENT REGULATIONS. THE PROPERTY SHOWN ON THIS MAP WAS LOCATED FOR THE NORTH CAROLINA DEPARTMENT OF TRANSPORTATION FOR HIGHWAY DESIGN PURPOSES. SOME ERROR MAY EXIST BETWEEN THE GRAPHICAL AND ACTUAL GROUND LOCATIONS OF PROPERTY LINES. THIS MAP IS TO BE USED AS A GRAPHICAL REPRESENTATION OF THE NCDOT'S INTENT TO ACQUIRE PROPERTY FOR RIGHT OF WAY PURPOSES, AND IN NO WAY REPRESENTS AN ACTUAL BOUNDARY SURVEY OF THIS PROPERTY.

NORTH CAROLINA DEPARTMENT OF TRANSPORTATION	
RIGHT OF WAY BRANCH	
ERNESTINE W.QUICK	12-8-2021
PARCEL # 160	S:\CADD\U4758\DDRAFT\U4758_dee
DB 2397 PG 51	UNKNOWN SCALE

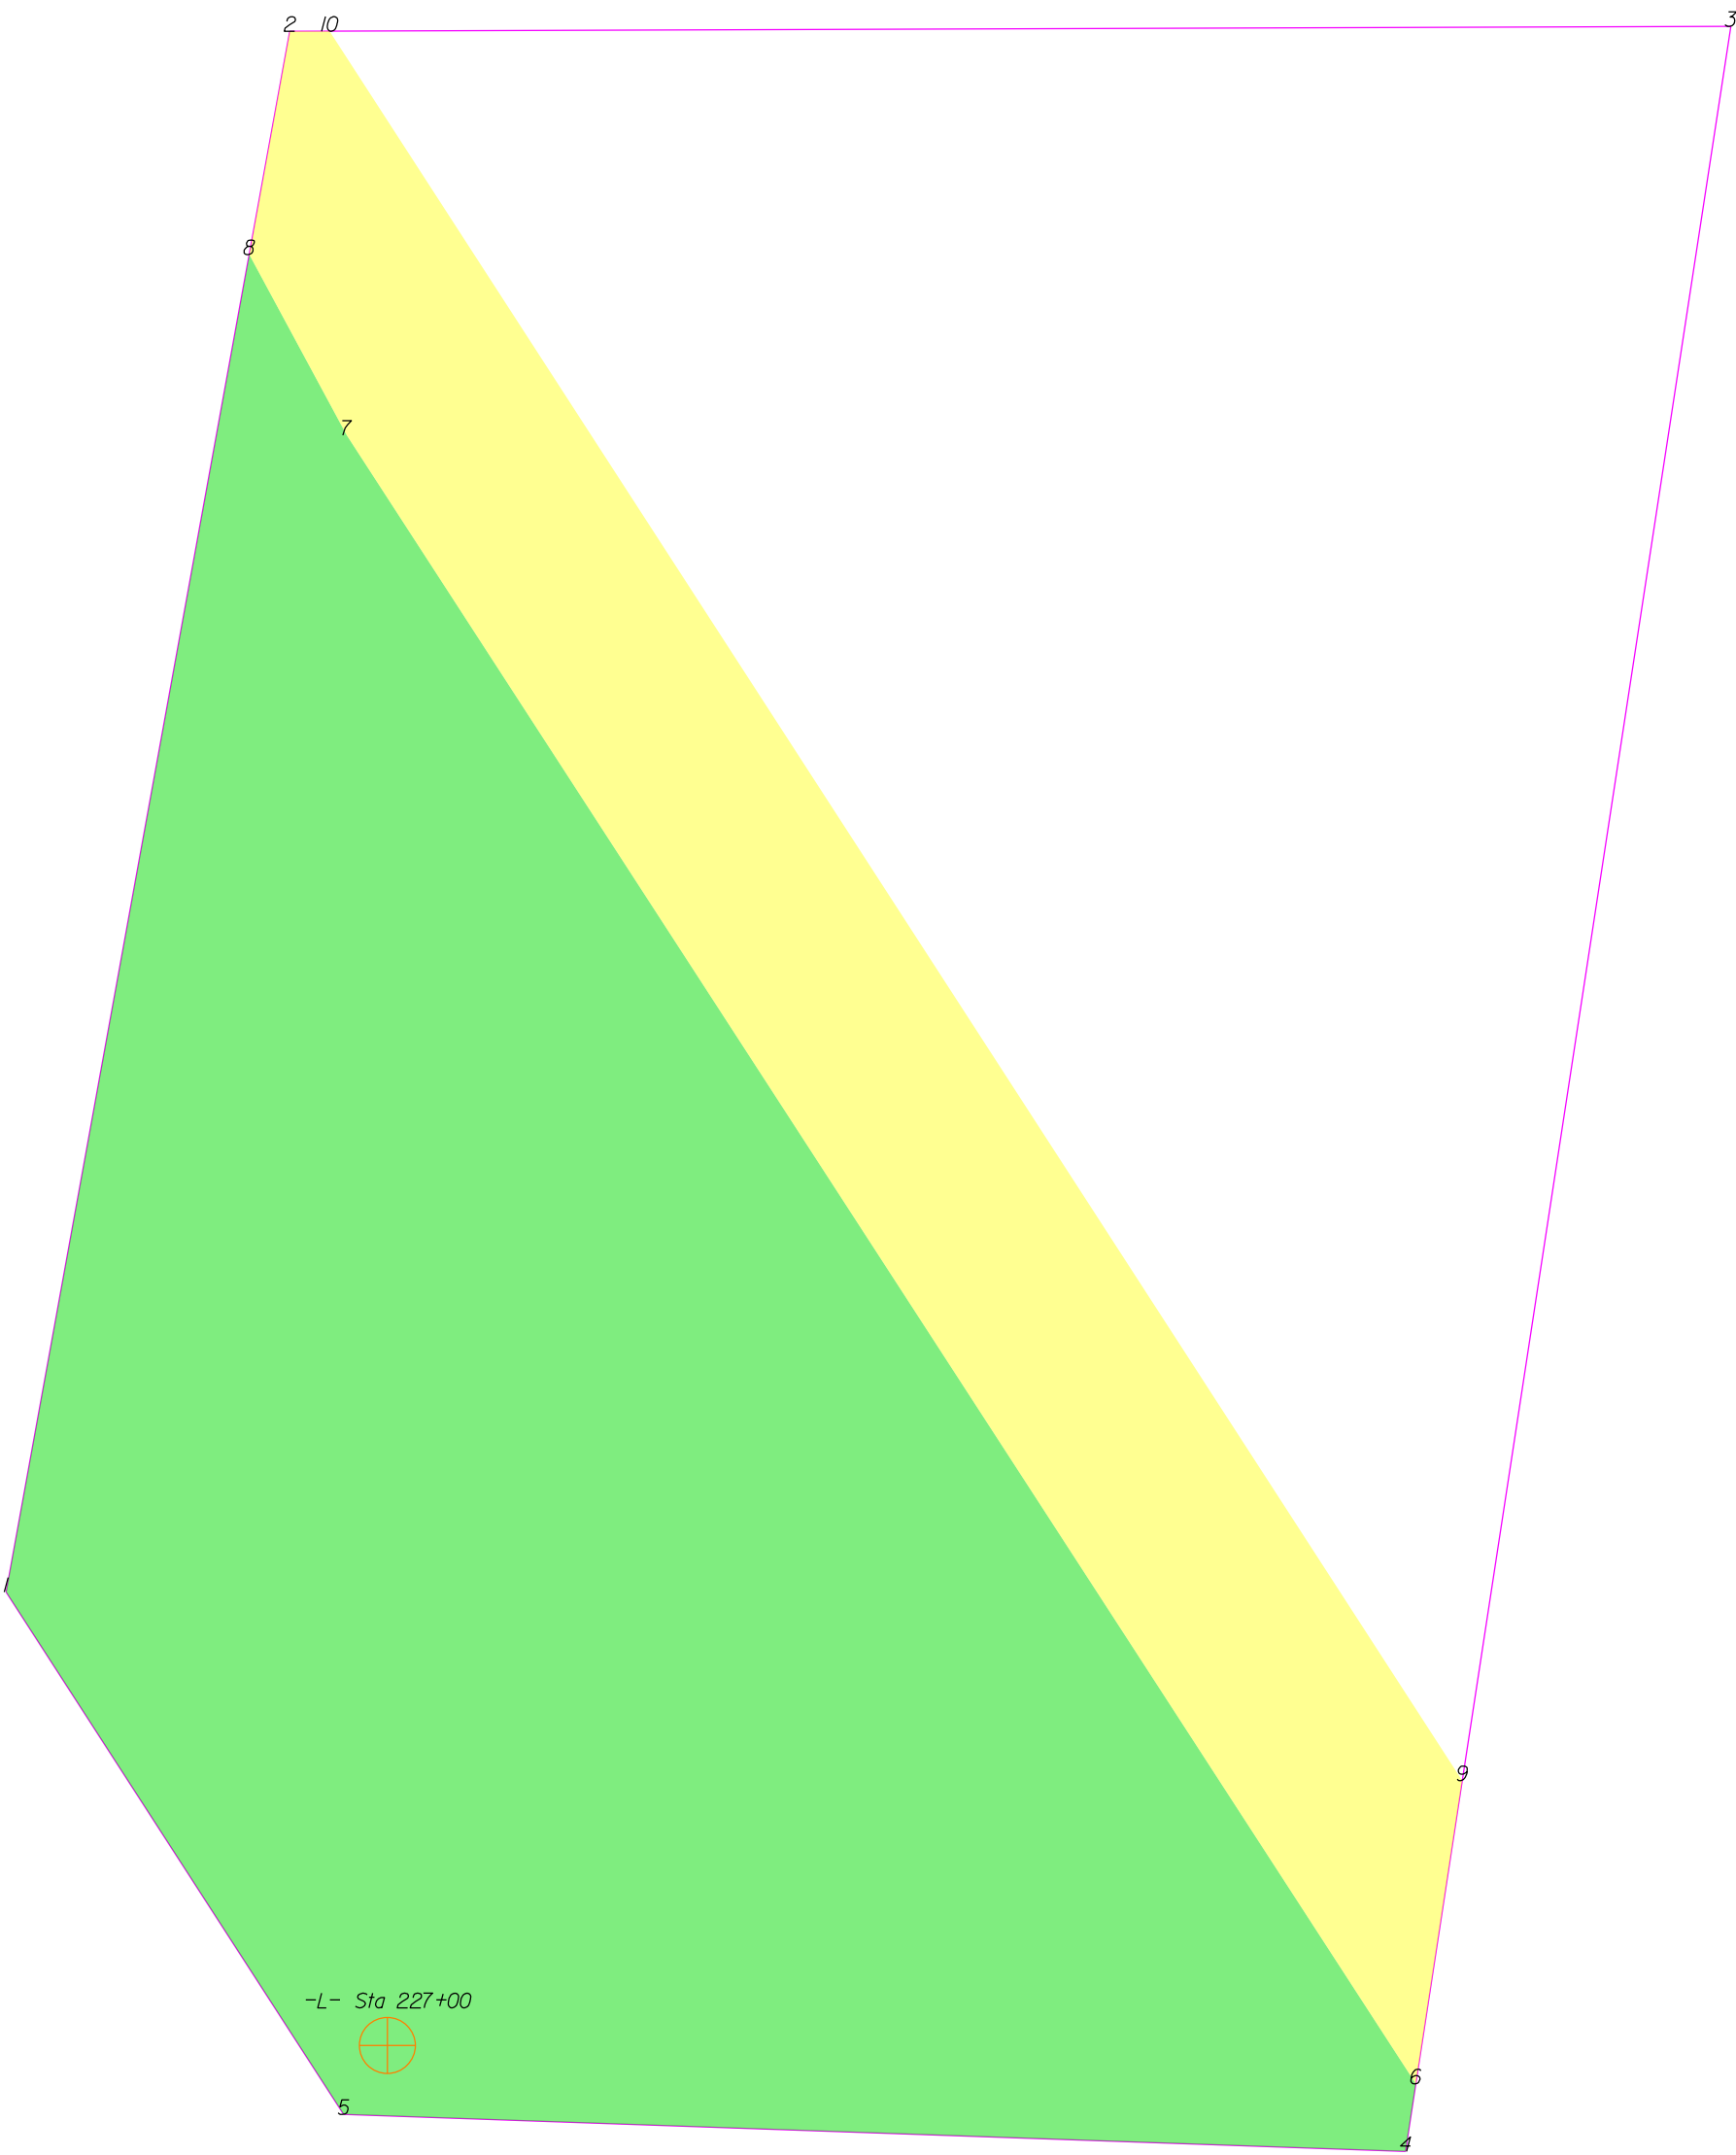

THIS MAP IS NOT A CERTIFIED SURVEY AND HAS NOT BEEN REVIEWED BY A LOCAL GOVERNMENT AGENCY FOR COMPLIANCE WITH ANY APPLICABLE LAND DEVELOPMENT REGULATIONS. THE PROPERTY SHOWN ON THIS MAP WAS LOCATED FOR THE NORTH CAROLINA DEPARTMENT OF TRANSPORTATION FOR HIGHWAY DESIGN PURPOSES. SOME ERROR MAY EXIST BETWEEN THE GRAPHICAL AND ACTUAL GROUND LOCATIONS OF PROPERTY LINES. THIS MAP IS TO BE USED AS A GRAPHICAL REPRESENTATION OF THE NCDOT'S INTENT TO ACQUIRE PROPERTY FOR RIGHT OF WAY PURPOSES, AND IN NO WAY REPRESENTS AN ACTUAL BOUNDARY SURVEY OF THIS PROPERTY.

NORTH CAROLINA DEPARTMENT OF TRANSPORTATION	
RIGHT OF WAY BRANCH	
ERNESTINE W. QUICK	11-3-2021
PARCEL # 161	S:\CADD\U4758\DDRAFT\U4758_dee
DB 1248 PG 326	UNKNOWN SCALE


	SQR FT	ACRES		SQR M	HECTARES		
ROW Right	8401.147	0.193		780.495	0.078		
FROM - TO	DISTANCE (FT/M)		BEARING	RADIUS (FT/M)		CURVE LENGTH (FT/M)	
-L- Sta 227+00 - 6	82.504	25.147	S 87°51'56.3" E				
6 - 7	157.485	48.001	N 32°58'0.0" W				
7 - 8	16.444	5.012	N 28°23'33.9" W				
8 - 1	108.949	33.208	S 10°18'7.3" W				
1 - 5	49.837	15.190	S 32°52'12.9" E				
5 - 4	85.172	25.960	S 88°0'10.1" E				
4 - 6	5.489	1.673	N 8°42'7.3" E				

	SQR FT	ACRES		SQR M	HECTARES		
TCE Right	2804.967	0.064		260.591	0.026		
FROM - TO	DISTANCE (FT/M)		BEARING	RADIUS (FT/M)		CURVE LENGTH (FT/M)	
-L- Sta 227+00 - 6	82.504	25.147	S 87°51'56.3" E				
6 - 9	24.577	7.491	N 8°42'7.3" E				
9 - 10	167.036	50.913	N 32°55'27.7" W				
10 - 2	3.191	0.972	S 89°48'7.3" W				
2 - 8	18.191	5.545	S 10°18'7.3" W				
8 - 7	16.444	5.012	S 28°23'33.9" E				
7 - 6	157.485	48.001	S 32°58'0.0" E				

TYPE	COUNT	SQR FEET	ACRES
Parcel	1	19097.039	0.438
ROW Right	1	8401.147	0.193
TCE Right	1	2804.967	0.064
ROW Left	0	0.000	0.000
PDE Left	0	0.000	0.000
PDE Right	0	0.000	0.000
TDE Left	0	0.000	0.000
TDE Right	0	0.000	0.000
TCE Left	0	0.000	0.000
PUE Left	0	0.000	0.000
PUE Right	0	0.000	0.000
TSE Left	0	0.000	0.000
TSE Right	0	0.000	0.000
DUE Left	0	0.000	0.000
DUE Right	0	0.000	0.000
DTE Left	0	0.000	0.000
DTE Right	0	0.000	0.000
AUE_Left	0	0.000	0.000
AUE_Right	0	0.000	0.000
PCE Left	0	0.000	0.000
PCE Right	0	0.000	0.000
TUE Left	0	0.000	0.000
TUE Right	0	0.000	0.000
REM Left	0	0.000	0.000
REM Right	0	0.000	0.000
Other Left	0	0.000	0.000
Other Right	0	0.000	0.000
PE Left	0	0.000	0.000
PE Right	0	0.000	0.000

THIS MAP IS NOT A CERTIFIED SURVEY AND HAS NOT BEEN REVIEWED BY A LOCAL GOVERNMENT AGENCY FOR COMPLIANCE WITH ANY APPLICABLE LAND DEVELOPMENT REGULATIONS. THE PROPERTY SHOWN ON THIS MAP WAS LOCATED FOR THE NORTH CAROLINA DEPARTMENT OF TRANSPORTATION FOR HIGHWAY DESIGN PURPOSES. SOME ERROR MAY EXIST BETWEEN THE GRAPHICAL AND ACTUAL GROUND LOCATIONS OF PROPERTY LINES. THIS MAP IS TO BE USED AS A GRAPHICAL REPRESENTATION OF THE NCDOT'S INTENT TO ACQUIRE PROPERTY FOR RIGHT OF WAY PURPOSES, AND IN NO WAY REPRESENTS AN ACTUAL BOUNDARY SURVEY OF THIS PROPERTY.

NORTH CAROLINA DEPARTMENT OF TRANSPORTATION	
RIGHT OF WAY BRANCH	
ERNESTINE W. QUICK	11-3-2021
PARCEL # 161	S:\CADD\U4758\DDRAFT\U4758_dee
DB 1248 PG 326	UNKNOWN SCALE

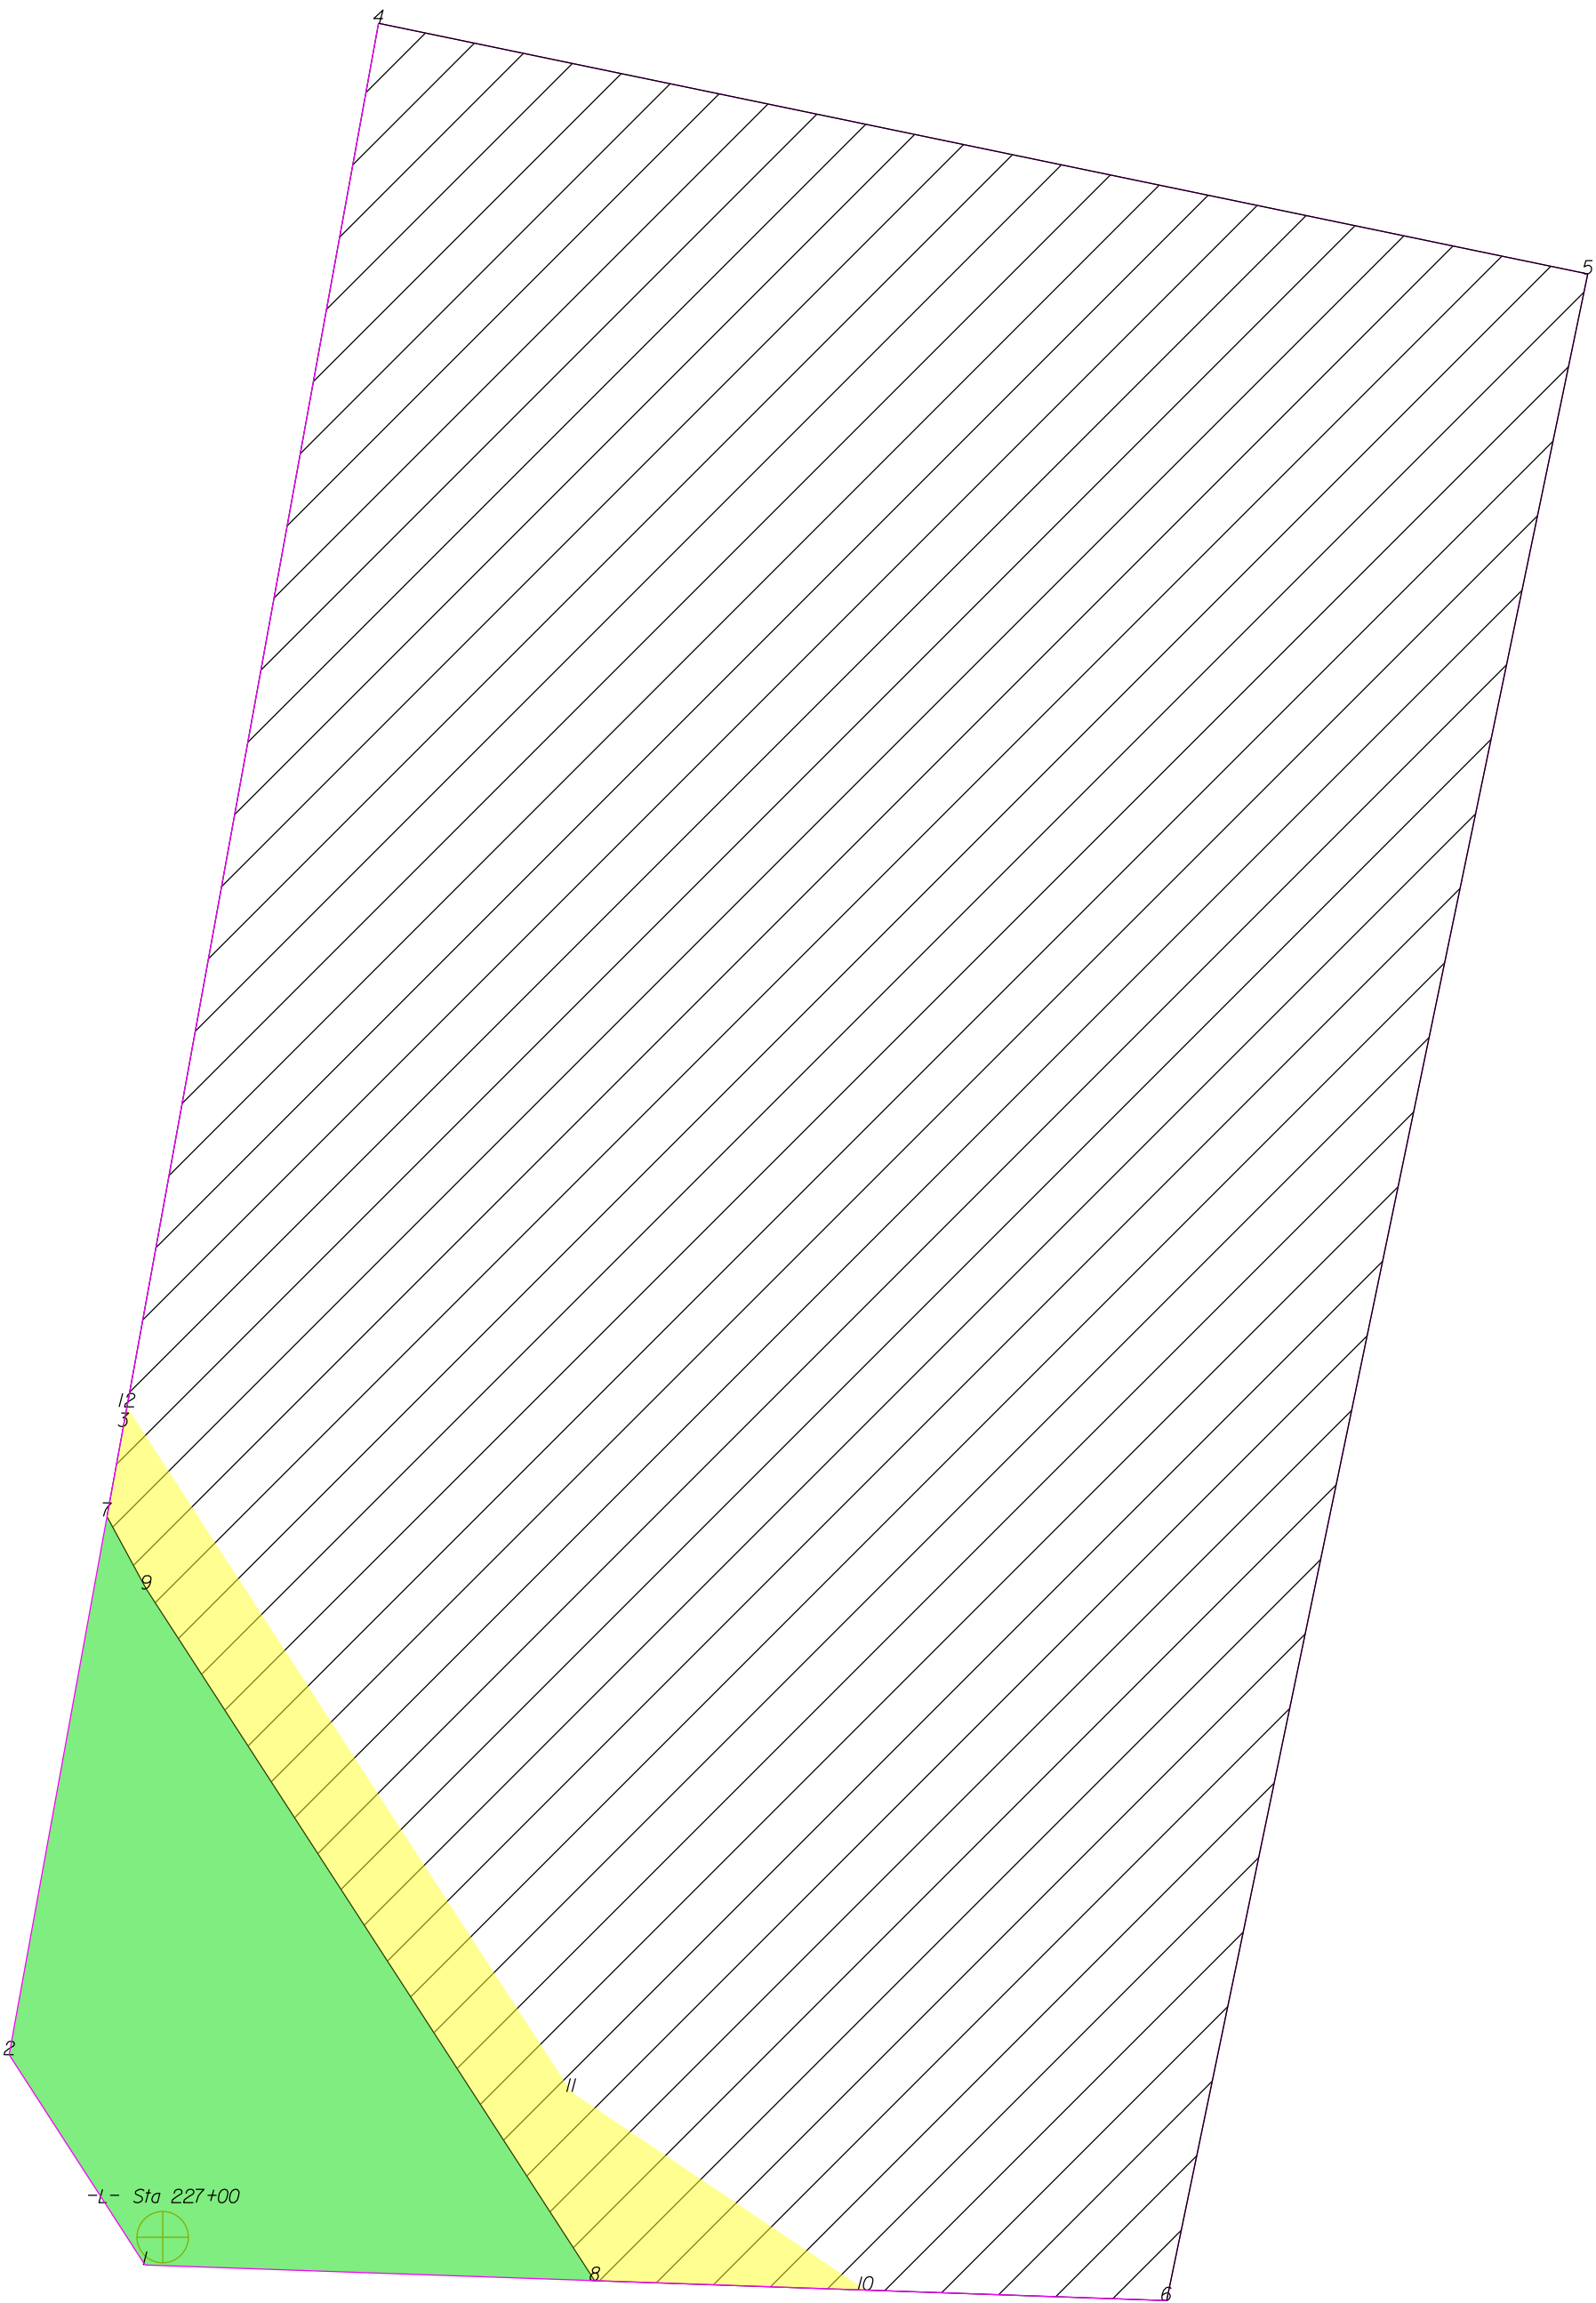

THIS MAP IS NOT A CERTIFIED SURVEY AND HAS NOT BEEN REVIEWED BY A LOCAL GOVERNMENT AGENCY FOR COMPLIANCE WITH ANY APPLICABLE LAND DEVELOPMENT REGULATIONS. THE PROPERTY SHOWN ON THIS MAP WAS LOCATED FOR THE NORTH CAROLINA DEPARTMENT OF TRANSPORTATION FOR HIGHWAY DESIGN PURPOSES. SOME ERROR MAY EXIST BETWEEN THE GRAPHICAL AND ACTUAL GROUND LOCATIONS OF PROPERTY LINES. THIS MAP IS TO BE USED AS A GRAPHICAL REPRESENTATION OF THE NCDOT'S INTENT TO ACQUIRE PROPERTY FOR RIGHT OF WAY PURPOSES, AND IN NO WAY REPRESENTS AN ACTUAL BOUNDARY SURVEY OF THIS PROPERTY.

NORTH CAROLINA DEPARTMENT OF TRANSPORTATION	
RIGHT OF WAY BRANCH	
ERNESTINE W.QUICK,TRUSTEE	05-8-2025
PARCEL # 161	S:\CADD\U4758\DDRAFT\U4758_dee
DB 8142 PG 1908	UNKNOWN SCALE

	SQR FT	ACRES		SQR M	HECTARES			
ROW Right	8413.283	0.193		781.623	0.078			
FROM - TO		DISTANCE (FT/M)		BEARING	RADIUS (FT/M)		CURVE LENGTH (FT/M)	
-L- Sta 227+00 - 7		143.947	43.875	N 4°24'34.9" W				
7 - 2		108.949	33.208	S 10°18'7.3" W				
2 - 1		49.837	15.190	S 32°52'12.9" E				
1 - 8		89.625	27.318	S 88°0'10.1" E				
8 - 9		164.136	50.029	N 32°58'0.0" W				
9 - 7		16.444	5.012	N 28°23'33.9" W				


	SQR FT	ACRES		SQR M	HECTARES	
REM Right	94824.206	2.177		8809.492	0.881	
FROM - TO	DISTANCE (FT/M)		BEARING	RADIUS (FT/M)		CURVE LENGTH (FT/M)
-L- Sta 227+00 - 8	86.500	26.365	S 84°15'31.2" E			
8 - 6	113.904	34.718	S 88°0'10.1" E			
6 - 5	412.144	125.622	N 11°44'19.7" E			
5 - 4	245.900	74.950	N 78°17'46.1" W			
4 - 3	283.941	86.546	S 10°18'7.3" W			
3 - 7	18.191	5.545	S 10°18'7.3" W			
7 - 9	16.444	5.012	S 28°23'33.9" E			
9 - 8	164.136	50.029	S 32°58'0.0" E			

	SQR FT	ACRES		SQR M	HECTARES		
TCE Right	3817.651	0.088		354.673	0.035		
FROM - TO	DISTANCE (FT/M)		BEARING	RADIUS (FT/M)		CURVE LENGTH (FT/M)	
-L- Sta 227+00 - 8	86.500	26.365	S 84°15'31.2" E				
8 - 10	53.933	16.439	S 88°0'10.1" E				
10 - 11	70.656	21.536	N 56°2'49.9" W				
11 - 12	162.570	49.551	N 32°58'0.0" W				
12 - 3	3.969	1.210	S 10°18'7.3" W				
3 - 7	18.191	5.545	S 10°18'7.3" W				
7 - 9	16.444	5.012	S 28°23'33.9" E				
9 - 8	164.136	50.029	S 32°58'0.0" E				

TYPE	COUNT	SQR FEET	ACRES
Parcel	1	103237.489	2.370
ROW Right	1	8413.283	0.193
REM Right	1	94824.206	2.177
TCE Right	1	3817.651	0.088
ROW Left	0	0.000	0.000
PDE Left	0	0.000	0.000
PDE Right	0	0.000	0.000
TDE Left	0	0.000	0.000
TDE Right	0	0.000	0.000
TCE Left	0	0.000	0.000
PUE Left	0	0.000	0.000
PUE Right	0	0.000	0.000
TSE Left	0	0.000	0.000
TSE Right	0	0.000	0.000
DUE Left	0	0.000	0.000
DUE Right	0	0.000	0.000
DTE Left	0	0.000	0.000
DTE Right	0	0.000	0.000
AUE_Left	0	0.000	0.000
AUE_Right	0	0.000	0.000
PCE Left	0	0.000	0.000
PCE Right	0	0.000	0.000
TUE Left	0	0.000	0.000
TUE Right	0	0.000	0.000
REM Left	0	0.000	0.000
Other Left	0	0.000	0.000
Other Right	0	0.000	0.000
PE Left	0	0.000	0.000
PE Right	0	0.000	0.000

THIS MAP IS NOT A CERTIFIED SURVEY AND HAS NOT BEEN REVIEWED BY A LOCAL GOVERNMENT AGENCY FOR COMPLIANCE WITH ANY APPLICABLE LAND DEVELOPMENT REGULATIONS. THE PROPERTY SHOWN ON THIS MAP WAS LOCATED FOR THE NORTH CAROLINA DEPARTMENT OF TRANSPORTATION FOR HIGHWAY DESIGN PURPOSES. SOME ERROR MAY EXIST BETWEEN THE GRAPHICAL AND ACTUAL GROUND LOCATIONS OF PROPERTY LINES. THIS MAP IS TO BE USED AS A GRAPHICAL REPRESENTATION OF THE NCDOT'S INTENT TO ACQUIRE PROPERTY FOR RIGHT OF WAY PURPOSES, AND IN NO WAY REPRESENTS AN ACTUAL BOUNDARY SURVEY OF THIS PROPERTY.

NORTH CAROLINA DEPARTMENT OF TRANSPORTATION	
RIGHT OF WAY BRANCH	
ERNESTINE W.QUICK,TRUSTEE	05-8-2025
PARCEL # 161	S:\CADD\U4758\DDRAFT\U4758_dee
DB 8142 PG 1908	UNKNOWN SCALE

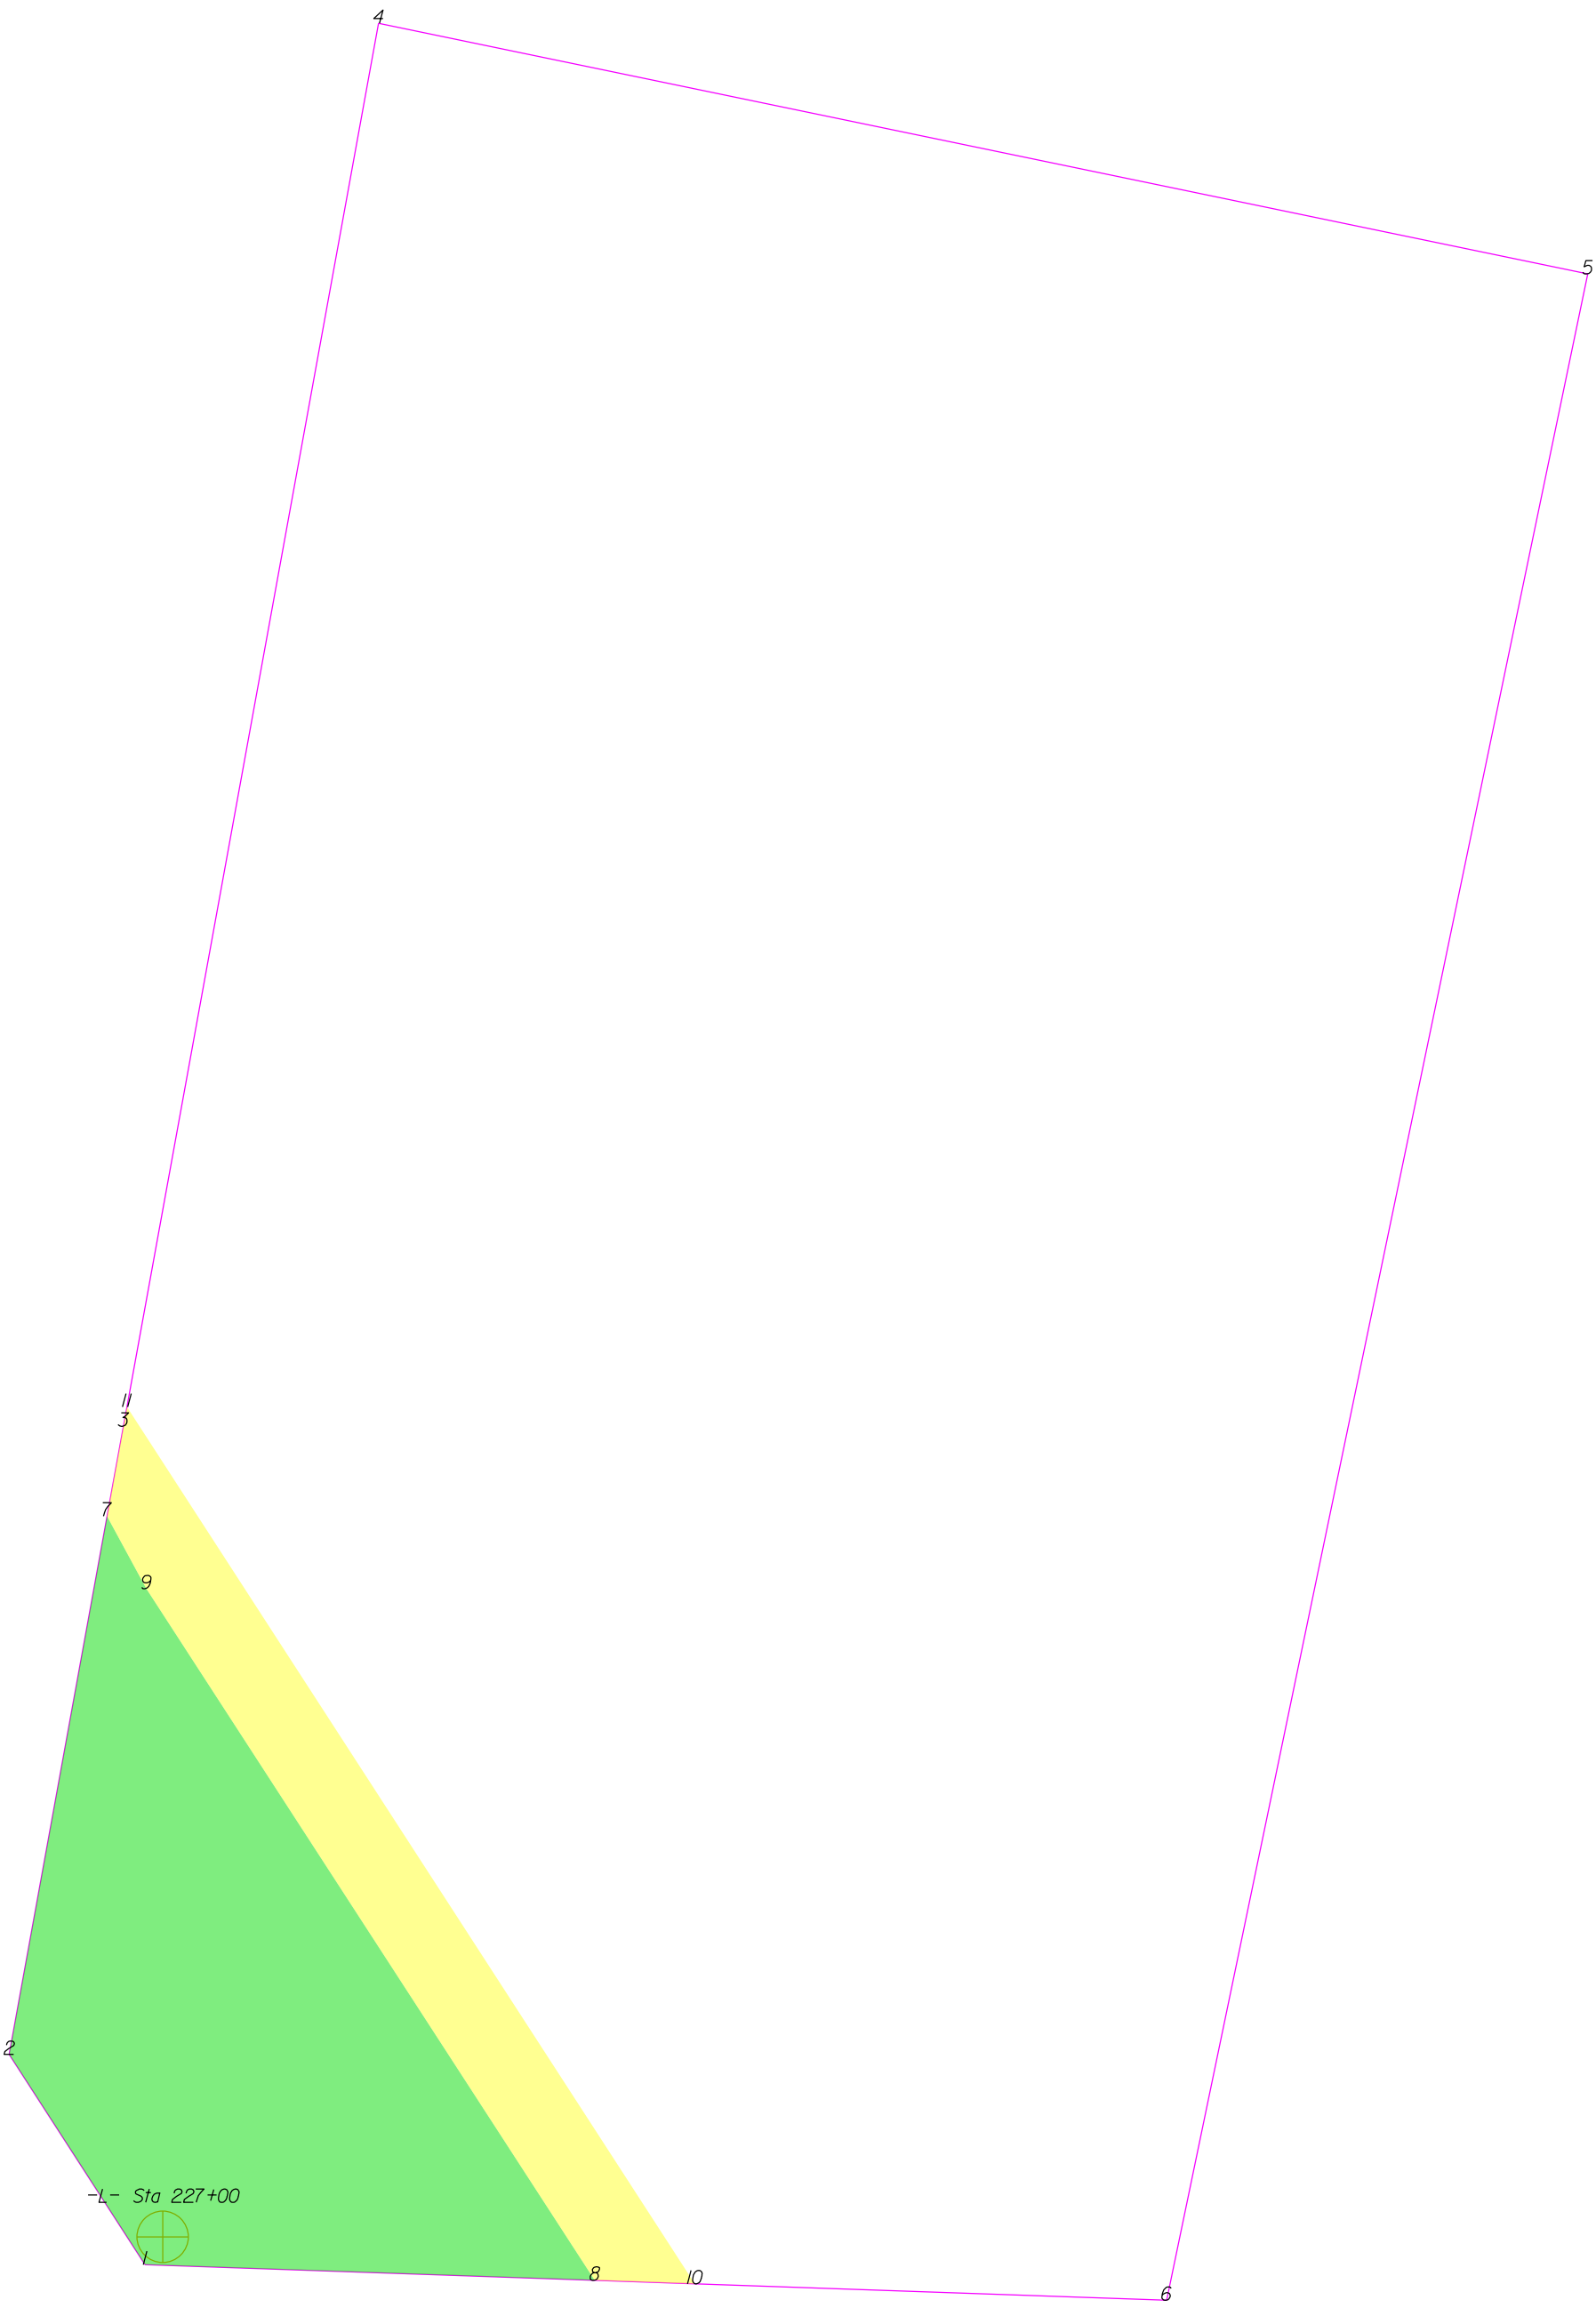

THIS MAP IS NOT A CERTIFIED SURVEY AND HAS NOT BEEN REVIEWED BY A LOCAL GOVERNMENT AGENCY FOR COMPLIANCE WITH ANY APPLICABLE LAND DEVELOPMENT REGULATIONS. THE PROPERTY SHOWN ON THIS MAP WAS LOCATED FOR THE NORTH CAROLINA DEPARTMENT OF TRANSPORTATION FOR HIGHWAY DESIGN PURPOSES. SOME ERROR MAY EXIST BETWEEN THE GRAPHICAL AND ACTUAL GROUND LOCATIONS OF PROPERTY LINES. THIS MAP IS TO BE USED AS A GRAPHICAL REPRESENTATION OF THE NCDOT'S INTENT TO ACQUIRE PROPERTY FOR RIGHT OF WAY PURPOSES, AND IN NO WAY REPRESENTS AN ACTUAL BOUNDARY SURVEY OF THIS PROPERTY.

NORTH CAROLINA DEPARTMENT OF TRANSPORTATION	
RIGHT OF WAY BRANCH	
ERNESTINE W.QUICK,TRUSTEE	12-12-2023
PARCEL # 161	S:\CADD\U4758\DDRAFT\U4758_dee
DB 8142 PG 1908	UNKNOWN SCALE


	SQR FT	ACRES	SQR M	HECTARES
ROW Right	8413.283	0.193	781.623	0.078
FROM - TO	DISTANCE (FT/M)	BEARING	RADIUS (FT/M)	CURVE LENGTH (FT/M)
-L- Sta 227+00 - 7	143.947	43.875	N 4°24'34.9" W	
7 - 2	108.949	33.208	S 10°18'7.3" W	
2 - 1	49.837	15.190	S 32°52'12.9" E	
1 - 8	89.625	27.318	S 88°0'10.1" E	
8 - 9	164.136	50.029	N 32°58'0.0" W	
9 - 7	16.444	5.012	N 28°23'33.9" W	

	SQR FT	ACRES	SQR M	HECTARES
TCE Right	3162.638	0.073	293.820	0.029
FROM - TO	DISTANCE (FT/M)	BEARING	RADIUS (FT/M)	CURVE LENGTH (FT/M)
-L- Sta 227+00 - 8	86.500	26.365	S 84°15'31.2" E	
8 - 10	19.905	6.067	S 88°0'10.1" E	
10 - 11	208.034	63.409	N 32°55'27.7" W	
11 - 3	3.919	1.195	S 10°18'7.3" W	
3 - 7	18.191	5.545	S 10°18'7.3" W	
7 - 9	16.444	5.012	S 28°23'33.9" E	
9 - 8	164.136	50.029	S 32°58'0.0" E	

TYPE	COUNT	SQR FEET	ACRES
Parcel	1	103237.489	2.370
ROW Right	1	8413.283	0.193
TCE Right	1	3162.638	0.073
ROW Left	0	0.000	0.000
PDE Left	0	0.000	0.000
PDE Right	0	0.000	0.000
TDE Left	0	0.000	0.000
TDE Right	0	0.000	0.000
TCE Left	0	0.000	0.000
PUE Left	0	0.000	0.000
PUE Right	0	0.000	0.000
TSE Left	0	0.000	0.000
TSE Right	0	0.000	0.000
DUE Left	0	0.000	0.000
DUE Right	0	0.000	0.000
DTE Left	0	0.000	0.000
DTE Right	0	0.000	0.000
AUE_Left	0	0.000	0.000
AUE_Right	0	0.000	0.000
PCE Left	0	0.000	0.000
PCE Right	0	0.000	0.000
TUE Left	0	0.000	0.000
TUE Right	0	0.000	0.000
REM Left	0	0.000	0.000
REM Right	0	0.000	0.000
Other Left	0	0.000	0.000
Other Right	0	0.000	0.000
PE Left	0	0.000	0.000
PE Right	0	0.000	0.000

THIS MAP IS NOT A CERTIFIED SURVEY AND HAS NOT BEEN REVIEWED BY A LOCAL GOVERNMENT AGENCY FOR COMPLIANCE WITH ANY APPLICABLE LAND DEVELOPMENT REGULATIONS. THE PROPERTY SHOWN ON THIS MAP WAS LOCATED FOR THE NORTH CAROLINA DEPARTMENT OF TRANSPORTATION FOR HIGHWAY DESIGN PURPOSES. SOME ERROR MAY EXIST BETWEEN THE GRAPHICAL AND ACTUAL GROUND LOCATIONS OF PROPERTY LINES. THIS MAP IS TO BE USED AS A GRAPHICAL REPRESENTATION OF THE NCDOT'S INTENT TO ACQUIRE PROPERTY FOR RIGHT OF WAY PURPOSES, AND IN NO WAY REPRESENTS AN ACTUAL BOUNDARY SURVEY OF THIS PROPERTY.

NORTH CAROLINA DEPARTMENT OF TRANSPORTATION	
RIGHT OF WAY BRANCH	
ERNESTINE W.QUICK,TRUSTEE	12-12-2023
PARCEL # 161	S:\CADD\U4758\DDRAFT\U4758_dee
DB 8142 PG 1908	UNKNOWN SCALE

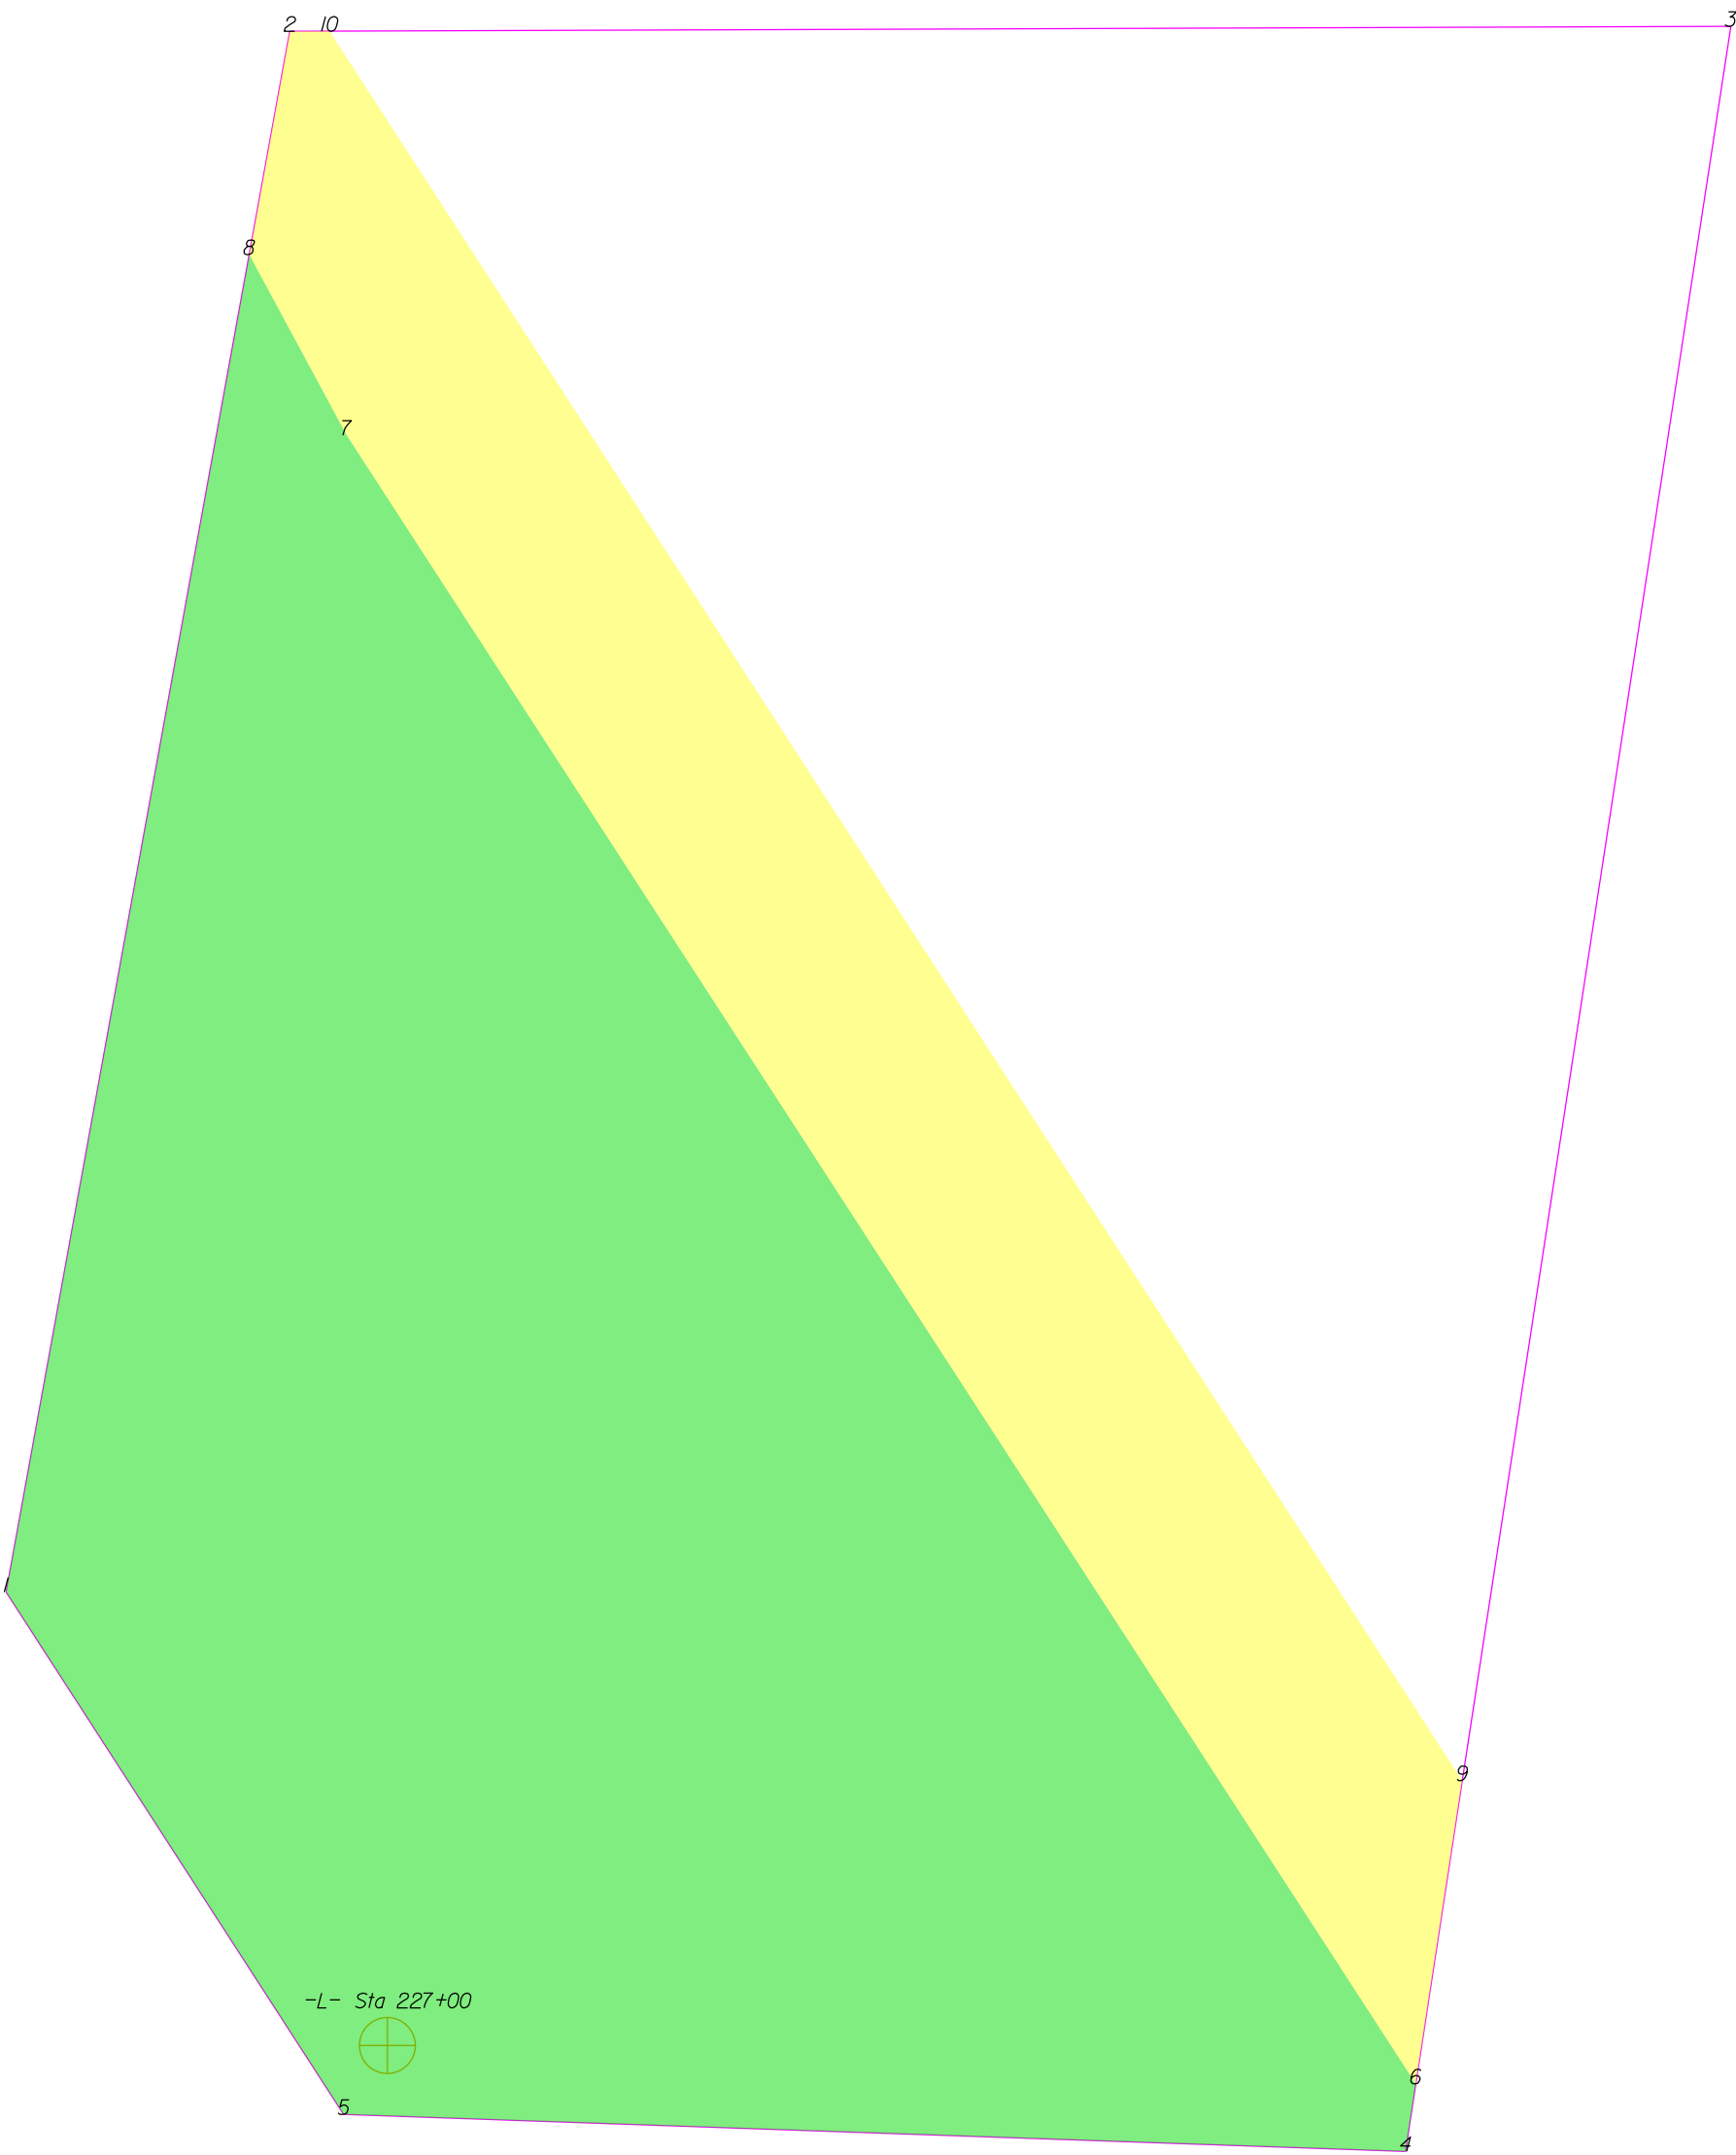

THIS MAP IS NOT A CERTIFIED SURVEY AND HAS NOT BEEN REVIEWED BY A LOCAL GOVERNMENT AGENCY FOR COMPLIANCE WITH ANY APPLICABLE LAND DEVELOPMENT REGULATIONS. THE PROPERTY SHOWN ON THIS MAP WAS LOCATED FOR THE NORTH CAROLINA DEPARTMENT OF TRANSPORTATION FOR HIGHWAY DESIGN PURPOSES. SOME ERROR MAY EXIST BETWEEN THE GRAPHICAL AND ACTUAL GROUND LOCATIONS OF PROPERTY LINES. THIS MAP IS TO BE USED AS A GRAPHICAL REPRESENTATION OF THE NCDOT'S INTENT TO ACQUIRE PROPERTY FOR RIGHT OF WAY PURPOSES, AND IN NO WAY REPRESENTS AN ACTUAL BOUNDARY SURVEY OF THIS PROPERTY.

NORTH CAROLINA DEPARTMENT OF TRANSPORTATION	
RIGHT OF WAY BRANCH	
ERNESTINE W. QUICK	12-8-2021
PARCEL # 161	S:\CADD\U4758\DDRAFT\U4758_dee
DB 1248 PG 326	UNKNOWN SCALE


	SQR FT	ACRES		SQR M	HECTARES		
ROW Right	8401.147	0.193		780.495	0.078		
FROM - TO	DISTANCE (FT/M)		BEARING	RADIUS (FT/M)		CURVE LENGTH (FT/M)	
-L- Sta 227+00 - 6	82.504		25.147	S 87°51'56.3" E			
6 - 7	157.485		48.001	N 32°58'0.0" W			
7 - 8	16.444		5.012	N 28°23'33.9" W			
8 - 1	108.949		33.208	S 10°18'7.3" W			
1 - 5	49.837		15.190	S 32°52'12.9" E			
5 - 4	85.172		25.960	S 88°0'10.1" E			
4 - 6	5.489		1.673	N 8°42'7.3" E			

	SQR FT	ACRES		SQR M	HECTARES		
TCE Right	2804.967	0.064		260.591	0.026		
FROM - TO	DISTANCE (FT/M)		BEARING	RADIUS (FT/M)		CURVE LENGTH (FT/M)	
-L- Sta 227+00 - 6	82.504		25.147	S 87°51'56.3" E			
6 - 9	24.577		7.491	N 8°42'7.3" E			
9 - 10	167.036		50.913	N 32°55'27.7" W			
10 - 2	3.191		0.972	S 89°48'7.3" W			
2 - 8	18.191		5.545	S 10°18'7.3" W			
8 - 7	16.444		5.012	S 28°23'33.9" E			
7 - 6	157.485		48.001	S 32°58'0.0" E			

TYPE	COUNT	SQR FEET	ACRES
Parcel	1	19097.039	0.438
ROW Right	1	8401.147	0.193
TCE Right	1	2804.967	0.064
ROW Left	0	0.000	0.000
PDE Left	0	0.000	0.000
PDE Right	0	0.000	0.000
TDE Left	0	0.000	0.000
TDE Right	0	0.000	0.000
TCE Left	0	0.000	0.000
PUE Left	0	0.000	0.000
PUE Right	0	0.000	0.000
TSE Left	0	0.000	0.000
TSE Right	0	0.000	0.000
DUE Left	0	0.000	0.000
DUE Right	0	0.000	0.000
DTE Left	0	0.000	0.000
DTE Right	0	0.000	0.000
AUE_Left	0	0.000	0.000
AUE_Right	0	0.000	0.000
PCE Left	0	0.000	0.000
PCE Right	0	0.000	0.000
TUE Left	0	0.000	0.000
TUE Right	0	0.000	0.000
REM Left	0	0.000	0.000
REM Right	0	0.000	0.000
Other Left	0	0.000	0.000
Other Right	0	0.000	0.000
PE Left	0	0.000	0.000
PE Right	0	0.000	0.000

THIS MAP IS NOT A CERTIFIED SURVEY AND HAS NOT BEEN REVIEWED BY A LOCAL GOVERNMENT AGENCY FOR COMPLIANCE WITH ANY APPLICABLE LAND DEVELOPMENT REGULATIONS. THE PROPERTY SHOWN ON THIS MAP WAS LOCATED FOR THE NORTH CAROLINA DEPARTMENT OF TRANSPORTATION FOR HIGHWAY DESIGN PURPOSES. SOME ERROR MAY EXIST BETWEEN THE GRAPHICAL AND ACTUAL GROUND LOCATIONS OF PROPERTY LINES. THIS MAP IS TO BE USED AS A GRAPHICAL REPRESENTATION OF THE NCDOT'S INTENT TO ACQUIRE PROPERTY FOR RIGHT OF WAY PURPOSES, AND IN NO WAY REPRESENTS AN ACTUAL BOUNDARY SURVEY OF THIS PROPERTY.

NORTH CAROLINA DEPARTMENT OF TRANSPORTATION	
RIGHT OF WAY BRANCH	
ERNESTINE W.QUICK	12-8-2021
PARCEL # 161	S:\CADD\U4758\DDRAFT\U4758_dee
DB 1248 PG 326	UNKNOWN SCALE

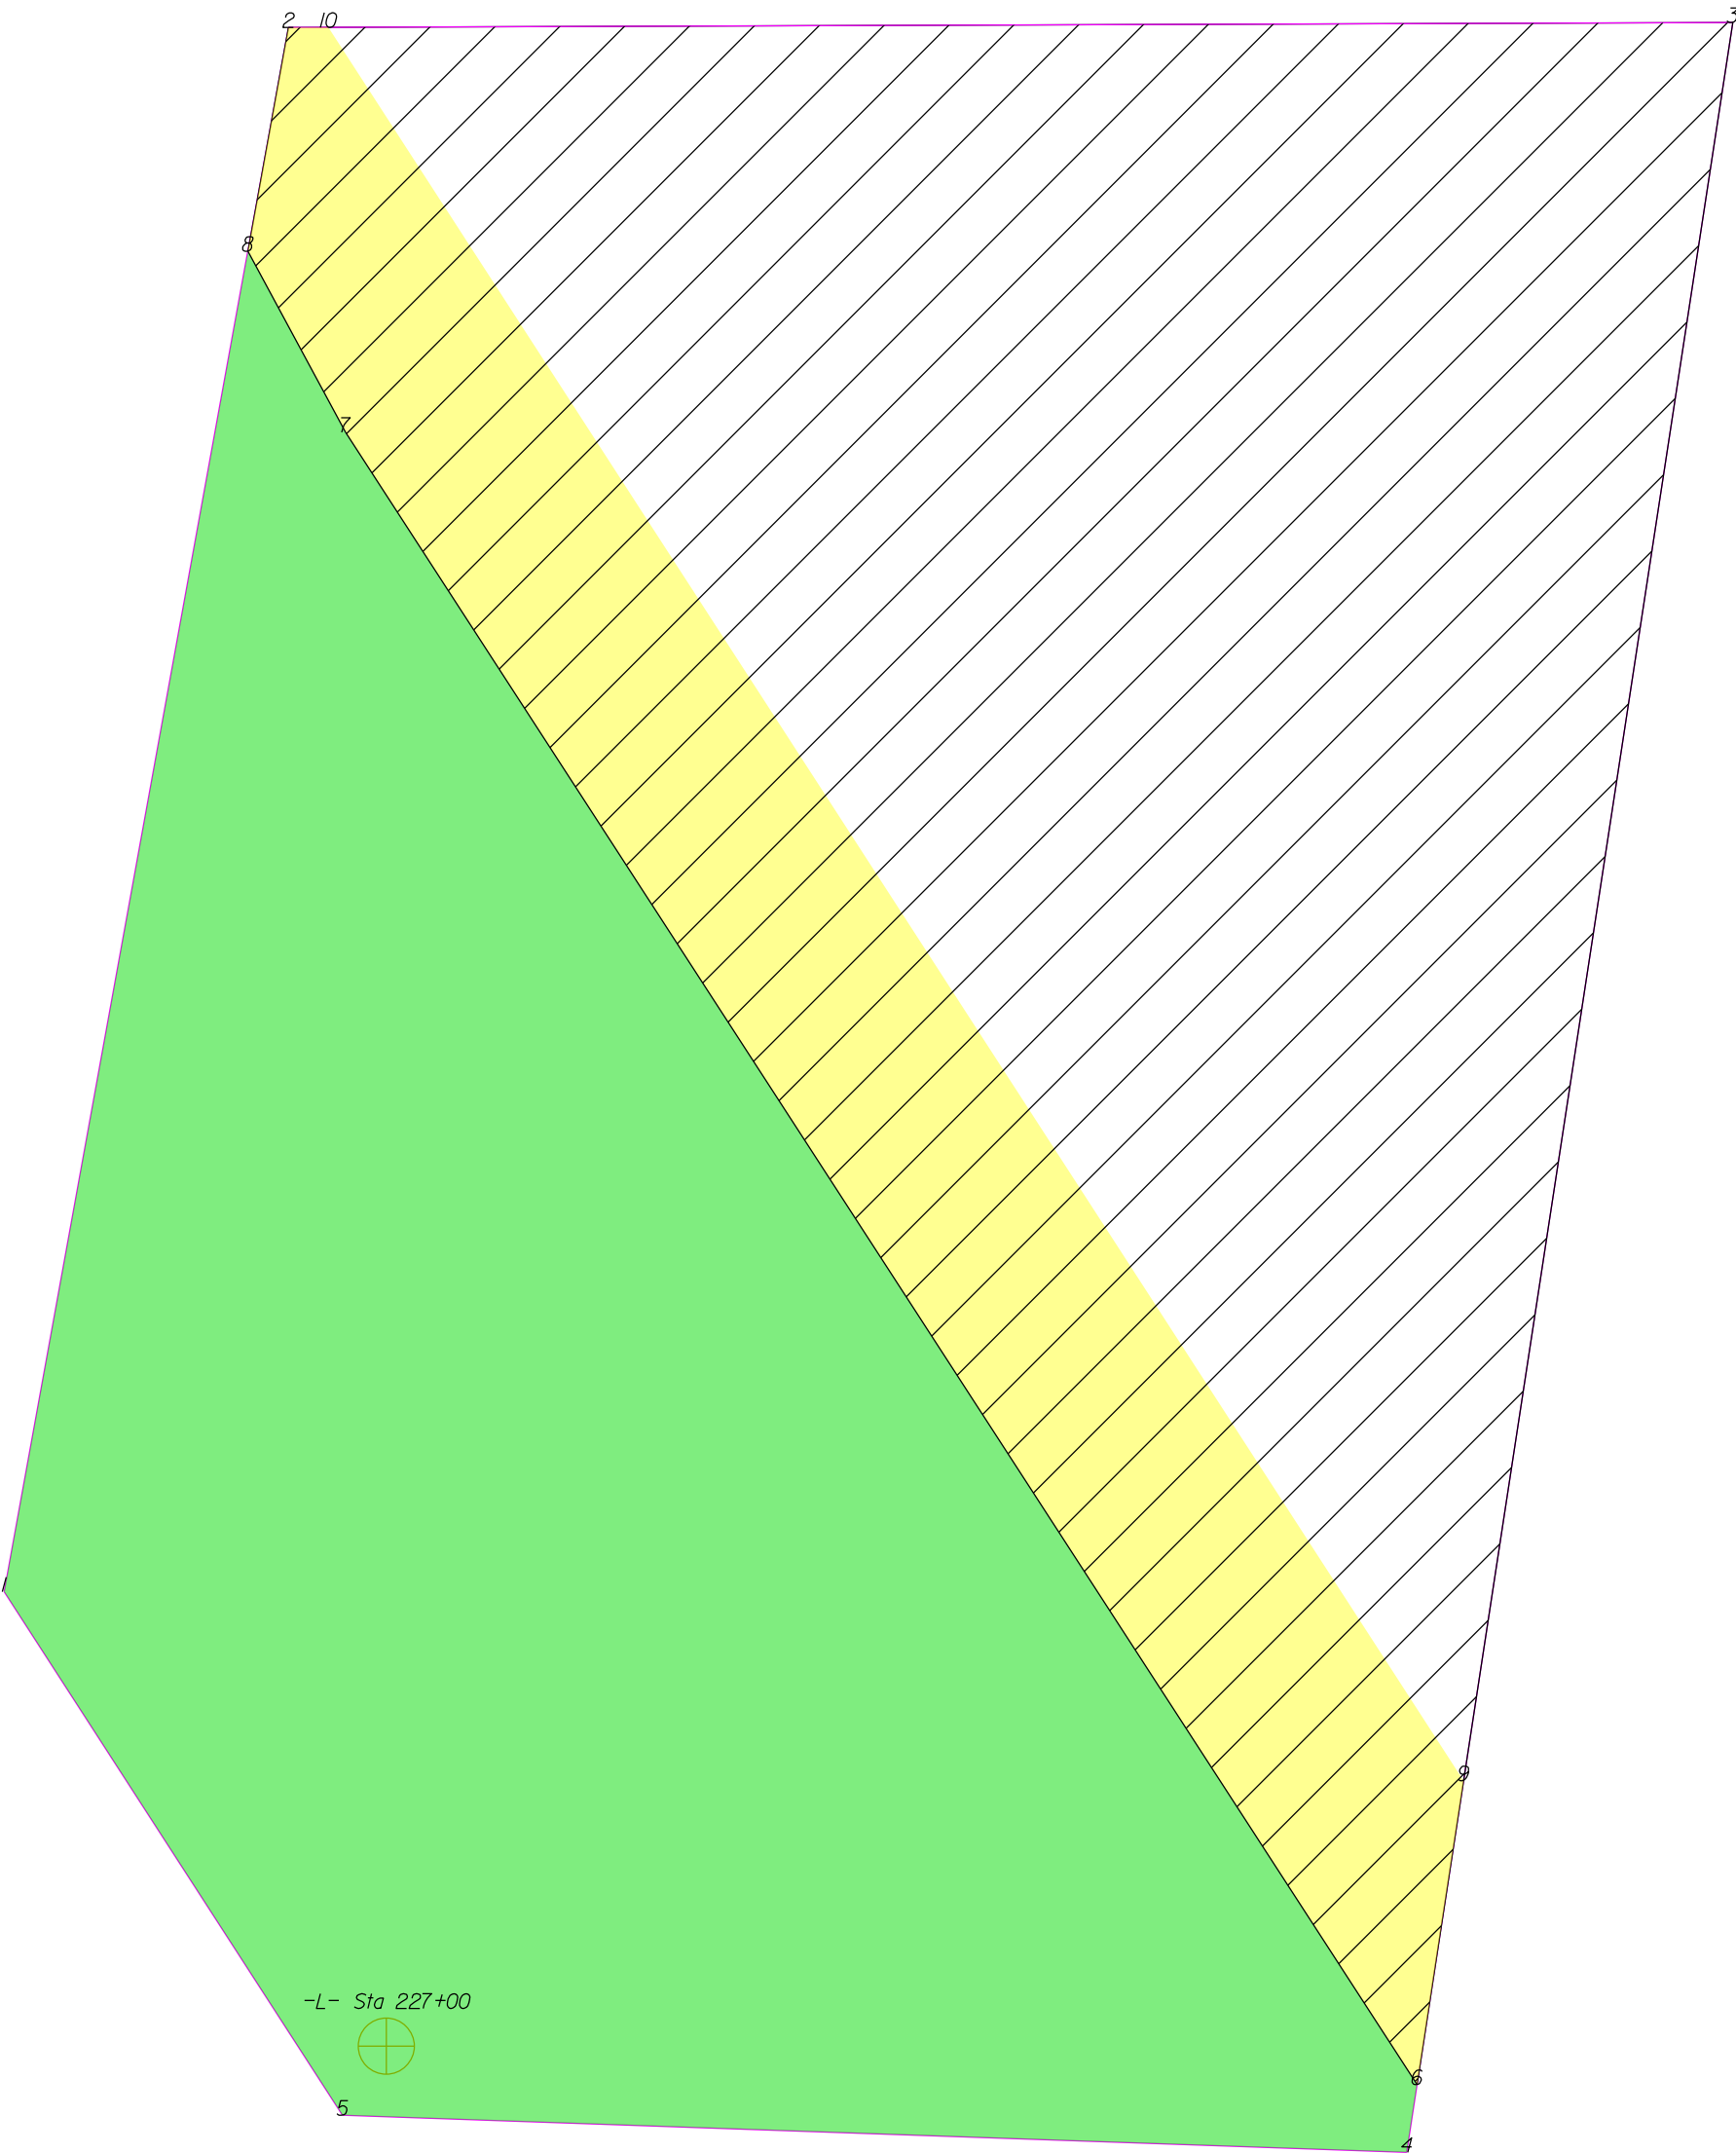

THIS MAP IS NOT A CERTIFIED SURVEY AND HAS NOT BEEN REVIEWED BY A LOCAL GOVERNMENT AGENCY FOR COMPLIANCE WITH ANY APPLICABLE LAND DEVELOPMENT REGULATIONS. THE PROPERTY SHOWN ON THIS MAP WAS LOCATED FOR THE NORTH CAROLINA DEPARTMENT OF TRANSPORTATION FOR HIGHWAY DESIGN PURPOSES. SOME ERROR MAY EXIST BETWEEN THE GRAPHICAL AND ACTUAL GROUND LOCATIONS OF PROPERTY LINES. THIS MAP IS TO BE USED AS A GRAPHICAL REPRESENTATION OF THE NCDOT'S INTENT TO ACQUIRE PROPERTY FOR RIGHT OF WAY PURPOSES, AND IN NO WAY REPRESENTS AN ACTUAL BOUNDARY SURVEY OF THIS PROPERTY.

NORTH CAROLINA DEPARTMENT OF TRANSPORTATION	
RIGHT OF WAY BRANCH	
ERNESTINE W. QUICK	04-19-2023
PARCEL # 161_Rem	S:\CADD\U4758\DDRAFT\U4758_dee
DB 1248 PG 326	UNKNOWN SCALE

	SQR FT	ACRES		SQR M	HECTARES		
ROW Right	8401.147	0.193		780.495	0.078		
FROM - TO	DISTANCE (FT/M)		BEARING	RADIUS (FT/M)		CURVE LENGTH (FT/M)	
-L- Sta 227+00 - 6	82.504	25.147	S 87°51'56.3" E				
6 - 7	157.485	48.001	N 32°58'0.0" W				
7 - 8	16.444	5.012	N 28°23'33.9" W				
8 - 1	108.949	33.208	S 10°18'7.3" W				
1 - 5	49.837	15.190	S 32°52'12.9" E				
5 - 4	85.172	25.960	S 88°0'10.1" E				
4 - 6	5.489	1.673	N 8°42'7.3" E				


	SQR FT	ACRES		SQR M	HECTARES		
TCE Right	2804.967	0.064		260.591	0.026		
FROM - TO	DISTANCE (FT/M)		BEARING	RADIUS (FT/M)		CURVE LENGTH (FT/M)	
-L- Sta 227+00 - 6	82.504	25.147	S 87°51'56.3" E				
6 - 9	24.577	7.491	N 8°42'7.3" E				
9 - 10	167.036	50.913	N 32°55'27.7" W				
10 - 2	3.191	0.972	S 89°48'7.3" W				
2 - 8	18.191	5.545	S 10°18'7.3" W				
8 - 7	16.444	5.012	S 28°23'33.9" E				
7 - 6	157.485	48.001	S 32°58'0.0" E				

	SQR FT	ACRES		SQR M	HECTARES		
REM Right	10695.892	0.246		993.685	0.099		
FROM - TO	DISTANCE (FT/M)		BEARING	RADIUS (FT/M)		CURVE LENGTH (FT/M)	
-L- Sta 227+00 - 6	82.504	25.147	S 87°51'56.3" E				
6 - 3	166.811	50.844	N 8°42'7.3" E				
3 - 2	115.500	35.204	S 89°48'7.3" W				
2 - 8	18.191	5.545	S 10°18'7.3" W				
8 - 7	16.444	5.012	S 28°23'33.9" E				
7 - 6	157.485	48.001	S 32°58'0.0" E				

TYPE	COUNT	SQR FEET	ACRES
Parcel	1	19097.039	0.438
ROW Right	1	8401.147	0.193
TCE Right	1	2804.967	0.064
REM Right	1	10695.892	0.246
ROW Left	0	0.000	0.000
PDE Left	0	0.000	0.000
PDE Right	0	0.000	0.000
TDE Left	0	0.000	0.000
TDE Right	0	0.000	0.000
TCE Left	0	0.000	0.000
PUE Left	0	0.000	0.000
PUE Right	0	0.000	0.000
TSE Left	0	0.000	0.000
TSE Right	0	0.000	0.000
DUE Left	0	0.000	0.000
DUE Right	0	0.000	0.000
DTE Left	0	0.000	0.000
DTE Right	0	0.000	0.000
AUE_Left	0	0.000	0.000
AUE_Right	0	0.000	0.000
PCE Left	0	0.000	0.000
PCE Right	0	0.000	0.000
TUE Left	0	0.000	0.000
TUE Right	0	0.000	0.000
REM Left	0	0.000	0.000
Other Left	0	0.000	0.000
Other Right	0	0.000	0.000
PE Left	0	0.000	0.000
PE Right	0	0.000	0.000

THIS MAP IS NOT A CERTIFIED SURVEY AND HAS NOT BEEN REVIEWED BY A LOCAL GOVERNMENT AGENCY FOR COMPLIANCE WITH ANY APPLICABLE LAND DEVELOPMENT REGULATIONS. THE PROPERTY SHOWN ON THIS MAP WAS LOCATED FOR THE NORTH CAROLINA DEPARTMENT OF TRANSPORTATION FOR HIGHWAY DESIGN PURPOSES. SOME ERROR MAY EXIST BETWEEN THE GRAPHICAL AND ACTUAL GROUND LOCATIONS OF PROPERTY LINES. THIS MAP IS TO BE USED AS A GRAPHICAL REPRESENTATION OF THE NCDOT'S INTENT TO ACQUIRE PROPERTY FOR RIGHT OF WAY PURPOSES, AND IN NO WAY REPRESENTS AN ACTUAL BOUNDARY SURVEY OF THIS PROPERTY.

NORTH CAROLINA DEPARTMENT OF TRANSPORTATION	
RIGHT OF WAY BRANCH	
ERNESTINE W.QUICK	04-19-2023
PARCEL * 161_Rem	S:\CADD\U4758\DDRAFT\U4758_dee
DB 1248 PG 326	UNKNOWN SCALE

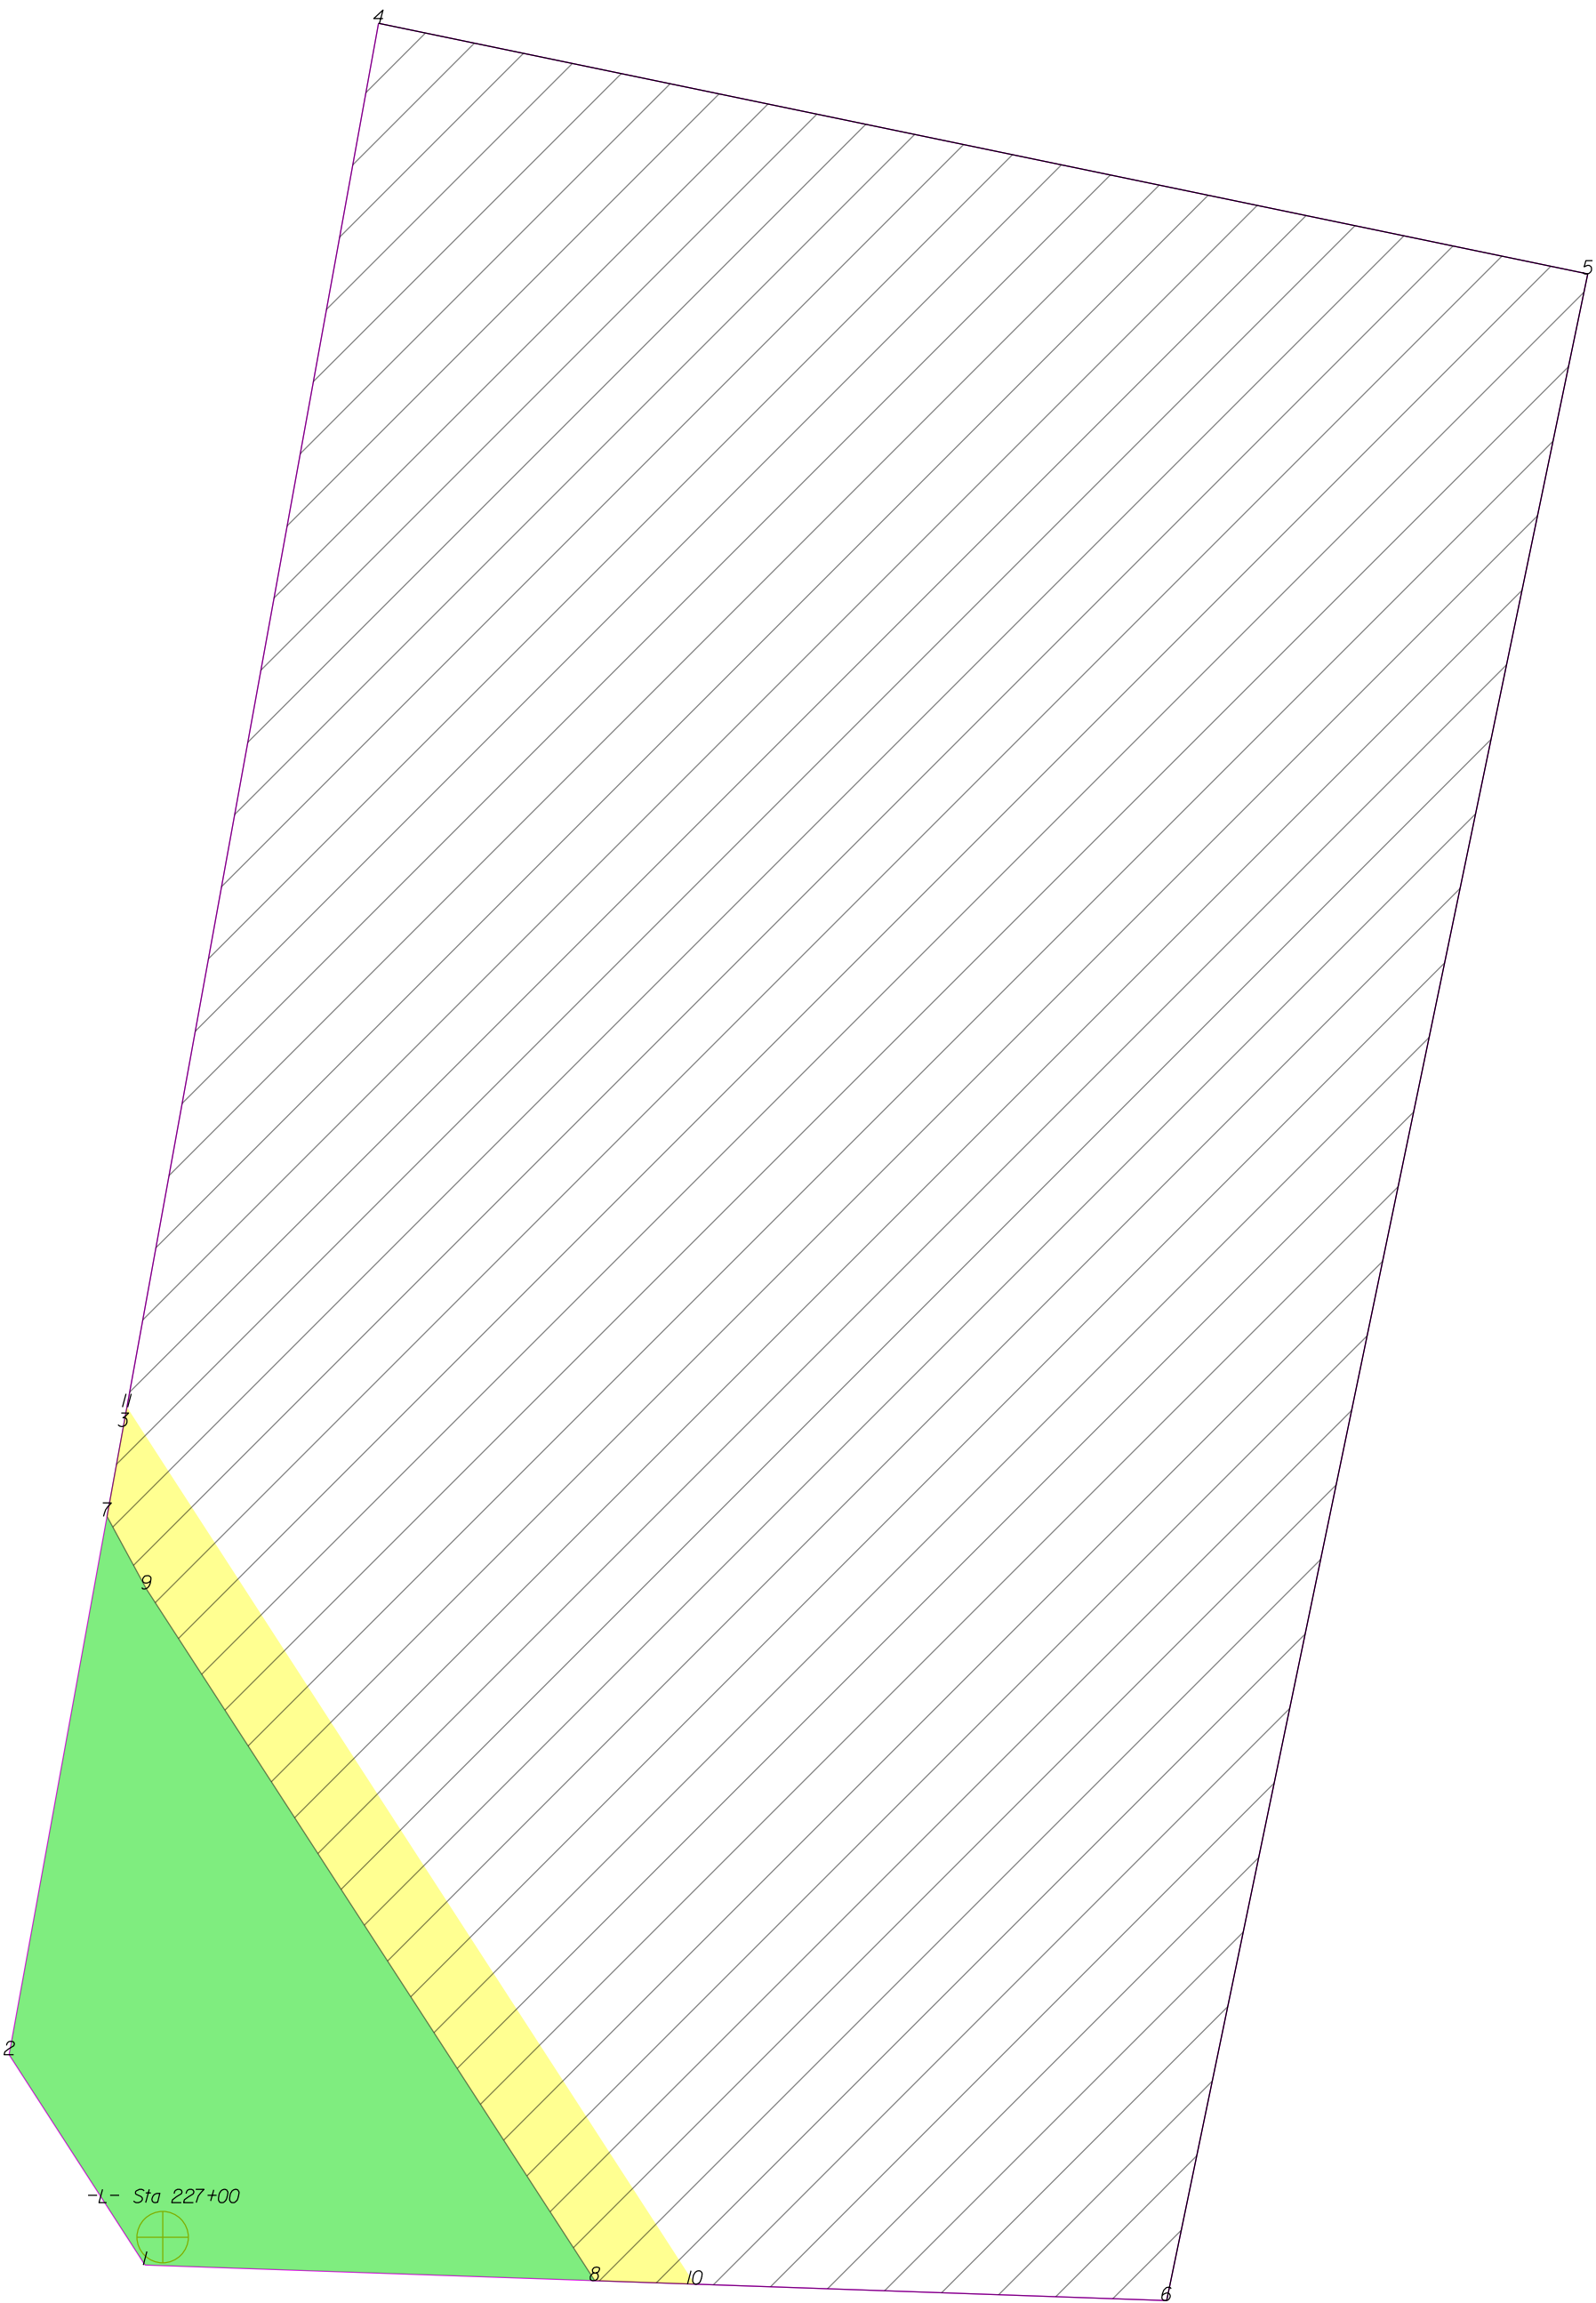

THIS MAP IS NOT A CERTIFIED SURVEY AND HAS NOT BEEN REVIEWED BY A LOCAL GOVERNMENT AGENCY FOR COMPLIANCE WITH ANY APPLICABLE LAND DEVELOPMENT REGULATIONS. THE PROPERTY SHOWN ON THIS MAP WAS LOCATED FOR THE NORTH CAROLINA DEPARTMENT OF TRANSPORTATION FOR HIGHWAY DESIGN PURPOSES. SOME ERROR MAY EXIST BETWEEN THE GRAPHICAL AND ACTUAL GROUND LOCATIONS OF PROPERTY LINES. THIS MAP IS TO BE USED AS A GRAPHICAL REPRESENTATION OF THE NCDOT'S INTENT TO ACQUIRE PROPERTY FOR RIGHT OF WAY PURPOSES, AND IN NO WAY REPRESENTS AN ACTUAL BOUNDARY SURVEY OF THIS PROPERTY.

NORTH CAROLINA DEPARTMENT OF TRANSPORTATION	
RIGHT OF WAY BRANCH	
ERNESTINE W.QUICK,TRUSTEE	08-15-2024
PARCEL # 161_Rem	Z:\CADD\U4758\DDRAFT\U4758_dee
DB 8142 PG 1908	UNKNOWN SCALE

	SQR FT	ACRES	SQR M	HECTARES
ROW Right	8413.283	0.193	781.623	0.078
FROM - TO	DISTANCE (FT/M)	BEARING	RADIUS (FT/M)	CURVE LENGTH (FT/M)
-L- Sta 227+00 - 7	143.947	43.875	N 4°24'34.9" W	
7 - 2	108.949	33.208	S 10°18'7.3" W	
2 - 1	49.837	15.190	S 32°52'12.9" E	
1 - 8	89.625	27.318	S 88°0'10.1" E	
8 - 9	164.136	50.029	N 32°58'0.0" W	
9 - 7	16.444	5.012	N 28°23'33.9" W	


	SQR FT	ACRES	SQR M	HECTARES
TCE Right	3162.638	0.073	293.820	0.029
FROM - TO	DISTANCE (FT/M)	BEARING	RADIUS (FT/M)	CURVE LENGTH (FT/M)
-L- Sta 227+00 - 8	86.500	26.365	S 84°15'31.2" E	
8 - 10	19.905	6.067	S 88°0'10.1" E	
10 - 11	208.034	63.409	N 32°55'27.7" W	
11 - 3	3.919	1.195	S 10°18'7.3" W	
3 - 7	18.191	5.545	S 10°18'7.3" W	
7 - 9	16.444	5.012	S 28°23'33.9" E	
9 - 8	164.136	50.029	S 32°58'0.0" E	

	SQR FT	ACRES	SQR M	HECTARES
REM Right	94824.206	2.177	8809.492	0.881
FROM - TO	DISTANCE (FT/M)	BEARING	RADIUS (FT/M)	CURVE LENGTH (FT/M)
-L- Sta 227+00 - 8	86.500	26.365	S 84°15'31.2" E	
8 - 6	113.904	34.718	S 88°0'10.1" E	
6 - 5	412.144	125.622	N 11°44'19.7" E	
5 - 4	245.900	74.950	N 78°17'46.1" W	
4 - 3	283.941	86.546	S 10°18'7.3" W	
3 - 7	18.191	5.545	S 10°18'7.3" W	
7 - 9	16.444	5.012	S 28°23'33.9" E	
9 - 8	164.136	50.029	S 32°58'0.0" E	

TYPE	COUNT	SQR FEET	ACRES
Parcel	1	103237.489	2.370
ROW Right	1	8413.283	0.193
TCE Right	1	3162.638	0.073
REM Right	1	94824.206	2.177
ROW Left	0	0.000	0.000
PDE Left	0	0.000	0.000
PDE Right	0	0.000	0.000
TDE Left	0	0.000	0.000
TDE Right	0	0.000	0.000
TCE Left	0	0.000	0.000
PUE Left	0	0.000	0.000
PUE Right	0	0.000	0.000
TSE Left	0	0.000	0.000
TSE Right	0	0.000	0.000
DUE Left	0	0.000	0.000
DUE Right	0	0.000	0.000
DTE Left	0	0.000	0.000
DTE Right	0	0.000	0.000
AUE_Left	0	0.000	0.000
AUE_Right	0	0.000	0.000
PCE Left	0	0.000	0.000
PCE Right	0	0.000	0.000
TUE Left	0	0.000	0.000
TUE Right	0	0.000	0.000
REM Left	0	0.000	0.000
Other Left	0	0.000	0.000
Other Right	0	0.000	0.000
PE Left	0	0.000	0.000
PE Right	0	0.000	0.000

THIS MAP IS NOT A CERTIFIED SURVEY AND HAS NOT BEEN REVIEWED BY A LOCAL GOVERNMENT AGENCY FOR COMPLIANCE WITH ANY APPLICABLE LAND DEVELOPMENT REGULATIONS. THE PROPERTY SHOWN ON THIS MAP WAS LOCATED FOR THE NORTH CAROLINA DEPARTMENT OF TRANSPORTATION FOR HIGHWAY DESIGN PURPOSES. SOME ERROR MAY EXIST BETWEEN THE GRAPHICAL AND ACTUAL GROUND LOCATIONS OF PROPERTY LINES. THIS MAP IS TO BE USED AS A GRAPHICAL REPRESENTATION OF THE NCDOT'S INTENT TO ACQUIRE PROPERTY FOR RIGHT OF WAY PURPOSES, AND IN NO WAY REPRESENTS AN ACTUAL BOUNDARY SURVEY OF THIS PROPERTY.

NORTH CAROLINA DEPARTMENT OF TRANSPORTATION	
RIGHT OF WAY BRANCH	
ERNESTINE W.QUICK,TRUSTEE	08-15-2024
PARCEL * 161_Rem	Z:\CADD\U4758\DDRAFT\U4758_dee
DB 8142 PG 1908	UNKNOWN SCALE

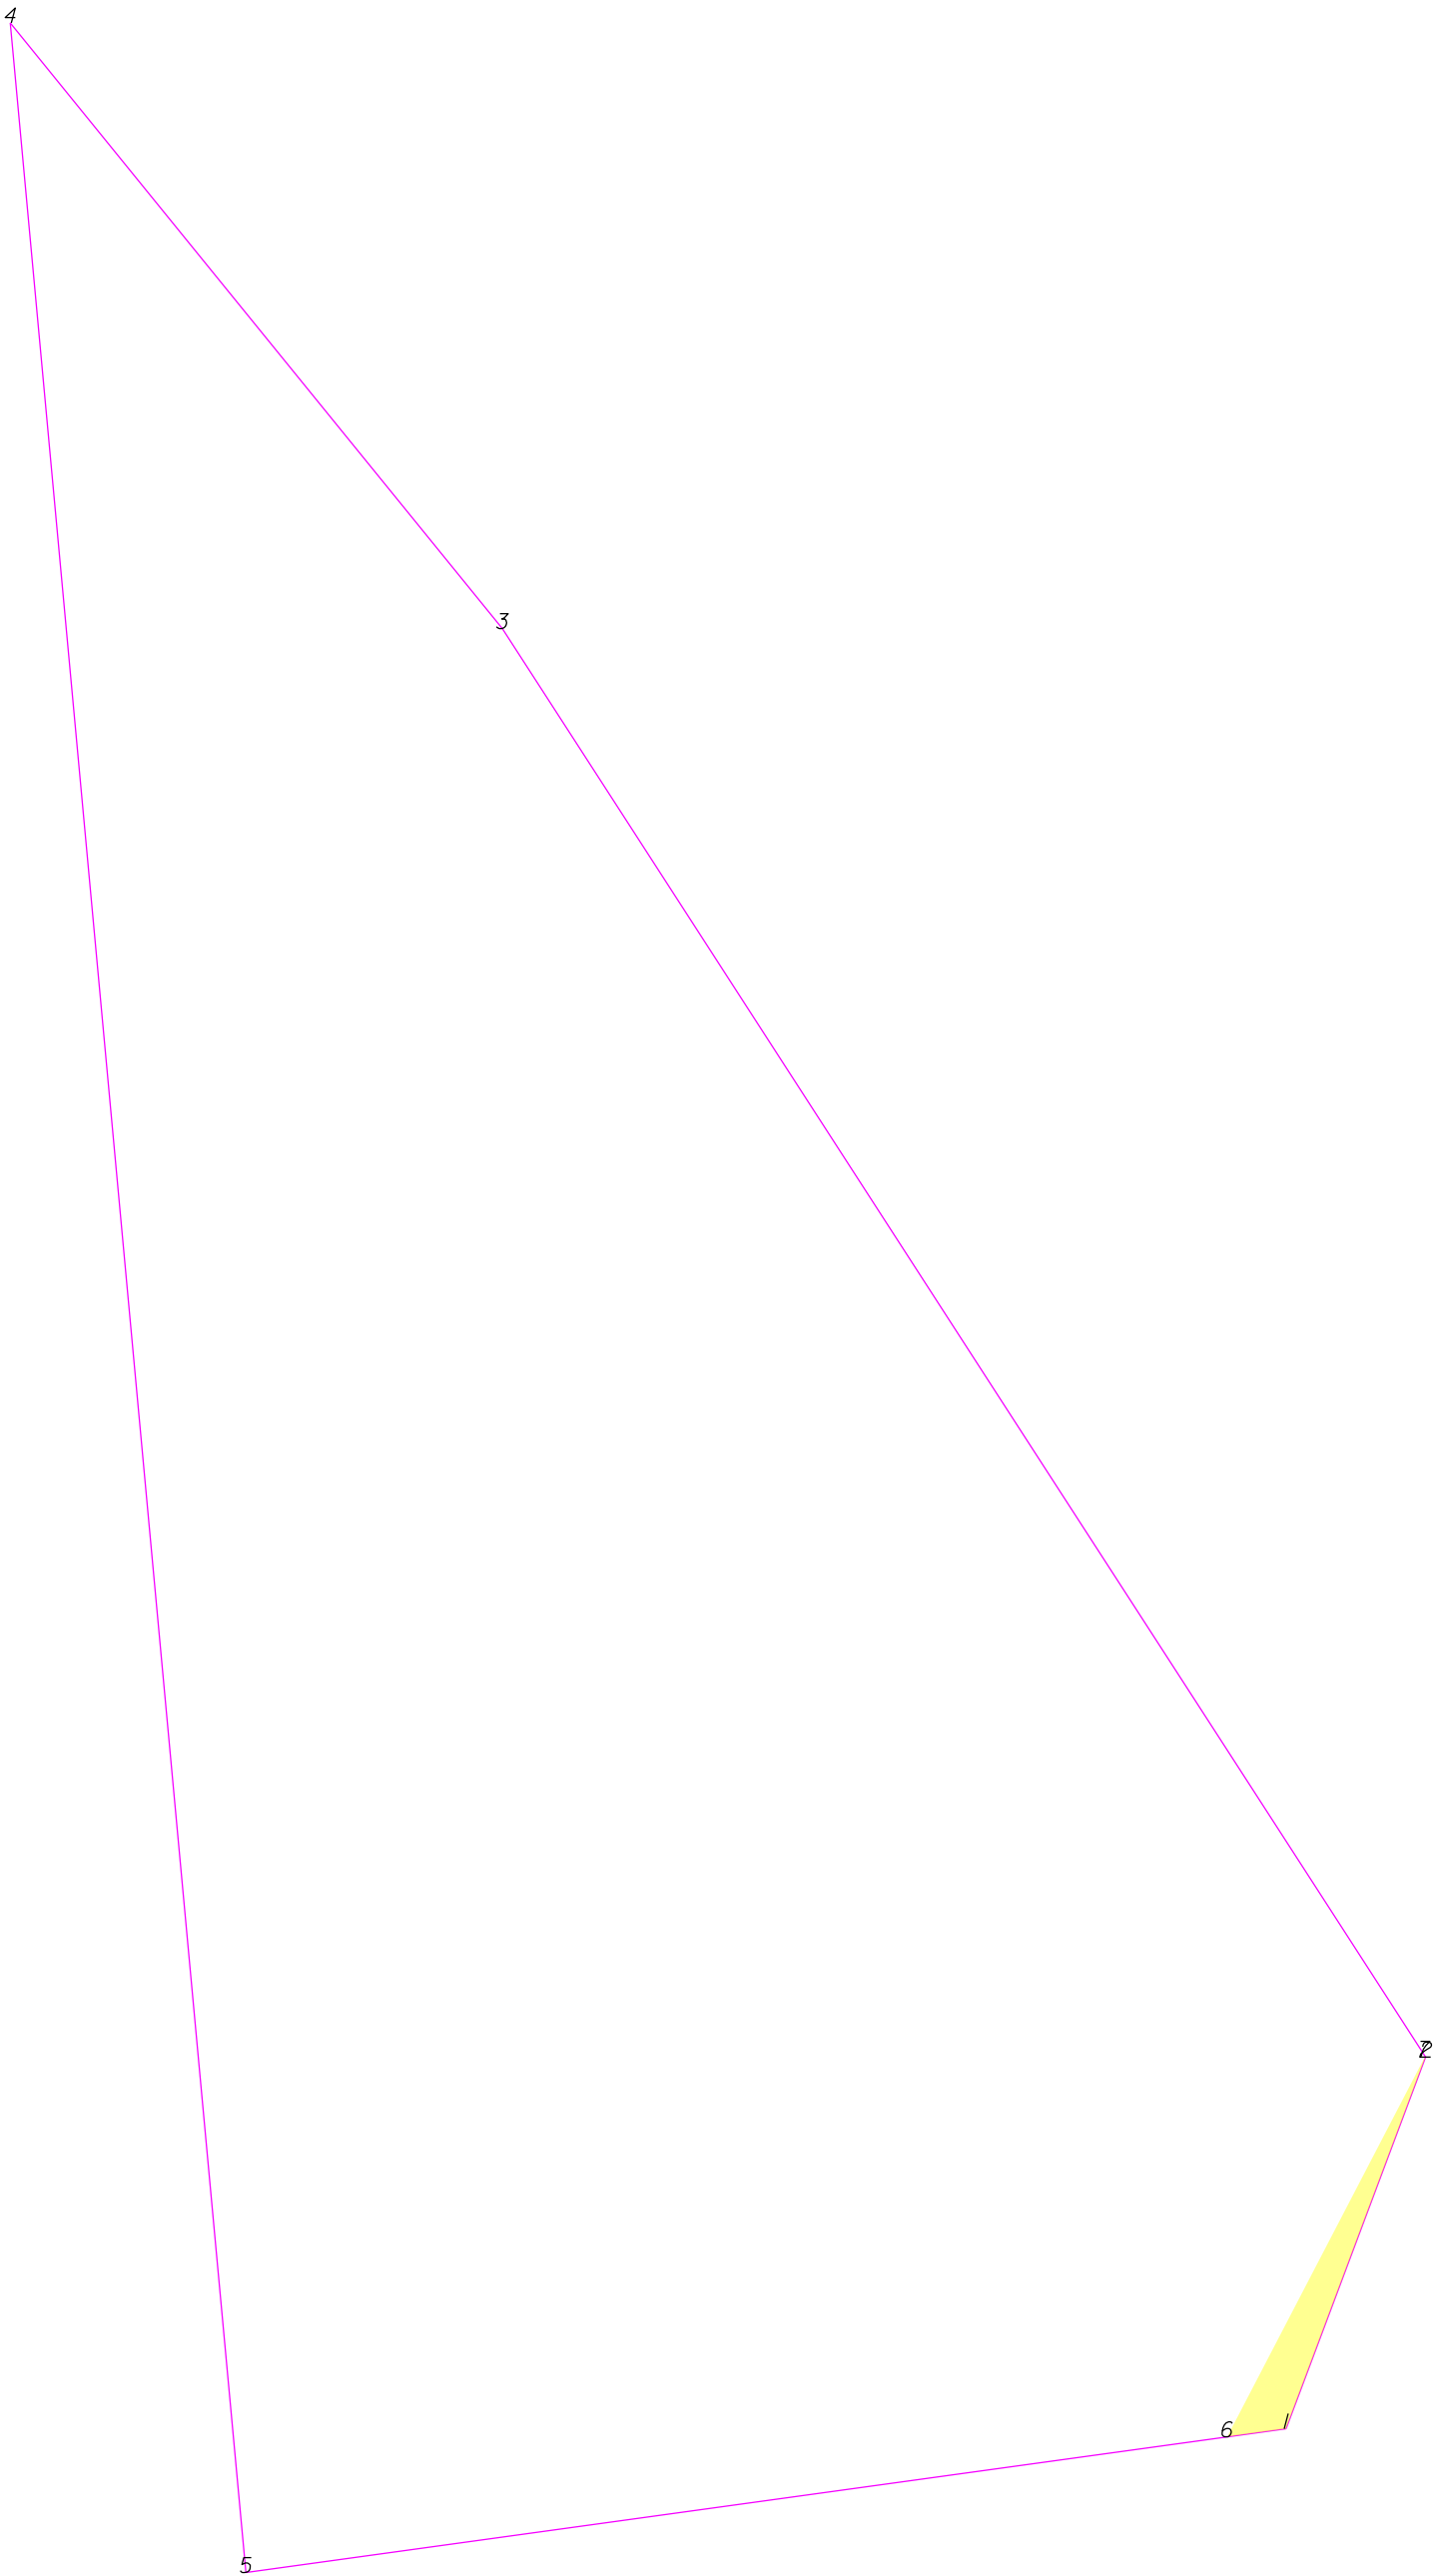

-L- Sta 225+00



THIS MAP IS NOT A CERTIFIED SURVEY AND HAS NOT BEEN REVIEWED BY A LOCAL GOVERNMENT AGENCY FOR COMPLIANCE WITH ANY APPLICABLE LAND DEVELOPMENT REGULATIONS. THE PROPERTY SHOWN ON THIS MAP WAS LOCATED FOR THE NORTH CAROLINA DEPARTMENT OF TRANSPORTATION FOR HIGHWAY DESIGN PURPOSES. SOME ERROR MAY EXIST BETWEEN THE GRAPHICAL AND ACTUAL GROUND LOCATIONS OF PROPERTY LINES. THIS MAP IS TO BE USED AS A GRAPHICAL REPRESENTATION OF THE NCDOT'S INTENT TO ACQUIRE PROPERTY FOR RIGHT OF WAY PURPOSES, AND IN NO WAY REPRESENTS AN ACTUAL BOUNDARY SURVEY OF THIS PROPERTY.


NORTH CAROLINA DEPARTMENT OF TRANSPORTATION	
RIGHT OF WAY BRANCH	
SMITH GROVE BAPTIST CHURCH	12-8-2021
PARCEL # 162	S:\CADD\U4758\DDRAFT\U4758_dee
DB 3833 PG 1959	UNKNOWN SCALE

	SQR FT	ACRES		SQR M	HECTARES	
TCE Left	75.743	0.002		7.037	0.001	
FROM - TO	DISTANCE (FT/M)		BEARING	RADIUS (FT/M)		CURVE LENGTH (FT/M)
-L- Sta 225+00 - 6	117.310	35.756	S 23°42'40.2" W			
6 - 1	5.046	1.538	N 82°7'40.8" E			
1 - 2	33.689	10.268	N 20°34'22.0" E			
2 - 7	0.064	0.019	N 32°52'12.9" W			
7 - 6	36.395	11.093	S 27°29'38.4" W			

TYPE	COUNT	SQR FEET	ACRES
Parcel	1	13103.621	0.301
TCE Left	1	75.743	0.002
ROW Left	0	0.000	0.000
ROW Right	0	0.000	0.000
PDE Left	0	0.000	0.000
PDE Right	0	0.000	0.000
TDE Left	0	0.000	0.000
TDE Right	0	0.000	0.000
TCE Right	0	0.000	0.000
PUE Left	0	0.000	0.000
PUE Right	0	0.000	0.000
TSE Left	0	0.000	0.000
TSE Right	0	0.000	0.000
DUE Left	0	0.000	0.000
DUE Right	0	0.000	0.000
DTE Left	0	0.000	0.000
DTE Right	0	0.000	0.000
AUE_Left	0	0.000	0.000
AUE_Right	0	0.000	0.000
PCE Left	0	0.000	0.000
PCE Right	0	0.000	0.000
TUE Left	0	0.000	0.000
TUE Right	0	0.000	0.000
REM Left	0	0.000	0.000
REM Right	0	0.000	0.000
Other Left	0	0.000	0.000
Other Right	0	0.000	0.000
PE Left	0	0.000	0.000
PE Right	0	0.000	0.000

THIS MAP IS NOT A CERTIFIED SURVEY AND HAS NOT BEEN REVIEWED BY A LOCAL GOVERNMENT AGENCY FOR COMPLIANCE WITH ANY APPLICABLE LAND DEVELOPMENT REGULATIONS. THE PROPERTY SHOWN ON THIS MAP WAS LOCATED FOR THE NORTH CAROLINA DEPARTMENT OF TRANSPORTATION FOR HIGHWAY DESIGN PURPOSES. SOME ERROR MAY EXIST BETWEEN THE GRAPHICAL AND ACTUAL GROUND LOCATIONS OF PROPERTY LINES. THIS MAP IS TO BE USED AS A GRAPHICAL REPRESENTATION OF THE NCDOT'S INTENT TO ACQUIRE PROPERTY FOR RIGHT OF WAY PURPOSES, AND IN NO WAY REPRESENTS AN ACTUAL BOUNDARY SURVEY OF THIS PROPERTY.

NORTH CAROLINA DEPARTMENT OF TRANSPORTATION	
RIGHT OF WAY BRANCH	
SMITH GROVE BAPTIST CHURCH	12-8-2021
PARCEL # 162	S:\CADD\U4758\DDRAFT\U4758_dee
DB 3833 PG 1959	UNKNOWN SCALE

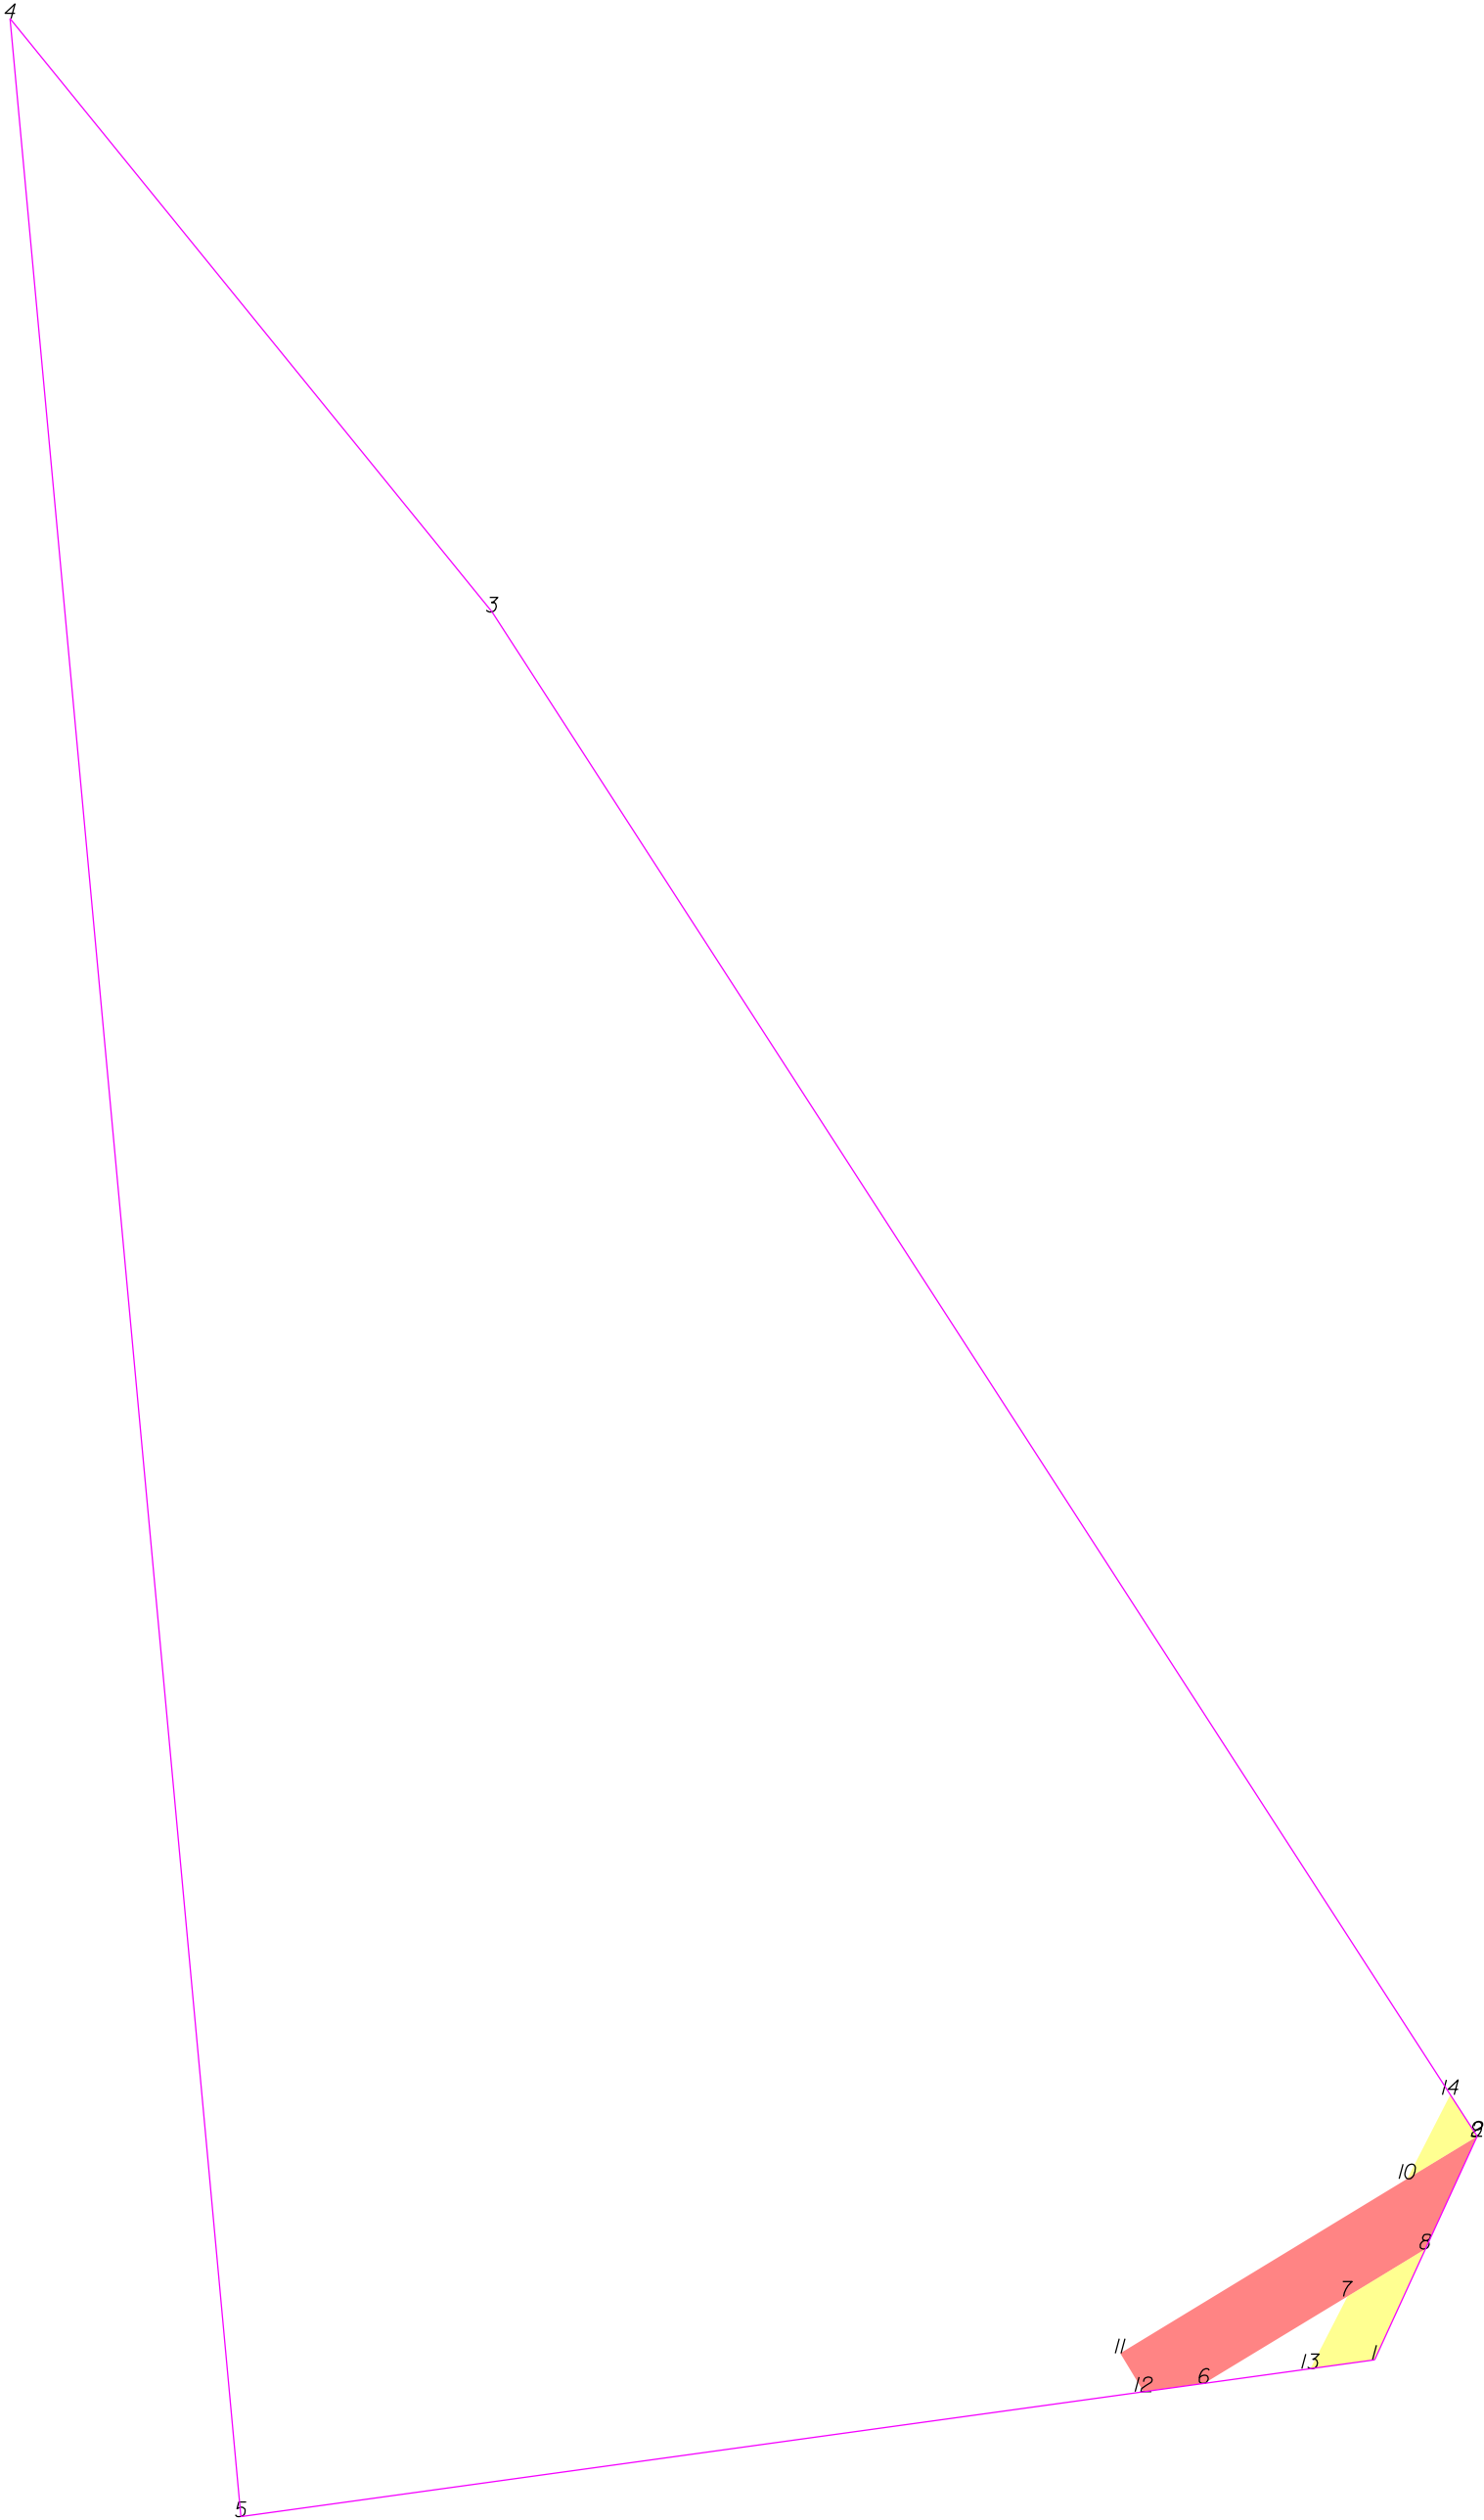

THIS MAP IS NOT A CERTIFIED SURVEY AND HAS NOT BEEN REVIEWED BY A LOCAL GOVERNMENT AGENCY FOR COMPLIANCE WITH ANY APPLICABLE LAND DEVELOPMENT REGULATIONS. THE PROPERTY SHOWN ON THIS MAP WAS LOCATED FOR THE NORTH CAROLINA DEPARTMENT OF TRANSPORTATION FOR HIGHWAY DESIGN PURPOSES. SOME ERROR MAY EXIST BETWEEN THE GRAPHICAL AND ACTUAL GROUND LOCATIONS OF PROPERTY LINES. THIS MAP IS TO BE USED AS A GRAPHICAL REPRESENTATION OF THE NCDOT'S INTENT TO ACQUIRE PROPERTY FOR RIGHT OF WAY PURPOSES, AND IN NO WAY REPRESENTS AN ACTUAL BOUNDARY SURVEY OF THIS PROPERTY.

NORTH CAROLINA DEPARTMENT OF TRANSPORTATION	
RIGHT OF WAY BRANCH	
SMITH GROVE BAPTIST CHURCH	05-8-2025
PARCEL # 162	S:\CADD\U4758\DDRAFT\U4758_dee
DB 3833 PG 1959	UNKNOWN SCALE

	SQR FT	ACRES	SQR M	HECTARES
PUE Left	185.178	0.004	17.204	0.002
FROM - TO	DISTANCE (FT/M)	BEARING	RADIUS (FT/M)	CURVE LENGTH (FT/M)
-L- Sta 225+00 - 6	117.216	35.728	S 23°38'12.6" W	
6 - 7	14.519	4.426	N 58°42'19.1" E	
7 - 8	7.899	2.408	N 58°42'19.1" E	
8 - 9	10.709	3.264	N 24°37'43.9" E	
9 - 10	7.052	2.149	S 58°42'19.1" W	
10 - 11	29.100	8.870	S 58°42'19.1" W	
11 - 12	3.893	1.187	S 31°17'40.9" E	
12 - 6	5.301	1.616	N 82°7'40.8" E	


	SQR FT	ACRES	SQR M	HECTARES
TCE Left	39.526	0.001	3.672	0.000
FROM - TO	DISTANCE (FT/M)	BEARING	RADIUS (FT/M)	CURVE LENGTH (FT/M)
-L- Sta 225+00 - 13	112.636	34.331	S 19°36'2.1" W	
13 - 1	5.594	1.705	N 82°7'40.8" E	
1 - 8	10.566	3.221	N 24°37'43.9" E	
8 - 7	7.899	2.408	S 58°42'19.1" W	
7 - 13	7.036	2.145	S 27°0'37.7" W	

	SQR FT	ACRES	SQR M	HECTARES
TCE Left	15.231	0.000	1.415	0.000
FROM - TO	DISTANCE (FT/M)	BEARING	RADIUS (FT/M)	CURVE LENGTH (FT/M)
-L- Sta 225+00 - 14	86.285	26.300	S 17°19'6.5" W	
14 - 10	8.186	2.495	S 27°0'37.7" W	
10 - 9	7.052	2.149	N 58°42'19.1" E	
9 - 2	0.037	0.011	N 24°37'43.9" E	
2 - 14	4.282	1.305	N 32°52'12.9" W	

TYPE	COUNT	SQR FEET	ACRES
Parcel	1	13367.609	0.307
PUE Left	1	185.178	0.004
TCE Left	2	54.757	0.001
ROW Left	0	0.000	0.000
ROW Right	0	0.000	0.000
PDE Left	0	0.000	0.000
PDE Right	0	0.000	0.000
TDE Left	0	0.000	0.000
TDE Right	0	0.000	0.000
TCE Right	0	0.000	0.000
PUE Right	0	0.000	0.000
TSE Left	0	0.000	0.000
TSE Right	0	0.000	0.000
DUE Left	0	0.000	0.000
DUE Right	0	0.000	0.000
DTE Left	0	0.000	0.000
DTE Right	0	0.000	0.000
AUE Left	0	0.000	0.000
AUE Right	0	0.000	0.000
PCE Left	0	0.000	0.000
PCE Right	0	0.000	0.000
TUE Left	0	0.000	0.000
TUE Right	0	0.000	0.000
REM Left	0	0.000	0.000
REM Right	0	0.000	0.000
Other Left	0	0.000	0.000
Other Right	0	0.000	0.000
PE Left	0	0.000	0.000
PE Right	0	0.000	0.000

THIS MAP IS NOT A CERTIFIED SURVEY AND HAS NOT BEEN REVIEWED BY A LOCAL GOVERNMENT AGENCY FOR COMPLIANCE WITH ANY APPLICABLE LAND DEVELOPMENT REGULATIONS. THE PROPERTY SHOWN ON THIS MAP WAS LOCATED FOR THE NORTH CAROLINA DEPARTMENT OF TRANSPORTATION FOR HIGHWAY DESIGN PURPOSES. SOME ERROR MAY EXIST BETWEEN THE GRAPHICAL AND ACTUAL GROUND LOCATIONS OF PROPERTY LINES. THIS MAP IS TO BE USED AS A GRAPHICAL REPRESENTATION OF THE NCDOT'S INTENT TO ACQUIRE PROPERTY FOR RIGHT OF WAY PURPOSES, AND IN NO WAY REPRESENTS AN ACTUAL BOUNDARY SURVEY OF THIS PROPERTY.

NORTH CAROLINA DEPARTMENT OF TRANSPORTATION	
RIGHT OF WAY BRANCH	
SMITH GROVE BAPTIST CHURCH	05-8-2025
PARCEL # 162	S:\CADD\U4758\DDRAFT\U4758_dee
DB 3833 PG 1959	UNKNOWN SCALE

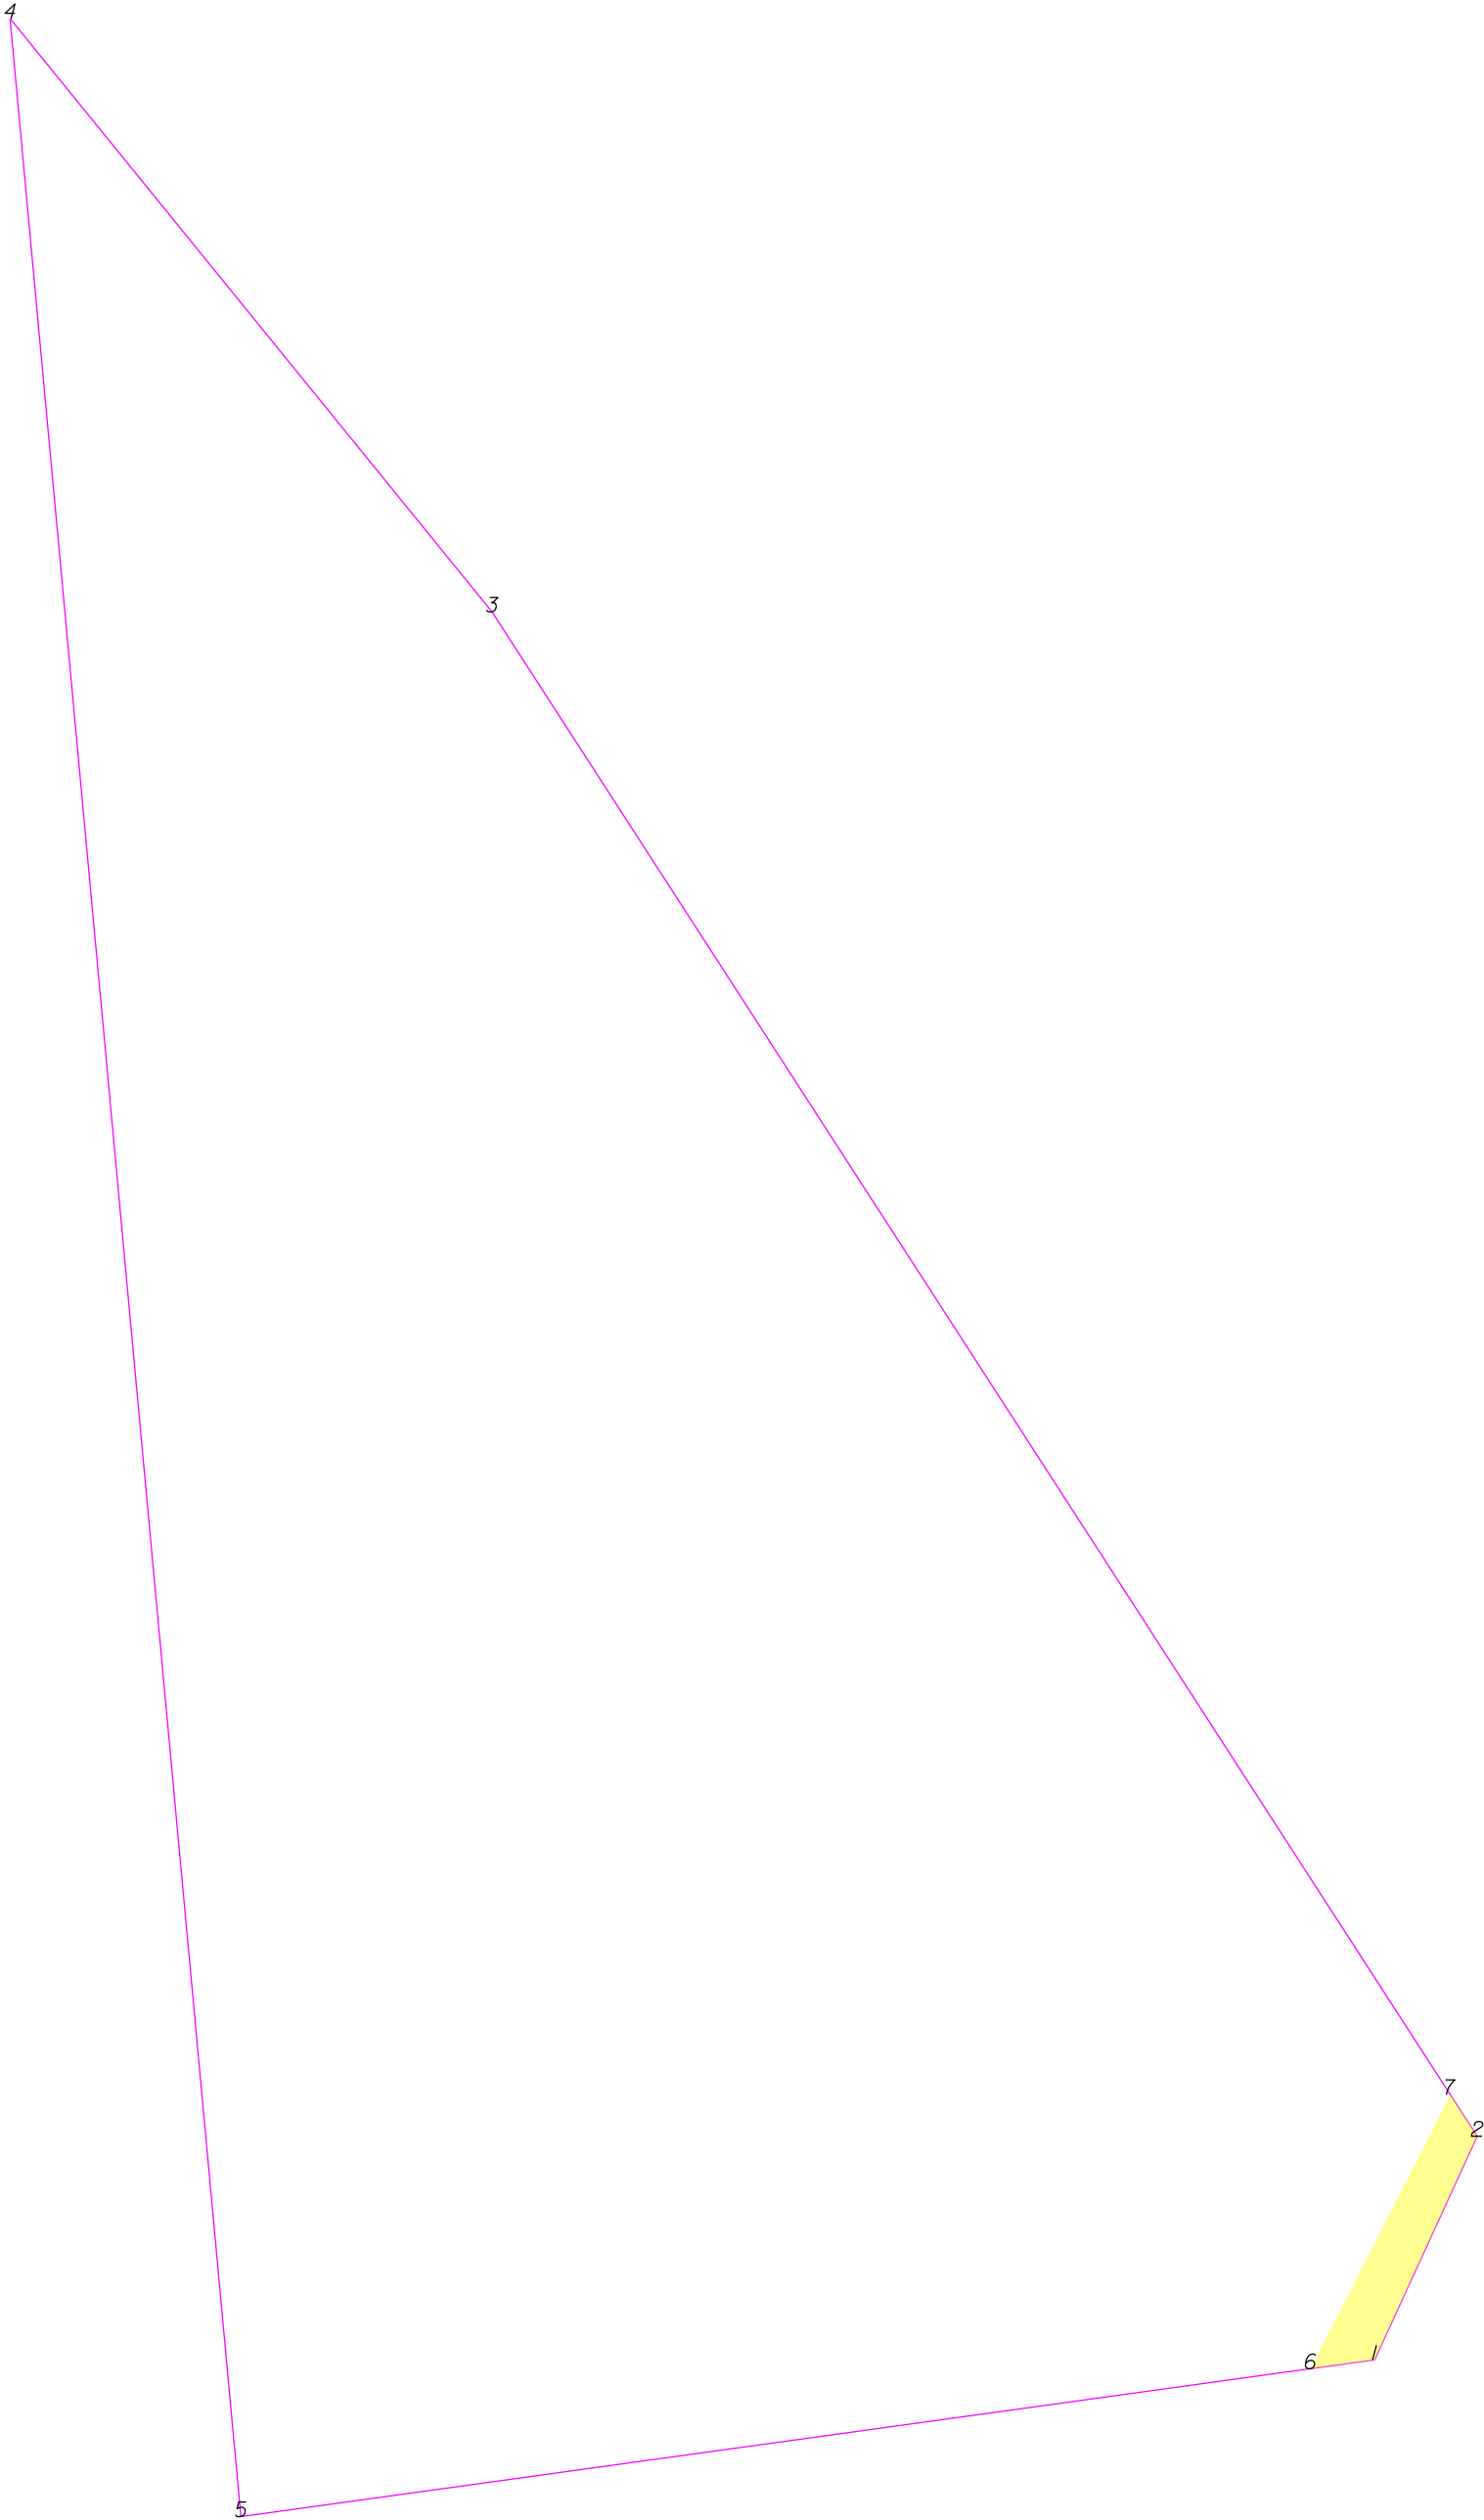

-L- Sta 255+00



THIS MAP IS NOT A CERTIFIED SURVEY AND HAS NOT BEEN REVIEWED BY A LOCAL GOVERNMENT AGENCY FOR COMPLIANCE WITH ANY APPLICABLE LAND DEVELOPMENT REGULATIONS. THE PROPERTY SHOWN ON THIS MAP WAS LOCATED FOR THE NORTH CAROLINA DEPARTMENT OF TRANSPORTATION FOR HIGHWAY DESIGN PURPOSES. SOME ERROR MAY EXIST BETWEEN THE GRAPHICAL AND ACTUAL GROUND LOCATIONS OF PROPERTY LINES. THIS MAP IS TO BE USED AS A GRAPHICAL REPRESENTATION OF THE NCDOT'S INTENT TO ACQUIRE PROPERTY FOR RIGHT OF WAY PURPOSES, AND IN NO WAY REPRESENTS AN ACTUAL BOUNDARY SURVEY OF THIS PROPERTY.


NORTH CAROLINA DEPARTMENT OF TRANSPORTATION	
RIGHT OF WAY BRANCH	
SMITH GROVE BAPTIST CHURCH	11-8-2023
PARCEL # 162	S:\CADD\U4758\DDRAFT\U4758_dee
DB 3833 PG 1959	UNKNOWN SCALE

	SQR FT	ACRES		SQR M	HECTARES		
TCE Left	99.610	0.002		9.254	0.001		
FROM - TO	DISTANCE (FT/M)		BEARING	RADIUS (FT/M)		CURVE LENGTH (FT/M)	
-L- Sta 255+00 - 6	112.636	34.331	S 19°36'2.1" W				
6 - 1	5.594	1.705	N 82°7'40.8" E				
1 - 2	21.312	6.496	N 24°37'43.9" E				
2 - 7	4.282	1.305	N 32°52'12.9" W				
7 - 6	26.641	8.120	S 27°0'37.7" W				

TYPE	COUNT	SQR FEET	ACRES
Parcel	1	13367.609	0.307
TCE Left	1	99.610	0.002
ROW Left	0	0.000	0.000
ROW Right	0	0.000	0.000
PDE Left	0	0.000	0.000
PDE Right	0	0.000	0.000
TDE Left	0	0.000	0.000
TDE Right	0	0.000	0.000
TCE Right	0	0.000	0.000
PUE Left	0	0.000	0.000
PUE Right	0	0.000	0.000
TSE Left	0	0.000	0.000
TSE Right	0	0.000	0.000
DUE Left	0	0.000	0.000
DUE Right	0	0.000	0.000
DTE Left	0	0.000	0.000
DTE Right	0	0.000	0.000
AUE_Left	0	0.000	0.000
AUE_Right	0	0.000	0.000
PCE Left	0	0.000	0.000
PCE Right	0	0.000	0.000
TUE Left	0	0.000	0.000
TUE Right	0	0.000	0.000
REM Left	0	0.000	0.000
REM Right	0	0.000	0.000
Other Left	0	0.000	0.000
Other Right	0	0.000	0.000
PE Left	0	0.000	0.000
PE Right	0	0.000	0.000

THIS MAP IS NOT A CERTIFIED SURVEY AND HAS NOT BEEN REVIEWED BY A LOCAL GOVERNMENT AGENCY FOR COMPLIANCE WITH ANY APPLICABLE LAND DEVELOPMENT REGULATIONS. THE PROPERTY SHOWN ON THIS MAP WAS LOCATED FOR THE NORTH CAROLINA DEPARTMENT OF TRANSPORTATION FOR HIGHWAY DESIGN PURPOSES. SOME ERROR MAY EXIST BETWEEN THE GRAPHICAL AND ACTUAL GROUND LOCATIONS OF PROPERTY LINES. THIS MAP IS TO BE USED AS A GRAPHICAL REPRESENTATION OF THE NCDOT'S INTENT TO ACQUIRE PROPERTY FOR RIGHT OF WAY PURPOSES, AND IN NO WAY REPRESENTS AN ACTUAL BOUNDARY SURVEY OF THIS PROPERTY.

NORTH CAROLINA DEPARTMENT OF TRANSPORTATION	
RIGHT OF WAY BRANCH	
SMITH GROVE BAPTIST CHURCH	11-8-2023
PARCEL # 162	S:\CADD\U4758\DDRAFT\U4758_dee
DB 3833 PG 1959	UNKNOWN SCALE

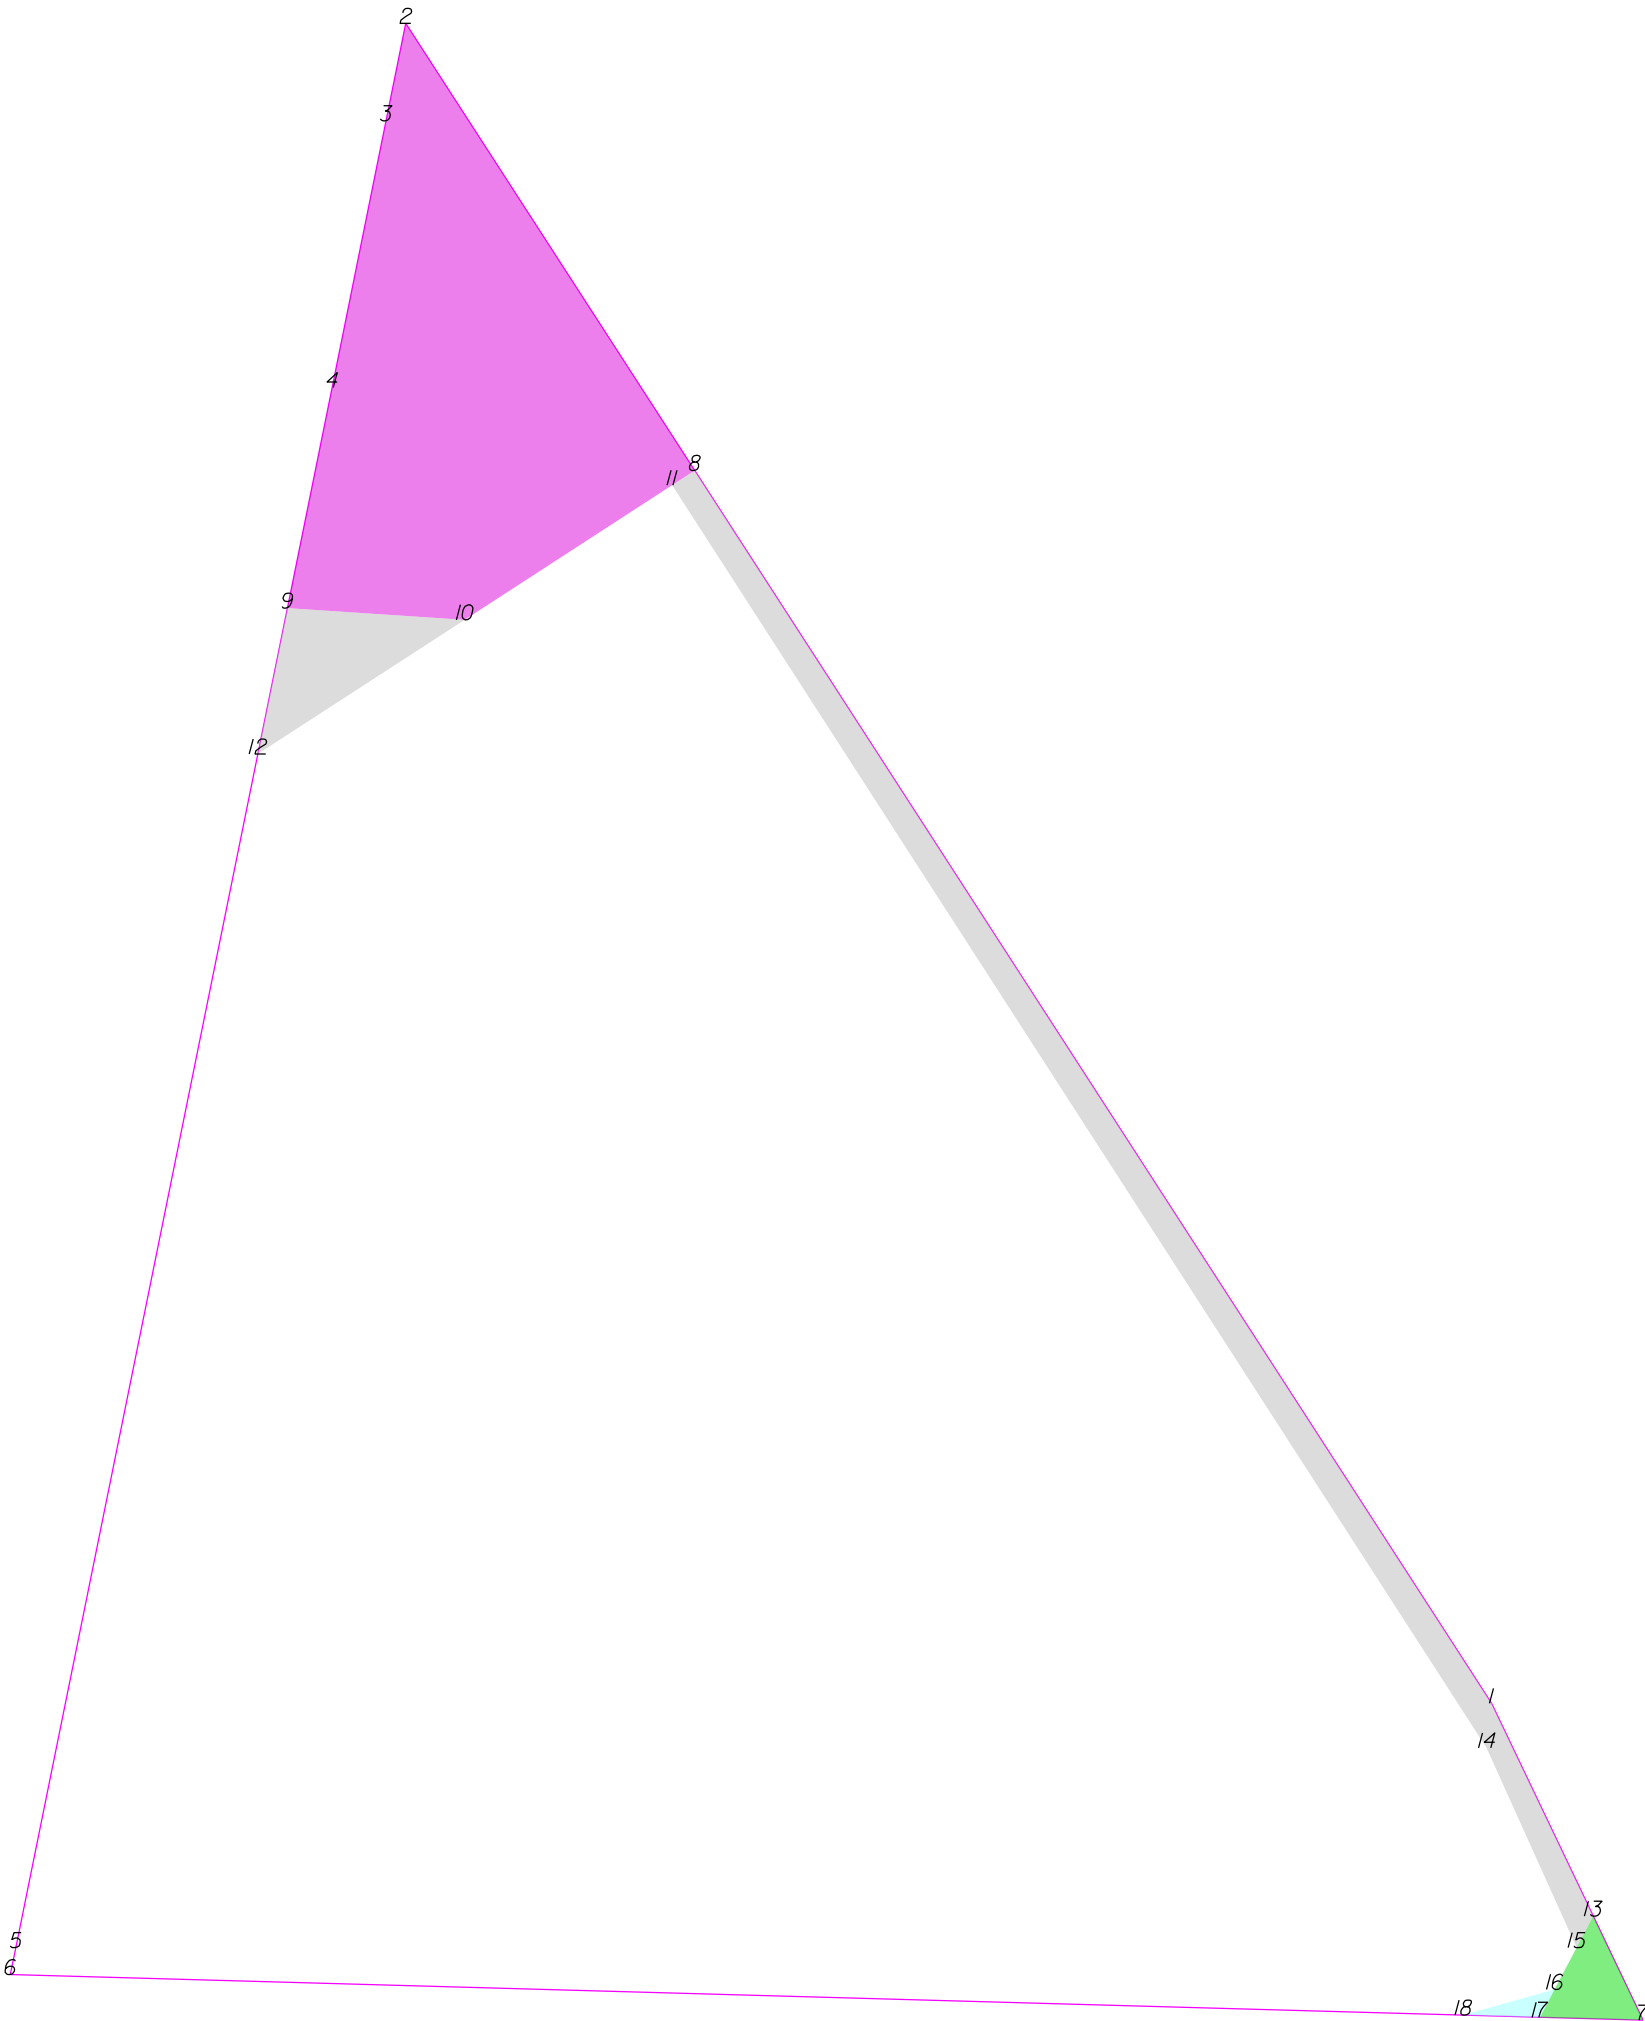

-L- Sta 228+00

THIS MAP IS NOT A CERTIFIED SURVEY AND HAS NOT BEEN REVIEWED BY A LOCAL GOVERNMENT AGENCY FOR COMPLIANCE WITH ANY APPLICABLE LAND DEVELOPMENT REGULATIONS. THE PROPERTY SHOWN ON THIS MAP WAS LOCATED FOR THE NORTH CAROLINA DEPARTMENT OF TRANSPORTATION FOR HIGHWAY DESIGN PURPOSES. SOME ERROR MAY EXIST BETWEEN THE GRAPHICAL AND ACTUAL GROUND LOCATIONS OF PROPERTY LINES. THIS MAP IS TO BE USED AS A GRAPHICAL REPRESENTATION OF THE NCDOT'S INTENT TO ACQUIRE PROPERTY FOR RIGHT OF WAY PURPOSES, AND IN NO WAY REPRESENTS AN ACTUAL BOUNDARY SURVEY OF THIS PROPERTY.

NORTH CAROLINA DEPARTMENT OF TRANSPORTATION	
RIGHT OF WAY BRANCH	
TRUSTEES OF ZION HILL UNITED METHODIST	12-8-2021
PARCEL # 163	S:\CADD\U4758\DDRAFT\U4758_dee
DB 7284 PG 223	UNKNOWN SCALE

	SQR FT	ACRES	SQR M	HECTARES
PDE Left	4282.414	0.098	397.851	0.040
FROM - TO	DISTANCE (FT/M)	BEARING	RADIUS (FT/M)	CURVE LENGTH (FT/M)
-L- Sta 228+00 - 8	277.307	84.523	N 46°35'28.5" W	
8 - 2	98.325	29.969	N 32°52'12.9" W	
2 - 3	18.380	5.602	S 11°27'2.7" W	
3 - 4	50.258	15.319	S 11°27'2.7" W	
4 - 9	41.561	12.668	S 11°27'30.1" W	
9 - 10	32.802	9.998	S 86°13'34.0" E	
10 - 11	45.678	13.923	N 57°1'45.7" E	
11 - 8	5.000	1.524	N 57°1'45.7" E	

	SQR FT	ACRES	SQR M	HECTARES
TDE Left	446.653	0.010	41.496	0.004
FROM - TO	DISTANCE (FT/M)	BEARING	RADIUS (FT/M)	CURVE LENGTH (FT/M)
-L- Sta 228+00 - 9	322.237	98.218	N 59°10'11.8" W	
9 - 12	27.480	8.376	S 11°27'30.1" W	
12 - 10	45.521	13.875	N 57°1'45.7" E	
10 - 9	32.802	9.998	N 86°13'34.0" W	

	SQR FT	ACRES	SQR M	HECTARES
TDE Left	1599.809	0.037	148.628	0.015
FROM - TO	DISTANCE (FT/M)	BEARING	RADIUS (FT/M)	CURVE LENGTH (FT/M)
-L- Sta 228+00 - 13	84.280	25.688	S 24°55'31.6" W	
13 - 1	43.573	13.281	N 25°34'6.9" W	
1 - 8	271.090	82.628	N 32°52'12.9" W	
8 - 11	5.000	1.524	S 57°1'45.7" W	
11 - 14	277.504	84.583	S 32°49'36.2" E	
14 - 15	40.466	12.334	S 24°15'30.2" E	
15 - 13	6.572	2.003	N 27°51'12.3" E	


	SQR FT	ACRES	SQR M	HECTARES
ROW Left	180.591	0.004	16.778	0.002
FROM - TO	DISTANCE (FT/M)	BEARING	RADIUS (FT/M)	CURVE LENGTH (FT/M)
-L- Sta 228+00 - 13	84.280	25.688	S 24°55'31.6" W	
13 - 15	6.572	2.003	S 27°51'12.3" W	
15 - 16	8.716	2.657	S 27°51'12.3" W	
16 - 17	5.835	1.778	S 27°51'12.3" W	
17 - 7	19.066	5.811	S 88°23'54.6" E	
7 - 13	21.293	6.490	N 25°34'6.9" W	

	SQR FT	ACRES	SQR M	HECTARES
DUE Left	37.066	0.001	3.444	0.000
FROM - TO	DISTANCE (FT/M)	BEARING	RADIUS (FT/M)	CURVE LENGTH (FT/M)
-L- Sta 228+00 - 18	111.874	34.099	S 32°9'35.0" W	
18 - 17	14.167	4.318	S 88°23'54.6" E	
17 - 16	5.835	1.778	N 27°51'12.3" E	
16 - 18	17.546	5.348	S 74°14'59.1" W	

TYPE	COUNT	SQR FEET	ACRES
Parcel	1	56157.176	1.289
PDE Left	1	4282.414	0.098
TDE Left	2	2046.462	0.047
ROW Left	1	180.591	0.004
DUE Left	1	37.066	0.001
ROW Right	0	0.000	0.000
PDE Right	0	0.000	0.000
TDE Right	0	0.000	0.000
TCE Left	0	0.000	0.000
TCE Right	0	0.000	0.000
PUE Left	0	0.000	0.000
PUE Right	0	0.000	0.000
TSE Left	0	0.000	0.000
TSE Right	0	0.000	0.000
DUE Right	0	0.000	0.000
DTE Left	0	0.000	0.000
DTE Right	0	0.000	0.000
AUE_Left	0	0.000	0.000
AUE_Right	0	0.000	0.000
PCE Left	0	0.000	0.000
PCE Right	0	0.000	0.000
TUE Left	0	0.000	0.000
TUE Right	0	0.000	0.000
REM Left	0	0.000	0.000
REM Right	0	0.000	0.000
Other Left	0	0.000	0.000
Other Right	0	0.000	0.000
PE Left	0	0.000	0.000
PE Right	0	0.000	0.000

THIS MAP IS NOT A CERTIFIED SURVEY AND HAS NOT BEEN REVIEWED BY A LOCAL GOVERNMENT AGENCY FOR COMPLIANCE WITH ANY APPLICABLE LAND DEVELOPMENT REGULATIONS. THE PROPERTY SHOWN ON THIS MAP WAS LOCATED FOR THE NORTH CAROLINA DEPARTMENT OF TRANSPORTATION FOR HIGHWAY DESIGN PURPOSES. SOME ERROR MAY EXIST BETWEEN THE GRAPHICAL AND ACTUAL GROUND LOCATIONS OF PROPERTY LINES. THIS MAP IS TO BE USED AS A GRAPHICAL REPRESENTATION OF THE NCDOT'S INTENT TO ACQUIRE PROPERTY FOR RIGHT OF WAY PURPOSES, AND IN NO WAY REPRESENTS AN ACTUAL BOUNDARY SURVEY OF THIS PROPERTY.

NORTH CAROLINA DEPARTMENT OF TRANSPORTATION	
RIGHT OF WAY BRANCH	
TRUSTEES OF ZION HILL UNITED METHODIST	12-8-2021
PARCEL * 163	S:\CADD\U4758\DDRAFT\U4758_dee
DB 7284 PG 223	UNKNOWN SCALE

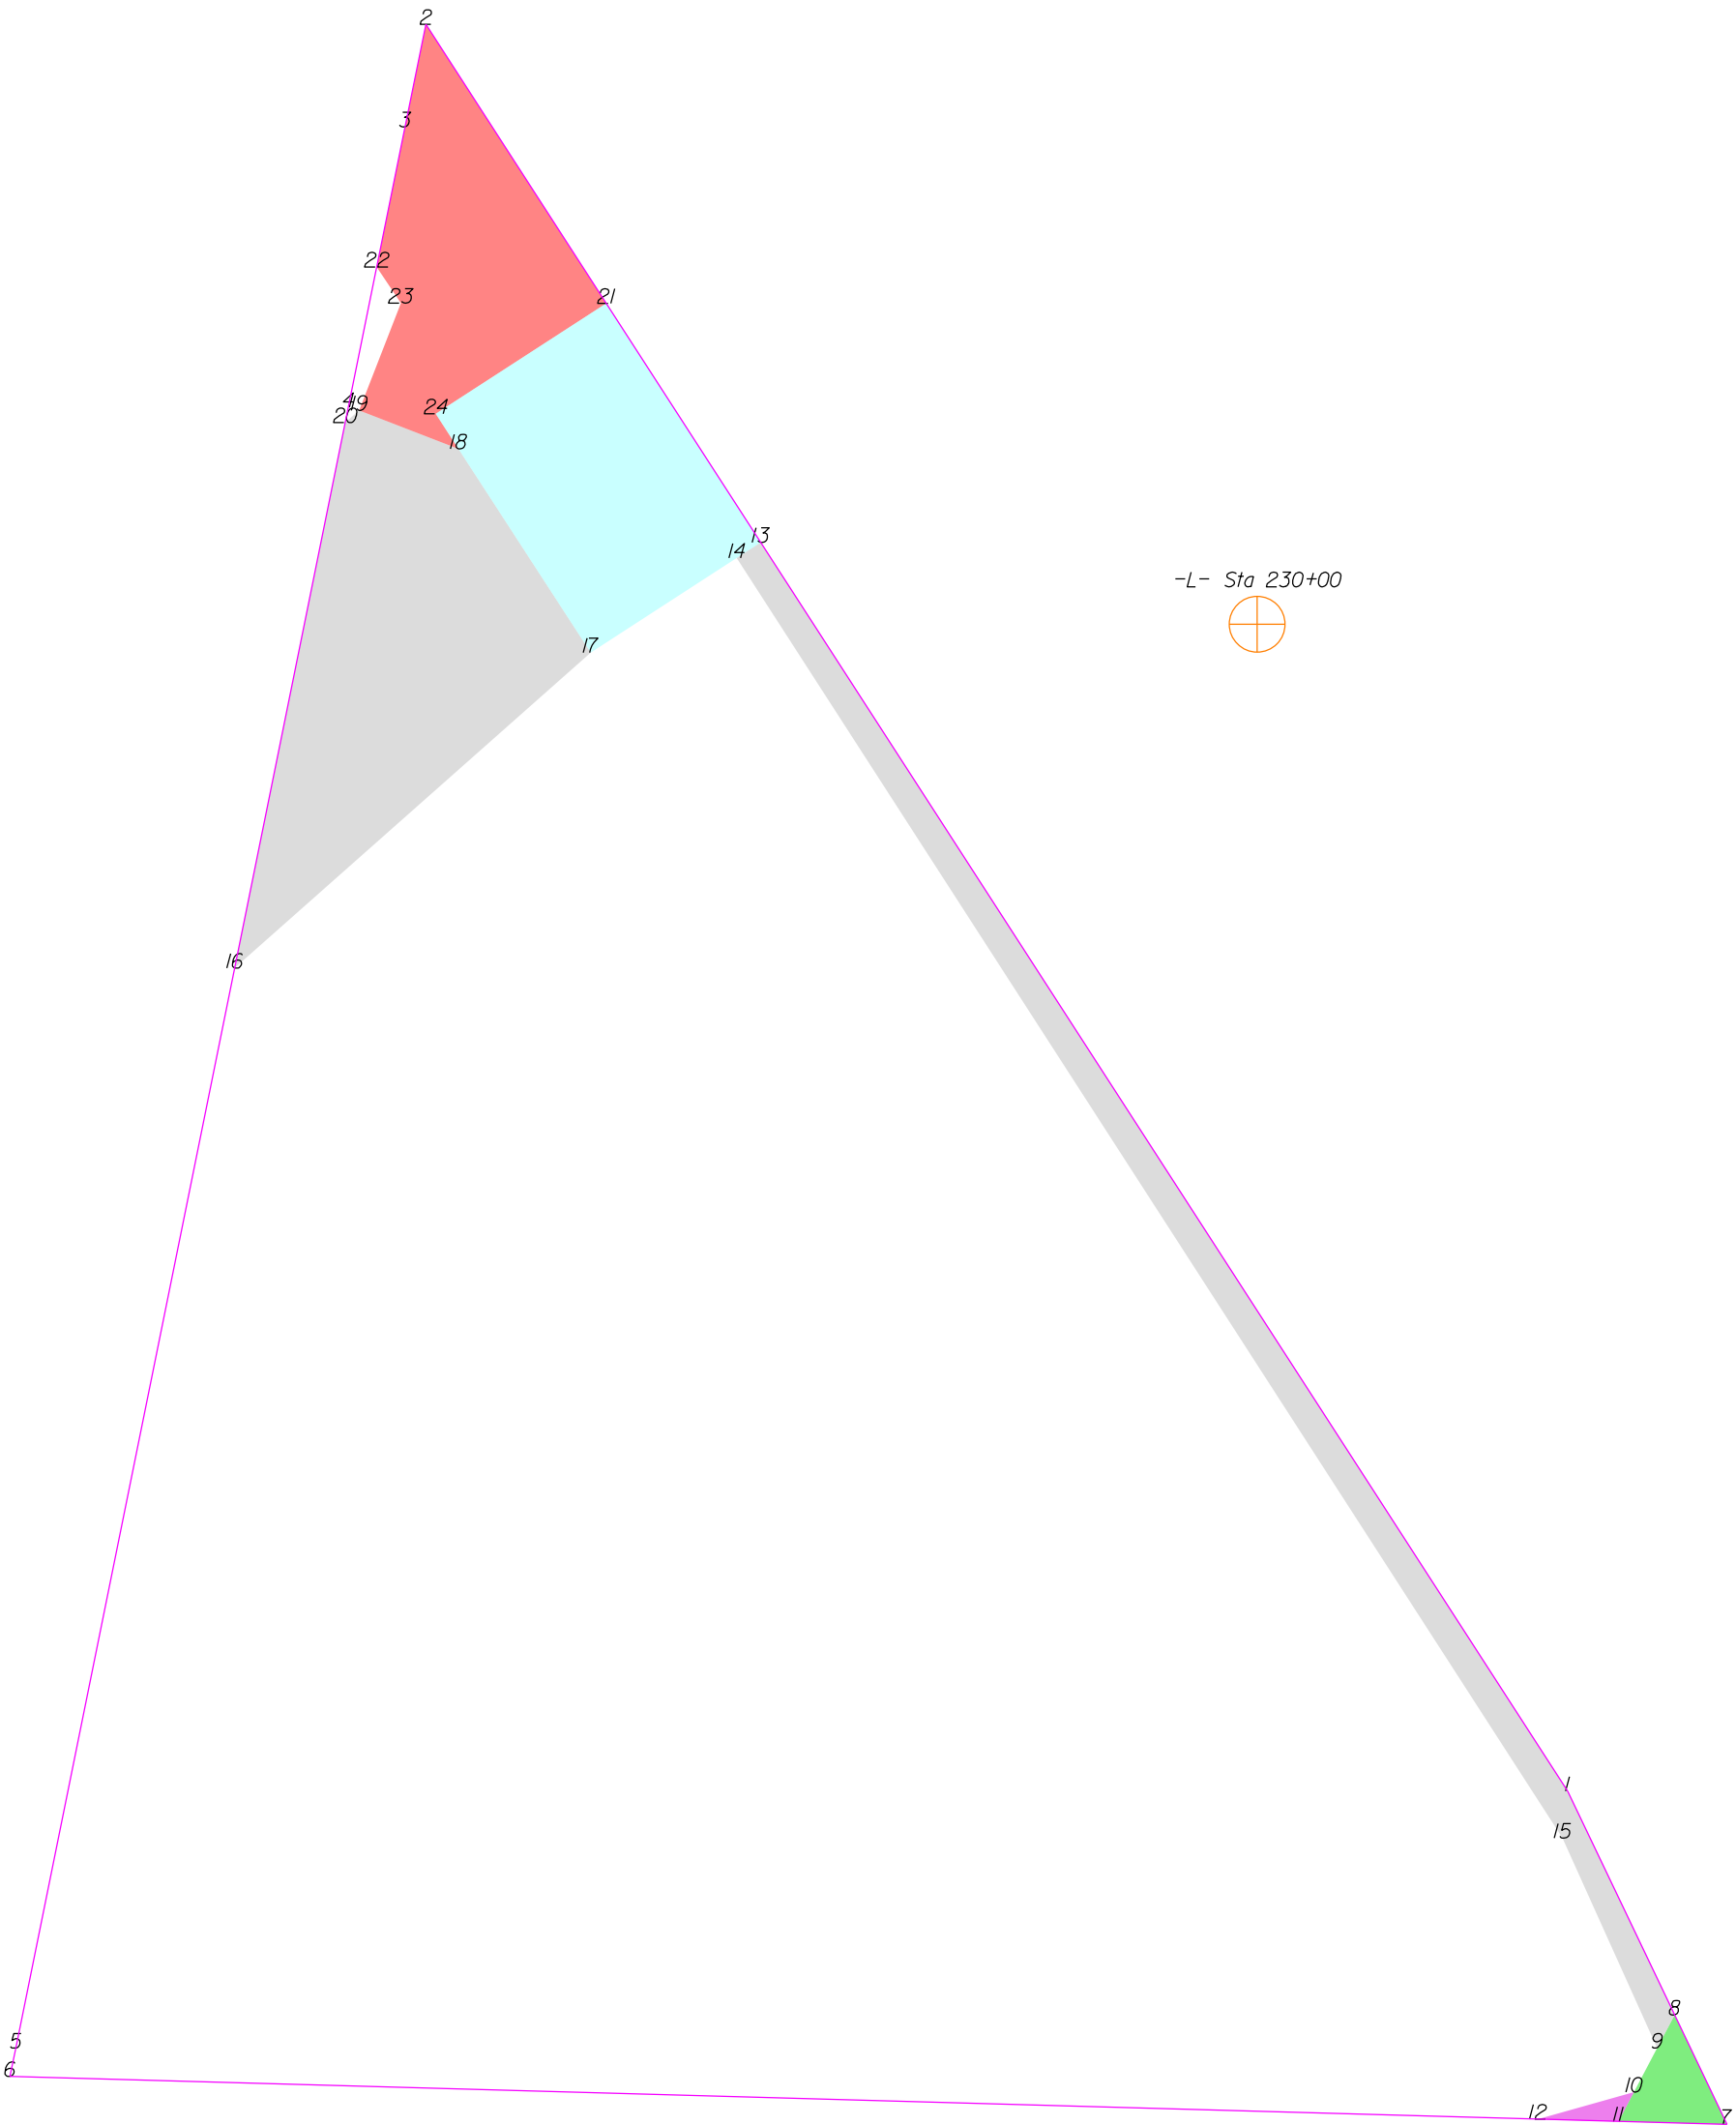

THIS MAP IS NOT A CERTIFIED SURVEY AND HAS NOT BEEN REVIEWED BY A LOCAL GOVERNMENT AGENCY FOR COMPLIANCE WITH ANY APPLICABLE LAND DEVELOPMENT REGULATIONS. THE PROPERTY SHOWN ON THIS MAP WAS LOCATED FOR THE NORTH CAROLINA DEPARTMENT OF TRANSPORTATION FOR HIGHWAY DESIGN PURPOSES. SOME ERROR MAY EXIST BETWEEN THE GRAPHICAL AND ACTUAL GROUND LOCATIONS OF PROPERTY LINES. THIS MAP IS TO BE USED AS A GRAPHICAL REPRESENTATION OF THE NCDOT'S INTENT TO ACQUIRE PROPERTY FOR RIGHT OF WAY PURPOSES, AND IN NO WAY REPRESENTS AN ACTUAL BOUNDARY SURVEY OF THIS PROPERTY.

NORTH CAROLINA DEPARTMENT OF TRANSPORTATION	
RIGHT OF WAY BRANCH	
TRUSTEES OF ZION HILL UNITED METHODIST	04-2-2024
PARCEL # 163	Z:\CADD\U4758\DDRAFT\U4758_dee
DB 7284 PG 223	UNKNOWN SCALE

	SQR FT	ACRES		SQR M	HECTARES		
ROW Left	180.591	0.004		16.778	0.002		
FROM - TO	DISTANCE (FT/M)		BEARING	RADIUS (FT/M)		CURVE LENGTH (FT/M)	
-L- Sta 230+00 - 8	254.993	77.722	S 16°42'30.9" E				
8 - 9	6.572	2.003	S 27°51'12.3" W				
9 - 10	8.716	2.657	S 27°51'12.3" W				
10 - 11	5.835	1.778	S 27°51'12.3" W				
11 - 7	19.066	5.811	S 88°23'54.6" E				
7 - 8	21.293	6.490	N 25°34'6.9" W				

	SQR FT	ACRES		SQR M	HECTARES		
PDE Left	37.066	0.001		3.444	0.000		
FROM - TO	DISTANCE (FT/M)		BEARING	RADIUS (FT/M)		CURVE LENGTH (FT/M)	
-L- Sta 230+00 - 12	267.092	81.410	S 10°37'57.8" E				
12 - 11	14.167	4.318	S 88°23'54.6" E				
11 - 10	5.835	1.778	N 27°51'12.3" E				
10 - 12	17.546	5.348	S 74°14'59.1" W				

	SQR FT	ACRES		SQR M	HECTARES		
TDE Left	1549.771	0.036		143.979	0.014		
FROM - TO	DISTANCE (FT/M)		BEARING	RADIUS (FT/M)		CURVE LENGTH (FT/M)	
-L- Sta 230+00 - 8	254.993	77.722	S 16°42'30.9" E				
8 - 1	43.573	13.281	N 25°34'6.9" W				
1 - 13	261.090	79.580	N 32°52'12.9" W				
13 - 14	5.008	1.526	S 57°1'45.7" W				
14 - 15	267.504	81.535	S 32°49'36.2" E				
15 - 9	40.466	12.334	S 24°15'30.2" E				
9 - 8	6.572	2.003	N 27°51'12.3" E				

	SQR FT	ACRES		SQR M	HECTARES		
TDE Left	2786.277	0.064		258.855	0.026		
FROM - TO	DISTANCE (FT/M)		BEARING	RADIUS (FT/M)		CURVE LENGTH (FT/M)	
-L- Sta 230+00 - 16	189.461	57.748	S 71°24'39.6" W				
16 - 17	83.531	25.460	N 48°27'27.8" E				
17 - 18	42.662	13.004	N 32°58'14.3" W				
18 - 19	18.700	5.700	N 68°46'14.5" W				
19 - 20	3.263	0.994	S 48°43'22.1" W				
20 - 16	97.754	29.796	S 11°27'30.1" W				

	SQR FT	ACRES		SQR M	HECTARES		
PUE Left	1519.568	0.035		141.173	0.014		
FROM - TO	DISTANCE (FT/M)		BEARING	RADIUS (FT/M)		CURVE LENGTH (FT/M)	
-L- Sta 230+00 - 21	127.472	38.854	N 63°45'29.0" W				
21 - 2	58.325	17.777	N 32°52'12.9" W				
2 - 3	18.380	5.602	S 11°27'2.7" W				
3 - 22	25.096	7.649	S 11°27'2.7" W				
22 - 23	7.627	2.325	S 33°41'50.6" E				
23 - 19	20.204	6.158	S 21°13'45.5" W				
19 - 18	18.700	5.700	S 68°46'14.5" E				
18 - 24	7.338	2.236	N 32°58'14.3" W				
24 - 21	35.679	10.875	N 57°1'45.7" E				

	SQR FT	ACRES		SQR M	HECTARES		
DUE Left	1781.737	0.041		165.529	0.017		
FROM - TO	DISTANCE (FT/M)		BEARING	RADIUS (FT/M)		CURVE LENGTH (FT/M)	
-L- Sta 230+00 - 21	127.472	38.854	N 63°45'29.0" W				
21 - 24	35.679	10.875	S 57°1'45.7" W				
24 - 18	7.338	2.236	S 32°58'14.3" E				
18 - 17	42.662	13.004	S 32°58'14.3" E				
17 - 14	30.583	9.322	N 57°1'45.7" E				
14 - 13	5.008	1.526	N 57°1'45.7" E				
13 - 21	50.000	15.240	N 32°52'12.9" W				


THIS MAP IS NOT A CERTIFIED SURVEY AND HAS NOT BEEN REVIEWED BY A LOCAL GOVERNMENT AGENCY FOR COMPLIANCE WITH ANY APPLICABLE LAND DEVELOPMENT REGULATIONS. THE PROPERTY SHOWN ON THIS MAP WAS LOCATED FOR THE NORTH CAROLINA DEPARTMENT OF TRANSPORTATION FOR HIGHWAY DESIGN PURPOSES. SOME ERROR MAY EXIST BETWEEN THE GRAPHICAL AND ACTUAL GROUND LOCATIONS OF PROPERTY LINES. THIS MAP IS TO BE USED AS A GRAPHICAL REPRESENTATION OF THE NCDOT'S INTENT TO ACQUIRE PROPERTY FOR RIGHT OF WAY PURPOSES, AND IN NO WAY REPRESENTS AN ACTUAL BOUNDARY SURVEY OF THIS PROPERTY.

NORTH CAROLINA DEPARTMENT OF TRANSPORTATION	
RIGHT OF WAY BRANCH	
TRUSTEES OF ZION HILL UNITED METHODIST	04-2-2024
PARCEL * 163	Z:\CADD\U4758\DDRAFT\U4758_dee
DB 7284 PG 223	UNKNOWN SCALE

TYPE	COUNT	SQR FEET	ACRES
Parcel	1	56157.176	1.289
ROW Left	1	180.591	0.004
PDE Left	1	37.066	0.001
TDE Left	2	4336.048	0.100
PUE Left	1	1519.568	0.035
DUE Left	1	1781.737	0.041
ROW Right	0	0.000	0.000
PDE Right	0	0.000	0.000
TDE Right	0	0.000	0.000
TCE Left	0	0.000	0.000
TCE Right	0	0.000	0.000
PUE Right	0	0.000	0.000
TSE Left	0	0.000	0.000
TSE Right	0	0.000	0.000
DUE Right	0	0.000	0.000
DTE Left	0	0.000	0.000
DTE Right	0	0.000	0.000
AUE_Left	0	0.000	0.000
AUE_Right	0	0.000	0.000
PCE Left	0	0.000	0.000
PCE Right	0	0.000	0.000
TUE Left	0	0.000	0.000
TUE Right	0	0.000	0.000
REM Left	0	0.000	0.000
REM Right	0	0.000	0.000
Other Left	0	0.000	0.000
Other Right	0	0.000	0.000
PE Left	0	0.000	0.000
PE Right	0	0.000	0.000

THIS MAP IS NOT A CERTIFIED SURVEY AND HAS NOT BEEN REVIEWED BY A LOCAL GOVERNMENT AGENCY FOR COMPLIANCE WITH ANY APPLICABLE LAND DEVELOPMENT REGULATIONS. THE PROPERTY SHOWN ON THIS MAP WAS LOCATED FOR THE NORTH CAROLINA DEPARTMENT OF TRANSPORTATION FOR HIGHWAY DESIGN PURPOSES. SOME ERROR MAY EXIST BETWEEN THE GRAPHICAL AND ACTUAL GROUND LOCATIONS OF PROPERTY LINES. THIS MAP IS TO BE USED AS A GRAPHICAL REPRESENTATION OF THE NCDOT'S INTENT TO ACQUIRE PROPERTY FOR RIGHT OF WAY PURPOSES, AND IN NO WAY REPRESENTS AN ACTUAL BOUNDARY SURVEY OF THIS PROPERTY.

NORTH CAROLINA DEPARTMENT OF TRANSPORTATION	
RIGHT OF WAY BRANCH	
TRUSTEES OF ZION HILL UNITED METHODIST	04-2-2024
PARCEL # 163	Z:\CADD\U4758\DDRAFT\U4758_dee
DB 7284 PG 223	UNKNOWN SCALE

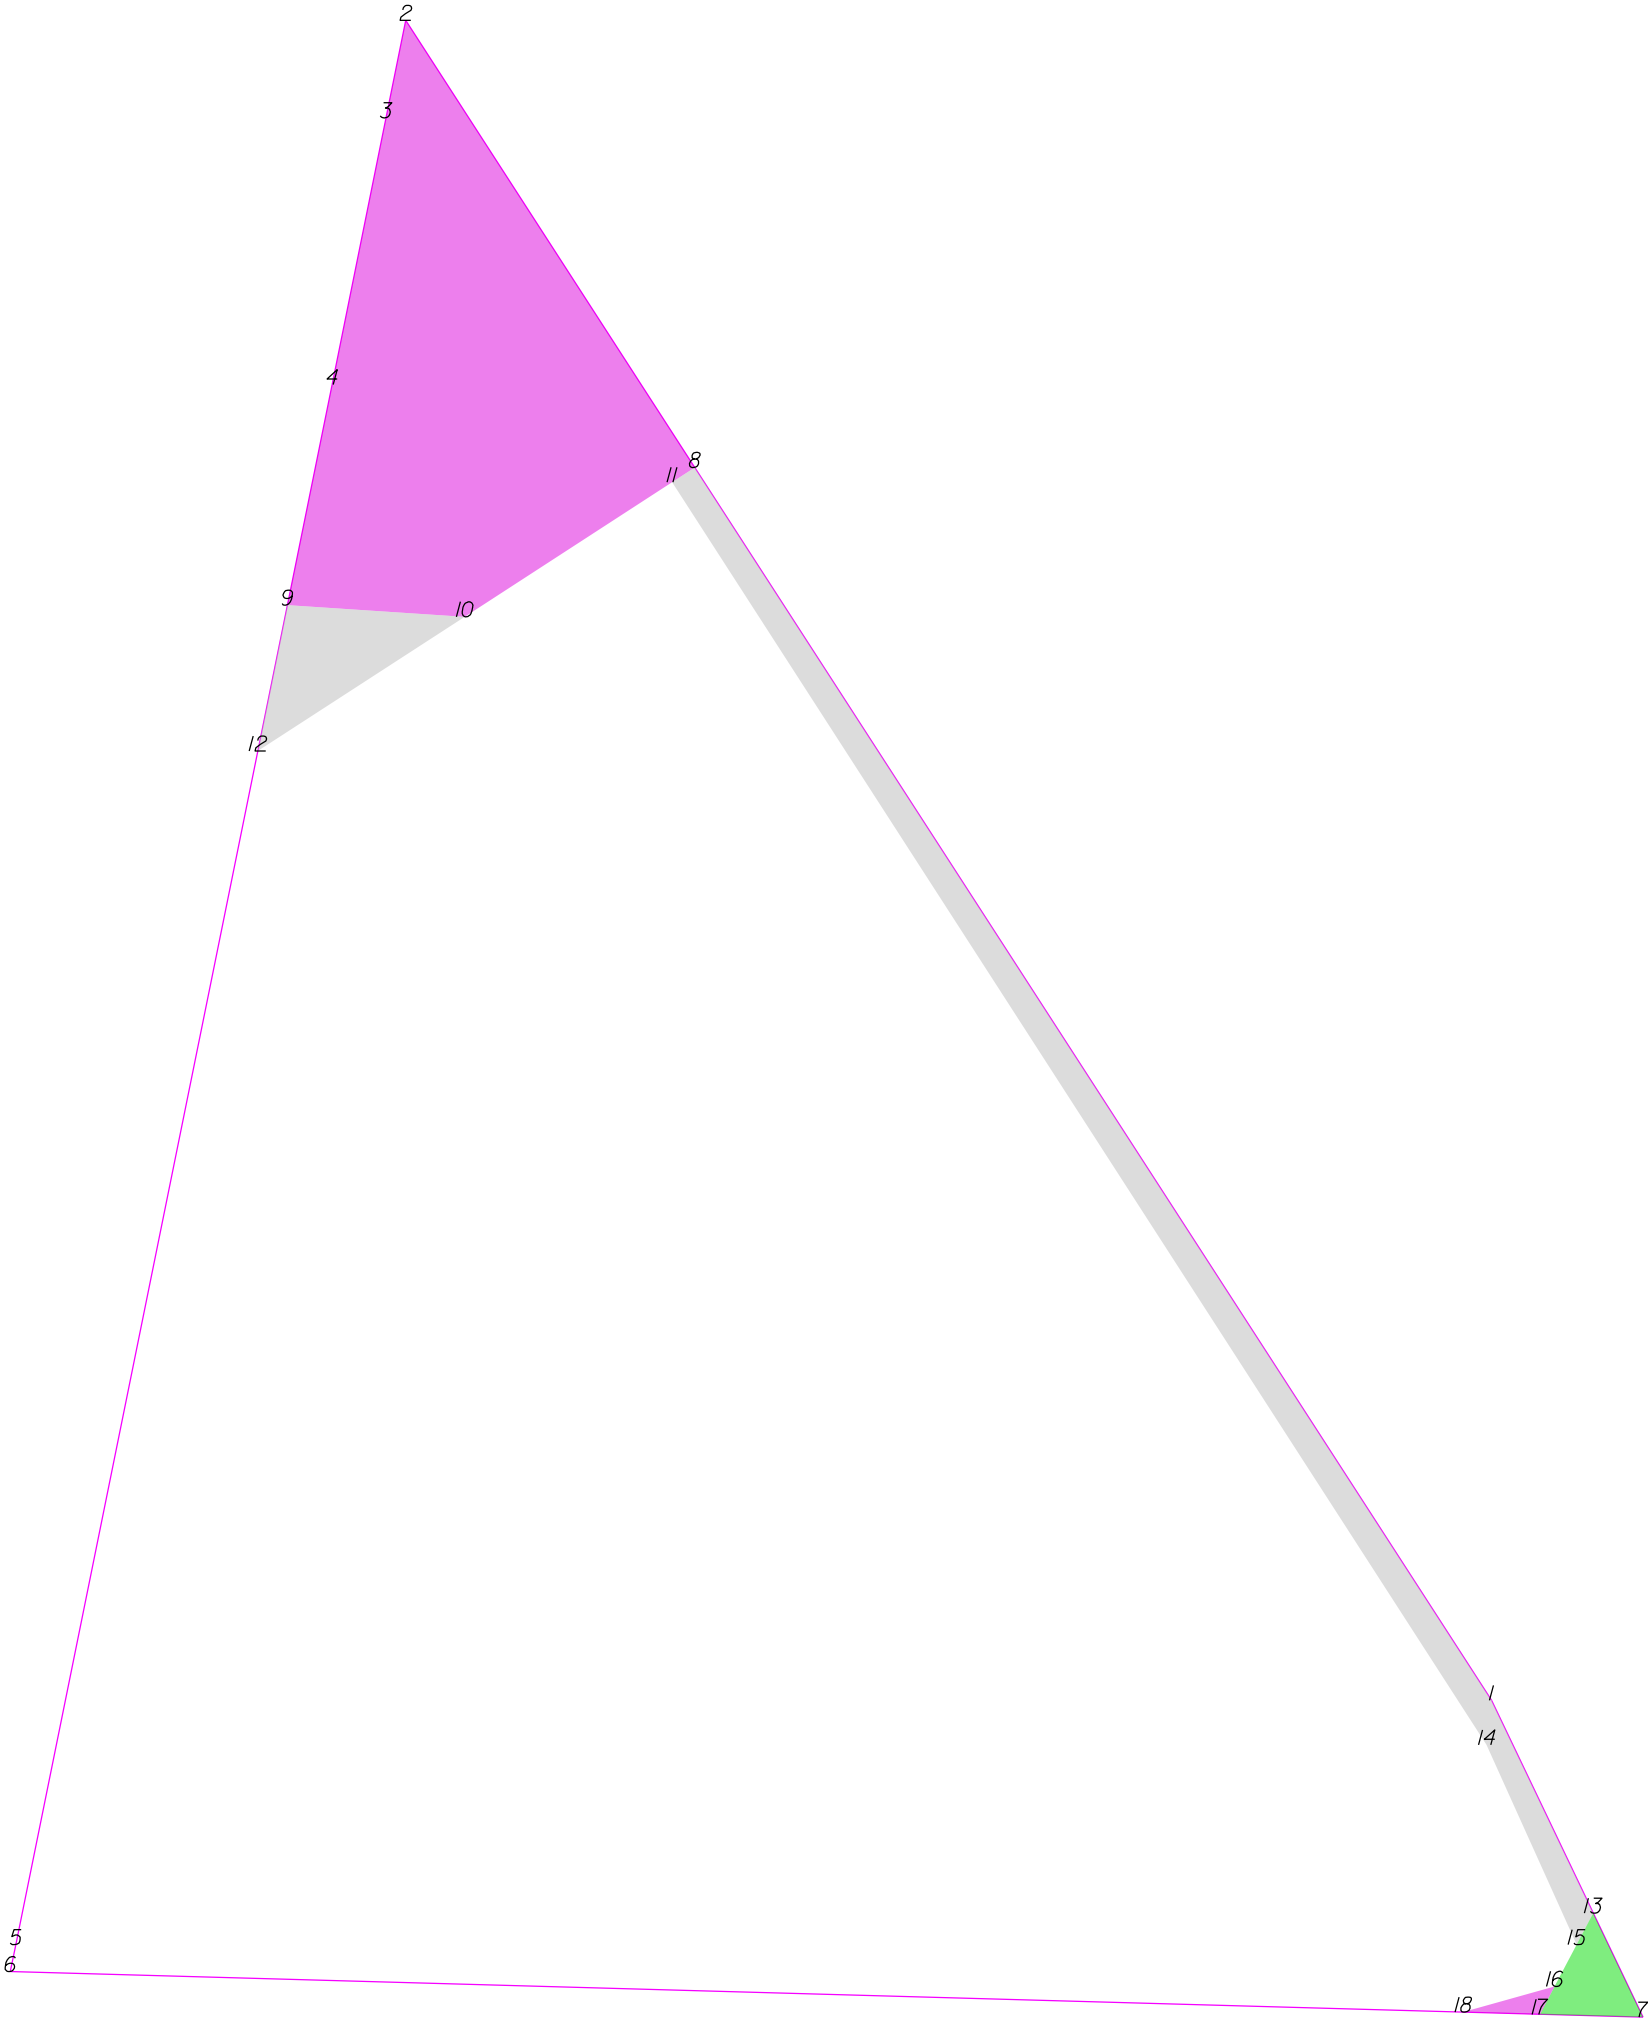

-L- Sta 228+00

THIS MAP IS NOT A CERTIFIED SURVEY AND HAS NOT BEEN REVIEWED BY A LOCAL GOVERNMENT AGENCY FOR COMPLIANCE WITH ANY APPLICABLE LAND DEVELOPMENT REGULATIONS. THE PROPERTY SHOWN ON THIS MAP WAS LOCATED FOR THE NORTH CAROLINA DEPARTMENT OF TRANSPORTATION FOR HIGHWAY DESIGN PURPOSES. SOME ERROR MAY EXIST BETWEEN THE GRAPHICAL AND ACTUAL GROUND LOCATIONS OF PROPERTY LINES. THIS MAP IS TO BE USED AS A GRAPHICAL REPRESENTATION OF THE NCDOT'S INTENT TO ACQUIRE PROPERTY FOR RIGHT OF WAY PURPOSES, AND IN NO WAY REPRESENTS AN ACTUAL BOUNDARY SURVEY OF THIS PROPERTY.

NORTH CAROLINA DEPARTMENT OF TRANSPORTATION	
RIGHT OF WAY BRANCH	
TRUSTEES OF ZION HILL UNITED METHODIST	05-25-2023
PARCEL # 163	S:\CADD\U4758\DDRAFT\U4758_dee
DB 7284 PG 223	UNKNOWN SCALE

	SQR FT	ACRES	SQR M	HECTARES
PDE Left	4282.414	0.098	397.851	0.040
FROM - TO	DISTANCE (FT/M)	BEARING	RADIUS (FT/M)	CURVE LENGTH (FT/M)
-L- Sta 228+00 - 8	277.307	84.523	N 46°35'28.5" W	
8 - 2	98.325	29.969	N 32°52'12.9" W	
2 - 3	18.380	5.602	S 11°27'2.7" W	
3 - 4	50.258	15.319	S 11°27'2.7" W	
4 - 9	41.561	12.668	S 11°27'30.1" W	
9 - 10	32.802	9.998	S 86°13'34.0" E	
10 - 11	45.678	13.923	N 57°1'45.7" E	
11 - 8	5.000	1.524	N 57°1'45.7" E	

	SQR FT	ACRES	SQR M	HECTARES
TDE Left	446.653	0.010	41.496	0.004
FROM - TO	DISTANCE (FT/M)	BEARING	RADIUS (FT/M)	CURVE LENGTH (FT/M)
-L- Sta 228+00 - 9	322.237	98.218	N 59°10'11.8" W	
9 - 12	27.480	8.376	S 11°27'30.1" W	
12 - 10	45.521	13.875	N 57°1'45.7" E	
10 - 9	32.802	9.998	N 86°13'34.0" W	

	SQR FT	ACRES	SQR M	HECTARES
TDE Left	1599.809	0.037	148.628	0.015
FROM - TO	DISTANCE (FT/M)	BEARING	RADIUS (FT/M)	CURVE LENGTH (FT/M)
-L- Sta 228+00 - 13	84.280	25.688	S 24°55'31.6" W	
13 - 1	43.573	13.281	N 25°34'6.9" W	
1 - 8	271.090	82.628	N 32°52'12.9" W	
8 - 11	5.000	1.524	S 57°1'45.7" W	
11 - 14	277.504	84.583	S 32°49'36.2" E	
14 - 15	40.466	12.334	S 24°15'30.2" E	
15 - 13	6.572	2.003	N 27°51'12.3" E	


	SQR FT	ACRES	SQR M	HECTARES
ROW Left	180.591	0.004	16.778	0.002
FROM - TO	DISTANCE (FT/M)	BEARING	RADIUS (FT/M)	CURVE LENGTH (FT/M)
-L- Sta 228+00 - 13	84.280	25.688	S 24°55'31.6" W	
13 - 15	6.572	2.003	S 27°51'12.3" W	
15 - 16	8.716	2.657	S 27°51'12.3" W	
16 - 17	5.835	1.778	S 27°51'12.3" W	
17 - 7	19.066	5.811	S 88°23'54.6" E	
7 - 13	21.293	6.490	N 25°34'6.9" W	

	SQR FT	ACRES	SQR M	HECTARES
PDE Left	37.066	0.001	3.444	0.000
FROM - TO	DISTANCE (FT/M)	BEARING	RADIUS (FT/M)	CURVE LENGTH (FT/M)
-L- Sta 228+00 - 18	111.874	34.099	S 32°9'35.0" W	
18 - 17	141.67	4.318	S 88°23'54.6" E	
17 - 16	5.835	1.778	N 27°51'12.3" E	
16 - 18	17.546	5.348	S 74°14'59.1" W	

TYPE	COUNT	SQR FEET	ACRES
Parcel	1	56157.176	1.289
PDE Left	2	4319.480	0.099
TDE Left	2	2046.462	0.047
ROW Left	1	180.591	0.004
ROW Right	0	0.000	0.000
PDE Right	0	0.000	0.000
TDE Right	0	0.000	0.000
TCE Left	0	0.000	0.000
TCE Right	0	0.000	0.000
PUE Left	0	0.000	0.000
PUE Right	0	0.000	0.000
TSE Left	0	0.000	0.000
TSE Right	0	0.000	0.000
DUE Left	0	0.000	0.000
DUE Right	0	0.000	0.000
DTE Left	0	0.000	0.000
DTE Right	0	0.000	0.000
AUE_Left	0	0.000	0.000
AUE_Right	0	0.000	0.000
PCE Left	0	0.000	0.000
PCE Right	0	0.000	0.000
TUE Left	0	0.000	0.000
TUE Right	0	0.000	0.000
REM Left	0	0.000	0.000
REM Right	0	0.000	0.000
Other Left	0	0.000	0.000
Other Right	0	0.000	0.000
PE Left	0	0.000	0.000
PE Right	0	0.000	0.000

THIS MAP IS NOT A CERTIFIED SURVEY AND HAS NOT BEEN REVIEWED BY A LOCAL GOVERNMENT AGENCY FOR COMPLIANCE WITH ANY APPLICABLE LAND DEVELOPMENT REGULATIONS. THE PROPERTY SHOWN ON THIS MAP WAS LOCATED FOR THE NORTH CAROLINA DEPARTMENT OF TRANSPORTATION FOR HIGHWAY DESIGN PURPOSES. SOME ERROR MAY EXIST BETWEEN THE GRAPHICAL AND ACTUAL GROUND LOCATIONS OF PROPERTY LINES. THIS MAP IS TO BE USED AS A GRAPHICAL REPRESENTATION OF THE NCDOT'S INTENT TO ACQUIRE PROPERTY FOR RIGHT OF WAY PURPOSES, AND IN NO WAY REPRESENTS AN ACTUAL BOUNDARY SURVEY OF THIS PROPERTY.

NORTH CAROLINA DEPARTMENT OF TRANSPORTATION	
RIGHT OF WAY BRANCH	
TRUSTEES OF ZION HILL UNITED METHODIST	05-25-2023
PARCEL * 163	S:\CADD\U4758\DDRAFT\U4758_dee
DB 7284 PG 223	UNKNOWN SCALE

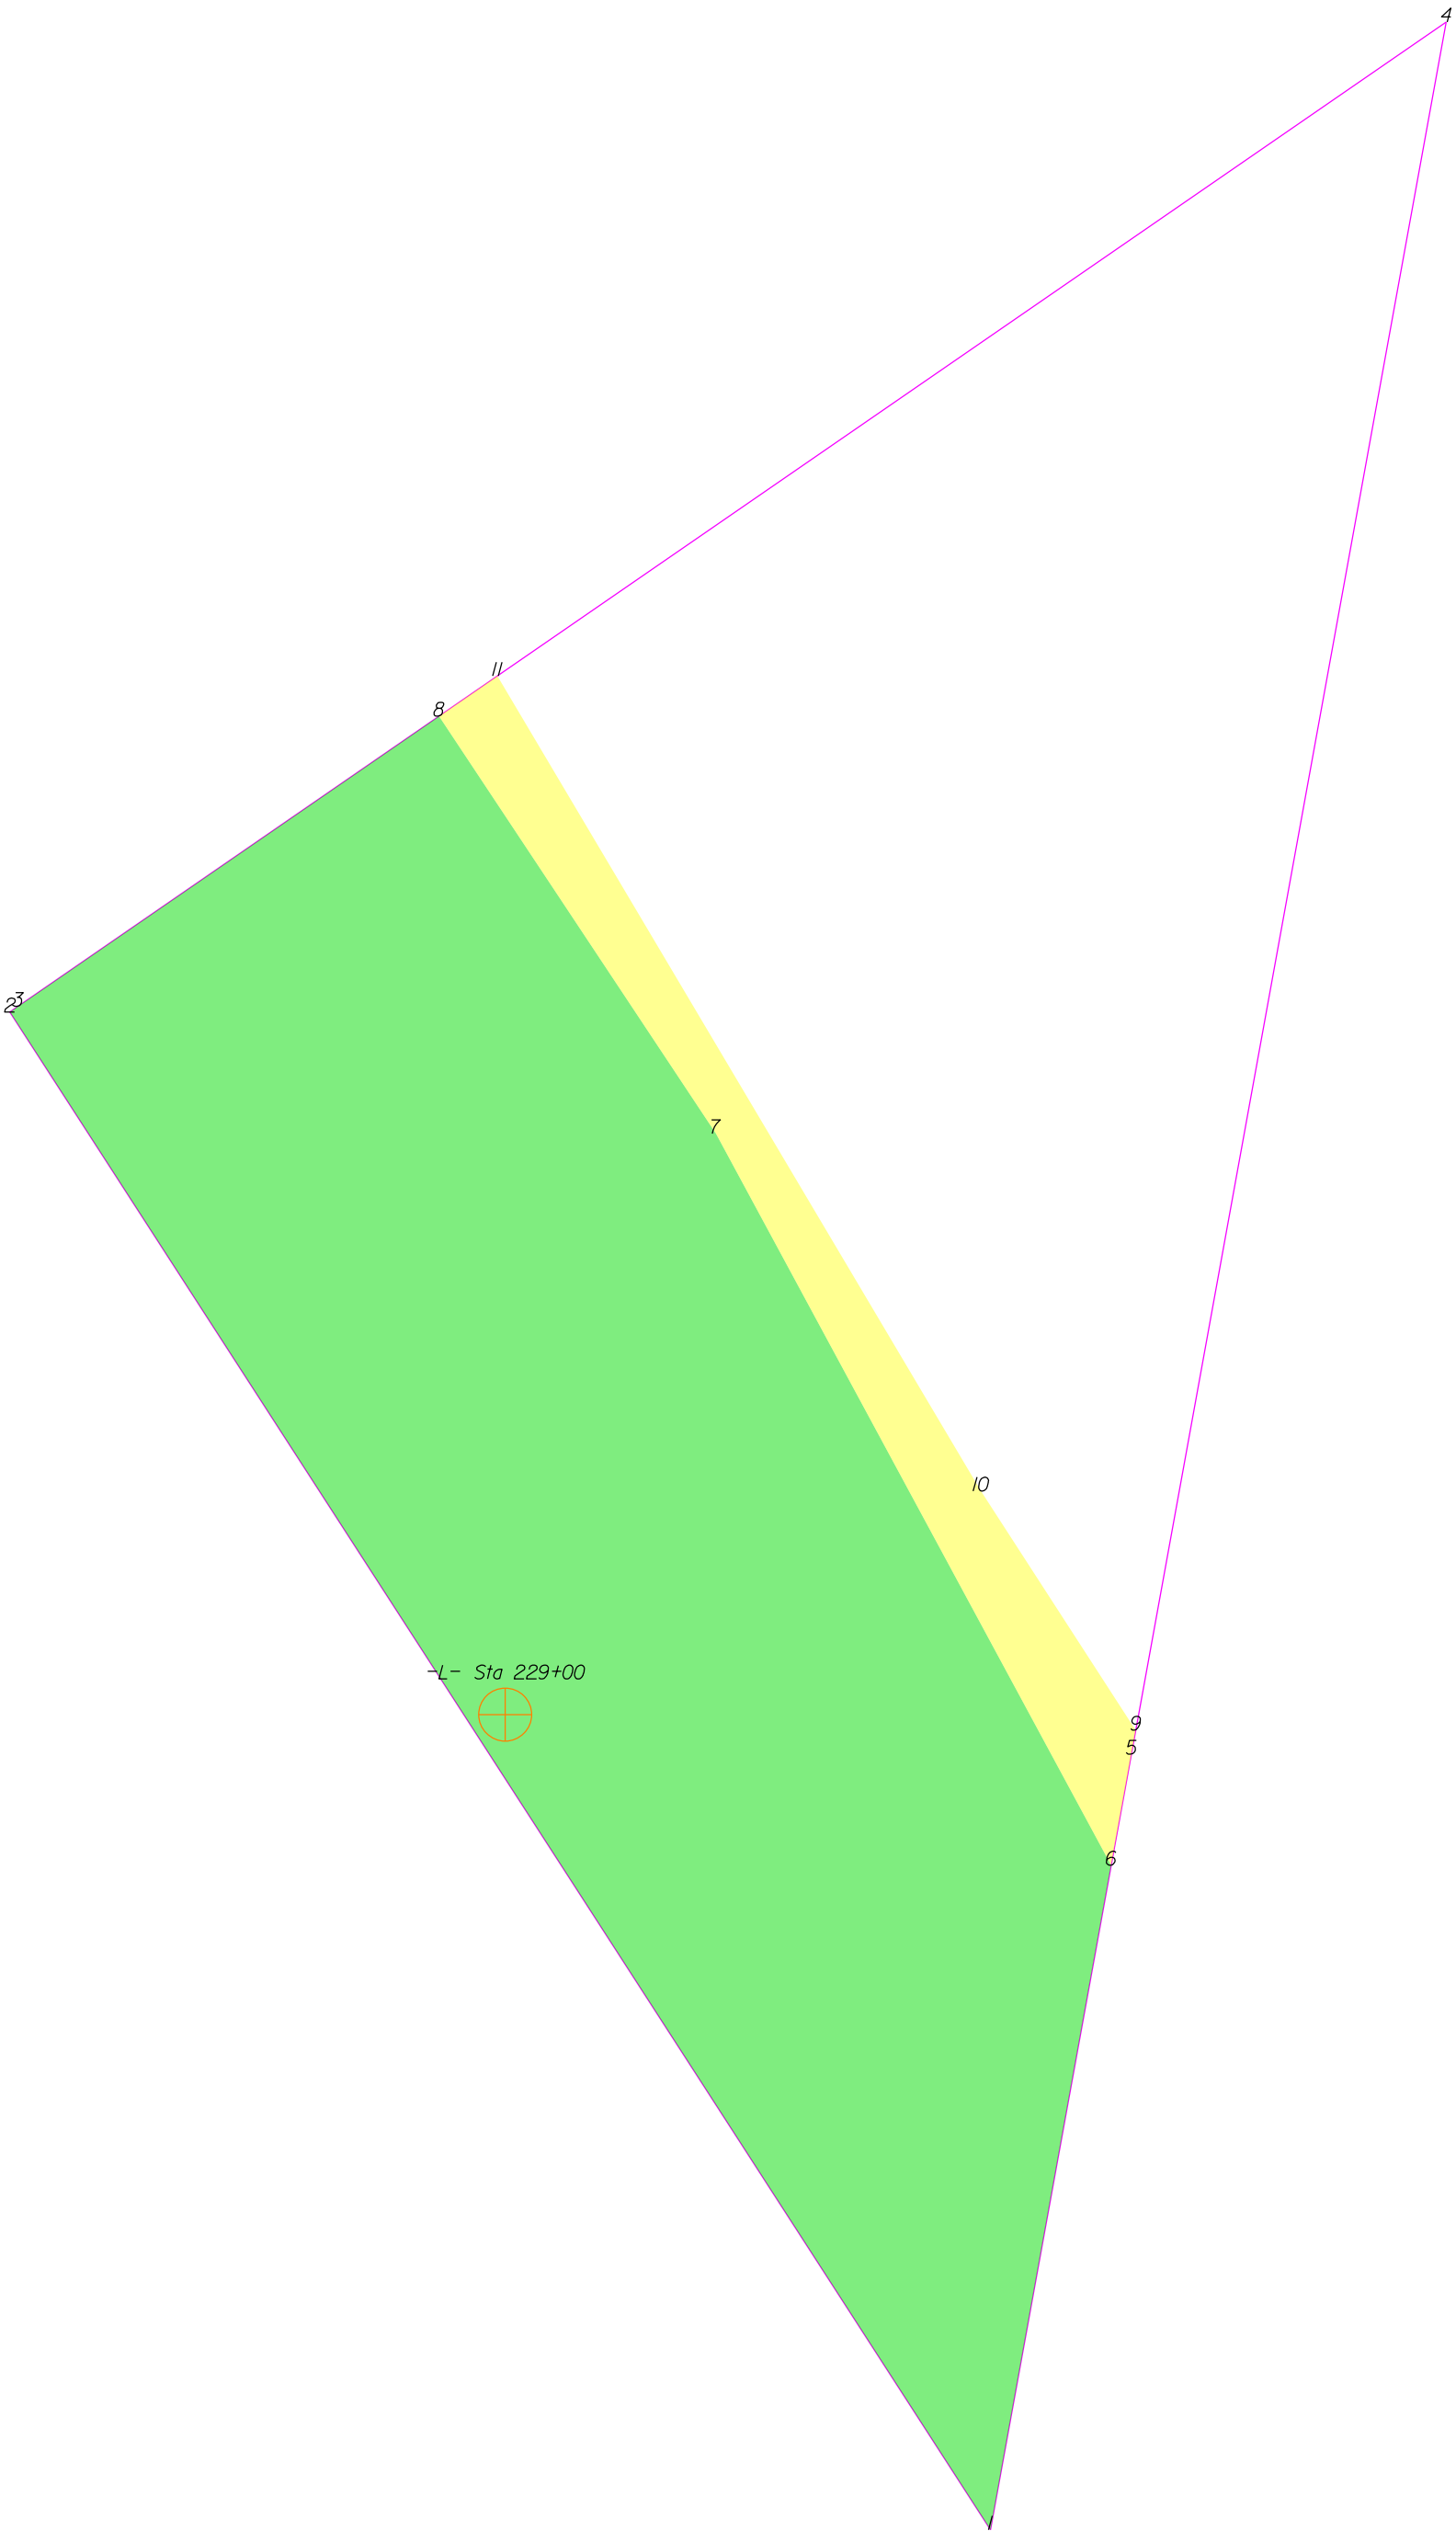

THIS MAP IS NOT A CERTIFIED SURVEY AND HAS NOT BEEN REVIEWED BY A LOCAL GOVERNMENT AGENCY FOR COMPLIANCE WITH ANY APPLICABLE LAND DEVELOPMENT REGULATIONS. THE PROPERTY SHOWN ON THIS MAP WAS LOCATED FOR THE NORTH CAROLINA DEPARTMENT OF TRANSPORTATION FOR HIGHWAY DESIGN PURPOSES. SOME ERROR MAY EXIST BETWEEN THE GRAPHICAL AND ACTUAL GROUND LOCATIONS OF PROPERTY LINES. THIS MAP IS TO BE USED AS A GRAPHICAL REPRESENTATION OF THE NCDOT'S INTENT TO ACQUIRE PROPERTY FOR RIGHT OF WAY PURPOSES, AND IN NO WAY REPRESENTS AN ACTUAL BOUNDARY SURVEY OF THIS PROPERTY.

NORTH CAROLINA DEPARTMENT OF TRANSPORTATION	
RIGHT OF WAY BRANCH	
ERNESTINE W. QUICK	11-3-2021
PARCEL # 164	S:\CADD\U4758\DDRAFT\U4758_dee
DB 3267 PG 242	UNKNOWN SCALE


	SQR FT	ACRES		SQR M	HECTARES		
ROW Right	20350.969	0.467		1890.674	0.189		
FROM - TO	DISTANCE (FT/M)		BEARING	RADIUS (FT/M)		CURVE LENGTH (FT/M)	
-L- Sta 229+00 - 6	100.732		S 76°3'15.3" E				
6 - 7	134.091		N 28°23'33.9" W				
7 - 8	80.816		N 33°34'25.5" W				
8 - 3	82.471		S 55°25'47.7" W				
3 - 2	1.584		S 55°25'47.7" W				
2 - 1	291.455		S 32°52'12.9" E				
1 - 6	108.949		N 10°18'7.3" E				

	SQR FT	ACRES		SQR M	HECTARES		
TCE Right	2055.359	0.047		190.950	0.019		
FROM - TO	DISTANCE (FT/M)		BEARING	RADIUS (FT/M)		CURVE LENGTH (FT/M)	
-L- Sta 229+00 - 6	100.732		S 76°3'15.3" E				
6 - 5	18.191		N 10°18'7.3" E				
5 - 9	3.919		N 10°18'7.3" E				
9 - 10	45.966		N 32°55'27.7" W				
10 - 11	152.852		N 30°40'54.4" W				
11 - 8	11.450		S 55°25'47.7" W				
8 - 7	80.816		S 33°34'25.5" E				
7 - 6	134.091		S 28°23'33.9" E				

TYPE	COUNT	SQR FEET	ACRES
Parcel	1	40987.281	0.941
ROW Right	1	20350.969	0.467
TCE Right	1	2055.359	0.047
ROW Left	0	0.000	0.000
PDE Left	0	0.000	0.000
PDE Right	0	0.000	0.000
TDE Left	0	0.000	0.000
TDE Right	0	0.000	0.000
TCE Left	0	0.000	0.000
PUE Left	0	0.000	0.000
PUE Right	0	0.000	0.000
TSE Left	0	0.000	0.000
TSE Right	0	0.000	0.000
DUE Left	0	0.000	0.000
DUE Right	0	0.000	0.000
DTE Left	0	0.000	0.000
DTE Right	0	0.000	0.000
AUE_Left	0	0.000	0.000
AUE_Right	0	0.000	0.000
PCE Left	0	0.000	0.000
PCE Right	0	0.000	0.000
TUE Left	0	0.000	0.000
TUE Right	0	0.000	0.000
REM Left	0	0.000	0.000
REM Right	0	0.000	0.000
Other Left	0	0.000	0.000
Other Right	0	0.000	0.000
PE Left	0	0.000	0.000
PE Right	0	0.000	0.000

THIS MAP IS NOT A CERTIFIED SURVEY AND HAS NOT BEEN REVIEWED BY A LOCAL GOVERNMENT AGENCY FOR COMPLIANCE WITH ANY APPLICABLE LAND DEVELOPMENT REGULATIONS. THE PROPERTY SHOWN ON THIS MAP WAS LOCATED FOR THE NORTH CAROLINA DEPARTMENT OF TRANSPORTATION FOR HIGHWAY DESIGN PURPOSES. SOME ERROR MAY EXIST BETWEEN THE GRAPHICAL AND ACTUAL GROUND LOCATIONS OF PROPERTY LINES. THIS MAP IS TO BE USED AS A GRAPHICAL REPRESENTATION OF THE NCDOT'S INTENT TO ACQUIRE PROPERTY FOR RIGHT OF WAY PURPOSES, AND IN NO WAY REPRESENTS AN ACTUAL BOUNDARY SURVEY OF THIS PROPERTY.

NORTH CAROLINA DEPARTMENT OF TRANSPORTATION	
RIGHT OF WAY BRANCH	
ERNESTINE W. QUICK	11-3-2021
PARCEL # 164	S:\CADD\U4758\DDRAFT\U4758_dee
DB 3267 PG 242	UNKNOWN SCALE

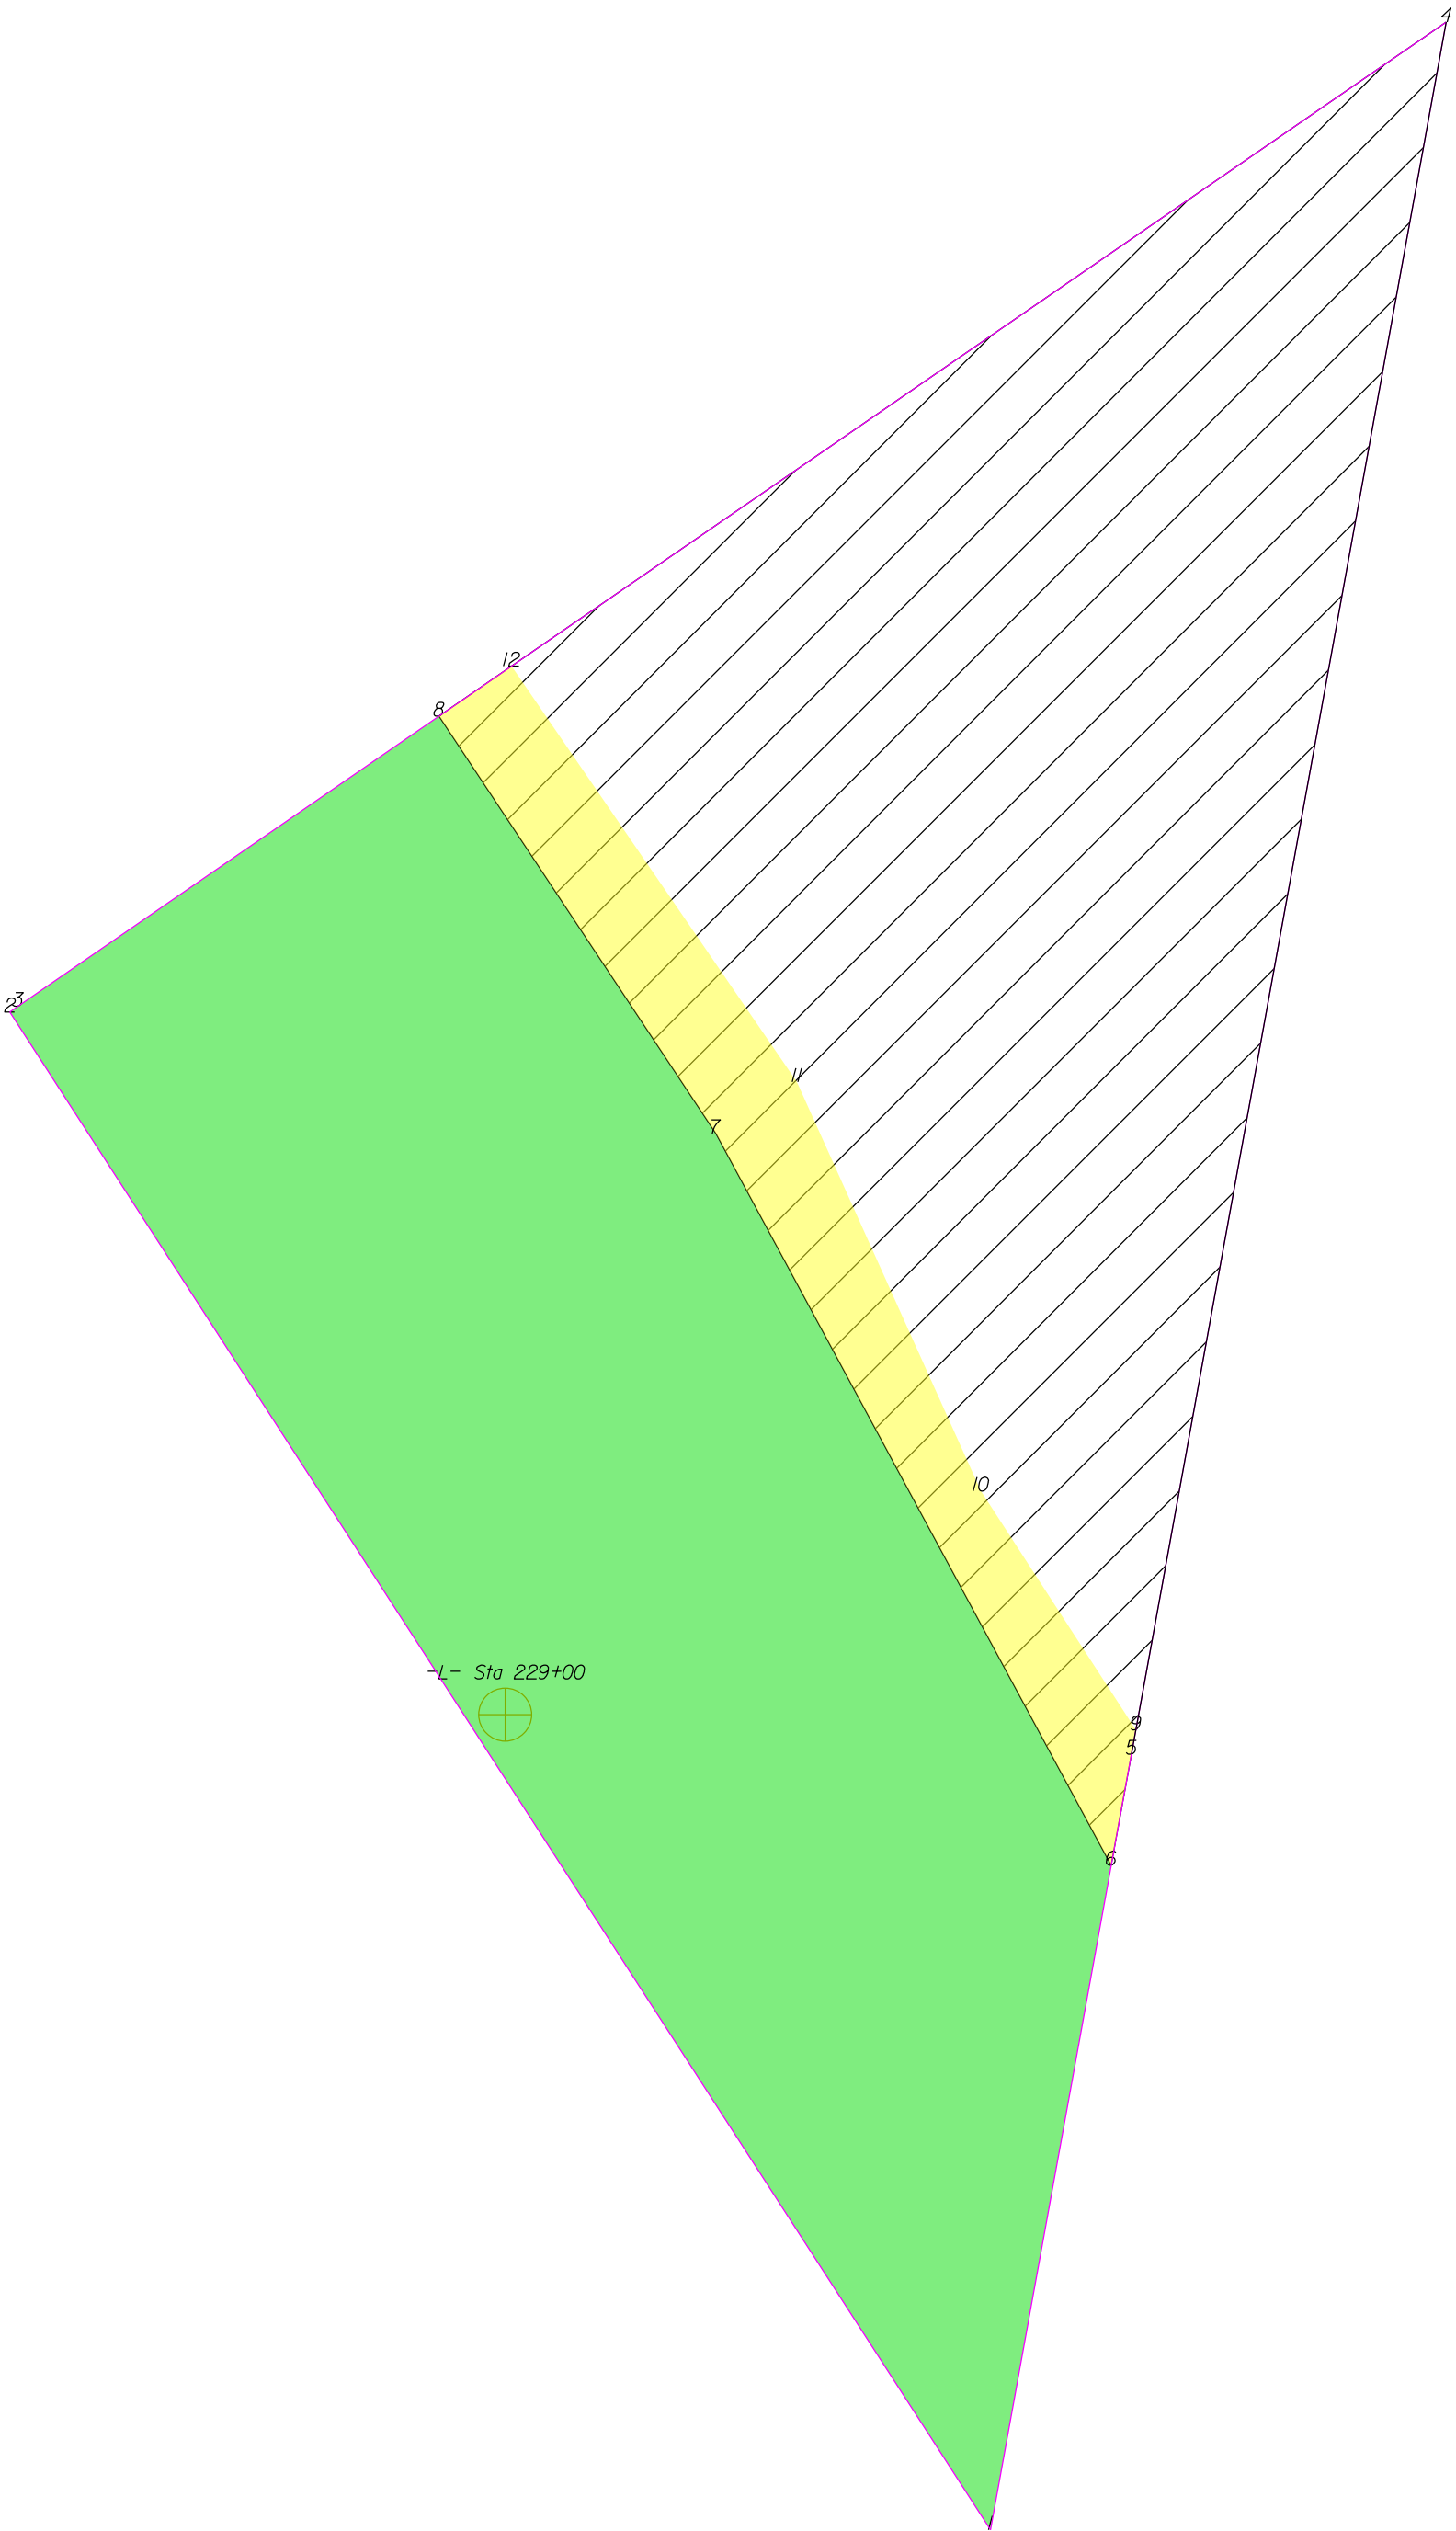

THIS MAP IS NOT A CERTIFIED SURVEY AND HAS NOT BEEN REVIEWED BY A LOCAL GOVERNMENT AGENCY FOR COMPLIANCE WITH ANY APPLICABLE LAND DEVELOPMENT REGULATIONS. THE PROPERTY SHOWN ON THIS MAP WAS LOCATED FOR THE NORTH CAROLINA DEPARTMENT OF TRANSPORTATION FOR HIGHWAY DESIGN PURPOSES. SOME ERROR MAY EXIST BETWEEN THE GRAPHICAL AND ACTUAL GROUND LOCATIONS OF PROPERTY LINES. THIS MAP IS TO BE USED AS A GRAPHICAL REPRESENTATION OF THE NCDOT'S INTENT TO ACQUIRE PROPERTY FOR RIGHT OF WAY PURPOSES, AND IN NO WAY REPRESENTS AN ACTUAL BOUNDARY SURVEY OF THIS PROPERTY.

NORTH CAROLINA DEPARTMENT OF TRANSPORTATION	
RIGHT OF WAY BRANCH	
ERNESTINE W.QUICK,TRUSTEE	05-8-2025
PARCEL # 164	S:\CADD\U4758\DDRAFT\U4758_dee
DB 8142 PG 1908	UNKNOWN SCALE

	SQR FT	ACRES	SQR M	HECTARES
ROW Right	20350.969	0.467	1890.674	0.189
FROM - TO	DISTANCE (FT/M)	BEARING	RADIUS (FT/M)	CURVE LENGTH (FT/M)
-L- Sta 229+00 - 6	100.732	30.703	S 76°3'15.3" E	
6 - 7	134.091	40.871	N 28°23'33.9" W	
7 - 8	80.816	24.633	N 33°34'25.5" W	
8 - 3	82.471	25.137	S 55°25'47.7" W	
3 - 2	1.584	0.483	S 55°25'47.7" W	
2 - 1	291.455	88.836	S 32°52'12.9" E	
1 - 6	108.949	33.208	N 10°18'7.3" E	


	SQR FT	ACRES	SQR M	HECTARES
REM Right	20636.313	0.474	1917.184	0.192
FROM - TO	DISTANCE (FT/M)	BEARING	RADIUS (FT/M)	CURVE LENGTH (FT/M)
-L- Sta 229+00 - 6	100.732	30.703	S 76°3'15.3" E	
6 - 5	18.191	5.545	N 10°18'7.3" E	
5 - 4	283.941	86.546	N 10°18'7.3" E	
4 - 8	197.328	60.146	S 55°25'47.7" W	
8 - 7	80.816	24.633	S 33°34'25.5" E	
7 - 6	134.091	40.871	S 28°23'33.9" E	

	SQR FT	ACRES	SQR M	HECTARES
TCE Right	2791.108	0.064	259.303	0.026
FROM - TO	DISTANCE (FT/M)	BEARING	RADIUS (FT/M)	CURVE LENGTH (FT/M)
-L- Sta 229+00 - 6	100.732	30.703	S 76°3'15.3" E	
6 - 5	18.191	5.545	N 10°18'7.3" E	
5 - 9	3.969	1.210	N 10°18'7.3" E	
9 - 10	45.930	13.999	N 32°58'0.0" W	
10 - 11	72.341	22.050	N 24°13'13.9" W	
11 - 12	81.336	24.791	N 34°28'10.1" W	
12 - 8	14.224	4.336	S 55°25'47.7" W	
8 - 7	80.816	24.633	S 33°34'25.5" E	
7 - 6	134.091	40.871	S 28°23'33.9" E	

TYPE	COUNT	SQR FEET	ACRES
Parcel	1	40987.281	0.941
ROW Right	1	20350.969	0.467
REM Right	1	20636.313	0.474
TCE Right	1	2791.108	0.064
ROW Left	0	0.000	0.000
PDE Left	0	0.000	0.000
PDE Right	0	0.000	0.000
TDE Left	0	0.000	0.000
TDE Right	0	0.000	0.000
TCE Left	0	0.000	0.000
PUE Left	0	0.000	0.000
PUE Right	0	0.000	0.000
TSE Left	0	0.000	0.000
TSE Right	0	0.000	0.000
DUE Left	0	0.000	0.000
DUE Right	0	0.000	0.000
DTE Left	0	0.000	0.000
DTE Right	0	0.000	0.000
AUE_Left	0	0.000	0.000
AUE_Right	0	0.000	0.000
PCE Left	0	0.000	0.000
PCE Right	0	0.000	0.000
TUE Left	0	0.000	0.000
TUE Right	0	0.000	0.000
REM Left	0	0.000	0.000
Other Left	0	0.000	0.000
Other Right	0	0.000	0.000
PE Left	0	0.000	0.000
PE Right	0	0.000	0.000

THIS MAP IS NOT A CERTIFIED SURVEY AND HAS NOT BEEN REVIEWED BY A LOCAL GOVERNMENT AGENCY FOR COMPLIANCE WITH ANY APPLICABLE LAND DEVELOPMENT REGULATIONS. THE PROPERTY SHOWN ON THIS MAP WAS LOCATED FOR THE NORTH CAROLINA DEPARTMENT OF TRANSPORTATION FOR HIGHWAY DESIGN PURPOSES. SOME ERROR MAY EXIST BETWEEN THE GRAPHICAL AND ACTUAL GROUND LOCATIONS OF PROPERTY LINES. THIS MAP IS TO BE USED AS A GRAPHICAL REPRESENTATION OF THE NCDOT'S INTENT TO ACQUIRE PROPERTY FOR RIGHT OF WAY PURPOSES, AND IN NO WAY REPRESENTS AN ACTUAL BOUNDARY SURVEY OF THIS PROPERTY.

NORTH CAROLINA DEPARTMENT OF TRANSPORTATION	
RIGHT OF WAY BRANCH	
ERNESTINE W.QUICK,TRUSTEE	05-8-2025
PARCEL # 164	S:\CADD\U4758\DDRAFT\U4758_dee
DB 8142 PG 1908	UNKNOWN SCALE

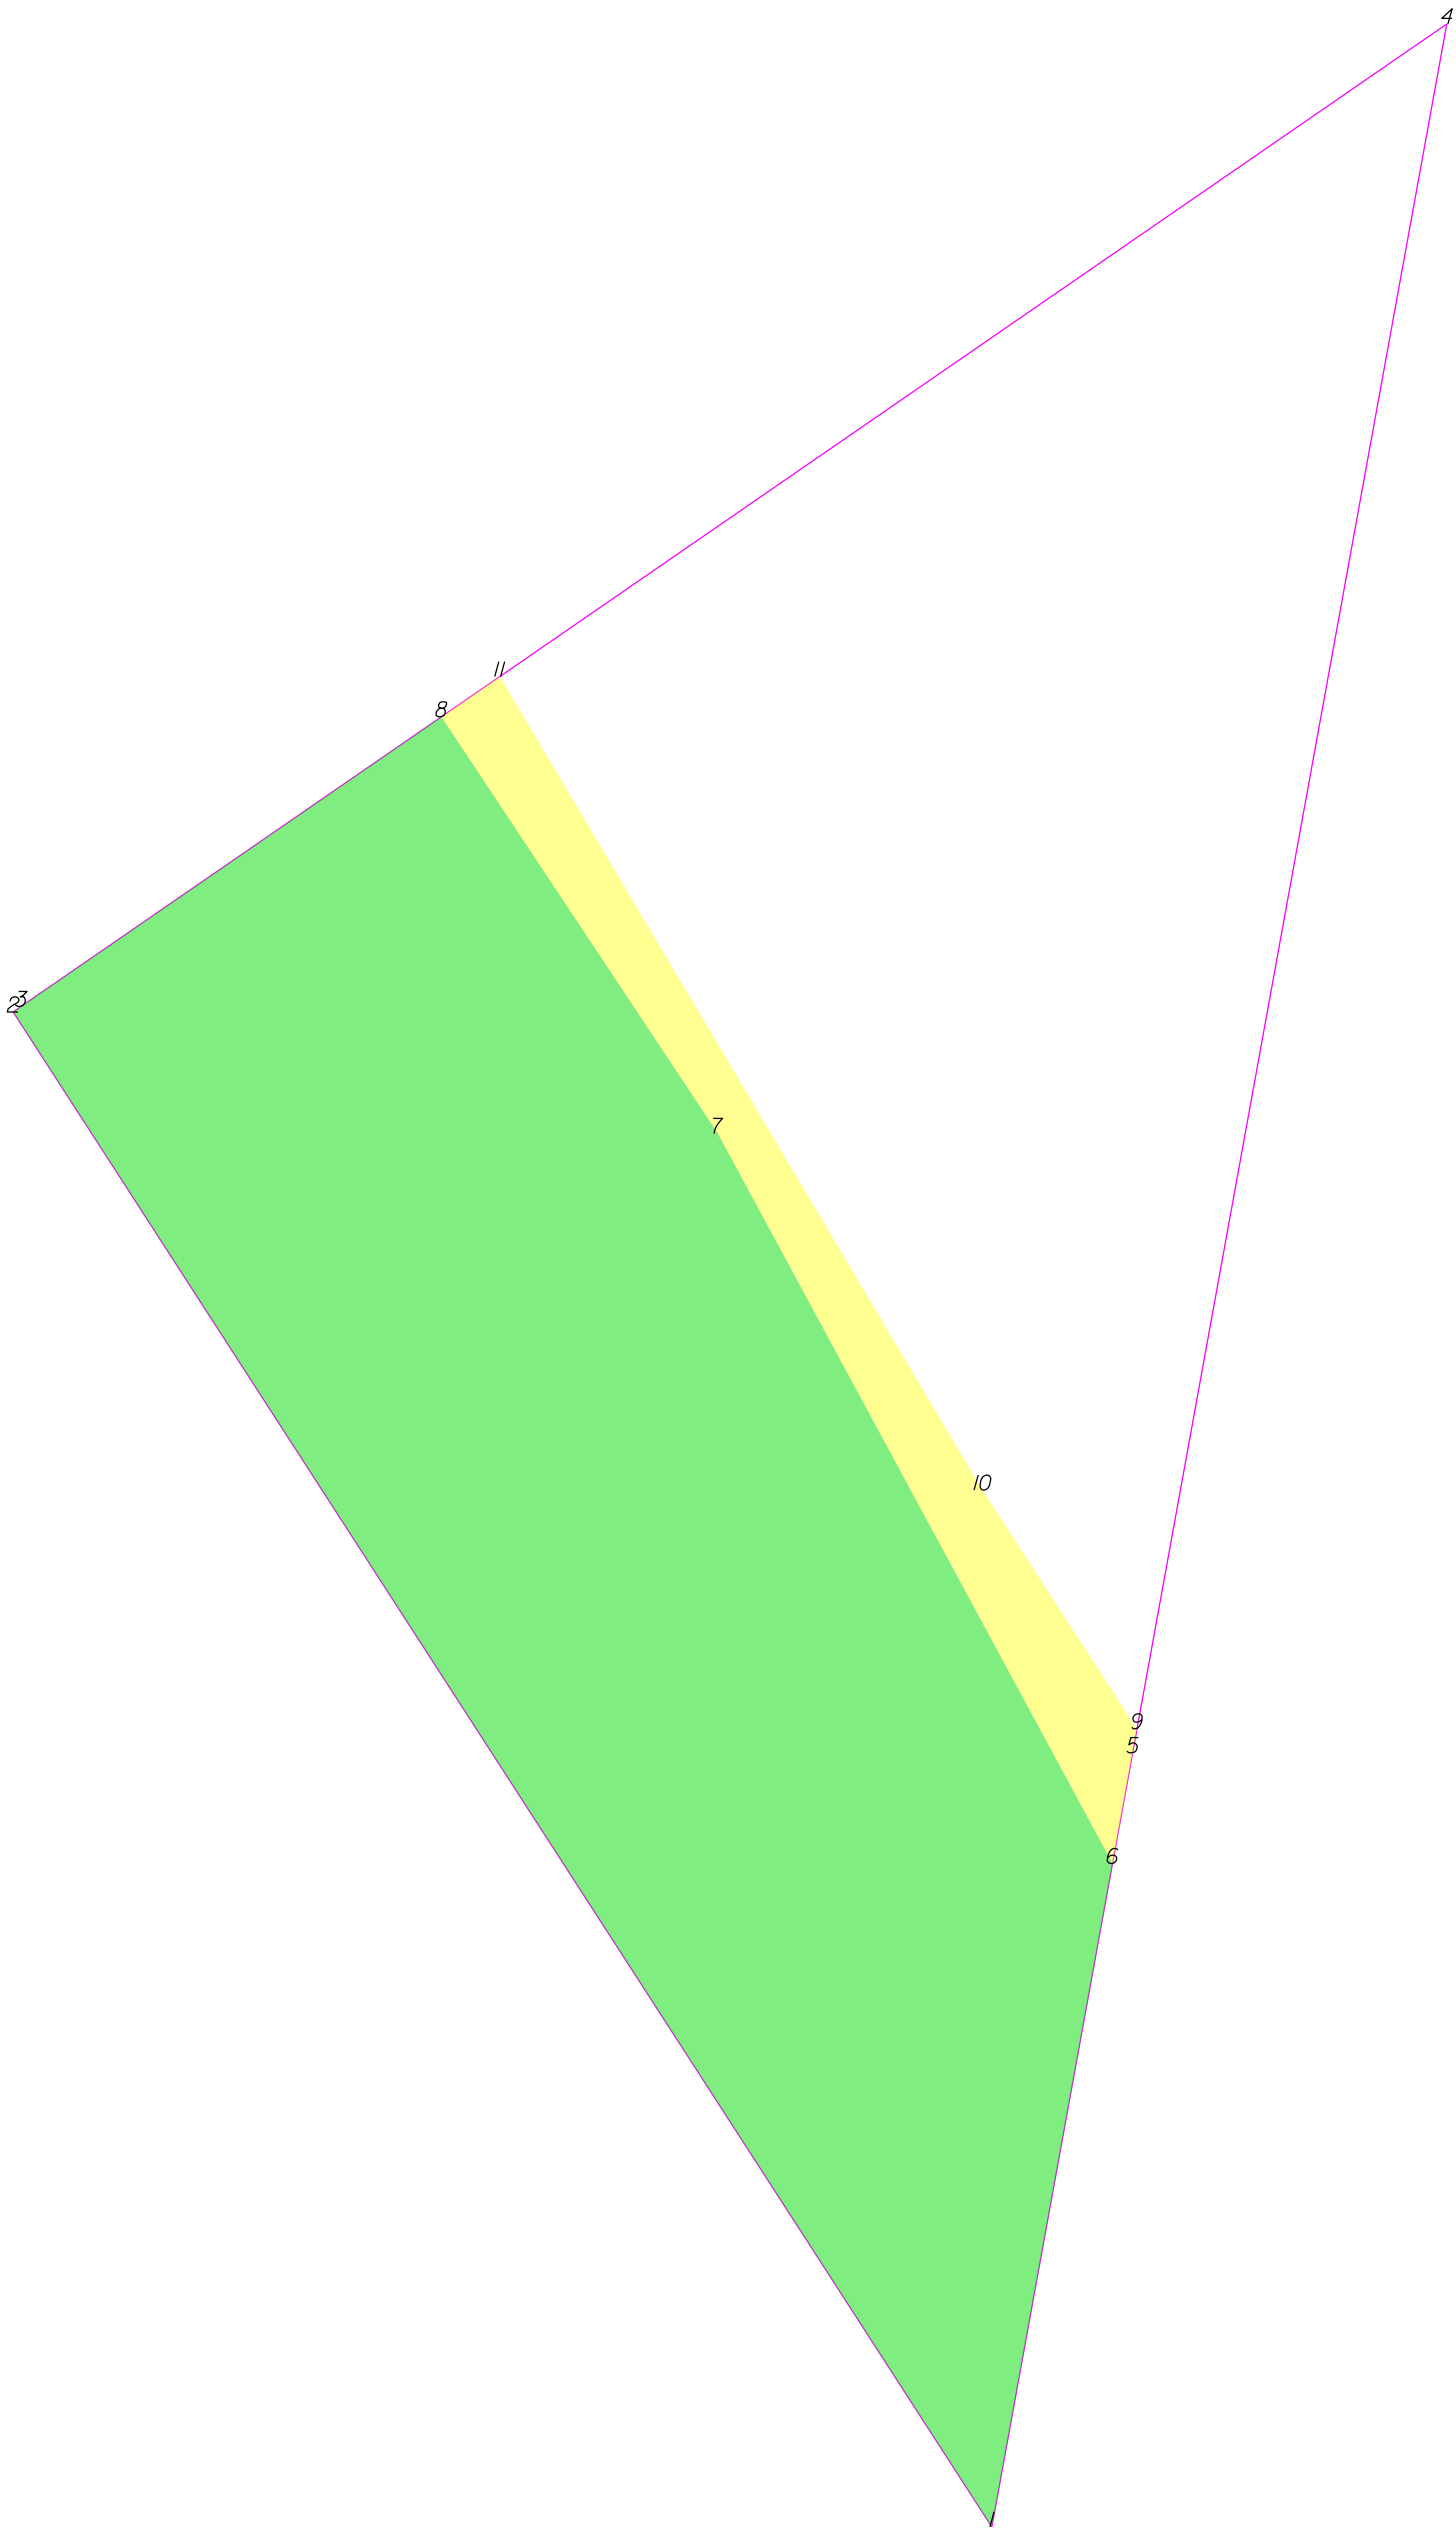

-L- Sta 227+00



THIS MAP IS NOT A CERTIFIED SURVEY AND HAS NOT BEEN REVIEWED BY A LOCAL GOVERNMENT AGENCY FOR COMPLIANCE WITH ANY APPLICABLE LAND DEVELOPMENT REGULATIONS. THE PROPERTY SHOWN ON THIS MAP WAS LOCATED FOR THE NORTH CAROLINA DEPARTMENT OF TRANSPORTATION FOR HIGHWAY DESIGN PURPOSES. SOME ERROR MAY EXIST BETWEEN THE GRAPHICAL AND ACTUAL GROUND LOCATIONS OF PROPERTY LINES. THIS MAP IS TO BE USED AS A GRAPHICAL REPRESENTATION OF THE NCDOT'S INTENT TO ACQUIRE PROPERTY FOR RIGHT OF WAY PURPOSES, AND IN NO WAY REPRESENTS AN ACTUAL BOUNDARY SURVEY OF THIS PROPERTY.

NORTH CAROLINA DEPARTMENT OF TRANSPORTATION	
RIGHT OF WAY BRANCH	
ERNESTINE W. QUICK	12-8-2021
PARCEL # 164	S:\CADD\U4758\DDRAFT\U4758_dee
DB 3267 PG 242	UNKNOWN SCALE


	SQR FT	ACRES		SQR M	HECTARES		
ROW Right	20350.969	0.467		1890.674	0.189		
FROM - TO	DISTANCE (FT/M)		BEARING	RADIUS (FT/M)		CURVE LENGTH (FT/M)	
-L- Sta 227+00 - 6	143.947		43.875	N 4°24'34.9" W			
6 - 7	134.091		40.871	N 28°23'33.9" W			
7 - 8	80.816		24.633	N 33°34'25.5" W			
8 - 3	82.471		25.137	S 55°25'47.7" W			
3 - 2	1.584		0.483	S 55°25'47.7" W			
2 - 1	291.455		88.836	S 32°52'12.9" E			
1 - 6	108.949		33.208	N 10°18'7.3" E			

	SQR FT	ACRES		SQR M	HECTARES		
TCE Right	2055.359	0.047		190.950	0.019		
FROM - TO	DISTANCE (FT/M)		BEARING	RADIUS (FT/M)		CURVE LENGTH (FT/M)	
-L- Sta 227+00 - 6	143.947		43.875	N 4°24'34.9" W			
6 - 5	18.191		5.545	N 10°18'7.3" E			
5 - 9	3.919		1.195	N 10°18'7.3" E			
9 - 10	45.966		14.010	N 32°55'27.7" W			
10 - 11	152.852		46.589	N 30°40'54.4" W			
11 - 8	11.450		3.490	S 55°25'47.7" W			
8 - 7	80.816		24.633	S 33°34'25.5" E			
7 - 6	134.091		40.871	S 28°23'33.9" E			

TYPE	COUNT	SQR FEET	ACRES
Parcel	1	40987.281	0.941
ROW Right	1	20350.969	0.467
TCE Right	1	2055.359	0.047
ROW Left	0	0.000	0.000
PDE Left	0	0.000	0.000
PDE Right	0	0.000	0.000
TDE Left	0	0.000	0.000
TDE Right	0	0.000	0.000
TCE Left	0	0.000	0.000
PUE Left	0	0.000	0.000
PUE Right	0	0.000	0.000
TSE Left	0	0.000	0.000
TSE Right	0	0.000	0.000
DUE Left	0	0.000	0.000
DUE Right	0	0.000	0.000
DTE Left	0	0.000	0.000
DTE Right	0	0.000	0.000
AUE_Left	0	0.000	0.000
AUE_Right	0	0.000	0.000
PCE Left	0	0.000	0.000
PCE Right	0	0.000	0.000
TUE Left	0	0.000	0.000
TUE Right	0	0.000	0.000
REM Left	0	0.000	0.000
REM Right	0	0.000	0.000
Other Left	0	0.000	0.000
Other Right	0	0.000	0.000
PE Left	0	0.000	0.000
PE Right	0	0.000	0.000

THIS MAP IS NOT A CERTIFIED SURVEY AND HAS NOT BEEN REVIEWED BY A LOCAL GOVERNMENT AGENCY FOR COMPLIANCE WITH ANY APPLICABLE LAND DEVELOPMENT REGULATIONS. THE PROPERTY SHOWN ON THIS MAP WAS LOCATED FOR THE NORTH CAROLINA DEPARTMENT OF TRANSPORTATION FOR HIGHWAY DESIGN PURPOSES. SOME ERROR MAY EXIST BETWEEN THE GRAPHICAL AND ACTUAL GROUND LOCATIONS OF PROPERTY LINES. THIS MAP IS TO BE USED AS A GRAPHICAL REPRESENTATION OF THE NCDOT'S INTENT TO ACQUIRE PROPERTY FOR RIGHT OF WAY PURPOSES, AND IN NO WAY REPRESENTS AN ACTUAL BOUNDARY SURVEY OF THIS PROPERTY.

NORTH CAROLINA DEPARTMENT OF TRANSPORTATION	
RIGHT OF WAY BRANCH	
ERNESTINE W. QUICK	12-8-2021
PARCEL # 164	S:\CADD\U4758\DDRAFT\U4758_dee
DB 3267 PG 242	UNKNOWN SCALE

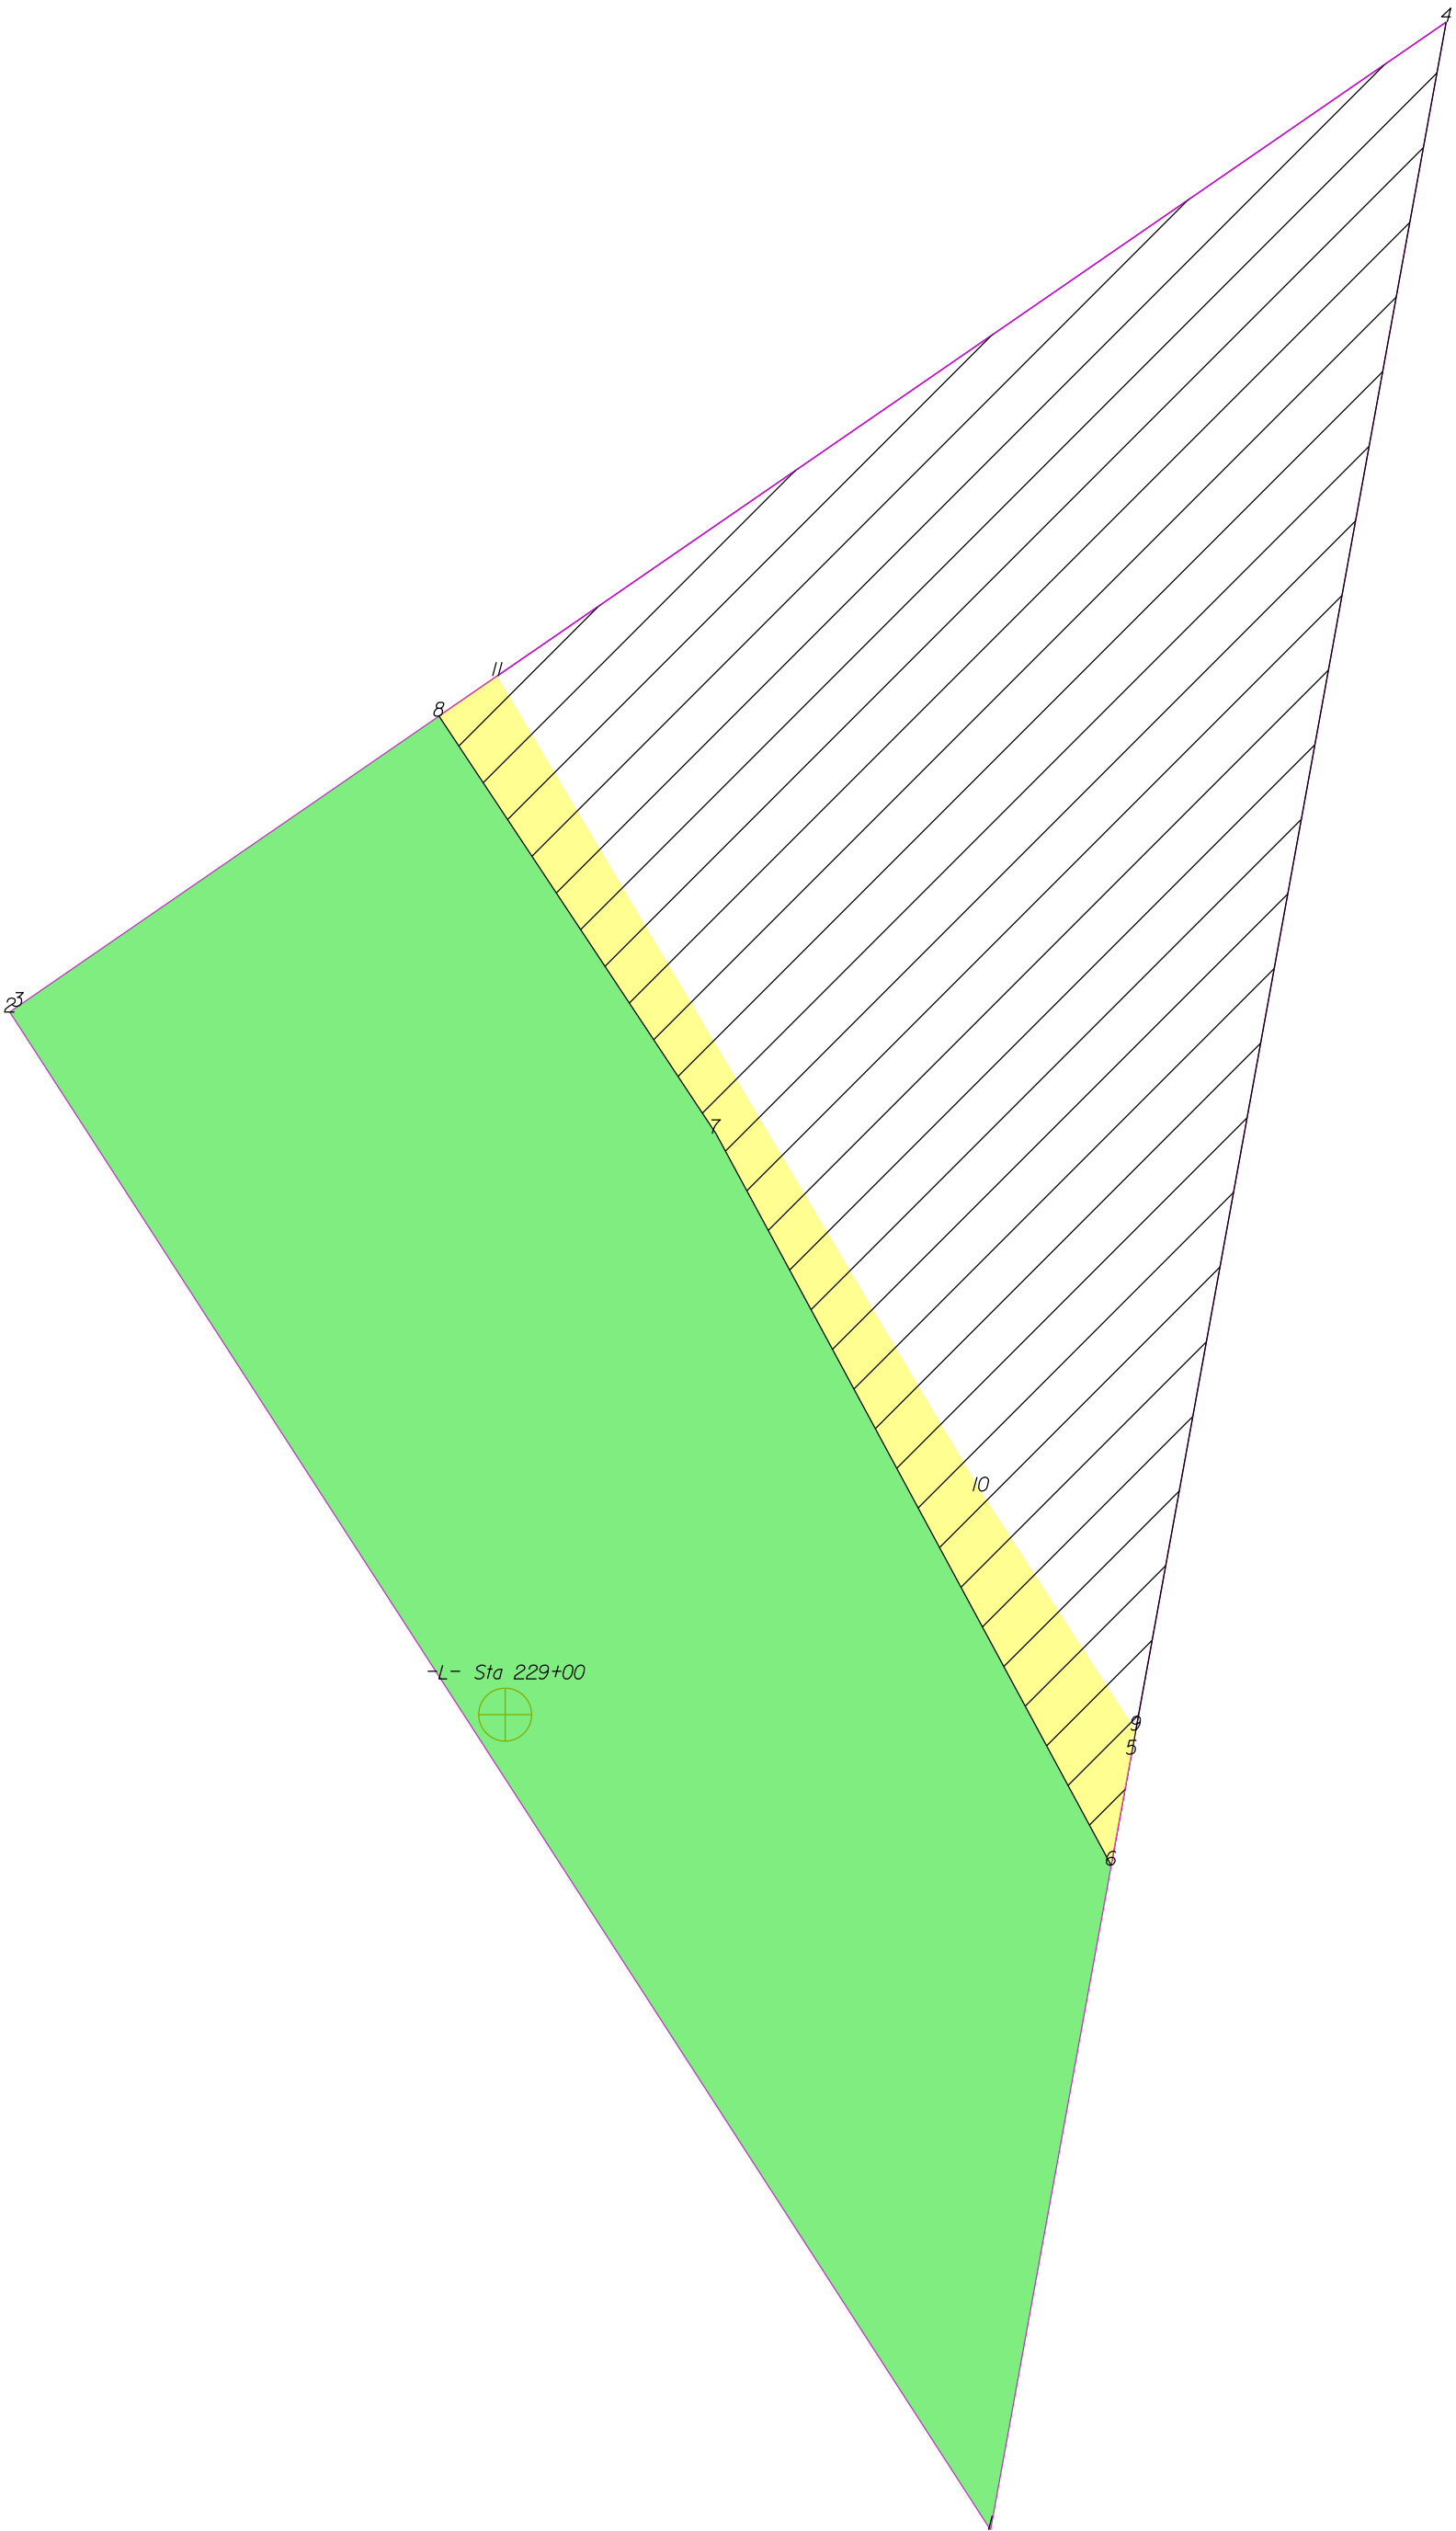

THIS MAP IS NOT A CERTIFIED SURVEY AND HAS NOT BEEN REVIEWED BY A LOCAL GOVERNMENT AGENCY FOR COMPLIANCE WITH ANY APPLICABLE LAND DEVELOPMENT REGULATIONS. THE PROPERTY SHOWN ON THIS MAP WAS LOCATED FOR THE NORTH CAROLINA DEPARTMENT OF TRANSPORTATION FOR HIGHWAY DESIGN PURPOSES. SOME ERROR MAY EXIST BETWEEN THE GRAPHICAL AND ACTUAL GROUND LOCATIONS OF PROPERTY LINES. THIS MAP IS TO BE USED AS A GRAPHICAL REPRESENTATION OF THE NCDOT'S INTENT TO ACQUIRE PROPERTY FOR RIGHT OF WAY PURPOSES, AND IN NO WAY REPRESENTS AN ACTUAL BOUNDARY SURVEY OF THIS PROPERTY.

NORTH CAROLINA DEPARTMENT OF TRANSPORTATION	
RIGHT OF WAY BRANCH	
ERNESTINE W.QUICK,TRUSTEE	04-19-2023
PARCEL * 164_Rem	S:\CADD\U4758\DDRAFT\U4758_dee
DB 8142 PG 1908	UNKNOWN SCALE

	SQR FT	ACRES	SQR M	HECTARES
ROW Right	20350.969	0.467	1890.674	0.189
FROM - TO	DISTANCE (FT/M)	BEARING	RADIUS (FT/M)	CURVE LENGTH (FT/M)
-L- Sta 229+00 - 6	100.732	30.703	S 76°3'15.3" E	
6 - 7	134.091	40.871	N 28°23'33.9" W	
7 - 8	80.816	24.633	N 33°34'25.5" W	
8 - 3	82.471	25.137	S 55°25'47.7" W	
3 - 2	1.584	0.483	S 55°25'47.7" W	
2 - 1	291.455	88.836	S 32°52'12.9" E	
1 - 6	108.949	33.208	N 10°18'7.3" E	


	SQR FT	ACRES	SQR M	HECTARES
TCE Right	2055.359	0.047	190.950	0.019
FROM - TO	DISTANCE (FT/M)	BEARING	RADIUS (FT/M)	CURVE LENGTH (FT/M)
-L- Sta 229+00 - 6	100.732	30.703	S 76°3'15.3" E	
6 - 5	18.191	5.545	N 10°18'7.3" E	
5 - 9	3.919	1.195	N 10°18'7.3" E	
9 - 10	45.966	14.010	N 32°55'27.7" W	
10 - 11	152.852	46.589	N 30°40'54.4" W	
11 - 8	11.450	3.490	S 55°25'47.7" W	
8 - 7	80.816	24.633	S 33°34'25.5" E	
7 - 6	134.091	40.871	S 28°23'33.9" E	

	SQR FT	ACRES	SQR M	HECTARES
REM Right	20636.313	0.474	1917.184	0.192
FROM - TO	DISTANCE (FT/M)	BEARING	RADIUS (FT/M)	CURVE LENGTH (FT/M)
-L- Sta 229+00 - 6	100.732	30.703	S 76°3'15.3" E	
6 - 5	18.191	5.545	N 10°18'7.3" E	
5 - 4	283.941	86.546	N 10°18'7.3" E	
4 - 8	197.328	60.146	S 55°25'47.7" W	
8 - 7	80.816	24.633	S 33°34'25.5" E	
7 - 6	134.091	40.871	S 28°23'33.9" E	

TYPE	COUNT	SQR FEET	ACRES
Parcel	1	40987.281	0.941
ROW Right	1	20350.969	0.467
TCE Right	1	2055.359	0.047
REM Right	1	20636.313	0.474
ROW Left	0	0.000	0.000
PDE Left	0	0.000	0.000
PDE Right	0	0.000	0.000
TDE Left	0	0.000	0.000
TDE Right	0	0.000	0.000
TCE Left	0	0.000	0.000
PUE Left	0	0.000	0.000
PUE Right	0	0.000	0.000
TSE Left	0	0.000	0.000
TSE Right	0	0.000	0.000
DUE Left	0	0.000	0.000
DUE Right	0	0.000	0.000
DTE Left	0	0.000	0.000
DTE Right	0	0.000	0.000
AUE_Left	0	0.000	0.000
AUE_Right	0	0.000	0.000
PCE Left	0	0.000	0.000
PCE Right	0	0.000	0.000
TUE Left	0	0.000	0.000
TUE Right	0	0.000	0.000
REM Left	0	0.000	0.000
Other Left	0	0.000	0.000
Other Right	0	0.000	0.000
PE Left	0	0.000	0.000
PE Right	0	0.000	0.000

THIS MAP IS NOT A CERTIFIED SURVEY AND HAS NOT BEEN REVIEWED BY A LOCAL GOVERNMENT AGENCY FOR COMPLIANCE WITH ANY APPLICABLE LAND DEVELOPMENT REGULATIONS. THE PROPERTY SHOWN ON THIS MAP WAS LOCATED FOR THE NORTH CAROLINA DEPARTMENT OF TRANSPORTATION FOR HIGHWAY DESIGN PURPOSES. SOME ERROR MAY EXIST BETWEEN THE GRAPHICAL AND ACTUAL GROUND LOCATIONS OF PROPERTY LINES. THIS MAP IS TO BE USED AS A GRAPHICAL REPRESENTATION OF THE NCDOT'S INTENT TO ACQUIRE PROPERTY FOR RIGHT OF WAY PURPOSES, AND IN NO WAY REPRESENTS AN ACTUAL BOUNDARY SURVEY OF THIS PROPERTY.

NORTH CAROLINA DEPARTMENT OF TRANSPORTATION	
RIGHT OF WAY BRANCH	
ERNESTINE W.QUICK,TRUSTEE	04-19-2023
PARCEL * 164_Rem	S:\CADD\U4758\DDRAFT\U4758_dee
DB 8142 PG 1908	UNKNOWN SCALE

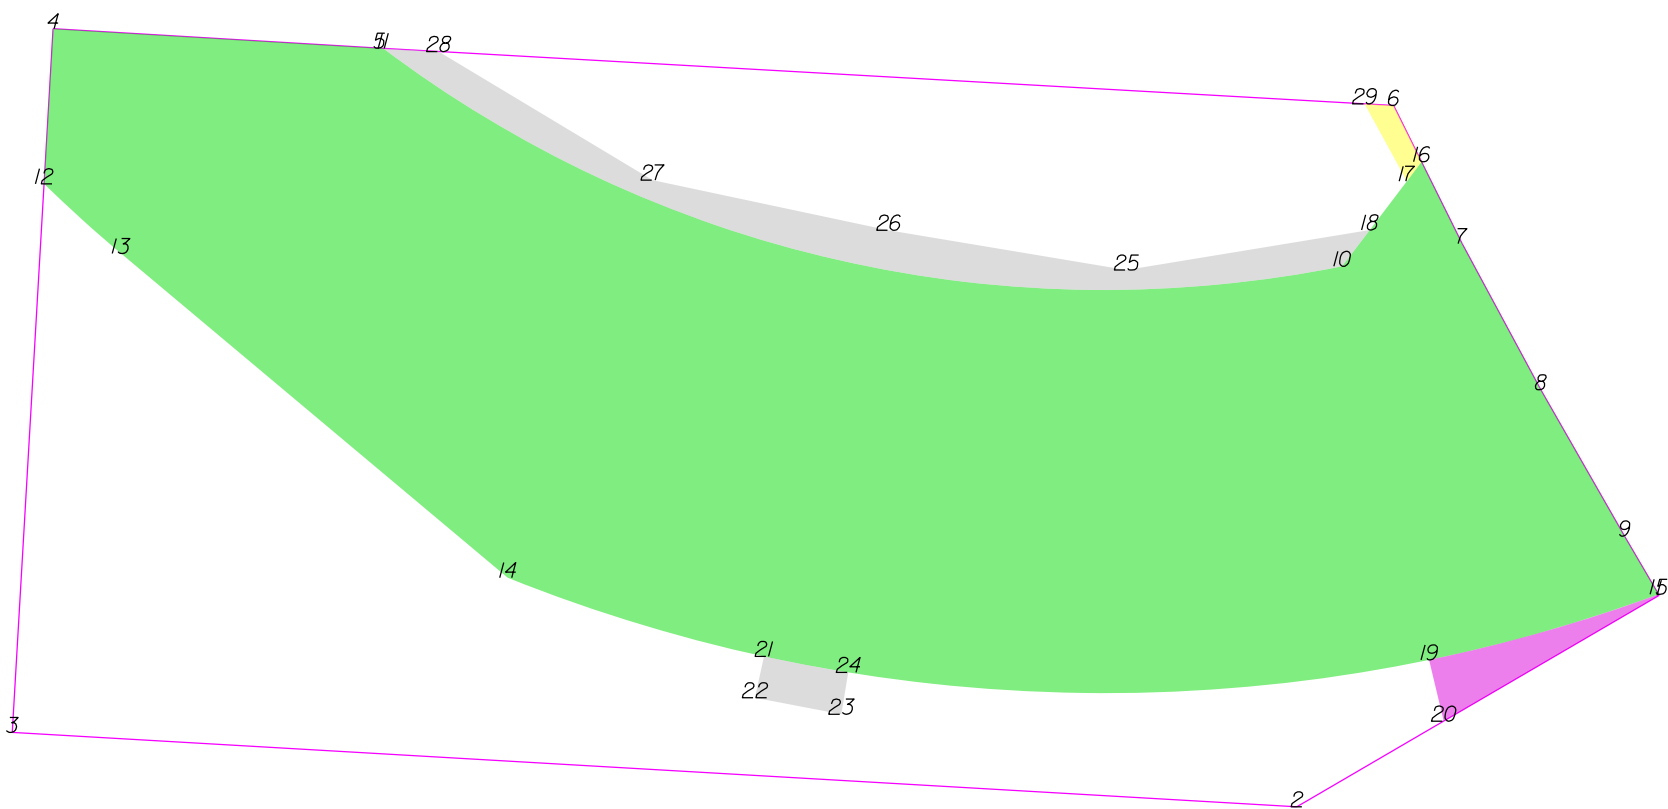

THIS MAP IS NOT A CERTIFIED SURVEY AND HAS NOT BEEN REVIEWED BY A LOCAL GOVERNMENT AGENCY FOR COMPLIANCE WITH ANY APPLICABLE LAND DEVELOPMENT REGULATIONS. THE PROPERTY SHOWN ON THIS MAP WAS LOCATED FOR THE NORTH CAROLINA DEPARTMENT OF TRANSPORTATION FOR HIGHWAY DESIGN PURPOSES. SOME ERROR MAY EXIST BETWEEN THE GRAPHICAL AND ACTUAL GROUND LOCATIONS OF PROPERTY LINES. THIS MAP IS TO BE USED AS A GRAPHICAL REPRESENTATION OF THE NCDOT'S INTENT TO ACQUIRE PROPERTY FOR RIGHT OF WAY PURPOSES, AND IN NO WAY REPRESENTS AN ACTUAL BOUNDARY SURVEY OF THIS PROPERTY.

NORTH CAROLINA DEPARTMENT OF TRANSPORTATION	
RIGHT OF WAY BRANCH	
PIEDMONT CHEERWINE BOTTLING COMPANY	11-3-2021
PARCEL # 165	S:\CADD\U4758\DDRAFT\U4758_dee
DB 4321 PG 569	UNKNOWN SCALE

	SQR FT	ACRES		SQR M		HECTARES	
ROW Left	74521.943	1.711		6923.343		0.692	
FROM - TO	DISTANCE (FT/M)		BEARING	RADIUS (FT/M)		CURVE LENGTH (FT/M)	
-L- Sta 233+00 - 10	165.366	50.404	N 72°54'57.3" W				
10 - 11	348.806	106.316	N 77°11'38.9" W	425.000	129.540	359.421	109.552
11 - 5	1.353	0.412	N 86°46'5.3" W				
5 - 4	115.980	35.351	N 86°34'54.2" W				
4 - 12	55.133	16.805	S 3°18'29.1" W				
12 - 13	36.832	11.226	S 47°46'59.7" E	540.000	164.592	36.839	11.229
13 - 14	178.990	54.556	S 50°2'16.6" E				
14 - 15	408.319	124.456	S 89°10'16.0" E	568.000	173.127	417.665	127.305
15 - 9	23.924	7.292	N 30°17'19.1" W				
9 - 8	59.790	18.224	N 29°49'14.1" W				
8 - 7	58.890	17.950	N 28°14'59.1" W				
7 - 16	32.388	9.872	N 26°22'44.1" W				
16 - 17	8.681	2.646	S 37°18'27.4" W				
17 - 18	21.704	6.615	S 37°18'27.4" W				
18 - 10	16.218	4.943	S 37°18'27.4" W				

	SQR FT	ACRES		SQR M		HECTARES	
PDE Left	871.971	0.020		81.009		0.008	
FROM - TO	DISTANCE (FT/M)		BEARING	RADIUS (FT/M)		CURVE LENGTH (FT/M)	
-L- Sta 233+00 - 15	81.776	24.925	S 34°1'34.3" W				
15 - 19	84.656	25.803	S 74°2'13.4" W	568.000	173.127	84.734	25.827
19 - 20	22.317	6.802	S 13°17'42.4" E				
20 - 1	88.546	26.989	N 59°42'40.9" E				
1 - 15	0.396	0.121	N 30°17'19.1" W				

	SQR FT	ACRES		SQR M		HECTARES	
TDE Left	458.410	0.011		42.588		0.004	
FROM - TO	DISTANCE (FT/M)		BEARING	RADIUS (FT/M)		CURVE LENGTH (FT/M)	
-L- Sta 233+00 - 21	374.098	114.025	S 76°6'30.9" W				
21 - 22	15.000	4.572	S 12°17'32.2" W				
22 - 23	31.250	9.525	S 79°14'36.5" E				
23 - 24	15.000	4.572	N 9°13'14.8" E				
24 - 21	30.446	9.280	N 79°14'36.5" W	568.000	173.127	30.449	9.281

	SQR FT	ACRES		SQR M		HECTARES	
TDE Left	3931.977	0.090		365.294		0.037	
FROM - TO	DISTANCE (FT/M)		BEARING	RADIUS (FT/M)		CURVE LENGTH (FT/M)	
-L- Sta 233+00 - 11	513.859	156.624	N 75°49'6.6" W				
11 - 10	348.806	106.316	S 77°11'38.9" E	425.000	129.540	359.421	109.552
10 - 18	16.218	4.943	N 37°18'27.4" E				
18 - 25	87.448	26.654	S 80°37'29.1" W				
25 - 26	85.596	26.090	N 80°29'3.7" W				
26 - 27	85.596	26.090	N 78°0'9.3" W				
27 - 28	88.549	26.990	N 59°0'1.7" W				
28 - 11	19.664	5.994	N 86°46'5.3" W				

	SQR FT	ACRES		SQR M		HECTARES	
TCE Left	225.173	0.005		20.919		0.002	
FROM - TO	DISTANCE (FT/M)		BEARING	RADIUS (FT/M)		CURVE LENGTH (FT/M)	
-L- Sta 233+00 - 16	155.530	47.406	N 56°35'8.9" W				
16 - 6	22.328	6.806	N 26°22'44.1" W				
6 - 29	10.397	3.169	N 86°46'5.3" W				
29 - 17	31.339	9.552	S 28°40'43.1" E				
17 - 16	8.681	2.646	N 37°18'27.4" E				


THIS MAP IS NOT A CERTIFIED SURVEY AND HAS NOT BEEN REVIEWED BY A LOCAL GOVERNMENT AGENCY FOR COMPLIANCE WITH ANY APPLICABLE LAND DEVELOPMENT REGULATIONS. THE PROPERTY SHOWN ON THIS MAP WAS LOCATED FOR THE NORTH CAROLINA DEPARTMENT OF TRANSPORTATION FOR HIGHWAY DESIGN PURPOSES. SOME ERROR MAY EXIST BETWEEN THE GRAPHICAL AND ACTUAL GROUND LOCATIONS OF PROPERTY LINES. THIS MAP IS TO BE USED AS A GRAPHICAL REPRESENTATION OF THE NCDOT'S INTENT TO ACQUIRE PROPERTY FOR RIGHT OF WAY PURPOSES, AND IN NO WAY REPRESENTS AN ACTUAL BOUNDARY SURVEY OF THIS PROPERTY.

NORTH CAROLINA DEPARTMENT OF TRANSPORTATION	
RIGHT OF WAY BRANCH	
PIEDMONT CHEERWINE BOTTLING COMPANY	11-3-2021
PARCEL # 165	S:\CADD\U4758\DDRAFT\U4758_dee
DB 4321 PG 569	UNKNOWN SCALE

TYPE	COUNT	SQR FEET	ACRES
Parcel	1	131073.096	3.009
ROW Left	1	74521.943	1.711
PDE Left	1	871.971	0.020
TDE Left	2	4390.387	0.101
TCE Left	1	225.173	0.005
ROW Right	0	0.000	0.000
PDE Right	0	0.000	0.000
TDE Right	0	0.000	0.000
TCE Right	0	0.000	0.000
PUE Left	0	0.000	0.000
PUE Right	0	0.000	0.000
TSE Left	0	0.000	0.000
TSE Right	0	0.000	0.000
DUE Left	0	0.000	0.000
DUE Right	0	0.000	0.000
DTE Left	0	0.000	0.000
DTE Right	0	0.000	0.000
AUE_Left	0	0.000	0.000
AUE_Right	0	0.000	0.000
PCE Left	0	0.000	0.000
PCE Right	0	0.000	0.000
TUE Left	0	0.000	0.000
TUE Right	0	0.000	0.000
REM Left	0	0.000	0.000
REM Right	0	0.000	0.000
Other Left	0	0.000	0.000
Other Right	0	0.000	0.000
PE Left	0	0.000	0.000
PE Right	0	0.000	0.000

THIS MAP IS NOT A CERTIFIED SURVEY AND HAS NOT BEEN REVIEWED BY A LOCAL GOVERNMENT AGENCY FOR COMPLIANCE WITH ANY APPLICABLE LAND DEVELOPMENT REGULATIONS. THE PROPERTY SHOWN ON THIS MAP WAS LOCATED FOR THE NORTH CAROLINA DEPARTMENT OF TRANSPORTATION FOR HIGHWAY DESIGN PURPOSES. SOME ERROR MAY EXIST BETWEEN THE GRAPHICAL AND ACTUAL GROUND LOCATIONS OF PROPERTY LINES. THIS MAP IS TO BE USED AS A GRAPHICAL REPRESENTATION OF THE NCDOT'S INTENT TO ACQUIRE PROPERTY FOR RIGHT OF WAY PURPOSES, AND IN NO WAY REPRESENTS AN ACTUAL BOUNDARY SURVEY OF THIS PROPERTY.

NORTH CAROLINA DEPARTMENT OF TRANSPORTATION	
RIGHT OF WAY BRANCH	
PIEDMONT CHEERWINE BOTTLING COMPANY	11-3-2021
PARCEL # 165	S:\CADD\U4758\DDRAFT\U4758_dee
DB 4321 PG 569	UNKNOWN SCALE

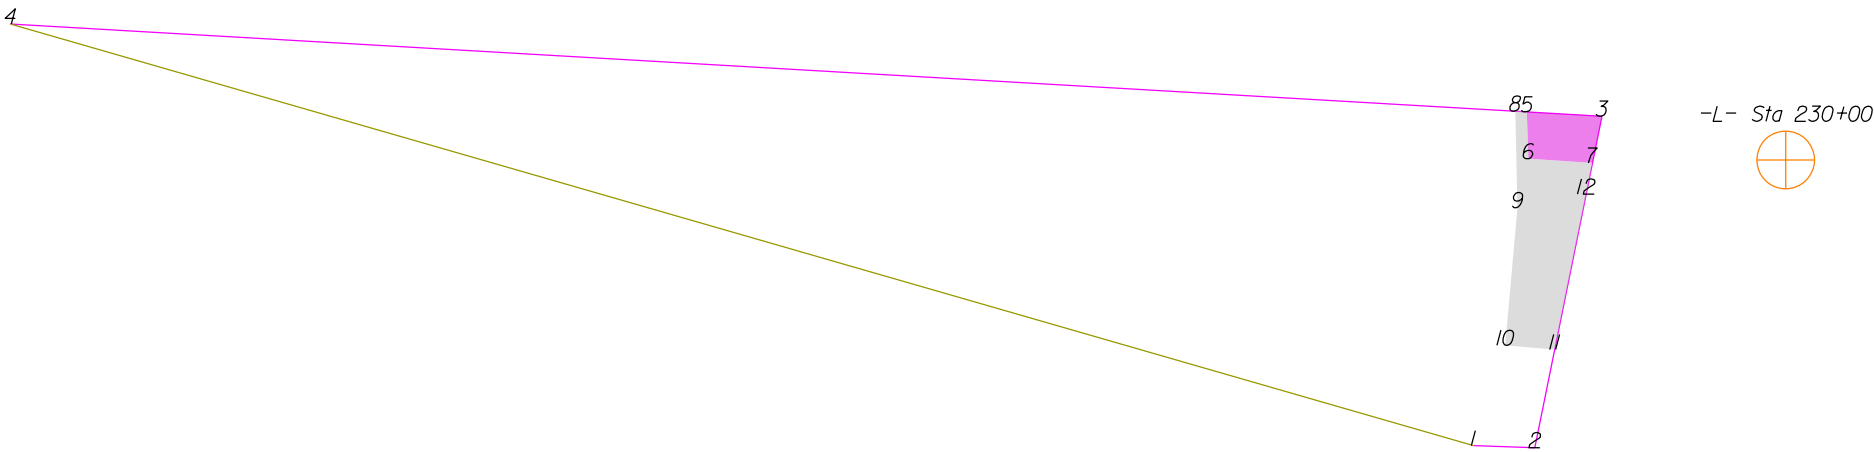

THIS MAP IS NOT A CERTIFIED SURVEY AND HAS NOT BEEN REVIEWED BY A LOCAL GOVERNMENT AGENCY FOR COMPLIANCE WITH ANY APPLICABLE LAND DEVELOPMENT REGULATIONS. THE PROPERTY SHOWN ON THIS MAP WAS LOCATED FOR THE NORTH CAROLINA DEPARTMENT OF TRANSPORTATION FOR HIGHWAY DESIGN PURPOSES. SOME ERROR MAY EXIST BETWEEN THE GRAPHICAL AND ACTUAL GROUND LOCATIONS OF PROPERTY LINES. THIS MAP IS TO BE USED AS A GRAPHICAL REPRESENTATION OF THE NCDOT'S INTENT TO ACQUIRE PROPERTY FOR RIGHT OF WAY PURPOSES, AND IN NO WAY REPRESENTS AN ACTUAL BOUNDARY SURVEY OF THIS PROPERTY.

NORTH CAROLINA DEPARTMENT OF TRANSPORTATION	
RIGHT OF WAY BRANCH	
EPHRAIM PROPERTIES,LLC.	09-6-2022
PARCEL # 165A	S:\CADD\U4758\DDRAFT\U4758_dee
DB 6167 PG 1204	UNKNOWN SCALE


	SQR FT	ACRES	SQR M	HECTARES
PDE Left	2479.674	0.057	230.370	0.023
FROM - TO	DISTANCE (FT/M)	BEARING	RADIUS (FT/M)	CURVE LENGTH (FT/M)
-L- Sta 230+00 - 5	228.758	69.725	N 79°27'18.2" W	
5 - 6	40.867	12.456	S 1°53'10.2" E	
6 - 7	55.798	17.007	S 86°13'34.0" E	
7 - 3	41.561	12.668	N 11°27'30.1" E	
3 - 5	65.388	19.930	N 86°40'54.1" W	

	SQR FT	ACRES	SQR M	HECTARES
TDE Left	9066.408	0.208	842.300	0.084
FROM - TO	DISTANCE (FT/M)	BEARING	RADIUS (FT/M)	CURVE LENGTH (FT/M)
-L- Sta 230+00 - 8	238.819	72.792	N 79°45'39.7" W	
8 - 9	83.914	25.577	S 1°24'10.8" E	
9 - 10	120.026	36.584	S 5°5'48.2" W	
10 - 11	43.059	13.125	S 84°59'0.8" E	
11 - 12	137.919	42.038	N 11°27'30.1" E	
12 - 7	27.480	8.376	N 11°27'30.1" E	
7 - 6	55.798	17.007	N 86°13'34.0" W	
6 - 5	40.867	12.456	N 1°53'10.2" W	
5 - 8	10.139	3.090	N 86°40'54.1" W	

TYPE	COUNT	SQR FEET	ACRES
Parcel	1	210291.64	4.828
PDE Left	1	2479.674	0.057
TDE Left	1	9066.408	0.208
ROW Left	0	0.000	0.000
ROW Right	0	0.000	0.000
PDE Right	0	0.000	0.000
TDE Right	0	0.000	0.000
TCE Left	0	0.000	0.000
TCE Right	0	0.000	0.000
PUE Left	0	0.000	0.000
PUE Right	0	0.000	0.000
TSE Left	0	0.000	0.000
TSE Right	0	0.000	0.000
DUE Left	0	0.000	0.000
DUE Right	0	0.000	0.000
DTE Left	0	0.000	0.000
DTE Right	0	0.000	0.000
AUE_Left	0	0.000	0.000
AUE_Right	0	0.000	0.000
PCE Left	0	0.000	0.000
PCE Right	0	0.000	0.000
TUE Left	0	0.000	0.000
TUE Right	0	0.000	0.000
REM Left	0	0.000	0.000
REM Right	0	0.000	0.000
Other Left	0	0.000	0.000
Other Right	0	0.000	0.000
PE Left	0	0.000	0.000
PE Right	0	0.000	0.000

THIS MAP IS NOT A CERTIFIED SURVEY AND HAS NOT BEEN REVIEWED BY A LOCAL GOVERNMENT AGENCY FOR COMPLIANCE WITH ANY APPLICABLE LAND DEVELOPMENT REGULATIONS. THE PROPERTY SHOWN ON THIS MAP WAS LOCATED FOR THE NORTH CAROLINA DEPARTMENT OF TRANSPORTATION FOR HIGHWAY DESIGN PURPOSES. SOME ERROR MAY EXIST BETWEEN THE GRAPHICAL AND ACTUAL GROUND LOCATIONS OF PROPERTY LINES. THIS MAP IS TO BE USED AS A GRAPHICAL REPRESENTATION OF THE NCDOT'S INTENT TO ACQUIRE PROPERTY FOR RIGHT OF WAY PURPOSES, AND IN NO WAY REPRESENTS AN ACTUAL BOUNDARY SURVEY OF THIS PROPERTY.

NORTH CAROLINA DEPARTMENT OF TRANSPORTATION	
RIGHT OF WAY BRANCH	
EPHRAIM PROPERTIES,LLC.	09-6-2022
PARCEL # 165A	S:\CADD\U4758\DDRAFT\U4758_dee
DB 6167 PG 1204	UNKNOWN SCALE

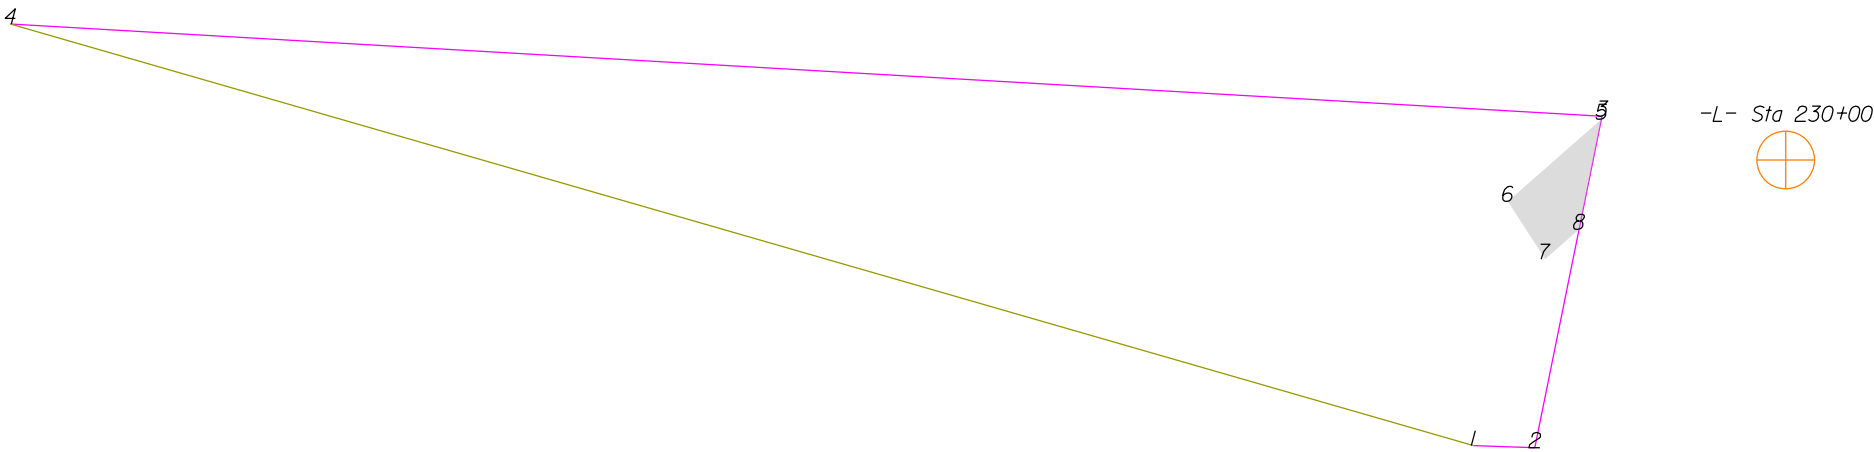

THIS MAP IS NOT A CERTIFIED SURVEY AND HAS NOT BEEN REVIEWED BY A LOCAL GOVERNMENT AGENCY FOR COMPLIANCE WITH ANY APPLICABLE LAND DEVELOPMENT REGULATIONS. THE PROPERTY SHOWN ON THIS MAP WAS LOCATED FOR THE NORTH CAROLINA DEPARTMENT OF TRANSPORTATION FOR HIGHWAY DESIGN PURPOSES. SOME ERROR MAY EXIST BETWEEN THE GRAPHICAL AND ACTUAL GROUND LOCATIONS OF PROPERTY LINES. THIS MAP IS TO BE USED AS A GRAPHICAL REPRESENTATION OF THE NCDOT'S INTENT TO ACQUIRE PROPERTY FOR RIGHT OF WAY PURPOSES, AND IN NO WAY REPRESENTS AN ACTUAL BOUNDARY SURVEY OF THIS PROPERTY.


NORTH CAROLINA DEPARTMENT OF TRANSPORTATION	
RIGHT OF WAY BRANCH	
EPHRAIM PROPERTIES,LLC.	04-10-2024
PARCEL # 165A	Z:\CADD\U4758\DDRAFT\U4758_dee
DB 6167 PG 1204	UNKNOWN SCALE

	SQR FT	ACRES		SQR M		HECTARES	
TDE Left	4362.812	0.100		405.320		0.041	
FROM - TO		DISTANCE (FT/M)		BEARING	RADIUS (FT/M)		CURVE LENGTH (FT/M)
-L- Sta 230+00 - 5		164.025	49.995	N 77°31'57.5" W			
5 - 6		108.227	32.988	S 48°43'22.1" W			
6 - 7		60.000	18.288	S 32°58'14.3" E			
7 - 8		39.098	11.917	N 48°27'27.8" E			
8 - 5		97.754	29.796	N 11°27'30.1" E			

TYPE	COUNT	SQR FEET	ACRES
Parcel	1	210291.164	4.828
TDE Left	1	4362.812	0.100
ROW Left	0	0.000	0.000
ROW Right	0	0.000	0.000
PDE Left	0	0.000	0.000
PDE Right	0	0.000	0.000
TDE Right	0	0.000	0.000
TCE Left	0	0.000	0.000
TCE Right	0	0.000	0.000
PUE Left	0	0.000	0.000
PUE Right	0	0.000	0.000
TSE Left	0	0.000	0.000
TSE Right	0	0.000	0.000
DUE Left	0	0.000	0.000
DUE Right	0	0.000	0.000
DTE Left	0	0.000	0.000
DTE Right	0	0.000	0.000
AUE_Left	0	0.000	0.000
AUE_Right	0	0.000	0.000
PCE Left	0	0.000	0.000
PCE Right	0	0.000	0.000
TUE Left	0	0.000	0.000
TUE Right	0	0.000	0.000
REM Left	0	0.000	0.000
REM Right	0	0.000	0.000
Other Left	0	0.000	0.000
Other Right	0	0.000	0.000
PE Left	0	0.000	0.000
PE Right	0	0.000	0.000

THIS MAP IS NOT A CERTIFIED SURVEY AND HAS NOT BEEN REVIEWED BY A LOCAL GOVERNMENT AGENCY FOR COMPLIANCE WITH ANY APPLICABLE LAND DEVELOPMENT REGULATIONS. THE PROPERTY SHOWN ON THIS MAP WAS LOCATED FOR THE NORTH CAROLINA DEPARTMENT OF TRANSPORTATION FOR HIGHWAY DESIGN PURPOSES. SOME ERROR MAY EXIST BETWEEN THE GRAPHICAL AND ACTUAL GROUND LOCATIONS OF PROPERTY LINES. THIS MAP IS TO BE USED AS A GRAPHICAL REPRESENTATION OF THE NCDOT'S INTENT TO ACQUIRE PROPERTY FOR RIGHT OF WAY PURPOSES, AND IN NO WAY REPRESENTS AN ACTUAL BOUNDARY SURVEY OF THIS PROPERTY.

NORTH CAROLINA DEPARTMENT OF TRANSPORTATION	
RIGHT OF WAY BRANCH	
EPHRAIM PROPERTIES,LLC.	04-10-2024
PARCEL # 165A	Z:\CADD\U4758\DDRAFT\U4758_dee
DB 6167 PG 1204	UNKNOWN SCALE

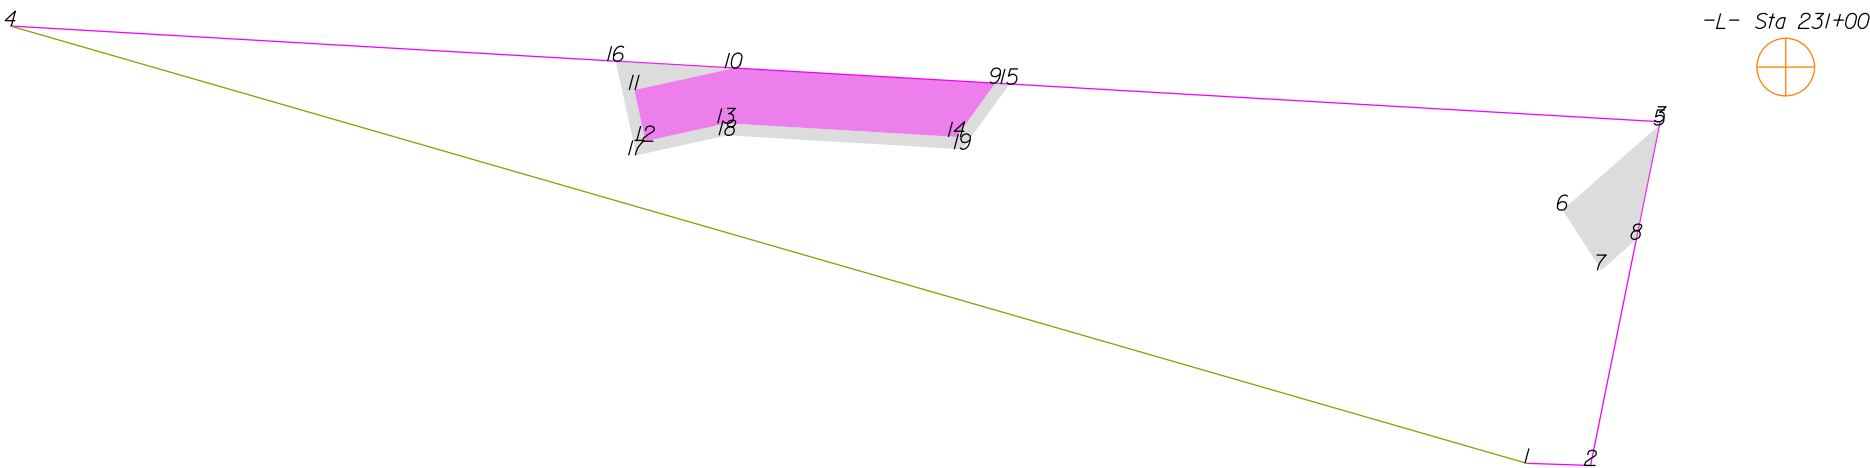

THIS MAP IS NOT A CERTIFIED SURVEY AND HAS NOT BEEN REVIEWED BY A LOCAL GOVERNMENT AGENCY FOR COMPLIANCE WITH ANY APPLICABLE LAND DEVELOPMENT REGULATIONS. THE PROPERTY SHOWN ON THIS MAP WAS LOCATED FOR THE NORTH CAROLINA DEPARTMENT OF TRANSPORTATION FOR HIGHWAY DESIGN PURPOSES. SOME ERROR MAY EXIST BETWEEN THE GRAPHICAL AND ACTUAL GROUND LOCATIONS OF PROPERTY LINES. THIS MAP IS TO BE USED AS A GRAPHICAL REPRESENTATION OF THE NCDOT'S INTENT TO ACQUIRE PROPERTY FOR RIGHT OF WAY PURPOSES, AND IN NO WAY REPRESENTS AN ACTUAL BOUNDARY SURVEY OF THIS PROPERTY.

NORTH CAROLINA DEPARTMENT OF TRANSPORTATION	
RIGHT OF WAY BRANCH	
EPHRAIM PROPERTIES,LLC.	07-25-2024
PARCEL # 165A	Z:\CADD\U4758\DDRAFT\U4758_dee
DB 6167 PG 1204	UNKNOWN SCALE

	SQR FT	ACRES	SQR M	HECTARES
TDE Left	4362.812	0.100	405.320	0.041
FROM - TO	DISTANCE (FT/M)	BEARING	RADIUS (FT/M)	CURVE LENGTH (FT/M)
-L- Sta 231+00 - 5	116.329	35.457	S 65°21'57.2" W	
5 - 6	108.227	32.988	S 48°43'22.1" W	
6 - 7	60.000	18.288	S 32°58'14.3" E	
7 - 8	39.098	11.917	N 48°27'27.8" E	
8 - 5	97.754	29.796	N 11°27'30.1" E	


	SQR FT	ACRES	SQR M	HECTARES
PDE Left	13051.054	0.300	1212.487	0.121
FROM - TO	DISTANCE (FT/M)	BEARING	RADIUS (FT/M)	CURVE LENGTH (FT/M)
-L- Sta 231+00 - 9	662.791	202.019	S 88°49'59.0" W	
9 - 10	219.760	66.983	N 86°40'54.1" W	
10 - 11	85.335	26.010	S 77°37'10.6" W	
11 - 12	44.000	13.411	S 12°22'49.4" E	
12 - 13	69.506	21.185	N 77°37'10.6" E	
13 - 14	193.155	58.874	S 86°38'30.7" E	
14 - 9	55.537	16.928	N 35°56'23.0" E	

	SQR FT	ACRES	SQR M	HECTARES
TDE Left	5072.195	0.116	471.224	0.047
FROM - TO	DISTANCE (FT/M)	BEARING	RADIUS (FT/M)	CURVE LENGTH (FT/M)
-L- Sta 231+00 - 15	650.955	198.412	S 88°45'4.8" W	
15 - 9	11.873	3.619	N 86°40'54.1" W	
9 - 14	55.537	16.928	S 35°56'23.0" W	
14 - 13	193.155	58.874	N 86°38'30.7" W	
13 - 12	69.506	21.185	S 77°37'10.6" W	
12 - 11	44.000	13.411	N 12°22'49.4" W	
11 - 10	85.335	26.010	N 77°37'10.6" E	
10 - 16	99.029	30.184	N 86°40'54.1" W	
16 - 17	80.795	24.626	S 12°22'49.4" E	
17 - 18	78.123	23.812	N 77°37'10.6" E	
18 - 19	197.250	60.122	S 86°38'30.7" E	
19 - 15	67.415	20.548	N 35°56'23.0" E	

TYPE	COUNT	SQR FEET	ACRES
Parcel	1	210291.164	4.828
TDE Left	2	9435.007	0.217
PDE Left	1	13051.054	0.300
ROW Left	0	0.000	0.000
ROW Right	0	0.000	0.000
PDE Right	0	0.000	0.000
TDE Right	0	0.000	0.000
TCE Left	0	0.000	0.000
TCE Right	0	0.000	0.000
PUE Left	0	0.000	0.000
PUE Right	0	0.000	0.000
TSE Left	0	0.000	0.000
TSE Right	0	0.000	0.000
DUE Left	0	0.000	0.000
DUE Right	0	0.000	0.000
DTE Left	0	0.000	0.000
DTE Right	0	0.000	0.000
AUE_Left	0	0.000	0.000
AUE_Right	0	0.000	0.000
PCE Left	0	0.000	0.000
PCE Right	0	0.000	0.000
TUE Left	0	0.000	0.000
TUE Right	0	0.000	0.000
REM Left	0	0.000	0.000
REM Right	0	0.000	0.000
Other Left	0	0.000	0.000
Other Right	0	0.000	0.000
PE Left	0	0.000	0.000
PE Right	0	0.000	0.000

THIS MAP IS NOT A CERTIFIED SURVEY AND HAS NOT BEEN REVIEWED BY A LOCAL GOVERNMENT AGENCY FOR COMPLIANCE WITH ANY APPLICABLE LAND DEVELOPMENT REGULATIONS. THE PROPERTY SHOWN ON THIS MAP WAS LOCATED FOR THE NORTH CAROLINA DEPARTMENT OF TRANSPORTATION FOR HIGHWAY DESIGN PURPOSES. SOME ERROR MAY EXIST BETWEEN THE GRAPHICAL AND ACTUAL GROUND LOCATIONS OF PROPERTY LINES. THIS MAP IS TO BE USED AS A GRAPHICAL REPRESENTATION OF THE NCDOT'S INTENT TO ACQUIRE PROPERTY FOR RIGHT OF WAY PURPOSES, AND IN NO WAY REPRESENTS AN ACTUAL BOUNDARY SURVEY OF THIS PROPERTY.

NORTH CAROLINA DEPARTMENT OF TRANSPORTATION	
RIGHT OF WAY BRANCH	
EPHRAIM PROPERTIES,LLC.	07-25-2024
PARCEL # 165A	Z:\CADD\U4758\DDRAFT\U4758_dee
DB 6167 PG 1204	UNKNOWN SCALE

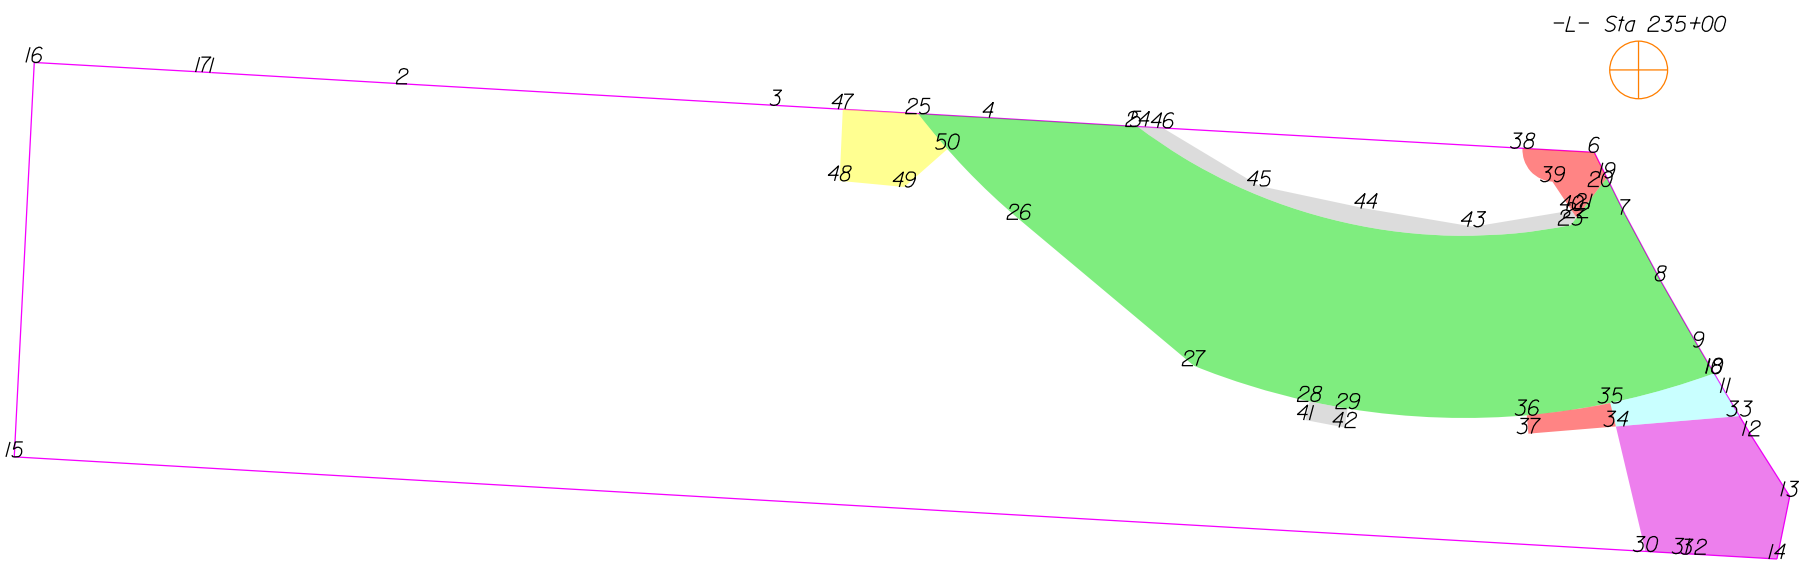

THIS MAP IS NOT A CERTIFIED SURVEY AND HAS NOT BEEN REVIEWED BY A LOCAL GOVERNMENT AGENCY FOR COMPLIANCE WITH ANY APPLICABLE LAND DEVELOPMENT REGULATIONS. THE PROPERTY SHOWN ON THIS MAP WAS LOCATED FOR THE NORTH CAROLINA DEPARTMENT OF TRANSPORTATION FOR HIGHWAY DESIGN PURPOSES. SOME ERROR MAY EXIST BETWEEN THE GRAPHICAL AND ACTUAL GROUND LOCATIONS OF PROPERTY LINES. THIS MAP IS TO BE USED AS A GRAPHICAL REPRESENTATION OF THE NCDOT'S INTENT TO ACQUIRE PROPERTY FOR RIGHT OF WAY PURPOSES, AND IN NO WAY REPRESENTS AN ACTUAL BOUNDARY SURVEY OF THIS PROPERTY.

NORTH CAROLINA DEPARTMENT OF TRANSPORTATION	
RIGHT OF WAY BRANCH	
PIEDMONT CHEERWINE BOTTLING COMPANY	01-24-2022
PARCEL # 165	S:\CADD\U4758\DDRAFT\U4758_dee
DB 4480 PG 1253	UNKNOWN SCALE

	SQR FT	ACRES	SQR M	HECTARES
ROW Left	76114.975	1.747	7071.341	0.707
FROM - TO	DISTANCE (FT/M)	BEARING	RADIUS (FT/M)	CURVE LENGTH (FT/M)
-L- Sta 235+00 - 18	245.221	74.744	S 13°56'54.7" E	
18 - 9	23.924	7.292	N 30°17'19.1" W	
9 - 8	59.790	18.224	N 29°49'14.1" W	
8 - 7	58.890	17.950	N 28°14'59.1" W	
7 - 19	32.388	9.872	N 26°22'44.1" W	
19 - 20	8.681	2.646	S 37°18'27.4" W	
20 - 21	21.704	6.615	S 37°18'27.4" W	
21 - 22	8.995	2.742	S 37°18'27.4" W	
22 - 23	7.224	2.202	S 37°18'27.4" W	
23 - 24	348.806	106.316	N 77°11'38.9" W	425.000 129.540 359.421 109.552
24 - 5	1.353	0.412	N 86°46'5.3" W	
5 - 4	115.980	35.351	N 86°34'54.2" W	
4 - 25	55.131	16.804	N 86°41'19.1" W	
25 - 26	114.661	34.949	S 43°38'35.4" E	540.000 164.592 114.877 35.015
26 - 27	178.990	54.556	S 50°2'16.6" E	
27 - 28	95.079	28.980	S 72°54'23.9" E	568.000 173.127 95.191 29.014
28 - 29	30.446	9.280	S 79°14'36.5" E	568.000 173.127 30.449 9.281
29 - 18	288.819	88.032	N 84°29'31.4" E	568.000 173.127 292.025 89.009

	SQR FT	ACRES	SQR M	HECTARES
PDE Left	11839.370	0.272	1099.918	0.110
FROM - TO	DISTANCE (FT/M)	BEARING	RADIUS (FT/M)	CURVE LENGTH (FT/M)
-L- Sta 235+00 - 30	377.884	115.179	S 0°47'54.4" E	
30 - 31	27.881	8.498	S 86°40'54.1" E	
31 - 32	10.139	3.090	S 86°40'54.1" E	
32 - 14	65.388	19.930	S 86°40'54.1" E	
14 - 13	50.258	15.319	N 11°27'2.7" E	
13 - 12	56.206	17.131	N 32°17'58.2" W	
12 - 33	18.107	5.519	N 31°7'34.1" W	
33 - 34	97.361	29.676	S 85°14'57.6" W	
34 - 30	100.922	30.761	S 13°17'42.4" E	

	SQR FT	ACRES	SQR M	HECTARES
DUE Left	2415.050	0.055	224.366	0.022
FROM - TO	DISTANCE (FT/M)	BEARING	RADIUS (FT/M)	CURVE LENGTH (FT/M)
-L- Sta 235+00 - 18	245.221	74.744	S 13°56'54.7" E	
18 - 35	84.656	25.803	S 74°2'13.4" W	568.000 173.127 84.734 25.827
35 - 34	18.863	5.749	S 13°17'42.4" E	
34 - 33	97.361	29.676	N 85°14'57.6" E	
33 - 11	21.393	6.520	N 31°7'34.1" W	
11 - 10	17.280	5.267	N 30°17'19.1" W	
10 - 18	0.396	0.121	N 30°17'19.1" W	

	SQR FT	ACRES	SQR M	HECTARES
PUE Left	1077.265	0.025	100.082	0.010
FROM - TO	DISTANCE (FT/M)	BEARING	RADIUS (FT/M)	CURVE LENGTH (FT/M)
-L- Sta 235+00 - 36	284.725	86.784	S 17°56'31.7" W	
36 - 37	14.500	4.420	S 5°0'52.5" E	
37 - 34	68.737	20.951	N 85°14'57.6" E	
34 - 35	18.863	5.749	N 13°17'42.4" W	
35 - 36	66.132	20.157	S 81°38'53.1" W	568.000 173.127 66.169 20.168

	SQR FT	ACRES	SQR M	HECTARES
PUE Left	1951.254	0.045	181.278	0.018
FROM - TO	DISTANCE (FT/M)	BEARING	RADIUS (FT/M)	CURVE LENGTH (FT/M)
-L- Sta 235+00 - 38	109.913	33.502	S 56°2'56.4" W	
38 - 39	35.240	10.741	S 41°54'54.3" E	25.000 7.620 39.107 11.920
39 - 40	27.222	8.297	S 33°37'57.7" E	
40 - 22	6.746	2.056	S 33°37'57.7" E	
22 - 21	8.995	2.742	N 37°18'27.4" E	
21 - 20	21.704	6.615	N 37°18'27.4" E	
20 - 19	8.681	2.646	N 37°18'27.4" E	
19 - 6	22.328	6.806	N 26°22'44.1" W	
6 - 38	56.392	17.188	N 86°46'5.3" W	

	SQR FT	ACRES	SQR M	HECTARES
TDE Left	458.410	0.011	42.588	0.004
FROM - TO	DISTANCE (FT/M)	BEARING	RADIUS (FT/M)	CURVE LENGTH (FT/M)
-L- Sta 235+00 - 28	366.507	111.712	S 44°48'26.1" W	
28 - 41	15.000	4.572	S 12°17'32.2" W	
41 - 42	31.250	9.525	S 79°14'36.5" E	
42 - 29	15.000	4.572	N 9°13'14.8" E	
29 - 28	30.446	9.280	N 79°14'36.5" W	568.000 173.127 30.449 9.281

	SQR FT	ACRES	SQR M	HECTARES
TDE Left	3902.402	0.090	362.546	0.036
FROM - TO	DISTANCE (FT/M)	BEARING	RADIUS (FT/M)	CURVE LENGTH (FT/M)
-L- Sta 235+00 - 24	395.818	120.645	S 83°34'14.1" W	
24 - 23	348.806	106.316	S 77°11'38.9" E	425.000 129.540 359.421 109.552
23 - 22	7.224	2.202	N 37°18'27.4" E	
22 - 40	6.746	2.056	N 33°37'57.7" W	

THIS MAP IS NOT A CERTIFIED SURVEY AND HAS NOT BEEN REVIEWED BY A LOCAL GOVERNMENT AGENCY FOR COMPLIANCE WITH ANY APPLICABLE LAND DEVELOPMENT REGULATIONS. THE PROPERTY SHOWN ON THIS MAP WAS LOCATED FOR THE NORTH CAROLINA DEPARTMENT OF TRANSPORTATION FOR HIGHWAY DESIGN PURPOSES. SOME ERROR MAY EXIST BETWEEN THE GRAPHICAL AND ACTUAL GROUND LOCATIONS OF PROPERTY LINES. THIS MAP IS TO BE USED AS A GRAPHICAL REPRESENTATION OF THE NCDOT'S INTENT TO ACQUIRE PROPERTY FOR RIGHT OF WAY PURPOSES, AND IN NO WAY REPRESENTS AN ACTUAL BOUNDARY SURVEY OF THIS PROPERTY.

NORTH CAROLINA DEPARTMENT OF TRANSPORTATION	
RIGHT OF WAY BRANCH	
PIEDMONT CHEERWINE BOTTLING COMPANY	01-24-2022
PARCEL * 165	S:\CADD\U4758\DDRAFT\U4758_dee
DB 4480 PG 1253	UNKNOWN SCALE


40 - 43	78.132	23.815	S 80°38'23.5" W				
43 - 44	85.596	26.090	N 80°29'3.7" W				
44 - 45	85.596	26.090	N 78°0'9.3" W				
45 - 46	88.549	26.990	N 59°0'1.7" W				
46 - 24	19.664	5.994	N 86°46'5.3" W				

	SQR FT	ACRES	SQR M	HECTARES
TCE Left	3957.809	0.091	367.694	0.037
FROM - TO	DISTANCE (FT/M)	BEARING	RADIUS (FT/M)	CURVE LENGTH (FT/M)
-L- Sta 235+00 - 25	566.521	172.676	S 86°32'39.7" W	
25 - 47	59.172	18.036	N 86°41'19.1" W	
47 - 48	56.318	17.166	S 2°29'38.1" W	
48 - 49	50.936	15.525	S 84°36'54.8" E	
49 - 50	45.000	13.716	N 48°37'8.4" E	
50 - 25	36.112	11.007	N 39°27'53.5" W	540.000
			164.592	36.118
				11.009

TYPE	COUNT	SQR FEET	ACRES
Parcel	1	409168.874	9.393
ROW Left	1	76114.975	1.747
PDE Left	1	11839.370	0.272
DUE Left	1	2415.050	0.055
PUE Left	2	3028.519	0.070
TDE Left	2	4360.812	0.100
TCE Left	1	3957.809	0.091
ROW Right	0	0.000	0.000
PDE Right	0	0.000	0.000
TDE Right	0	0.000	0.000
TCE Right	0	0.000	0.000
PUE Right	0	0.000	0.000
TSE Left	0	0.000	0.000
TSE Right	0	0.000	0.000
DUE Right	0	0.000	0.000
DTE Left	0	0.000	0.000
DTE Right	0	0.000	0.000
AUE_Left	0	0.000	0.000
AUE_Right	0	0.000	0.000
PCE Left	0	0.000	0.000
PCE Right	0	0.000	0.000
TUE Left	0	0.000	0.000
TUE Right	0	0.000	0.000
REM Left	0	0.000	0.000
REM Right	0	0.000	0.000
Other Left	0	0.000	0.000
Other Right	0	0.000	0.000
PE Left	0	0.000	0.000
PE Right	0	0.000	0.000

THIS MAP IS NOT A CERTIFIED SURVEY AND HAS NOT BEEN REVIEWED BY A LOCAL GOVERNMENT AGENCY FOR COMPLIANCE WITH ANY APPLICABLE LAND DEVELOPMENT REGULATIONS. THE PROPERTY SHOWN ON THIS MAP WAS LOCATED FOR THE NORTH CAROLINA DEPARTMENT OF TRANSPORTATION FOR HIGHWAY DESIGN PURPOSES. SOME ERROR MAY EXIST BETWEEN THE GRAPHICAL AND ACTUAL GROUND LOCATIONS OF PROPERTY LINES. THIS MAP IS TO BE USED AS A GRAPHICAL REPRESENTATION OF THE NCDOT'S INTENT TO ACQUIRE PROPERTY FOR RIGHT OF WAY PURPOSES, AND IN NO WAY REPRESENTS AN ACTUAL BOUNDARY SURVEY OF THIS PROPERTY.

NORTH CAROLINA DEPARTMENT OF TRANSPORTATION	
RIGHT OF WAY BRANCH	
PIEDMONT CHEERWINE BOTTLING COMPANY	01-24-2022
PARCEL # 165	S:\CADD\U4758\DDRAFT\U4758_dee
DB 4480 PG 1253	UNKNOWN SCALE

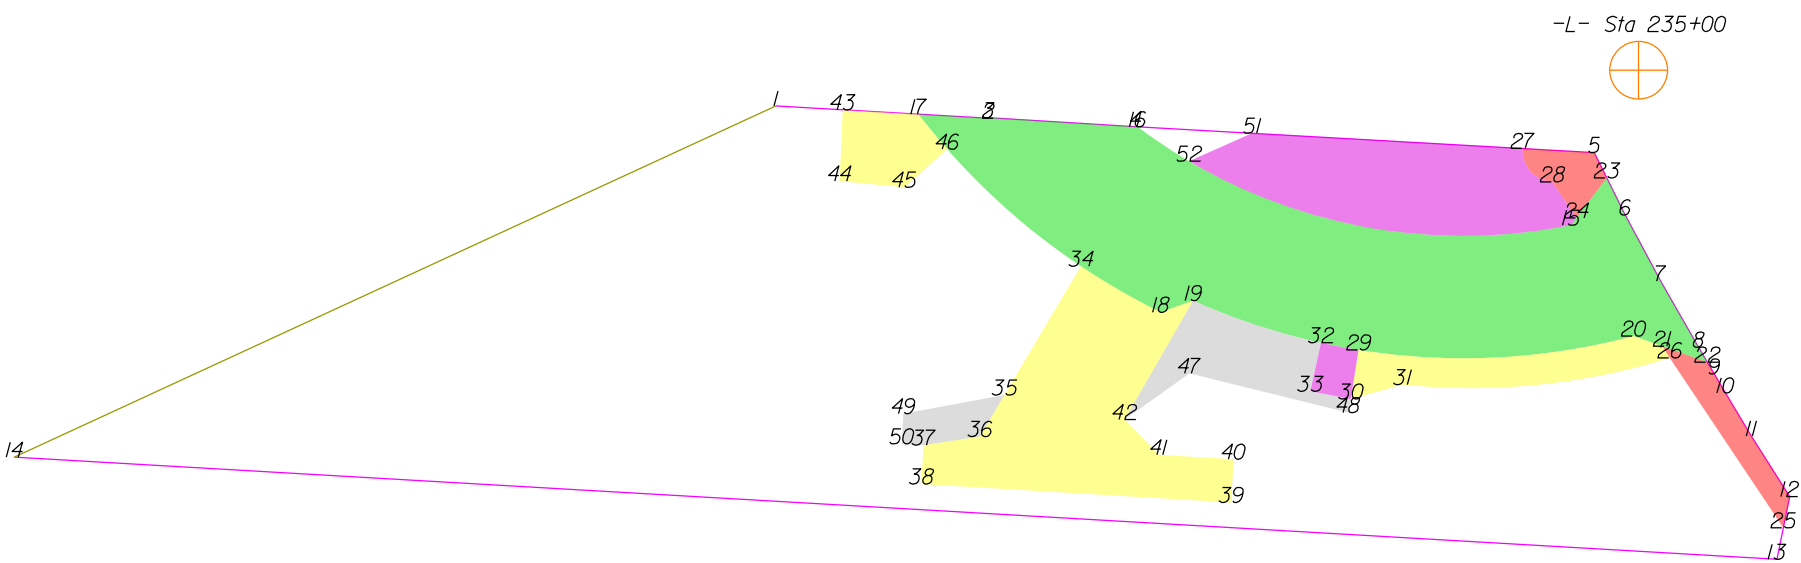

THIS MAP IS NOT A CERTIFIED SURVEY AND HAS NOT BEEN REVIEWED BY A LOCAL GOVERNMENT AGENCY FOR COMPLIANCE WITH ANY APPLICABLE LAND DEVELOPMENT REGULATIONS. THE PROPERTY SHOWN ON THIS MAP WAS LOCATED FOR THE NORTH CAROLINA DEPARTMENT OF TRANSPORTATION FOR HIGHWAY DESIGN PURPOSES. SOME ERROR MAY EXIST BETWEEN THE GRAPHICAL AND ACTUAL GROUND LOCATIONS OF PROPERTY LINES. THIS MAP IS TO BE USED AS A GRAPHICAL REPRESENTATION OF THE NCDOT'S INTENT TO ACQUIRE PROPERTY FOR RIGHT OF WAY PURPOSES, AND IN NO WAY REPRESENTS AN ACTUAL BOUNDARY SURVEY OF THIS PROPERTY.

NORTH CAROLINA DEPARTMENT OF TRANSPORTATION	
RIGHT OF WAY BRANCH	
PIEDMONT CHEERWINE BOTTLING COMPANY	04-2-2024
PARCEL # 165	Z:\CADD\U4758\DDRAFT\U4758_dee
DB 4480 PG 1253	UNKNOWN SCALE

	SQR FT	ACRES	SQR M	HECTARES
ROW Left	56059.774	1.287	5208.144	0.521
FROM - TO	DISTANCE (FT/M)	BEARING	RADIUS (FT/M)	CURVE LENGTH (FT/M)
-L- Sta 235+00 - 15	132.760	40.465	S 23°37'21.3" W	
15 - 16	348.806	106.316	N 77°11'38.9" W	425.000 129.540
16 - 4	1.353	0.412	N 86°46'5.3" W	
4 - 3	115.980	35.351	N 86°34'54.2" W	
3 - 2	0.304	0.093	S 3°18'29.1" W	
2 - 17	54.832	16.713	N 86°43'54.5" W	
17 - 18	245.597	74.858	S 50°44'29.4" E	540.000 164.592
18 - 19	27.039	8.241	N 70°26'26.8" E	
19 - 20	346.620	105.650	S 85°23'37.2" E	521.000 158.801
20 - 21	23.844	7.268	S 70°39'0.0" E	
21 - 22	37.594	11.459	S 70°39'0.0" E	
22 - 8	13.593	4.143	N 30°17'19.1" W	
8 - 7	59.790	18.224	N 29°49'14.1" W	
7 - 6	58.890	17.950	N 28°14'59.1" W	
6 - 23	32.388	9.872	N 26°22'44.1" W	
23 - 24	39.380	12.003	S 37°18'27.4" W	
24 - 15	7.224	2.202	S 37°18'27.4" W	

	SQR FT	ACRES	SQR M	HECTARES
PUE Left	2934.764	0.067	272.650	0.027
FROM - TO	DISTANCE (FT/M)	BEARING	RADIUS (FT/M)	CURVE LENGTH (FT/M)
-L- Sta 235+00 - 25	376.677	114.811	S 17°32'9.9" E	
25 - 12	25.096	7.649	N 11°27'2.7" E	
12 - 11	56.206	17.131	N 32°17'58.2" W	
11 - 10	39.500	12.040	N 31°7'34.1" W	
10 - 9	17.280	5.267	N 30°17'19.1" W	
9 - 22	10.727	3.270	N 30°17'19.1" W	
22 - 21	37.594	11.459	N 70°39'0.0" W	
21 - 26	10.905	3.324	S 33°41'50.6" E	
26 - 25	160.444	48.903	S 33°41'50.6" E	

	SQR FT	ACRES	SQR M	HECTARES
PUE Left	1951.254	0.045	181.278	0.018
FROM - TO	DISTANCE (FT/M)	BEARING	RADIUS (FT/M)	CURVE LENGTH (FT/M)
-L- Sta 235+00 - 27	109.913	33.502	S 56°2'56.4" W	
27 - 28	35.240	10.741	S 41°54'54.3" E	25.000 7.620
28 - 24	33.968	10.353	S 33°37'57.7" E	
24 - 23	39.380	12.003	N 37°18'27.4" E	
23 - 5	22.328	6.806	N 26°22'44.1" W	
5 - 27	56.392	17.188	N 86°46'5.3" W	

	SQR FT	ACRES	SQR M	HECTARES
TCE Left	5907.538	0.136	548.830	0.055
FROM - TO	DISTANCE (FT/M)	BEARING	RADIUS (FT/M)	CURVE LENGTH (FT/M)
-L- Sta 235+00 - 20	208.752	63.628	S 1°6'59.2" W	
20 - 29	215.985	65.832	S 87°8'22.8" W	521.000 158.801
29 - 30	39.000	11.887	S 9°6'9.5" W	
30 - 31	42.069	12.823	N 74°29'48.8" E	
31 - 26	210.950	64.298	N 84°16'4.3" E	525.000 160.020
26 - 21	10.905	3.324	N 33°41'50.6" W	
21 - 20	23.844	7.268	N 70°39'0.0" W	

	SQR FT	ACRES	SQR M	HECTARES
PDE Left	1211.934	0.028	112.593	0.011
FROM - TO	DISTANCE (FT/M)	BEARING	RADIUS (FT/M)	CURVE LENGTH (FT/M)
-L- Sta 235+00 - 32	328.495	100.125	S 49°22'35.8" W	
32 - 33	39.000	11.887	S 12°24'37.5" W	
33 - 30	32.325	9.853	S 79°14'36.2" E	
30 - 29	39.000	11.887	N 9°6'9.5" E	
29 - 32	30.074	9.167	N 79°14'36.5" W	521.000 158.801

	SQR FT	ACRES	SQR M	HECTARES
TCE Left	21608.044	0.496	2007.461	0.201
FROM - TO	DISTANCE (FT/M)	BEARING	RADIUS (FT/M)	CURVE LENGTH (FT/M)
-L- Sta 235+00 - 18	420.396	128.137	S 63°8'30.5" W	
18 - 34	72.338	22.049	N 60°2'43.2" W	540.000 164.592
34 - 35	117.559	35.832	S 30°41'13.9" W	
35 - 36	37.847	11.536	S 30°41'13.9" W	
36 - 37	44.679	13.618	S 81°18'26.6" W	
37 - 38	30.563	9.315	S 3°24'42.4" W	
38 - 39	243.548	74.234	S 86°35'17.6" E	
39 - 40	34.000	10.363	N 3°24'42.4" E	
40 - 41	58.764	17.911	N 86°35'17.6" W	
41 - 42	38.473	11.727	N 44°10'55.2" W	
42 - 19	107.695	32.825	N 29°57'35.6" E	
19 - 18	27.039	8.241	S 70°26'26.8" W	

	SQR FT	ACRES	SQR M	HECTARES
TCE Left	3936.006	0.090	365.668	0.037
FROM - TO	DISTANCE (FT/M)	BEARING	RADIUS (FT/M)	CURVE LENGTH (FT/M)
-L- Sta 235+00 - 17	566.265	172.598	S 86°30'22.1" W	

THIS MAP IS NOT A CERTIFIED SURVEY AND HAS NOT BEEN REVIEWED BY A LOCAL GOVERNMENT AGENCY FOR COMPLIANCE WITH ANY APPLICABLE LAND DEVELOPMENT REGULATIONS. THE PROPERTY SHOWN ON THIS MAP WAS LOCATED FOR THE NORTH CAROLINA DEPARTMENT OF TRANSPORTATION FOR HIGHWAY DESIGN PURPOSES. SOME ERROR MAY EXIST BETWEEN THE GRAPHICAL AND ACTUAL GROUND LOCATIONS OF PROPERTY LINES. THIS MAP IS TO BE USED AS A GRAPHICAL REPRESENTATION OF THE NCDOT'S INTENT TO ACQUIRE PROPERTY FOR RIGHT OF WAY PURPOSES, AND IN NO WAY REPRESENTS AN ACTUAL BOUNDARY SURVEY OF THIS PROPERTY.

NORTH CAROLINA DEPARTMENT OF TRANSPORTATION	
RIGHT OF WAY BRANCH	
PIEDMONT CHEERWINE BOTTLING COMPANY	04-2-2024
PARCEL * 165	Z:\CADD\U4758\DDRAFT\U4758_dee
DB 4480 PG 1253	UNKNOWN SCALE

17 - 43	59.465	18.125	N 86°43'54.5" W				
43 - 44	55.928	17.047	S 2°29'38.1" W				
44 - 45	50.936	15.525	S 84°36'54.8" E				
45 - 46	45.000	13.716	N 48°37'8.4" E				
46 - 17	35.655	10.868	N 39°29'20.7" W	540.000	164.592	35.662	10.870

	SQR FT	ACRES	SQR M	HECTARES
TDE Left	6748.000	0.155	626.912	0.063
FROM - TO	DISTANCE (FT/M)	BEARING	RADIUS (FT/M)	CURVE LENGTH (FT/M)
-L- Sta 235+00 - 19	393.591	119.967	S 62°38'30.2" W	
19 - 42	107.695	32.825	S 29°57'35.6" W	
42 - 47	62.351	19.005	N 54°29'39.6" E	
47 - 48	128.343	39.119	S 76°7'11.9" E	
48 - 30	10.949	3.337	N 10°45'23.5" E	
30 - 33	32.325	9.853	N 79°14'36.2" W	
33 - 32	39.000	11.887	N 12°24'37.5" E	
32 - 19	105.532	32.166	N 71°46'36.5" W	521.000 158.801 105.713 32.221


	SQR FT	ACRES	SQR M	HECTARES
TDE Left	1947.782	0.045	180.956	0.018
FROM - TO	DISTANCE (FT/M)	BEARING	RADIUS (FT/M)	CURVE LENGTH (FT/M)
-L- Sta 235+00 - 35	559.195	170.443	S 62°52'50.9" W	
35 - 49	80.610	24.570	S 79°29'42.8" W	
49 - 50	23.621	7.200	S 3°24'42.4" W	
50 - 37	17.214	5.247	S 86°35'17.6" E	
37 - 36	44.679	13.618	N 81°18'26.6" E	
36 - 35	37.847	11.536	N 30°41'13.9" E	

	SQR FT	ACRES	SQR M	HECTARES
PDE Left	16573.927	0.380	1539.774	0.154
FROM - TO	DISTANCE (FT/M)	BEARING	RADIUS (FT/M)	CURVE LENGTH (FT/M)
-L- Sta 235+00 - 27	109.913	33.502	S 56°2'56.4" W	
27 - 51	212.451	64.755	N 86°46'5.3" W	
51 - 52	54.153	16.506	S 66°0'58.6" W	
52 - 15	303.747	92.582	S 80°29'2.7" E	425.000 129.540 310.614 94.675
15 - 24	7.224	2.202	N 37°18'27.4" E	
24 - 28	33.968	10.353	N 33°37'57.7" W	
28 - 27	35.240	10.741	N 41°54'54.3" W	25.000 7.620 39.107 11.920

TYPE	COUNT	SQR FEET	ACRES
Parcel	1	318588.119	7.314
ROW Left	1	56059.774	1.287
PUE Left	2	4886.018	0.112
TCE Left	3	31451.589	0.722
PDE Left	2	17785.861	0.408
TDE Left	2	8695.782	0.200
ROW Right	0	0.000	0.000
PDE Right	0	0.000	0.000
TDE Right	0	0.000	0.000
TCE Right	0	0.000	0.000
PUE Right	0	0.000	0.000
TSE Left	0	0.000	0.000
TSE Right	0	0.000	0.000
DUE Left	0	0.000	0.000
DUE Right	0	0.000	0.000
DTE Left	0	0.000	0.000
DTE Right	0	0.000	0.000
AUE_Left	0	0.000	0.000
AUE_Right	0	0.000	0.000
PCE Left	0	0.000	0.000
PCE Right	0	0.000	0.000
TUE Left	0	0.000	0.000
TUE Right	0	0.000	0.000
REM Left	0	0.000	0.000
REM Right	0	0.000	0.000
Other Left	0	0.000	0.000
Other Right	0	0.000	0.000
PE Left	0	0.000	0.000
PE Right	0	0.000	0.000

THIS MAP IS NOT A CERTIFIED SURVEY AND HAS NOT BEEN REVIEWED BY A LOCAL GOVERNMENT AGENCY FOR COMPLIANCE WITH ANY APPLICABLE LAND DEVELOPMENT REGULATIONS. THE PROPERTY SHOWN ON THIS MAP WAS LOCATED FOR THE NORTH CAROLINA DEPARTMENT OF TRANSPORTATION FOR HIGHWAY DESIGN PURPOSES. SOME ERROR MAY EXIST BETWEEN THE GRAPHICAL AND ACTUAL GROUND LOCATIONS OF PROPERTY LINES. THIS MAP IS TO BE USED AS A GRAPHICAL REPRESENTATION OF THE NCDOT'S INTENT TO ACQUIRE PROPERTY FOR RIGHT OF WAY PURPOSES, AND IN NO WAY REPRESENTS AN ACTUAL BOUNDARY SURVEY OF THIS PROPERTY.

NORTH CAROLINA DEPARTMENT OF TRANSPORTATION	
RIGHT OF WAY BRANCH	
PIEDMONT CHEERWINE BOTTLING COMPANY	04-2-2024
PARCEL * 165	Z:\CADD\U4758\DDRAFT\U4758_dee
DB 4480 PG 1253	UNKNOWN SCALE

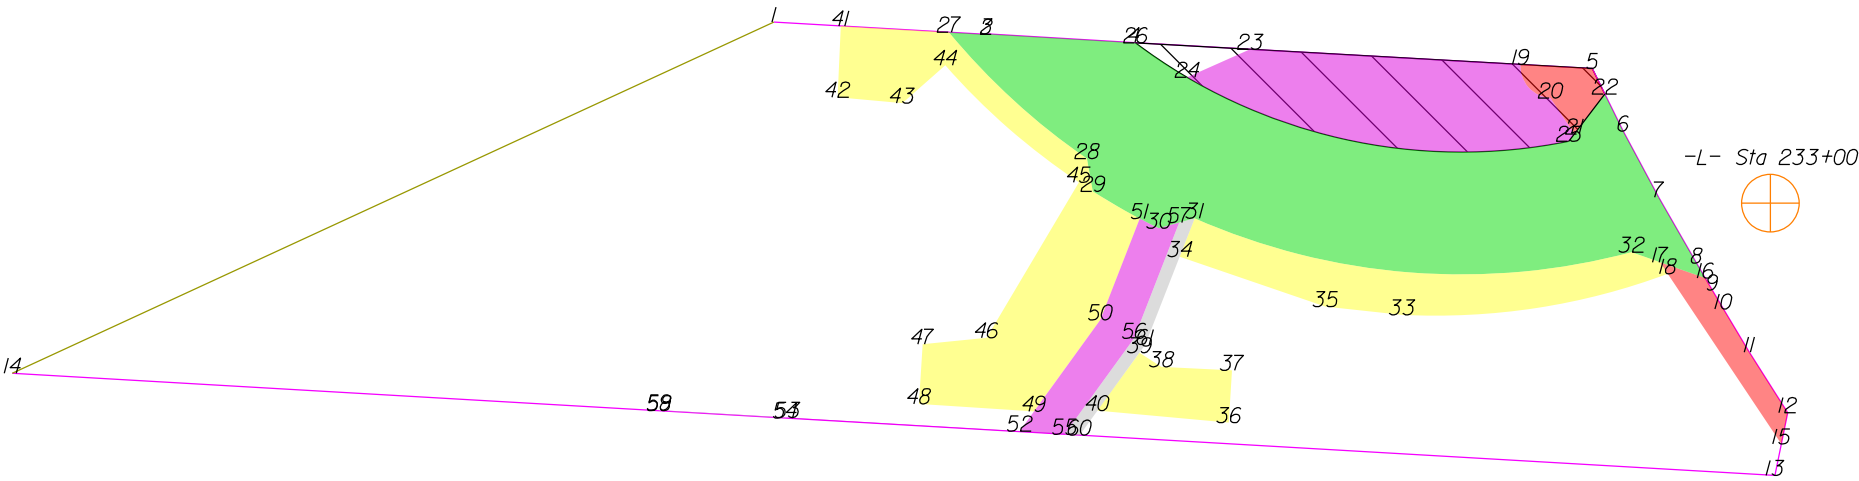

THIS MAP IS NOT A CERTIFIED SURVEY AND HAS NOT BEEN REVIEWED BY A LOCAL GOVERNMENT AGENCY FOR COMPLIANCE WITH ANY APPLICABLE LAND DEVELOPMENT REGULATIONS. THE PROPERTY SHOWN ON THIS MAP WAS LOCATED FOR THE NORTH CAROLINA DEPARTMENT OF TRANSPORTATION FOR HIGHWAY DESIGN PURPOSES. SOME ERROR MAY EXIST BETWEEN THE GRAPHICAL AND ACTUAL GROUND LOCATIONS OF PROPERTY LINES. THIS MAP IS TO BE USED AS A GRAPHICAL REPRESENTATION OF THE NCDOT'S INTENT TO ACQUIRE PROPERTY FOR RIGHT OF WAY PURPOSES, AND IN NO WAY REPRESENTS AN ACTUAL BOUNDARY SURVEY OF THIS PROPERTY.

NORTH CAROLINA DEPARTMENT OF TRANSPORTATION	
RIGHT OF WAY BRANCH	
PIEDMONT CHEERWINE BOTTLING COMPANY	07-25-2024
PARCEL # 165	Z:\CADD\U4758\DDRAFT\U4758_dee
DB 4480 PG 1253	UNKNOWN SCALE

	SQR FT	ACRES	SQR M	HECTARES
PUE Left	2934.764	0.067	272.650	0.027
FROM - TO	DISTANCE (FT/M)	BEARING	RADIUS (FT/M)	CURVE LENGTH (FT/M)
-L- Sta 233+00 - 15	189.153	57.654	S 2°36'48.3" E	
15 - 12	25.096	7.649	N 11°27'2.7" E	
12 - 11	56.206	17.131	N 32°17'58.2" W	
11 - 10	39.500	12.040	N 31°7'34.1" W	
10 - 9	17.280	5.267	N 30°17'19.1" W	
9 - 16	10.727	3.270	N 30°17'19.1" W	
16 - 17	37.594	11.459	N 70°39'0.0" W	
17 - 18	10.905	3.324	S 33°41'50.6" E	
18 - 15	160.444	48.903	S 33°41'50.6" E	

	SQR FT	ACRES	SQR M	HECTARES
PUE Left	1951.254	0.045	181.278	0.018
FROM - TO	DISTANCE (FT/M)	BEARING	RADIUS (FT/M)	CURVE LENGTH (FT/M)
-L- Sta 233+00 - 19	224.227	68.345	N 60°57'50.3" W	
19 - 20	35.240	10.741	S 41°54'54.3" E	25.000 7.620 39.107 11.920
20 - 21	33.968	10.353	S 33°37'57.7" E	
21 - 22	39.380	12.003	N 37°18'27.4" E	
22 - 5	22.328	6.806	N 26°22'44.1" W	
5 - 19	56.392	17.188	N 86°46'5.3" W	

	SQR FT	ACRES	SQR M	HECTARES
PDE Left	16573.927	0.380	1539.774	0.154
FROM - TO	DISTANCE (FT/M)	BEARING	RADIUS (FT/M)	CURVE LENGTH (FT/M)
-L- Sta 233+00 - 19	224.227	68.345	N 60°57'50.3" W	
19 - 23	212.451	64.755	N 86°46'5.3" W	
23 - 24	54.153	16.506	S 66°0'58.6" W	
24 - 25	303.747	92.582	S 80°29'2.7" E	425.000 129.540 310.614 94.675
25 - 21	7.224	2.202	N 37°18'27.4" E	
21 - 20	33.968	10.353	N 33°37'57.7" W	
20 - 19	35.240	10.741	N 41°54'54.3" W	25.000 7.620 39.107 11.920

	SQR FT	ACRES	SQR M	HECTARES
REM Left	19664.715	0.451	1826.919	0.183
FROM - TO	DISTANCE (FT/M)	BEARING	RADIUS (FT/M)	CURVE LENGTH (FT/M)
-L- Sta 233+00 - 26	513.859	156.624	N 75°49'6.6" W	
26 - 25	348.806	106.316	S 77°11'38.9" E	425.000 129.540 359.421 109.552
25 - 22	46.604	14.205	N 37°18'27.4" E	
22 - 5	22.328	6.806	N 26°22'44.1" W	
5 - 26	359.026	109.431	N 86°46'5.3" W	

	SQR FT	ACRES	SQR M	HECTARES
ROW Left	52894.723	1.214	4914.100	0.491
FROM - TO	DISTANCE (FT/M)	BEARING	RADIUS (FT/M)	CURVE LENGTH (FT/M)
-L- Sta 233+00 - 25	165.366	50.404	N 72°54'57.3" W	
25 - 26	348.806	106.316	N 77°11'38.9" W	425.000 129.540 359.421 109.552
26 - 4	1.353	0.412	N 86°46'5.3" W	
4 - 3	115.980	35.351	N 86°34'54.2" W	
3 - 2	0.304	0.093	S 3°18'29.1" W	
2 - 27	29.355	8.947	N 86°43'54.5" W	
27 - 28	146.986	44.801	S 47°32'23.5" E	521.000 158.801 147.478 44.951
28 - 29	26.111	7.959	S 9°56'4.8" E	
29 - 30	59.364	18.094	S 60°44'5.6" E	540.000 164.592 59.394 18.103
30 - 31	29.232	8.910	N 74°23'5.8" E	
31 - 32	343.861	104.809	S 85°33'16.1" E	521.000 158.801 350.429 106.811
32 - 16	61.438	18.726	S 70°39'0.0" E	
16 - 8	13.593	4.143	N 30°17'19.1" W	
8 - 7	59.790	18.224	N 29°49'14.1" W	
7 - 6	58.890	17.950	N 28°14'59.1" W	
6 - 22	32.388	9.872	N 26°22'44.1" W	
22 - 25	46.604	14.205	S 37°18'27.4" W	

	SQR FT	ACRES	SQR M	HECTARES
TCE Left	11627.269	0.267	1080.213	0.108
FROM - TO	DISTANCE (FT/M)	BEARING	RADIUS (FT/M)	CURVE LENGTH (FT/M)
-L- Sta 233+00 - 33	302.048	92.064	S 73°7'57.1" W	
33 - 18	211.129	64.352	N 81°14'6.3" E	525.000 160.020 212.578 64.794
18 - 17	10.905	3.324	N 33°41'50.6" W	
17 - 32	23.844	7.268	N 70°39'0.0" W	
32 - 31	343.861	104.809	N 85°33'16.1" W	521.000 158.801 350.429 106.811
31 - 34	32.331	9.854	S 21°19'29.6" W	
34 - 35	120.894	36.848	S 71°2'14.0" E	
35 - 33	60.474	18.433	S 83°55'44.6" E	

	SQR FT	ACRES	SQR M	HECTARES
TCE Left	3726.188	0.086	346.176	0.035
FROM - TO	DISTANCE (FT/M)	BEARING	RADIUS (FT/M)	CURVE LENGTH (FT/M)
-L- Sta 233+00 - 36	458.561	139.770	S 67°55'56.0" W	
36 - 37	41.095	12.526	N 3°24'42.4" E	
37 - 38	55.372	16.877	N 87°0'54.3" W	
38 - 39	20.518	6.254	N 57°40'32.6" W	
39 - 40	56.106	17.101	S 35°56'23.0" W	

THIS MAP IS NOT A CERTIFIED SURVEY AND HAS NOT BEEN REVIEWED BY A LOCAL GOVERNMENT AGENCY FOR COMPLIANCE WITH ANY APPLICABLE LAND DEVELOPMENT REGULATIONS. THE PROPERTY SHOWN ON THIS MAP WAS LOCATED FOR THE NORTH CAROLINA DEPARTMENT OF TRANSPORTATION FOR HIGHWAY DESIGN PURPOSES. SOME ERROR MAY EXIST BETWEEN THE GRAPHICAL AND ACTUAL GROUND LOCATIONS OF PROPERTY LINES. THIS MAP IS TO BE USED AS A GRAPHICAL REPRESENTATION OF THE NCDOT'S INTENT TO ACQUIRE PROPERTY FOR RIGHT OF WAY PURPOSES, AND IN NO WAY REPRESENTS AN ACTUAL BOUNDARY SURVEY OF THIS PROPERTY.

NORTH CAROLINA DEPARTMENT OF TRANSPORTATION	
RIGHT OF WAY BRANCH	
PIEDMONT CHEERWINE BOTTLING COMPANY	07-25-2024
PARCEL * 165	Z:\CADD\U4758\DDRAFT\U4758_dee
DB 4480 PG 1253	UNKNOWN SCALE

40 - 36	103.553	31.563	S 84°45'48.8" E				
---------	---------	--------	-----------------	--	--	--	--

	SQR FT	ACRES	SQR M	HECTARES
TCE Left	20866.485	0.479	1938.568	0.194
FROM - TO	DISTANCE (FT/M)	BEARING	RADIUS (FT/M)	CURVE LENGTH (FT/M)
-L- Sta 233+00 - 27	658.479	200.705	N 78°14'8.7" W	
27 - 41	84.941	25.890	N 86°43'54.5" W	
41 - 42	55.928	17.047	S 2°29'38.1" W	
42 - 43	50.936	15.525	S 84°36'54.8" E	
43 - 44	45.000	13.716	N 48°37'8.4" E	
44 - 45	139.322	42.465	S 48°47'34.5" E	540.000
45 - 46	141.966	43.271	S 30°41'13.9" W	164.592
46 - 47	50.489	15.389	S 84°15'5.2" W	139.711
47 - 48	46.780	14.258	S 3°24'42.4" W	42.584
48 - 49	90.414	27.558	S 86°16'18.1" E	
49 - 50	88.626	27.013	N 35°56'23.0" E	
50 - 51	85.274	25.991	N 21°19'29.6" E	
51 - 29	42.664	13.004	N 59°50'52.5" W	540.000
29 - 28	26.111	7.959	N 9°56'4.8" W	164.592
28 - 27	146.986	44.801	N 47°32'23.5" W	42.675
			521.000	13.007
			158.801	147.478
				44.951

	SQR FT	ACRES	SQR M	HECTARES
PDE Left	5751.713	0.132	534.354	0.053
FROM - TO	DISTANCE (FT/M)	BEARING	RADIUS (FT/M)	CURVE LENGTH (FT/M)
-L- Sta 233+00 - 30	480.322	146.402	S 87°38'52.5" W	
30 - 51	16.718	5.096	N 62°59'56.0" W	540.000
51 - 50	85.274	25.991	S 21°19'29.6" W	164.592
50 - 52	107.801	32.858	S 35°56'23.0" W	16.719
52 - 53	182.507	55.628	N 86°38'37.4" W	5.096
53 - 54	1.972	0.601	S 77°37'10.6" W	
54 - 55	219.760	66.983	S 86°40'54.1" E	
55 - 56	92.937	28.327	N 35°56'23.0" E	
56 - 57	97.516	29.723	N 21°19'29.6" E	
57 - 30	16.720	5.096	S 74°23'5.8" W	


	SQR FT	ACRES	SQR M	HECTARES
TDE Left	53.020	0.001	4.926	0.000
FROM - TO	DISTANCE (FT/M)	BEARING	RADIUS (FT/M)	CURVE LENGTH (FT/M)
-L- Sta 233+00 - 58	887.152	270.405	S 79°25'22.7" W	
58 - 54	99.029	30.184	S 86°40'54.1" E	
54 - 53	1.972	0.601	N 77°37'10.6" E	
53 - 59	101.076	30.808	N 86°41'9.2" W	
59 - 58	0.547	0.167	S 12°22'49.4" E	

	SQR FT	ACRES	SQR M	HECTARES
TDE Left	1922.939	0.044	178.648	0.018
FROM - TO	DISTANCE (FT/M)	BEARING	RADIUS (FT/M)	CURVE LENGTH (FT/M)
-L- Sta 233+00 - 55	582.742	177.620	S 71°52'26.4" W	
55 - 60	11.873	3.619	S 86°40'54.1" E	
60 - 61	87.819	26.767	N 35°56'23.0" E	
61 - 31	106.317	32.406	N 21°19'29.6" E	
31 - 57	12.511	3.814	S 74°23'5.8" W	
57 - 56	97.516	29.723	S 21°19'29.6" W	
56 - 55	92.937	28.327	S 35°56'23.0" W	

TYPE	COUNT	SQR FEET	ACRES
Parcel	1	318588.119	7.314
PUE Left	2	4886.018	0.112
PDE Left	2	22325.640	0.513
REM Left	1	19664.715	0.451
ROW Left	1	52894.723	1.214
TCE Left	3	36219.943	0.831
TDE Left	2	1975.959	0.045
ROW Right	0	0.000	0.000
PDE Right	0	0.000	0.000
TDE Right	0	0.000	0.000
TCE Right	0	0.000	0.000
PUE Right	0	0.000	0.000
TSE Left	0	0.000	0.000
TSE Right	0	0.000	0.000
DUE Left	0	0.000	0.000
DUE Right	0	0.000	0.000
DTE Left	0	0.000	0.000
DTE Right	0	0.000	0.000
AUE_Left	0	0.000	0.000
AUE_Right	0	0.000	0.000
PCE Left	0	0.000	0.000
PCE Right	0	0.000	0.000
TUE Left	0	0.000	0.000
TUE Right	0	0.000	0.000
REM Right	0	0.000	0.000
Other Left	0	0.000	0.000
Other Right	0	0.000	0.000
PE Left	0	0.000	0.000
PE Right	0	0.000	0.000

THIS MAP IS NOT A CERTIFIED SURVEY AND HAS NOT BEEN REVIEWED BY A LOCAL GOVERNMENT AGENCY FOR COMPLIANCE WITH ANY APPLICABLE LAND DEVELOPMENT REGULATIONS. THE PROPERTY SHOWN ON THIS MAP WAS LOCATED FOR THE NORTH CAROLINA DEPARTMENT OF TRANSPORTATION FOR HIGHWAY DESIGN PURPOSES. SOME ERROR MAY EXIST BETWEEN THE GRAPHICAL AND ACTUAL GROUND LOCATIONS OF PROPERTY LINES. THIS MAP IS TO BE USED AS A GRAPHICAL REPRESENTATION OF THE NCDOT'S INTENT TO ACQUIRE PROPERTY FOR RIGHT OF WAY PURPOSES, AND IN NO WAY REPRESENTS AN ACTUAL BOUNDARY SURVEY OF THIS PROPERTY.

NORTH CAROLINA DEPARTMENT OF TRANSPORTATION	
RIGHT OF WAY BRANCH	
PIEDMONT CHEERWINE BOTTLING COMPANY	07-25-2024
PARCEL * 165	Z:\CADD\U4758\DDRAFT\U4758_dee
DB 4480 PG 1253	UNKNOWN SCALE

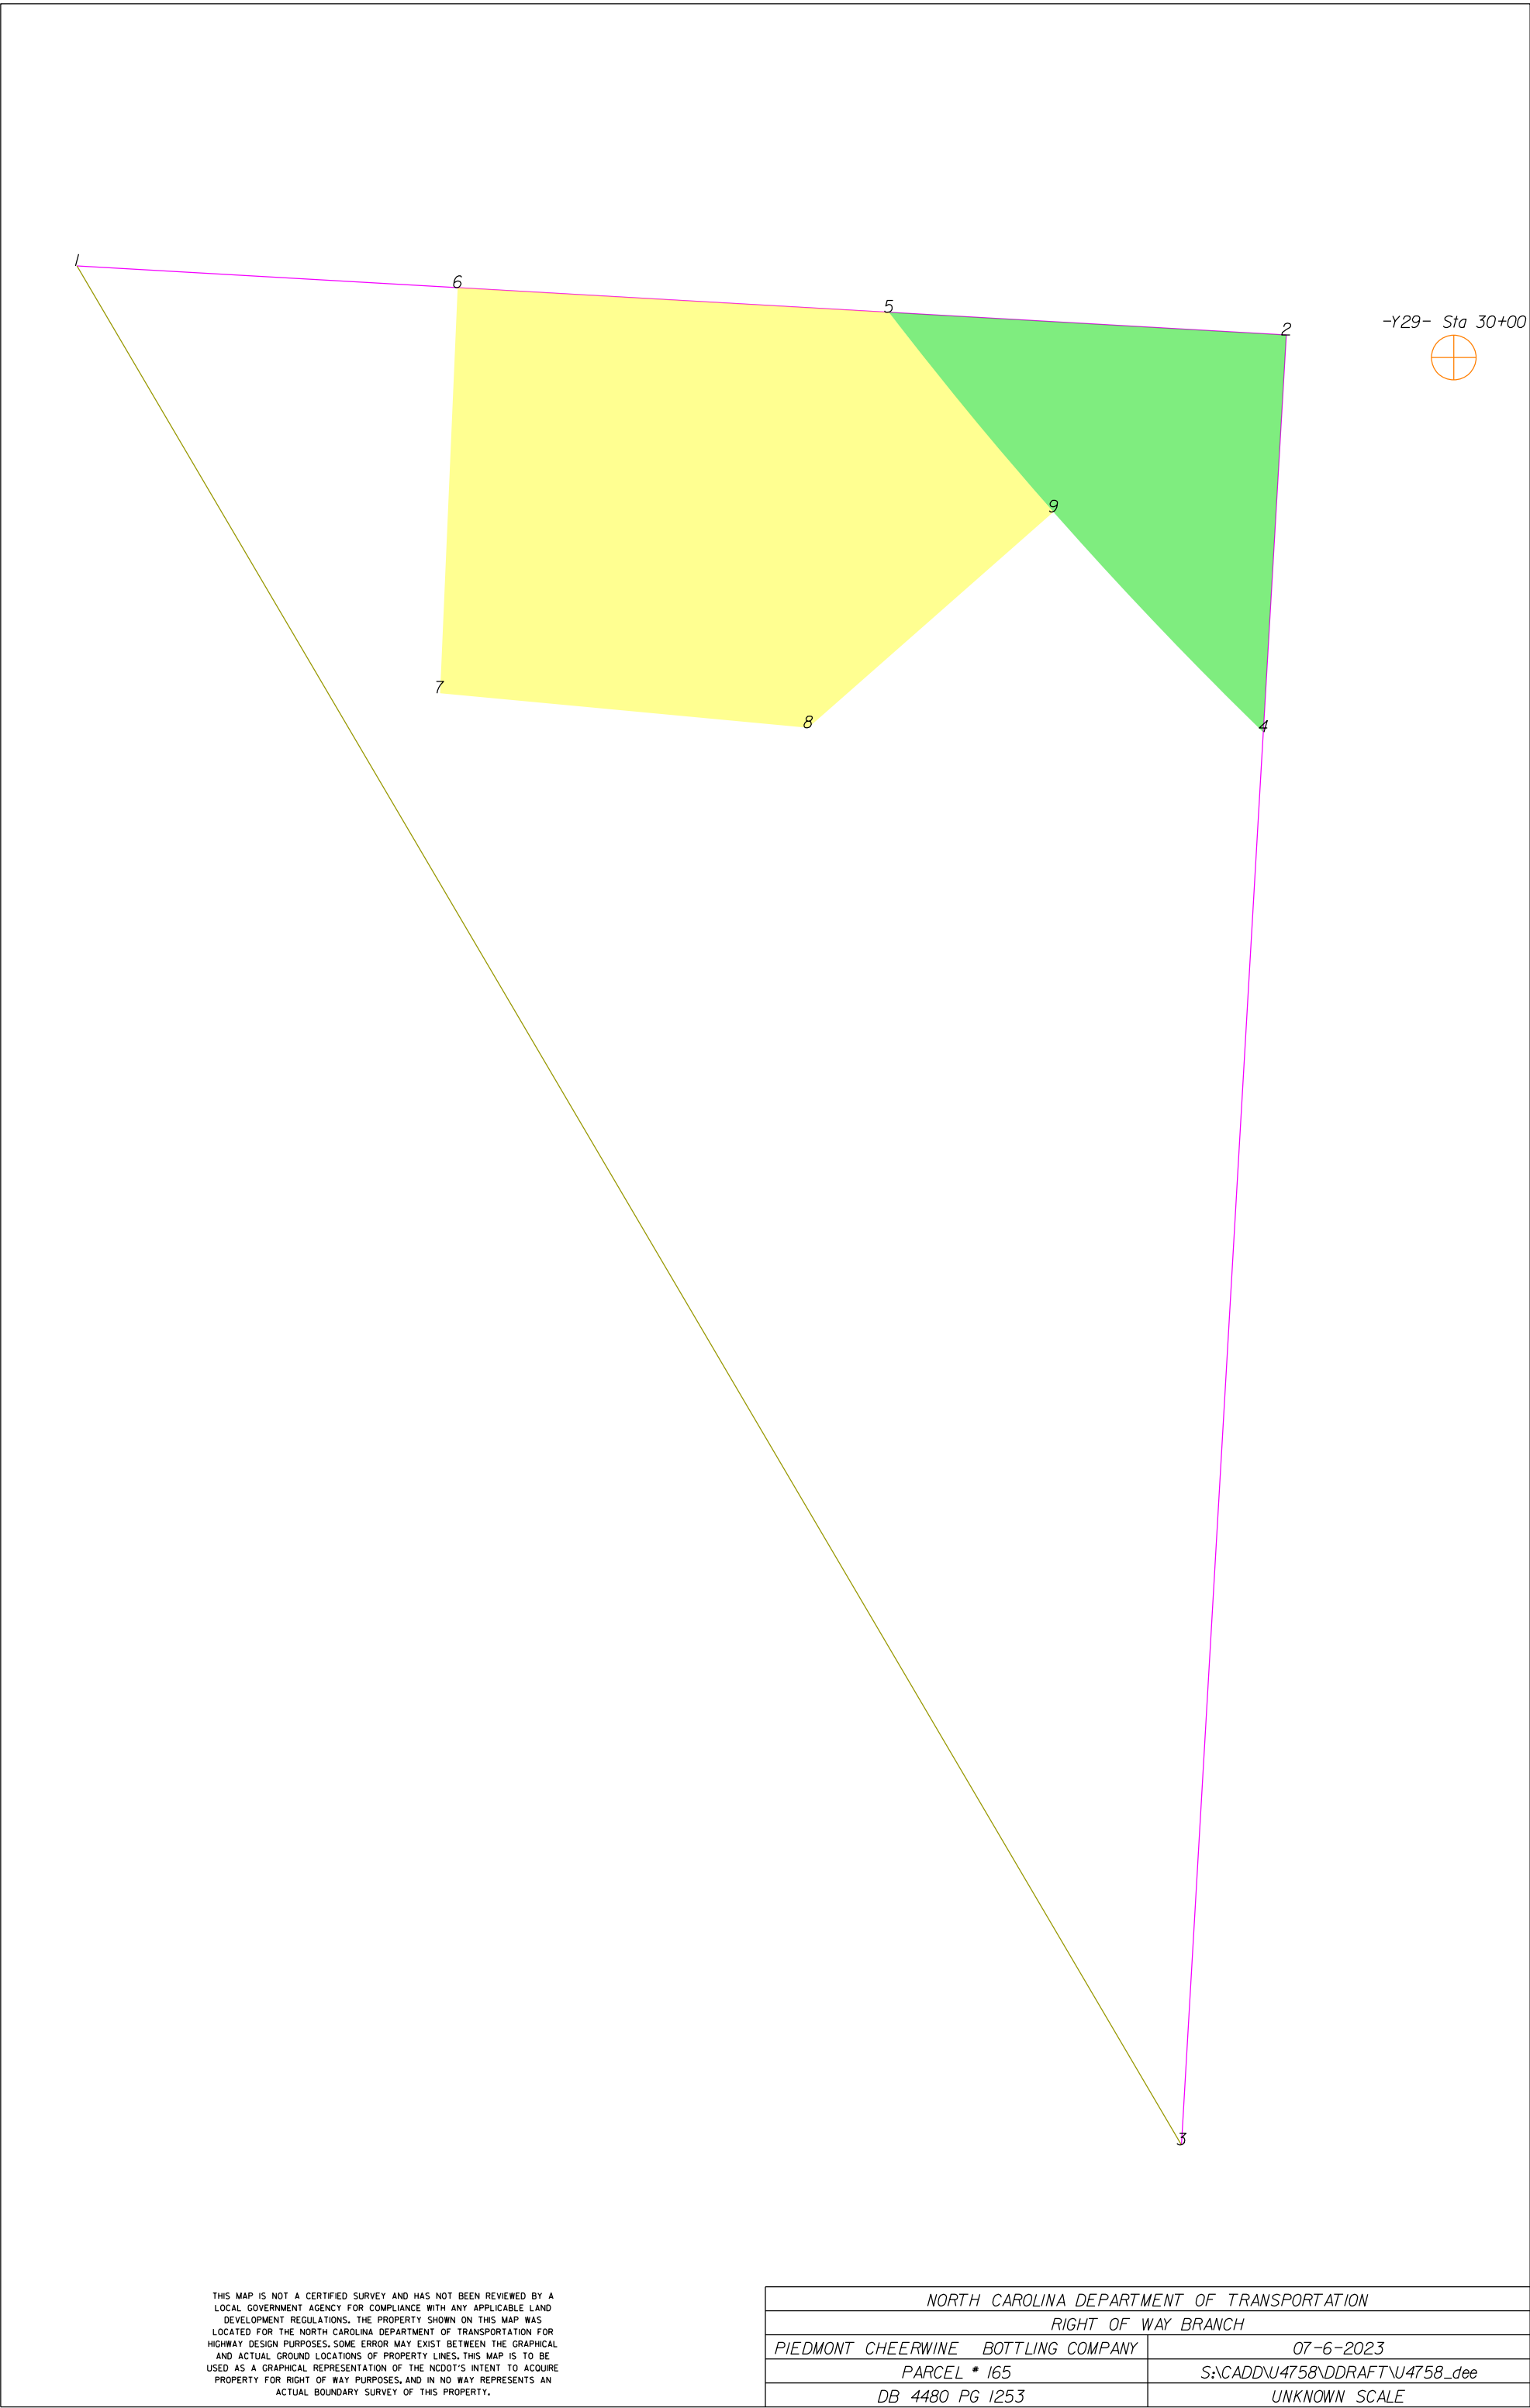


	SQR FT	ACRES	SQR M	HECTARES
ROW Right	1575.191	0.036	146.341	0.015
FROM - TO	DISTANCE (FT/M)	BEARING	RADIUS (FT/M)	CURVE LENGTH (FT/M)
-Y29- Sta 30+00 - 4	57.900	17.648	S 26°56'41.4" W	
4 - 2	54.830	16.712	N 3°18'29.1" E	
2 - 5	54.832	16.713	N 86°43'54.5" W	
5 - 4	77.515	23.627	S 41°42'46.9" E	540.000 164.592 77.582 23.647

	SQR FT	ACRES	SQR M	HECTARES
TCE Right	3936.006	0.090	365.668	0.037
FROM - TO	DISTANCE (FT/M)	BEARING	RADIUS (FT/M)	CURVE LENGTH (FT/M)
-Y29- Sta 30+00 - 5	78.066	23.795	N 85°24'30.8" W	
5 - 6	59.465	18.125	N 86°43'54.5" W	
6 - 7	55.928	17.047	S 2°29'38.1" W	
7 - 8	50.936	15.525	S 84°36'54.8" E	
8 - 9	45.000	13.716	N 48°37'8.4" E	
9 - 5	35.655	10.868	N 39°29'20.7" W	540.000 164.592 35.662 10.870

TYPE	COUNT	SQR FEET	ACRES
Parcel	1	20832.986	0.478
ROW Right	1	1575.191	0.036
TCE Right	1	3936.006	0.090
ROW Left	0	0.000	0.000
PDE Left	0	0.000	0.000
PDE Right	0	0.000	0.000
TDE Left	0	0.000	0.000
TDE Right	0	0.000	0.000
TCE Left	0	0.000	0.000
PUE Left	0	0.000	0.000
PUE Right	0	0.000	0.000
TSE Left	0	0.000	0.000
TSE Right	0	0.000	0.000
DUE Left	0	0.000	0.000
DUE Right	0	0.000	0.000
DTE Left	0	0.000	0.000
DTE Right	0	0.000	0.000
AUE Left	0	0.000	0.000
AUE Right	0	0.000	0.000
PCE Left	0	0.000	0.000
PCE Right	0	0.000	0.000
TUE Left	0	0.000	0.000
TUE Right	0	0.000	0.000
REM Left	0	0.000	0.000
REM Right	0	0.000	0.000
Other Left	0	0.000	0.000
Other Right	0	0.000	0.000
PE Left	0	0.000	0.000
PE Right	0	0.000	0.000

THIS MAP IS NOT A CERTIFIED SURVEY AND HAS NOT BEEN REVIEWED BY A LOCAL GOVERNMENT AGENCY FOR COMPLIANCE WITH ANY APPLICABLE LAND DEVELOPMENT REGULATIONS. THE PROPERTY SHOWN ON THIS MAP WAS LOCATED FOR THE NORTH CAROLINA DEPARTMENT OF TRANSPORTATION FOR HIGHWAY DESIGN PURPOSES. SOME ERROR MAY EXIST BETWEEN THE GRAPHICAL AND ACTUAL GROUND LOCATIONS OF PROPERTY LINES. THIS MAP IS TO BE USED AS A GRAPHICAL REPRESENTATION OF THE NCDOT'S INTENT TO ACQUIRE PROPERTY FOR RIGHT OF WAY PURPOSES, AND IN NO WAY REPRESENTS AN ACTUAL BOUNDARY SURVEY OF THIS PROPERTY.

NORTH CAROLINA DEPARTMENT OF TRANSPORTATION	
RIGHT OF WAY BRANCH	
PIEDMONT CHEERWINE BOTTLING COMPANY	07-6-2023
PARCEL * 165	S:\CADD\U4758\DDRAFT\U4758_dee
DB 4480 PG 1253	UNKNOWN SCALE

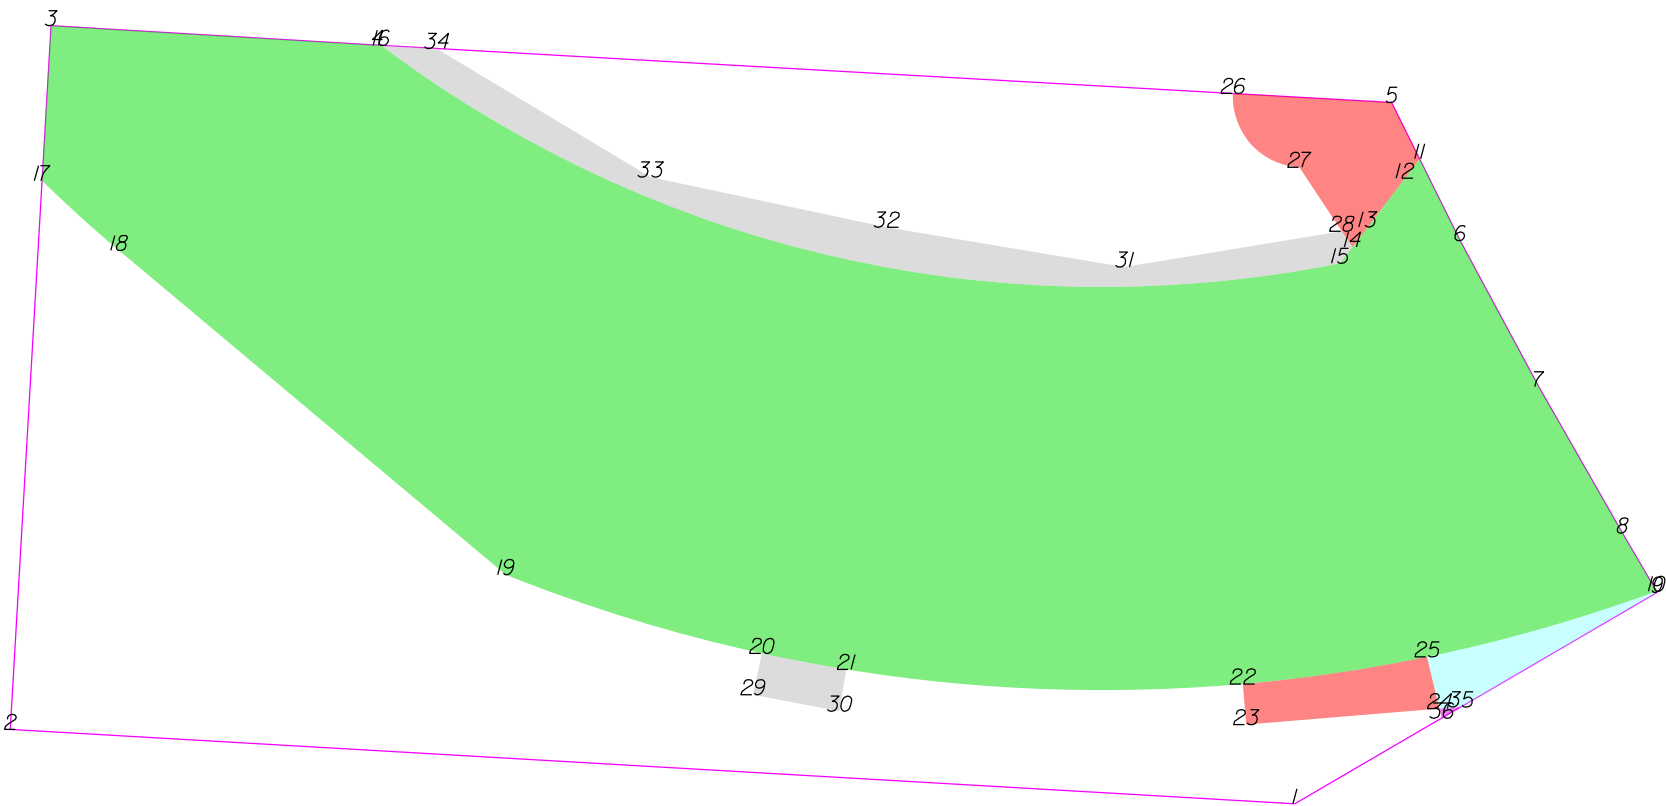

THIS MAP IS NOT A CERTIFIED SURVEY AND HAS NOT BEEN REVIEWED BY A LOCAL GOVERNMENT AGENCY FOR COMPLIANCE WITH ANY APPLICABLE LAND DEVELOPMENT REGULATIONS. THE PROPERTY SHOWN ON THIS MAP WAS LOCATED FOR THE NORTH CAROLINA DEPARTMENT OF TRANSPORTATION FOR HIGHWAY DESIGN PURPOSES. SOME ERROR MAY EXIST BETWEEN THE GRAPHICAL AND ACTUAL GROUND LOCATIONS OF PROPERTY LINES. THIS MAP IS TO BE USED AS A GRAPHICAL REPRESENTATION OF THE NCDOT'S INTENT TO ACQUIRE PROPERTY FOR RIGHT OF WAY PURPOSES, AND IN NO WAY REPRESENTS AN ACTUAL BOUNDARY SURVEY OF THIS PROPERTY.

NORTH CAROLINA DEPARTMENT OF TRANSPORTATION	
RIGHT OF WAY BRANCH	
PIEDMONT CHEERWINE BOTTLING COMPANY	09-13-2022
PARCEL # 165	S:\CADD\U4758\DDRAFT\U4758_dee
DB 432I PG 569	UNKNOWN SCALE

	SQR FT	ACRES	SQR M	HECTARES
ROW Left	74521.943	1.711	6923.343	0.692
FROM - TO	DISTANCE (FT/M)	BEARING	RADIUS (FT/M)	CURVE LENGTH (FT/M)
-L- Sta 233+00 - 10	81.776	24.925	S 34°1'34.3" W	
10 - 8	23.924	7.292	N 30°17'19.1" W	
8 - 7	59.790	18.224	N 29°49'14.1" W	
7 - 6	58.890	17.950	N 28°14'59.1" W	
6 - 11	32.388	9.872	N 26°22'44.1" W	
11 - 12	8.681	2.646	S 37°18'27.4" W	
12 - 13	21.704	6.615	S 37°18'27.4" W	
13 - 14	8.995	2.742	S 37°18'27.4" W	
14 - 15	7.224	2.202	S 37°18'27.4" W	
15 - 16	348.806	106.316	N 77°11'38.9" W	425.000 129.540 359.421 109.552
16 - 4	1.353	0.412	N 86°46'5.3" W	
4 - 3	115.980	35.351	N 86°34'54.2" W	
3 - 17	55.133	16.805	S 3°18'29.1" W	
17 - 18	36.832	11.226	S 47°46'59.7" E	540.000 164.592 36.839 11.229
18 - 19	178.990	54.556	S 50°2'16.6" E	
19 - 20	95.079	28.980	S 72°54'23.9" E	568.000 173.127 95.191 29.014
20 - 21	30.446	9.280	S 79°14'36.5" E	568.000 173.127 30.449 9.281
21 - 10	288.819	88.032	N 84°29'31.4" E	568.000 173.127 292.025 89.009

	SQR FT	ACRES	SQR M	HECTARES
PUE Left	1077.265	0.025	100.082	0.010
FROM - TO	DISTANCE (FT/M)	BEARING	RADIUS (FT/M)	CURVE LENGTH (FT/M)
-L- Sta 233+00 - 22	217.303	66.234	S 62°24'14.3" W	
22 - 23	14.500	4.420	S 5°0'52.5" E	
23 - 24	68.737	20.951	N 85°14'57.6" E	
24 - 25	18.863	5.749	N 13°17'42.4" W	
25 - 22	66.132	20.157	S 81°38'53.1" W	568.000 173.127 66.169 20.168

	SQR FT	ACRES	SQR M	HECTARES
PUE Left	1951.254	0.045	181.278	0.018
FROM - TO	DISTANCE (FT/M)	BEARING	RADIUS (FT/M)	CURVE LENGTH (FT/M)
-L- Sta 233+00 - 26	224.227	68.345	N 60°57'50.3" W	
26 - 27	35.240	10.741	S 41°54'54.3" E	25.000 7.620 39.107 11.920
27 - 28	27.222	8.297	S 33°37'57.7" E	
28 - 14	6.746	2.056	S 33°37'57.7" E	
14 - 13	8.995	2.742	N 37°18'27.4" E	
13 - 12	21.704	6.615	N 37°18'27.4" E	
12 - 11	8.681	2.646	N 37°18'27.4" E	
11 - 5	22.328	6.806	N 26°22'44.1" W	
5 - 26	56.392	17.188	N 86°46'5.3" W	

	SQR FT	ACRES	SQR M	HECTARES
TDE Left	458.410	0.011	42.588	0.004
FROM - TO	DISTANCE (FT/M)	BEARING	RADIUS (FT/M)	CURVE LENGTH (FT/M)
-L- Sta 233+00 - 20	374.098	114.025	S 76°6'30.9" W	
20 - 29	15.000	4.572	S 12°17'32.2" W	
29 - 30	31.250	9.525	S 79°14'36.5" E	
30 - 21	15.000	4.572	N 9°13'14.8" E	
21 - 20	30.446	9.280	N 79°14'36.5" W	568.000 173.127 30.449 9.281

	SQR FT	ACRES	SQR M	HECTARES
TDE Left	3902.402	0.090	362.546	0.036
FROM - TO	DISTANCE (FT/M)	BEARING	RADIUS (FT/M)	CURVE LENGTH (FT/M)
-L- Sta 233+00 - 16	513.859	156.624	N 75°49'6.6" W	
16 - 15	348.806	106.316	S 77°11'38.9" E	425.000 129.540 359.421 109.552
15 - 14	7.224	2.202	N 37°18'27.4" E	
14 - 28	6.746	2.056	N 33°37'57.7" W	
28 - 31	78.132	23.815	S 80°38'23.5" W	
31 - 32	85.596	26.090	N 80°29'3.7" W	
32 - 33	85.596	26.090	N 78°0'9.3" W	
33 - 34	88.549	26.990	N 59°0'1.7" W	
34 - 16	19.664	5.994	N 86°46'5.3" W	

	SQR FT	ACRES	SQR M	HECTARES
DUE Left	858.887	0.020	79.793	0.008
FROM - TO	DISTANCE (FT/M)	BEARING	RADIUS (FT/M)	CURVE LENGTH (FT/M)
-L- Sta 233+00 - 10	81.776	24.925	S 34°1'34.3" W	
10 - 25	84.656	25.803	S 74°2'13.4" W	568.000 173.127 84.734 25.827
25 - 24	18.863	5.749	S 13°17'42.4" E	
24 - 35	7.662	2.335	N 85°14'57.6" E	
35 - 9	80.623	24.574	N 59°42'40.9" E	
9 - 10	0.396	0.121	N 30°17'19.1" W	

	SQR FT	ACRES	SQR M	HECTARES
PDE Left	13.084	0.000	1.216	0.000
FROM - TO	DISTANCE (FT/M)	BEARING	RADIUS (FT/M)	CURVE LENGTH (FT/M)
-L- Sta 233+00 - 36	166.153	50.644	S 47°15'16.5" W	
36 - 35	7.923	2.415	N 59°42'40.9" E	
35 - 24	7.662	2.335	S 85°14'57.6" W	
24 - 36	3.454	1.053	S 13°17'42.4" E	


THIS MAP IS NOT A CERTIFIED SURVEY AND HAS NOT BEEN REVIEWED BY A LOCAL GOVERNMENT AGENCY FOR COMPLIANCE WITH ANY APPLICABLE LAND DEVELOPMENT REGULATIONS. THE PROPERTY SHOWN ON THIS MAP WAS LOCATED FOR THE NORTH CAROLINA DEPARTMENT OF TRANSPORTATION FOR HIGHWAY DESIGN PURPOSES. SOME ERROR MAY EXIST BETWEEN THE GRAPHICAL AND ACTUAL GROUND LOCATIONS OF PROPERTY LINES. THIS MAP IS TO BE USED AS A GRAPHICAL REPRESENTATION OF THE NCDOT'S INTENT TO ACQUIRE PROPERTY FOR RIGHT OF WAY PURPOSES, AND IN NO WAY REPRESENTS AN ACTUAL BOUNDARY SURVEY OF THIS PROPERTY.

NORTH CAROLINA DEPARTMENT OF TRANSPORTATION	
RIGHT OF WAY BRANCH	
PIEDMONT CHEERWINE BOTTLING COMPANY	09-13-2022
PARCEL * 165	S:\CADD\U4758\DDRAFT\U4758_dee
DB 4321 PG 569	UNKNOWN SCALE

TYPE	COUNT	SQR FEET	ACRES
Parcel	1	131073.096	3.009
ROW Left	1	74521.943	1.711
PUE Left	2	3028.519	0.070
TDE Left	2	4360.812	0.100
DUE Left	1	858.887	0.020
PDE Left	1	13.084	0.000
ROW Right	0	0.000	0.000
PDE Right	0	0.000	0.000
TDE Right	0	0.000	0.000
TCE Left	0	0.000	0.000
TCE Right	0	0.000	0.000
PUE Right	0	0.000	0.000
TSE Left	0	0.000	0.000
TSE Right	0	0.000	0.000
DUE Right	0	0.000	0.000
DTE Left	0	0.000	0.000
DTE Right	0	0.000	0.000
AUE_Left	0	0.000	0.000
AUE_Right	0	0.000	0.000
PCE Left	0	0.000	0.000
PCE Right	0	0.000	0.000
TUE Left	0	0.000	0.000
TUE Right	0	0.000	0.000
REM Left	0	0.000	0.000
REM Right	0	0.000	0.000
Other Left	0	0.000	0.000
Other Right	0	0.000	0.000
PE Left	0	0.000	0.000
PE Right	0	0.000	0.000

THIS MAP IS NOT A CERTIFIED SURVEY AND HAS NOT BEEN REVIEWED BY A LOCAL GOVERNMENT AGENCY FOR COMPLIANCE WITH ANY APPLICABLE LAND DEVELOPMENT REGULATIONS. THE PROPERTY SHOWN ON THIS MAP WAS LOCATED FOR THE NORTH CAROLINA DEPARTMENT OF TRANSPORTATION FOR HIGHWAY DESIGN PURPOSES. SOME ERROR MAY EXIST BETWEEN THE GRAPHICAL AND ACTUAL GROUND LOCATIONS OF PROPERTY LINES. THIS MAP IS TO BE USED AS A GRAPHICAL REPRESENTATION OF THE NCDOT'S INTENT TO ACQUIRE PROPERTY FOR RIGHT OF WAY PURPOSES, AND IN NO WAY REPRESENTS AN ACTUAL BOUNDARY SURVEY OF THIS PROPERTY.

NORTH CAROLINA DEPARTMENT OF TRANSPORTATION	
RIGHT OF WAY BRANCH	
PIEDMONT CHEERWINE BOTTLING COMPANY	09-13-2022
PARCEL # 165	S:\CADD\U4758\DDRAFT\U4758_dee
DB 4321 PG 569	UNKNOWN SCALE

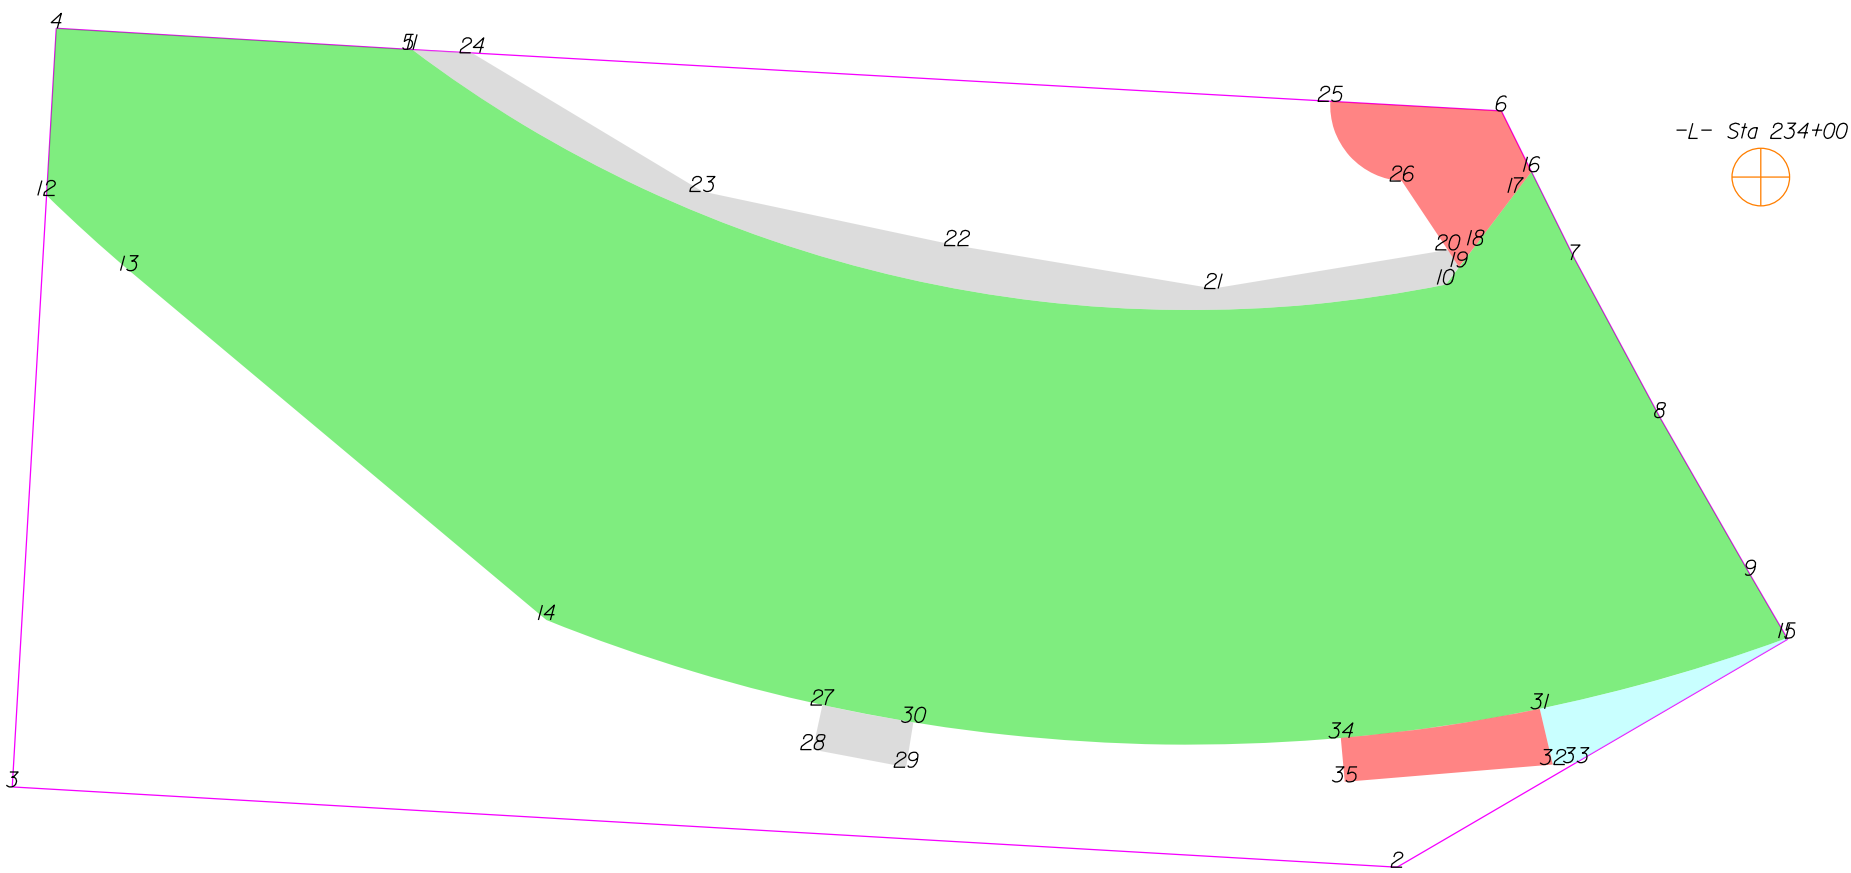

THIS MAP IS NOT A CERTIFIED SURVEY AND HAS NOT BEEN REVIEWED BY A LOCAL GOVERNMENT AGENCY FOR COMPLIANCE WITH ANY APPLICABLE LAND DEVELOPMENT REGULATIONS. THE PROPERTY SHOWN ON THIS MAP WAS LOCATED FOR THE NORTH CAROLINA DEPARTMENT OF TRANSPORTATION FOR HIGHWAY DESIGN PURPOSES. SOME ERROR MAY EXIST BETWEEN THE GRAPHICAL AND ACTUAL GROUND LOCATIONS OF PROPERTY LINES. THIS MAP IS TO BE USED AS A GRAPHICAL REPRESENTATION OF THE NCDOT'S INTENT TO ACQUIRE PROPERTY FOR RIGHT OF WAY PURPOSES, AND IN NO WAY REPRESENTS AN ACTUAL BOUNDARY SURVEY OF THIS PROPERTY.

NORTH CAROLINA DEPARTMENT OF TRANSPORTATION	
RIGHT OF WAY BRANCH	
PIEDMONT CHEERWINE BOTTLING COMPANY	12-8-2021
PARCEL # 165	S:\CADD\U4758\DDRAFT\U4758_dee
DB 4321 PG 569	UNKNOWN SCALE

	SQR FT	ACRES		SQR M		HECTARES	
ROW Left	74521.943	1.711		6923.343		0.692	
FROM - TO	DISTANCE (FT/M)		BEARING	RADIUS (FT/M)		CURVE LENGTH (FT/M)	
-L- Sta 234+00 - 10	109.573	33.398	S 71°10'31.3" W				
10 - 11	348.806	106.316	N 77°11'38.9" W	425.000	129.540	359.421	109.552
11 - 5	1.353	0.412	N 86°46'5.3" W				
5 - 4	115.980	35.351	N 86°34'54.2" W				
4 - 12	55.133	16.805	S 3°18'29.1" W				
12 - 13	36.832	11.226	S 47°46'59.7" E	540.000	164.592	36.839	11.229
13 - 14	178.990	54.556	S 50°2'16.6" E				
14 - 15	408.319	124.456	S 89°10'16.0" E	568.000	173.127	417.665	127.305
15 - 9	23.924	7.292	N 30°17'19.1" W				
9 - 8	59.790	18.224	N 29°49'14.1" W				
8 - 7	58.890	17.950	N 28°14'59.1" W				
7 - 16	32.388	9.872	N 26°22'44.1" W				
16 - 17	8.681	2.646	S 37°18'27.4" W				
17 - 18	21.704	6.615	S 37°18'27.4" W				
18 - 10	16.218	4.943	S 37°18'27.4" W				

	SQR FT	ACRES		SQR M		HECTARES	
TDE Left	3902.402	0.090		362.546		0.036	
FROM - TO	DISTANCE (FT/M)		BEARING	RADIUS (FT/M)		CURVE LENGTH (FT/M)	
-L- Sta 234+00 - 11	445.821	135.886	N 84°35'59.8" W				
11 - 10	348.806	106.316	S 77°11'38.9" E	425.000	129.540	359.421	109.552
10 - 19	7.224	2.202	N 37°18'27.4" E				
19 - 20	6.746	2.056	N 33°37'57.7" W				
20 - 21	78.132	23.815	S 80°38'23.5" W				
21 - 22	85.596	26.090	N 80°29'3.7" W				
22 - 23	85.596	26.090	N 78°0'9.3" W				
23 - 24	88.549	26.990	N 59°0'1.7" W				
24 - 11	19.664	5.994	N 86°46'5.3" W				

	SQR FT	ACRES		SQR M		HECTARES	
PUE Left	1951.254	0.045		181.278		0.018	
FROM - TO	DISTANCE (FT/M)		BEARING	RADIUS (FT/M)		CURVE LENGTH (FT/M)	
-L- Sta 234+00 - 25	143.859	43.848	N 80°2'6.1" W				
25 - 26	35.240	10.741	S 41°54'54.3" E	25.000	7.620	39.107	11.920
26 - 20	27.222	8.297	S 33°37'57.7" E				
20 - 19	6.746	2.056	S 33°37'57.7" E				
19 - 18	8.995	2.742	N 37°18'27.4" E				
18 - 17	21.704	6.615	N 37°18'27.4" E				
17 - 16	8.681	2.646	N 37°18'27.4" E				
16 - 6	22.328	6.806	N 26°22'44.1" W				
6 - 25	56.392	17.188	N 86°46'5.3" W				

	SQR FT	ACRES		SQR M		HECTARES	
TDE Left	458.410	0.011		42.588		0.004	
FROM - TO	DISTANCE (FT/M)		BEARING	RADIUS (FT/M)		CURVE LENGTH (FT/M)	
-L- Sta 234+00 - 27	354.326	107.999	S 60°38'6.3" W				
27 - 28	15.000	4.572	S 12°17'32.2" W				
28 - 29	31.250	9.525	S 79°14'36.5" E				
29 - 30	15.000	4.572	N 9°13'14.8" E				
30 - 27	30.446	9.280	N 79°14'36.5" W	568.000	173.127	30.449	9.281

	SQR FT	ACRES		SQR M		HECTARES	
DUE Left	858.887	0.020		79.793		0.008	
FROM - TO	DISTANCE (FT/M)		BEARING	RADIUS (FT/M)		CURVE LENGTH (FT/M)	
-L- Sta 234+00 - 15	151.955	46.316	S 3°14'35.4" E				
15 - 31	84.656	25.803	S 74°2'13.4" W	568.000	173.127	84.734	25.827
31 - 32	18.863	5.749	S 13°17'42.4" E				
32 - 33	7.662	2.335	N 85°14'57.6" E				
33 - 1	80.623	24.574	N 59°42'40.9" E				
1 - 15	0.396	0.121	N 30°17'19.1" W				

	SQR FT	ACRES		SQR M		HECTARES	
PUE Left	1077.265	0.025		100.082		0.010	
FROM - TO	DISTANCE (FT/M)		BEARING	RADIUS (FT/M)		CURVE LENGTH (FT/M)	
-L- Sta 234+00 - 31	189.530	57.769	S 22°35'12.1" W				
31 - 34	66.132	20.157	S 81°38'53.1" W	568.000	173.127	66.169	20.168
34 - 35	14.500	4.420	S 5°0'52.5" E				
35 - 32	68.737	20.951	N 85°14'57.6" E				
32 - 31	18.863	5.749	N 13°17'42.4" W				

THIS MAP IS NOT A CERTIFIED SURVEY AND HAS NOT BEEN REVIEWED BY A LOCAL GOVERNMENT AGENCY FOR COMPLIANCE WITH ANY APPLICABLE LAND DEVELOPMENT REGULATIONS. THE PROPERTY SHOWN ON THIS MAP WAS LOCATED FOR THE NORTH CAROLINA DEPARTMENT OF TRANSPORTATION FOR HIGHWAY DESIGN PURPOSES. SOME ERROR MAY EXIST BETWEEN THE GRAPHICAL AND ACTUAL GROUND LOCATIONS OF PROPERTY LINES. THIS MAP IS TO BE USED AS A GRAPHICAL REPRESENTATION OF THE NCDOT'S INTENT TO ACQUIRE PROPERTY FOR RIGHT OF WAY PURPOSES, AND IN NO WAY REPRESENTS AN ACTUAL BOUNDARY SURVEY OF THIS PROPERTY.

NORTH CAROLINA DEPARTMENT OF TRANSPORTATION	
RIGHT OF WAY BRANCH	
PIEDMONT CHEERWINE BOTTLING COMPANY	12-8-2021
PARCEL * 165	S:\CADD\U4758\DDRAFT\U4758_dee
DB 4321 PG 569	UNKNOWN SCALE

TYPE	COUNT	SQR FEET	ACRES
Parcel	1	131073.096	3.009
ROW Left	1	74521.943	1.711
TDE Left	2	4360.812	0.100
PUE Left	2	3028.519	0.070
DUE Left	1	858.887	0.020
ROW Right	0	0.000	0.000
PDE Left	0	0.000	0.000
PDE Right	0	0.000	0.000
TDE Right	0	0.000	0.000
TCE Left	0	0.000	0.000
TCE Right	0	0.000	0.000
PUE Right	0	0.000	0.000
TSE Left	0	0.000	0.000
TSE Right	0	0.000	0.000
DUE Right	0	0.000	0.000
DTE Left	0	0.000	0.000
DTE Right	0	0.000	0.000
AUE_Left	0	0.000	0.000
AUE_Right	0	0.000	0.000
PCE Left	0	0.000	0.000
PCE Right	0	0.000	0.000
TUE Left	0	0.000	0.000
TUE Right	0	0.000	0.000
REM Left	0	0.000	0.000
REM Right	0	0.000	0.000
Other Left	0	0.000	0.000
Other Right	0	0.000	0.000
PE Left	0	0.000	0.000
PE Right	0	0.000	0.000

THIS MAP IS NOT A CERTIFIED SURVEY AND HAS NOT BEEN REVIEWED BY A LOCAL GOVERNMENT AGENCY FOR COMPLIANCE WITH ANY APPLICABLE LAND DEVELOPMENT REGULATIONS. THE PROPERTY SHOWN ON THIS MAP WAS LOCATED FOR THE NORTH CAROLINA DEPARTMENT OF TRANSPORTATION FOR HIGHWAY DESIGN PURPOSES. SOME ERROR MAY EXIST BETWEEN THE GRAPHICAL AND ACTUAL GROUND LOCATIONS OF PROPERTY LINES. THIS MAP IS TO BE USED AS A GRAPHICAL REPRESENTATION OF THE NCDOT'S INTENT TO ACQUIRE PROPERTY FOR RIGHT OF WAY PURPOSES, AND IN NO WAY REPRESENTS AN ACTUAL BOUNDARY SURVEY OF THIS PROPERTY.

NORTH CAROLINA DEPARTMENT OF TRANSPORTATION	
RIGHT OF WAY BRANCH	
PIEDMONT CHEERWINE BOTTLING COMPANY	12-8-2021
PARCEL # 165	S:\CADD\U4758\DDRAFT\U4758_dee
DB 4321 PG 569	UNKNOWN SCALE

	SQR FT	ACRES		SQR M		HECTARES	
ROW Left	56059.774	1.287		5208.144		0.521	
FROM - TO	DISTANCE (FT/M)		BEARING	RADIUS (FT/M)		CURVE LENGTH (FT/M)	
-L- Sta 232+00 - 15	250.400	76.322	N 58°3'26.6" W				
15 - 16	348.806	106.316	N 77°11'38.9" W	425.000	129.540	359.421	109.552
16 - 4	1.353	0.412	N 86°46'5.3" W				
4 - 3	115.980	35.351	N 86°34'54.2" W				
3 - 2	0.304	0.093	S 3°18'29.1" W				
2 - 17	54.832	16.713	N 86°43'54.5" W				
17 - 18	245.597	74.858	S 50°44'29.4" E	540.000	164.592	247.765	75.519
18 - 19	27.039	8.241	N 70°26'26.8" E				
19 - 20	346.620	105.650	S 85°23'37.2" E	521.000	158.801	353.354	107.702
20 - 21	23.844	7.268	S 70°39'0.0" E				
21 - 22	37.594	11.459	S 70°39'0.0" E				
22 - 8	13.593	4.143	N 30°17'19.1" W				
8 - 7	59.790	18.224	N 29°49'14.1" W				
7 - 6	58.890	17.950	N 28°14'59.1" W				
6 - 23	32.388	9.872	N 26°22'44.1" W				
23 - 24	39.380	12.003	S 37°18'27.4" W				
24 - 15	7.224	2.202	S 37°18'27.4" W				

	SQR FT	ACRES		SQR M		HECTARES	
PUE Left	2934.764	0.067		272.650		0.027	
FROM - TO	DISTANCE (FT/M)		BEARING	RADIUS (FT/M)		CURVE LENGTH (FT/M)	
-L- Sta 232+00 - 25	114.603	34.931	S 23°33'2.0" W				
25 - 12	25.096	7.649	N 11°27'2.7" E				
12 - 11	56.206	17.131	N 32°17'58.2" W				
11 - 10	39.500	12.040	N 31°7'34.1" W				
10 - 9	17.280	5.267	N 30°17'19.1" W				
9 - 22	10.727	3.270	N 30°17'19.1" W				
22 - 21	37.594	11.459	N 70°39'0.0" W				
21 - 26	10.905	3.324	S 33°41'50.6" E				
26 - 25	160.444	48.903	S 33°41'50.6" E				

	SQR FT	ACRES		SQR M		HECTARES	
PUE Left	1951.254	0.045		181.278		0.018	
FROM - TO	DISTANCE (FT/M)		BEARING	RADIUS (FT/M)		CURVE LENGTH (FT/M)	
-L- Sta 232+00 - 27	316.030	96.326	N 52°25'18.0" W				
27 - 28	35.240	10.741	S 41°54'54.3" E	25.000	7.620	39.107	11.920
28 - 24	33.968	10.353	S 33°37'57.7" E				
24 - 23	39.380	12.003	N 37°18'27.4" E				
23 - 5	22.328	6.806	N 26°22'44.1" W				
5 - 27	56.392	17.188	N 86°46'5.3" W				

	SQR FT	ACRES		SQR M		HECTARES	
TCE Left	5907.538	0.136		548.830		0.055	
FROM - TO	DISTANCE (FT/M)		BEARING	RADIUS (FT/M)		CURVE LENGTH (FT/M)	
-L- Sta 232+00 - 20	169.545	51.677	N 74°28'2.8" W				
20 - 29	215.985	65.832	S 87°8'22.8" W	521.000	158.801	217.563	66.313
29 - 30	39.000	11.887	S 9°6'9.5" W				
30 - 31	42.069	12.823	N 74°29'48.8" E				
31 - 26	210.950	64.298	N 84°16'4.3" E	525.000	160.020	212.395	64.738
26 - 21	10.905	3.324	N 33°41'50.6" W				
21 - 20	23.844	7.268	N 70°39'0.0" W				

	SQR FT	ACRES		SQR M		HECTARES	
PDE Left	1211.934	0.028		112.593		0.011	
FROM - TO	DISTANCE (FT/M)		BEARING	RADIUS (FT/M)		CURVE LENGTH (FT/M)	
-L- Sta 232+00 - 32	410.591	125.148	N 84°22'34.2" W				
32 - 33	39.000	11.887	S 12°24'37.5" W				
33 - 30	32.325	9.853	S 79°14'36.2" E				
30 - 29	39.000	11.887	N 9°6'9.5" E				
29 - 32	30.074	9.167	N 79°14'36.5" W	521.000	158.801	30.078	9.168

	SQR FT	ACRES		SQR M		HECTARES	
TCE Left	21608.044	0.496		2007.461		0.201	
FROM - TO	DISTANCE (FT/M)		BEARING	RADIUS (FT/M)		CURVE LENGTH (FT/M)	
-L- Sta 232+00 - 18	538.173	164.036	N 83°9'0.7" W				
18 - 34	72.338	22.049	N 60°2'43.2" W	540.000	164.592	72.392	22.065
34 - 35	117.559	35.832	S 30°41'13.9" W				
35 - 36	37.847	11.536	S 30°41'13.9" W				
36 - 37	44.679	13.618	S 81°18'26.6" W				
37 - 38	30.563	9.315	S 3°24'42.4" W				
38 - 39	243.548	74.234	S 86°35'17.6" E				
39 - 40	34.000	10.363	N 3°24'42.4" E				
40 - 41	58.764	17.911	N 86°35'17.6" W				
41 - 42	38.473	11.727	N 44°10'55.2" W				
42 - 19	107.695	32.825	N 29°57'35.6" E				
19 - 18	27.039	8.241	S 70°26'26.8" W				

	SQR FT	ACRES		SQR M		HECTARES	
TCE Left	3936.006	0.090		365.668		0.037	
FROM - TO	DISTANCE (FT/M)		BEARING	RADIUS (FT/M)		CURVE LENGTH (FT/M)	

THIS MAP IS NOT A CERTIFIED SURVEY AND HAS NOT BEEN REVIEWED BY A LOCAL GOVERNMENT AGENCY FOR COMPLIANCE WITH ANY APPLICABLE LAND DEVELOPMENT REGULATIONS. THE PROPERTY SHOWN ON THIS MAP WAS LOCATED FOR THE NORTH CAROLINA DEPARTMENT OF TRANSPORTATION FOR HIGHWAY DESIGN PURPOSES. SOME ERROR MAY EXIST BETWEEN THE GRAPHICAL AND ACTUAL GROUND LOCATIONS OF PROPERTY LINES. THIS MAP IS TO BE USED AS A GRAPHICAL REPRESENTATION OF THE NCDOT'S INTENT TO ACQUIRE PROPERTY FOR RIGHT OF WAY PURPOSES, AND IN NO WAY REPRESENTS AN ACTUAL BOUNDARY SURVEY OF THIS PROPERTY.

NORTH CAROLINA DEPARTMENT OF TRANSPORTATION	
RIGHT OF WAY BRANCH	
PIEDMONT CHEERWINE BOTTLING COMPANY	04-10-2024
PARCEL # 165_Rem	Z:\CADD\U4758\DDRAFT\U4758_dee
DB 4480 PG 1253	UNKNOWN SCALE

-L- Sta 232+00 - 17	757.049	230.749	N 73°8'14.0" W				
17 - 43	59.465	18.125	N 86°43'54.5" W				
43 - 44	55.928	17.047	S 2°29'38.1" W				
44 - 45	50.936	15.525	S 84°36'54.8" E				
45 - 46	45.000	13.716	N 48°37'8.4" E				
46 - 17	35.655	10.868	N 39°29'20.7" W	540.000	164.592	35.662	10.870

	SQR FT	ACRES	SQR M	HECTARES
TDE Left	6748.000	0.155	626.912	0.063
FROM - TO	DISTANCE (FT/M)	BEARING	RADIUS (FT/M)	CURVE LENGTH (FT/M)
-L- Sta 232+00 - 19	514.097	156.697	N 81°48'35.1" W	
19 - 42	107.695	32.825	S 29°57'35.6" W	
42 - 47	62.351	19.005	N 54°29'39.6" E	
47 - 48	128.343	39.119	S 76°7'11.9" E	
48 - 30	10.949	3.337	N 10°45'23.5" E	
30 - 33	32.325	9.853	N 79°14'36.2" W	
33 - 32	39.000	11.887	N 12°24'37.5" E	
32 - 19	105.532	32.166	N 71°46'36.5" W	521.000 158.801 105.713 32.221

	SQR FT	ACRES	SQR M	HECTARES
TDE Left	1947.782	0.045	180.956	0.018
FROM - TO	DISTANCE (FT/M)	BEARING	RADIUS (FT/M)	CURVE LENGTH (FT/M)
-L- Sta 232+00 - 35	657.003	200.255	S 89°55'51.7" W	
35 - 49	80.610	24.570	S 79°29'42.8" W	
49 - 50	23.621	7.200	S 3°24'42.4" W	
50 - 37	17.214	5.247	S 86°35'17.6" E	
37 - 36	44.679	13.618	N 81°18'26.6" E	
36 - 35	37.847	11.536	N 30°41'13.9" E	


	SQR FT	ACRES	SQR M	HECTARES
PDE Left	16573.927	0.380	1539.774	0.154
FROM - TO	DISTANCE (FT/M)	BEARING	RADIUS (FT/M)	CURVE LENGTH (FT/M)
-L- Sta 232+00 - 27	316.030	96.326	N 52°25'18.0" W	
27 - 51	212.451	64.755	N 86°46'5.3" W	
51 - 52	54.153	16.506	S 66°0'58.6" W	
52 - 15	303.747	92.582	S 80°29'2.7" E	425.000 129.540 310.614 94.675
15 - 24	7.224	2.202	N 37°18'27.4" E	
24 - 28	33.968	10.353	N 33°37'57.7" W	
28 - 27	35.240	10.741	N 41°54'54.3" W	25.000 7.620 39.107 11.920

	SQR FT	ACRES	SQR M	HECTARES
REM Left	19664.715	0.451	1826.919	0.183
FROM - TO	DISTANCE (FT/M)	BEARING	RADIUS (FT/M)	CURVE LENGTH (FT/M)
-L- Sta 232+00 - 16	591.096	180.166	N 69°12'41.5" W	
16 - 15	348.806	106.316	S 77°11'38.9" E	425.000 129.540 359.421 109.552
15 - 23	46.604	14.205	N 37°18'27.4" E	
23 - 5	22.328	6.806	N 26°22'44.1" W	
5 - 16	359.026	109.431	N 86°46'5.3" W	

TYPE	COUNT	SQR FEET	ACRES
Parcel	1	318588.119	7.314
ROW Left	1	56059.774	1.287
PUE Left	2	4886.018	0.112
TCE Left	3	31451.589	0.722
PDE Left	2	17785.861	0.408
TDE Left	2	8695.782	0.200
REM Left	1	19664.715	0.451
ROW Right	0	0.000	0.000
PDE Right	0	0.000	0.000
TDE Right	0	0.000	0.000
TCE Right	0	0.000	0.000
PUE Right	0	0.000	0.000
TSE Left	0	0.000	0.000
TSE Right	0	0.000	0.000
DUE Left	0	0.000	0.000
DUE Right	0	0.000	0.000
DTE Left	0	0.000	0.000
DTE Right	0	0.000	0.000
AUE_Left	0	0.000	0.000
AUE_Right	0	0.000	0.000
PCE Left	0	0.000	0.000
PCE Right	0	0.000	0.000
TUE Left	0	0.000	0.000
TUE Right	0	0.000	0.000
REM Right	0	0.000	0.000
Other Left	0	0.000	0.000
Other Right	0	0.000	0.000
PE Left	0	0.000	0.000
PE Right	0	0.000	0.000

THIS MAP IS NOT A CERTIFIED SURVEY AND HAS NOT BEEN REVIEWED BY A LOCAL GOVERNMENT AGENCY FOR COMPLIANCE WITH ANY APPLICABLE LAND DEVELOPMENT REGULATIONS. THE PROPERTY SHOWN ON THIS MAP WAS LOCATED FOR THE NORTH CAROLINA DEPARTMENT OF TRANSPORTATION FOR HIGHWAY DESIGN PURPOSES. SOME ERROR MAY EXIST BETWEEN THE GRAPHICAL AND ACTUAL GROUND LOCATIONS OF PROPERTY LINES. THIS MAP IS TO BE USED AS A GRAPHICAL REPRESENTATION OF THE NCDOT'S INTENT TO ACQUIRE PROPERTY FOR RIGHT OF WAY PURPOSES, AND IN NO WAY REPRESENTS AN ACTUAL BOUNDARY SURVEY OF THIS PROPERTY.

NORTH CAROLINA DEPARTMENT OF TRANSPORTATION	
RIGHT OF WAY BRANCH	
PIEDMONT CHEERWINE BOTTLING COMPANY	04-10-2024
PARCEL # 165_Rem	Z:\CADD\U4758\DDRAFT\U4758_dee
DB 4480 PG 1253	UNKNOWN SCALE

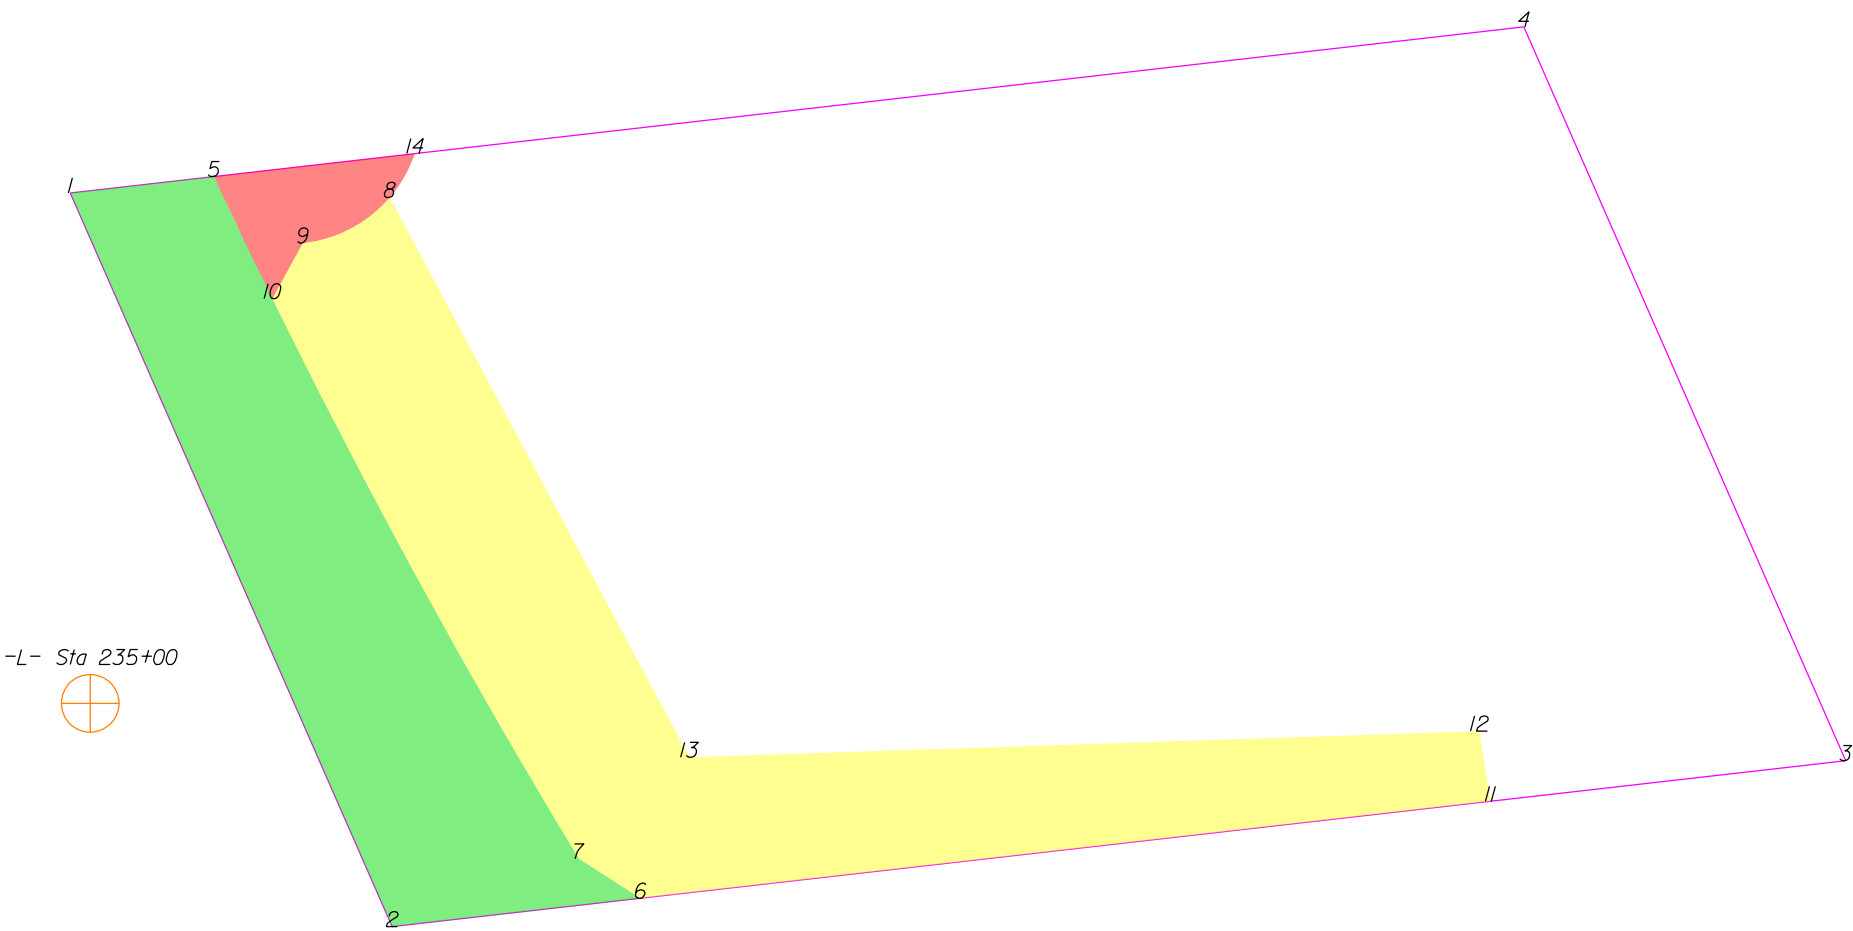

THIS MAP IS NOT A CERTIFIED SURVEY AND HAS NOT BEEN REVIEWED BY A LOCAL GOVERNMENT AGENCY FOR COMPLIANCE WITH ANY APPLICABLE LAND DEVELOPMENT REGULATIONS. THE PROPERTY SHOWN ON THIS MAP WAS LOCATED FOR THE NORTH CAROLINA DEPARTMENT OF TRANSPORTATION FOR HIGHWAY DESIGN PURPOSES. SOME ERROR MAY EXIST BETWEEN THE GRAPHICAL AND ACTUAL GROUND LOCATIONS OF PROPERTY LINES. THIS MAP IS TO BE USED AS A GRAPHICAL REPRESENTATION OF THE NCDOT'S INTENT TO ACQUIRE PROPERTY FOR RIGHT OF WAY PURPOSES, AND IN NO WAY REPRESENTS AN ACTUAL BOUNDARY SURVEY OF THIS PROPERTY.

NORTH CAROLINA DEPARTMENT OF TRANSPORTATION	
RIGHT OF WAY BRANCH	
VFC PROPERTIES IO,LLC	12-8-2021
PARCEL # 166	S:\CADD\U4758\DDRAFT\U4758_dee
DB 7463 PG 290I	UNKNOWN SCALE

	SQR FT	ACRES	SQR M	HECTARES
ROW Right	4619.180	0.106	429.138	0.043
FROM - TO	DISTANCE (FT/M)	BEARING	RADIUS (FT/M)	CURVE LENGTH (FT/M)
-L- Sta 235+00 - 5	101.314	30.881	N 13°12'59.9" E	
5 - 1	27.045	8.243	S 83°29'6.3" W	
1 - 2	150.000	45.720	S 23°40'48.7" E	
2 - 6	46.824	14.272	N 83°29'6.3" E	
6 - 7	13.667	4.166	N 57°25'11.1" W	
7 - 5	144.914	44.170	N 28°9'19.1" W	1335.000 406.909 144.985 44.192


	SQR FT	ACRES	SQR M	HECTARES
TCE Right	6633.981	0.152	616.319	0.062
FROM - TO	DISTANCE (FT/M)	BEARING	RADIUS (FT/M)	CURVE LENGTH (FT/M)
-L- Sta 235+00 - 8	110.061	33.547	N 30°37'58.7" E	
8 - 9	18.373	5.600	S 62°19'38.8" W	25.000 7.620 18.814 5.735
9 - 10	11.865	3.616	S 28°39'56.6" W	
10 - 7	119.585	36.449	S 28°41'58.2" E	1335.000 406.909 119.625 36.462
7 - 6	13.667	4.166	S 57°25'11.1" E	
6 - 11	160.100	48.799	N 83°29'6.3" E	
11 - 12	13.294	4.052	N 8°55'39.9" W	
12 - 13	147.969	45.101	S 88°5'54.1" W	
13 - 8	118.877	36.234	N 28°9'23.1" W	

	SQR FT	ACRES	SQR M	HECTARES
PUE Right	464.646	0.011	43.167	0.004
FROM - TO	DISTANCE (FT/M)	BEARING	RADIUS (FT/M)	CURVE LENGTH (FT/M)
-L- Sta 235+00 - 14	119.544	36.437	N 30°34'10.6" E	
14 - 5	37.879	11.546	S 83°29'6.3" W	
5 - 10	25.360	7.730	S 25°35'17.7" E	1335.000 406.909 25.360 7.730
10 - 9	11.865	3.616	N 28°39'56.6" E	
9 - 14	26.860	8.187	N 51°23'36.9" E	25.000 7.620 28.356 8.643

TYPE	COUNT	SQR FEET	ACRES
Parcel	1	39250.224	0.901
ROW Right	1	4619.180	0.106
TCE Right	1	6633.981	0.152
PUE Right	1	464.646	0.011
ROW Left	0	0.000	0.000
PDE Left	0	0.000	0.000
PDE Right	0	0.000	0.000
TDE Left	0	0.000	0.000
TDE Right	0	0.000	0.000
TCE Left	0	0.000	0.000
PUE Left	0	0.000	0.000
TSE Left	0	0.000	0.000
TSE Right	0	0.000	0.000
DUE Left	0	0.000	0.000
DUE Right	0	0.000	0.000
DTE Left	0	0.000	0.000
DTE Right	0	0.000	0.000
AUE_Left	0	0.000	0.000
AUE_Right	0	0.000	0.000
PCE Left	0	0.000	0.000
PCE Right	0	0.000	0.000
TUE Left	0	0.000	0.000
TUE Right	0	0.000	0.000
REM Left	0	0.000	0.000
REM Right	0	0.000	0.000
Other Left	0	0.000	0.000
Other Right	0	0.000	0.000
PE Left	0	0.000	0.000
PE Right	0	0.000	0.000

THIS MAP IS NOT A CERTIFIED SURVEY AND HAS NOT BEEN REVIEWED BY A LOCAL GOVERNMENT AGENCY FOR COMPLIANCE WITH ANY APPLICABLE LAND DEVELOPMENT REGULATIONS. THE PROPERTY SHOWN ON THIS MAP WAS LOCATED FOR THE NORTH CAROLINA DEPARTMENT OF TRANSPORTATION FOR HIGHWAY DESIGN PURPOSES. SOME ERROR MAY EXIST BETWEEN THE GRAPHICAL AND ACTUAL GROUND LOCATIONS OF PROPERTY LINES. THIS MAP IS TO BE USED AS A GRAPHICAL REPRESENTATION OF THE NCDOT'S INTENT TO ACQUIRE PROPERTY FOR RIGHT OF WAY PURPOSES, AND IN NO WAY REPRESENTS AN ACTUAL BOUNDARY SURVEY OF THIS PROPERTY.

NORTH CAROLINA DEPARTMENT OF TRANSPORTATION	
RIGHT OF WAY BRANCH	
VFC PROPERTIES 10,LLC	12-8-2021
PARCEL # 166	S:\CADD\U4758\DDRAFT\U4758_dee
DB 7463 PG 2901	UNKNOWN SCALE

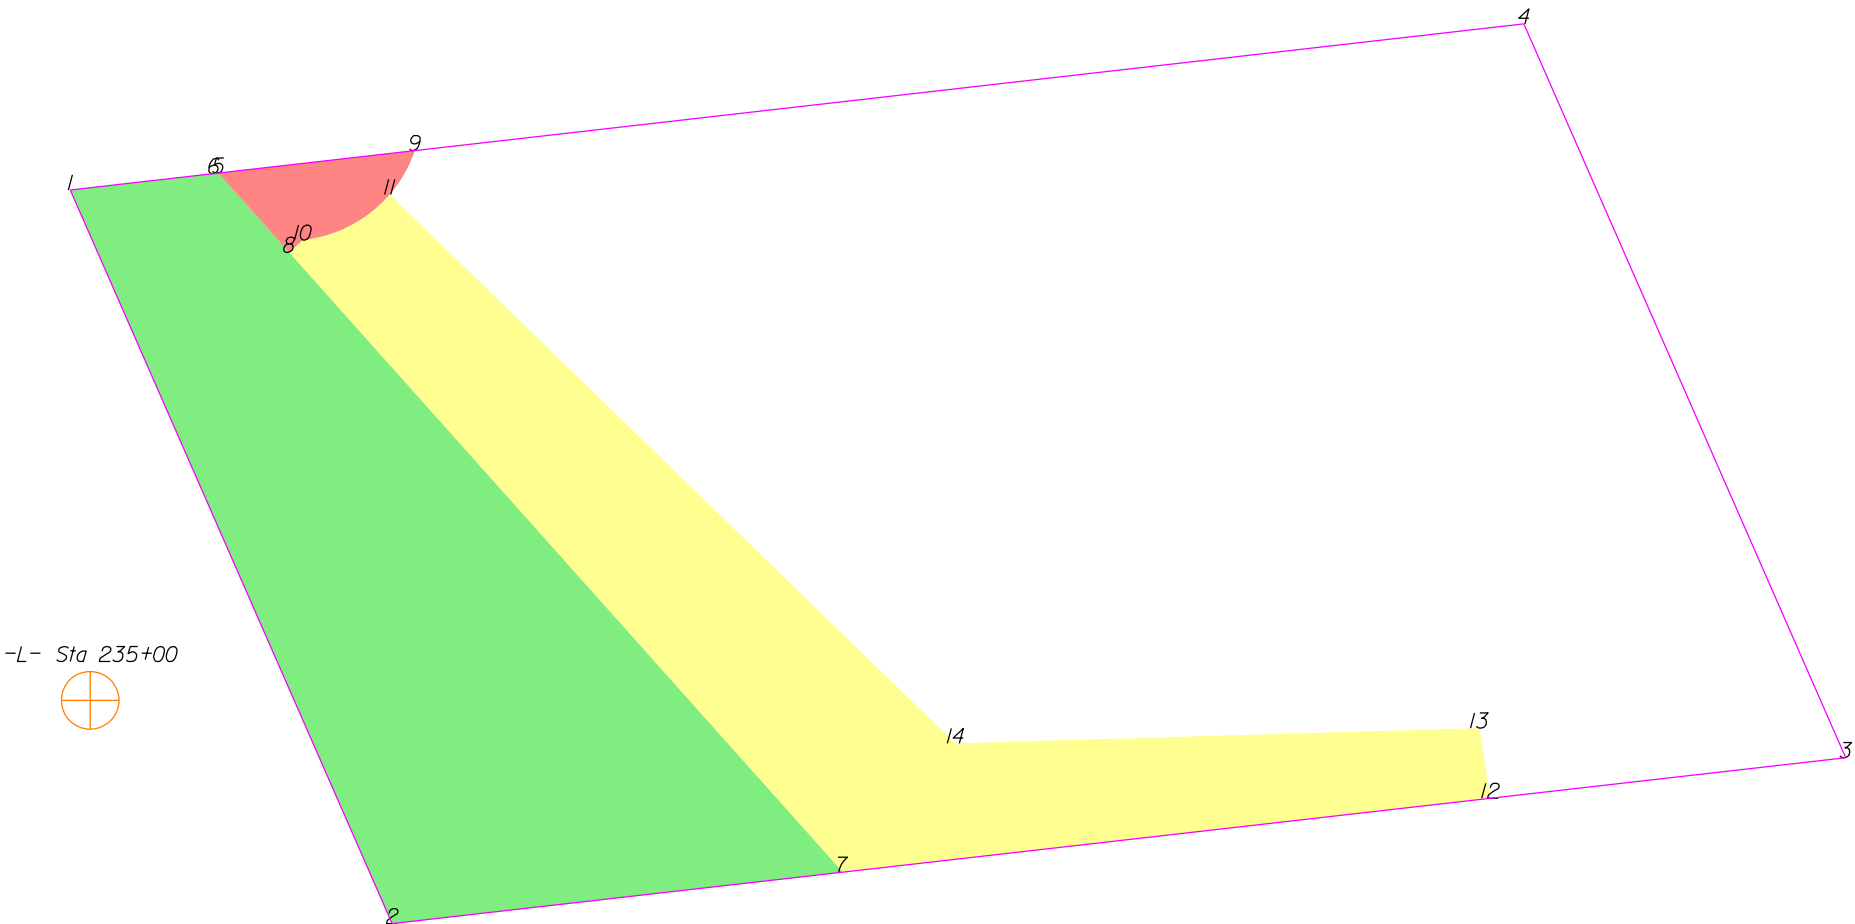

THIS MAP IS NOT A CERTIFIED SURVEY AND HAS NOT BEEN REVIEWED BY A LOCAL GOVERNMENT AGENCY FOR COMPLIANCE WITH ANY APPLICABLE LAND DEVELOPMENT REGULATIONS. THE PROPERTY SHOWN ON THIS MAP WAS LOCATED FOR THE NORTH CAROLINA DEPARTMENT OF TRANSPORTATION FOR HIGHWAY DESIGN PURPOSES. SOME ERROR MAY EXIST BETWEEN THE GRAPHICAL AND ACTUAL GROUND LOCATIONS OF PROPERTY LINES. THIS MAP IS TO BE USED AS A GRAPHICAL REPRESENTATION OF THE NCDOT'S INTENT TO ACQUIRE PROPERTY FOR RIGHT OF WAY PURPOSES, AND IN NO WAY REPRESENTS AN ACTUAL BOUNDARY SURVEY OF THIS PROPERTY.

NORTH CAROLINA DEPARTMENT OF TRANSPORTATION	
RIGHT OF WAY BRANCH	
BESSEMER IMPROVEMENT CO.	04-2-2024
PARCEL # 166	Z:\CADD\U4758\DDRAFT\U4758_dee
DB 8006 PG 1056	UNKNOWN SCALE

	SQR FT	ACRES	SQR M	HECTARES
ROW Right	8080.901	0.186	750.743	0.075
FROM - TO	DISTANCE (FT/M)	BEARING	RADIUS (FT/M)	CURVE LENGTH (FT/M)
-L- Sta 235+00 - 5	101.596	30.966	N 13°39'14.2" E	
5 - 6	0.824	0.251	S 83°29'6.3" W	
6 - 1	27.045	8.243	S 83°29'6.3" W	
1 - 2	150.000	45.720	S 23°40'48.7" E	
2 - 7	84.900	25.877	N 83°29'6.3" E	
7 - 8	155.600	47.427	N 41°46'5.8" W	
8 - 5	19.905	6.067	N 41°46'5.8" W	

	SQR FT	ACRES	SQR M	HECTARES
PUE Right	369.885	0.008	34.364	0.003
FROM - TO	DISTANCE (FT/M)	BEARING	RADIUS (FT/M)	CURVE LENGTH (FT/M)
-L- Sta 235+00 - 9	119.544	36.437	N 30°34'10.6" E	
9 - 5	37.055	11.294	S 83°29'6.3" W	
5 - 8	19.905	6.067	S 41°46'5.8" E	
8 - 10	3.440	1.049	N 48°15'10.6" E	
10 - 9	26.860	8.187	N 51°23'36.9" E	25.000 7.620 28.356 8.643

	SQR FT	ACRES	SQR M	HECTARES
TCE Right	5962.024	0.137	553.892	0.055
FROM - TO	DISTANCE (FT/M)	BEARING	RADIUS (FT/M)	CURVE LENGTH (FT/M)
-L- Sta 235+00 - 11	110.061	33.547	N 30°37'58.7" E	
11 - 10	18.373	5.600	S 62°19'38.8" W	25.000 7.620 18.814 5.735
10 - 8	3.440	1.049	S 48°15'10.6" W	
8 - 7	155.600	47.427	S 41°46'5.8" E	
7 - 12	122.025	37.193	N 83°29'6.3" E	
12 - 13	13.294	4.052	N 8°55'39.9" W	
13 - 14	98.128	29.909	S 88°19'12.8" W	
14 - 11	147.571	44.980	N 45°51'25.9" W	

TYPE	COUNT	SQR FEET	ACRES
Parcel	1	39250.224	0.901
ROW Right	1	8080.901	0.186
PUE Right	1	369.885	0.008
TCE Right	1	5962.024	0.137
ROW Left	0	0.000	0.000
PDE Left	0	0.000	0.000
PDE Right	0	0.000	0.000
TDE Left	0	0.000	0.000
TDE Right	0	0.000	0.000
TCE Left	0	0.000	0.000
PUE Left	0	0.000	0.000
TSE Left	0	0.000	0.000
TSE Right	0	0.000	0.000
DUE Left	0	0.000	0.000
DUE Right	0	0.000	0.000
DTE Left	0	0.000	0.000
DTE Right	0	0.000	0.000
AUE_Left	0	0.000	0.000
AUE_Right	0	0.000	0.000
PCE Left	0	0.000	0.000
PCE Right	0	0.000	0.000
TUE Left	0	0.000	0.000
TUE Right	0	0.000	0.000
REM Left	0	0.000	0.000
REM Right	0	0.000	0.000
Other Left	0	0.000	0.000
Other Right	0	0.000	0.000
PE Left	0	0.000	0.000
PE Right	0	0.000	0.000

THIS MAP IS NOT A CERTIFIED SURVEY AND HAS NOT BEEN REVIEWED BY A LOCAL GOVERNMENT AGENCY FOR COMPLIANCE WITH ANY APPLICABLE LAND DEVELOPMENT REGULATIONS. THE PROPERTY SHOWN ON THIS MAP WAS LOCATED FOR THE NORTH CAROLINA DEPARTMENT OF TRANSPORTATION FOR HIGHWAY DESIGN PURPOSES. SOME ERROR MAY EXIST BETWEEN THE GRAPHICAL AND ACTUAL GROUND LOCATIONS OF PROPERTY LINES. THIS MAP IS TO BE USED AS A GRAPHICAL REPRESENTATION OF THE NCDOT'S INTENT TO ACQUIRE PROPERTY FOR RIGHT OF WAY PURPOSES, AND IN NO WAY REPRESENTS AN ACTUAL BOUNDARY SURVEY OF THIS PROPERTY.

NORTH CAROLINA DEPARTMENT OF TRANSPORTATION	
RIGHT OF WAY BRANCH	
BESSEMER IMPROVEMENT CO.	04-2-2024
PARCEL # 166	Z:\CADD\U4758\DDRAFT\U4758_dee
DB 8006 PG 1056	UNKNOWN SCALE



THIS MAP IS NOT A CERTIFIED SURVEY AND HAS NOT BEEN REVIEWED BY A LOCAL GOVERNMENT AGENCY FOR COMPLIANCE WITH ANY APPLICABLE LAND DEVELOPMENT REGULATIONS. THE PROPERTY SHOWN ON THIS MAP WAS LOCATED FOR THE NORTH CAROLINA DEPARTMENT OF TRANSPORTATION FOR HIGHWAY DESIGN PURPOSES. SOME ERROR MAY EXIST BETWEEN THE GRAPHICAL AND ACTUAL GROUND LOCATIONS OF PROPERTY LINES. THIS MAP IS TO BE USED AS A GRAPHICAL REPRESENTATION OF THE NCDOT'S INTENT TO ACQUIRE PROPERTY FOR RIGHT OF WAY PURPOSES, AND IN NO WAY REPRESENTS AN ACTUAL BOUNDARY SURVEY OF THIS PROPERTY.

NORTH CAROLINA DEPARTMENT OF TRANSPORTATION	
RIGHT OF WAY BRANCH	
BESSEMER IMPROVEMENT COMPANY	05-15-2024
PARCEL # 166	Z:\CADD\U4758\DDRAFT\U4758_dee
DB 3543 PG 169I	UNKNOWN SCALE

	SQR FT	ACRES		SQR M	HECTARES			
ROW Right	30091.266	0.691		2795.581	0.280			
FROM - TO	DISTANCE (FT/M)		BEARING	RADIUS (FT/M)		CURVE LENGTH (FT/M)		
-L- Sta 240+00 - 14	414.701	126.401	S 27°5'8.9" E					
14 - 15	154.355	47.047	N 21°37'47.4" W	1335.000	406.909	154.441	47.074	
15 - 16	6.997	2.133	N 71°41'3.5" E					
16 - 17	11.383	3.469	N 18°4'12.5" W					
17 - 18	6.997	2.133	S 72°10'31.5" W					
18 - 19	27.978	8.528	N 17°13'27.1" W	1335.000	406.909	27.978	8.528	
19 - 20	94.397	28.772	N 16°14'54.4" W					
20 - 21	125.435	38.233	N 16°18'18.8" W					
21 - 22	10.001	3.048	N 74°26'28.6" E					
22 - 23	10.001	3.048	N 16°18'18.8" W					
23 - 24	10.001	3.048	S 74°26'28.6" W					
24 - 25	63.690	19.413	N 16°18'18.8" W					
25 - 26	176.315	53.741	N 15°33'31.4" W					
26 - 27	10.000	3.048	N 74°26'28.6" E					
27 - 28	10.000	3.048	N 15°33'31.4" W					
28 - 29	10.000	3.048	S 74°26'28.6" W					
29 - 30	215.737	65.757	N 15°33'31.4" W					
30 - 10	93.262	28.426	S 2°55'38.8" E					
10 - 9	161.251	49.149	S 12°11'18.2" E					
9 - 8	128.667	39.218	S 15°14'28.3" E					
8 - 7	132.692	40.445	S 17°53'4.6" E					
7 - 6	47.293	14.415	S 14°3'14.3" E					
6 - 5	129.332	39.421	S 15°58'27.3" E					
5 - 4	10.114	3.083	N 85°30'55.1" E					
4 - 3	193.685	59.035	S 18°38'50.7" E					
3 - 2	151.325	46.124	S 23°40'48.7" E					
2 - 31	84.900	25.877	N 83°29'6.3" E					
31 - 14	178.212	54.319	N 41°46'5.8" W					

	SQR FT	ACRES		SQR M	HECTARES			
PUE Right	43037.309	0.988		3998.313	0.400			
FROM - TO	DISTANCE (FT/M)		BEARING	RADIUS (FT/M)		CURVE LENGTH (FT/M)		
-L- Sta 240+00 - 19	223.195	68.030	S 32°33'7.1" E					
19 - 18	27.978	8.528	S 17°13'27.1" E	1335.000	406.909	27.978	8.528	
18 - 17	6.997	2.133	N 72°10'31.5" E					
17 - 16	11.383	3.469	S 18°4'12.5" E					
16 - 15	6.997	2.133	S 71°41'3.5" W					
15 - 14	154.355	47.047	S 21°37'47.4" E	1335.000	406.909	154.441	47.074	
14 - 32	22.613	6.892	S 41°46'5.8" E					
32 - 33	3.440	1.049	N 48°15'10.6" E					
33 - 34	48.657	14.831	N 7°11'48.0" E	25.000	7.620	66.925	20.399	
34 - 35	88.143	26.866	N 16°16'50.2" W					
35 - 36	8.353	2.546	S 84°7'31.9" E					
36 - 37	8.767	2.672	N 0°7'39.0" W					
37 - 38	11.003	3.354	N 85°11'55.1" W					
38 - 39	180.883	55.133	N 16°10'31.4" W					
39 - 40	379.047	115.534	N 16°27'56.5" W					
40 - 41	102.697	31.302	N 16°37'53.1" W					
41 - 42	40.038	12.204	N 16°29'45.8" W	25.000	7.620	46.429	14.151	
42 - 43	143.107	43.619	N 16°29'45.8" W					
43 - 44	6.960	2.121	S 83°15'59.8" E					
44 - 45	8.000	2.438	N 6°44'0.2" E					
45 - 46	6.226	1.898	N 83°15'59.8" W					
46 - 47	4.336	1.322	N 83°15'59.8" W					
47 - 11	34.159	10.412	S 29°25'38.5" W					
11 - 30	66.926	20.399	S 2°55'38.8" E					
30 - 29	215.737	65.757	S 15°33'31.4" E					
29 - 28	10.000	3.048	N 74°26'28.6" E					
28 - 27	10.000	3.048	S 15°33'31.4" E					
27 - 26	10.000	3.048	S 74°26'28.6" W					
26 - 25	176.315	53.741	S 15°33'31.4" E					
25 - 24	63.690	19.413	S 16°18'18.8" E					
24 - 23	10.001	3.048	N 74°26'28.6" E					
23 - 22	10.001	3.048	S 16°18'18.8" E					
22 - 21	10.001	3.048	S 74°26'28.6" W					
21 - 20	125.435	38.233	S 16°18'18.8" E					
20 - 19	94.397	28.772	S 16°14'54.4" E					

	SQR FT	ACRES		SQR M	HECTARES			
TCE Right	5962.024	0.137		553.892	0.055			
FROM - TO	DISTANCE (FT/M)		BEARING	RADIUS (FT/M)		CURVE LENGTH (FT/M)		
-L- Sta 240+00 - 48	436.379	133.009	S 30°41'23.9" E					
48 - 33	18.373	5.600	S 62°19'38.8" W	25.000	7.620	18.814	5.735	
33 - 32	3.440	1.049	S 48°15'10.6" W					
32 - 31	155.600	47.427	S 41°46'5.8" E					
31 - 49	122.025	37.193	N 83°29'6.3" E					
49 - 50	13.294	4.052	N 8°55'39.9" W					
50 - 51	98.128	29.909	S 88°19'12.8" W					
51 - 48	147.571	44.980	N 45°51'25.9" W					

	SQR FT	ACRES		SQR M	HECTARES			
TCE Right	382.527	0.009		35.538	0.004			
FROM - TO	DISTANCE (FT/M)		BEARING	RADIUS (FT/M)		CURVE LENGTH (FT/M)		

THIS MAP IS NOT A CERTIFIED SURVEY AND HAS NOT BEEN REVIEWED BY A LOCAL GOVERNMENT AGENCY FOR COMPLIANCE WITH ANY APPLICABLE LAND DEVELOPMENT REGULATIONS. THE PROPERTY SHOWN ON THIS MAP WAS LOCATED FOR THE NORTH CAROLINA DEPARTMENT OF TRANSPORTATION FOR HIGHWAY DESIGN PURPOSES. SOME ERROR MAY EXIST BETWEEN THE GRAPHICAL AND ACTUAL GROUND LOCATIONS OF PROPERTY LINES. THIS MAP IS TO BE USED AS A GRAPHICAL REPRESENTATION OF THE NCDOT'S INTENT TO ACQUIRE PROPERTY FOR RIGHT OF WAY PURPOSES, AND IN NO WAY REPRESENTS AN ACTUAL BOUNDARY SURVEY OF THIS PROPERTY.

NORTH CAROLINA DEPARTMENT OF TRANSPORTATION	
RIGHT OF WAY BRANCH	
BESSEMER IMPROVEMENT COMPANY	05-15-2024
PARCEL * 166	Z:\CADD\U4758\DDRAFT\U4758_dee
DB 3543 PG 1691	UNKNOWN SCALE

-L- Sta 240+00 - 52	604.140	184.142	N 6°17'47.7" E				
52 - 12	113.337	34.545	S 87°8'9.7" W				
12 - 47	19.874	6.058	S 29°25'38.5" W				
47 - 46	4.336	1.322	S 83°15'59.8" E				
46 - 53	15.998	4.876	N 29°25'38.5" E				
53 - 54	47.592	14.506	N 87°8'9.7" E				
54 - 55	50.117	15.276	N 83°8'10.2" E				
55 - 52	13.555	4.132	N 85°0'16.5" E				

TYPE	COUNT	SQR FEET	ACRES
Parcel	1	454462.482	10.433
ROW Right	1	30091.266	0.691
PUE Right	1	43037.309	0.988
TCE Right	2	6344.550	0.146
ROW Left	0	0.000	0.000
PDE Left	0	0.000	0.000
PDE Right	0	0.000	0.000
TDE Left	0	0.000	0.000
TDE Right	0	0.000	0.000
TCE Left	0	0.000	0.000
PUE Left	0	0.000	0.000
TSE Left	0	0.000	0.000
TSE Right	0	0.000	0.000
DUE Left	0	0.000	0.000
DUE Right	0	0.000	0.000
DTE Left	0	0.000	0.000
DTE Right	0	0.000	0.000
AUE_Left	0	0.000	0.000
AUE_Right	0	0.000	0.000
PCE Left	0	0.000	0.000
PCE Right	0	0.000	0.000
TUE Left	0	0.000	0.000
TUE Right	0	0.000	0.000
REM Left	0	0.000	0.000
REM Right	0	0.000	0.000
Other Left	0	0.000	0.000
Other Right	0	0.000	0.000
PE Left	0	0.000	0.000
PE Right	0	0.000	0.000

THIS MAP IS NOT A CERTIFIED SURVEY AND HAS NOT BEEN REVIEWED BY A LOCAL GOVERNMENT AGENCY FOR COMPLIANCE WITH ANY APPLICABLE LAND DEVELOPMENT REGULATIONS. THE PROPERTY SHOWN ON THIS MAP WAS LOCATED FOR THE NORTH CAROLINA DEPARTMENT OF TRANSPORTATION FOR HIGHWAY DESIGN PURPOSES. SOME ERROR MAY EXIST BETWEEN THE GRAPHICAL AND ACTUAL GROUND LOCATIONS OF PROPERTY LINES. THIS MAP IS TO BE USED AS A GRAPHICAL REPRESENTATION OF THE NCDOT'S INTENT TO ACQUIRE PROPERTY FOR RIGHT OF WAY PURPOSES, AND IN NO WAY REPRESENTS AN ACTUAL BOUNDARY SURVEY OF THIS PROPERTY.

NORTH CAROLINA DEPARTMENT OF TRANSPORTATION	
RIGHT OF WAY BRANCH	
BESSEMER IMPROVEMENT COMPANY	05-15-2024
PARCEL # 166	Z:\CADD\U4758\DDRAFT\U4758_dee
DB 3543 PG 169I	UNKNOWN SCALE



THIS MAP IS NOT A CERTIFIED SURVEY AND HAS NOT BEEN REVIEWED BY A LOCAL GOVERNMENT AGENCY FOR COMPLIANCE WITH ANY APPLICABLE LAND DEVELOPMENT REGULATIONS. THE PROPERTY SHOWN ON THIS MAP WAS LOCATED FOR THE NORTH CAROLINA DEPARTMENT OF TRANSPORTATION FOR HIGHWAY DESIGN PURPOSES. SOME ERROR MAY EXIST BETWEEN THE GRAPHICAL AND ACTUAL GROUND LOCATIONS OF PROPERTY LINES. THIS MAP IS TO BE USED AS A GRAPHICAL REPRESENTATION OF THE NCDOT'S INTENT TO ACQUIRE PROPERTY FOR RIGHT OF WAY PURPOSES, AND IN NO WAY REPRESENTS AN ACTUAL BOUNDARY SURVEY OF THIS PROPERTY.

NORTH CAROLINA DEPARTMENT OF TRANSPORTATION	
RIGHT OF WAY BRANCH	
BESSEMER IMPROVEMENT COMPANY	05-8-2025
PARCEL # 166	S:\CADD\U4758\DDRAFT\U4758_dee
DB 3543 PG 169I	UNKNOWN SCALE

	SQR FT	ACRES	SQR M	HECTARES
ROW Right	27589.614	0.633	2563.169	0.256
FROM - TO	DISTANCE (FT/M)	BEARING	RADIUS (FT/M)	CURVE LENGTH (FT/M)
-L- Sta 238+00 - 14	222.116	67.701	S 37°26'31.7" E	
14 - 15	154.126	46.978	N 21°37'29.8" W	1335.000
15 - 16	6.997	2.133	N 71°41'3.5" E	406.909
16 - 17	11.383	3.469	N 18°4'12.5" W	
17 - 18	6.997	2.133	S 72°10'31.5" W	
18 - 19	27.978	8.528	N 17°13'27.1" W	1335.000
19 - 20	94.889	28.922	N 17°49'12.5" W	406.909
20 - 21	125.086	38.126	N 17°40'57.2" W	27.978
21 - 22	11.999	3.657	N 74°26'28.6" E	8.528
22 - 23	10.007	3.050	N 17°40'39.7" W	
23 - 24	12.000	3.658	S 74°26'28.6" W	
24 - 25	95.032	28.966	N 17°40'57.2" W	
25 - 26	95.124	28.994	N 13°3'6.7" W	
26 - 27	15.001	4.572	N 74°26'28.6" E	
27 - 28	10.010	3.051	N 13°2'21.6" W	
28 - 29	15.003	4.573	S 74°26'28.6" W	
29 - 30	43.434	13.239	N 13°3'6.7" W	
30 - 31	156.730	47.771	N 17°41'3.1" W	
31 - 32	28.061	8.553	N 16°45'9.5" W	
32 - 10	54.660	16.660	S 2°55'38.8" E	
10 - 9	161.251	49.149	S 12°11'18.2" E	
9 - 8	128.667	39.218	S 15°14'28.3" E	
8 - 7	132.692	40.445	S 17°53'4.6" E	
7 - 6	47.293	14.415	S 14°3'14.3" E	
6 - 5	129.332	39.421	S 15°58'27.3" E	
5 - 4	10.114	3.083	N 85°30'55.1" E	
4 - 3	193.685	59.035	S 18°38'50.7" E	
3 - 2	151.325	46.124	S 23°40'48.7" E	
2 - 33	94.988	28.952	N 83°29'6.3" E	
33 - 34	166.435	50.729	N 44°18'28.3" W	
34 - 14	18.001	5.487	N 44°18'28.3" W	

	SQR FT	ACRES	SQR M	HECTARES
PUE Right	23648.277	0.543	2197.006	0.220
FROM - TO	DISTANCE (FT/M)	BEARING	RADIUS (FT/M)	CURVE LENGTH (FT/M)
-L- Sta 238+00 - 19	66.558	20.287	N 86°5'59.0" E	
19 - 18	27.978	8.528	S 17°13'27.1" E	1335.000
18 - 17	6.997	2.133	N 72°10'31.5" E	406.909
17 - 16	11.383	3.469	S 18°4'12.5" E	
16 - 15	6.997	2.133	S 71°41'3.5" W	
15 - 14	154.126	46.978	S 21°37'29.8" E	1335.000
14 - 34	18.001	5.487	S 44°18'28.3" E	406.909
34 - 35	15.633	4.765	N 29°2'47.8" E	154.212
35 - 36	10.321	3.146	S 87°0'0.0" E	47.004
36 - 37	6.000	1.829	N 3°0'0.0" E	
37 - 38	9.733	2.967	N 87°0'0.0" W	
38 - 39	73.774	22.486	N 23°31'18.9" W	
39 - 40	68.783	20.965	N 23°31'18.9" W	
40 - 41	7.695	2.345	N 87°59'15.3" E	
41 - 42	6.000	1.829	N 2°0'44.7" W	
42 - 43	10.291	3.137	S 87°59'15.3" W	
43 - 44	161.236	49.145	N 15°46'8.3" W	
44 - 45	348.016	106.076	N 15°46'8.3" W	
45 - 46	157.579	48.030	N 15°46'8.3" W	
46 - 47	154.092	46.967	N 8°59'44.5" W	
47 - 48	8.008	2.441	S 83°15'59.8" E	
48 - 49	10.000	3.048	N 6°44'0.2" E	
49 - 50	10.143	3.092	N 83°15'59.8" W	
50 - 11	35.243	10.742	S 29°25'38.5" W	
11 - 51	34.402	10.486	S 2°55'38.8" E	
51 - 52	8.177	2.492	S 13°11'11.5" E	
52 - 53	1.489	0.454	S 75°1'34.0" W	
53 - 32	62.768	19.132	S 2°55'38.8" E	
32 - 31	28.061	8.553	S 16°45'9.5" E	
31 - 30	156.730	47.771	S 17°41'3.1" E	
30 - 29	43.434	13.239	S 13°3'6.7" E	
29 - 28	15.003	4.573	N 74°26'28.6" E	
28 - 27	10.010	3.051	S 13°2'21.6" E	
27 - 26	15.001	4.572	S 74°26'28.6" W	
26 - 25	95.124	28.994	S 13°3'6.7" E	
25 - 24	95.032	28.966	S 17°40'57.2" E	
24 - 23	12.000	3.658	N 74°26'28.6" E	
23 - 22	10.007	3.050	S 17°40'39.7" E	
22 - 21	11.999	3.657	S 74°26'28.6" W	
21 - 20	125.086	38.126	S 17°40'57.2" E	
20 - 19	94.889	28.922	S 17°49'12.5" E	

	SQR FT	ACRES	SQR M	HECTARES
TCE Right	6091.162	0.140	565.890	0.057
FROM - TO	DISTANCE (FT/M)	BEARING	RADIUS (FT/M)	CURVE LENGTH (FT/M)
-L- Sta 238+00 - 33	405.828	123.697	S 40°33'23.3" E	
33 - 54	111.936	34.118	N 83°29'6.3" E	
54 - 55	13.294	4.052	N 8°55'39.9" W	
55 - 56	93.309	28.441	S 88°8'7.7" W	

THIS MAP IS NOT A CERTIFIED SURVEY AND HAS NOT BEEN REVIEWED BY A LOCAL GOVERNMENT AGENCY FOR COMPLIANCE WITH ANY APPLICABLE LAND DEVELOPMENT REGULATIONS. THE PROPERTY SHOWN ON THIS MAP WAS LOCATED FOR THE NORTH CAROLINA DEPARTMENT OF TRANSPORTATION FOR HIGHWAY DESIGN PURPOSES. SOME ERROR MAY EXIST BETWEEN THE GRAPHICAL AND ACTUAL GROUND LOCATIONS OF PROPERTY LINES. THIS MAP IS TO BE USED AS A GRAPHICAL REPRESENTATION OF THE NCDOT'S INTENT TO ACQUIRE PROPERTY FOR RIGHT OF WAY PURPOSES, AND IN NO WAY REPRESENTS AN ACTUAL BOUNDARY SURVEY OF THIS PROPERTY.

NORTH CAROLINA DEPARTMENT OF TRANSPORTATION	
RIGHT OF WAY BRANCH	
BESSEMER IMPROVEMENT COMPANY	05-8-2025
PARCEL * 166	S:\CADD\U4758\DDRAFT\U4758_dee
DB 3543 PG 1691	UNKNOWN SCALE

56 - 57	42.293	12.891	N 42°11'28.3" W				
57 - 36	116.053	35.373	N 47°42'26.3" W				
36 - 35	10.321	3.146	N 87°0'0.0" W				
35 - 34	15.633	4.765	S 29°2'47.8" W				
34 - 33	166.435	50.729	S 44°18'28.3" E				


	SQR FT	ACRES	SQR M	HECTARES
TCE Right	5832.959	0.134	541.902	0.054
FROM - TO	DISTANCE (FT/M)	BEARING	RADIUS (FT/M)	CURVE LENGTH (FT/M)
-L- Sta 238+00 - 42	111.565	34.005	S 72°59'41.6" E	
42 - 41	6.000	1.829	S 2°0'44.7" E	
41 - 40	7.695	2.345	S 87°59'15.3" W	
40 - 39	68.783	20.965	S 23°31'18.9" E	
39 - 58	110.740	33.754	N 13°38'37.5" W	
58 - 59	35.415	10.795	N 51°59'49.5" E	
59 - 60	78.000	23.775	N 15°40'2.1" W	
60 - 44	58.201	17.740	N 70°18'1.5" W	
44 - 43	161.236	49.145	S 15°46'8.3" E	
43 - 42	10.291	3.137	N 87°59'15.3" E	

	SQR FT	ACRES	SQR M	HECTARES
TCE Right	418.145	0.010	38.847	0.004
FROM - TO	DISTANCE (FT/M)	BEARING	RADIUS (FT/M)	CURVE LENGTH (FT/M)
-L- Sta 238+00 - 61	793.254	241.784	N 0°54'28.5" E	
61 - 12	113.337	34.545	S 87°8'9.7" W	
12 - 50	18.790	5.727	S 29°25'38.5" W	
50 - 49	10.143	3.092	S 83°15'59.8" E	
49 - 62	13.759	4.194	N 6°30'31.4" E	
62 - 63	47.592	14.506	N 87°8'9.7" E	
63 - 64	50.117	15.276	N 83°8'10.2" E	
64 - 61	13.555	4.132	N 85°0'16.5" E	

TYPE	COUNT	SQR FEET	ACRES
Parcel	1	454462.482	10.433
ROW Right	1	27589.614	0.633
PUE Right	1	23648.277	0.543
TCE Right	3	12342.267	0.283
ROW Left	0	0.000	0.000
PDE Left	0	0.000	0.000
PDE Right	0	0.000	0.000
TDE Left	0	0.000	0.000
TDE Right	0	0.000	0.000
TCE Left	0	0.000	0.000
PUE Left	0	0.000	0.000
TSE Left	0	0.000	0.000
TSE Right	0	0.000	0.000
DUE Left	0	0.000	0.000
DUE Right	0	0.000	0.000
DTE Left	0	0.000	0.000
DTE Right	0	0.000	0.000
AUE_Left	0	0.000	0.000
AUE_Right	0	0.000	0.000
PCE Left	0	0.000	0.000
PCE Right	0	0.000	0.000
TUE Left	0	0.000	0.000
TUE Right	0	0.000	0.000
REM Left	0	0.000	0.000
REM Right	0	0.000	0.000
Other Left	0	0.000	0.000
Other Right	0	0.000	0.000
PE Left	0	0.000	0.000
PE Right	0	0.000	0.000

THIS MAP IS NOT A CERTIFIED SURVEY AND HAS NOT BEEN REVIEWED BY A LOCAL GOVERNMENT AGENCY FOR COMPLIANCE WITH ANY APPLICABLE LAND DEVELOPMENT REGULATIONS. THE PROPERTY SHOWN ON THIS MAP WAS LOCATED FOR THE NORTH CAROLINA DEPARTMENT OF TRANSPORTATION FOR HIGHWAY DESIGN PURPOSES. SOME ERROR MAY EXIST BETWEEN THE GRAPHICAL AND ACTUAL GROUND LOCATIONS OF PROPERTY LINES. THIS MAP IS TO BE USED AS A GRAPHICAL REPRESENTATION OF THE NCDOT'S INTENT TO ACQUIRE PROPERTY FOR RIGHT OF WAY PURPOSES, AND IN NO WAY REPRESENTS AN ACTUAL BOUNDARY SURVEY OF THIS PROPERTY.

NORTH CAROLINA DEPARTMENT OF TRANSPORTATION	
RIGHT OF WAY BRANCH	
BESSEMER IMPROVEMENT COMPANY	05-8-2025
PARCEL * 166	S:\CADD\U4758\DDRAFT\U4758_dee
DB 3543 PG 1691	UNKNOWN SCALE

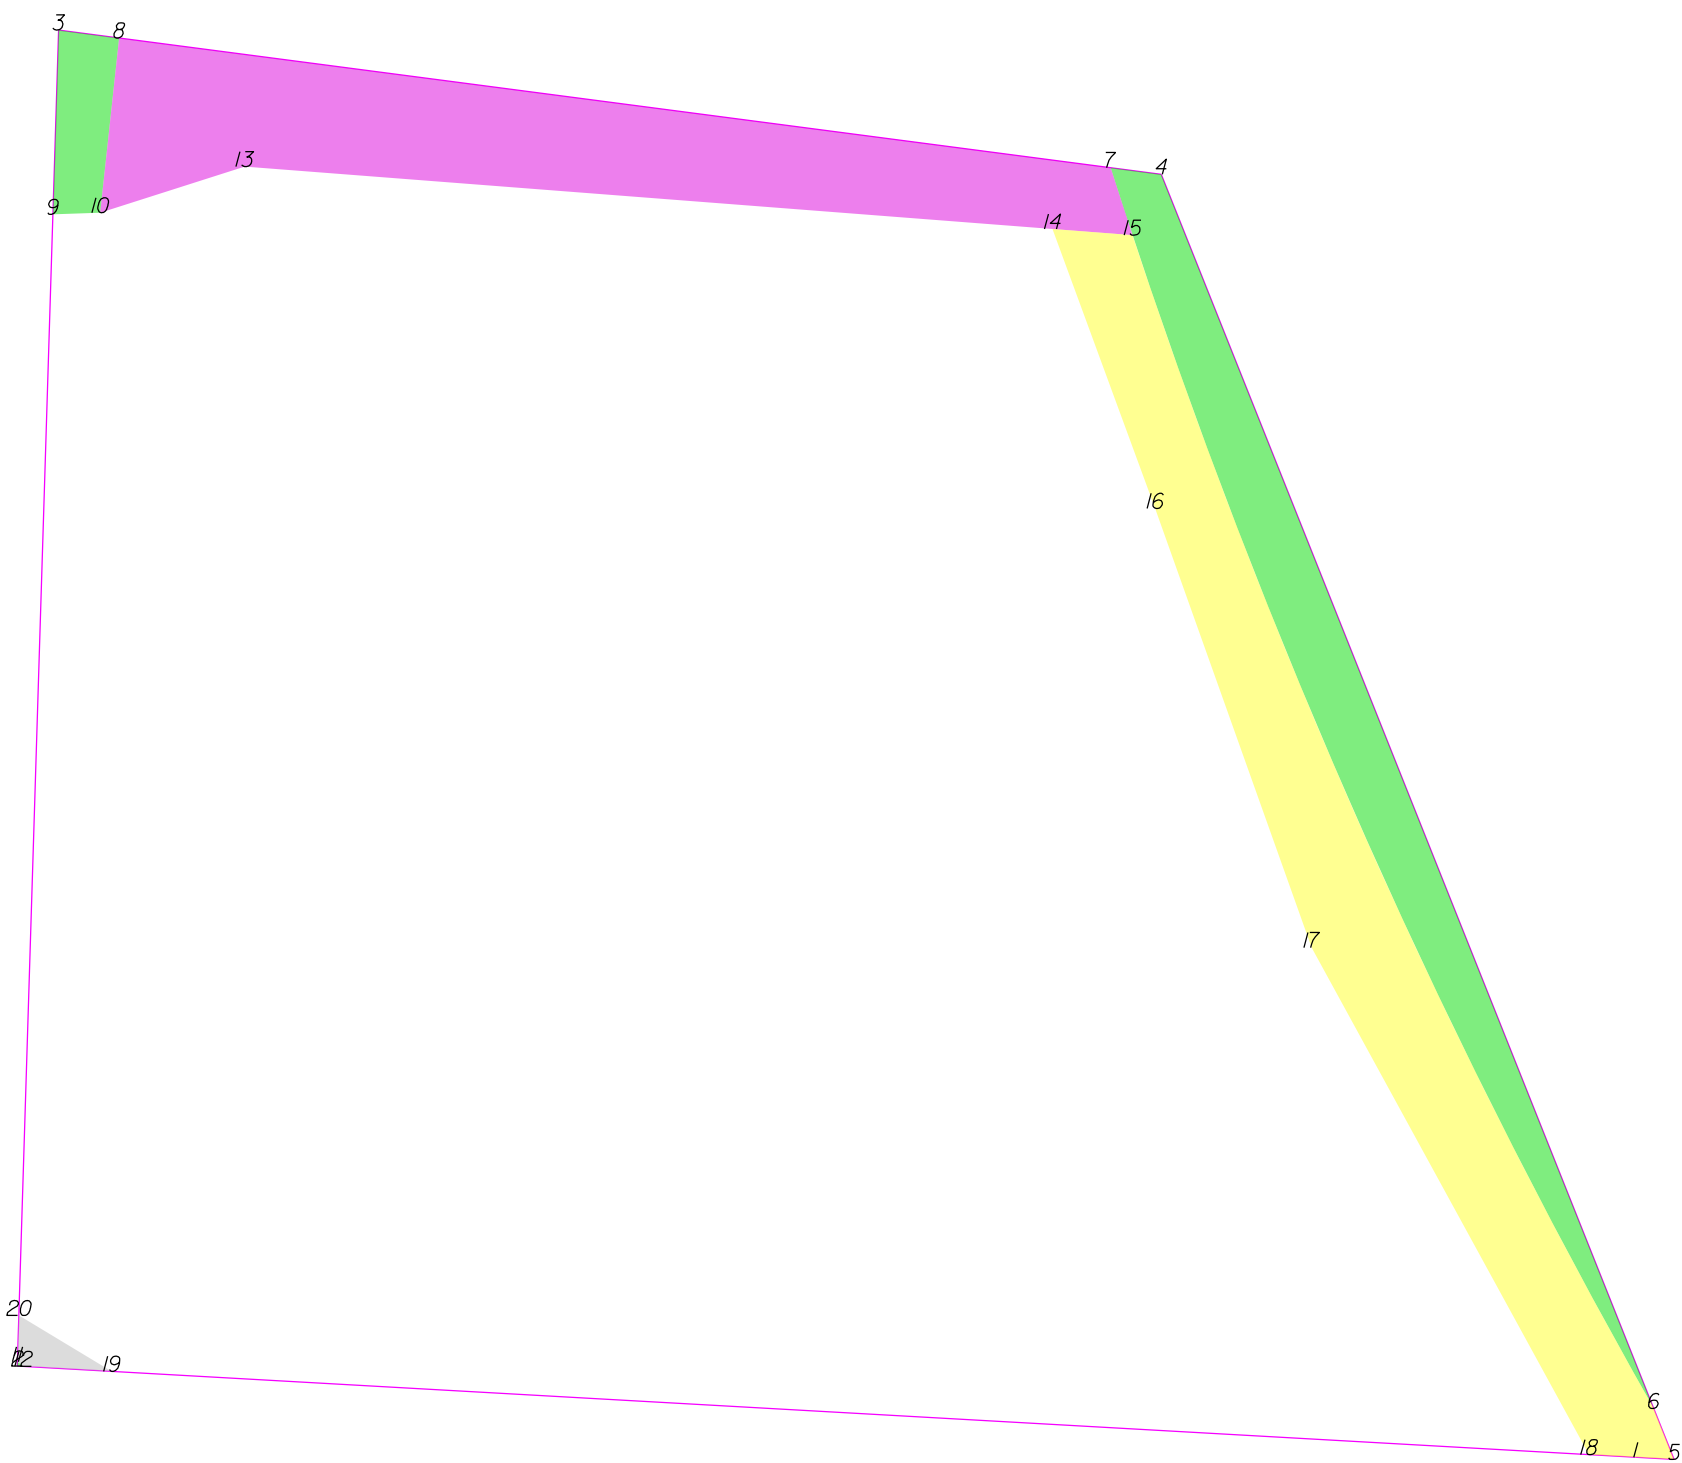

-L- Sta 235+00

THIS MAP IS NOT A CERTIFIED SURVEY AND HAS NOT BEEN REVIEWED BY A LOCAL GOVERNMENT AGENCY FOR COMPLIANCE WITH ANY APPLICABLE LAND DEVELOPMENT REGULATIONS. THE PROPERTY SHOWN ON THIS MAP WAS LOCATED FOR THE NORTH CAROLINA DEPARTMENT OF TRANSPORTATION FOR HIGHWAY DESIGN PURPOSES. SOME ERROR MAY EXIST BETWEEN THE GRAPHICAL AND ACTUAL GROUND LOCATIONS OF PROPERTY LINES. THIS MAP IS TO BE USED AS A GRAPHICAL REPRESENTATION OF THE NCDOT'S INTENT TO ACQUIRE PROPERTY FOR RIGHT OF WAY PURPOSES, AND IN NO WAY REPRESENTS AN ACTUAL BOUNDARY SURVEY OF THIS PROPERTY.

NORTH CAROLINA DEPARTMENT OF TRANSPORTATION	
RIGHT OF WAY BRANCH	
LIVING WATERSCAPES, LLC	11-3-2021
PARCEL # 167	S:\CADD\U4758\DDRAFT\U4758_dee
DB 7419 PG 1573	UNKNOWN SCALE

	SQR FT	ACRES		SQR M		HECTARES	
ROW Left	3038.212	0.070		282.260		0.028	
FROM - TO	DISTANCE (FT/M)		BEARING	RADIUS (FT/M)		CURVE LENGTH (FT/M)	
-L- Sta 235+00 - 6	61.939	18.879	S 29°53'0.5" W				
6 - 4	295.434	90.048	N 21°45'5.3" W				
4 - 7	11.376	3.467	N 82°32'49.4" W				
7 - 6	301.148	91.790	S 23°38'27.6" E	1453.000	442.875	301.689	91.955

	SQR FT	ACRES		SQR M		HECTARES	
ROW Left	480.209	0.011		44.613		0.004	
FROM - TO	DISTANCE (FT/M)		BEARING	RADIUS (FT/M)		CURVE LENGTH (FT/M)	
-L- Sta 235+00 - 8	448.789	136.791	N 55°59'35.3" W				
8 - 3	13.573	4.137	N 82°32'49.4" W				
3 - 9	41.003	12.498	S 1°46'18.5" W				
9 - 10	10.512	3.204	N 87°59'6.8" E				
10 - 8	39.082	11.912	N 6°11'56.1" E				

	SQR FT	ACRES		SQR M		HECTARES	
ROW Left	0.625	0.000		0.058		0.000	
FROM - TO	DISTANCE (FT/M)		BEARING	RADIUS (FT/M)		CURVE LENGTH (FT/M)	
-L- Sta 235+00 - 11	397.021	121.012	S 83°44'8.0" W				
11 - 2	0.926	0.282	S 1°46'18.5" W				
2 - 12	1.353	0.412	S 86°46'5.3" E				
12 - 11	1.658	0.505	N 52°51'17.8" W	425.000	129.540	1.658	0.505

	SQR FT	ACRES		SQR M		HECTARES	
PDE Left	4798.422	0.110		445.790		0.045	
FROM - TO	DISTANCE (FT/M)		BEARING	RADIUS (FT/M)		CURVE LENGTH (FT/M)	
-L- Sta 235+00 - 7	268.978	81.985	N 34°18'42.8" W				
7 - 8	222.289	67.754	N 82°32'49.4" W				
8 - 10	39.082	11.912	S 6°11'56.1" W				
10 - 13	33.693	10.270	N 72°17'58.0" E				
13 - 14	180.132	54.904	S 85°35'1.3" E				
14 - 15	17.872	5.447	S 85°35'1.3" E				
15 - 7	15.797	4.815	N 18°0'15.2" W	1453.000	442.875	15.797	4.815

	SQR FT	ACRES		SQR M		HECTARES	
TCE Left	5227.030	0.120		485.609		0.049	
FROM - TO	DISTANCE (FT/M)		BEARING	RADIUS (FT/M)		CURVE LENGTH (FT/M)	
-L- Sta 235+00 - 6	61.939	18.879	S 29°53'0.5" W				
6 - 15	285.432	87.000	N 23°57'8.8" W	1453.000	442.875	285.893	87.140
15 - 14	17.872	5.447	N 85°35'1.3" W				
14 - 16	66.190	20.175	S 20°12'9.5" E				
16 - 17	103.637	31.589	S 19°36'12.1" E				
17 - 18	128.519	39.173	S 28°40'43.1" E				
18 - 1	10.397	3.169	S 86°46'5.3" E				
1 - 5	8.551	2.606	S 86°46'5.3" E				
5 - 6	12.212	3.722	N 21°45'5.3" W				

	SQR FT	ACRES		SQR M		HECTARES	
TDE Left	117.236	0.003		10.892		0.001	
FROM - TO	DISTANCE (FT/M)		BEARING	RADIUS (FT/M)		CURVE LENGTH (FT/M)	
-L- Sta 235+00 - 11	397.021	121.012	S 83°44'8.0" W				
11 - 12	1.658	0.505	S 52°51'17.8" E	425.000	129.540	1.658	0.505
12 - 19	19.664	5.994	S 86°46'5.3" E				
19 - 20	24.075	7.338	N 59°0'1.7" W				
20 - 11	10.294	3.138	S 1°46'18.5" W				


THIS MAP IS NOT A CERTIFIED SURVEY AND HAS NOT BEEN REVIEWED BY A LOCAL GOVERNMENT AGENCY FOR COMPLIANCE WITH ANY APPLICABLE LAND DEVELOPMENT REGULATIONS. THE PROPERTY SHOWN ON THIS MAP WAS LOCATED FOR THE NORTH CAROLINA DEPARTMENT OF TRANSPORTATION FOR HIGHWAY DESIGN PURPOSES. SOME ERROR MAY EXIST BETWEEN THE GRAPHICAL AND ACTUAL GROUND LOCATIONS OF PROPERTY LINES. THIS MAP IS TO BE USED AS A GRAPHICAL REPRESENTATION OF THE NCDOT'S INTENT TO ACQUIRE PROPERTY FOR RIGHT OF WAY PURPOSES, AND IN NO WAY REPRESENTS AN ACTUAL BOUNDARY SURVEY OF THIS PROPERTY.

NORTH CAROLINA DEPARTMENT OF TRANSPORTATION	
RIGHT OF WAY BRANCH	
LIVING WATERSCAPES, LLC	11-3-2021
PARCEL * 167	S:\CADD\U4758\DDRAFT\U4758_dee
DB 7419 PG 1573	UNKNOWN SCALE

TYPE	COUNT	SQR FEET	ACRES
Parcel	1	87993.120	2.020
ROW Left	3	3519.046	0.081
PDE Left	1	4798.422	0.110
TCE Left	1	5227.030	0.120
TDE Left	1	117.236	0.003
ROW Right	0	0.000	0.000
PDE Right	0	0.000	0.000
TDE Right	0	0.000	0.000
TCE Right	0	0.000	0.000
PUE Left	0	0.000	0.000
PUE Right	0	0.000	0.000
TSE Left	0	0.000	0.000
TSE Right	0	0.000	0.000
DUE Left	0	0.000	0.000
DUE Right	0	0.000	0.000
DTE Left	0	0.000	0.000
DTE Right	0	0.000	0.000
AUE_Left	0	0.000	0.000
AUE_Right	0	0.000	0.000
PCE Left	0	0.000	0.000
PCE Right	0	0.000	0.000
TUE Left	0	0.000	0.000
TUE Right	0	0.000	0.000
REM Left	0	0.000	0.000
REM Right	0	0.000	0.000
Other Left	0	0.000	0.000
Other Right	0	0.000	0.000
PE Left	0	0.000	0.000
PE Right	0	0.000	0.000

THIS MAP IS NOT A CERTIFIED SURVEY AND HAS NOT BEEN REVIEWED BY A LOCAL GOVERNMENT AGENCY FOR COMPLIANCE WITH ANY APPLICABLE LAND DEVELOPMENT REGULATIONS. THE PROPERTY SHOWN ON THIS MAP WAS LOCATED FOR THE NORTH CAROLINA DEPARTMENT OF TRANSPORTATION FOR HIGHWAY DESIGN PURPOSES. SOME ERROR MAY EXIST BETWEEN THE GRAPHICAL AND ACTUAL GROUND LOCATIONS OF PROPERTY LINES. THIS MAP IS TO BE USED AS A GRAPHICAL REPRESENTATION OF THE NCDOT'S INTENT TO ACQUIRE PROPERTY FOR RIGHT OF WAY PURPOSES, AND IN NO WAY REPRESENTS AN ACTUAL BOUNDARY SURVEY OF THIS PROPERTY.

NORTH CAROLINA DEPARTMENT OF TRANSPORTATION	
RIGHT OF WAY BRANCH	
LIVING WATERSCAPES, LLC	11-3-2021
PARCEL # 167	S:\CADD\U4758\DDRAFT\U4758_dee
DB 7419 PG 1573	UNKNOWN SCALE

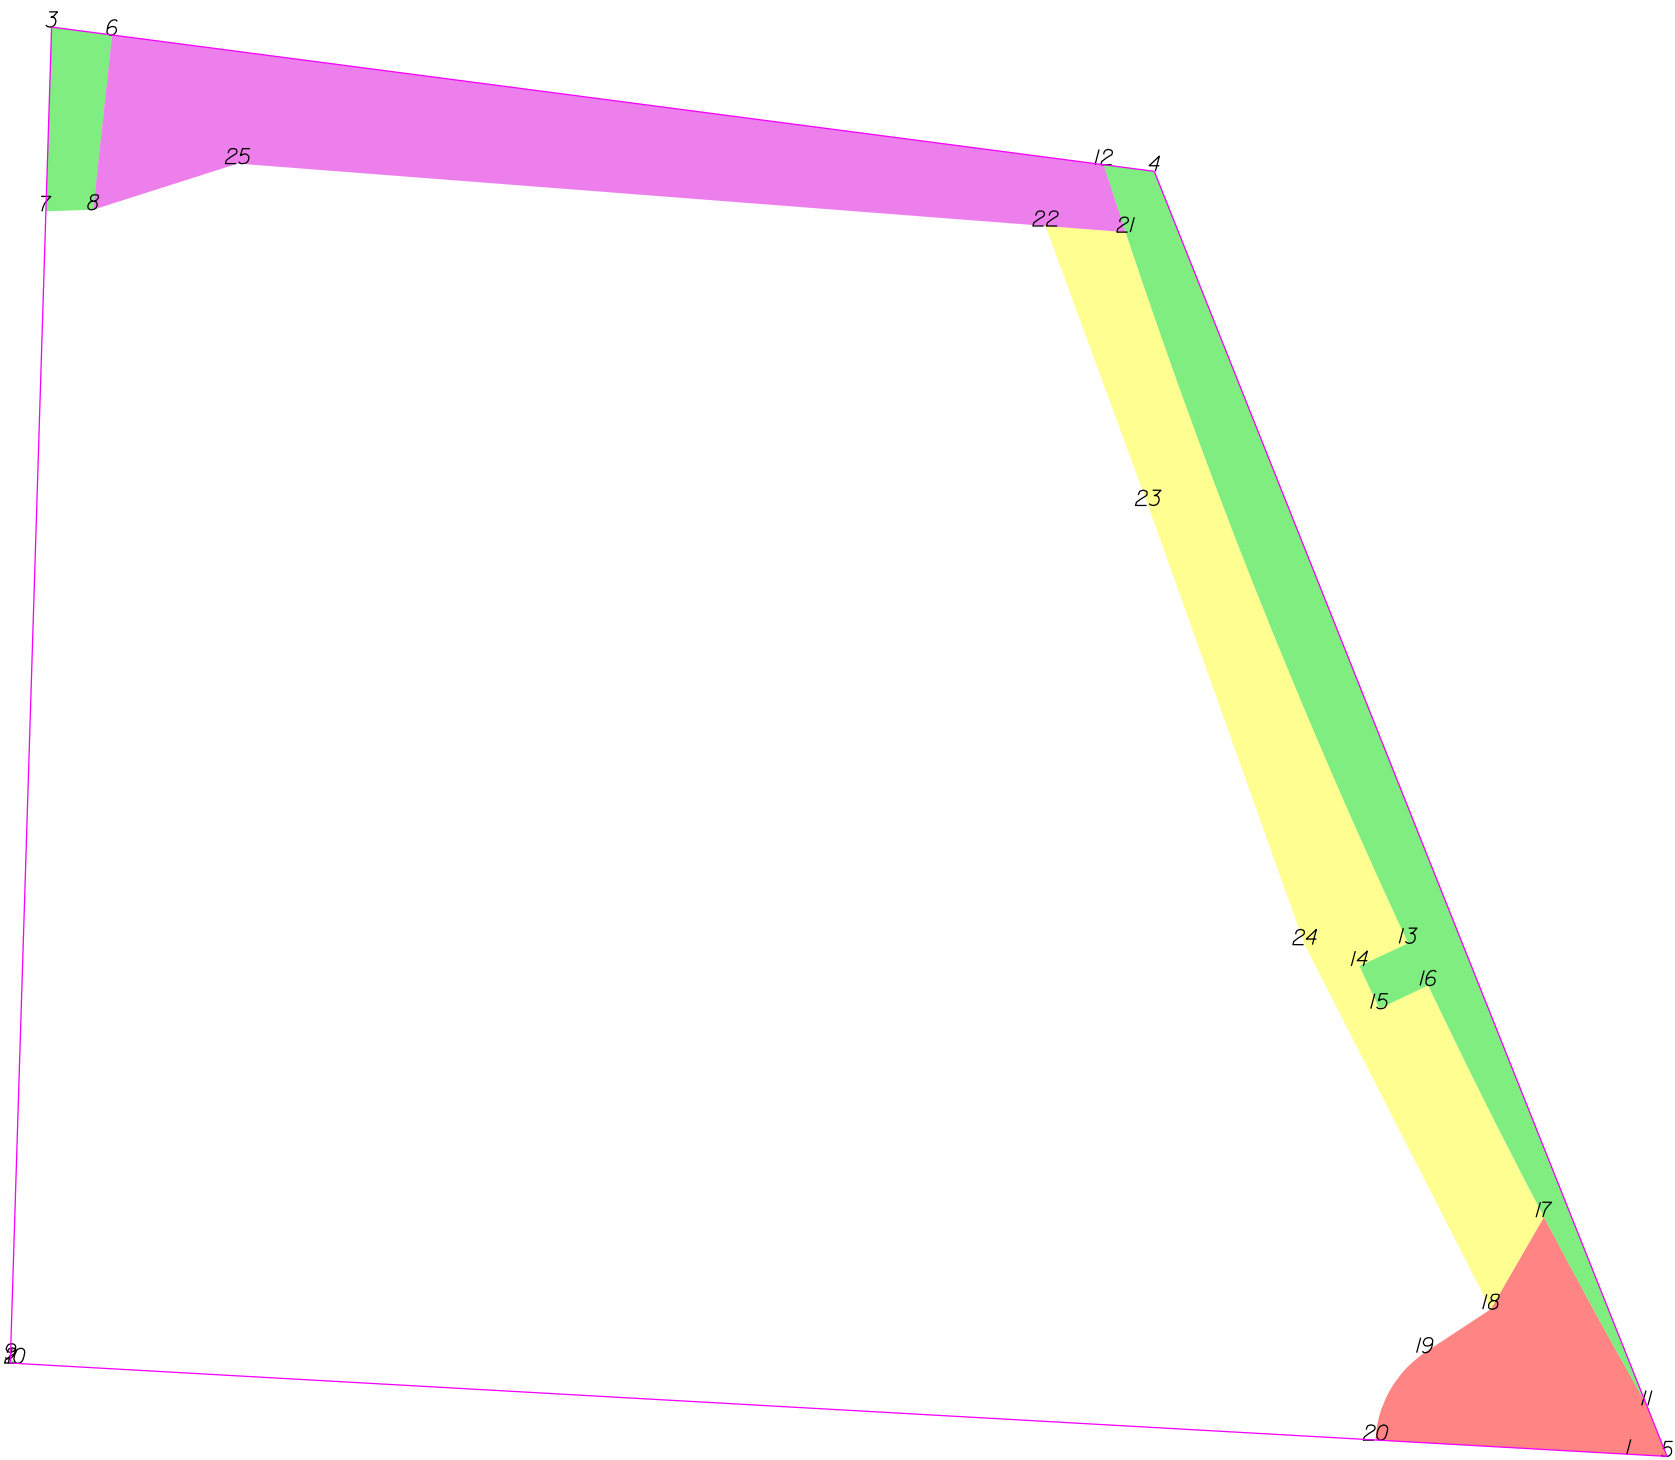

THIS MAP IS NOT A CERTIFIED SURVEY AND HAS NOT BEEN REVIEWED BY A LOCAL GOVERNMENT AGENCY FOR COMPLIANCE WITH ANY APPLICABLE LAND DEVELOPMENT REGULATIONS. THE PROPERTY SHOWN ON THIS MAP WAS LOCATED FOR THE NORTH CAROLINA DEPARTMENT OF TRANSPORTATION FOR HIGHWAY DESIGN PURPOSES. SOME ERROR MAY EXIST BETWEEN THE GRAPHICAL AND ACTUAL GROUND LOCATIONS OF PROPERTY LINES. THIS MAP IS TO BE USED AS A GRAPHICAL REPRESENTATION OF THE NCDOT'S INTENT TO ACQUIRE PROPERTY FOR RIGHT OF WAY PURPOSES, AND IN NO WAY REPRESENTS AN ACTUAL BOUNDARY SURVEY OF THIS PROPERTY.

NORTH CAROLINA DEPARTMENT OF TRANSPORTATION	
RIGHT OF WAY BRANCH	
POND COUNTRY COLFAX LLC	04-2-2024
PARCEL # 167	Z:\CADD\U4758\DDRAFT\U4758_dee
DB 8340 PG 735	UNKNOWN SCALE

	SQR FT	ACRES		SQR M		HECTARES	
ROW Left	480.209	0.011		44.613		0.004	
FROM - TO		DISTANCE (FT/M)		BEARING		RADIUS (FT/M)	
-L- Sta 235+00 - 6		448.789	136.791	N 55°59'35.3" W			
6 - 3		13.573	4.137	N 82°32'49.4" W			
3 - 7		41.003	12.498	S 1°46'18.5" W			
7 - 8		10.512	3.204	N 87°59'6.8" E			
8 - 6		39.082	11.912	N 6°11'56.1" E			

	SQR FT	ACRES		SQR M		HECTARES	
ROW Left	0.625	0.000		0.058		0.000	
FROM - TO		DISTANCE (FT/M)		BEARING		RADIUS (FT/M)	
-L- Sta 235+00 - 9		397.021	121.012	S 83°44'8.0" W			
9 - 2		0.926	0.282	S 1°46'18.5" W			
2 - 10		1.353	0.412	S 86°46'5.3" E			
10 - 9		1.658	0.505	N 52°51'17.8" W		425.000	129.540
						1.658	0.505

	SQR FT	ACRES		SQR M		HECTARES	
ROW Left	3163.204	0.073		293.872		0.029	
FROM - TO		DISTANCE (FT/M)		BEARING		RADIUS (FT/M)	
-L- Sta 235+00 - 11		61.939	18.879	S 29°53'0.5" W			
11 - 4		295.434	90.048	N 21°45'5.3" W			
4 - 12		11.376	3.467	N 82°32'49.4" W			
12 - 13		185.878	56.656	S 21°21'36.5" E		1453.000	442.875
13 - 14		12.000	3.658	S 64°58'21.1" W			
14 - 15		10.464	3.190	S 25°13'55.6" E			
15 - 16		12.000	3.658	N 64°33'47.8" E			
16 - 11		105.283	32.090	S 27°30'46.7" E		1453.000	442.875
						105.306	32.097

	SQR FT	ACRES		SQR M		HECTARES	
PUE Left	1742151	0.040		161.852		0.016	
FROM - TO		DISTANCE (FT/M)		BEARING		RADIUS (FT/M)	
-L- Sta 235+00 - 11		61.939	18.879	S 29°53'0.5" W			
11 - 17		47.703	14.540	N 28°38'55.2" W		1453.000	442.875
17 - 18		23.606	7.195	S 29°57'30.5" W			
18 - 19		17.630	5.374	S 56°42'37.2" W			
19 - 20		22.275	6.789	S 29°21'12.2" W		25.000	7.620
20 - 1		56.392	17.188	S 86°46'5.3" E			
1 - 5		8.551	2.606	S 86°46'5.3" E			
5 - 11		12.212	3.722	N 21°45'5.3" W			

	SQR FT	ACRES		SQR M		HECTARES	
TCE Left	4356.063	0.100		404.693		0.040	
FROM - TO		DISTANCE (FT/M)		BEARING		RADIUS (FT/M)	
-L- Sta 235+00 - 16		88.845	27.080	N 63°28'43.0" W			
16 - 15		12.000	3.658	S 64°33'47.8" W			
15 - 14		10.464	3.190	N 25°13'55.6" W			
14 - 13		12.000	3.658	N 64°58'21.1" E			
13 - 21		170.111	51.850	N 21°40'17.7" W		1453.000	442.875
21 - 22		17.872	5.447	N 85°35'1.3" W			
22 - 23		66.190	20.175	S 20°12'9.5" E			
23 - 24		103.637	31.589	S 19°36'12.1" E			
24 - 18		91.032	27.747	S 27°3'29.8" E			
18 - 17		23.606	7.195	N 29°57'30.5" E			
17 - 16		57.597	17.556	N 26°34'20.7" W		1453.000	442.875
						57.601	17.557

	SQR FT	ACRES		SQR M		HECTARES	
PDE Left	4798.422	0.110		445.790		0.045	
FROM - TO		DISTANCE (FT/M)		BEARING		RADIUS (FT/M)	
-L- Sta 235+00 - 12		268.978	81.985	N 34°18'42.8" W			
12 - 6		222.289	67.754	N 82°32'49.4" W			
6 - 8		39.082	11.912	S 6°11'56.1" W			
8 - 25		33.693	10.270	N 72°17'58.0" E			
25 - 22		180.132	54.904	S 85°35'1.3" E			
22 - 21		17.872	5.447	S 85°35'1.3" E			
21 - 12		15.797	4.815	N 18°0'15.2" W		1453.000	442.875
						15.797	4.815


THIS MAP IS NOT A CERTIFIED SURVEY AND HAS NOT BEEN REVIEWED BY A LOCAL GOVERNMENT AGENCY FOR COMPLIANCE WITH ANY APPLICABLE LAND DEVELOPMENT REGULATIONS. THE PROPERTY SHOWN ON THIS MAP WAS LOCATED FOR THE NORTH CAROLINA DEPARTMENT OF TRANSPORTATION FOR HIGHWAY DESIGN PURPOSES. SOME ERROR MAY EXIST BETWEEN THE GRAPHICAL AND ACTUAL GROUND LOCATIONS OF PROPERTY LINES. THIS MAP IS TO BE USED AS A GRAPHICAL REPRESENTATION OF THE NCDOT'S INTENT TO ACQUIRE PROPERTY FOR RIGHT OF WAY PURPOSES, AND IN NO WAY REPRESENTS AN ACTUAL BOUNDARY SURVEY OF THIS PROPERTY.

NORTH CAROLINA DEPARTMENT OF TRANSPORTATION	
RIGHT OF WAY BRANCH	
POND COUNTRY COLFAX LLC	04-2-2024
PARCEL * 167	Z:\CADD\U4758\DDRAFT\U4758_dee
DB 8340 PG 735	UNKNOWN SCALE

TYPE	COUNT	SQR FEET	ACRES
Parcel	1	87993.120	2.020
ROW Left	3	3644.039	0.084
PUE Left	1	1742.151	0.040
TCE Left	1	4356.063	0.100
PDE Left	1	4798.422	0.110
ROW Right	0	0.000	0.000
PDE Right	0	0.000	0.000
TDE Left	0	0.000	0.000
TDE Right	0	0.000	0.000
TCE Right	0	0.000	0.000
PUE Right	0	0.000	0.000
TSE Left	0	0.000	0.000
TSE Right	0	0.000	0.000
DUE Left	0	0.000	0.000
DUE Right	0	0.000	0.000
DTE Left	0	0.000	0.000
DTE Right	0	0.000	0.000
AUE_Left	0	0.000	0.000
AUE_Right	0	0.000	0.000
PCE Left	0	0.000	0.000
PCE Right	0	0.000	0.000
TUE Left	0	0.000	0.000
TUE Right	0	0.000	0.000
REM Left	0	0.000	0.000
REM Right	0	0.000	0.000
Other Left	0	0.000	0.000
Other Right	0	0.000	0.000
PE Left	0	0.000	0.000
PE Right	0	0.000	0.000

THIS MAP IS NOT A CERTIFIED SURVEY AND HAS NOT BEEN REVIEWED BY A LOCAL GOVERNMENT AGENCY FOR COMPLIANCE WITH ANY APPLICABLE LAND DEVELOPMENT REGULATIONS. THE PROPERTY SHOWN ON THIS MAP WAS LOCATED FOR THE NORTH CAROLINA DEPARTMENT OF TRANSPORTATION FOR HIGHWAY DESIGN PURPOSES. SOME ERROR MAY EXIST BETWEEN THE GRAPHICAL AND ACTUAL GROUND LOCATIONS OF PROPERTY LINES. THIS MAP IS TO BE USED AS A GRAPHICAL REPRESENTATION OF THE NCDOT'S INTENT TO ACQUIRE PROPERTY FOR RIGHT OF WAY PURPOSES, AND IN NO WAY REPRESENTS AN ACTUAL BOUNDARY SURVEY OF THIS PROPERTY.

NORTH CAROLINA DEPARTMENT OF TRANSPORTATION	
RIGHT OF WAY BRANCH	
POND COUNTRY COLFAX LLC	04-2-2024
PARCEL # 167	Z:\CADD\U4758\DDRAFT\U4758_dee
DB 8340 PG 735	UNKNOWN SCALE

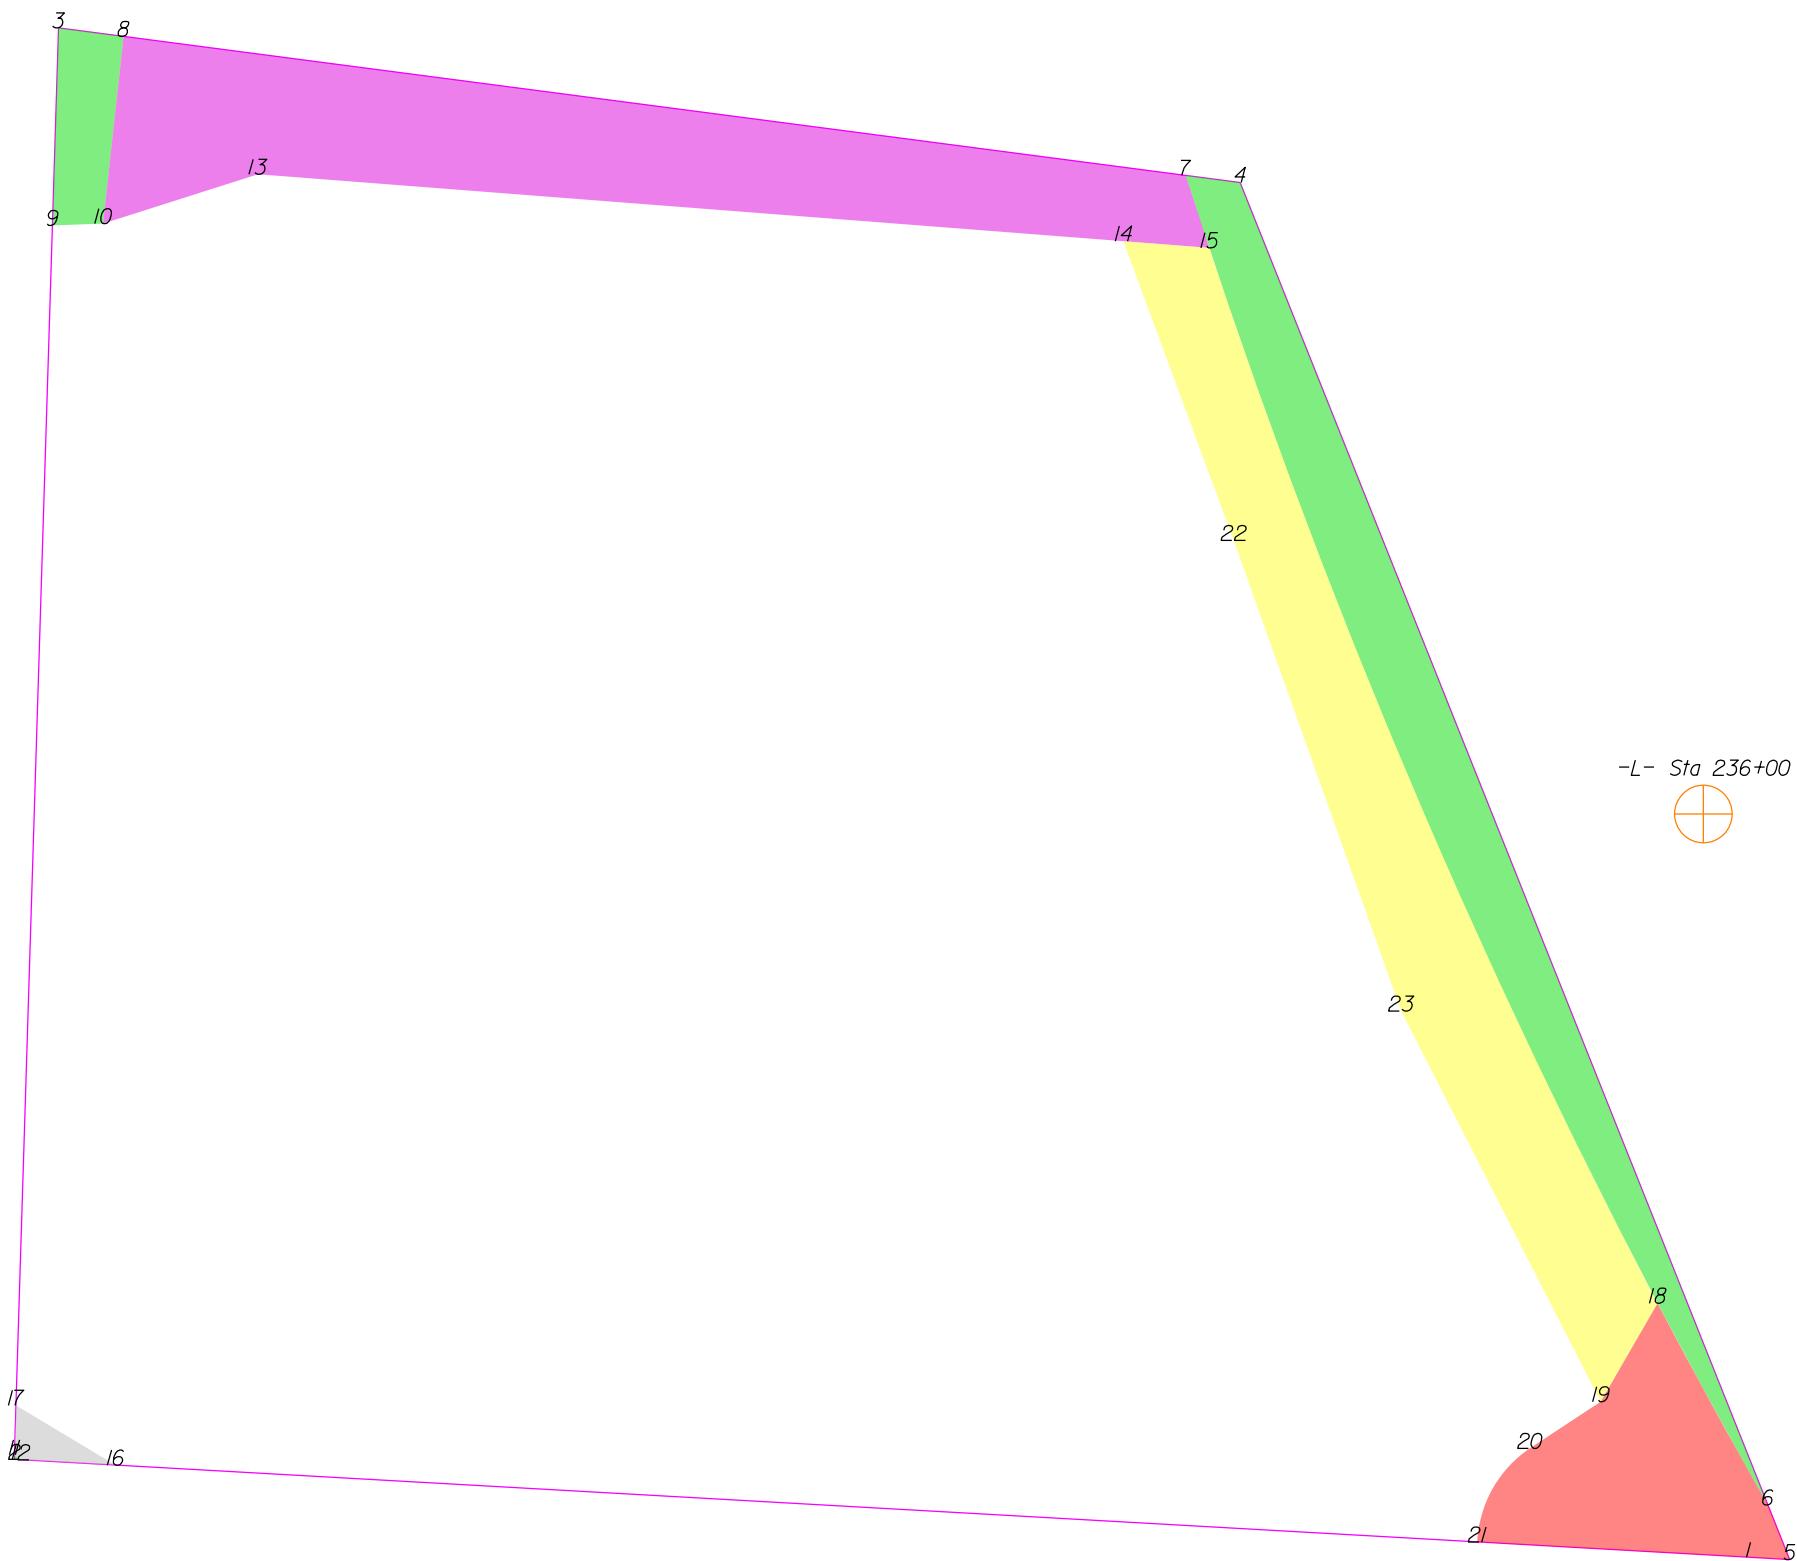

THIS MAP IS NOT A CERTIFIED SURVEY AND HAS NOT BEEN REVIEWED BY A LOCAL GOVERNMENT AGENCY FOR COMPLIANCE WITH ANY APPLICABLE LAND DEVELOPMENT REGULATIONS. THE PROPERTY SHOWN ON THIS MAP WAS LOCATED FOR THE NORTH CAROLINA DEPARTMENT OF TRANSPORTATION FOR HIGHWAY DESIGN PURPOSES. SOME ERROR MAY EXIST BETWEEN THE GRAPHICAL AND ACTUAL GROUND LOCATIONS OF PROPERTY LINES. THIS MAP IS TO BE USED AS A GRAPHICAL REPRESENTATION OF THE NCDOT'S INTENT TO ACQUIRE PROPERTY FOR RIGHT OF WAY PURPOSES, AND IN NO WAY REPRESENTS AN ACTUAL BOUNDARY SURVEY OF THIS PROPERTY.

NORTH CAROLINA DEPARTMENT OF TRANSPORTATION	
RIGHT OF WAY BRANCH	
LIVING WATERSCAPES, LLC	12-8-2021
PARCEL # 167	S:\CADD\U4758\DDRAFT\U4758_dee
DB 7419 PG 1573	UNKNOWN SCALE

	SQR FT	ACRES	SQR M	HECTARES
ROW Left	3038.212	0.070	282.260	0.028
FROM - TO	DISTANCE (FT/M)	BEARING	RADIUS (FT/M)	CURVE LENGTH (FT/M)
-L- Sta 236+00 - 6	143.990	43.888	S 5°19'36.2" E	
6 - 4	295.434	90.048	N 2°45'5.3" W	
4 - 7	11.376	3.467	N 82°32'49.4" W	
7 - 6	301.148	91.790	S 23°38'27.6" E	1453.000 442.875 301.689 91.955

	SQR FT	ACRES	SQR M	HECTARES
ROW Left	480.209	0.011	44.613	0.004
FROM - TO	DISTANCE (FT/M)	BEARING	RADIUS (FT/M)	CURVE LENGTH (FT/M)
-L- Sta 236+00 - 8	365.358	111.361	N 63°47'39.9" W	
8 - 3	13.573	4.137	N 82°32'49.4" W	
3 - 9	41.003	12.498	S 1°46'18.5" W	
9 - 10	10.512	3.204	N 87°59'6.8" E	
10 - 8	39.082	11.912	N 6°11'56.1" E	

	SQR FT	ACRES	SQR M	HECTARES
ROW Left	0.625	0.000	0.058	0.000
FROM - TO	DISTANCE (FT/M)	BEARING	RADIUS (FT/M)	CURVE LENGTH (FT/M)
-L- Sta 236+00 - 11	374.808	114.242	S 69°13'5.3" W	
11 - 2	0.926	0.282	S 1°46'18.5" W	
2 - 12	1.353	0.412	S 86°46'5.3" E	
12 - 11	1.658	0.505	N 52°51'17.8" W	425.000 129.540 1.658 0.505

	SQR FT	ACRES	SQR M	HECTARES
PDE Left	4798.422	0.110	445.790	0.045
FROM - TO	DISTANCE (FT/M)	BEARING	RADIUS (FT/M)	CURVE LENGTH (FT/M)
-L- Sta 236+00 - 7	170.562	51.988	N 39°1'27.3" W	
7 - 8	222.289	67.754	N 82°32'49.4" W	
8 - 10	39.082	11.912	S 6°11'56.1" W	
10 - 13	33.693	10.270	N 72°17'58.0" E	
13 - 14	180.132	54.904	S 85°35'1.3" E	
14 - 15	17.872	5.447	S 85°35'1.3" E	
15 - 7	15.797	4.815	N 18°0'15.2" W	1453.000 442.875 15.797 4.815

	SQR FT	ACRES	SQR M	HECTARES
TDE Left	117.236	0.003	10.892	0.001
FROM - TO	DISTANCE (FT/M)	BEARING	RADIUS (FT/M)	CURVE LENGTH (FT/M)
-L- Sta 236+00 - 11	374.808	114.242	S 69°13'5.3" W	
11 - 12	1.658	0.505	S 52°51'17.8" E	425.000 129.540 1.658 0.505
12 - 16	19.664	5.994	S 86°46'5.3" E	
16 - 17	24.075	7.338	N 59°0'1.7" W	
17 - 11	10.294	3.138	S 1°46'18.5" W	

	SQR FT	ACRES	SQR M	HECTARES
PUE Left	1742.151	0.040	161.852	0.016
FROM - TO	DISTANCE (FT/M)	BEARING	RADIUS (FT/M)	CURVE LENGTH (FT/M)
-L- Sta 236+00 - 6	143.990	43.888	S 5°19'36.2" E	
6 - 18	47.703	14.540	N 28°38'55.2" W	1453.000 442.875 47.705 14.540
18 - 19	23.606	7.195	S 29°57'30.5" W	
19 - 20	17.632	5.374	S 56°42'36.8" W	
20 - 21	22.273	6.789	S 29°21'4.3" W	25.000 7.620 23.085 7.036
21 - 1	56.392	17.188	S 86°46'5.3" E	
1 - 5	8.551	2.606	S 86°46'5.3" E	
5 - 6	12.212	3.722	N 2°45'5.3" W	

	SQR FT	ACRES	SQR M	HECTARES
TCE Left	4481.056	0.103	416.305	0.042
FROM - TO	DISTANCE (FT/M)	BEARING	RADIUS (FT/M)	CURVE LENGTH (FT/M)
-L- Sta 236+00 - 18	101.949	31.074	S 5°20'54.7" W	
18 - 15	237.922	72.519	N 23°0'42.8" W	1453.000 442.875 238.188 72.600
15 - 14	17.872	5.447	N 85°35'1.3" W	
14 - 22	66.190	20.175	S 20°12'9.5" E	
22 - 23	103.637	31.589	S 19°36'12.1" E	
23 - 19	91.032	27.747	S 27°3'29.8" E	
19 - 18	23.606	7.195	N 29°57'30.5" E	


THIS MAP IS NOT A CERTIFIED SURVEY AND HAS NOT BEEN REVIEWED BY A LOCAL GOVERNMENT AGENCY FOR COMPLIANCE WITH ANY APPLICABLE LAND DEVELOPMENT REGULATIONS. THE PROPERTY SHOWN ON THIS MAP WAS LOCATED FOR THE NORTH CAROLINA DEPARTMENT OF TRANSPORTATION FOR HIGHWAY DESIGN PURPOSES. SOME ERROR MAY EXIST BETWEEN THE GRAPHICAL AND ACTUAL GROUND LOCATIONS OF PROPERTY LINES. THIS MAP IS TO BE USED AS A GRAPHICAL REPRESENTATION OF THE NCDOT'S INTENT TO ACQUIRE PROPERTY FOR RIGHT OF WAY PURPOSES, AND IN NO WAY REPRESENTS AN ACTUAL BOUNDARY SURVEY OF THIS PROPERTY.

NORTH CAROLINA DEPARTMENT OF TRANSPORTATION	
RIGHT OF WAY BRANCH	
LIVING WATERSCAPES, LLC	12-8-2021
PARCEL * 167	S:\CADD\U4758\DDRAFT\U4758_dee
DB 7419 PG 1573	UNKNOWN SCALE

TYPE	COUNT	SQR FEET	ACRES
Parcel	1	87993.120	2.020
ROW Left	3	3519.046	0.081
PDE Left	1	4798.422	0.110
TDE Left	1	117.236	0.003
PUE Left	1	1742.151	0.040
TCE Left	1	4481.056	0.103
ROW Right	0	0.000	0.000
PDE Right	0	0.000	0.000
TDE Right	0	0.000	0.000
TCE Right	0	0.000	0.000
PUE Right	0	0.000	0.000
TSE Left	0	0.000	0.000
TSE Right	0	0.000	0.000
DUE Left	0	0.000	0.000
DUE Right	0	0.000	0.000
DTE Left	0	0.000	0.000
DTE Right	0	0.000	0.000
AUE_Left	0	0.000	0.000
AUE_Right	0	0.000	0.000
PCE Left	0	0.000	0.000
PCE Right	0	0.000	0.000
TUE Left	0	0.000	0.000
TUE Right	0	0.000	0.000
REM Left	0	0.000	0.000
REM Right	0	0.000	0.000
Other Left	0	0.000	0.000
Other Right	0	0.000	0.000
PE Left	0	0.000	0.000
PE Right	0	0.000	0.000

THIS MAP IS NOT A CERTIFIED SURVEY AND HAS NOT BEEN REVIEWED BY A LOCAL GOVERNMENT AGENCY FOR COMPLIANCE WITH ANY APPLICABLE LAND DEVELOPMENT REGULATIONS. THE PROPERTY SHOWN ON THIS MAP WAS LOCATED FOR THE NORTH CAROLINA DEPARTMENT OF TRANSPORTATION FOR HIGHWAY DESIGN PURPOSES. SOME ERROR MAY EXIST BETWEEN THE GRAPHICAL AND ACTUAL GROUND LOCATIONS OF PROPERTY LINES. THIS MAP IS TO BE USED AS A GRAPHICAL REPRESENTATION OF THE NCDOT'S INTENT TO ACQUIRE PROPERTY FOR RIGHT OF WAY PURPOSES, AND IN NO WAY REPRESENTS AN ACTUAL BOUNDARY SURVEY OF THIS PROPERTY.

NORTH CAROLINA DEPARTMENT OF TRANSPORTATION	
RIGHT OF WAY BRANCH	
LIVING WATERSCAPES, LLC	12-8-2021
PARCEL # 167	S:\CADD\U4758\DDRAFT\U4758_dee
DB 7419 PG 1573	UNKNOWN SCALE

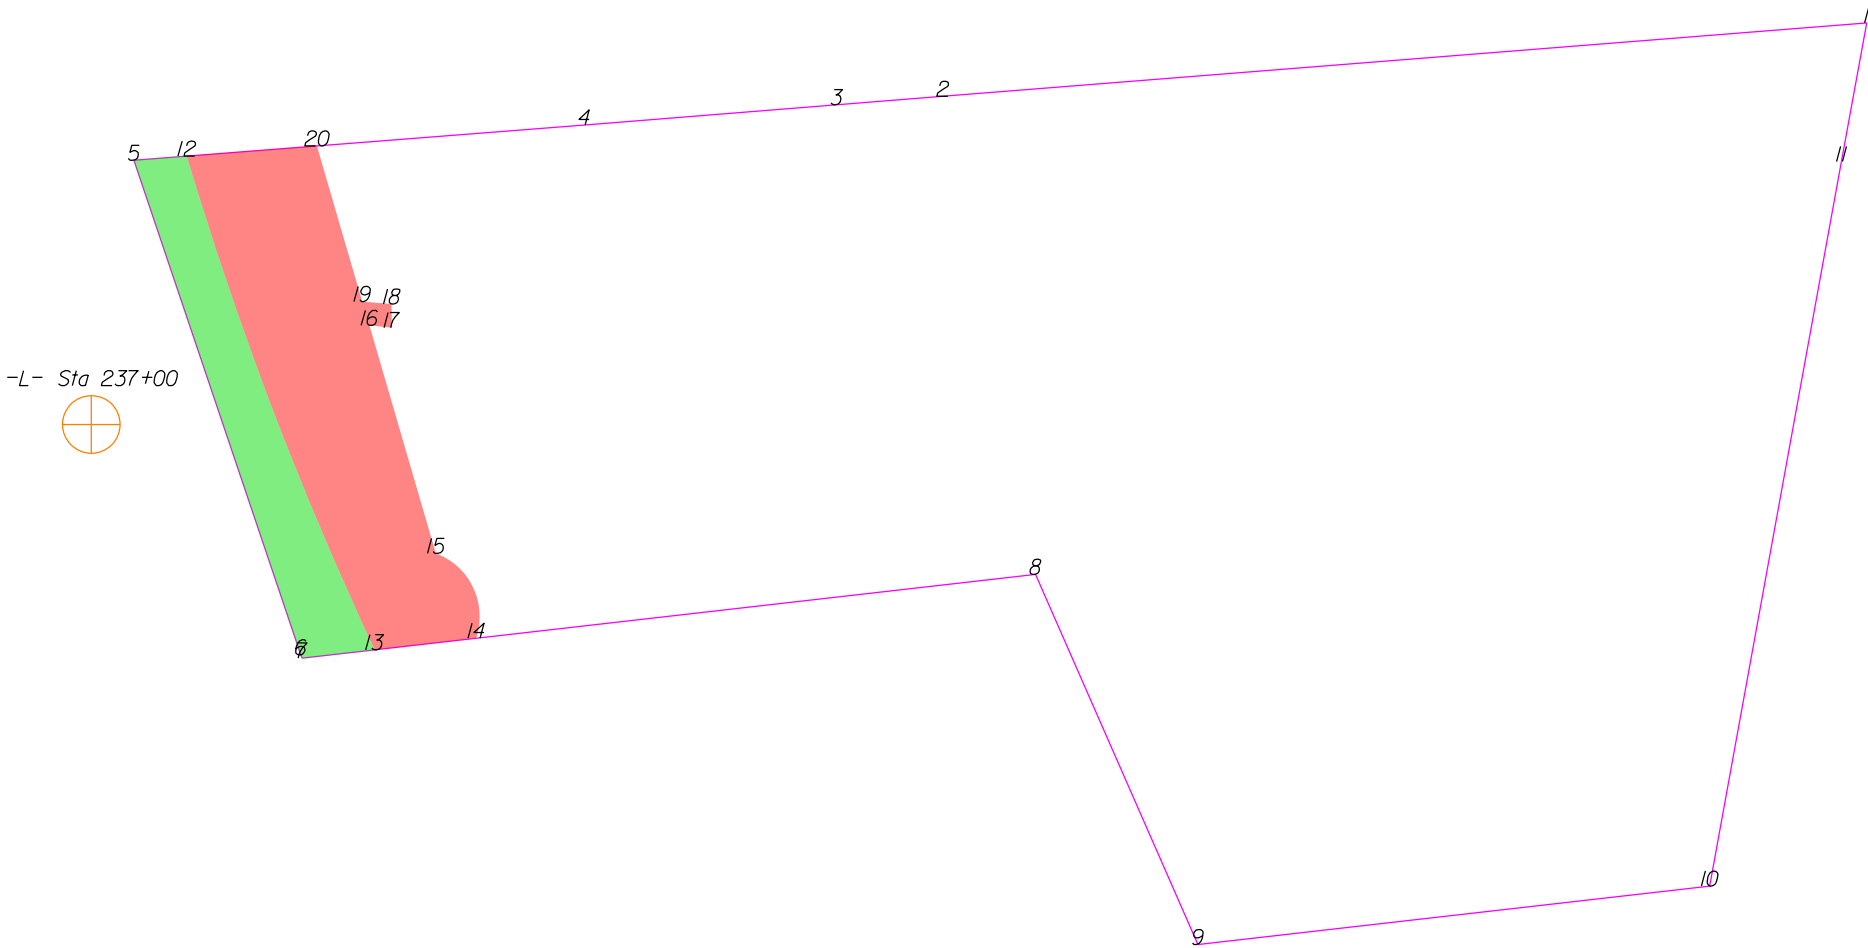

THIS MAP IS NOT A CERTIFIED SURVEY AND HAS NOT BEEN REVIEWED BY A LOCAL GOVERNMENT AGENCY FOR COMPLIANCE WITH ANY APPLICABLE LAND DEVELOPMENT REGULATIONS. THE PROPERTY SHOWN ON THIS MAP WAS LOCATED FOR THE NORTH CAROLINA DEPARTMENT OF TRANSPORTATION FOR HIGHWAY DESIGN PURPOSES. SOME ERROR MAY EXIST BETWEEN THE GRAPHICAL AND ACTUAL GROUND LOCATIONS OF PROPERTY LINES. THIS MAP IS TO BE USED AS A GRAPHICAL REPRESENTATION OF THE NCDOT'S INTENT TO ACQUIRE PROPERTY FOR RIGHT OF WAY PURPOSES, AND IN NO WAY REPRESENTS AN ACTUAL BOUNDARY SURVEY OF THIS PROPERTY.

NORTH CAROLINA DEPARTMENT OF TRANSPORTATION	
RIGHT OF WAY BRANCH	
VFC PROPERTIES IO,LLC	12-8-2021
PARCEL # 168	S:\CADD\U4758\DDRAFT\U4758_dee
DB 7463 PG 290I	UNKNOWN SCALE

	SQR FT	ACRES	SQR M	HECTARES
ROW Right	3968.573	0.091	368.694	0.037
FROM - TO	DISTANCE (FT/M)	BEARING	RADIUS (FT/M)	CURVE LENGTH (FT/M)
-L- Sta 237+00 - 12	105.677	32.211	N 19°34'0.5" E	
12 - 5	19.677	5.997	S 85°30'55.1" W	
5 - 6	193.685	59.035	S 18°38'50.7" E	
6 - 7	1.325	0.404	S 23°40'48.7" E	
7 - 13	27.045	8.243	N 83°29'6.3" E	
13 - 12	196.017	59.746	N 20°50'2.1" W	1335.000 406.909 196.193 59.800

	SQR FT	ACRES	SQR M	HECTARES
PUE Right	8412.815	0.193	781.579	0.078
FROM - TO	DISTANCE (FT/M)	BEARING	RADIUS (FT/M)	CURVE LENGTH (FT/M)
-L- Sta 237+00 - 12	105.677	32.211	N 19°34'0.5" E	
12 - 13	196.017	59.746	S 20°50'2.1" E	1335.000 406.909 196.193 59.800
13 - 14	37.879	11.546	N 83°29'6.3" E	
14 - 15	34.856	10.624	N 25°17'47.4" W	25.000 7.620 38.569 11.756
15 - 16	88.143	26.866	N 16°16'50.2" W	
16 - 17	8.353	2.546	S 84°7'31.9" E	
17 - 18	8.767	2.672	N 0°7'39.0" W	
18 - 19	11.003	3.354	N 85°11'55.1" W	
19 - 20	60.117	18.324	N 16°10'31.4" W	
20 - 12	48.472	14.774	S 85°30'55.1" W	


TYPE	COUNT	SQR FEET	ACRES
Parcel	1	141142.917	3.240
ROW Right	1	3968.573	0.091
PUE Right	1	8412.815	0.193
ROW Left	0	0.000	0.000
PDE Left	0	0.000	0.000
PDE Right	0	0.000	0.000
TDE Left	0	0.000	0.000
TDE Right	0	0.000	0.000
TCE Left	0	0.000	0.000
TCE Right	0	0.000	0.000
PUE Left	0	0.000	0.000
TSE Left	0	0.000	0.000
TSE Right	0	0.000	0.000
DUE Left	0	0.000	0.000
DUE Right	0	0.000	0.000
DTE Left	0	0.000	0.000
DTE Right	0	0.000	0.000
AUE_Left	0	0.000	0.000
AUE_Right	0	0.000	0.000
PCE Left	0	0.000	0.000
PCE Right	0	0.000	0.000
TUE Left	0	0.000	0.000
TUE Right	0	0.000	0.000
REM Left	0	0.000	0.000
REM Right	0	0.000	0.000
Other Left	0	0.000	0.000
Other Right	0	0.000	0.000
PE Left	0	0.000	0.000
PE Right	0	0.000	0.000

THIS MAP IS NOT A CERTIFIED SURVEY AND HAS NOT BEEN REVIEWED BY A LOCAL GOVERNMENT AGENCY FOR COMPLIANCE WITH ANY APPLICABLE LAND DEVELOPMENT REGULATIONS. THE PROPERTY SHOWN ON THIS MAP WAS LOCATED FOR THE NORTH CAROLINA DEPARTMENT OF TRANSPORTATION FOR HIGHWAY DESIGN PURPOSES. SOME ERROR MAY EXIST BETWEEN THE GRAPHICAL AND ACTUAL GROUND LOCATIONS OF PROPERTY LINES. THIS MAP IS TO BE USED AS A GRAPHICAL REPRESENTATION OF THE NCDOT'S INTENT TO ACQUIRE PROPERTY FOR RIGHT OF WAY PURPOSES, AND IN NO WAY REPRESENTS AN ACTUAL BOUNDARY SURVEY OF THIS PROPERTY.

NORTH CAROLINA DEPARTMENT OF TRANSPORTATION	
RIGHT OF WAY BRANCH	
VFC PROPERTIES 10,LLC	12-8-2021
PARCEL # 168	S:\CADD\U4758\DDRAFT\U4758_dee
DB 7463 PG 2901	UNKNOWN SCALE



-L- Sta 238+00

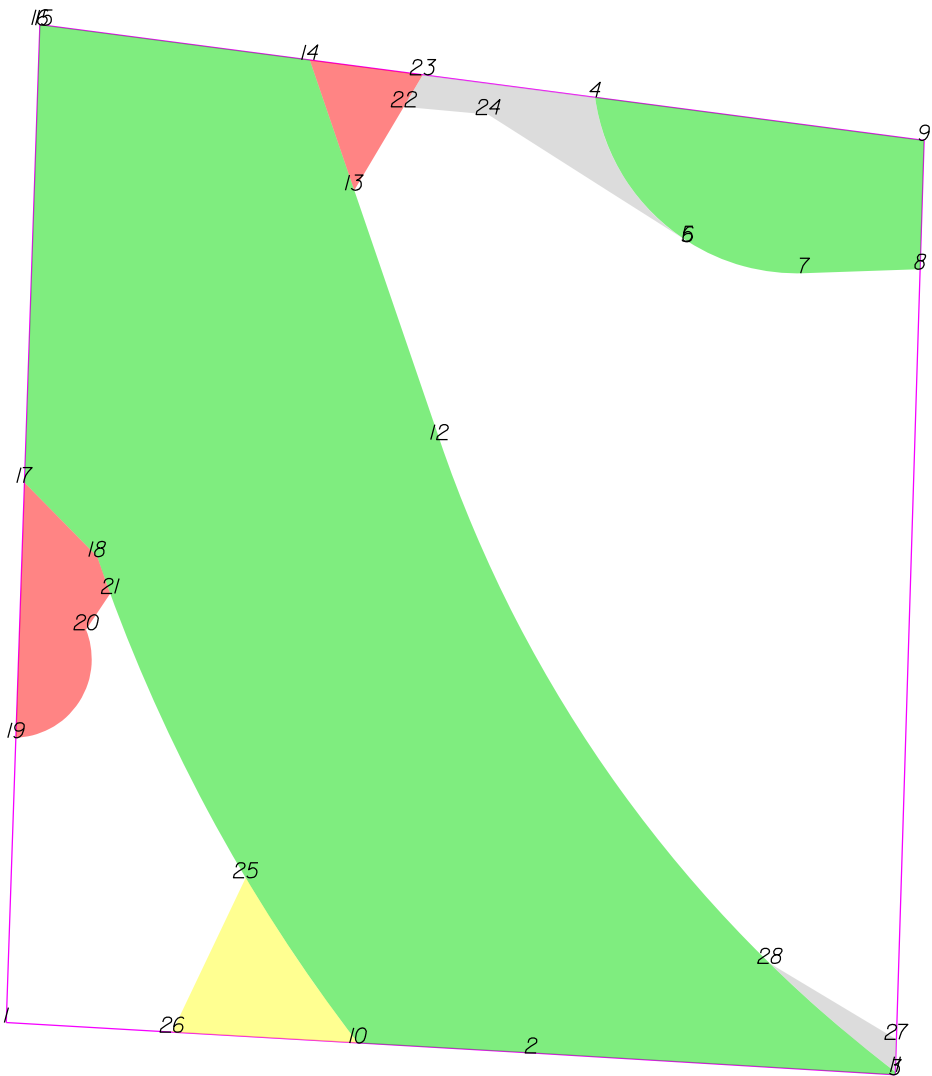

THIS MAP IS NOT A CERTIFIED SURVEY AND HAS NOT BEEN REVIEWED BY A LOCAL GOVERNMENT AGENCY FOR COMPLIANCE WITH ANY APPLICABLE LAND DEVELOPMENT REGULATIONS. THE PROPERTY SHOWN ON THIS MAP WAS LOCATED FOR THE NORTH CAROLINA DEPARTMENT OF TRANSPORTATION FOR HIGHWAY DESIGN PURPOSES. SOME ERROR MAY EXIST BETWEEN THE GRAPHICAL AND ACTUAL GROUND LOCATIONS OF PROPERTY LINES. THIS MAP IS TO BE USED AS A GRAPHICAL REPRESENTATION OF THE NCDOT'S INTENT TO ACQUIRE PROPERTY FOR RIGHT OF WAY PURPOSES, AND IN NO WAY REPRESENTS AN ACTUAL BOUNDARY SURVEY OF THIS PROPERTY.

NORTH CAROLINA DEPARTMENT OF TRANSPORTATION	
RIGHT OF WAY BRANCH	
JOE PHAGAN	12-8-2021
PARCEL # 169	S:\CADD\U4758\DDRAFT\U4758_dee
DB 7812 PG 2500	UNKNOWN SCALE

	SQR FT	ACRES		SQR M		HECTARES	
ROW Left	4221.649	0.097		392.206		0.039	
FROM - TO	DISTANCE (FT/M)		BEARING	RADIUS (FT/M)		CURVE LENGTH (FT/M)	
-L- Sta 238+00 - 4	377.336	115.012	S 88°21'8.3" W				
4 - 5	54.413	16.585	S 32°41'54.8" E	65.000	19.812	56.142	17.112
5 - 6	0.267	0.082	S 57°33'37.6" E				
6 - 7	38.373	11.696	S 74°50'47.6" E	65.000	19.812	38.953	11.873
7 - 8	36.739	11.198	N 87°59'6.8" E				
8 - 9	41.003	12.498	N 1°46'18.5" E				
9 - 4	105.536	32.167	N 82°32'49.4" W				

	SQR FT	ACRES		SQR M		HECTARES	
ROW Left	40523.213	0.930		3764.745		0.376	
FROM - TO	DISTANCE (FT/M)		BEARING	RADIUS (FT/M)		CURVE LENGTH (FT/M)	
-L- Sta 238+00 - 10	549.354	167.444	S 55°27'46.4" W				
10 - 2	55.131	16.804	S 86°41'19.1" E				
2 - 3	115.980	35.351	S 86°34'54.2" E				
3 - 11	0.926	0.282	N 1°46'18.5" E				
11 - 12	247.729	75.508	N 35°47'55.1" W	425.000	129.540	251.377	76.620
12 - 13	83.813	25.546	N 18°51'14.8" W				
13 - 14	43.736	13.331	N 18°51'14.8" W				
14 - 15	85.206	25.971	N 82°32'49.4" W				
15 - 16	1.293	0.394	N 85°1'28.2" W				
16 - 17	145.621	44.385	S 1°55'39.1" W				
17 - 18	32.922	10.035	S 44°28'0.8" E				
18 - 10	175.412	53.466	S 28°12'5.1" E	540.000	164.592	176.193	53.704

	SQR FT	ACRES		SQR M		HECTARES	
PUE Left	1539.546	0.035		143.029		0.014	
FROM - TO	DISTANCE (FT/M)		BEARING	RADIUS (FT/M)		CURVE LENGTH (FT/M)	
-L- Sta 238+00 - 19	600.792	183.122	S 69°5'19.8" W				
19 - 20	40.906	12.468	N 33°0'44.6" E	25.000	7.620	47.907	14.602
20 - 21	13.846	4.220	N 33°36'33.9" E				
21 - 18	12.455	3.796	N 19°30'53.6" W	540.000	164.592	12.455	3.796
18 - 17	32.922	10.035	N 44°28'0.8" W				
17 - 19	81.114	24.724	S 1°55'39.1" W				

	SQR FT	ACRES		SQR M		HECTARES	
PUE Left	710.712	0.016		66.028		0.007	
FROM - TO	DISTANCE (FT/M)		BEARING	RADIUS (FT/M)		CURVE LENGTH (FT/M)	
-L- Sta 238+00 - 14	467.821	142.592	N 89°52'35.9" W				
14 - 13	43.736	13.331	S 18°51'14.8" E				
13 - 22	30.853	9.404	N 30°44'12.3" E				
22 - 23	11.830	3.606	N 30°44'12.3" E				
23 - 14	36.255	11.050	N 82°32'49.4" W				

	SQR FT	ACRES		SQR M		HECTARES	
TDE Left	1056.133	0.024		98.118		0.010	
FROM - TO	DISTANCE (FT/M)		BEARING	RADIUS (FT/M)		CURVE LENGTH (FT/M)	
-L- Sta 238+00 - 4	377.336	115.012	S 88°21'8.3" W				
4 - 23	55.157	16.812	N 82°32'49.4" W				
23 - 22	11.830	3.606	S 30°44'12.3" W				
22 - 24	26.863	8.188	S 84°40'54.2" E				
24 - 5	75.105	22.892	S 57°33'37.6" E				
5 - 4	54.413	16.585	N 32°41'54.8" W	65.000	19.812	56.142	17.112

	SQR FT	ACRES		SQR M		HECTARES	
TCE Left	1451.005	0.033		134.803		0.013	
FROM - TO	DISTANCE (FT/M)		BEARING	RADIUS (FT/M)		CURVE LENGTH (FT/M)	
-L- Sta 238+00 - 10	549.354	167.444	S 55°27'46.4" W				
10 - 25	63.495	19.353	N 34°10'41.9" W	540.000	164.592	63.531	19.364
25 - 26	54.402	16.582	S 25°28'47.3" W				
26 - 10	59.172	18.036	S 86°41'19.1" E				

	SQR FT	ACRES		SQR M		HECTARES	
TDE Left	239.480	0.005		22.249		0.002	
FROM - TO	DISTANCE (FT/M)		BEARING	RADIUS (FT/M)		CURVE LENGTH (FT/M)	
-L- Sta 238+00 - 11	426.794	130.087	S 41°18'6.7" W				
11 - 27	10.294	3.138	N 1°46'18.5" E				
27 - 28	46.914	14.299	N 59°0'1.7" W				
28 - 11	52.712	16.067	S 49°11'15.8" E	425.000	129.540	52.746	16.077


THIS MAP IS NOT A CERTIFIED SURVEY AND HAS NOT BEEN REVIEWED BY A LOCAL GOVERNMENT AGENCY FOR COMPLIANCE WITH ANY APPLICABLE LAND DEVELOPMENT REGULATIONS. THE PROPERTY SHOWN ON THIS MAP WAS LOCATED FOR THE NORTH CAROLINA DEPARTMENT OF TRANSPORTATION FOR HIGHWAY DESIGN PURPOSES. SOME ERROR MAY EXIST BETWEEN THE GRAPHICAL AND ACTUAL GROUND LOCATIONS OF PROPERTY LINES. THIS MAP IS TO BE USED AS A GRAPHICAL REPRESENTATION OF THE NCDOT'S INTENT TO ACQUIRE PROPERTY FOR RIGHT OF WAY PURPOSES, AND IN NO WAY REPRESENTS AN ACTUAL BOUNDARY SURVEY OF THIS PROPERTY.

NORTH CAROLINA DEPARTMENT OF TRANSPORTATION	
RIGHT OF WAY BRANCH	
JOE PHAGAN	12-8-2021
PARCEL # 169	S:\CADD\U4758\DDRAFT\U4758_dee
DB 7812 PG 2500	UNKNOWN SCALE

TYPE	COUNT	SQR FEET	ACRES
Parcel	1	86791.334	1.992
ROW Left	2	44744.862	1.027
PUE Left	2	2250.257	0.052
TDE Left	2	1295.613	0.030
TCE Left	1	1451.005	0.033
ROW Right	0	0.000	0.000
PDE Left	0	0.000	0.000
PDE Right	0	0.000	0.000
TDE Right	0	0.000	0.000
TCE Right	0	0.000	0.000
PUE Right	0	0.000	0.000
TSE Left	0	0.000	0.000
TSE Right	0	0.000	0.000
DUE Left	0	0.000	0.000
DUE Right	0	0.000	0.000
DTE Left	0	0.000	0.000
DTE Right	0	0.000	0.000
AUE_Left	0	0.000	0.000
AUE_Right	0	0.000	0.000
PCE Left	0	0.000	0.000
PCE Right	0	0.000	0.000
TUE Left	0	0.000	0.000
TUE Right	0	0.000	0.000
REM Left	0	0.000	0.000
REM Right	0	0.000	0.000
Other Left	0	0.000	0.000
Other Right	0	0.000	0.000
PE Left	0	0.000	0.000
PE Right	0	0.000	0.000

THIS MAP IS NOT A CERTIFIED SURVEY AND HAS NOT BEEN REVIEWED BY A LOCAL GOVERNMENT AGENCY FOR COMPLIANCE WITH ANY APPLICABLE LAND DEVELOPMENT REGULATIONS. THE PROPERTY SHOWN ON THIS MAP WAS LOCATED FOR THE NORTH CAROLINA DEPARTMENT OF TRANSPORTATION FOR HIGHWAY DESIGN PURPOSES. SOME ERROR MAY EXIST BETWEEN THE GRAPHICAL AND ACTUAL GROUND LOCATIONS OF PROPERTY LINES. THIS MAP IS TO BE USED AS A GRAPHICAL REPRESENTATION OF THE NCDOT'S INTENT TO ACQUIRE PROPERTY FOR RIGHT OF WAY PURPOSES, AND IN NO WAY REPRESENTS AN ACTUAL BOUNDARY SURVEY OF THIS PROPERTY.

NORTH CAROLINA DEPARTMENT OF TRANSPORTATION	
RIGHT OF WAY BRANCH	
JOE PHAGAN	12-8-2021
PARCEL # 169	S:\CADD\U4758\DDRAFT\U4758_dee
DB 7812 PG 2500	UNKNOWN SCALE

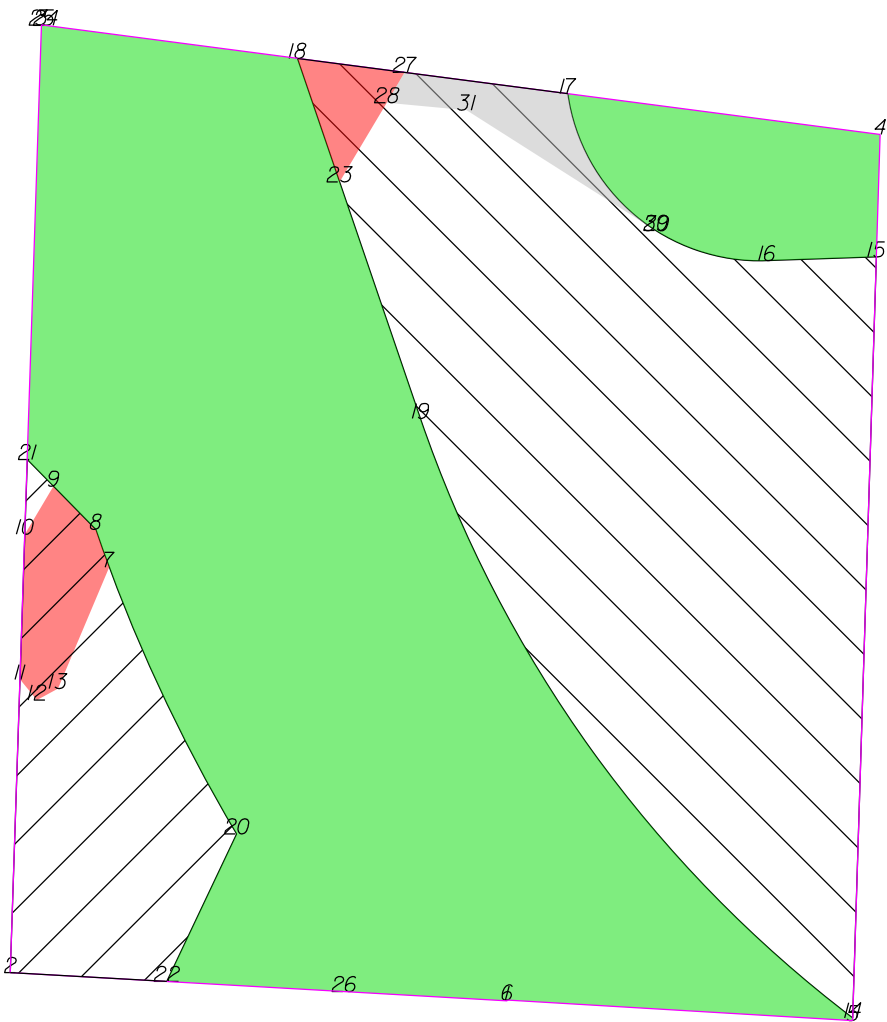

-L- Sta 237+00



THIS MAP IS NOT A CERTIFIED SURVEY AND HAS NOT BEEN REVIEWED BY A LOCAL GOVERNMENT AGENCY FOR COMPLIANCE WITH ANY APPLICABLE LAND DEVELOPMENT REGULATIONS. THE PROPERTY SHOWN ON THIS MAP WAS LOCATED FOR THE NORTH CAROLINA DEPARTMENT OF TRANSPORTATION FOR HIGHWAY DESIGN PURPOSES. SOME ERROR MAY EXIST BETWEEN THE GRAPHICAL AND ACTUAL GROUND LOCATIONS OF PROPERTY LINES. THIS MAP IS TO BE USED AS A GRAPHICAL REPRESENTATION OF THE NCDOT'S INTENT TO ACQUIRE PROPERTY FOR RIGHT OF WAY PURPOSES, AND IN NO WAY REPRESENTS AN ACTUAL BOUNDARY SURVEY OF THIS PROPERTY.

NORTH CAROLINA DEPARTMENT OF TRANSPORTATION	
RIGHT OF WAY BRANCH	
JOE PHAGAN	04-2-2024
PARCEL # 169	Z:\CADD\U4758\DDRAFT\U4758_dee
DB 7812 PG 2500	UNKNOWN SCALE

	SQR FT	ACRES	SQR M	HECTARES
PUE Right	1355.816	0.031	125.960	0.013
FROM - TO	DISTANCE (FT/M)	BEARING	RADIUS (FT/M)	CURVE LENGTH (FT/M)
-L- Sta 237+00 - 7	566.839	172.773	S 82°26'35.5" W	
7 - 8	13.511	4.118	N 19°34'15.2" W	540.000 164.592 13.511 4.118
8 - 9	20.266	6.177	N 44°28'0.8" W	
9 - 10	18.740	5.712	S 30°46'32.0" W	
10 - 11	48.757	14.861	S 1°53'11.2" W	
11 - 12	8.866	2.702	S 39°44'40.0" E	
12 - 13	8.000	2.438	N 61°32'42.0" E	
13 - 7	44.138	13.453	N 22°57'16.7" E	

	SQR FT	ACRES	SQR M	HECTARES
REM Left	32470.910	0.745	3016.658	0.302
FROM - TO	DISTANCE (FT/M)	BEARING	RADIUS (FT/M)	CURVE LENGTH (FT/M)
-L- Sta 237+00 - 14	385.579	117.525	S 54°11'39.6" W	
14 - 15	255.225	77.793	N 1°46'18.5" E	
15 - 16	36.739	11.198	S 87°59'6.8" W	
16 - 17	87.038	26.529	N 49°59'4.8" W	65.000 19.812 95.363 29.067
17 - 18	91.412	27.862	N 82°32'49.4" W	
18 - 19	127.549	38.877	S 18°51'14.8" E	
19 - 14	247.729	75.508	S 35°47'55.1" E	425.000 129.540 251.377 76.620

	SQR FT	ACRES	SQR M	HECTARES
REM Right	8121.710	0.186	754.535	0.075
FROM - TO	DISTANCE (FT/M)	BEARING	RADIUS (FT/M)	CURVE LENGTH (FT/M)
-L- Sta 237+00 - 20	544.464	165.953	S 72°28'59.9" W	
20 - 8	112.457	34.277	N 24°49'51.5" W	540.000 164.592 112.662 34.339
8 - 21	32.778	9.991	N 44°28'0.8" W	
21 - 2	172.052	52.442	S 1°53'11.2" W	
2 - 22	52.515	16.007	S 86°43'54.5" E	
22 - 20	54.761	16.691	N 25°19'13.7" E	

	SQR FT	ACRES	SQR M	HECTARES
ROW Left	42002.107	0.964	3902.139	0.390
FROM - TO	DISTANCE (FT/M)	BEARING	RADIUS (FT/M)	CURVE LENGTH (FT/M)
-L- Sta 237+00 - 14	385.579	117.525	S 54°11'39.6" W	
14 - 19	247.729	75.508	N 35°47'55.1" W	425.000 129.540 251.377 76.620
19 - 23	83.813	25.546	N 18°51'14.8" W	
23 - 18	43.736	13.331	N 18°51'14.8" W	
18 - 24	85.206	25.971	N 82°32'49.4" W	
24 - 25	1.293	0.394	N 85°1'28.2" W	
25 - 21	145.720	44.416	S 1°53'11.2" W	
21 - 9	12.511	3.814	S 44°28'0.8" E	
9 - 8	20.266	6.177	S 44°28'0.8" E	
8 - 20	112.457	34.277	S 24°49'51.5" E	540.000 164.592 112.662 34.339
20 - 22	54.761	16.691	S 25°19'13.7" W	
22 - 26	59.465	18.125	S 86°43'54.5" E	
26 - 1	54.832	16.713	S 86°43'54.5" E	
1 - 6	0.304	0.093	N 3°18'29.1" E	
6 - 5	115.980	35.351	S 86°34'54.2" E	
5 - 14	0.926	0.282	N 1°46'18.5" E	

	SQR FT	ACRES	SQR M	HECTARES
PUE Left	710.712	0.016	66.028	0.007
FROM - TO	DISTANCE (FT/M)	BEARING	RADIUS (FT/M)	CURVE LENGTH (FT/M)
-L- Sta 237+00 - 27	471.811	143.808	N 78°50'9.1" W	
27 - 18	36.255	11.050	N 82°32'49.4" W	
18 - 23	43.736	13.331	S 18°51'14.8" E	
23 - 28	30.853	9.404	N 30°44'12.3" E	
28 - 27	11.830	3.606	N 30°44'12.3" E	

	SQR FT	ACRES	SQR M	HECTARES
ROW Left	4221.649	0.097	392.206	0.039
FROM - TO	DISTANCE (FT/M)	BEARING	RADIUS (FT/M)	CURVE LENGTH (FT/M)
-L- Sta 237+00 - 17	416.785	127.036	N 78°20'42.2" W	
17 - 29	54.413	16.585	S 32°41'54.8" E	65.000 19.812 56.142 17.112
29 - 30	0.267	0.082	S 57°33'37.6" E	
30 - 16	38.373	11.696	S 74°50'47.6" E	65.000 19.812 38.953 11.873
16 - 15	36.739	11.198	N 87°59'6.8" E	
15 - 4	41.003	12.498	N 1°46'18.5" E	
4 - 17	105.536	32.167	N 82°32'49.4" W	

	SQR FT	ACRES	SQR M	HECTARES
TDE Left	1056.133	0.024	98.118	0.010
FROM - TO	DISTANCE (FT/M)	BEARING	RADIUS (FT/M)	CURVE LENGTH (FT/M)
-L- Sta 237+00 - 17	416.785	127.036	N 78°20'42.2" W	
17 - 27	55.157	16.812	N 82°32'49.4" W	
27 - 28	11.830	3.606	S 30°44'12.3" W	
28 - 31	26.863	8.188	S 84°40'54.2" E	
31 - 29	75.105	22.892	S 57°33'37.6" E	
29 - 17	54.413	16.585	N 32°41'54.8" W	65.000 19.812 56.142 17.112


THIS MAP IS NOT A CERTIFIED SURVEY AND HAS NOT BEEN REVIEWED BY A LOCAL GOVERNMENT AGENCY FOR COMPLIANCE WITH ANY APPLICABLE LAND DEVELOPMENT REGULATIONS. THE PROPERTY SHOWN ON THIS MAP WAS LOCATED FOR THE NORTH CAROLINA DEPARTMENT OF TRANSPORTATION FOR HIGHWAY DESIGN PURPOSES. SOME ERROR MAY EXIST BETWEEN THE GRAPHICAL AND ACTUAL GROUND LOCATIONS OF PROPERTY LINES. THIS MAP IS TO BE USED AS A GRAPHICAL REPRESENTATION OF THE NCDOT'S INTENT TO ACQUIRE PROPERTY FOR RIGHT OF WAY PURPOSES, AND IN NO WAY REPRESENTS AN ACTUAL BOUNDARY SURVEY OF THIS PROPERTY.

NORTH CAROLINA DEPARTMENT OF TRANSPORTATION	
RIGHT OF WAY BRANCH	
JOE PHAGAN	04-2-2024
PARCEL # 169	Z:\CADD\U4758\DDRAFT\U4758_dee
DB 7812 PG 2500	UNKNOWN SCALE

TYPE	COUNT	SQR FEET	ACRES
Parcel	1	86816.413	1.993
PUE Right	1	1355.816	0.031
REM Left	1	32470.910	0.745
REM Right	1	8121.710	0.186
ROW Left	2	46223.756	1.061
PUE Left	1	710.712	0.016
TDE Left	1	10561.33	0.024
ROW Right	0	0.000	0.000
PDE Left	0	0.000	0.000
PDE Right	0	0.000	0.000
TDE Right	0	0.000	0.000
TCE Left	0	0.000	0.000
TCE Right	0	0.000	0.000
TSE Left	0	0.000	0.000
TSE Right	0	0.000	0.000
DUE Left	0	0.000	0.000
DUE Right	0	0.000	0.000
DTE Left	0	0.000	0.000
DTE Right	0	0.000	0.000
AUE_Left	0	0.000	0.000
AUE_Right	0	0.000	0.000
PCE Left	0	0.000	0.000
PCE Right	0	0.000	0.000
TUE Left	0	0.000	0.000
TUE Right	0	0.000	0.000
Other Left	0	0.000	0.000
Other Right	0	0.000	0.000
PE Left	0	0.000	0.000
PE Right	0	0.000	0.000

THIS MAP IS NOT A CERTIFIED SURVEY AND HAS NOT BEEN REVIEWED BY A LOCAL GOVERNMENT AGENCY FOR COMPLIANCE WITH ANY APPLICABLE LAND DEVELOPMENT REGULATIONS. THE PROPERTY SHOWN ON THIS MAP WAS LOCATED FOR THE NORTH CAROLINA DEPARTMENT OF TRANSPORTATION FOR HIGHWAY DESIGN PURPOSES. SOME ERROR MAY EXIST BETWEEN THE GRAPHICAL AND ACTUAL GROUND LOCATIONS OF PROPERTY LINES. THIS MAP IS TO BE USED AS A GRAPHICAL REPRESENTATION OF THE NCDOT'S INTENT TO ACQUIRE PROPERTY FOR RIGHT OF WAY PURPOSES, AND IN NO WAY REPRESENTS AN ACTUAL BOUNDARY SURVEY OF THIS PROPERTY.

NORTH CAROLINA DEPARTMENT OF TRANSPORTATION	
RIGHT OF WAY BRANCH	
JOE PHAGAN	04-2-2024
PARCEL # 169	Z:\CADD\U4758\DDRAFT\U4758_dee
DB 7812 PG 2500	UNKNOWN SCALE

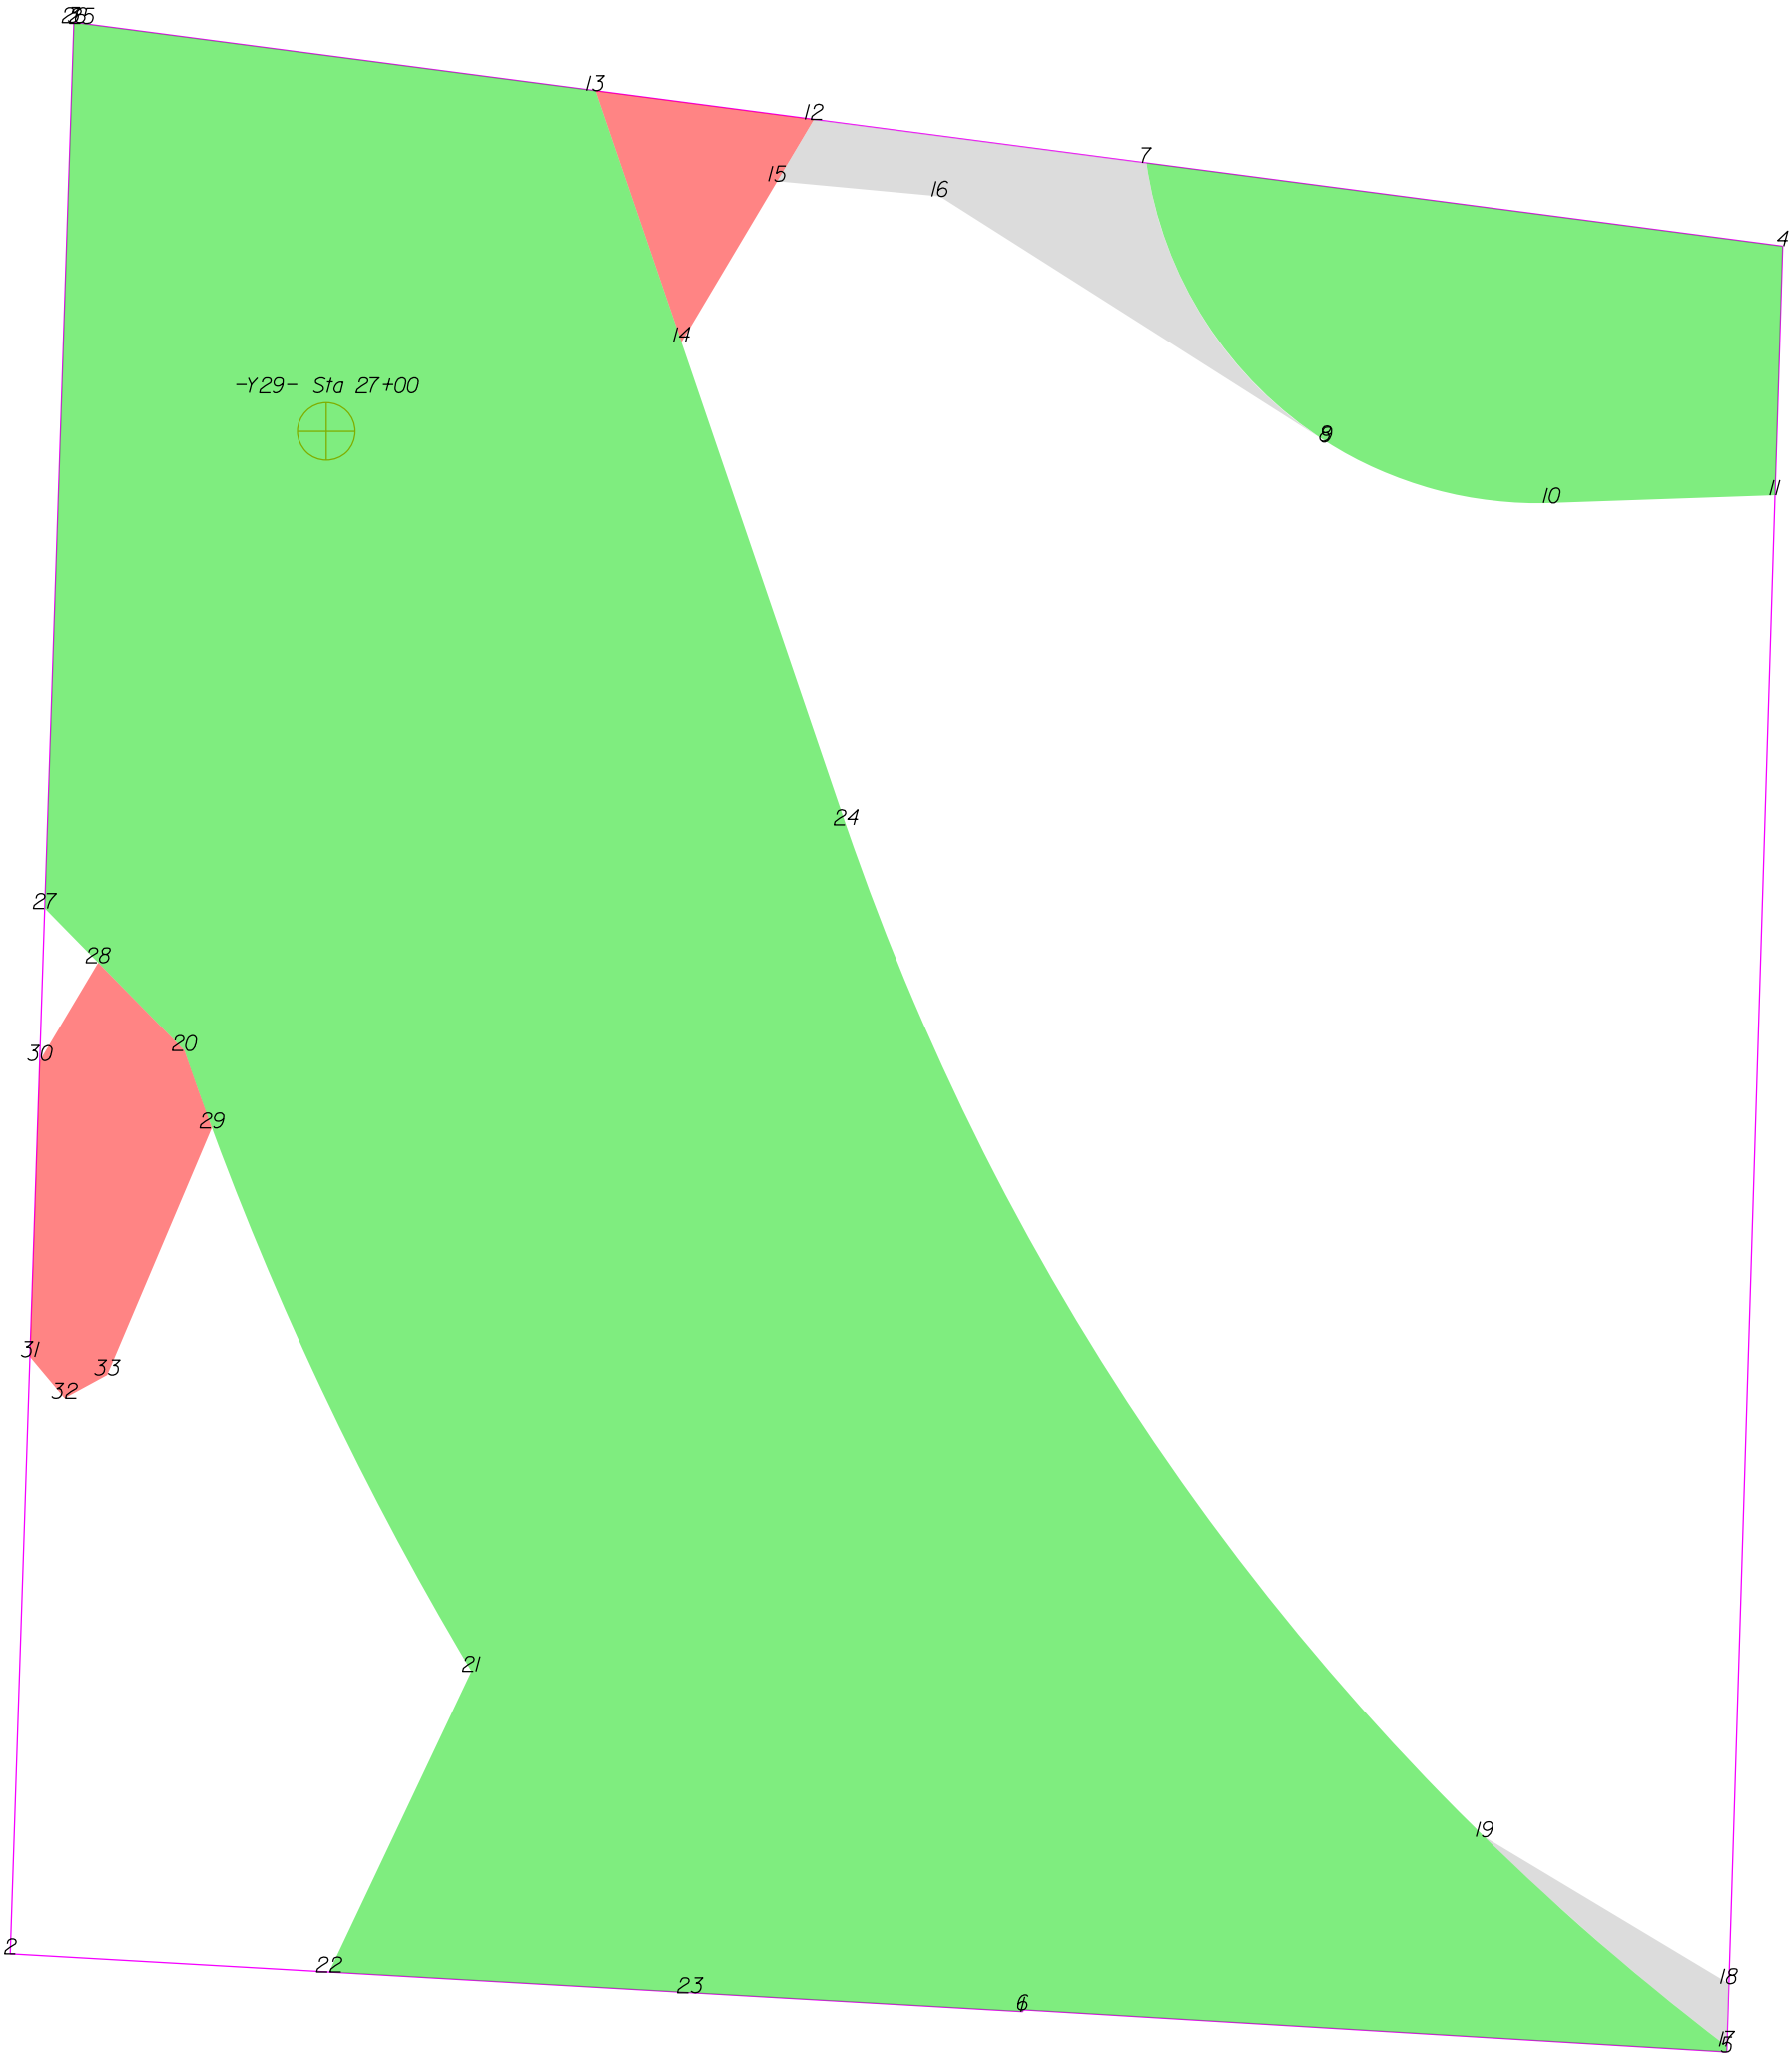

THIS MAP IS NOT A CERTIFIED SURVEY AND HAS NOT BEEN REVIEWED BY A LOCAL GOVERNMENT AGENCY FOR COMPLIANCE WITH ANY APPLICABLE LAND DEVELOPMENT REGULATIONS. THE PROPERTY SHOWN ON THIS MAP WAS LOCATED FOR THE NORTH CAROLINA DEPARTMENT OF TRANSPORTATION FOR HIGHWAY DESIGN PURPOSES. SOME ERROR MAY EXIST BETWEEN THE GRAPHICAL AND ACTUAL GROUND LOCATIONS OF PROPERTY LINES. THIS MAP IS TO BE USED AS A GRAPHICAL REPRESENTATION OF THE NCDOT'S INTENT TO ACQUIRE PROPERTY FOR RIGHT OF WAY PURPOSES, AND IN NO WAY REPRESENTS AN ACTUAL BOUNDARY SURVEY OF THIS PROPERTY.

NORTH CAROLINA DEPARTMENT OF TRANSPORTATION	
RIGHT OF WAY BRANCH	
JOE PHAGAN	07-6-2023
PARCEL # 169	S:\CADD\U4758\DDRAFT\U4758_dee
DB 7812 PG 2500	UNKNOWN SCALE

	SQR FT	ACRES		SQR M		HECTARES	
ROW Left	4221.649	0.097		392.206		0.039	
FROM - TO	DISTANCE (FT/M)		BEARING	RADIUS (FT/M)		CURVE LENGTH (FT/M)	
-Y29- Sta 27+00 - 7	141.956	43.268	N 71°51'45.9" E				
7 - 8	54.413	16.585	S 32°41'54.8" E	65.000	19.812	56.142	17.112
8 - 9	0.267	0.082	S 57°33'37.6" E				
9 - 10	38.373	11.696	S 74°50'47.6" E	65.000	19.812	38.953	11.873
10 - 11	36.739	11.198	N 87°59'6.8" E				
11 - 4	41.003	12.498	N 1°46'18.5" E				
4 - 7	105.536	32.167	N 82°32'49.4" W				

	SQR FT	ACRES		SQR M		HECTARES	
PUE Left	710.712	0.016		66.028		0.007	
FROM - TO	DISTANCE (FT/M)		BEARING	RADIUS (FT/M)		CURVE LENGTH (FT/M)	
-Y29- Sta 27+00 - 12	95.237	29.028	N 57°22'33.7" E				
12 - 13	36.255	11.050	N 82°32'49.4" W				
13 - 14	43.736	13.331	S 18°51'14.8" E				
14 - 15	30.853	9.404	N 30°44'12.3" E				
15 - 12	11.830	3.606	N 30°44'12.3" E				

	SQR FT	ACRES		SQR M		HECTARES	
TDE Left	1056.133	0.024		98.118		0.010	
FROM - TO	DISTANCE (FT/M)		BEARING	RADIUS (FT/M)		CURVE LENGTH (FT/M)	
-Y29- Sta 27+00 - 7	141.956	43.268	N 71°51'45.9" E				
7 - 12	55.157	16.812	N 82°32'49.4" W				
12 - 15	11.830	3.606	S 30°44'12.3" W				
15 - 16	26.863	8.188	S 84°40'54.2" E				
16 - 8	75.105	22.892	S 57°33'37.6" E				
8 - 7	54.413	16.585	N 32°41'54.8" W	65.000	19.812	56.142	17.112

	SQR FT	ACRES		SQR M		HECTARES	
TDE Left	239.480	0.005		22.249		0.002	
FROM - TO	DISTANCE (FT/M)		BEARING	RADIUS (FT/M)		CURVE LENGTH (FT/M)	
-Y29- Sta 27+00 - 17	351.588	107.164	S 40°56'26.3" E				
17 - 18	10.294	3.138	N 1°46'18.5" E				
18 - 19	46.914	14.299	N 59°0'1.7" W				
19 - 17	52.712	16.067	S 49°11'15.8" E	425.000	129.540	52.746	16.077

	SQR FT	ACRES		SQR M		HECTARES	
ROW Left	42002.107	0.964		3902.139		0.390	
FROM - TO	DISTANCE (FT/M)		BEARING	RADIUS (FT/M)		CURVE LENGTH (FT/M)	
-Y29- Sta 27+00 - 20	104.464	31.841	S 12°54'53.5" W				
20 - 21	112.457	34.277	S 24°49'51.5" E	540.000	164.592	112.662	34.339
21 - 22	54.761	16.691	S 25°19'13.7" W				
22 - 23	59.465	18.125	S 86°43'54.5" E				
23 - 1	54.832	16.713	S 86°43'54.5" E				
1 - 6	0.304	0.093	N 3°18'29.1" E				
6 - 5	115.980	35.351	S 86°34'54.2" E				
5 - 17	0.926	0.282	N 1°46'18.5" E				
17 - 24	247.729	75.508	N 35°47'55.1" W	425.000	129.540	251.377	76.620
24 - 14	83.813	25.546	N 18°51'14.8" W				
14 - 13	43.736	13.331	N 18°51'14.8" W				
13 - 25	85.206	25.971	N 82°32'49.4" W				
25 - 26	1.293	0.394	N 85°1'28.2" W				
26 - 27	145.720	44.416	S 1°53'11.2" W				
27 - 28	12.511	3.814	S 44°28'0.8" E				
28 - 20	20.266	6.177	S 44°28'0.8" E				

	SQR FT	ACRES		SQR M		HECTARES	
PUE Right	1355.816	0.031		125.960		0.013	
FROM - TO	DISTANCE (FT/M)		BEARING	RADIUS (FT/M)		CURVE LENGTH (FT/M)	
-Y29- Sta 27+00 - 29	116.088	35.384	S 9°19'51.7" W				
29 - 20	13.511	4.118	N 19°34'15.2" W	540.000	164.592	13.511	4.118
20 - 28	20.266	6.177	N 44°28'0.8" W				
28 - 30	18.740	5.712	S 30°46'32.0" W				
30 - 31	48.757	14.861	S 1°53'11.2" W				
31 - 32	8.866	2.702	S 39°44'40.0" E				
32 - 33	8.000	2.438	N 61°32'42.0" E				
33 - 29	44.138	13.453	N 22°57'16.7" E				


THIS MAP IS NOT A CERTIFIED SURVEY AND HAS NOT BEEN REVIEWED BY A LOCAL GOVERNMENT AGENCY FOR COMPLIANCE WITH ANY APPLICABLE LAND DEVELOPMENT REGULATIONS. THE PROPERTY SHOWN ON THIS MAP WAS LOCATED FOR THE NORTH CAROLINA DEPARTMENT OF TRANSPORTATION FOR HIGHWAY DESIGN PURPOSES. SOME ERROR MAY EXIST BETWEEN THE GRAPHICAL AND ACTUAL GROUND LOCATIONS OF PROPERTY LINES. THIS MAP IS TO BE USED AS A GRAPHICAL REPRESENTATION OF THE NCDOT'S INTENT TO ACQUIRE PROPERTY FOR RIGHT OF WAY PURPOSES, AND IN NO WAY REPRESENTS AN ACTUAL BOUNDARY SURVEY OF THIS PROPERTY.

NORTH CAROLINA DEPARTMENT OF TRANSPORTATION	
RIGHT OF WAY BRANCH	
JOE PHAGAN	07-6-2023
PARCEL * 169	S:\CADD\U4758\DDRAFT\U4758_dee
DB 7812 PG 2500	UNKNOWN SCALE

TYPE	COUNT	SQR FEET	ACRES
Parcel	1	86816.413	1.993
ROW Left	2	46223.756	1.061
PUE Left	1	710.712	0.016
TDE Left	2	1295.613	0.030
PUE Right	1	1355.816	0.031
ROW Right	0	0.000	0.000
PDE Left	0	0.000	0.000
PDE Right	0	0.000	0.000
TDE Right	0	0.000	0.000
TCE Left	0	0.000	0.000
TCE Right	0	0.000	0.000
TSE Left	0	0.000	0.000
TSE Right	0	0.000	0.000
DUE Left	0	0.000	0.000
DUE Right	0	0.000	0.000
DTE Left	0	0.000	0.000
DTE Right	0	0.000	0.000
AUE_Left	0	0.000	0.000
AUE_Right	0	0.000	0.000
PCE Left	0	0.000	0.000
PCE Right	0	0.000	0.000
TUE Left	0	0.000	0.000
TUE Right	0	0.000	0.000
REM Left	0	0.000	0.000
REM Right	0	0.000	0.000
Other Left	0	0.000	0.000
Other Right	0	0.000	0.000
PE Left	0	0.000	0.000
PE Right	0	0.000	0.000

THIS MAP IS NOT A CERTIFIED SURVEY AND HAS NOT BEEN REVIEWED BY A LOCAL GOVERNMENT AGENCY FOR COMPLIANCE WITH ANY APPLICABLE LAND DEVELOPMENT REGULATIONS. THE PROPERTY SHOWN ON THIS MAP WAS LOCATED FOR THE NORTH CAROLINA DEPARTMENT OF TRANSPORTATION FOR HIGHWAY DESIGN PURPOSES. SOME ERROR MAY EXIST BETWEEN THE GRAPHICAL AND ACTUAL GROUND LOCATIONS OF PROPERTY LINES. THIS MAP IS TO BE USED AS A GRAPHICAL REPRESENTATION OF THE NCDOT'S INTENT TO ACQUIRE PROPERTY FOR RIGHT OF WAY PURPOSES, AND IN NO WAY REPRESENTS AN ACTUAL BOUNDARY SURVEY OF THIS PROPERTY.

NORTH CAROLINA DEPARTMENT OF TRANSPORTATION	
RIGHT OF WAY BRANCH	
JOE PHAGAN	07-6-2023
PARCEL # 169	S:\CADD\U4758\DDRAFT\U4758_dee
DB 7812 PG 2500	UNKNOWN SCALE

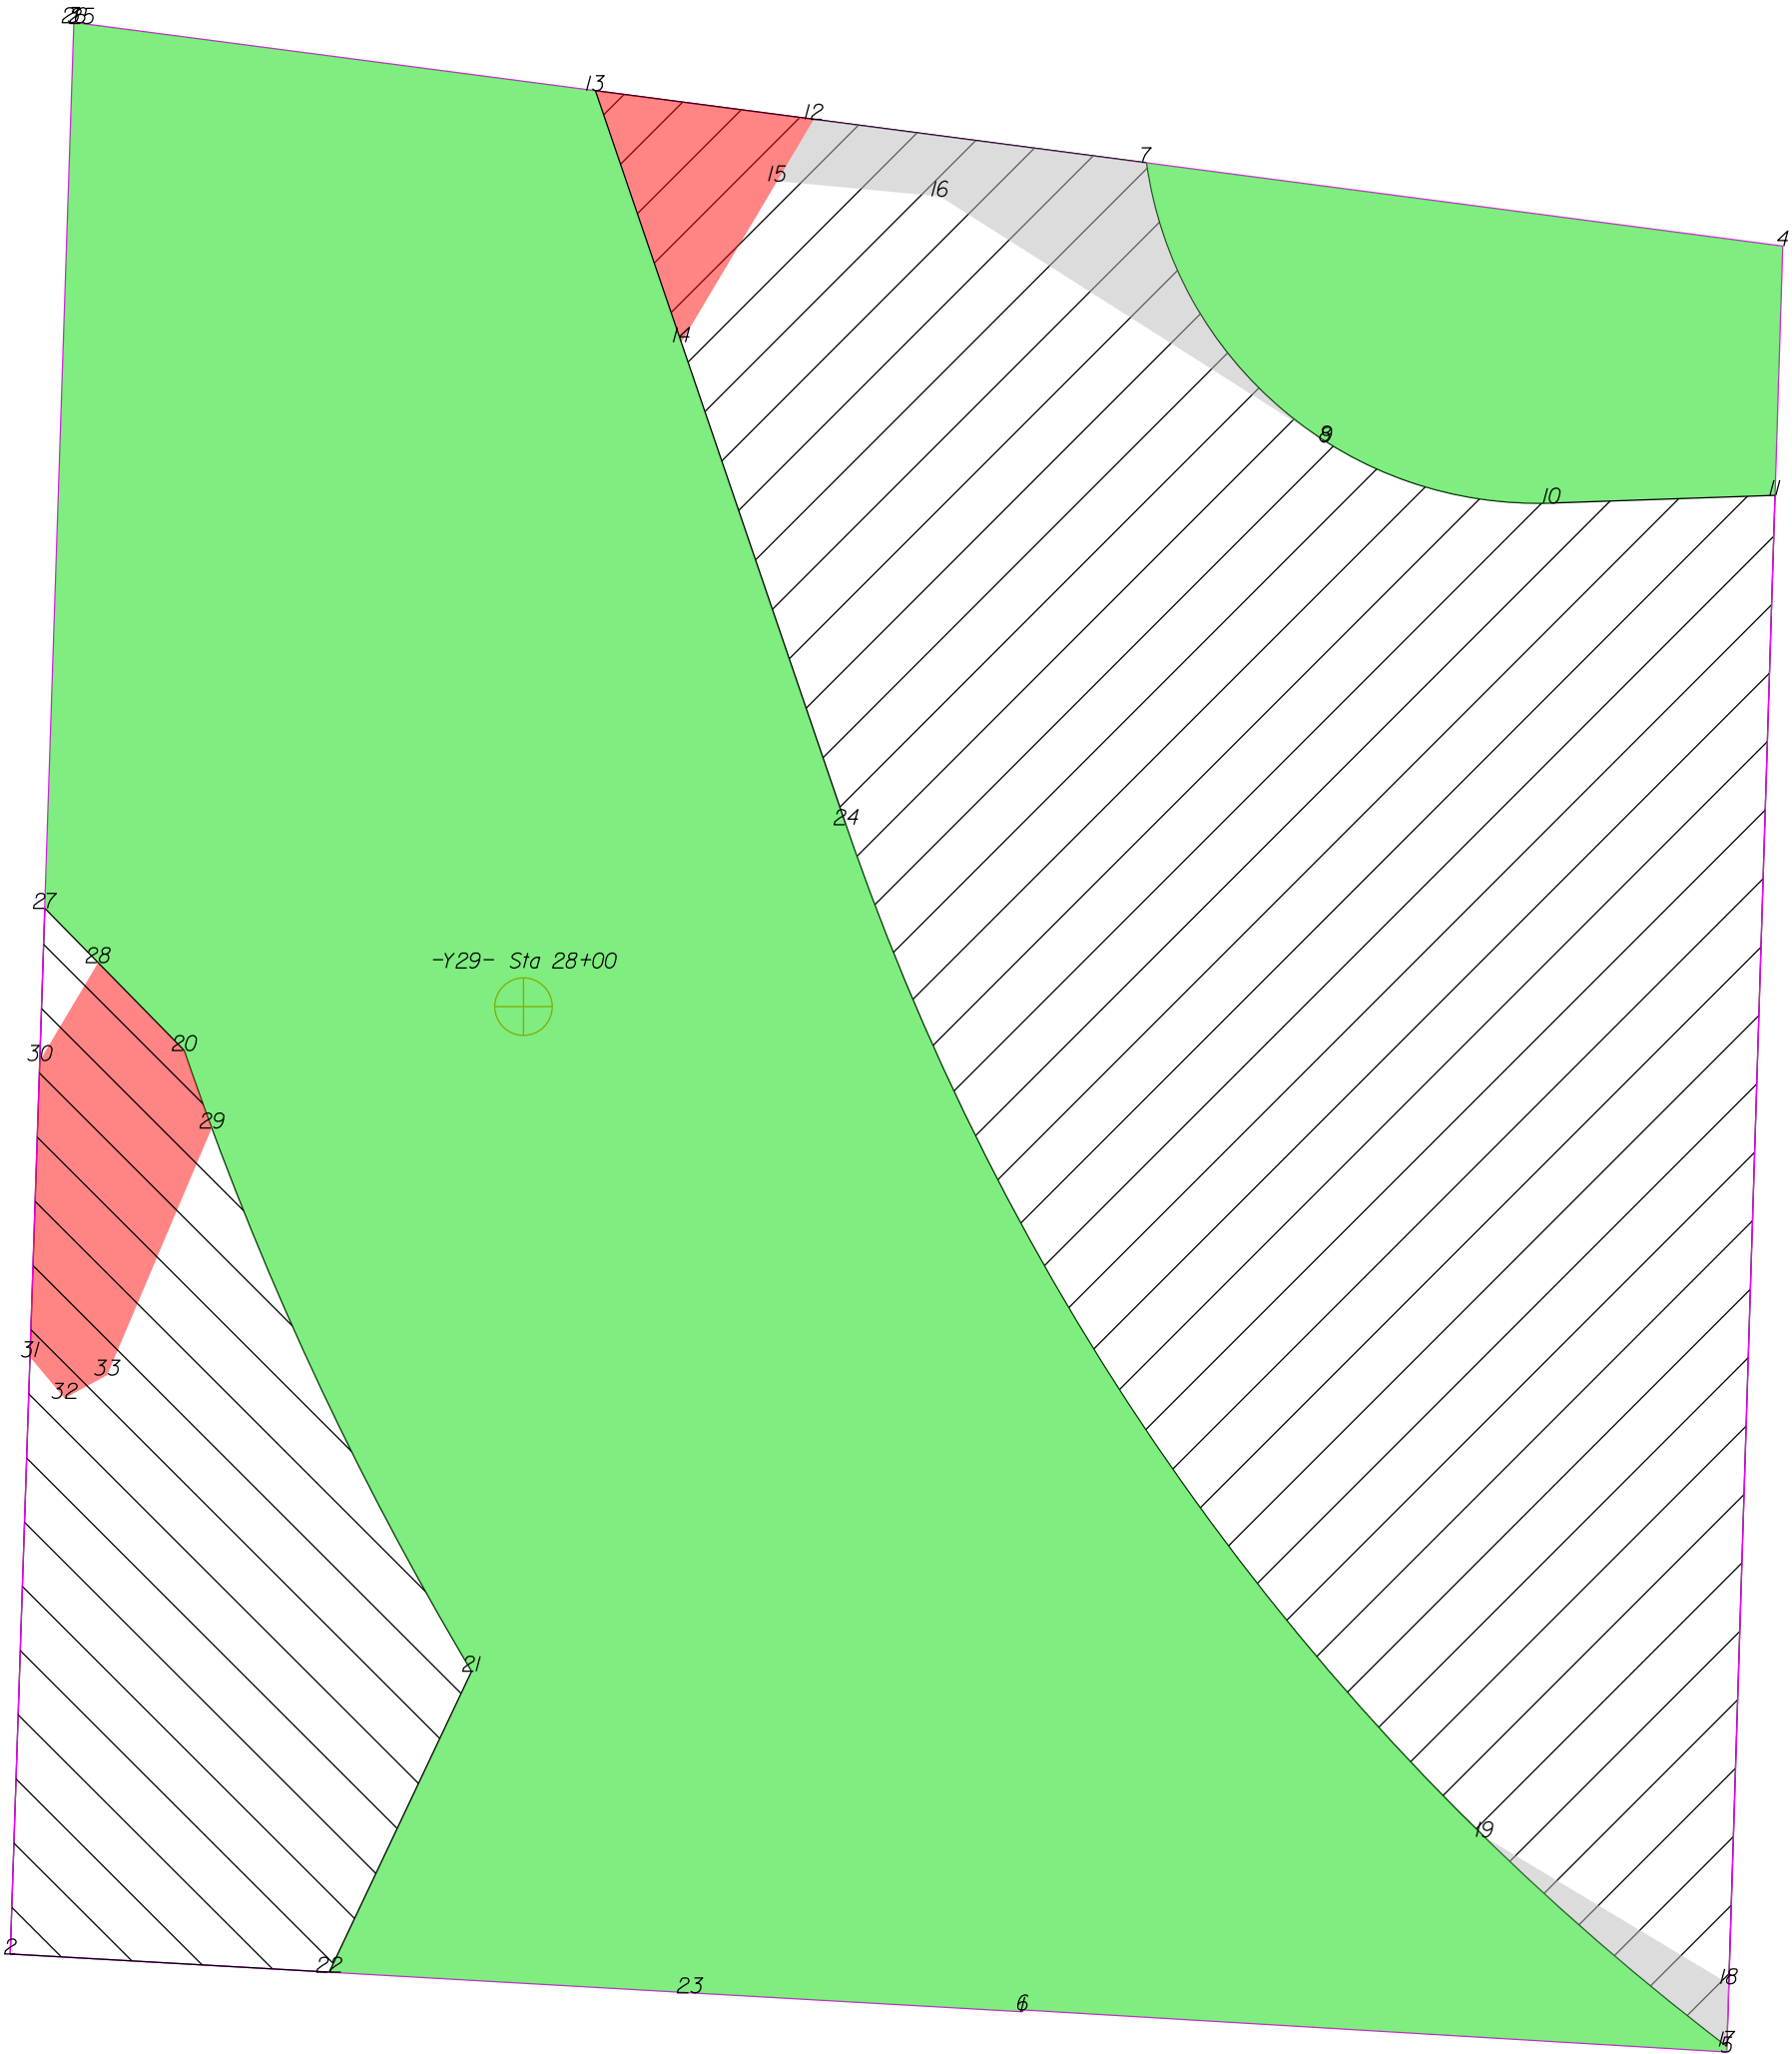

THIS MAP IS NOT A CERTIFIED SURVEY AND HAS NOT BEEN REVIEWED BY A LOCAL GOVERNMENT AGENCY FOR COMPLIANCE WITH ANY APPLICABLE LAND DEVELOPMENT REGULATIONS. THE PROPERTY SHOWN ON THIS MAP WAS LOCATED FOR THE NORTH CAROLINA DEPARTMENT OF TRANSPORTATION FOR HIGHWAY DESIGN PURPOSES. SOME ERROR MAY EXIST BETWEEN THE GRAPHICAL AND ACTUAL GROUND LOCATIONS OF PROPERTY LINES. THIS MAP IS TO BE USED AS A GRAPHICAL REPRESENTATION OF THE NCDOT'S INTENT TO ACQUIRE PROPERTY FOR RIGHT OF WAY PURPOSES, AND IN NO WAY REPRESENTS AN ACTUAL BOUNDARY SURVEY OF THIS PROPERTY.

NORTH CAROLINA DEPARTMENT OF TRANSPORTATION	
RIGHT OF WAY BRANCH	
JOE PHAGAN	07-31-2023
PARCEL # 169_Rem	S:\CADD\U4758\DDRAFT\U4758_dee
DB 7812 PG 2500	UNKNOWN SCALE

	SQR FT	ACRES	SQR M	HECTARES
ROW Left	4221.649	0.097	392.206	0.039
FROM - TO	DISTANCE (FT/M)	BEARING	RADIUS (FT/M)	CURVE LENGTH (FT/M)
-Y29- Sta 28+00 - 7	172.509	52.581	N 36°26'20.5" E	
7 - 8	54.413	16.585	S 32°41'54.8" E	65.000
8 - 9	0.267	0.082	S 57°33'37.6" E	
9 - 10	38.373	11.696	S 74°50'47.6" E	65.000
10 - 11	36.739	11.198	N 87°59'6.8" E	
11 - 4	41.003	12.498	N 1°46'18.5" E	
4 - 7	105.536	32.167	N 82°32'49.4" W	

	SQR FT	ACRES	SQR M	HECTARES
PUE Left	710.712	0.016	66.028	0.007
FROM - TO	DISTANCE (FT/M)	BEARING	RADIUS (FT/M)	CURVE LENGTH (FT/M)
-Y29- Sta 28+00 - 12	153.557	46.804	N 18°7'34.7" E	
12 - 13	36.255	11.050	N 82°32'49.4" W	
13 - 14	43.736	13.331	S 18°51'14.8" E	
14 - 15	30.853	9.404	N 30°44'12.3" E	
15 - 12	11.830	3.606	N 30°44'12.3" E	

	SQR FT	ACRES	SQR M	HECTARES
TDE Left	1056.133	0.024	98.118	0.010
FROM - TO	DISTANCE (FT/M)	BEARING	RADIUS (FT/M)	CURVE LENGTH (FT/M)
-Y29- Sta 28+00 - 7	172.509	52.581	N 36°26'20.5" E	
7 - 12	55.157	16.812	N 82°32'49.4" W	
12 - 15	11.830	3.606	S 30°44'12.3" W	
15 - 16	26.863	8.188	S 84°40'54.2" E	
16 - 8	75.105	22.892	S 57°33'37.6" E	
8 - 7	54.413	16.585	N 32°41'54.8" W	65.000

	SQR FT	ACRES	SQR M	HECTARES
TDE Left	239.480	0.005	22.249	0.002
FROM - TO	DISTANCE (FT/M)	BEARING	RADIUS (FT/M)	CURVE LENGTH (FT/M)
-Y29- Sta 28+00 - 17	261.578	79.729	S 49°10'43.5" E	
17 - 18	10.294	3.138	N 1°46'18.5" E	
18 - 19	46.914	14.299	N 59°0'1.7" W	
19 - 17	52.712	16.067	S 49°11'15.8" E	425.000

	SQR FT	ACRES	SQR M	HECTARES
ROW Left	42002.107	0.964	3902.139	0.390
FROM - TO	DISTANCE (FT/M)	BEARING	RADIUS (FT/M)	CURVE LENGTH (FT/M)
-Y29- Sta 28+00 - 20	56.252	17.146	S 82°36'56.1" W	
20 - 21	112.457	34.277	S 24°49'51.5" E	540.000
21 - 22	54.761	16.691	S 25°19'13.7" W	
22 - 23	59.465	18.125	S 86°43'54.5" E	
23 - 1	54.832	16.713	S 86°43'54.5" E	
1 - 6	0.304	0.093	N 3°18'29.1" E	
6 - 5	115.980	35.351	S 86°34'54.2" E	
5 - 17	0.926	0.282	N 1°46'18.5" E	
17 - 24	247.729	75.508	N 35°47'55.1" W	425.000
24 - 14	83.813	25.546	N 18°51'14.8" W	
14 - 13	43.736	13.331	N 18°51'14.8" W	
13 - 25	85.206	25.971	N 82°32'49.4" W	
25 - 26	1.293	0.394	N 85°1'28.2" W	
26 - 27	145.720	44.416	S 1°53'11.2" W	
27 - 28	12.511	3.814	S 44°28'0.8" E	
28 - 20	20.266	6.177	S 44°28'0.8" E	

	SQR FT	ACRES	SQR M	HECTARES
PUE Right	1355.816	0.031	125.960	0.013
FROM - TO	DISTANCE (FT/M)	BEARING	RADIUS (FT/M)	CURVE LENGTH (FT/M)
-Y29- Sta 28+00 - 29	55.009	16.767	S 68°43'28.1" W	
29 - 20	13.511	4.118	N 19°34'15.2" W	540.000
20 - 28	20.266	6.177	N 44°28'0.8" W	
28 - 30	18.740	5.712	S 30°46'32.0" W	
30 - 31	48.757	14.861	S 1°53'11.2" W	
31 - 32	8.866	2.702	S 39°44'40.0" E	
32 - 33	8.000	2.438	N 61°32'42.0" E	
33 - 29	44.138	13.453	N 22°57'16.7" E	

	SQR FT	ACRES	SQR M	HECTARES
REM Right	32470.910	0.745	3016.658	0.302
FROM - TO	DISTANCE (FT/M)	BEARING	RADIUS (FT/M)	CURVE LENGTH (FT/M)
-Y29- Sta 28+00 - 17	261.578	79.729	S 49°10'43.5" E	
17 - 11	255.225	77.793	N 1°46'18.5" E	
11 - 10	36.739	11.198	S 87°59'6.8" W	
10 - 7	87.038	26.529	N 49°59'4.8" W	65.000
7 - 13	91.412	27.862	N 82°32'49.4" W	
13 - 24	127.549	38.877	S 18°51'14.8" E	
24 - 17	247.729	75.508	S 35°47'55.1" E	425.000

THIS MAP IS NOT A CERTIFIED SURVEY AND HAS NOT BEEN REVIEWED BY A LOCAL GOVERNMENT AGENCY FOR COMPLIANCE WITH ANY APPLICABLE LAND DEVELOPMENT REGULATIONS. THE PROPERTY SHOWN ON THIS MAP WAS LOCATED FOR THE NORTH CAROLINA DEPARTMENT OF TRANSPORTATION FOR HIGHWAY DESIGN PURPOSES. SOME ERROR MAY EXIST BETWEEN THE GRAPHICAL AND ACTUAL GROUND LOCATIONS OF PROPERTY LINES. THIS MAP IS TO BE USED AS A GRAPHICAL REPRESENTATION OF THE NCDOT'S INTENT TO ACQUIRE PROPERTY FOR RIGHT OF WAY PURPOSES, AND IN NO WAY REPRESENTS AN ACTUAL BOUNDARY SURVEY OF THIS PROPERTY.


NORTH CAROLINA DEPARTMENT OF TRANSPORTATION	
RIGHT OF WAY BRANCH	
JOE PHAGAN	07-31-2023
PARCEL * 169_Rem	S:\CADD\U4758\DDRAFT\U4758_dee
DB 7812 PG 2500	UNKNOWN SCALE

	SQR FT	ACRES		SQR M		HECTARES	
REM Left	8121.710	0.186		754.535		0.075	
FROM - TO		DISTANCE (FT/M)		BEARING		RADIUS (FT/M)	
-Y29- Sta 28+00 - 21		109.625	33.414	S 4°28'42.7" W			
21 - 20		112.457	34.277	N 24°49'51.5" W	540.000	164.592	112.662
20 - 27		32.778	9.991	N 44°28'0.8" W			
27 - 2		172.052	52.442	S 1°53'11.2" W			
2 - 22		52.515	16.007	S 86°43'54.5" E			
22 - 21		54.761	16.691	N 25°19'13.7" E			

TYPE	COUNT	SQR FEET	ACRES
Parcel	1	86816.413	1.993
ROW Left	2	46223.756	1.061
PUE Left	1	710.712	0.016
TDE Left	2	1295.613	0.030
PUE Right	1	1355.816	0.031
REM Right	1	32470.910	0.745
REM Left	1	8121.710	0.186
ROW Right	0	0.000	0.000
PDE Left	0	0.000	0.000
PDE Right	0	0.000	0.000
TDE Right	0	0.000	0.000
TCE Left	0	0.000	0.000
TCE Right	0	0.000	0.000
TSE Left	0	0.000	0.000
TSE Right	0	0.000	0.000
DUE Left	0	0.000	0.000
DUE Right	0	0.000	0.000
DTE Left	0	0.000	0.000
DTE Right	0	0.000	0.000
AUE_Left	0	0.000	0.000
AUE_Right	0	0.000	0.000
PCE Left	0	0.000	0.000
PCE Right	0	0.000	0.000
TUE Left	0	0.000	0.000
TUE Right	0	0.000	0.000
Other Left	0	0.000	0.000
Other Right	0	0.000	0.000
PE Left	0	0.000	0.000
PE Right	0	0.000	0.000

THIS MAP IS NOT A CERTIFIED SURVEY AND HAS NOT BEEN REVIEWED BY A LOCAL GOVERNMENT AGENCY FOR COMPLIANCE WITH ANY APPLICABLE LAND DEVELOPMENT REGULATIONS. THE PROPERTY SHOWN ON THIS MAP WAS LOCATED FOR THE NORTH CAROLINA DEPARTMENT OF TRANSPORTATION FOR HIGHWAY DESIGN PURPOSES. SOME ERROR MAY EXIST BETWEEN THE GRAPHICAL AND ACTUAL GROUND LOCATIONS OF PROPERTY LINES. THIS MAP IS TO BE USED AS A GRAPHICAL REPRESENTATION OF THE NCDOT'S INTENT TO ACQUIRE PROPERTY FOR RIGHT OF WAY PURPOSES, AND IN NO WAY REPRESENTS AN ACTUAL BOUNDARY SURVEY OF THIS PROPERTY.

NORTH CAROLINA DEPARTMENT OF TRANSPORTATION	
RIGHT OF WAY BRANCH	
JOE PHAGAN	07-31-2023
PARCEL # 169_Rem	S:\CADD\U4758\DDRAFT\U4758_dee
DB 7812 PG 2500	UNKNOWN SCALE

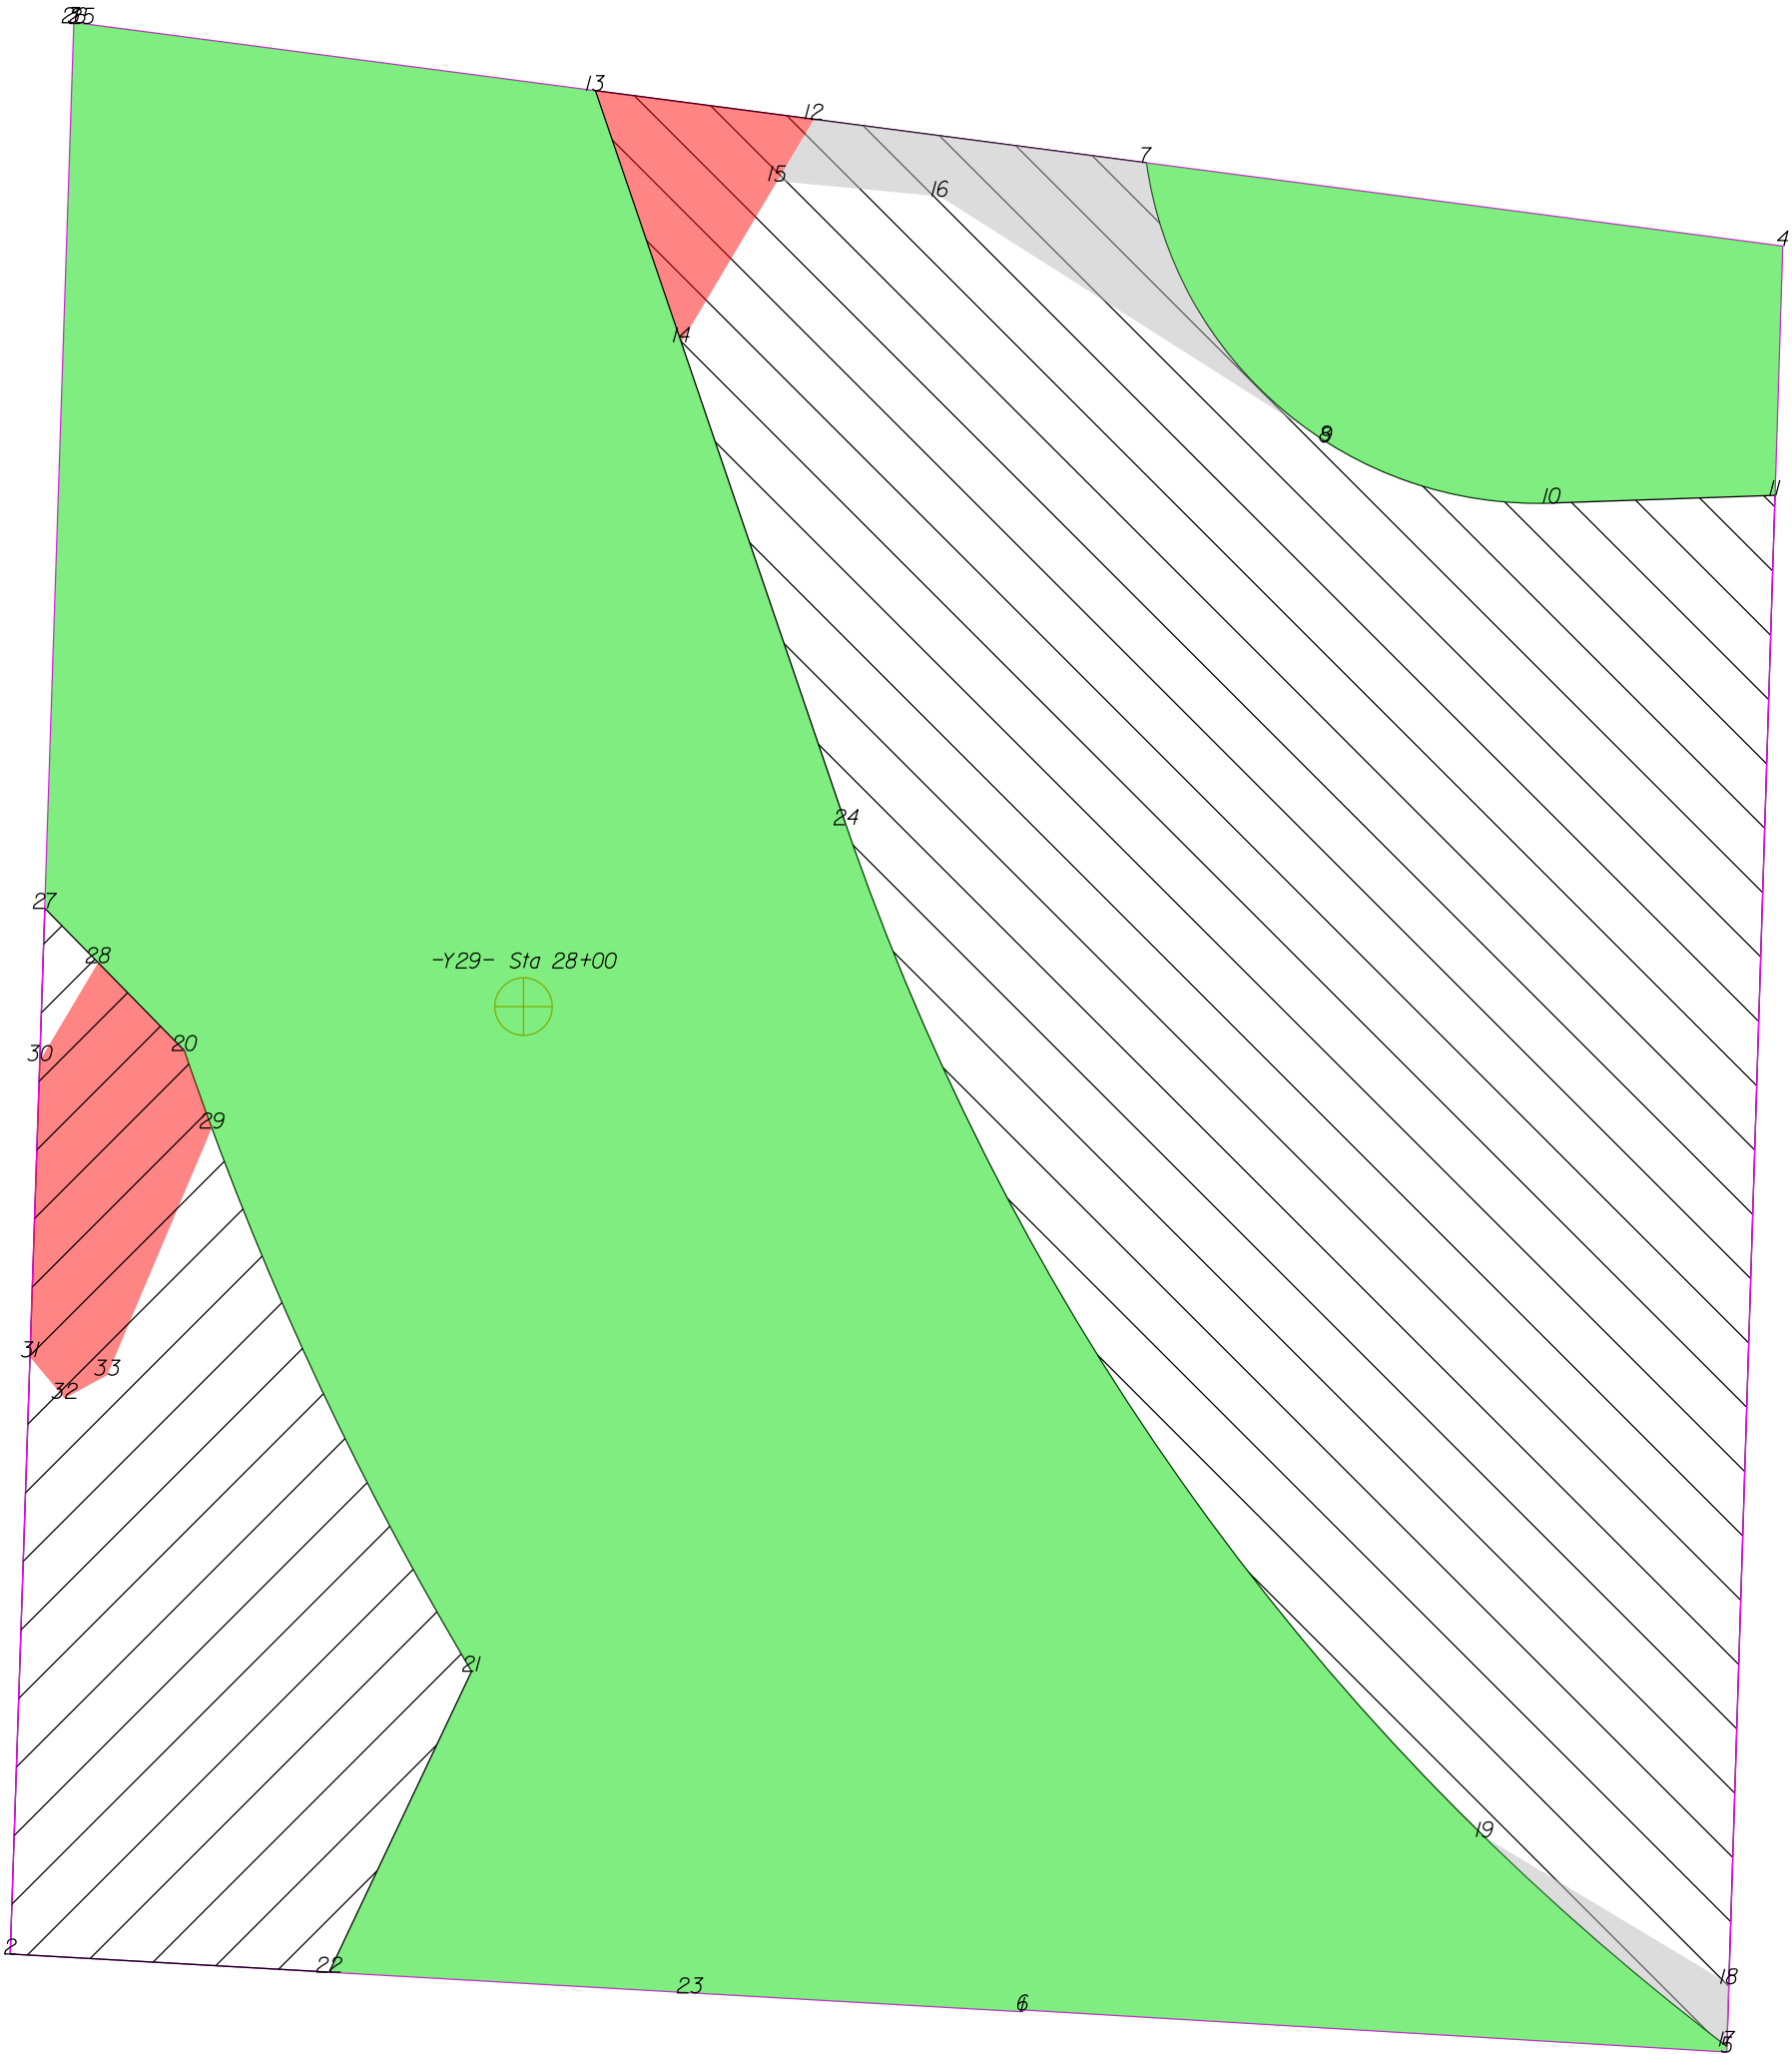

THIS MAP IS NOT A CERTIFIED SURVEY AND HAS NOT BEEN REVIEWED BY A LOCAL GOVERNMENT AGENCY FOR COMPLIANCE WITH ANY APPLICABLE LAND DEVELOPMENT REGULATIONS. THE PROPERTY SHOWN ON THIS MAP WAS LOCATED FOR THE NORTH CAROLINA DEPARTMENT OF TRANSPORTATION FOR HIGHWAY DESIGN PURPOSES. SOME ERROR MAY EXIST BETWEEN THE GRAPHICAL AND ACTUAL GROUND LOCATIONS OF PROPERTY LINES. THIS MAP IS TO BE USED AS A GRAPHICAL REPRESENTATION OF THE NCDOT'S INTENT TO ACQUIRE PROPERTY FOR RIGHT OF WAY PURPOSES, AND IN NO WAY REPRESENTS AN ACTUAL BOUNDARY SURVEY OF THIS PROPERTY.

NORTH CAROLINA DEPARTMENT OF TRANSPORTATION	
RIGHT OF WAY BRANCH	
JOE PHAGAN	10-16-2023
PARCEL # 169_Rem	S:\CADD\U4758\DDRAFT\U4758_dee
DB 7812 PG 2500	UNKNOWN SCALE

	SQR FT	ACRES	SQR M	HECTARES
ROW Left	4221.649	0.097	392.206	0.039
FROM - TO	DISTANCE (FT/M)	BEARING	RADIUS (FT/M)	CURVE LENGTH (FT/M)
-Y29- Sta 28+00 - 7	172.509	52.581	N 36°26'20.5" E	
7 - 8	54.413	16.585	S 32°41'54.8" E	65.000
8 - 9	0.267	0.082	S 57°33'37.6" E	
9 - 10	38.373	11.696	S 74°50'47.6" E	65.000
10 - 11	36.739	11.198	N 87°59'6.8" E	
11 - 4	41.003	12.498	N 1°46'18.5" E	
4 - 7	105.536	32.167	N 82°32'49.4" W	

	SQR FT	ACRES	SQR M	HECTARES
PUE Left	710.712	0.016	66.028	0.007
FROM - TO	DISTANCE (FT/M)	BEARING	RADIUS (FT/M)	CURVE LENGTH (FT/M)
-Y29- Sta 28+00 - 12	153.557	46.804	N 18°7'34.7" E	
12 - 13	36.255	11.050	N 82°32'49.4" W	
13 - 14	43.736	13.331	S 18°51'14.8" E	
14 - 15	30.853	9.404	N 30°44'12.3" E	
15 - 12	11.830	3.606	N 30°44'12.3" E	

	SQR FT	ACRES	SQR M	HECTARES
TDE Left	1056.133	0.024	98.118	0.010
FROM - TO	DISTANCE (FT/M)	BEARING	RADIUS (FT/M)	CURVE LENGTH (FT/M)
-Y29- Sta 28+00 - 7	172.509	52.581	N 36°26'20.5" E	
7 - 12	55.157	16.812	N 82°32'49.4" W	
12 - 15	11.830	3.606	S 30°44'12.3" W	
15 - 16	26.863	8.188	S 84°40'54.2" E	
16 - 8	75.105	22.892	S 57°33'37.6" E	
8 - 7	54.413	16.585	N 32°41'54.8" W	65.000

	SQR FT	ACRES	SQR M	HECTARES
TDE Left	239.480	0.005	22.249	0.002
FROM - TO	DISTANCE (FT/M)	BEARING	RADIUS (FT/M)	CURVE LENGTH (FT/M)
-Y29- Sta 28+00 - 17	261.578	79.729	S 49°10'43.5" E	
17 - 18	10.294	3.138	N 1°46'18.5" E	
18 - 19	46.914	14.299	N 59°0'1.7" W	
19 - 17	52.712	16.067	S 49°11'15.8" E	425.000

	SQR FT	ACRES	SQR M	HECTARES
ROW Left	42002.107	0.964	3902.139	0.390
FROM - TO	DISTANCE (FT/M)	BEARING	RADIUS (FT/M)	CURVE LENGTH (FT/M)
-Y29- Sta 28+00 - 20	56.252	17.146	S 82°36'56.1" W	
20 - 21	112.457	34.277	S 24°49'51.5" E	540.000
21 - 22	54.761	16.691	S 25°19'13.7" W	
22 - 23	59.465	18.125	S 86°43'54.5" E	
23 - 1	54.832	16.713	S 86°43'54.5" E	
1 - 6	0.304	0.093	N 3°18'29.1" E	
6 - 5	115.980	35.351	S 86°34'54.2" E	
5 - 17	0.926	0.282	N 1°46'18.5" E	
17 - 24	247.729	75.508	N 35°47'55.1" W	425.000
24 - 14	83.813	25.546	N 18°51'14.8" W	
14 - 13	43.736	13.331	N 18°51'14.8" W	
13 - 25	85.206	25.971	N 82°32'49.4" W	
25 - 26	1.293	0.394	N 85°1'28.2" W	
26 - 27	145.720	44.416	S 1°53'11.2" W	
27 - 28	12.511	3.814	S 44°28'0.8" E	
28 - 20	20.266	6.177	S 44°28'0.8" E	

	SQR FT	ACRES	SQR M	HECTARES
PUE Right	1355.816	0.031	125.960	0.013
FROM - TO	DISTANCE (FT/M)	BEARING	RADIUS (FT/M)	CURVE LENGTH (FT/M)
-Y29- Sta 28+00 - 29	55.009	16.767	S 68°43'28.1" W	
29 - 20	13.511	4.118	N 19°34'15.2" W	540.000
20 - 28	20.266	6.177	N 44°28'0.8" W	
28 - 30	18.740	5.712	S 30°46'32.0" W	
30 - 31	48.757	14.861	S 1°53'11.2" W	
31 - 32	8.866	2.702	S 39°44'40.0" E	
32 - 33	8.000	2.438	N 61°32'42.0" E	
33 - 29	44.138	13.453	N 22°57'16.7" E	

	SQR FT	ACRES	SQR M	HECTARES
REM Left	32470.910	0.745	3016.658	0.302
FROM - TO	DISTANCE (FT/M)	BEARING	RADIUS (FT/M)	CURVE LENGTH (FT/M)
-Y29- Sta 28+00 - 17	261.578	79.729	S 49°10'43.5" E	
17 - 11	255.225	77.793	N 1°46'18.5" E	
11 - 10	36.739	11.198	S 87°59'6.8" W	
10 - 7	87.038	26.529	N 49°59'4.8" W	65.000
7 - 13	91.412	27.862	N 82°32'49.4" W	
13 - 24	127.549	38.877	S 18°51'14.8" E	
24 - 17	247.729	75.508	S 35°47'55.1" E	425.000

THIS MAP IS NOT A CERTIFIED SURVEY AND HAS NOT BEEN REVIEWED BY A LOCAL GOVERNMENT AGENCY FOR COMPLIANCE WITH ANY APPLICABLE LAND DEVELOPMENT REGULATIONS. THE PROPERTY SHOWN ON THIS MAP WAS LOCATED FOR THE NORTH CAROLINA DEPARTMENT OF TRANSPORTATION FOR HIGHWAY DESIGN PURPOSES. SOME ERROR MAY EXIST BETWEEN THE GRAPHICAL AND ACTUAL GROUND LOCATIONS OF PROPERTY LINES. THIS MAP IS TO BE USED AS A GRAPHICAL REPRESENTATION OF THE NCDOT'S INTENT TO ACQUIRE PROPERTY FOR RIGHT OF WAY PURPOSES, AND IN NO WAY REPRESENTS AN ACTUAL BOUNDARY SURVEY OF THIS PROPERTY.


NORTH CAROLINA DEPARTMENT OF TRANSPORTATION	
RIGHT OF WAY BRANCH	
JOE PHAGAN	10-16-2023
PARCEL * 169_Rem	S:\CADD\U4758\DDRAFT\U4758_dee
DB 7812 PG 2500	UNKNOWN SCALE

	SQR FT	ACRES		SQR M		HECTARES	
REM Right	8121.710	0.186		754.535		0.075	
FROM - TO		DISTANCE (FT/M)		BEARING		RADIUS (FT/M)	
-Y29- Sta 28+00 - 21		109.625	33.414	S 4°28'42.7" W			
21 - 20		112.457	34.277	N 24°49'51.5" W	540.000	164.592	112.662
20 - 27		32.778	9.991	N 44°28'0.8" W			
27 - 2		172.052	52.442	S 1°53'11.2" W			
2 - 22		52.515	16.007	S 86°43'54.5" E			
22 - 21		54.761	16.691	N 25°19'13.7" E			

TYPE	COUNT	SQR FEET	ACRES
Parcel	1	86816.413	1.993
ROW Left	2	46223.756	1.061
PUE Left	1	710.712	0.016
TDE Left	2	1295.613	0.030
PUE Right	1	1355.816	0.031
REM Left	1	32470.910	0.745
REM Right	1	8121.710	0.186
ROW Right	0	0.000	0.000
PDE Left	0	0.000	0.000
PDE Right	0	0.000	0.000
TDE Right	0	0.000	0.000
TCE Left	0	0.000	0.000
TCE Right	0	0.000	0.000
TSE Left	0	0.000	0.000
TSE Right	0	0.000	0.000
DUE Left	0	0.000	0.000
DUE Right	0	0.000	0.000
DTE Left	0	0.000	0.000
DTE Right	0	0.000	0.000
AUE_Left	0	0.000	0.000
AUE_Right	0	0.000	0.000
PCE Left	0	0.000	0.000
PCE Right	0	0.000	0.000
TUE Left	0	0.000	0.000
TUE Right	0	0.000	0.000
Other Left	0	0.000	0.000
Other Right	0	0.000	0.000
PE Left	0	0.000	0.000
PE Right	0	0.000	0.000

THIS MAP IS NOT A CERTIFIED SURVEY AND HAS NOT BEEN REVIEWED BY A LOCAL GOVERNMENT AGENCY FOR COMPLIANCE WITH ANY APPLICABLE LAND DEVELOPMENT REGULATIONS. THE PROPERTY SHOWN ON THIS MAP WAS LOCATED FOR THE NORTH CAROLINA DEPARTMENT OF TRANSPORTATION FOR HIGHWAY DESIGN PURPOSES. SOME ERROR MAY EXIST BETWEEN THE GRAPHICAL AND ACTUAL GROUND LOCATIONS OF PROPERTY LINES. THIS MAP IS TO BE USED AS A GRAPHICAL REPRESENTATION OF THE NCDOT'S INTENT TO ACQUIRE PROPERTY FOR RIGHT OF WAY PURPOSES, AND IN NO WAY REPRESENTS AN ACTUAL BOUNDARY SURVEY OF THIS PROPERTY.

NORTH CAROLINA DEPARTMENT OF TRANSPORTATION	
RIGHT OF WAY BRANCH	
JOE PHAGAN	10-16-2023
PARCEL # 169_Rem	S:\CADD\U4758\DDRAFT\U4758_dee
DB 7812 PG 2500	UNKNOWN SCALE

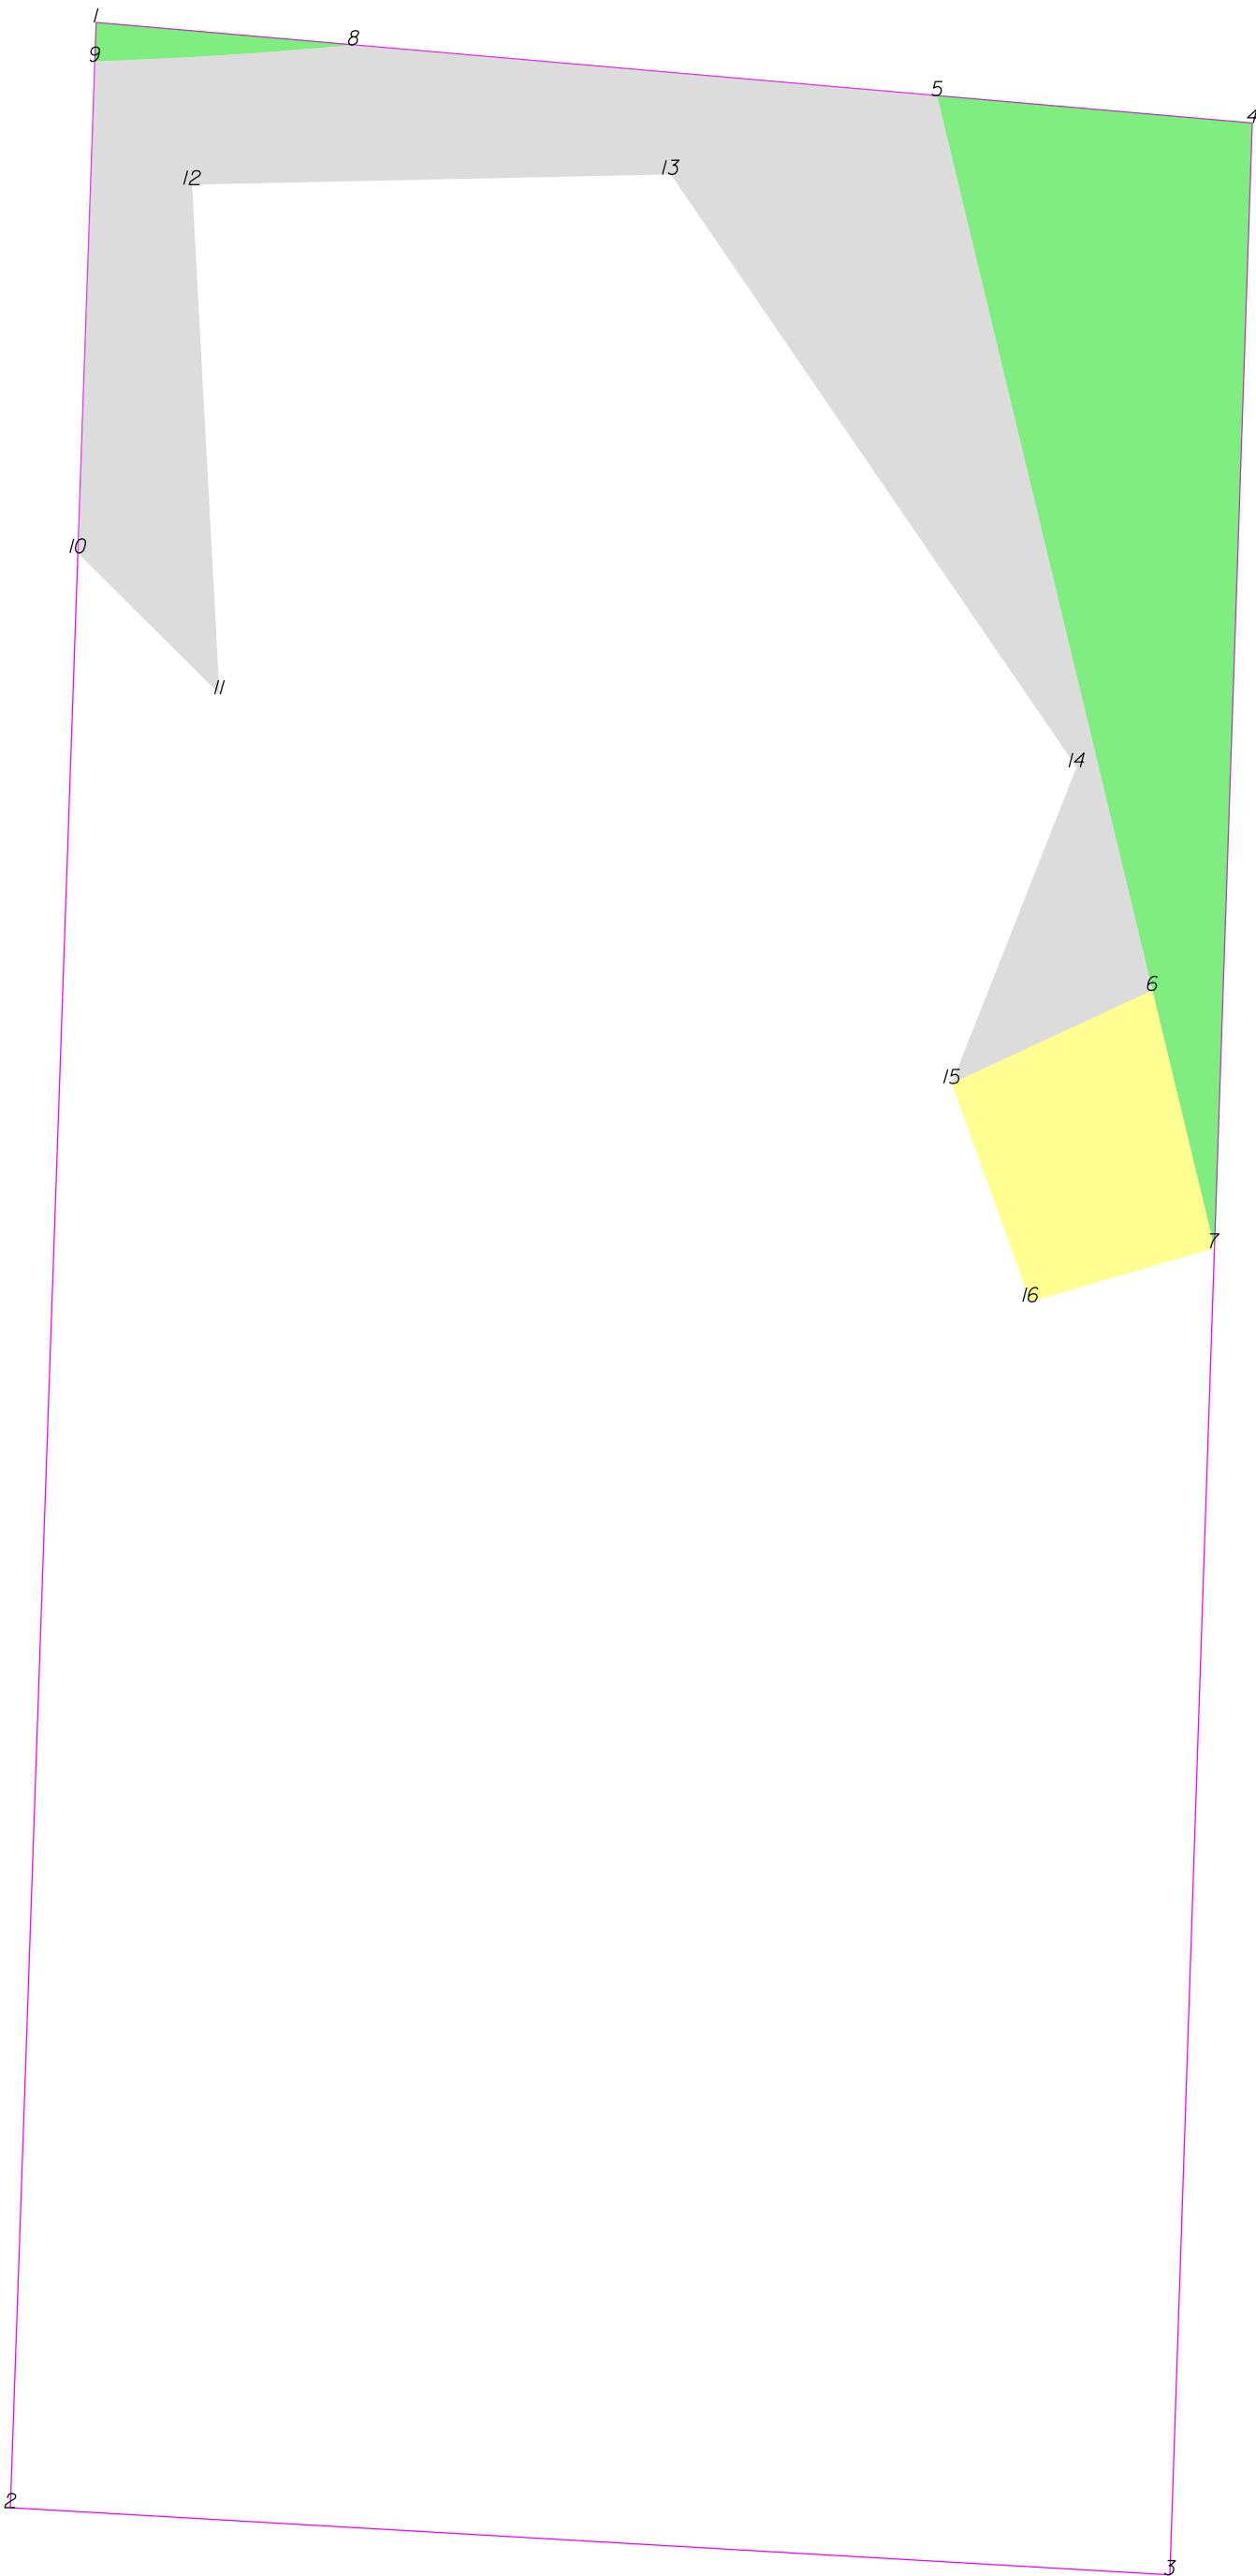

-Y29- Sta 22+00

THIS MAP IS NOT A CERTIFIED SURVEY AND HAS NOT BEEN REVIEWED BY A LOCAL GOVERNMENT AGENCY FOR COMPLIANCE WITH ANY APPLICABLE LAND DEVELOPMENT REGULATIONS. THE PROPERTY SHOWN ON THIS MAP WAS LOCATED FOR THE NORTH CAROLINA DEPARTMENT OF TRANSPORTATION FOR HIGHWAY DESIGN PURPOSES. SOME ERROR MAY EXIST BETWEEN THE GRAPHICAL AND ACTUAL GROUND LOCATIONS OF PROPERTY LINES. THIS MAP IS TO BE USED AS A GRAPHICAL REPRESENTATION OF THE NCDOT'S INTENT TO ACQUIRE PROPERTY FOR RIGHT OF WAY PURPOSES, AND IN NO WAY REPRESENTS AN ACTUAL BOUNDARY SURVEY OF THIS PROPERTY.

NORTH CAROLINA DEPARTMENT OF TRANSPORTATION	
RIGHT OF WAY BRANCH	
GLEND A ANNE GEORGE FOUST	12-8-2021
PARCEL # 170	S:\CADD\U4758\DDRAFT\U4758_dee
DB 6811 PG 520	UNKNOWN SCALE

	SQR FT	ACRES	SQR M	HECTARES
ROW Left	2975.495	0.068	276.434	0.028
FROM - TO	DISTANCE (FT/M)	BEARING	RADIUS (FT/M)	CURVE LENGTH (FT/M)
-Y29- Sta 22+00 - 5	108.524	33.078	N 49°18'18.2" W	
5 - 6	119.068	36.292	S 13°31'43.7" E	
6 - 7	34.274	10.447	S 13°31'43.7" E	
7 - 4	145.621	44.385	N 1°55'39.1" E	
4 - 5	40.924	12.474	N 85°1'28.2" W	

	SQR FT	ACRES	SQR M	HECTARES
ROW Left	90.029	0.002	8.364	0.001
FROM - TO	DISTANCE (FT/M)	BEARING	RADIUS (FT/M)	CURVE LENGTH (FT/M)
-Y29- Sta 22+00 - 8	175.673	53.545	N 63°53'1.6" W	
8 - 1	33.442	10.193	N 85°1'28.2" W	
1 - 9	5.032	1.534	S 1°58'39.1" W	
9 - 8	33.557	10.228	N 86°21'45.2" E	525.000 160.020 33.562 10.230


	SQR FT	ACRES	SQR M	HECTARES
TDE Left	4495.819	0.103	417.677	0.042
FROM - TO	DISTANCE (FT/M)	BEARING	RADIUS (FT/M)	CURVE LENGTH (FT/M)
-Y29- Sta 22+00 - 8	175.673	53.545	N 63°53'1.6" W	
8 - 9	33.557	10.228	S 86°21'45.2" W	525.000 160.020 33.562 10.230
9 - 10	63.638	19.397	S 1°58'39.1" W	
10 - 11	25.885	7.890	S 45°4'17.3" E	
11 - 12	66.000	20.117	N 3°5'0.0" W	
12 - 13	61.930	18.876	N 88°45'17.6" E	
13 - 14	92.938	28.328	S 34°23'25.6" E	
14 - 15	43.983	13.406	S 21°32'6.9" W	
15 - 6	28.607	8.719	N 65°7'34.5" E	
6 - 5	119.068	36.292	N 13°31'43.7" W	
5 - 8	75.741	23.086	N 85°1'28.2" W	

	SQR FT	ACRES	SQR M	HECTARES
TCE Left	851.902	0.020	79.145	0.008
FROM - TO	DISTANCE (FT/M)	BEARING	RADIUS (FT/M)	CURVE LENGTH (FT/M)
-Y29- Sta 22+00 - 7	91.044	27.750	S 30°38'50.9" W	
7 - 6	34.274	10.447	N 13°31'43.7" W	
6 - 15	28.607	8.719	S 65°7'34.5" W	
15 - 16	30.004	9.145	S 19°48'32.2" E	
16 - 7	24.794	7.557	N 73°44'57.8" E	

TYPE	COUNT	SQR FEET	ACRES
Parcel	1	47938.961	1.101
ROW Left	2	3065.524	0.070
TDE Left	1	4495.819	0.103
TCE Left	1	851.902	0.020
ROW Right	0	0.000	0.000
PDE Left	0	0.000	0.000
PDE Right	0	0.000	0.000
TDE Right	0	0.000	0.000
TCE Right	0	0.000	0.000
PUE Left	0	0.000	0.000
PUE Right	0	0.000	0.000
TSE Left	0	0.000	0.000
TSE Right	0	0.000	0.000
DUE Left	0	0.000	0.000
DUE Right	0	0.000	0.000
DTE Left	0	0.000	0.000
DTE Right	0	0.000	0.000
AUE_Left	0	0.000	0.000
AUE_Right	0	0.000	0.000
PCE Left	0	0.000	0.000
PCE Right	0	0.000	0.000
TUE Left	0	0.000	0.000
TUE Right	0	0.000	0.000
REM Left	0	0.000	0.000
REM Right	0	0.000	0.000
Other Left	0	0.000	0.000
Other Right	0	0.000	0.000
PE Left	0	0.000	0.000
PE Right	0	0.000	0.000

THIS MAP IS NOT A CERTIFIED SURVEY AND HAS NOT BEEN REVIEWED BY A LOCAL GOVERNMENT AGENCY FOR COMPLIANCE WITH ANY APPLICABLE LAND DEVELOPMENT REGULATIONS. THE PROPERTY SHOWN ON THIS MAP WAS LOCATED FOR THE NORTH CAROLINA DEPARTMENT OF TRANSPORTATION FOR HIGHWAY DESIGN PURPOSES. SOME ERROR MAY EXIST BETWEEN THE GRAPHICAL AND ACTUAL GROUND LOCATIONS OF PROPERTY LINES. THIS MAP IS TO BE USED AS A GRAPHICAL REPRESENTATION OF THE NCDOT'S INTENT TO ACQUIRE PROPERTY FOR RIGHT OF WAY PURPOSES, AND IN NO WAY REPRESENTS AN ACTUAL BOUNDARY SURVEY OF THIS PROPERTY.

NORTH CAROLINA DEPARTMENT OF TRANSPORTATION	
RIGHT OF WAY BRANCH	
GLEND A NNE GEORGE FOUST	12-8-2021
PARCEL # 170	S:\CADD\U4758\DDRAFT\U4758_dee
DB 6811 PG 520	UNKNOWN SCALE

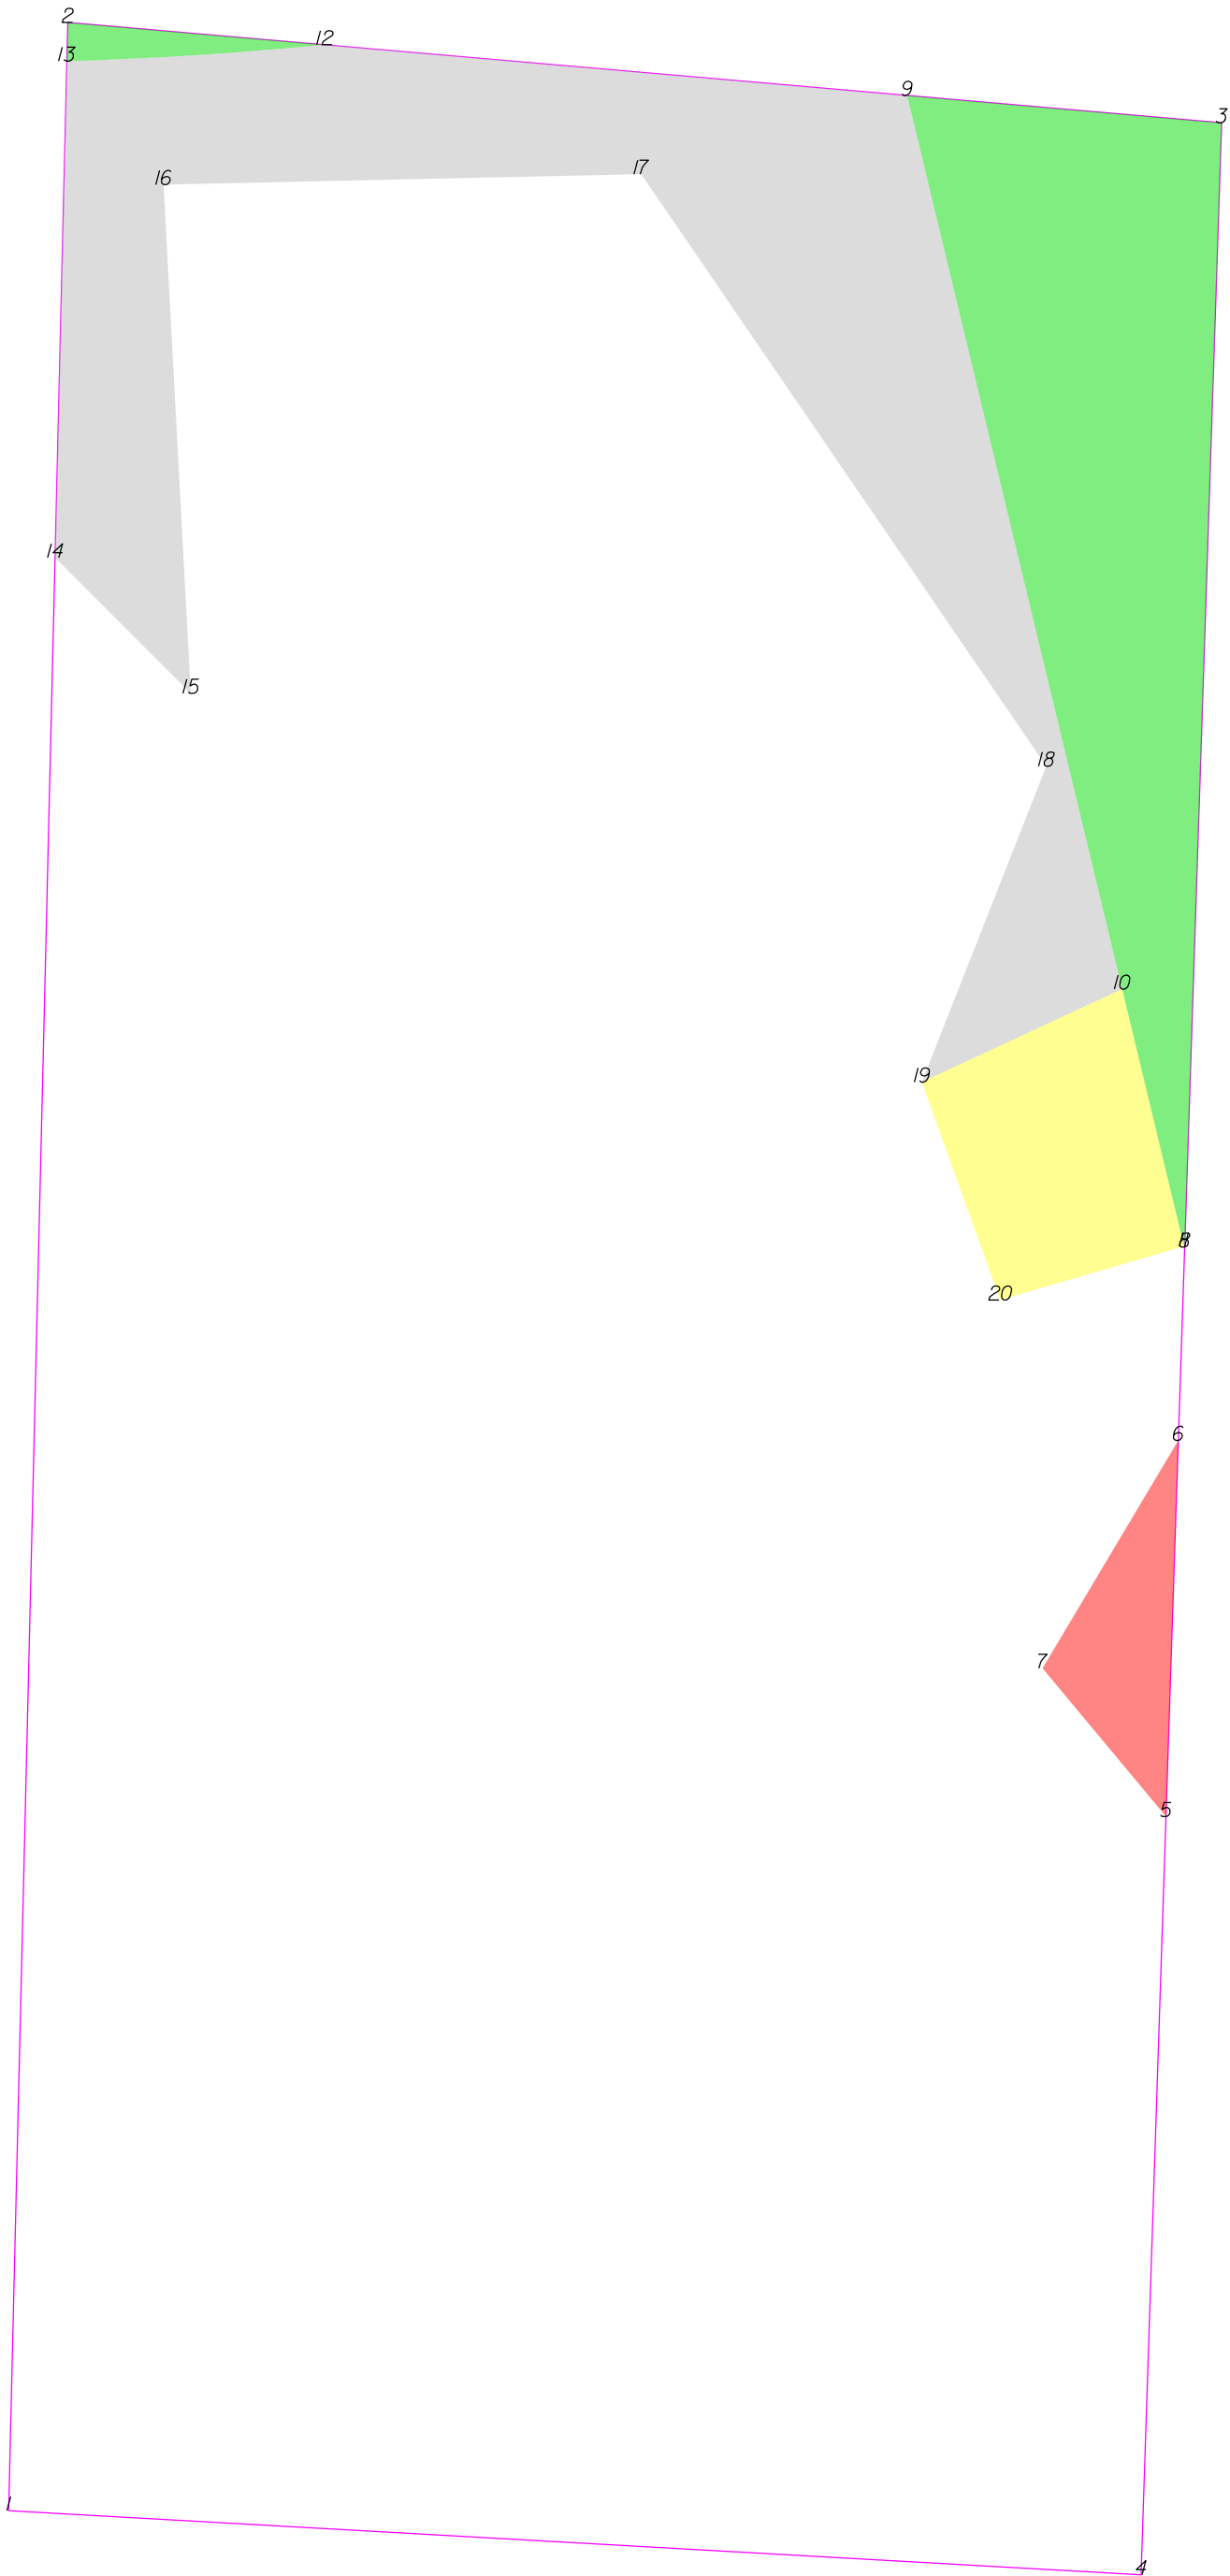

-Y29- Sta 27+00

THIS MAP IS NOT A CERTIFIED SURVEY AND HAS NOT BEEN REVIEWED BY A LOCAL GOVERNMENT AGENCY FOR COMPLIANCE WITH ANY APPLICABLE LAND DEVELOPMENT REGULATIONS. THE PROPERTY SHOWN ON THIS MAP WAS LOCATED FOR THE NORTH CAROLINA DEPARTMENT OF TRANSPORTATION FOR HIGHWAY DESIGN PURPOSES. SOME ERROR MAY EXIST BETWEEN THE GRAPHICAL AND ACTUAL GROUND LOCATIONS OF PROPERTY LINES. THIS MAP IS TO BE USED AS A GRAPHICAL REPRESENTATION OF THE NCDOT'S INTENT TO ACQUIRE PROPERTY FOR RIGHT OF WAY PURPOSES, AND IN NO WAY REPRESENTS AN ACTUAL BOUNDARY SURVEY OF THIS PROPERTY.

NORTH CAROLINA DEPARTMENT OF TRANSPORTATION	
RIGHT OF WAY BRANCH	
GLEND A ANNE GEORGE FOUST	07-6-2023
PARCEL # 170	S:\CADD\U4758\DDRAFT\U4758_dee
DB 68II PG 520	UNKNOWN SCALE

	SQR FT	ACRES	SQR M	HECTARES
PUE Right	404.647	0.009	37.593	0.004
FROM - TO	DISTANCE (FT/M)	BEARING	RADIUS (FT/M)	CURVE LENGTH (FT/M)
-Y29- Sta 27+00 - 5	159.803	48.708	S 17°45'26.9" W	
5 - 6	48.757	14.861	N 1°53'11.2" E	
6 - 7	34.357	10.472	S 30°46'32.0" W	
7 - 5	24.985	7.616	S 39°44'40.0" E	

	SQR FT	ACRES	SQR M	HECTARES
ROW Right	2983.109	0.068	277.141	0.028
FROM - TO	DISTANCE (FT/M)	BEARING	RADIUS (FT/M)	CURVE LENGTH (FT/M)
-Y29- Sta 27+00 - 8	91.081	27.762	S 30°33'35.0" W	
8 - 3	145.720	44.416	N 1°53'11.2" E	
3 - 9	40.924	12.474	N 85°1'28.2" W	
9 - 10	119.068	36.292	S 13°31'43.7" E	
10 - 11	34.274	10.447	S 13°31'43.7" E	
11 - 8	0.144	0.044	S 44°28'0.8" E	

	SQR FT	ACRES	SQR M	HECTARES
TDE Right	4470.184	0.103	415.295	0.042
FROM - TO	DISTANCE (FT/M)	BEARING	RADIUS (FT/M)	CURVE LENGTH (FT/M)
-Y29- Sta 27+00 - 12	175.673	53.545	N 63°53'1.6" W	
12 - 13	33.502	10.212	S 86°21'34.5" W	525.000
13 - 14	64.344	19.612	S 1°21'27.3" W	160.020
14 - 15	24.860	7.577	S 45°4'17.3" E	33.508
15 - 16	66.000	20.117	N 3°5'0.0" W	10.213
16 - 17	61.930	18.876	N 88°45'17.6" E	
17 - 18	92.938	28.328	S 34°23'25.6" E	
18 - 19	43.983	13.406	S 21°32'6.9" W	
19 - 10	28.607	8.719	N 65°7'34.5" E	
10 - 9	119.068	36.292	N 13°31'43.7" W	
9 - 12	75.741	23.086	N 85°1'28.2" W	

	SQR FT	ACRES	SQR M	HECTARES
ROW Right	89.892	0.002	8.351	0.001
FROM - TO	DISTANCE (FT/M)	BEARING	RADIUS (FT/M)	CURVE LENGTH (FT/M)
-Y29- Sta 27+00 - 12	175.673	53.545	N 63°53'1.6" W	
12 - 2	33.442	10.193	N 85°1'28.2" W	
2 - 13	5.029	1.533	S 1°21'27.3" W	
13 - 12	33.502	10.212	N 86°21'34.5" E	525.000


	SQR FT	ACRES	SQR M	HECTARES
TCE Right	851.902	0.020	79.145	0.008
FROM - TO	DISTANCE (FT/M)	BEARING	RADIUS (FT/M)	CURVE LENGTH (FT/M)
-Y29- Sta 27+00 - 19	98.561	30.041	S 54°38'29.5" W	
19 - 20	30.004	9.145	S 19°48'32.2" E	
20 - 11	24.794	7.557	N 73°44'57.8" E	
11 - 10	34.274	10.447	N 13°31'43.7" W	
10 - 19	28.607	8.719	S 65°7'34.5" W	

TYPE	COUNT	SQR FEET	ACRES
Parcel	1	47492.026	1.090
PUE Right	1	404.647	0.009
ROW Right	2	3073.000	0.071
TDE Right	1	4470.184	0.103
TCE Right	1	851.902	0.020
ROW Left	0	0.000	0.000
PDE Left	0	0.000	0.000
PDE Right	0	0.000	0.000
TDE Left	0	0.000	0.000
TCE Left	0	0.000	0.000
PUE Left	0	0.000	0.000
TSE Left	0	0.000	0.000
TSE Right	0	0.000	0.000
DUE Left	0	0.000	0.000
DUE Right	0	0.000	0.000
DTE Left	0	0.000	0.000
DTE Right	0	0.000	0.000
AUE_Left	0	0.000	0.000
AUE_Right	0	0.000	0.000
PCE Left	0	0.000	0.000
PCE Right	0	0.000	0.000
TUE Left	0	0.000	0.000
TUE Right	0	0.000	0.000
REM Left	0	0.000	0.000
REM Right	0	0.000	0.000
Other Left	0	0.000	0.000
Other Right	0	0.000	0.000
PE Left	0	0.000	0.000
PE Right	0	0.000	0.000

THIS MAP IS NOT A CERTIFIED SURVEY AND HAS NOT BEEN REVIEWED BY A LOCAL GOVERNMENT AGENCY FOR COMPLIANCE WITH ANY APPLICABLE LAND DEVELOPMENT REGULATIONS. THE PROPERTY SHOWN ON THIS MAP WAS LOCATED FOR THE NORTH CAROLINA DEPARTMENT OF TRANSPORTATION FOR HIGHWAY DESIGN PURPOSES. SOME ERROR MAY EXIST BETWEEN THE GRAPHICAL AND ACTUAL GROUND LOCATIONS OF PROPERTY LINES. THIS MAP IS TO BE USED AS A GRAPHICAL REPRESENTATION OF THE NCDOT'S INTENT TO ACQUIRE PROPERTY FOR RIGHT OF WAY PURPOSES, AND IN NO WAY REPRESENTS AN ACTUAL BOUNDARY SURVEY OF THIS PROPERTY.

NORTH CAROLINA DEPARTMENT OF TRANSPORTATION	
RIGHT OF WAY BRANCH	
GLEND A NE GEORGE FOUST	07-6-2023
PARCEL # 170	S:\CADD\U4758\DDRAFT\U4758_dee
DB 6811 PG 520	UNKNOWN SCALE

-Y27- Sta 15+00

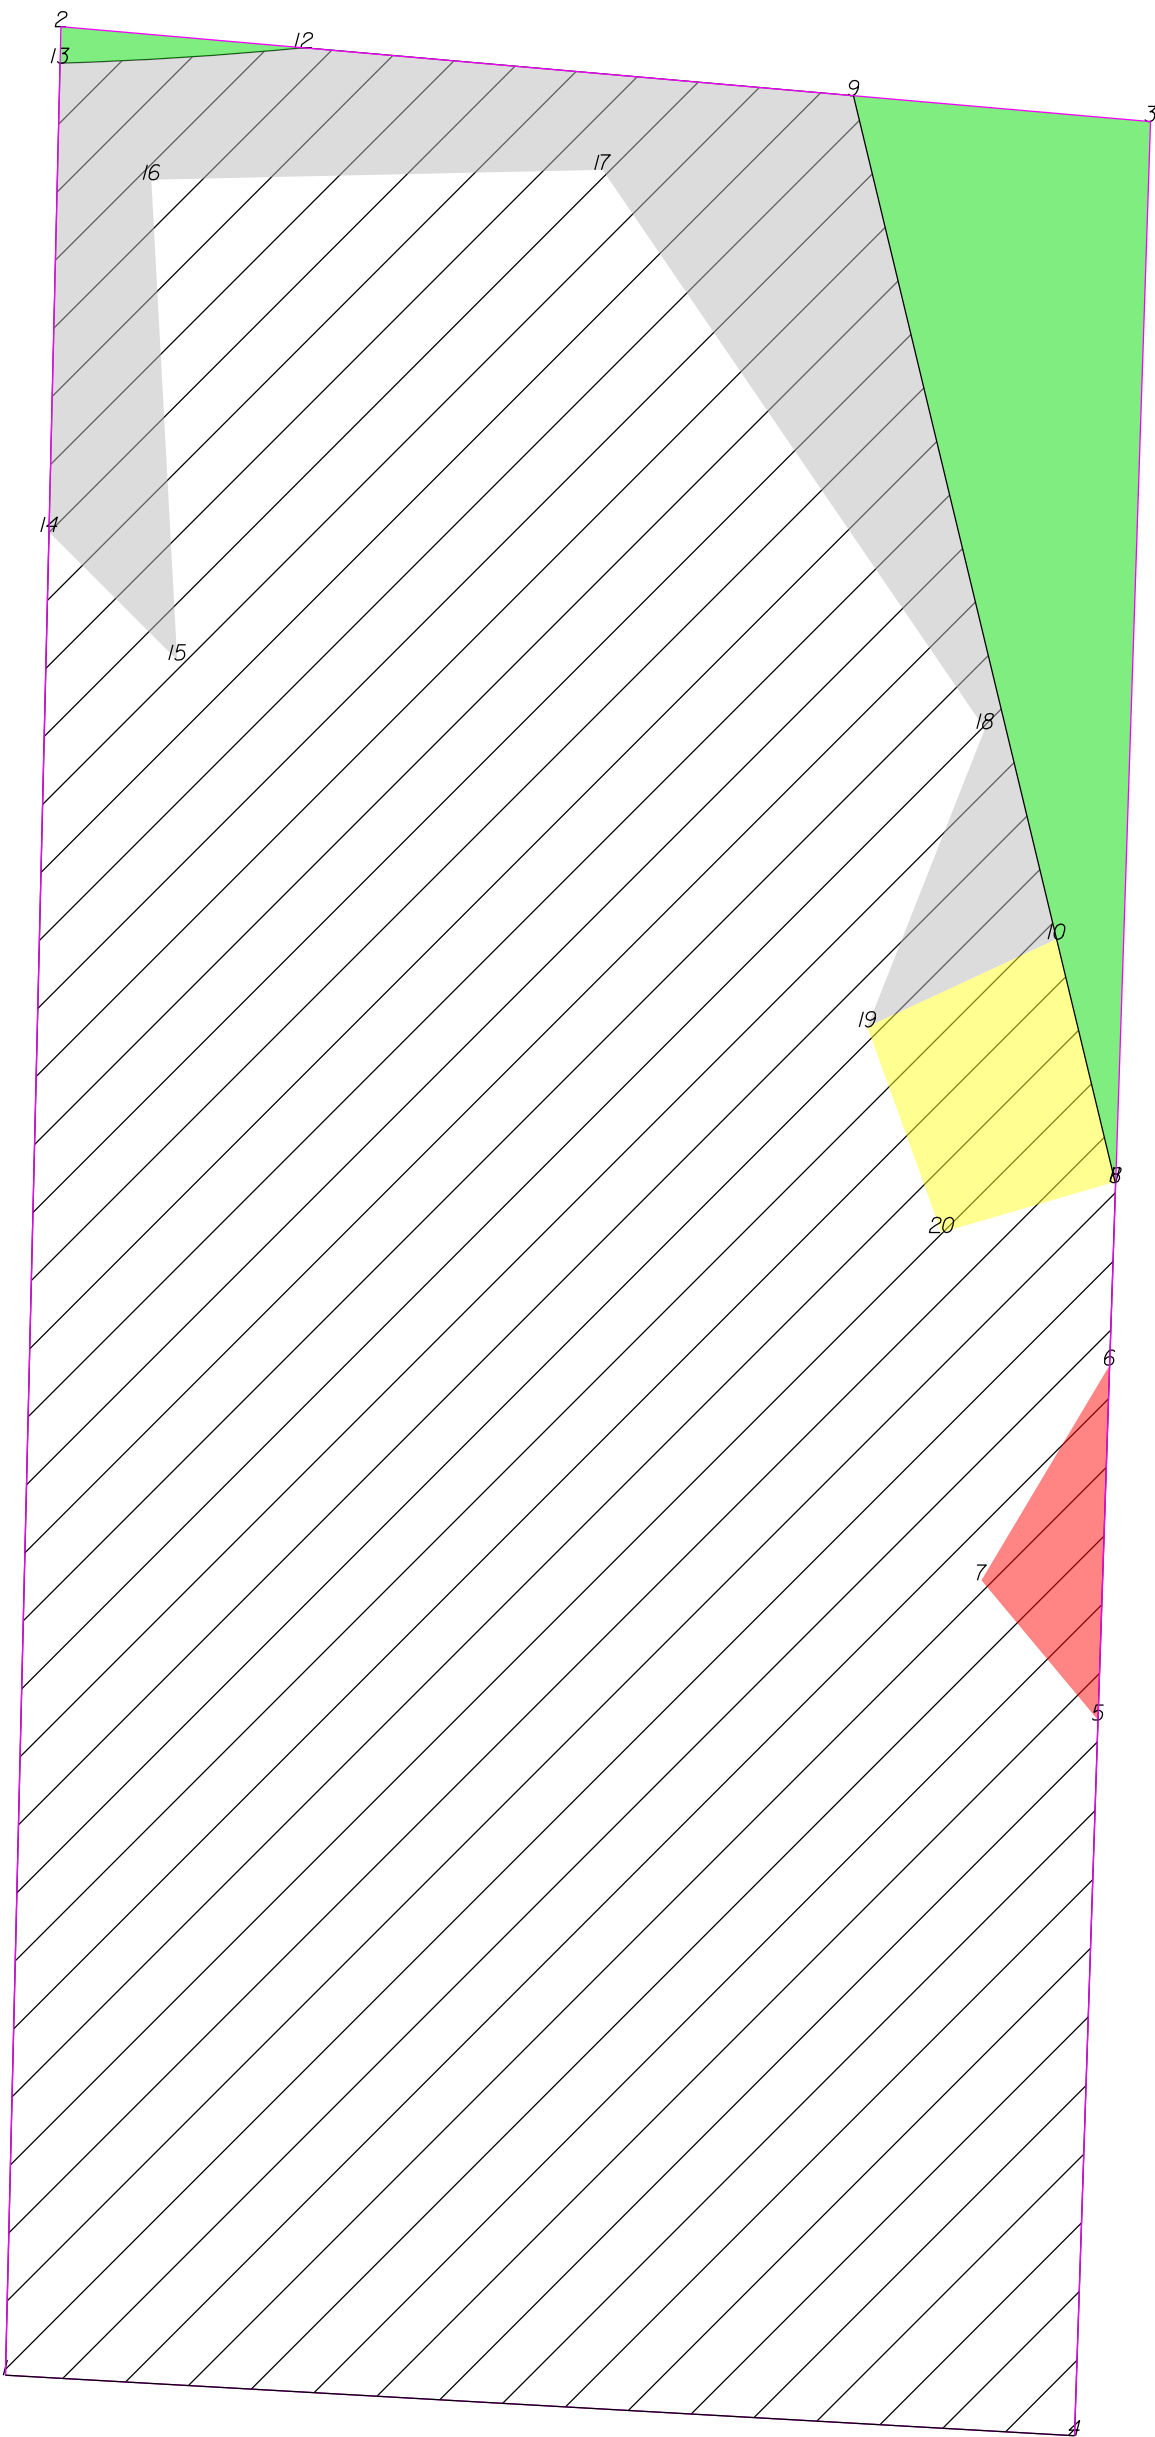

THIS MAP IS NOT A CERTIFIED SURVEY AND HAS NOT BEEN REVIEWED BY A LOCAL GOVERNMENT AGENCY FOR COMPLIANCE WITH ANY APPLICABLE LAND DEVELOPMENT REGULATIONS. THE PROPERTY SHOWN ON THIS MAP WAS LOCATED FOR THE NORTH CAROLINA DEPARTMENT OF TRANSPORTATION FOR HIGHWAY DESIGN PURPOSES. SOME ERROR MAY EXIST BETWEEN THE GRAPHICAL AND ACTUAL GROUND LOCATIONS OF PROPERTY LINES. THIS MAP IS TO BE USED AS A GRAPHICAL REPRESENTATION OF THE NCDOT'S INTENT TO ACQUIRE PROPERTY FOR RIGHT OF WAY PURPOSES, AND IN NO WAY REPRESENTS AN ACTUAL BOUNDARY SURVEY OF THIS PROPERTY.

NORTH CAROLINA DEPARTMENT OF TRANSPORTATION	
RIGHT OF WAY BRANCH	
GLEND A ANNE GEORGE FOUST	01-18-2024
PARCEL # 170_Rem	Z:\CADD\U4758\DDRAFT\U4758_dee
DB 6811 PG 520	UNKNOWN SCALE

	SQR FT	ACRES	SQR M	HECTARES
PUE Right	404.647	0.009	37.593	0.004
FROM - TO	DISTANCE (FT/M)	BEARING	RADIUS (FT/M)	CURVE LENGTH (FT/M)
-Y27- Sta 15+00 - 5	283.827	86.511	S 13°20'41.7" E	
5 - 6	48.757	14.861	N 1°53'11.2" E	
6 - 7	34.357	10.472	S 30°46'32.0" W	
7 - 5	24.985	7.616	S 39°44'40.0" E	

	SQR FT	ACRES	SQR M	HECTARES
ROW Right	2983.109	0.068	277.141	0.028
FROM - TO	DISTANCE (FT/M)	BEARING	RADIUS (FT/M)	CURVE LENGTH (FT/M)
-Y27- Sta 15+00 - 8	213.502	65.075	S 18°33'18.9" E	
8 - 3	145.720	44.416	N 1°53'11.2" E	
3 - 9	40.924	12.474	N 85°1'28.2" W	
9 - 10	119.068	36.292	S 13°31'43.7" E	
10 - 11	34.274	10.447	S 13°31'43.7" E	
11 - 8	0.144	0.044	S 44°28'0.8" E	

	SQR FT	ACRES	SQR M	HECTARES
TDE Right	4470.184	0.103	415.295	0.042
FROM - TO	DISTANCE (FT/M)	BEARING	RADIUS (FT/M)	CURVE LENGTH (FT/M)
-Y27- Sta 15+00 - 12	63.772	19.438	S 42°59'41.6" W	
12 - 13	33.502	10.212	S 86°21'34.5" W	525.000
13 - 14	64.344	19.612	S 1°21'27.3" W	160.020
14 - 15	24.860	7.577	S 45°4'17.3" E	33.508
15 - 16	66.000	20.117	N 3°5'0.0" W	10.213
16 - 17	61.930	18.876	N 88°45'17.6" E	
17 - 18	92.938	28.328	S 34°23'25.6" E	
18 - 19	43.983	13.406	S 21°32'6.9" W	
19 - 10	28.607	8.719	N 65°7'34.5" E	
10 - 9	119.068	36.292	N 13°31'43.7" W	
9 - 12	75.741	23.086	N 85°1'28.2" W	

	SQR FT	ACRES	SQR M	HECTARES
ROW Right	89.892	0.002	8.351	0.001
FROM - TO	DISTANCE (FT/M)	BEARING	RADIUS (FT/M)	CURVE LENGTH (FT/M)
-Y27- Sta 15+00 - 12	63.772	19.438	S 42°59'41.6" W	
12 - 2	33.442	10.193	N 85°1'28.2" W	
2 - 13	5.029	1.533	S 1°21'27.3" W	
13 - 12	33.502	10.212	N 86°21'34.5" E	525.000

	SQR FT	ACRES	SQR M	HECTARES
TCE Right	851.902	0.020	79.145	0.008
FROM - TO	DISTANCE (FT/M)	BEARING	RADIUS (FT/M)	CURVE LENGTH (FT/M)
-Y27- Sta 15+00 - 19	184.151	56.129	S 10°35'52.3" E	
19 - 20	30.004	9.145	S 19°48'32.2" E	
20 - 11	24.794	7.557	N 73°44'57.8" E	
11 - 10	34.274	10.447	N 13°31'43.7" W	
10 - 19	28.607	8.719	S 65°7'34.5" W	

///	SQR FT	ACRES	SQR M	HECTARES
REM Right	44419.025	1.020	4126.679	0.413
FROM - TO	DISTANCE (FT/M)	BEARING	RADIUS (FT/M)	CURVE LENGTH (FT/M)
-Y27- Sta 15+00 - 12	63.772	19.438	S 42°59'41.6" W	
12 - 13	33.502	10.212	S 86°21'34.5" W	525.000
13 - 1	317.381	96.738	S 1°21'27.3" W	160.020
1 - 4	146.953	44.791	S 86°45'43.8" E	33.508
4 - 8	172.052	52.442	N 1°53'11.2" E	10.213
8 - 11	0.144	0.044	N 44°28'0.8" W	
11 - 9	153.343	46.739	N 13°31'43.7" W	
9 - 12	75.741	23.086	N 85°1'28.2" W	

THIS MAP IS NOT A CERTIFIED SURVEY AND HAS NOT BEEN REVIEWED BY A LOCAL GOVERNMENT AGENCY FOR COMPLIANCE WITH ANY APPLICABLE LAND DEVELOPMENT REGULATIONS. THE PROPERTY SHOWN ON THIS MAP WAS LOCATED FOR THE NORTH CAROLINA DEPARTMENT OF TRANSPORTATION FOR HIGHWAY DESIGN PURPOSES. SOME ERROR MAY EXIST BETWEEN THE GRAPHICAL AND ACTUAL GROUND LOCATIONS OF PROPERTY LINES. THIS MAP IS TO BE USED AS A GRAPHICAL REPRESENTATION OF THE NCDOT'S INTENT TO ACQUIRE PROPERTY FOR RIGHT OF WAY PURPOSES, AND IN NO WAY REPRESENTS AN ACTUAL BOUNDARY SURVEY OF THIS PROPERTY.

NORTH CAROLINA DEPARTMENT OF TRANSPORTATION	
RIGHT OF WAY BRANCH	
GLEND A ANNE GEORGE FOUST	01-18-2024
PARCEL # 170_Rem	Z:\CADD\U4758\DDRAFT\U4758_dee
DB 6811 PG 520	UNKNOWN SCALE


TYPE	COUNT	SQR FEET	ACRES
Parcel	1	47492.026	1.090
PUE Right	1	404.647	0.009
ROW Right	2	3073.000	0.071
TDE Right	1	4470.184	0.103
TCE Right	1	851.902	0.020
REM Right	1	44419.025	1.020
ROW Left	0	0.000	0.000
PDE Left	0	0.000	0.000
PDE Right	0	0.000	0.000
TDE Left	0	0.000	0.000
TCE Left	0	0.000	0.000
PUE Left	0	0.000	0.000
TSE Left	0	0.000	0.000
TSE Right	0	0.000	0.000
DUE Left	0	0.000	0.000
DUE Right	0	0.000	0.000
DTE Left	0	0.000	0.000
DTE Right	0	0.000	0.000
AUE_Left	0	0.000	0.000
AUE_Right	0	0.000	0.000
PCE Left	0	0.000	0.000
PCE Right	0	0.000	0.000
TUE Left	0	0.000	0.000
TUE Right	0	0.000	0.000
REM Left	0	0.000	0.000
Other Left	0	0.000	0.000
Other Right	0	0.000	0.000
PE Left	0	0.000	0.000
PE Right	0	0.000	0.000

THIS MAP IS NOT A CERTIFIED SURVEY AND HAS NOT BEEN REVIEWED BY A LOCAL GOVERNMENT AGENCY FOR COMPLIANCE WITH ANY APPLICABLE LAND DEVELOPMENT REGULATIONS. THE PROPERTY SHOWN ON THIS MAP WAS LOCATED FOR THE NORTH CAROLINA DEPARTMENT OF TRANSPORTATION FOR HIGHWAY DESIGN PURPOSES. SOME ERROR MAY EXIST BETWEEN THE GRAPHICAL AND ACTUAL GROUND LOCATIONS OF PROPERTY LINES. THIS MAP IS TO BE USED AS A GRAPHICAL REPRESENTATION OF THE NCDOT'S INTENT TO ACQUIRE PROPERTY FOR RIGHT OF WAY PURPOSES, AND IN NO WAY REPRESENTS AN ACTUAL BOUNDARY SURVEY OF THIS PROPERTY.

NORTH CAROLINA DEPARTMENT OF TRANSPORTATION	
RIGHT OF WAY BRANCH	
GLEND A ANNE GEORGE FOUST	01-18-2024
PARCEL # 170_Rem	Z:\CADD\U4758\DDRAFT\U4758_dee
DB 6811 PG 520	UNKNOWN SCALE



-Y29- Sta 24+00

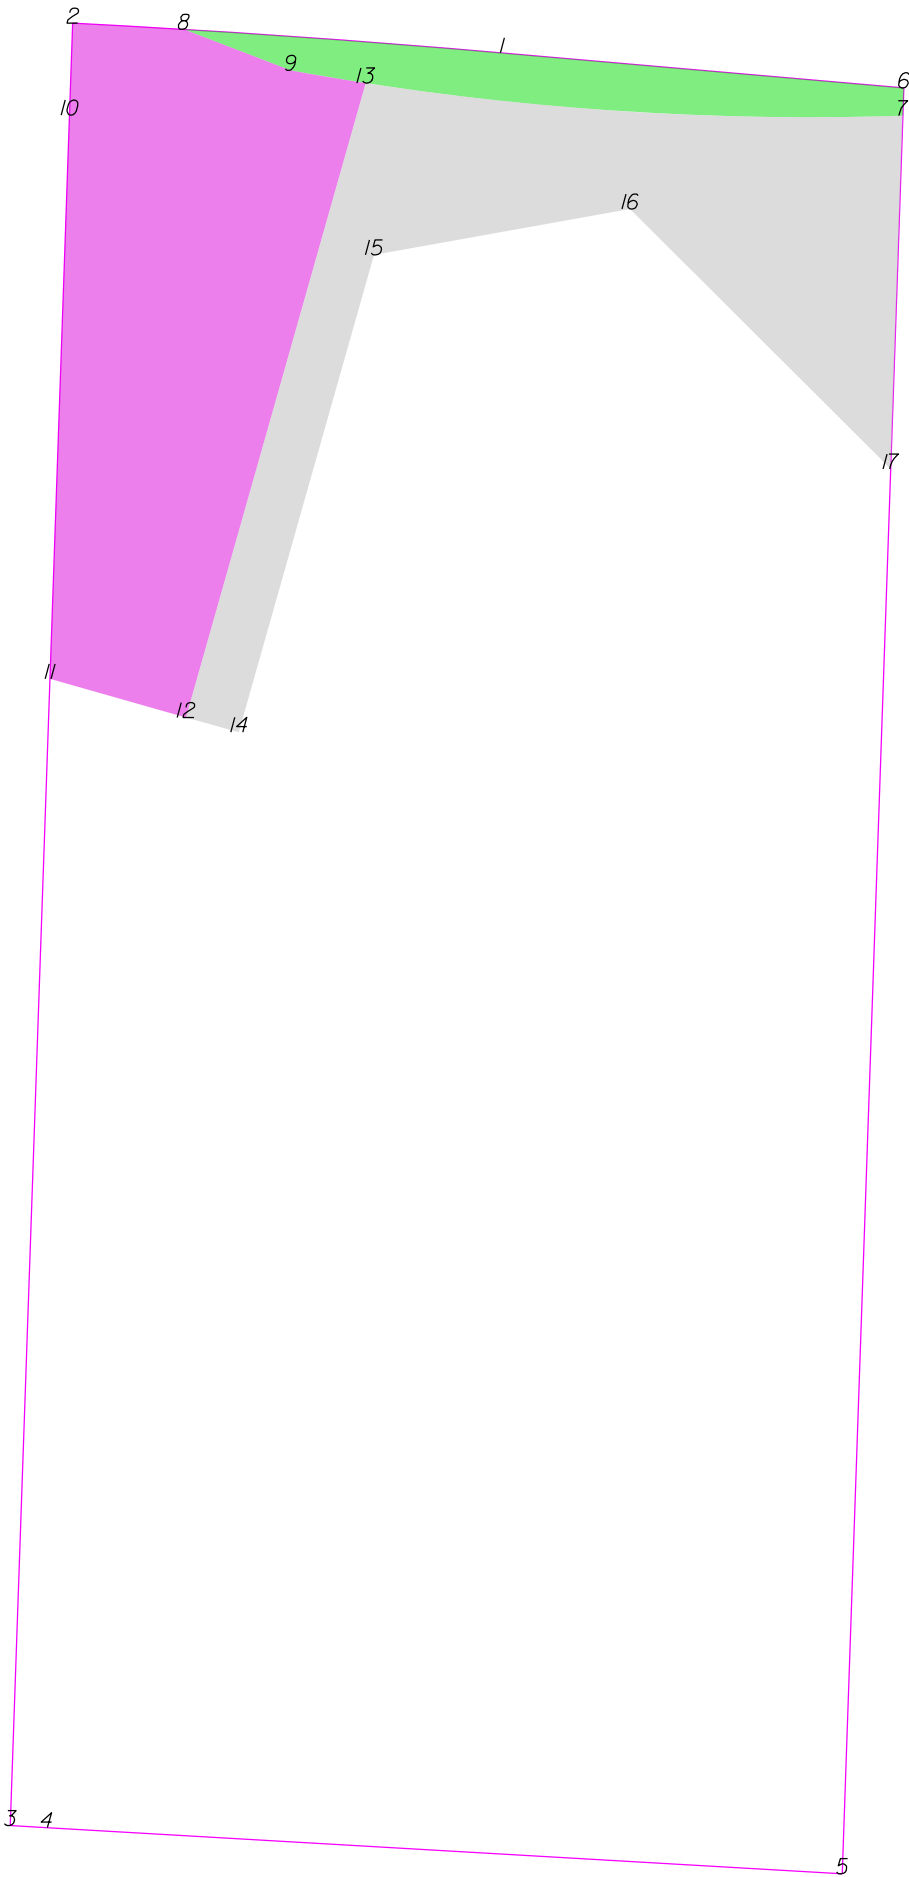

THIS MAP IS NOT A CERTIFIED SURVEY AND HAS NOT BEEN REVIEWED BY A LOCAL GOVERNMENT AGENCY FOR COMPLIANCE WITH ANY APPLICABLE LAND DEVELOPMENT REGULATIONS. THE PROPERTY SHOWN ON THIS MAP WAS LOCATED FOR THE NORTH CAROLINA DEPARTMENT OF TRANSPORTATION FOR HIGHWAY DESIGN PURPOSES. SOME ERROR MAY EXIST BETWEEN THE GRAPHICAL AND ACTUAL GROUND LOCATIONS OF PROPERTY LINES. THIS MAP IS TO BE USED AS A GRAPHICAL REPRESENTATION OF THE NCDOT'S INTENT TO ACQUIRE PROPERTY FOR RIGHT OF WAY PURPOSES, AND IN NO WAY REPRESENTS AN ACTUAL BOUNDARY SURVEY OF THIS PROPERTY.

NORTH CAROLINA DEPARTMENT OF TRANSPORTATION	
RIGHT OF WAY BRANCH	
GLEND A ANNE GEORGE FOUST	12-8-2021
PARCEL # 171	S:\CADD\U4758\DDRAFT\U4758_dee
DB 6803 PG 132	UNKNOWN SCALE

	SQR FT	ACRES		SQR M		HECTARES	
ROW Left	905.565	0.021		84130		0.008	
FROM - TO		DISTANCE (FT/M)		BEARING		RADIUS (FT/M)	
-Y29- Sta 24+00 - 7		160.094	48.797	S 83°1'40.2" W			
7 - 6		5.032	1.534	N 1°58'39.1" E			
6 - 1		72.571	22.120	N 85°1'28.2" W			
1 - 8		57.511	17.529	N 85°46'31.1" W	2194.441	668.867	57.513
8 - 9		20.609	6.282	S 68°58'46.3" E			17.530
9 - 7		110.544	33.694	S 85°45'45.8" E	525.000	160.020	110.749
							33.756

	SQR FT	ACRES		SQR M		HECTARES	
PDE Left	4694.200	0.108		436107		0.044	
FROM - TO		DISTANCE (FT/M)		BEARING		RADIUS (FT/M)	
-Y29- Sta 24+00 - 8		288.416	87.909	S 89°13'49.9" W			
8 - 2		20.005	6.097	N 86°47'14.2" W	2194.441	668.867	20.005
2 - 10		16.567	5.050	S 1°58'55.1" W			6.097
10 - 11		101.570	30.959	S 1°58'55.1" W			
11 - 12		25.433	7.752	S 74°8'8.8" E			
12 - 13		118.726	36.188	N 15°48'33.9" E			
13 - 9		13.703	4.177	N 80°28'1.9" W	525.000	160.020	13.704
9 - 8		20.609	6.282	N 68°58'46.3" W			4.177


	SQR FT	ACRES		SQR M		HECTARES	
TDE Left	4102.249	0.094		381113		0.038	
FROM - TO		DISTANCE (FT/M)		BEARING		RADIUS (FT/M)	
-Y29- Sta 24+00 - 7		160.094	48.797	S 83°1'40.2" W			
7 - 13		96.908	29.537	N 86°30'37.8" W	525.000	160.020	97.046
13 - 12		118.726	36.188	S 15°48'33.9" W			29.580
12 - 14		9.885	3.013	S 74°31'32.7" E			
14 - 15		89.316	27.224	N 15°48'3.9" E			
15 - 16		46.826	14.273	N 79°50'59.7" E			
16 - 17		66.295	20.207	S 45°4'17.3" E			
17 - 7		63.638	19.397	N 1°58'39.1" E			

TYPE	COUNT	SQR FEET	ACRES
Parcel	1	48529.729	1.114
ROW Left	1	905.565	0.021
PDE Left	1	4694.200	0.108
TDE Left	1	4102.249	0.094
ROW Right	0	0.000	0.000
PDE Right	0	0.000	0.000
TDE Right	0	0.000	0.000
TCE Left	0	0.000	0.000
TCE Right	0	0.000	0.000
PUE Left	0	0.000	0.000
PUE Right	0	0.000	0.000
TSE Left	0	0.000	0.000
TSE Right	0	0.000	0.000
DUE Left	0	0.000	0.000
DUE Right	0	0.000	0.000
DTE Left	0	0.000	0.000
DTE Right	0	0.000	0.000
AUE_Left	0	0.000	0.000
AUE_Right	0	0.000	0.000
PCE Left	0	0.000	0.000
PCE Right	0	0.000	0.000
TUE Left	0	0.000	0.000
TUE Right	0	0.000	0.000
REM Left	0	0.000	0.000
REM Right	0	0.000	0.000
Other Left	0	0.000	0.000
Other Right	0	0.000	0.000
PE Left	0	0.000	0.000
PE Right	0	0.000	0.000

THIS MAP IS NOT A CERTIFIED SURVEY AND HAS NOT BEEN REVIEWED BY A LOCAL GOVERNMENT AGENCY FOR COMPLIANCE WITH ANY APPLICABLE LAND DEVELOPMENT REGULATIONS. THE PROPERTY SHOWN ON THIS MAP WAS LOCATED FOR THE NORTH CAROLINA DEPARTMENT OF TRANSPORTATION FOR HIGHWAY DESIGN PURPOSES. SOME ERROR MAY EXIST BETWEEN THE GRAPHICAL AND ACTUAL GROUND LOCATIONS OF PROPERTY LINES. THIS MAP IS TO BE USED AS A GRAPHICAL REPRESENTATION OF THE NCDOT'S INTENT TO ACQUIRE PROPERTY FOR RIGHT OF WAY PURPOSES, AND IN NO WAY REPRESENTS AN ACTUAL BOUNDARY SURVEY OF THIS PROPERTY.

NORTH CAROLINA DEPARTMENT OF TRANSPORTATION	
RIGHT OF WAY BRANCH	
GLEND A ANNE GEORGE FOUST	12-8-2021
PARCEL # 171	S:\CADD\U4758\DDRAFT\U4758_dee
DB 6803 PG 132	UNKNOWN SCALE

-Y27- Sta 13+00

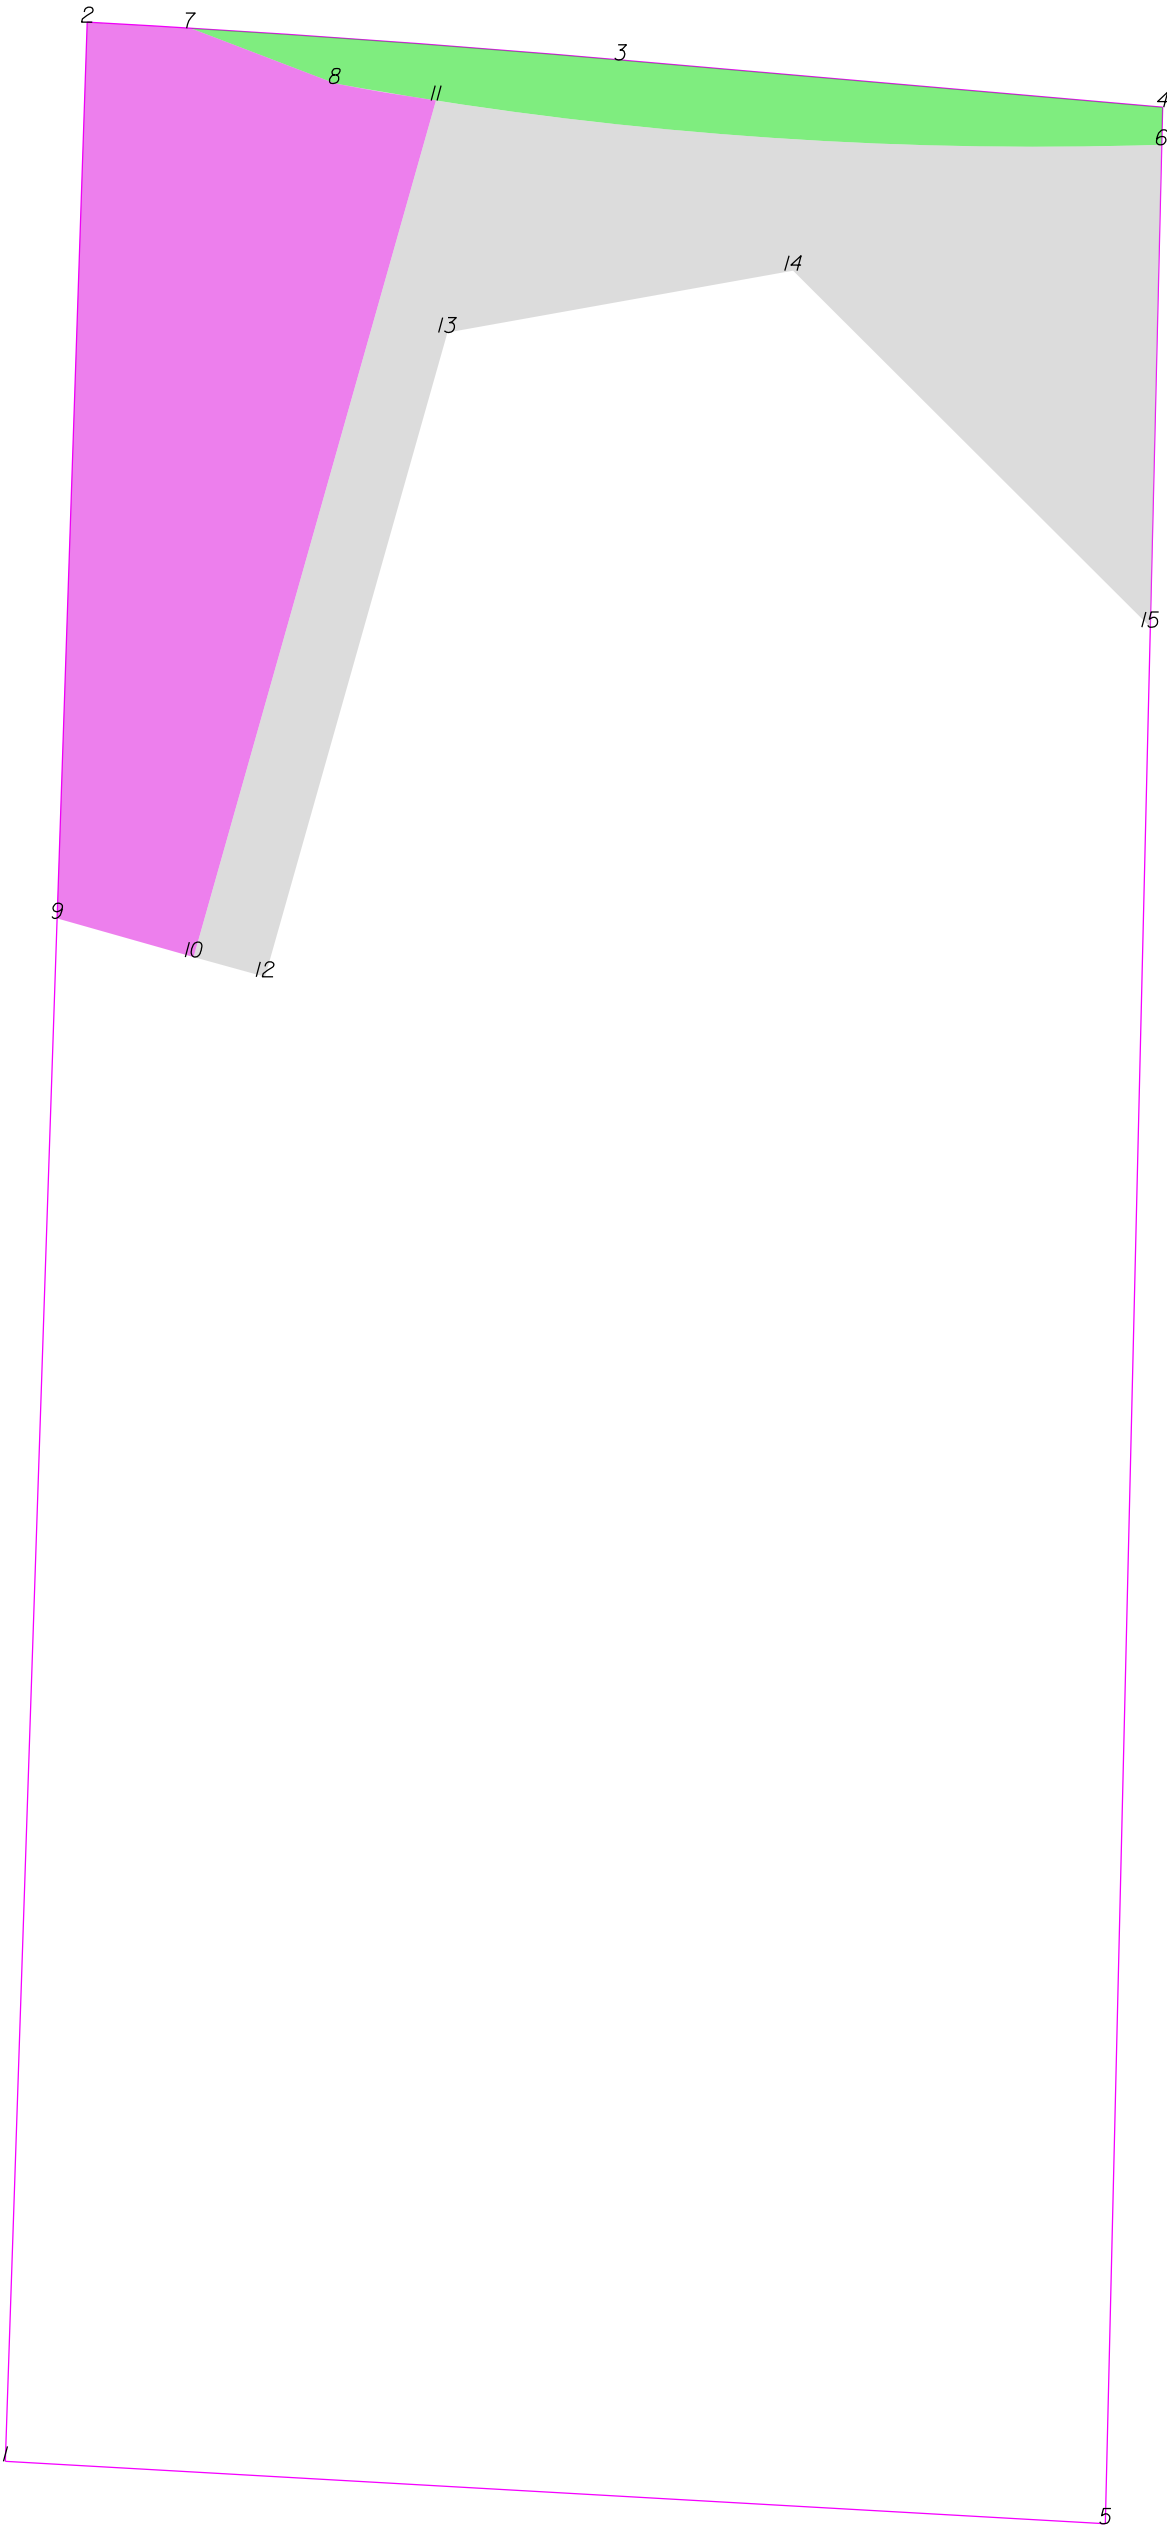

THIS MAP IS NOT A CERTIFIED SURVEY AND HAS NOT BEEN REVIEWED BY A LOCAL GOVERNMENT AGENCY FOR COMPLIANCE WITH ANY APPLICABLE LAND DEVELOPMENT REGULATIONS. THE PROPERTY SHOWN ON THIS MAP WAS LOCATED FOR THE NORTH CAROLINA DEPARTMENT OF TRANSPORTATION FOR HIGHWAY DESIGN PURPOSES. SOME ERROR MAY EXIST BETWEEN THE GRAPHICAL AND ACTUAL GROUND LOCATIONS OF PROPERTY LINES. THIS MAP IS TO BE USED AS A GRAPHICAL REPRESENTATION OF THE NCDOT'S INTENT TO ACQUIRE PROPERTY FOR RIGHT OF WAY PURPOSES, AND IN NO WAY REPRESENTS AN ACTUAL BOUNDARY SURVEY OF THIS PROPERTY.

NORTH CAROLINA DEPARTMENT OF TRANSPORTATION	
RIGHT OF WAY BRANCH	
PATRICIA A. GEORGE	07-6-2023
PARCEL # 171	S:\CADD\U4758\DDRAFT\U4758_dee
DB 6803 PG 132	UNKNOWN SCALE

	SQR FT	ACRES	SQR M	HECTARES
ROW Right	905.702	0.021	84.143	0.008
FROM - TO	DISTANCE (FT/M)	BEARING	RADIUS (FT/M)	CURVE LENGTH (FT/M)
-Y27- Sta 13+00 - 6	130.808	39.871	S 69°9'37.3" E	
6 - 4	5.029	1.533	N 1°21'27.3" E	
4 - 3	72.571	22.120	N 85°1'28.2" W	
3 - 7	57.511	17.529	N 85°46'31.1" W	2194.441
7 - 8	20.609	6.282	S 68°58'46.3" E	668.867
8 - 6	110.598	33.710	S 85°45'56.5" E	57.513
			525.000	17.530
			160.020	110.804
				33.773


	SQR FT	ACRES	SQR M	HECTARES
PDE Right	3949.740	0.091	366.944	0.037
FROM - TO	DISTANCE (FT/M)	BEARING	RADIUS (FT/M)	CURVE LENGTH (FT/M)
-Y27- Sta 13+00 - 7	31.822	9.699	S 13°13'47.7" W	
7 - 2	13.801	4.207	N 86°42'22.7" W	2194.441
2 - 9	119.586	36.450	S 1°55'24.5" W	668.867
9 - 10	18.918	5.766	S 74°8'8.8" E	13.801
10 - 11	118.726	36.188	N 15°48'33.9" E	4.207
11 - 8	13.703	4.177	N 80°28'1.9" W	
8 - 7	20.609	6.282	N 68°58'46.3" W	525.000
			160.020	13.704
				4.177

	SQR FT	ACRES	SQR M	HECTARES
TDE Right	4127.884	0.095	383.495	0.038
FROM - TO	DISTANCE (FT/M)	BEARING	RADIUS (FT/M)	CURVE LENGTH (FT/M)
-Y27- Sta 13+00 - 6	130.808	39.871	S 69°9'37.3" E	
6 - 11	96.962	29.554	N 86°30'48.5" W	525.000
11 - 10	118.726	36.188	S 15°48'33.9" W	160.020
10 - 12	9.885	3.013	S 74°31'32.7" E	97.100
12 - 13	89.316	27.224	N 15°48'3.9" E	29.596
13 - 14	46.826	14.273	N 79°50'59.7" E	
14 - 15	67.321	20.519	S 45°4'17.3" E	
15 - 6	64.344	19.612	N 1°21'27.3" E	

TYPE	COUNT	SQR FEET	ACRES
Parcel	1	47126.634	1.082
ROW Right	1	905.702	0.021
PDE Right	1	3949.740	0.091
TDE Right	1	4127.884	0.095
ROW Left	0	0.000	0.000
PDE Left	0	0.000	0.000
TDE Left	0	0.000	0.000
TCE Left	0	0.000	0.000
TCE Right	0	0.000	0.000
PUE Left	0	0.000	0.000
PUE Right	0	0.000	0.000
TSE Left	0	0.000	0.000
TSE Right	0	0.000	0.000
DUE Left	0	0.000	0.000
DUE Right	0	0.000	0.000
DTE Left	0	0.000	0.000
DTE Right	0	0.000	0.000
AUE_Left	0	0.000	0.000
AUE_Right	0	0.000	0.000
PCE Left	0	0.000	0.000
PCE Right	0	0.000	0.000
TUE Left	0	0.000	0.000
TUE Right	0	0.000	0.000
REM Left	0	0.000	0.000
REM Right	0	0.000	0.000
Other Left	0	0.000	0.000
Other Right	0	0.000	0.000
PE Left	0	0.000	0.000
PE Right	0	0.000	0.000

THIS MAP IS NOT A CERTIFIED SURVEY AND HAS NOT BEEN REVIEWED BY A LOCAL GOVERNMENT AGENCY FOR COMPLIANCE WITH ANY APPLICABLE LAND DEVELOPMENT REGULATIONS. THE PROPERTY SHOWN ON THIS MAP WAS LOCATED FOR THE NORTH CAROLINA DEPARTMENT OF TRANSPORTATION FOR HIGHWAY DESIGN PURPOSES. SOME ERROR MAY EXIST BETWEEN THE GRAPHICAL AND ACTUAL GROUND LOCATIONS OF PROPERTY LINES. THIS MAP IS TO BE USED AS A GRAPHICAL REPRESENTATION OF THE NCDOT'S INTENT TO ACQUIRE PROPERTY FOR RIGHT OF WAY PURPOSES, AND IN NO WAY REPRESENTS AN ACTUAL BOUNDARY SURVEY OF THIS PROPERTY.

NORTH CAROLINA DEPARTMENT OF TRANSPORTATION	
RIGHT OF WAY BRANCH	
PATRICIA A.GEORGE	07-6-2023
PARCEL # 171	S:\CADD\U4758\DDRAFT\U4758_dee
DB 6803 PG 132	UNKNOWN SCALE

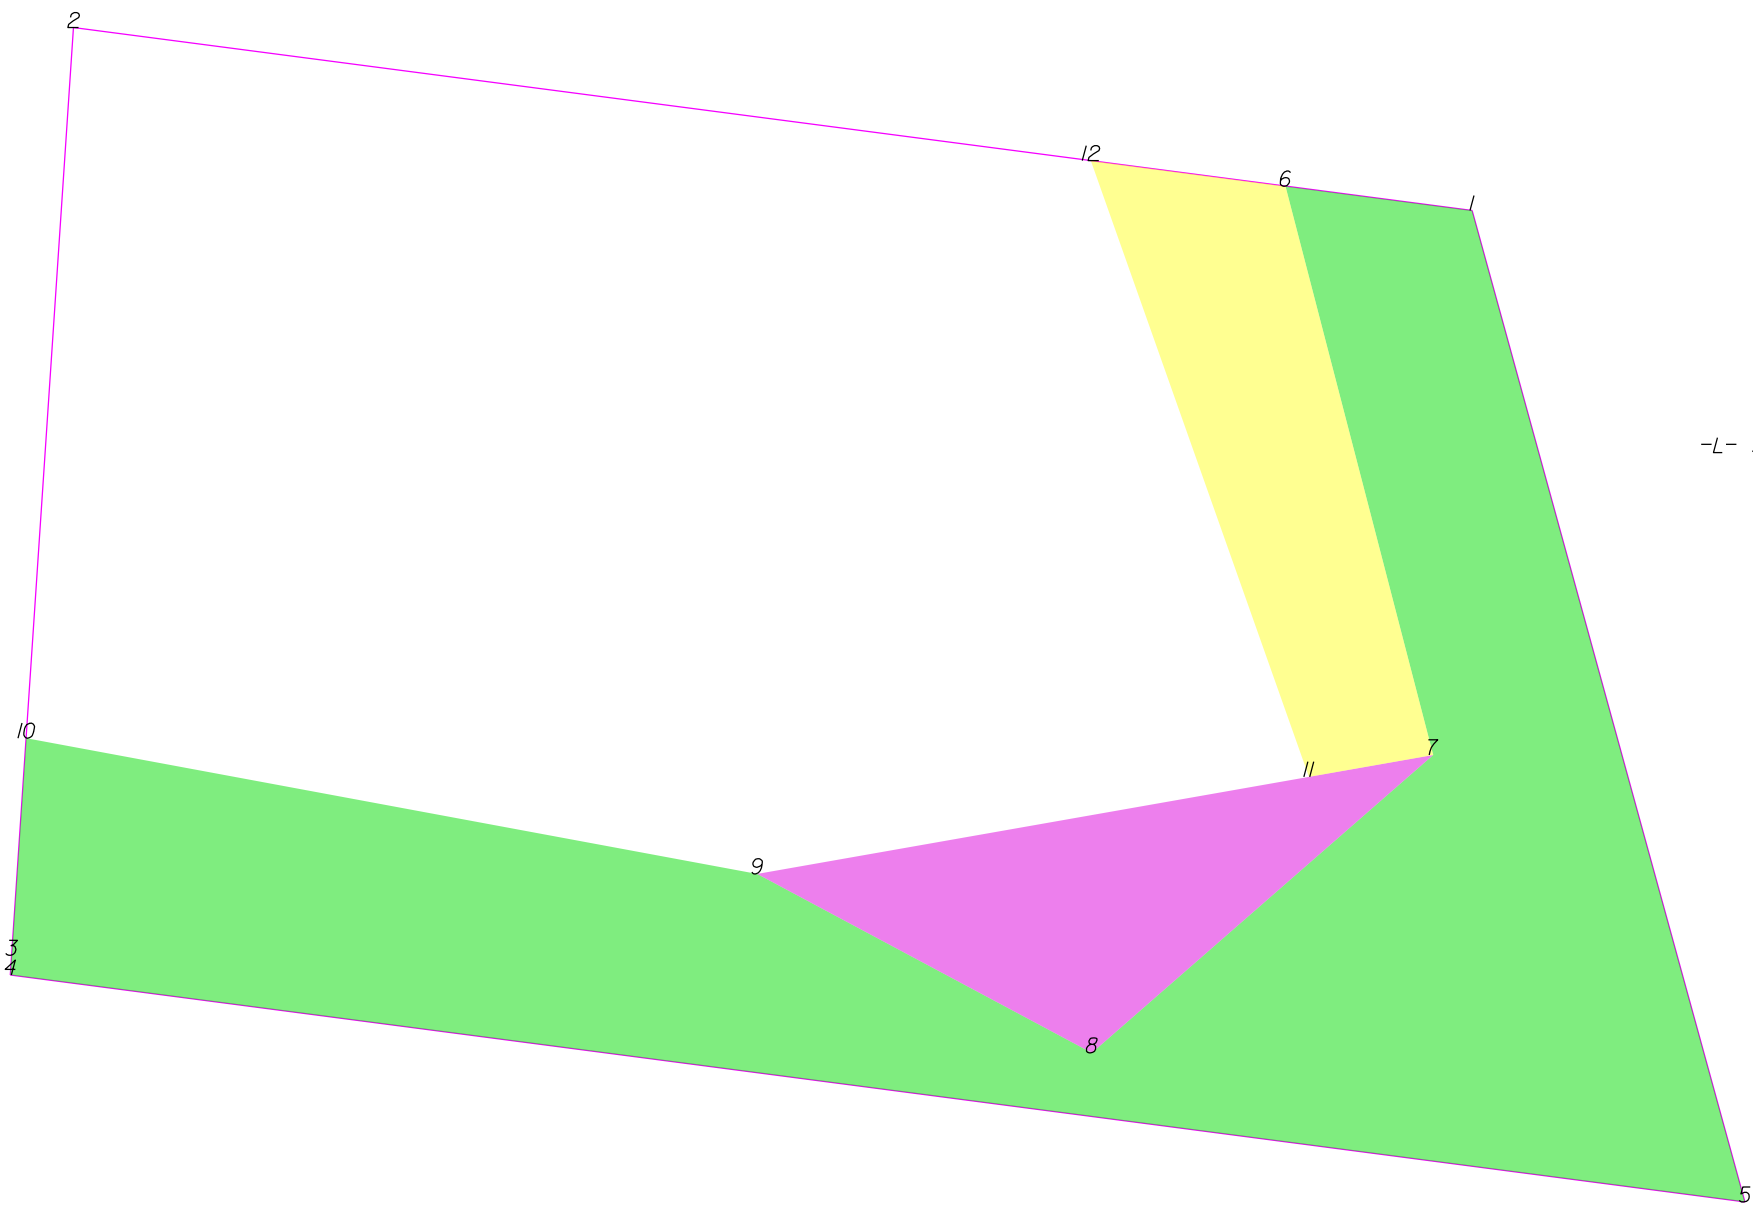

-L- Sta 239+00



THIS MAP IS NOT A CERTIFIED SURVEY AND HAS NOT BEEN REVIEWED BY A LOCAL GOVERNMENT AGENCY FOR COMPLIANCE WITH ANY APPLICABLE LAND DEVELOPMENT REGULATIONS. THE PROPERTY SHOWN ON THIS MAP WAS LOCATED FOR THE NORTH CAROLINA DEPARTMENT OF TRANSPORTATION FOR HIGHWAY DESIGN PURPOSES. SOME ERROR MAY EXIST BETWEEN THE GRAPHICAL AND ACTUAL GROUND LOCATIONS OF PROPERTY LINES. THIS MAP IS TO BE USED AS A GRAPHICAL REPRESENTATION OF THE NCDOT'S INTENT TO ACQUIRE PROPERTY FOR RIGHT OF WAY PURPOSES, AND IN NO WAY REPRESENTS AN ACTUAL BOUNDARY SURVEY OF THIS PROPERTY.

NORTH CAROLINA DEPARTMENT OF TRANSPORTATION	
RIGHT OF WAY BRANCH	
KEVIN A.ROBINSON	12-8-2021
PARCEL # 172	S:\CADD\U4758\DDRAFT\U4758_dee
DB 7811 PG 1443	UNKNOWN SCALE

	SQR FT	ACRES		SQR M	HECTARES		
ROW Left	8247.588	0.189		766.229	0.077		
FROM - TO	DISTANCE (FT/M)		BEARING	RADIUS (FT/M)		CURVE LENGTH (FT/M)	
-L- Sta 239+00 - 5	91.951	28.027	S 3°17'1.4" W				
5 - 1	132.836	40.488	N 15°23'6.7" W				
1 - 6	24.316	7.412	N 82°32'49.4" W				
6 - 7	75.914	23.139	S 14°33'33.9" E				
7 - 8	58.530	17.840	S 48°52'56.0" W				
8 - 9	49.031	14.945	N 61°51'30.7" W				
9 - 10	96.031	29.270	N 79°28'55.2" W				
10 - 3	28.117	8.570	S 3°48'58.4" W				
3 - 4	2.559	0.780	S 3°48'58.4" W				
4 - 5	225.966	68.875	S 82°32'49.4" E				


	SQR FT	ACRES		SQR M	HECTARES		
PDE Left	1341.891	0.031		124.666	0.012		
FROM - TO	DISTANCE (FT/M)		BEARING	RADIUS (FT/M)		CURVE LENGTH (FT/M)	
-L- Sta 239+00 - 9	141.755	43.207	S 69°36'1.1" W				
9 - 8	49.031	14.945	S 61°51'30.7" E				
8 - 7	58.530	17.840	N 48°52'56.0" E				
7 - 11	16.300	4.968	S 80°1'17.3" W				
11 - 9	72.370	22.058	S 80°1'17.3" W				

	SQR FT	ACRES		SQR M	HECTARES		
TCE Left	1570.339	0.036		145.890	0.015		
FROM - TO	DISTANCE (FT/M)		BEARING	RADIUS (FT/M)		CURVE LENGTH (FT/M)	
-L- Sta 239+00 - 6	75.700	23.073	N 58°36'33.3" W				
6 - 12	25.340	7.724	N 82°32'49.4" W				
12 - 11	84.422	25.732	S 19°28'57.1" E				
11 - 7	16.300	4.968	N 80°1'17.3" E				
7 - 6	75.914	23.139	N 14°33'33.9" W				

TYPE	COUNT	SQR FEET	ACRES
Parcel	1	24983.685	0.574
ROW Left	1	8247.588	0.189
PDE Left	1	1341.891	0.031
TCE Left	1	1570.339	0.036
ROW Right	0	0.000	0.000
PDE Right	0	0.000	0.000
TDE Left	0	0.000	0.000
TDE Right	0	0.000	0.000
TCE Right	0	0.000	0.000
PUE Left	0	0.000	0.000
PUE Right	0	0.000	0.000
TSE Left	0	0.000	0.000
TSE Right	0	0.000	0.000
DUE Left	0	0.000	0.000
DUE Right	0	0.000	0.000
DTE Left	0	0.000	0.000
DTE Right	0	0.000	0.000
AUE_Left	0	0.000	0.000
AUE_Right	0	0.000	0.000
PCE Left	0	0.000	0.000
PCE Right	0	0.000	0.000
TUE Left	0	0.000	0.000
TUE Right	0	0.000	0.000
REM Left	0	0.000	0.000
REM Right	0	0.000	0.000
Other Left	0	0.000	0.000
Other Right	0	0.000	0.000
PE Left	0	0.000	0.000
PE Right	0	0.000	0.000

THIS MAP IS NOT A CERTIFIED SURVEY AND HAS NOT BEEN REVIEWED BY A LOCAL GOVERNMENT AGENCY FOR COMPLIANCE WITH ANY APPLICABLE LAND DEVELOPMENT REGULATIONS. THE PROPERTY SHOWN ON THIS MAP WAS LOCATED FOR THE NORTH CAROLINA DEPARTMENT OF TRANSPORTATION FOR HIGHWAY DESIGN PURPOSES. SOME ERROR MAY EXIST BETWEEN THE GRAPHICAL AND ACTUAL GROUND LOCATIONS OF PROPERTY LINES. THIS MAP IS TO BE USED AS A GRAPHICAL REPRESENTATION OF THE NCDOT'S INTENT TO ACQUIRE PROPERTY FOR RIGHT OF WAY PURPOSES, AND IN NO WAY REPRESENTS AN ACTUAL BOUNDARY SURVEY OF THIS PROPERTY.

NORTH CAROLINA DEPARTMENT OF TRANSPORTATION	
RIGHT OF WAY BRANCH	
KEVIN A.ROBINSON	12-8-2021
PARCEL # 172	S:\CADD\U4758\DDRAFT\U4758_dee
DB 7811 PG 1443	UNKNOWN SCALE

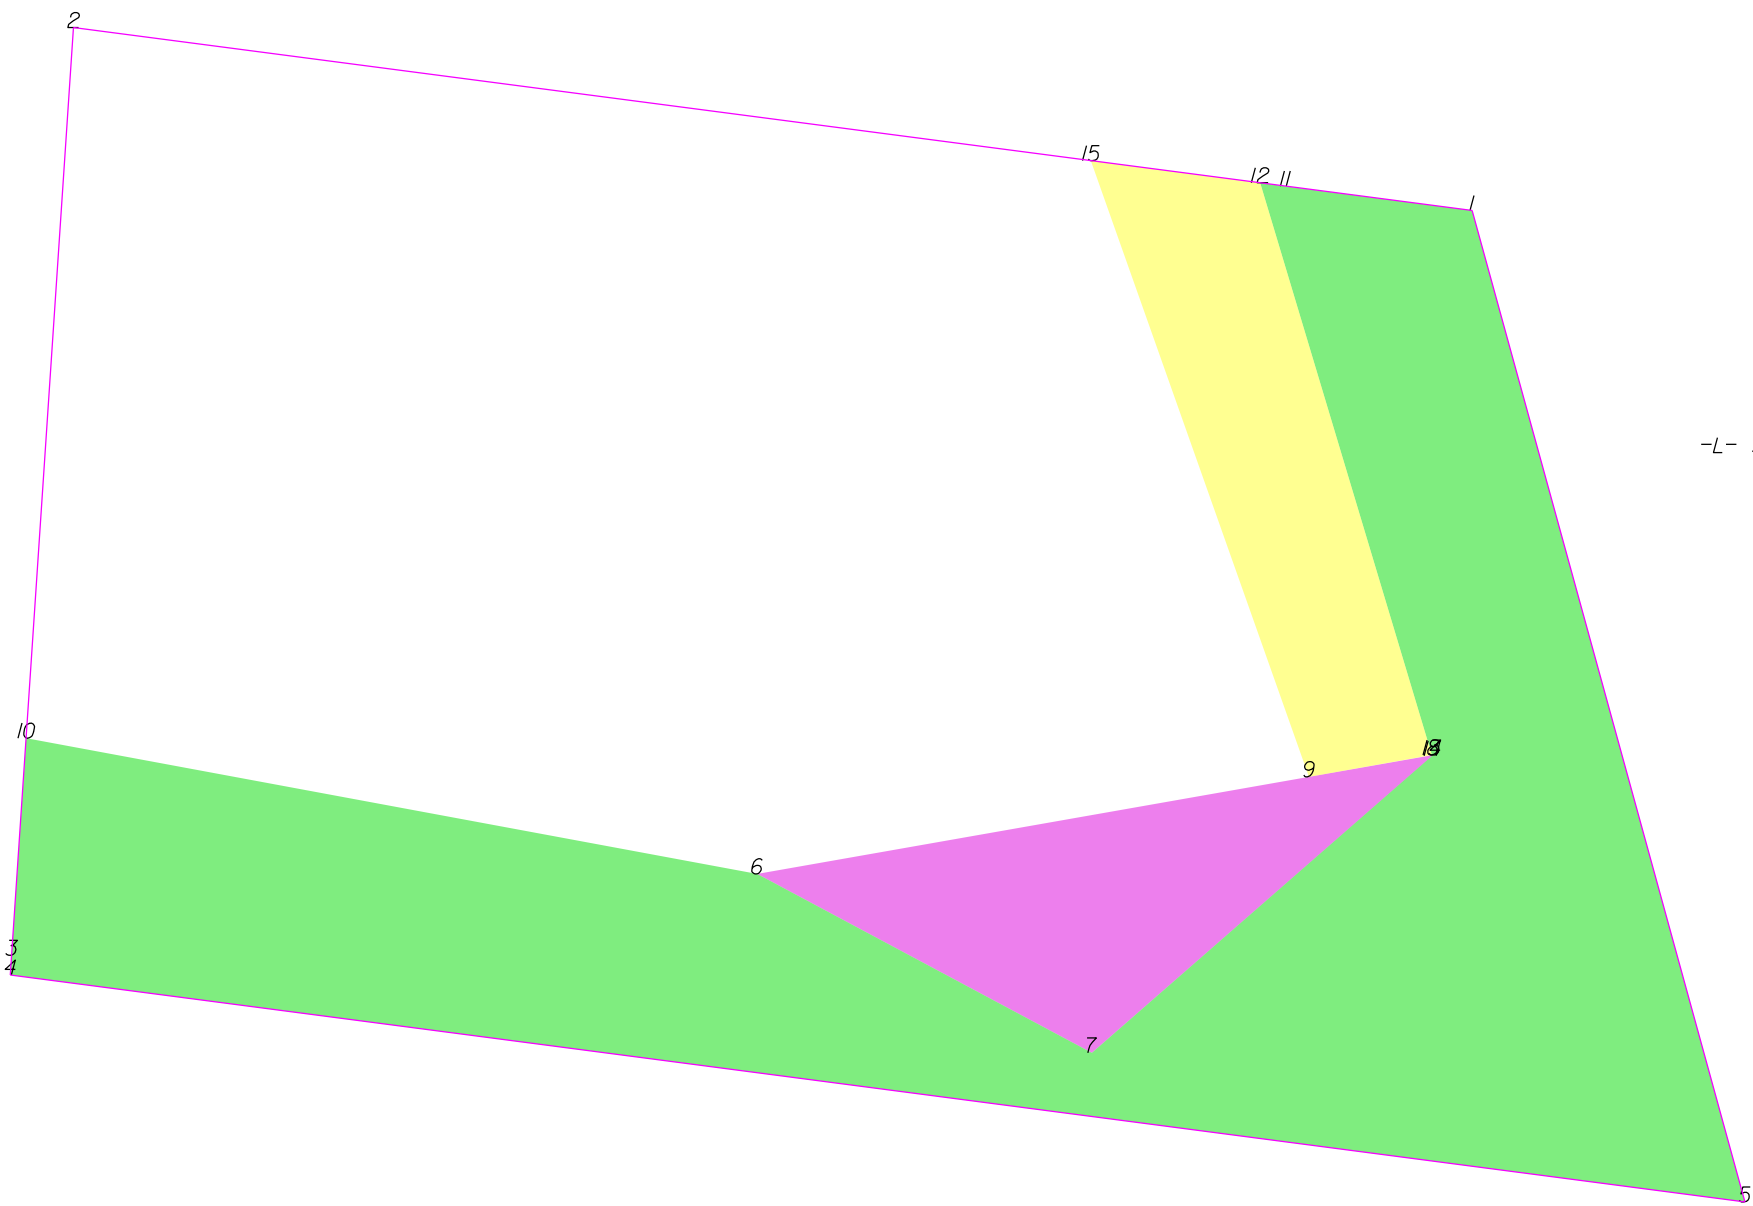

THIS MAP IS NOT A CERTIFIED SURVEY AND HAS NOT BEEN REVIEWED BY A LOCAL GOVERNMENT AGENCY FOR COMPLIANCE WITH ANY APPLICABLE LAND DEVELOPMENT REGULATIONS. THE PROPERTY SHOWN ON THIS MAP WAS LOCATED FOR THE NORTH CAROLINA DEPARTMENT OF TRANSPORTATION FOR HIGHWAY DESIGN PURPOSES. SOME ERROR MAY EXIST BETWEEN THE GRAPHICAL AND ACTUAL GROUND LOCATIONS OF PROPERTY LINES. THIS MAP IS TO BE USED AS A GRAPHICAL REPRESENTATION OF THE NCDOT'S INTENT TO ACQUIRE PROPERTY FOR RIGHT OF WAY PURPOSES, AND IN NO WAY REPRESENTS AN ACTUAL BOUNDARY SURVEY OF THIS PROPERTY.

NORTH CAROLINA DEPARTMENT OF TRANSPORTATION	
RIGHT OF WAY BRANCH	
KEVIN A.ROBINSON	04-2-2024
PARCEL # 172	Z:\CADD\U4758\DDRAFT\U4758_dee
DB 7811 PG 1443	UNKNOWN SCALE

	SQR FT	ACRES	SQR M	HECTARES
PDE Left	1341.891	0.031	124.666	0.012
FROM - TO	DISTANCE (FT/M)	BEARING	RADIUS (FT/M)	CURVE LENGTH (FT/M)
-L- Sta 239+00 - 6	141.755	43.207	S 69°36'1.1" W	
6 - 7	49.031	14.945	S 61°51'30.7" E	
7 - 8	58.530	17.840	N 48°52'56.0" E	
8 - 9	16.300	4.968	S 80°1'17.3" W	
9 - 6	72.370	22.058	S 80°1'17.3" W	


	SQR FT	ACRES	SQR M	HECTARES
ROW Left	8370.183	0.192	777.619	0.078
FROM - TO	DISTANCE (FT/M)	BEARING	RADIUS (FT/M)	CURVE LENGTH (FT/M)
-L- Sta 239+00 - 10	229.508	69.954	S 82°0'54.4" W	
10 - 3	28.117	8.570	S 3°48'58.4" W	
3 - 4	2.559	0.780	S 3°48'58.4" W	
4 - 5	225.966	68.875	S 82°32'49.4" E	
5 - 1	132.836	40.488	N 15°23'6.7" W	
1 - 11	24.316	7.412	N 82°32'49.4" W	
11 - 12	3.304	1.007	N 82°32'49.4" W	
12 - 13	77.194	23.529	S 16°42'40.8" E	
13 - 8	0.165	0.050	N 80°1'17.3" E	
8 - 14	0.180	0.055	S 48°52'56.0" W	
14 - 7	58.350	17.785	S 48°52'56.0" W	
7 - 6	49.031	14.945	N 61°51'30.7" W	
6 - 10	96.031	29.270	N 79°28'55.2" W	

	SQR FT	ACRES	SQR M	HECTARES
TCE Left	1447.745	0.033	134.500	0.013
FROM - TO	DISTANCE (FT/M)	BEARING	RADIUS (FT/M)	CURVE LENGTH (FT/M)
-L- Sta 239+00 - 12	78.731	23.997	N 59°35'5.5" W	
12 - 15	22.036	6.717	N 82°32'49.4" W	
15 - 9	84.422	25.732	S 19°28'57.1" E	
9 - 13	16.135	4.918	N 80°1'17.3" E	
13 - 12	77.194	23.529	N 16°42'40.8" W	

TYPE	COUNT	SQR FEET	ACRES
Parcel	1	24983.685	0.574
PDE Left	1	1341.891	0.031
ROW Left	1	8370.183	0.192
TCE Left	1	1447.745	0.033
ROW Right	0	0.000	0.000
PDE Right	0	0.000	0.000
TDE Left	0	0.000	0.000
TDE Right	0	0.000	0.000
TCE Right	0	0.000	0.000
PUE Left	0	0.000	0.000
PUE Right	0	0.000	0.000
TSE Left	0	0.000	0.000
TSE Right	0	0.000	0.000
DUE Left	0	0.000	0.000
DUE Right	0	0.000	0.000
DTE Left	0	0.000	0.000
DTE Right	0	0.000	0.000
AUE_Left	0	0.000	0.000
AUE_Right	0	0.000	0.000
PCE Left	0	0.000	0.000
PCE Right	0	0.000	0.000
TUE Left	0	0.000	0.000
TUE Right	0	0.000	0.000
REM Left	0	0.000	0.000
REM Right	0	0.000	0.000
Other Left	0	0.000	0.000
Other Right	0	0.000	0.000
PE Left	0	0.000	0.000
PE Right	0	0.000	0.000

THIS MAP IS NOT A CERTIFIED SURVEY AND HAS NOT BEEN REVIEWED BY A LOCAL GOVERNMENT AGENCY FOR COMPLIANCE WITH ANY APPLICABLE LAND DEVELOPMENT REGULATIONS. THE PROPERTY SHOWN ON THIS MAP WAS LOCATED FOR THE NORTH CAROLINA DEPARTMENT OF TRANSPORTATION FOR HIGHWAY DESIGN PURPOSES. SOME ERROR MAY EXIST BETWEEN THE GRAPHICAL AND ACTUAL GROUND LOCATIONS OF PROPERTY LINES. THIS MAP IS TO BE USED AS A GRAPHICAL REPRESENTATION OF THE NCDOT'S INTENT TO ACQUIRE PROPERTY FOR RIGHT OF WAY PURPOSES, AND IN NO WAY REPRESENTS AN ACTUAL BOUNDARY SURVEY OF THIS PROPERTY.

NORTH CAROLINA DEPARTMENT OF TRANSPORTATION	
RIGHT OF WAY BRANCH	
KEVIN A.ROBINSON	04-2-2024
PARCEL # 172	Z:\CADD\U4758\DDRAFT\U4758_dee
DB 7811 PG 1443	UNKNOWN SCALE

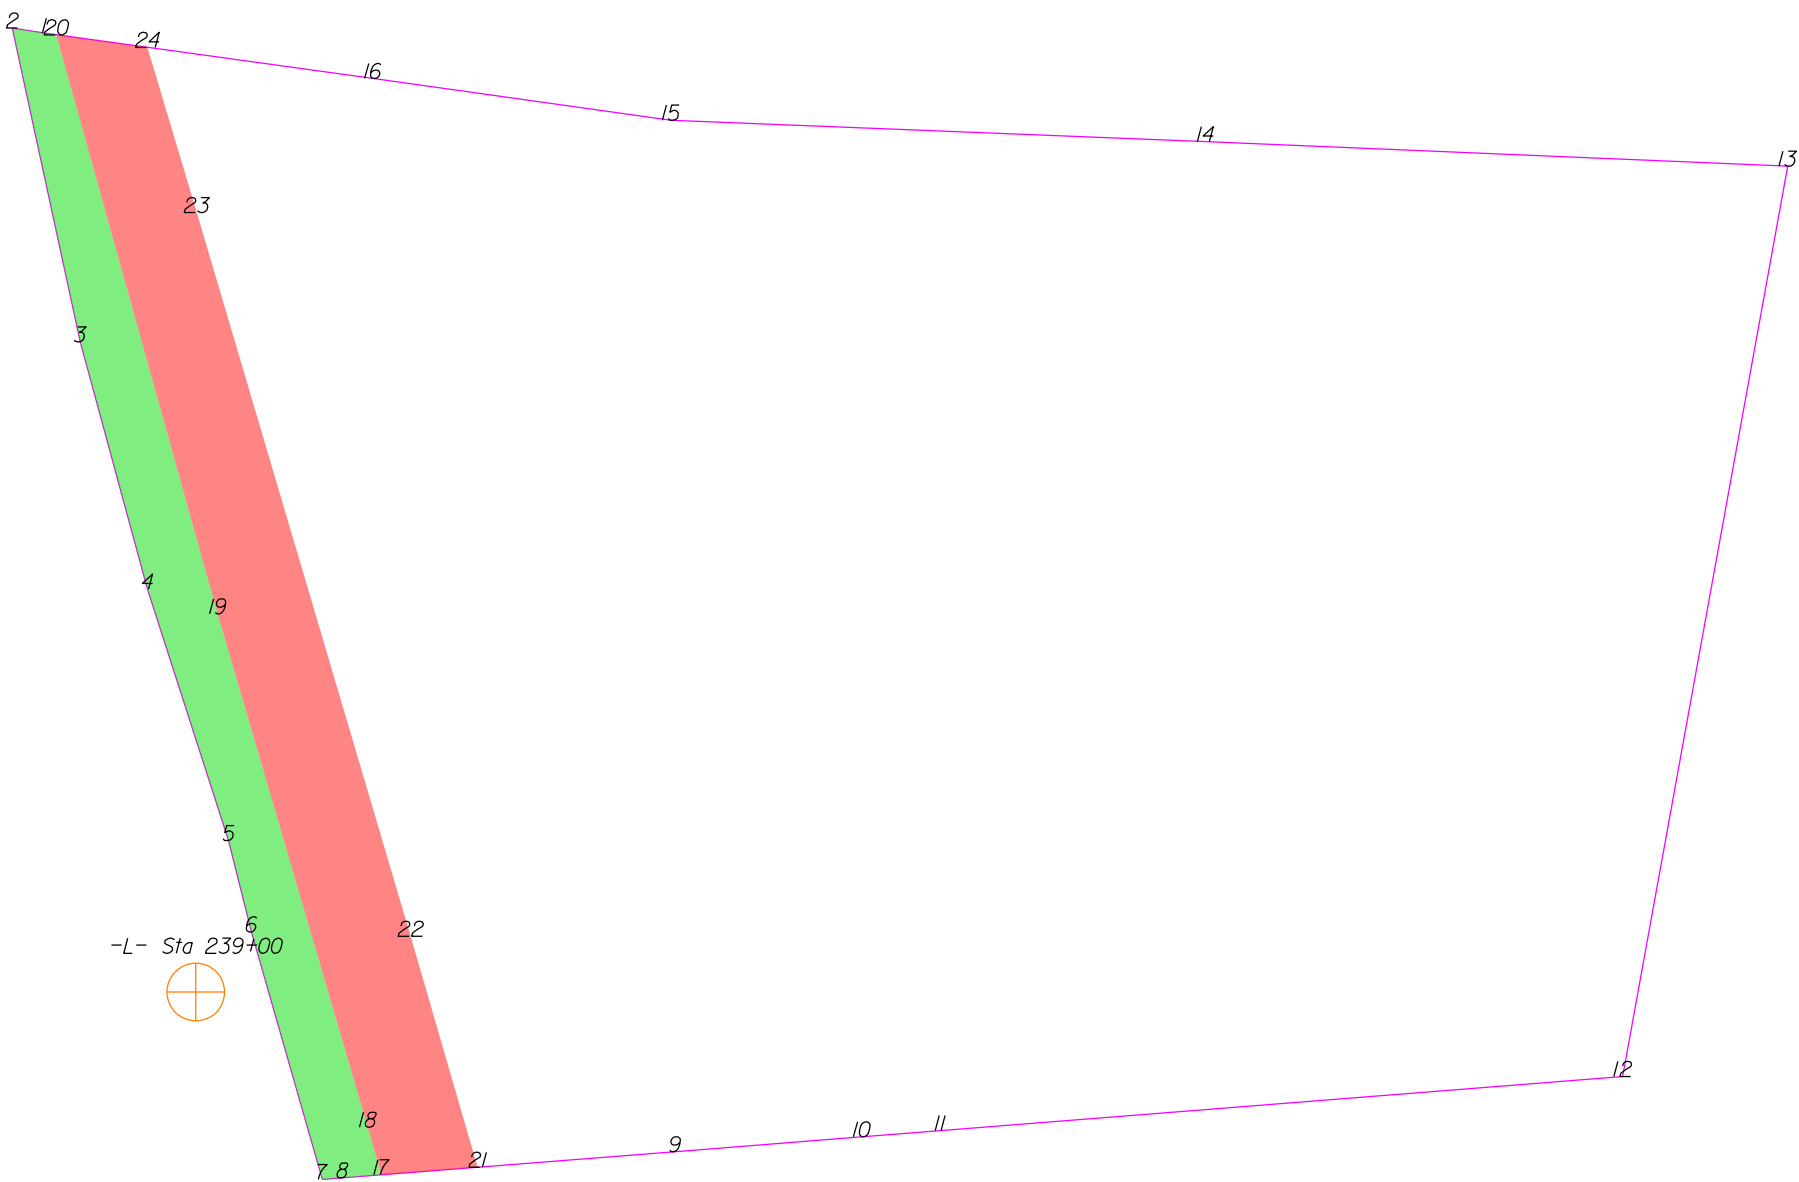

THIS MAP IS NOT A CERTIFIED SURVEY AND HAS NOT BEEN REVIEWED BY A LOCAL GOVERNMENT AGENCY FOR COMPLIANCE WITH ANY APPLICABLE LAND DEVELOPMENT REGULATIONS. THE PROPERTY SHOWN ON THIS MAP WAS LOCATED FOR THE NORTH CAROLINA DEPARTMENT OF TRANSPORTATION FOR HIGHWAY DESIGN PURPOSES. SOME ERROR MAY EXIST BETWEEN THE GRAPHICAL AND ACTUAL GROUND LOCATIONS OF PROPERTY LINES. THIS MAP IS TO BE USED AS A GRAPHICAL REPRESENTATION OF THE NCDOT'S INTENT TO ACQUIRE PROPERTY FOR RIGHT OF WAY PURPOSES, AND IN NO WAY REPRESENTS AN ACTUAL BOUNDARY SURVEY OF THIS PROPERTY.

NORTH CAROLINA DEPARTMENT OF TRANSPORTATION	
RIGHT OF WAY BRANCH	
BESSEMER IMPROVEMENT COMPANY	12-8-2021
PARCEL # 173	S:\CADD\U4758\DDRAFT\U4758_dee
DB 6423 PG 1318	UNKNOWN SCALE


	SQR FT	ACRES		SQR M	HECTARES			
ROW Right	16740.688	0.384		1555.267	0.156			
FROM - TO	DISTANCE (FT/M)		BEARING	RADIUS (FT/M)		CURVE LENGTH (FT/M)		
-L- Sta 239+00 - 17	130.866	39.888	S 45°27'23.5" E					
17 - 18	24.881	7.584	N 16°5'23.5" W	1335.000	406.909	24.882	7.584	
18 - 19	268.643	81.882	N 16°18'18.8" W					
19 - 20	301.870	92.010	N 15°33'31.4" W					
20 - 1	6.073	1.851	N 82°8'40.7" W					
1 - 2	16.291	4.966	N 81°1'37.5" W					
2 - 3	161.251	49.149	S 12°11'18.2" E					
3 - 4	128.667	39.218	S 15°14'28.3" E					
4 - 5	132.692	40.445	S 17°53'4.6" E					
5 - 6	47.293	14.415	S 14°3'14.3" E					
6 - 7	129.332	39.421	S 15°58'27.3" E					
7 - 8	10.114	3.083	N 85°30'55.1" E					
8 - 17	19.677	5.997	N 85°30'55.1" E					

	SQR FT	ACRES		SQR M	HECTARES			
PUE Right	27241.946	0.625		2530.870	0.253			
FROM - TO	DISTANCE (FT/M)		BEARING	RADIUS (FT/M)		CURVE LENGTH (FT/M)		
-L- Sta 239+00 - 18	109.862	33.486	S 51°49'59.4" E					
18 - 17	24.881	7.584	S 16°5'23.5" E	1335.000	406.909	24.882	7.584	
17 - 21	48.472	14.774	N 85°30'55.1" E					
21 - 22	120.767	36.810	N 16°10'31.4" W					
22 - 23	379.047	115.534	N 16°27'56.5" W					
23 - 24	86.584	26.391	N 16°37'53.1" W					
24 - 20	46.182	14.076	N 82°8'40.7" W					
20 - 19	301.870	92.010	S 15°33'31.4" E					
19 - 18	268.643	81.882	S 16°18'18.8" E					

TYPE	COUNT	SQR FEET	ACRES
Parcel	1	392940.463	9.021
ROW Right	1	16740.688	0.384
PUE Right	1	27241.946	0.625
ROW Left	0	0.000	0.000
PDE Left	0	0.000	0.000
PDE Right	0	0.000	0.000
TDE Left	0	0.000	0.000
TDE Right	0	0.000	0.000
TCE Left	0	0.000	0.000
TCE Right	0	0.000	0.000
PUE Left	0	0.000	0.000
TSE Left	0	0.000	0.000
TSE Right	0	0.000	0.000
DUE Left	0	0.000	0.000
DUE Right	0	0.000	0.000
DTE Left	0	0.000	0.000
DTE Right	0	0.000	0.000
AUE_Left	0	0.000	0.000
AUE_Right	0	0.000	0.000
PCE Left	0	0.000	0.000
PCE Right	0	0.000	0.000
TUE Left	0	0.000	0.000
TUE Right	0	0.000	0.000
REM Left	0	0.000	0.000
REM Right	0	0.000	0.000
Other Left	0	0.000	0.000
Other Right	0	0.000	0.000
PE Left	0	0.000	0.000
PE Right	0	0.000	0.000

THIS MAP IS NOT A CERTIFIED SURVEY AND HAS NOT BEEN REVIEWED BY A LOCAL GOVERNMENT AGENCY FOR COMPLIANCE WITH ANY APPLICABLE LAND DEVELOPMENT REGULATIONS. THE PROPERTY SHOWN ON THIS MAP WAS LOCATED FOR THE NORTH CAROLINA DEPARTMENT OF TRANSPORTATION FOR HIGHWAY DESIGN PURPOSES. SOME ERROR MAY EXIST BETWEEN THE GRAPHICAL AND ACTUAL GROUND LOCATIONS OF PROPERTY LINES. THIS MAP IS TO BE USED AS A GRAPHICAL REPRESENTATION OF THE NCDOT'S INTENT TO ACQUIRE PROPERTY FOR RIGHT OF WAY PURPOSES, AND IN NO WAY REPRESENTS AN ACTUAL BOUNDARY SURVEY OF THIS PROPERTY.

NORTH CAROLINA DEPARTMENT OF TRANSPORTATION	
RIGHT OF WAY BRANCH	
BESSEMER IMPROVEMENT COMPANY	12-8-2021
PARCEL * 173	S:\CADD\U4758\DDRAFT\U4758_dee
DB 6423 PG 1318	UNKNOWN SCALE

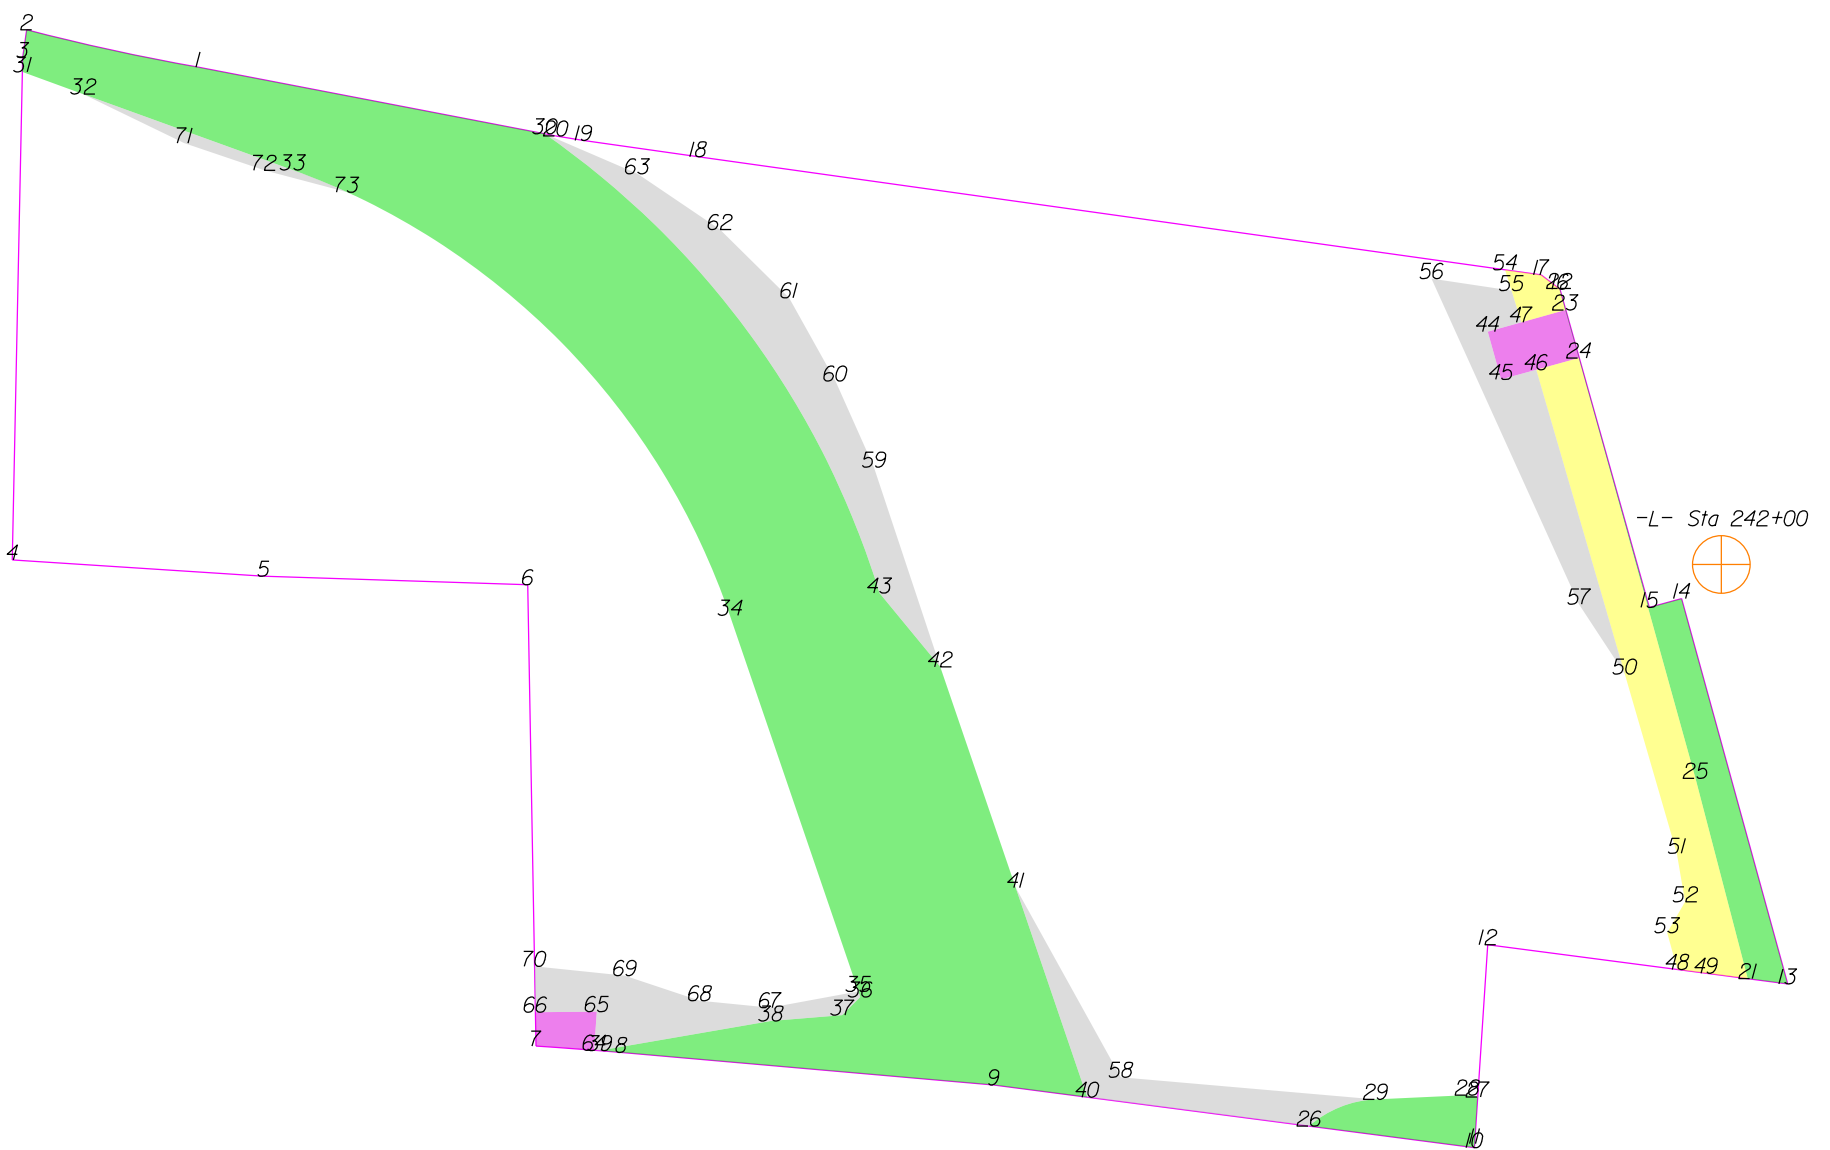

UNKNOWN SCALE

	SQR FT	ACRES		SQR M		HECTARES	
ROW Left	5127.587	0.118		476.370		0.048	
FROM - TO		DISTANCE (FT/M)		BEARING		RADIUS (FT/M)	
-L- Sta 242+00 - 21		250.079	76.224	S 3°37'59.8" E			
21 - 13		24.316	7.412	S 82°32'49.4" E			
13 - 14		240.850	73.411	N 15°23'6.7" W			
14 - 15		20.078	6.120	S 74°40'11.6" W			
15 - 16		199.169	60.707	N 15°41'53.5" W			
16 - 22		0.611	0.186	N 53°3'40.5" W			
22 - 23		13.394	4.082	S 15°33'31.4" E			
23 - 24		30.000	9.144	S 15°33'31.4" E			
24 - 25		262.927	80.140	S 15°33'31.4" E			
25 - 21		124.774	38.031	S 14°33'33.9" E			

	SQR FT	ACRES		SQR M		HECTARES	
ROW Left	2157.675	0.050		200.455		0.020	
FROM - TO		DISTANCE (FT/M)		BEARING		RADIUS (FT/M)	
-L- Sta 242+00 - 26		419.888	127.982	S 36°17'8.6" W			
26 - 10		100.487	30.629	S 82°32'49.4" E			
10 - 11		2.559	0.780	N 3°48'58.4" E			
11 - 27		28.117	8.570	N 3°48'58.4" E			
27 - 28		6.404	1.952	N 79°28'55.2" W			
28 - 29		55.391	16.883	S 87°22'42.6" W			
29 - 26		43.207	13.169	S 67°57'59.3" W	65.000	19.812	44.044

	SQR FT	ACRES		SQR M		HECTARES	
ROW Left	79699.407	1.830		7404.347		0.740	
FROM - TO		DISTANCE (FT/M)		BEARING		RADIUS (FT/M)	
-L- Sta 242+00 - 30		755.015	230.129	N 69°53'41.8" W			
30 - 1		212.750	64.846	N 79°5'57.0" W			
1 - 2		105.773	32.240	N 77°43'15.9" W	1336.460	407.354	105.800
2 - 3		16.907	5.153	S 8°1'36.3" W			
3 - 31		8.714	2.656	S 1°10'31.9" W			
31 - 32		38.887	11.853	S 70°4'28.5" E			
32 - 33		134.381	40.959	S 70°4'28.5" E			
33 - 34		376.055	114.622	S 44°27'51.6" E	435.000	132.588	388.875
34 - 35		239.546	73.014	S 18°51'14.8" E			
35 - 36		3.512	1.071	S 18°51'14.8" E			
36 - 37		15.373	4.686	S 44°50'23.8" W			
37 - 38		43.153	13.153	S 85°16'47.1" W			
38 - 39		104.730	31.922	S 80°10'28.6" W			
39 - 8		13.147	4.007	S 85°11'29.6" E	2254.441	687.155	13.147
8 - 9		225.268	68.662	S 85°1'28.2" E			
9 - 40		56.841	17.325	S 82°32'49.4" E			
40 - 41		133.332	40.640	N 18°51'14.8" W			
41 - 42		140.605	42.856	N 18°51'14.8" W			
42 - 43		57.630	17.566	N 39°26'7.3" W			
43 - 30		342.499	104.394	N 36°5'30.8" W	525.000	160.020	348.883

	SQR FT	ACRES		SQR M		HECTARES	
PDE Left	1455.000	0.033		135.174		0.014	
FROM - TO		DISTANCE (FT/M)		BEARING		RADIUS (FT/M)	
-L- Sta 242+00 - 44		198.829	60.603	N 45°5'20.9" W			
44 - 45		30.000	9.144	S 15°33'31.4" E			
45 - 46		22.000	6.706	N 74°26'28.6" E			
46 - 24		26.500	8.077	N 74°26'28.6" E			
24 - 23		30.000	9.144	N 15°33'31.4" W			
23 - 47		27.500	8.382	S 74°26'28.6" W			
47 - 44		21.000	6.401	S 74°26'28.6" W			

	SQR FT	ACRES		SQR M		HECTARES	
TCE Left	9923.312	0.228		921.910		0.092	
FROM - TO		DISTANCE (FT/M)		BEARING		RADIUS (FT/M)	
-L- Sta 242+00 - 48		245.471	74.820	S 6°12'3.7" W			
48 - 49		17.383	5.298	S 82°32'49.4" E			
49 - 21		25.340	7.724	S 82°32'49.4" E			
21 - 25		124.774	38.031	N 14°33'33.9" W			
25 - 24		262.927	80.140	N 15°33'31.4" W			
24 - 46		26.500	8.077	S 74°26'28.6" W			
46 - 50		191.013	58.221	S 16°13'9.9" E			
50 - 51		112.507	34.292	S 16°13'9.9" E			
51 - 52		29.652	9.038	S 9°45'7.2" E			
52 - 53		21.570	6.574	S 30°22'49.7" W			
53 - 48		22.981	7.005	S 15°33'31.4" E			

	SQR FT	ACRES		SQR M		HECTARES	
TCE Left	717.284	0.016		66.638		0.007	
FROM - TO		DISTANCE (FT/M)		BEARING		RADIUS (FT/M)	
-L- Sta 242+00 - 22		192.855	58.782	N 30°25'52.6" W			
22 - 17		13.610	4.148	N 53°3'40.5" W			
17 - 54		22.053	6.722	N 82°0'56.0" W			
54 - 47		33.015	10.063	S 17°17'58.1" E			
47 - 23		27.500	8.382	N 74°26'28.6" E			
23 - 22		13.394	4.082	N 15°33'31.4" W			

THIS MAP IS NOT A CERTIFIED SURVEY AND HAS NOT BEEN REVIEWED BY A LOCAL GOVERNMENT AGENCY FOR COMPLIANCE WITH ANY APPLICABLE LAND DEVELOPMENT REGULATIONS. THE PROPERTY SHOWN ON THIS MAP WAS LOCATED FOR THE NORTH CAROLINA DEPARTMENT OF TRANSPORTATION FOR HIGHWAY DESIGN PURPOSES. SOME ERROR MAY EXIST BETWEEN THE GRAPHICAL AND ACTUAL GROUND LOCATIONS OF PROPERTY LINES. THIS MAP IS TO BE USED AS A GRAPHICAL REPRESENTATION OF THE NCDOT'S INTENT TO ACQUIRE PROPERTY FOR RIGHT OF WAY PURPOSES, AND IN NO WAY REPRESENTS AN ACTUAL BOUNDARY SURVEY OF THIS PROPERTY.

NORTH CAROLINA DEPARTMENT OF TRANSPORTATION	
RIGHT OF WAY BRANCH	
KEVIN A.ROBINSON	12-8-2021
PARCEL # 174	S:\CADD\U4758\DDRAFT\U4758_dee
DB 7811 PG 1440	UNKNOWN SCALE

	SQR FT	ACRES		SQR M		HECTARES	
TDE Left	5589.63	0.128		519.252		0.052	
FROM - TO	DISTANCE (FT/M)		BEARING	RADIUS (FT/M)		CURVE LENGTH (FT/M)	
-L- Sta 242+00 - 46	161.941	49.360	N 43°32'52.6" W				
46 - 45	22.000	6.706	S 74°26'28.6" W				
45 - 44	30.000	9.144	N 15°33'31.4" W				
44 - 47	21.000	6.401	N 74°26'28.6" E				
47 - 55	19.962	6.085	N 17°17'58.1" W				
55 - 56	48.664	14.833	N 81°22'38.7" W				
56 - 57	215.430	65.663	S 24°22'12.4" E				
57 - 50	50.350	15.347	S 33°7'58.2" E				
50 - 46	191.013	58.221	N 16°13'9.9" W				

	SQR FT	ACRES		SQR M		HECTARES	
TDE Left	3914.549	0.090		363.675		0.036	
FROM - TO	DISTANCE (FT/M)		BEARING	RADIUS (FT/M)		CURVE LENGTH (FT/M)	
-L- Sta 242+00 - 26	419.888	127.982	S 36°17'8.6" W				
26 - 29	43.207	13.169	N 67°57'59.3" E	65.000	19.812	44.044	13.425
29 - 58	154.040	46.951	N 85°3'20.7" W				
58 - 41	130.542	39.789	N 29°0'6.9" W				
41 - 40	133.332	40.640	S 18°51'14.8" E				
40 - 26	134.759	41.074	S 82°32'49.4" E				

	SQR FT	ACRES		SQR M		HECTARES	
TDE Left	8347.748	0.192		775.534		0.078	
FROM - TO	DISTANCE (FT/M)		BEARING	RADIUS (FT/M)		CURVE LENGTH (FT/M)	
-L- Sta 242+00 - 30	755.015	230.129	N 69°53'41.8" W				
30 - 43	342.499	104.394	S 36°5'30.8" E	525.000	160.020	348.883	106.340
43 - 42	57.630	17.566	S 39°26'7.3" E				
42 - 59	126.892	38.677	N 18°21'42.1" W				
59 - 60	56.861	17.331	N 24°11'4.4" W				
60 - 61	57.342	17.478	N 29°7'14.2" W				
61 - 62	58.524	17.838	N 45°12'43.4" W				
62 - 63	60.028	18.297	N 55°59'45.8" W				
63 - 30	60.861	18.550	N 66°41'39.8" W				

	SQR FT	ACRES		SQR M		HECTARES	
PDE Left	787.429	0.018		73.155		0.007	
FROM - TO	DISTANCE (FT/M)		BEARING	RADIUS (FT/M)		CURVE LENGTH (FT/M)	
-L- Sta 242+00 - 7	770.960	234.989	S 67°53'20.5" W				
7 - 64	35.141	10.711	S 85°53'13.7" E	2254.441	687.155	35.141	10.711
64 - 65	23.366	7.122	N 3°59'31.0" E				
65 - 66	37.043	11.291	S 89°27'0.1" W				
66 - 7	20.436	6.229	S 1°1'12.3" E				

	SQR FT	ACRES		SQR M		HECTARES	
TDE Left	4243.525	0.097		394.238		0.039	
FROM - TO	DISTANCE (FT/M)		BEARING	RADIUS (FT/M)		CURVE LENGTH (FT/M)	
-L- Sta 242+00 - 64	739.599	225.430	S 66°41'9.7" W				
64 - 39	3.225	0.983	S 85°23'58.6" E	2254.441	687.155	3.225	0.983
39 - 38	104.730	31.922	N 80°10'28.6" E				
38 - 37	43.153	13.153	N 85°16'47.1" E				
37 - 36	15.373	4.686	N 44°50'23.8" E				
36 - 35	3.512	1.071	N 18°51'14.8" W				
35 - 67	53.978	16.452	S 79°32'34.9" W				
67 - 68	42.519	12.960	N 84°19'52.4" W				
68 - 69	47.740	14.551	N 71°27'38.2" W				
69 - 70	54.656	16.659	N 84°9'18.4" W				
70 - 66	27.588	8.409	S 1°1'12.3" E				
66 - 65	37.043	11.291	N 89°27'0.1" E				
65 - 64	23.366	7.122	S 3°59'31.0" W				

	SQR FT	ACRES		SQR M		HECTARES	
TDE Left	741.989	0.017		68.933		0.007	
FROM - TO	DISTANCE (FT/M)		BEARING	RADIUS (FT/M)		CURVE LENGTH (FT/M)	
-L- Sta 242+00 - 33	893.142	272.230	N 74°33'41.9" W				
33 - 32	134.381	40.959	N 70°4'28.5" W				
32 - 71	67.862	20.684	S 64°9'14.2" E				
71 - 72	51.010	15.548	S 71°11'52.3" E				
72 - 73	51.577	15.721	S 75°8'5.9" E				
73 - 33	35.525	10.828	N 67°44'3.7" W	435.000	132.588	35.535	10.831


THIS MAP IS NOT A CERTIFIED SURVEY AND HAS NOT BEEN REVIEWED BY A LOCAL GOVERNMENT AGENCY FOR COMPLIANCE WITH ANY APPLICABLE LAND DEVELOPMENT REGULATIONS. THE PROPERTY SHOWN ON THIS MAP WAS LOCATED FOR THE NORTH CAROLINA DEPARTMENT OF TRANSPORTATION FOR HIGHWAY DESIGN PURPOSES. SOME ERROR MAY EXIST BETWEEN THE GRAPHICAL AND ACTUAL GROUND LOCATIONS OF PROPERTY LINES. THIS MAP IS TO BE USED AS A GRAPHICAL REPRESENTATION OF THE NCDOT'S INTENT TO ACQUIRE PROPERTY FOR RIGHT OF WAY PURPOSES, AND IN NO WAY REPRESENTS AN ACTUAL BOUNDARY SURVEY OF THIS PROPERTY.

NORTH CAROLINA DEPARTMENT OF TRANSPORTATION	
RIGHT OF WAY BRANCH	
KEVIN A.ROBINSON	12-8-2021
PARCEL # 174	S:\CADD\U4758\DDRAFT\U4758_dee
DB 7811 PG 1440	UNKNOWN SCALE

TYPE	COUNT	SQR FEET	ACRES
Parcel	1	446782.432	10.257
ROW Left	3	86984.669	1.997
PDE Left	2	2242.429	0.051
TCE Left	2	10640.596	0.244
TDE Left	5	22836.974	0.524
ROW Right	0	0.000	0.000
PDE Right	0	0.000	0.000
TDE Right	0	0.000	0.000
TCE Right	0	0.000	0.000
PUE Left	0	0.000	0.000
PUE Right	0	0.000	0.000
TSE Left	0	0.000	0.000
TSE Right	0	0.000	0.000
DUE Left	0	0.000	0.000
DUE Right	0	0.000	0.000
DTE Left	0	0.000	0.000
DTE Right	0	0.000	0.000
AUE_Left	0	0.000	0.000
AUE_Right	0	0.000	0.000
PCE Left	0	0.000	0.000
PCE Right	0	0.000	0.000
TUE Left	0	0.000	0.000
TUE Right	0	0.000	0.000
REM Left	0	0.000	0.000
REM Right	0	0.000	0.000
Other Left	0	0.000	0.000
Other Right	0	0.000	0.000
PE Left	0	0.000	0.000
PE Right	0	0.000	0.000

THIS MAP IS NOT A CERTIFIED SURVEY AND HAS NOT BEEN REVIEWED BY A LOCAL GOVERNMENT AGENCY FOR COMPLIANCE WITH ANY APPLICABLE LAND DEVELOPMENT REGULATIONS. THE PROPERTY SHOWN ON THIS MAP WAS LOCATED FOR THE NORTH CAROLINA DEPARTMENT OF TRANSPORTATION FOR HIGHWAY DESIGN PURPOSES. SOME ERROR MAY EXIST BETWEEN THE GRAPHICAL AND ACTUAL GROUND LOCATIONS OF PROPERTY LINES. THIS MAP IS TO BE USED AS A GRAPHICAL REPRESENTATION OF THE NCDOT'S INTENT TO ACQUIRE PROPERTY FOR RIGHT OF WAY PURPOSES, AND IN NO WAY REPRESENTS AN ACTUAL BOUNDARY SURVEY OF THIS PROPERTY.

NORTH CAROLINA DEPARTMENT OF TRANSPORTATION	
RIGHT OF WAY BRANCH	
KEVIN A.ROBINSON	12-8-2021
PARCEL # 174	S:\CADD\U4758\DDRAFT\U4758_dee
DB 7811 PG 1440	UNKNOWN SCALE

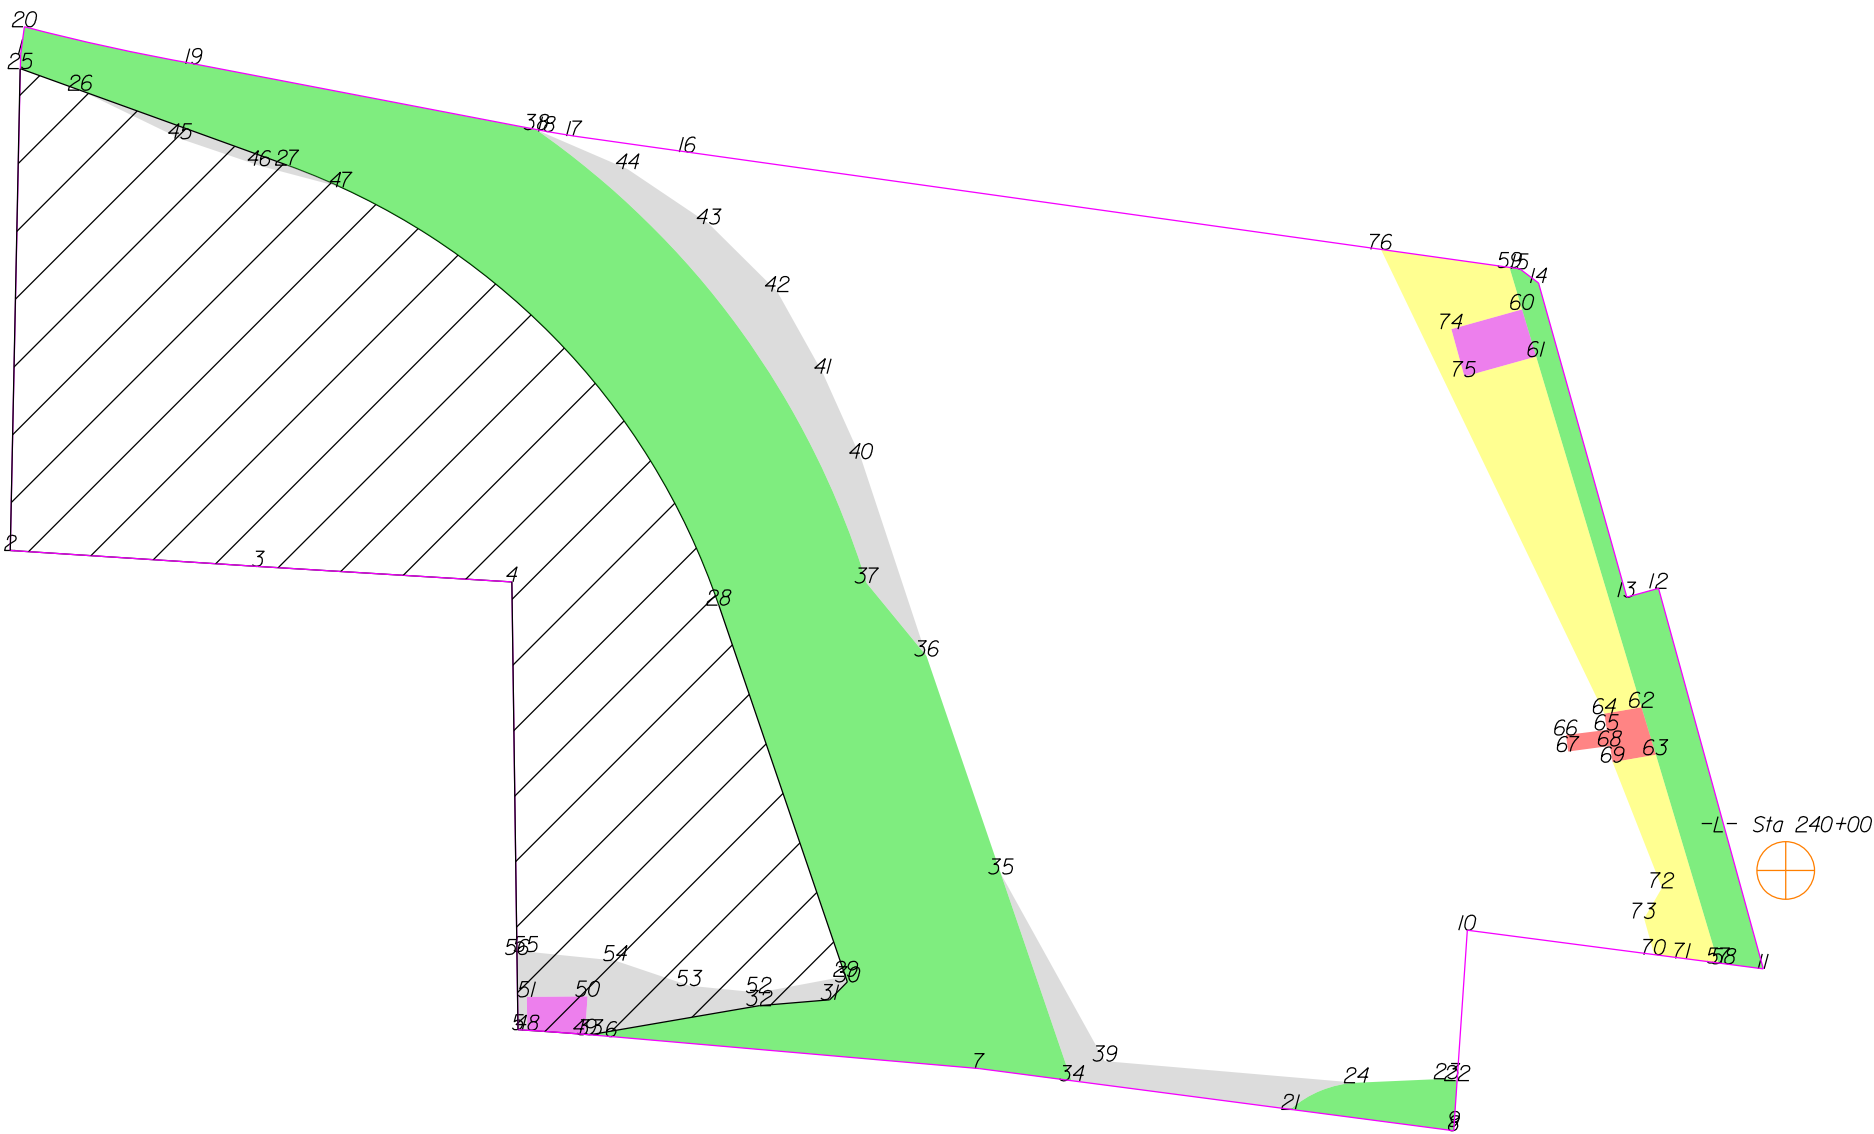

THIS MAP IS NOT A CERTIFIED SURVEY AND HAS NOT BEEN REVIEWED BY A LOCAL GOVERNMENT AGENCY FOR COMPLIANCE WITH ANY APPLICABLE LAND DEVELOPMENT REGULATIONS. THE PROPERTY SHOWN ON THIS MAP WAS LOCATED FOR THE NORTH CAROLINA DEPARTMENT OF TRANSPORTATION FOR HIGHWAY DESIGN PURPOSES. SOME ERROR MAY EXIST BETWEEN THE GRAPHICAL AND ACTUAL GROUND LOCATIONS OF PROPERTY LINES. THIS MAP IS TO BE USED AS A GRAPHICAL REPRESENTATION OF THE NCDOT'S INTENT TO ACQUIRE PROPERTY FOR RIGHT OF WAY PURPOSES, AND IN NO WAY REPRESENTS AN ACTUAL BOUNDARY SURVEY OF THIS PROPERTY.

NORTH CAROLINA DEPARTMENT OF TRANSPORTATION	
RIGHT OF WAY BRANCH	
KEVIN A.ROBINSON	04-2-2024
PARCEL # 174	Z:\CADD\U4758\DDRAFT\U4758_dee
DB 7811 PG 1440	UNKNOWN SCALE

	SQR FT	ACRES		SQR M		HECTARES	
ROW Left	2157.675	0.050		200.455		0.020	
FROM - TO		DISTANCE (FT/M)		BEARING		RADIUS (FT/M)	
-L- Sta 240+00 - 21		335.475	102.253	S 64°14'29.3" W			
21 - 8		100.487	30.629	S 82°32'49.4" E			
8 - 9		2.559	0.780	N 3°48'58.4" E			
9 - 22		28.117	8.570	N 3°48'58.4" E			
22 - 23		6.404	1.952	N 79°28'55.2" W			
23 - 24		55.391	16.883	S 87°22'42.6" W			
24 - 21		43.207	13.169	S 67°57'59.3" W	65.000	19.812	44.044

	SQR FT	ACRES		SQR M		HECTARES	
ROW Left	79699.408	1.830		7404.347		0.740	
FROM - TO		DISTANCE (FT/M)		BEARING		RADIUS (FT/M)	
-L- Sta 240+00 - 20		1191.888	363.288	N 64°24'13.1" W			
20 - 1		16.907	5.153	S 8°1'36.3" W			
1 - 25		8.714	2.656	S 1°10'31.9" W			
25 - 26		38.887	11.853	S 70°4'28.5" E			
26 - 27		134.381	40.959	S 70°4'28.5" E			
27 - 28		376.055	114.622	S 44°27'51.6" E	435.000	132.588	388.875
28 - 29		239.546	73.014	S 18°51'14.8" E			
29 - 30		3.512	1.071	S 18°51'14.8" E			
30 - 31		15.373	4.686	S 44°50'23.8" W			
31 - 32		43.153	13.153	S 85°16'47.1" W			
32 - 33		104.730	31.922	S 80°10'28.6" W			
33 - 6		13.147	4.007	S 85°11'29.6" E	2254.441	687.155	13.147
6 - 7		225.268	68.662	S 85°1'28.2" E			
7 - 34		56.841	17.325	S 82°32'49.4" E			
34 - 35		133.332	40.640	N 18°51'14.8" W			
35 - 36		140.605	42.856	N 18°51'14.8" W			
36 - 37		57.630	17.566	N 39°26'7.3" W			
37 - 38		342.499	104.394	N 36°5'30.8" W	525.000	160.020	348.883
38 - 19		212.750	64.846	N 79°5'57.0" W			
19 - 20		105.773	32.240	N 77°43'15.9" W	1336.460	407.354	105.800

	SQR FT	ACRES		SQR M		HECTARES	
TDE Left	3914.549	0.090		363.675		0.036	
FROM - TO		DISTANCE (FT/M)		BEARING		RADIUS (FT/M)	
-L- Sta 240+00 - 21		335.475	102.253	S 64°14'29.3" W			
21 - 24		43.207	13.169	N 67°57'59.3" E	65.000	19.812	44.044
24 - 39		154.040	46.951	N 85°3'20.7" W			
39 - 35		130.542	39.789	N 29°0'6.9" W			
35 - 34		133.332	40.640	S 18°51'14.8" E			
34 - 21		134.759	41.074	S 82°32'49.4" E			

	SQR FT	ACRES		SQR M		HECTARES	
TDE Left	8347.748	0.192		775.534		0.078	
FROM - TO		DISTANCE (FT/M)		BEARING		RADIUS (FT/M)	
-L- Sta 240+00 - 38		886.637	270.247	N 59°20'5.6" W			
38 - 37		342.499	104.394	S 36°5'30.8" E	525.000	160.020	348.883
37 - 36		57.630	17.566	S 39°26'7.3" E			
36 - 40		126.892	38.677	N 18°21'42.1" W			
40 - 41		56.861	17.331	N 24°11'4.4" W			
41 - 42		57.342	17.478	N 29°7'14.2" W			
42 - 43		58.524	17.838	N 45°12'43.4" W			
43 - 44		60.028	18.297	N 55°59'45.8" W			
44 - 38		60.861	18.550	N 66°41'39.8" W			

	SQR FT	ACRES		SQR M		HECTARES	
TDE Left	741.989	0.017		68.933		0.007	
FROM - TO		DISTANCE (FT/M)		BEARING		RADIUS (FT/M)	
-L- Sta 240+00 - 27		1010.786	308.088	N 64°47'47.5" W			
27 - 26		134.381	40.959	N 70°4'28.5" W			
26 - 45		67.862	20.684	S 64°9'14.2" E			
45 - 46		51.010	15.548	S 71°11'52.3" E			
46 - 47		51.577	15.721	S 75°8'5.9" E			
47 - 27		35.525	10.828	N 67°44'3.7" W	435.000	132.588	35.535

	SQR FT	ACRES		SQR M		HECTARES	
PDE Left	787.429	0.018		73.155		0.007	
FROM - TO		DISTANCE (FT/M)		BEARING		RADIUS (FT/M)	
-L- Sta 240+00 - 48		774.073	235.938	S 82°45'45.1" W			
48 - 49		35.141	10.711	S 85°53'13.7" E	2254.441	687.155	35.141
49 - 50		23.366	7.122	N 3°59'31.0" E			
50 - 51		37.043	11.291	S 89°27'0.1" W			
51 - 48		20.436	6.229	S 1°1'12.3" E			

	SQR FT	ACRES		SQR M		HECTARES	
TDE Left	4509.920	0.104		418.987		0.042	
FROM - TO		DISTANCE (FT/M)		BEARING		RADIUS (FT/M)	
-L- Sta 240+00 - 5		779.751	237.669	S 82°50'32.4" W			
5 - 48		5.780	1.762	S 86°24'25.7" E	2254.441	687.155	5.780
48 - 51		20.436	6.229	N 1°1'12.3" W			

THIS MAP IS NOT A CERTIFIED SURVEY AND HAS NOT BEEN REVIEWED BY A LOCAL GOVERNMENT AGENCY FOR COMPLIANCE WITH ANY APPLICABLE LAND DEVELOPMENT REGULATIONS. THE PROPERTY SHOWN ON THIS MAP WAS LOCATED FOR THE NORTH CAROLINA DEPARTMENT OF TRANSPORTATION FOR HIGHWAY DESIGN PURPOSES. SOME ERROR MAY EXIST BETWEEN THE GRAPHICAL AND ACTUAL GROUND LOCATIONS OF PROPERTY LINES. THIS MAP IS TO BE USED AS A GRAPHICAL REPRESENTATION OF THE NCDOT'S INTENT TO ACQUIRE PROPERTY FOR RIGHT OF WAY PURPOSES, AND IN NO WAY REPRESENTS AN ACTUAL BOUNDARY SURVEY OF THIS PROPERTY.

NORTH CAROLINA DEPARTMENT OF TRANSPORTATION	
RIGHT OF WAY BRANCH	
KEVIN A.ROBINSON	04-2-2024
PARCEL * 174	Z:\CADD\U4758\DDRAFT\U4758_dee
DB 7811 PG 1440	UNKNOWN SCALE

51 - 50	37.043	11.291	N 89°27'0.1" E				
50 - 49	23.366	7.122	S 3°59'31.0" W				
49 - 33	3.225	0.983	S 85°23'58.6" E	2254.441	687.155	3.225	0.983
33 - 32	104.730	31.922	N 80°10'28.6" E				
32 - 31	43.153	13.153	N 85°16'47.1" E				
31 - 30	15.373	4.686	N 44°50'23.8" E				
30 - 29	3.512	1.071	N 18°51'14.8" W				
29 - 52	53.978	16.452	S 79°32'34.9" W				
52 - 53	42.519	12.960	N 84°19'52.4" W				
53 - 54	47.740	14.551	N 71°27'38.2" W				
54 - 55	54.656	16.659	N 84°9'18.4" W				
55 - 56	5.813	1.772	S 72°46'50.6" W				
56 - 5	45.938	14.002	S 0°47'48.2" E				

	SQR FT	ACRES	SQR M	HECTARES
REM Right	130622.535	2.999	12135.279	1.214
FROM - TO	DISTANCE (FT/M)	BEARING	RADIUS (FT/M)	CURVE LENGTH (FT/M)
-L- Sta 240+00 - 5	779.751	237.669	S 82°50'32.4" W	
5 - 33	44.146	13.456	S 85°55'10.6" E	2254.441 687.155 44.146 13.456
33 - 32	104.730	31.922	N 80°10'28.6" E	
32 - 31	43.153	13.153	N 85°16'47.1" E	
31 - 30	15.373	4.686	N 44°50'23.8" E	
30 - 28	243.058	74.084	N 18°51'14.8" W	
28 - 27	376.055	114.622	N 44°27'51.6" W	435.000 132.588 388.875 118.529
27 - 25	173.267	52.812	N 70°4'28.5" W	
25 - 2	294.164	89.661	S 1°10'31.9" W	
2 - 3	151.619	46.213	S 86°18'51.0" E	
3 - 4	155.004	47.245	S 86°28'30.3" E	
4 - 5	273.280	83.296	S 0°47'48.2" E	

	SQR FT	ACRES	SQR M	HECTARES
ROW Left	9210.562	0.211	855.693	0.086
FROM - TO	DISTANCE (FT/M)	BEARING	RADIUS (FT/M)	CURVE LENGTH (FT/M)
-L- Sta 240+00 - 57	69.833	21.285	S 36°1'37.0" W	
57 - 58	3.304	1.007	S 82°32'49.4" E	
58 - 11	24.316	7.412	S 82°32'49.4" E	
11 - 12	240.850	73.411	N 15°23'6.7" W	
12 - 13	20.078	6.120	S 74°40'11.6" W	
13 - 14	199.169	60.707	N 15°41'53.5" W	
14 - 15	14.221	4.335	N 53°3'40.5" W	
15 - 59	6.378	1.944	N 82°0'56.0" W	
59 - 60	26.744	8.152	S 16°42'40.8" E	
60 - 61	30.006	9.146	S 16°42'40.8" E	
61 - 62	223.545	68.137	S 16°42'40.8" E	
62 - 63	30.234	9.215	S 16°42'40.8" E	
63 - 57	132.690	40.444	S 16°42'40.8" E	

	SQR FT	ACRES	SQR M	HECTARES
PUE Left	1004.161	0.023	93.290	0.009
FROM - TO	DISTANCE (FT/M)	BEARING	RADIUS (FT/M)	CURVE LENGTH (FT/M)
-L- Sta 240+00 - 62	132.830	40.487	N 41°26'46.6" W	
62 - 64	22.968	7.001	S 80°25'6.5" W	
64 - 65	9.985	3.044	S 8°29'17.0" E	
65 - 66	25.178	7.674	S 82°38'13.0" W	
66 - 67	10.171	3.100	S 7°34'25.8" E	
67 - 68	25.732	7.843	N 82°19'8.0" E	
68 - 69	9.973	3.040	S 9°34'53.5" E	
69 - 63	26.709	8.141	N 80°25'6.5" E	
63 - 62	30.234	9.215	N 16°42'40.8" W	

	SQR FT	ACRES	SQR M	HECTARES
TCE Left	3371.944	0.077	313.265	0.031
FROM - TO	DISTANCE (FT/M)	BEARING	RADIUS (FT/M)	CURVE LENGTH (FT/M)
-L- Sta 240+00 - 70	95.205	29.018	S 57°20'58.9" W	
70 - 71	17.383	5.298	S 82°32'49.4" E	
71 - 57	22.036	6.717	S 82°32'49.4" E	
57 - 63	132.690	40.444	N 16°42'40.8" W	
63 - 69	26.709	8.141	S 80°25'6.5" W	
69 - 72	82.488	25.142	S 21°26'17.6" E	
72 - 73	21.570	6.574	S 30°22'49.7" W	
73 - 70	22.981	7.005	S 15°33'31.4" E	

	SQR FT	ACRES	SQR M	HECTARES
PDE Left	1356.213	0.031	125.997	0.013
FROM - TO	DISTANCE (FT/M)	BEARING	RADIUS (FT/M)	CURVE LENGTH (FT/M)
-L- Sta 240+00 - 60	378.299	115.306	N 25°9'34.9" W	
60 - 74	44.905	13.687	S 74°26'28.6" W	
74 - 75	30.000	9.144	S 15°33'31.4" E	
75 - 61	45.509	13.871	N 74°26'28.6" E	
61 - 60	30.006	9.146	N 16°42'40.8" W	

	SQR FT	ACRES	SQR M	HECTARES
TCE Left	12205.926	0.280	1133.972	0.113
FROM - TO	DISTANCE (FT/M)	BEARING	RADIUS (FT/M)	CURVE LENGTH (FT/M)

THIS MAP IS NOT A CERTIFIED SURVEY AND HAS NOT BEEN REVIEWED BY A LOCAL GOVERNMENT AGENCY FOR COMPLIANCE WITH ANY APPLICABLE LAND DEVELOPMENT REGULATIONS. THE PROPERTY SHOWN ON THIS MAP WAS LOCATED FOR THE NORTH CAROLINA DEPARTMENT OF TRANSPORTATION FOR HIGHWAY DESIGN PURPOSES. SOME ERROR MAY EXIST BETWEEN THE GRAPHICAL AND ACTUAL GROUND LOCATIONS OF PROPERTY LINES. THIS MAP IS TO BE USED AS A GRAPHICAL REPRESENTATION OF THE NCDOT'S INTENT TO ACQUIRE PROPERTY FOR RIGHT OF WAY PURPOSES, AND IN NO WAY REPRESENTS AN ACTUAL BOUNDARY SURVEY OF THIS PROPERTY.


NORTH CAROLINA DEPARTMENT OF TRANSPORTATION	
RIGHT OF WAY BRANCH	
KEVIN A.ROBINSON	04-2-2024
PARCEL * 174	Z:\CADD\U4758\DDRAFT\U4758_dee
DB 7811 PG 1440	UNKNOWN SCALE

-L- Sta 240+00 - 59	404.772	123.375	N 24°36'12.6" W				
59 - 76	79.270	24.161	N 82°0'56.0" W				
76 - 64	314.441	95.842	S 25°43'7.3" E				
64 - 62	22.968	7.001	N 80°25'6.5" E				
62 - 61	223.545	68.137	N 16°42'40.8" W				
61 - 75	45.509	13.871	S 74°26'28.6" W				
75 - 74	30.000	9.144	N 15°33'31.4" W				
74 - 60	44.905	13.687	N 74°26'28.6" E				
60 - 59	26.744	8.152	N 16°42'40.8" W				

TYPE	COUNT	SQR FEET	ACRES
Parcel	1	448580.423	10.298
ROW Left	3	91067.645	2.091
TDE Left	4	17514.206	0.402
PDE Left	2	2143.642	0.049
REM Right	1	130622.535	2.999
PUE Left	1	1004.161	0.023
TCE Left	2	15577.869	0.358
ROW Right	0	0.000	0.000
PDE Right	0	0.000	0.000
TDE Right	0	0.000	0.000
TCE Right	0	0.000	0.000
PUE Right	0	0.000	0.000
TSE Left	0	0.000	0.000
TSE Right	0	0.000	0.000
DUE Left	0	0.000	0.000
DUE Right	0	0.000	0.000
DTE Left	0	0.000	0.000
DTE Right	0	0.000	0.000
AUE_Left	0	0.000	0.000
AUE_Right	0	0.000	0.000
PCE Left	0	0.000	0.000
PCE Right	0	0.000	0.000
TUE Left	0	0.000	0.000
TUE Right	0	0.000	0.000
REM Left	0	0.000	0.000
Other Left	0	0.000	0.000
Other Right	0	0.000	0.000
PE Left	0	0.000	0.000
PE Right	0	0.000	0.000

THIS MAP IS NOT A CERTIFIED SURVEY AND HAS NOT BEEN REVIEWED BY A LOCAL GOVERNMENT AGENCY FOR COMPLIANCE WITH ANY APPLICABLE LAND DEVELOPMENT REGULATIONS. THE PROPERTY SHOWN ON THIS MAP WAS LOCATED FOR THE NORTH CAROLINA DEPARTMENT OF TRANSPORTATION FOR HIGHWAY DESIGN PURPOSES. SOME ERROR MAY EXIST BETWEEN THE GRAPHICAL AND ACTUAL GROUND LOCATIONS OF PROPERTY LINES. THIS MAP IS TO BE USED AS A GRAPHICAL REPRESENTATION OF THE NCDOT'S INTENT TO ACQUIRE PROPERTY FOR RIGHT OF WAY PURPOSES, AND IN NO WAY REPRESENTS AN ACTUAL BOUNDARY SURVEY OF THIS PROPERTY.

NORTH CAROLINA DEPARTMENT OF TRANSPORTATION	
RIGHT OF WAY BRANCH	
KEVIN A.ROBINSON	04-2-2024
PARCEL # 174	Z:\CADD\U4758\DDRAFT\U4758_dee
DB 7811 PG 1440	UNKNOWN SCALE

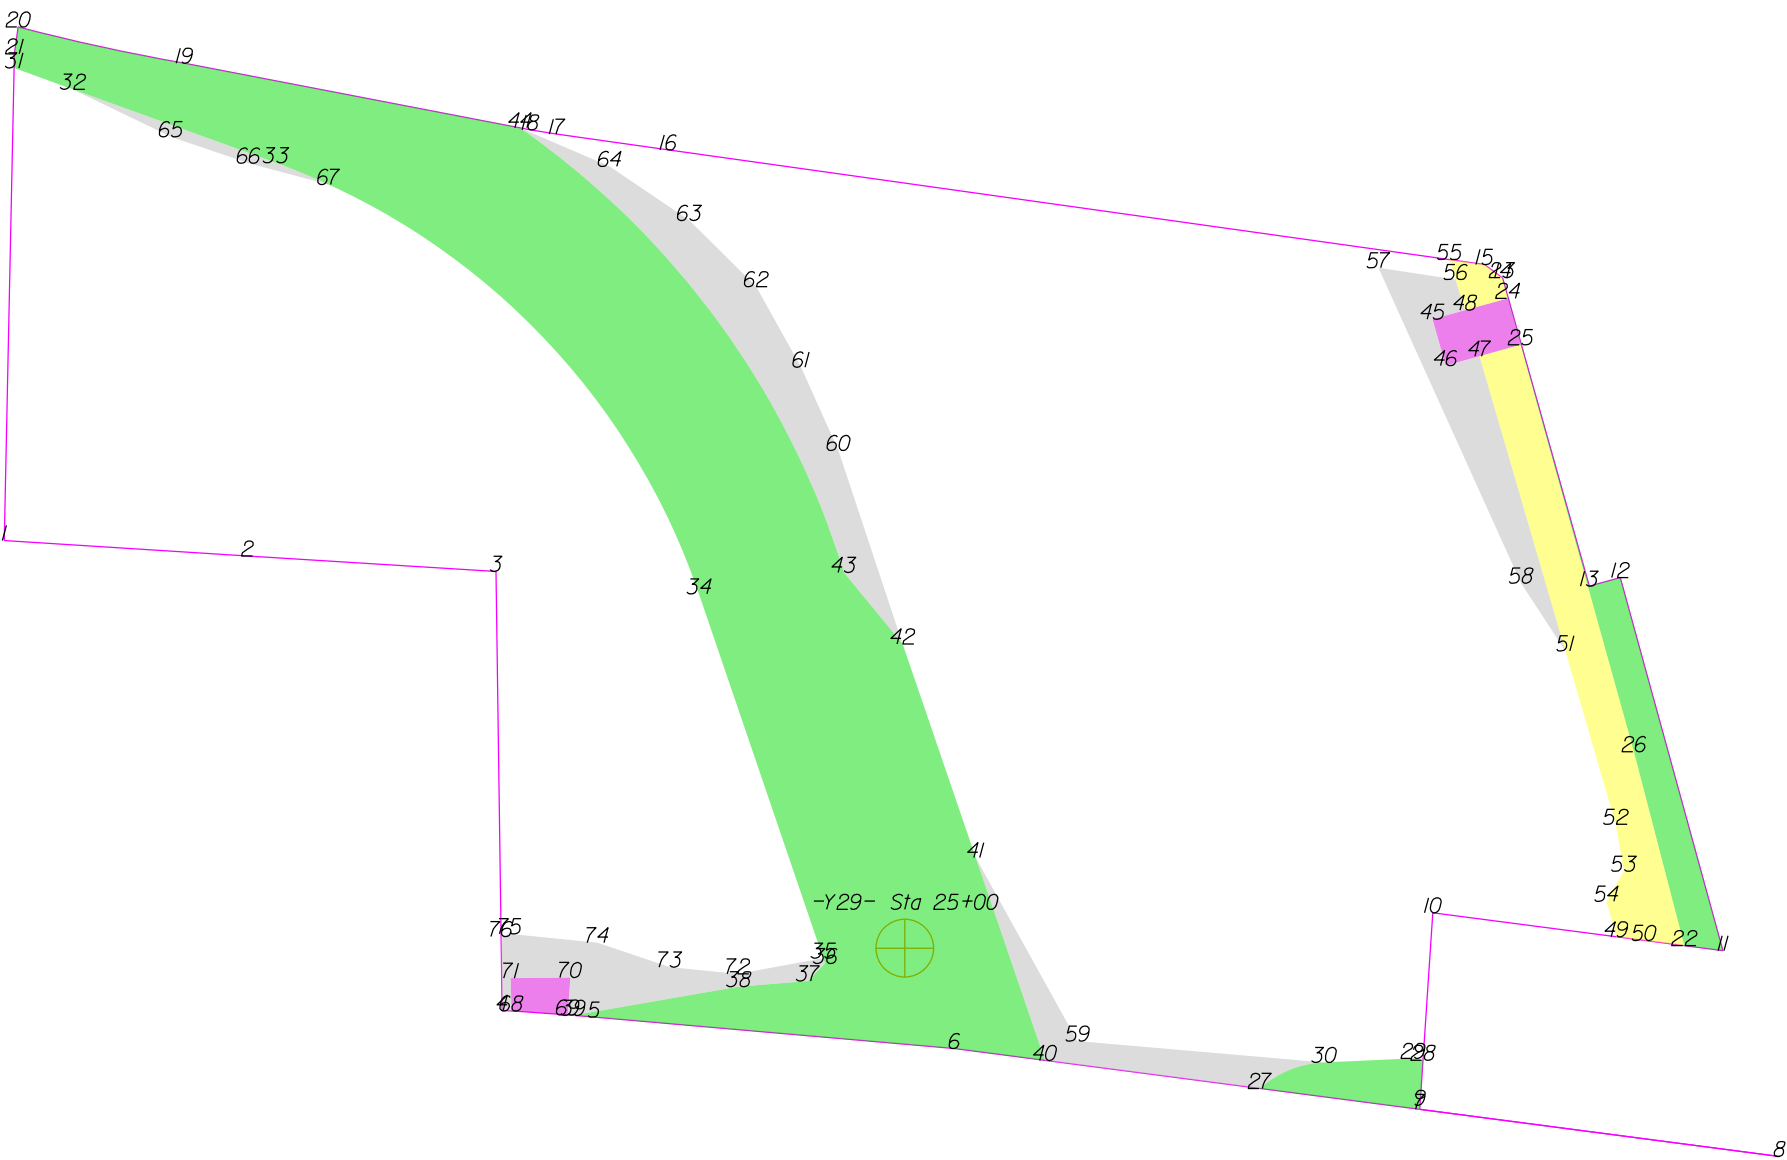

THIS MAP IS NOT A CERTIFIED SURVEY AND HAS NOT BEEN REVIEWED BY A LOCAL GOVERNMENT AGENCY FOR COMPLIANCE WITH ANY APPLICABLE LAND DEVELOPMENT REGULATIONS. THE PROPERTY SHOWN ON THIS MAP WAS LOCATED FOR THE NORTH CAROLINA DEPARTMENT OF TRANSPORTATION FOR HIGHWAY DESIGN PURPOSES. SOME ERROR MAY EXIST BETWEEN THE GRAPHICAL AND ACTUAL GROUND LOCATIONS OF PROPERTY LINES. THIS MAP IS TO BE USED AS A GRAPHICAL REPRESENTATION OF THE NCDOT'S INTENT TO ACQUIRE PROPERTY FOR RIGHT OF WAY PURPOSES, AND IN NO WAY REPRESENTS AN ACTUAL BOUNDARY SURVEY OF THIS PROPERTY.

NORTH CAROLINA DEPARTMENT OF TRANSPORTATION	
RIGHT OF WAY BRANCH	
KEVIN A.ROBINSON	07-6-2023
PARCEL # 174	S:\CADD\U4758\DDRAFT\U4758_dee
DB 7811 PG 1440	UNKNOWN SCALE

	SQR FT	ACRES	SQR M	HECTARES
ROW Left	5127.587	0.118	476.370	0.048
FROM - TO	DISTANCE (FT/M)	BEARING	RADIUS (FT/M)	CURVE LENGTH (FT/M)
-Y29- Sta 25+00 - 22	485.230	147.898	N 89°49'12.1" E	
22 - 11	24.316	7.412	S 82°32'49.4" E	
11 - 12	240.850	73.411	N 15°23'6.7" W	
12 - 13	20.078	6.120	S 74°40'11.6" W	
13 - 14	199.169	60.707	N 15°41'53.5" W	
14 - 23	0.611	0.186	N 53°3'40.5" W	
23 - 24	13.394	4.082	S 15°33'31.4" E	
24 - 25	30.000	9.144	S 15°33'31.4" E	
25 - 26	262.927	80.140	S 15°33'31.4" E	
26 - 22	124.774	38.031	S 14°33'33.9" E	

	SQR FT	ACRES	SQR M	HECTARES
ROW Left	2157.675	0.050	200.455	0.020
FROM - TO	DISTANCE (FT/M)	BEARING	RADIUS (FT/M)	CURVE LENGTH (FT/M)
-Y29- Sta 25+00 - 27	237.533	72.400	S 68°25'15.8" E	
27 - 7	100.487	30.629	S 82°32'49.4" E	
7 - 9	2.559	0.780	N 3°48'58.4" E	
9 - 28	28.117	8.570	N 3°48'58.4" E	
28 - 29	6.404	1.952	N 79°28'55.2" W	
29 - 30	55.391	16.883	S 87°22'42.6" W	
30 - 27	43.207	13.169	S 67°57'59.3" W	65.000 19.812 44.044 13.425

	SQR FT	ACRES	SQR M	HECTARES
ROW Left	79699.407	1.830	7404.347	0.740
FROM - TO	DISTANCE (FT/M)	BEARING	RADIUS (FT/M)	CURVE LENGTH (FT/M)
-Y29- Sta 25+00 - 20	795.817	242.565	N 43°54'25.1" W	
20 - 21	16.907	5.153	S 8°1'36.3" W	
21 - 31	8.714	2.656	S 1°10'31.9" W	
31 - 32	38.887	11.853	S 70°4'28.5" E	
32 - 33	134.381	40.959	S 70°4'28.5" E	
33 - 34	376.055	114.622	S 44°27'51.6" E	435.000 132.588 388.875 118.529
34 - 35	239.546	73.014	S 18°51'14.8" E	
35 - 36	3.512	1.071	S 18°51'14.8" E	
36 - 37	15.373	4.686	S 44°50'23.8" W	
37 - 38	43.153	13.153	S 85°16'47.1" W	
38 - 39	104.730	31.922	S 80°10'28.6" W	
39 - 5	13.147	4.007	S 85°11'29.6" E	2254.441 687.155 13.147 4.007
5 - 6	225.268	68.662	S 85°1'28.2" E	
6 - 40	56.841	17.325	S 82°32'49.4" E	
40 - 41	133.332	40.640	N 18°51'14.8" W	
41 - 42	140.605	42.856	N 18°51'14.8" W	
42 - 43	57.630	17.566	N 39°26'7.3" W	
43 - 44	342.499	104.394	N 36°5'30.8" W	525.000 160.020 348.883 106.340
44 - 19	212.750	64.846	N 79°5'57.0" W	
19 - 20	105.773	32.240	N 77°43'15.9" W	1336.460 407.354 105.800 32.248

	SQR FT	ACRES	SQR M	HECTARES
PDE Left	1455.000	0.033	135.174	0.014
FROM - TO	DISTANCE (FT/M)	BEARING	RADIUS (FT/M)	CURVE LENGTH (FT/M)
-Y29- Sta 25+00 - 45	511.087	155.780	N 40°0'25.0" E	
45 - 46	30.000	9.144	S 15°33'31.4" E	
46 - 47	22.000	6.706	N 74°26'28.6" E	
47 - 25	26.500	8.077	N 74°26'28.6" E	
25 - 24	30.000	9.144	N 15°33'31.4" W	
24 - 48	27.500	8.382	S 74°26'28.6" W	
48 - 45	21.000	6.401	S 74°26'28.6" W	

	SQR FT	ACRES	SQR M	HECTARES
TCE Left	9923.312	0.228	921.910	0.092
FROM - TO	DISTANCE (FT/M)	BEARING	RADIUS (FT/M)	CURVE LENGTH (FT/M)
-Y29- Sta 25+00 - 49	442.921	135.003	N 89°5'9.3" E	
49 - 50	17.383	5.298	S 82°32'49.4" E	
50 - 22	25.340	7.724	S 82°32'49.4" E	
22 - 26	124.774	38.031	N 14°33'33.9" W	
26 - 25	262.927	80.140	N 15°33'31.4" W	
25 - 47	26.500	8.077	S 74°26'28.6" W	
47 - 51	191.013	58.221	S 16°13'9.9" E	
51 - 52	112.507	34.292	S 16°13'9.9" E	
52 - 53	29.652	9.038	S 9°45'7.2" E	
53 - 54	21.570	6.574	S 30°22'49.7" W	
54 - 49	22.981	7.005	S 15°33'31.4" E	

	SQR FT	ACRES	SQR M	HECTARES
TCE Left	717.284	0.016	66.638	0.007
FROM - TO	DISTANCE (FT/M)	BEARING	RADIUS (FT/M)	CURVE LENGTH (FT/M)
-Y29- Sta 25+00 - 23	558.902	170.354	N 41°41'10.2" E	
23 - 15	13.610	4.148	N 53°3'40.5" W	
15 - 55	22.053	6.722	N 82°0'56.0" W	
55 - 48	33.015	10.063	S 17°17'58.1" E	
48 - 24	27.500	8.382	N 74°26'28.6" E	
24 - 23	13.394	4.082	N 15°33'31.4" W	

THIS MAP IS NOT A CERTIFIED SURVEY AND HAS NOT BEEN REVIEWED BY A LOCAL GOVERNMENT AGENCY FOR COMPLIANCE WITH ANY APPLICABLE LAND DEVELOPMENT REGULATIONS. THE PROPERTY SHOWN ON THIS MAP WAS LOCATED FOR THE NORTH CAROLINA DEPARTMENT OF TRANSPORTATION FOR HIGHWAY DESIGN PURPOSES. SOME ERROR MAY EXIST BETWEEN THE GRAPHICAL AND ACTUAL GROUND LOCATIONS OF PROPERTY LINES. THIS MAP IS TO BE USED AS A GRAPHICAL REPRESENTATION OF THE NCDOT'S INTENT TO ACQUIRE PROPERTY FOR RIGHT OF WAY PURPOSES, AND IN NO WAY REPRESENTS AN ACTUAL BOUNDARY SURVEY OF THIS PROPERTY.

NORTH CAROLINA DEPARTMENT OF TRANSPORTATION	
RIGHT OF WAY BRANCH	
KEVIN A.ROBINSON	07-6-2023
PARCEL # 174	S:\CADD\U4758\DDRAFT\U4758_dee
DB 7811 PG 1440	UNKNOWN SCALE

	SQR FT	ACRES		SQR M		HECTARES	
TDE Left	5589.63	0.128		519.252		0.052	
FROM - TO	DISTANCE (FT/M)	BEARING		RADIUS (FT/M)		CURVE LENGTH (FT/M)	
-Y29- Sta 25+00 - 47	513.616	156.550	N 44°9'30.7" E				
47 - 46	22.000	6.706	S 74°26'28.6" W				
46 - 45	30.000	9.144	N 15°33'31.4" W				
45 - 48	21.000	6.401	N 74°26'28.6" E				
48 - 56	19.962	6.085	N 17°17'58.1" W				
56 - 57	48.664	14.833	N 81°22'38.7" W				
57 - 58	215.430	65.663	S 24°22'12.4" E				
58 - 51	50.350	15.347	S 33°7'58.2" E				
51 - 47	191.013	58.221	N 16°13'9.9" W				

	SQR FT	ACRES		SQR M		HECTARES	
TDE Left	3914.549	0.090		363.675		0.036	
FROM - TO	DISTANCE (FT/M)	BEARING		RADIUS (FT/M)		CURVE LENGTH (FT/M)	
-Y29- Sta 25+00 - 27	237.533	72.400	S 68°25'15.8" E				
27 - 30	43.207	13.169	N 67°57'59.3" E	65.000	19.812	44.044	13.425
30 - 59	154.040	46.951	N 85°3'20.7" W				
59 - 41	130.542	39.789	N 29°0'6.9" W				
41 - 40	133.332	40.640	S 18°51'14.8" E				
40 - 27	134.759	41.074	S 82°32'49.4" E				

	SQR FT	ACRES		SQR M		HECTARES	
TDE Left	8347.748	0.192		775.534		0.078	
FROM - TO	DISTANCE (FT/M)	BEARING		RADIUS (FT/M)		CURVE LENGTH (FT/M)	
-Y29- Sta 25+00 - 44	564.062	171.926	N 25°8'22.3" W				
44 - 43	342.499	104.394	S 36°5'30.8" E	525.000	160.020	348.883	106.340
43 - 42	57.630	17.566	S 39°26'7.3" E				
42 - 60	126.892	38.677	N 18°21'42.1" W				
60 - 61	56.861	17.331	N 24°11'4.4" W				
61 - 62	57.342	17.478	N 29°7'14.2" W				
62 - 63	58.524	17.838	N 45°12'43.4" W				
63 - 64	60.028	18.297	N 55°59'45.8" W				
64 - 44	60.861	18.550	N 66°41'39.8" W				

	SQR FT	ACRES		SQR M		HECTARES	
TDE Left	741.989	0.017		68.933		0.007	
FROM - TO	DISTANCE (FT/M)	BEARING		RADIUS (FT/M)		CURVE LENGTH (FT/M)	
-Y29- Sta 25+00 - 33	626.323	190.904	N 38°41'31.0" W				
33 - 32	134.381	40.959	N 70°4'28.5" W				
32 - 65	67.862	20.684	S 64°9'14.2" E				
65 - 66	51.010	15.548	S 71°11'52.3" E				
66 - 67	51.577	15.721	S 75°8'5.9" E				
67 - 33	35.525	10.828	N 67°44'3.7" W	435.000	132.588	35.535	10.831

	SQR FT	ACRES		SQR M		HECTARES	
PDE Left	787.429	0.018		73.155		0.007	
FROM - TO	DISTANCE (FT/M)	BEARING		RADIUS (FT/M)		CURVE LENGTH (FT/M)	
-Y29- Sta 25+00 - 68	247.981	75.585	S 80°55'50.2" W				
68 - 69	35.141	10.711	S 85°53'13.7" E	2254.441	687.155	35.141	10.711
69 - 70	23.366	7.122	N 3°59'31.0" E				
70 - 71	37.043	11.291	S 89°27'0.1" W				
71 - 68	20.436	6.229	S 11°12.3" E				

	SQR FT	ACRES		SQR M		HECTARES	
TDE Left	4509.920	0.104		418.987		0.042	
FROM - TO	DISTANCE (FT/M)	BEARING		RADIUS (FT/M)		CURVE LENGTH (FT/M)	
-Y29- Sta 25+00 - 4	253.624	77.305	S 81°13'0.6" W				
4 - 68	5.780	1.762	S 86°24'25.7" E	2254.441	687.155	5.780	1.762
68 - 71	20.436	6.229	N 11°12.3" W				
71 - 70	37.043	11.291	N 89°27'0.1" E				
70 - 69	23.366	7.122	S 3°59'31.0" W				
69 - 39	3.225	0.983	S 85°23'58.6" E	2254.441	687.155	3.225	0.983
39 - 38	104.730	31.922	N 80°10'28.6" E				
38 - 37	43.153	13.153	N 85°16'47.1" E				
37 - 36	15.373	4.686	N 44°50'23.8" E				
36 - 35	3.512	1.071	N 18°51'14.8" W				
35 - 72	53.978	16.452	S 79°32'34.9" W				
72 - 73	42.519	12.960	N 84°19'52.4" W				
73 - 74	47.740	14.551	N 71°27'38.2" W				
74 - 75	54.656	16.659	N 84°9'18.4" W				
75 - 76	5.813	1.772	S 72°46'50.6" W				
76 - 4	45.938	14.002	S 0°47'48.2" E				


THIS MAP IS NOT A CERTIFIED SURVEY AND HAS NOT BEEN REVIEWED BY A LOCAL GOVERNMENT AGENCY FOR COMPLIANCE WITH ANY APPLICABLE LAND DEVELOPMENT REGULATIONS. THE PROPERTY SHOWN ON THIS MAP WAS LOCATED FOR THE NORTH CAROLINA DEPARTMENT OF TRANSPORTATION FOR HIGHWAY DESIGN PURPOSES. SOME ERROR MAY EXIST BETWEEN THE GRAPHICAL AND ACTUAL GROUND LOCATIONS OF PROPERTY LINES. THIS MAP IS TO BE USED AS A GRAPHICAL REPRESENTATION OF THE NCDOT'S INTENT TO ACQUIRE PROPERTY FOR RIGHT OF WAY PURPOSES, AND IN NO WAY REPRESENTS AN ACTUAL BOUNDARY SURVEY OF THIS PROPERTY.

NORTH CAROLINA DEPARTMENT OF TRANSPORTATION	
RIGHT OF WAY BRANCH	
KEVIN A.ROBINSON	07-6-2023
PARCEL * 174	S:\CADD\U4758\DDRAFT\U4758_dee
DB 7811 PG 1440	UNKNOWN SCALE

TYPE	COUNT	SQR FEET	ACRES
Parcel	1	448580.422	10.298
ROW Left	3	86984.669	1.997
PDE Left	2	2242.429	0.051
TCE Left	2	10640.596	0.244
TDE Left	5	23103.369	0.530
ROW Right	0	0.000	0.000
PDE Right	0	0.000	0.000
TDE Right	0	0.000	0.000
TCE Right	0	0.000	0.000
PUE Left	0	0.000	0.000
PUE Right	0	0.000	0.000
TSE Left	0	0.000	0.000
TSE Right	0	0.000	0.000
DUE Left	0	0.000	0.000
DUE Right	0	0.000	0.000
DTE Left	0	0.000	0.000
DTE Right	0	0.000	0.000
AUE_Left	0	0.000	0.000
AUE_Right	0	0.000	0.000
PCE Left	0	0.000	0.000
PCE Right	0	0.000	0.000
TUE Left	0	0.000	0.000
TUE Right	0	0.000	0.000
REM Left	0	0.000	0.000
REM Right	0	0.000	0.000
Other Left	0	0.000	0.000
Other Right	0	0.000	0.000
PE Left	0	0.000	0.000
PE Right	0	0.000	0.000

THIS MAP IS NOT A CERTIFIED SURVEY AND HAS NOT BEEN REVIEWED BY A LOCAL GOVERNMENT AGENCY FOR COMPLIANCE WITH ANY APPLICABLE LAND DEVELOPMENT REGULATIONS. THE PROPERTY SHOWN ON THIS MAP WAS LOCATED FOR THE NORTH CAROLINA DEPARTMENT OF TRANSPORTATION FOR HIGHWAY DESIGN PURPOSES. SOME ERROR MAY EXIST BETWEEN THE GRAPHICAL AND ACTUAL GROUND LOCATIONS OF PROPERTY LINES. THIS MAP IS TO BE USED AS A GRAPHICAL REPRESENTATION OF THE NCDOT'S INTENT TO ACQUIRE PROPERTY FOR RIGHT OF WAY PURPOSES, AND IN NO WAY REPRESENTS AN ACTUAL BOUNDARY SURVEY OF THIS PROPERTY.

NORTH CAROLINA DEPARTMENT OF TRANSPORTATION	
RIGHT OF WAY BRANCH	
KEVIN A.ROBINSON	07-6-2023
PARCEL # 174	S:\CADD\U4758\DDRAFT\U4758_dee
DB 7811 PG 1440	UNKNOWN SCALE

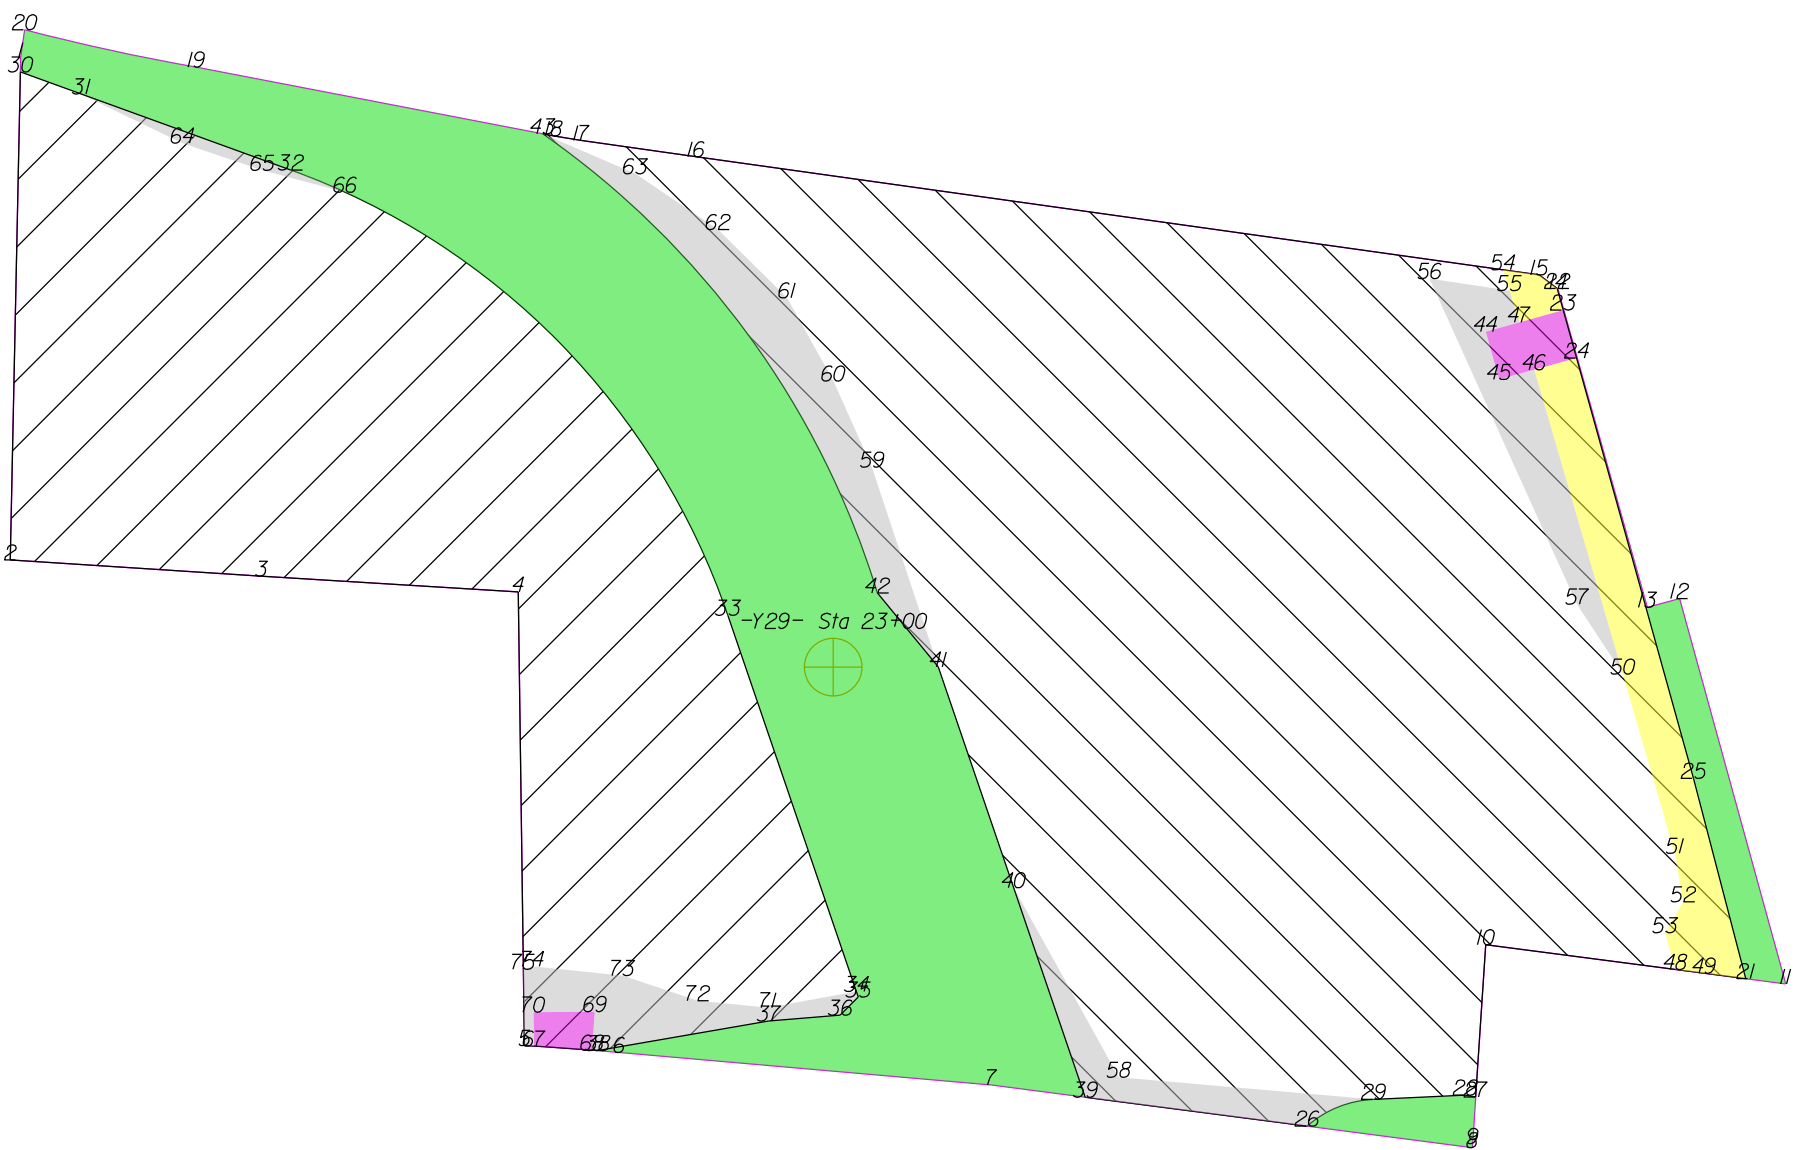

THIS MAP IS NOT A CERTIFIED SURVEY AND HAS NOT BEEN REVIEWED BY A LOCAL GOVERNMENT AGENCY FOR COMPLIANCE WITH ANY APPLICABLE LAND DEVELOPMENT REGULATIONS. THE PROPERTY SHOWN ON THIS MAP WAS LOCATED FOR THE NORTH CAROLINA DEPARTMENT OF TRANSPORTATION FOR HIGHWAY DESIGN PURPOSES. SOME ERROR MAY EXIST BETWEEN THE GRAPHICAL AND ACTUAL GROUND LOCATIONS OF PROPERTY LINES. THIS MAP IS TO BE USED AS A GRAPHICAL REPRESENTATION OF THE NCDOT'S INTENT TO ACQUIRE PROPERTY FOR RIGHT OF WAY PURPOSES, AND IN NO WAY REPRESENTS AN ACTUAL BOUNDARY SURVEY OF THIS PROPERTY.

NORTH CAROLINA DEPARTMENT OF TRANSPORTATION	
RIGHT OF WAY BRANCH	
KEVIN A.ROBINSON	07-19-2023
PARCEL # 174_Rem	S:\CADD\U4758\DDRAFT\U4758_dee
DB 7811 PG 1440	UNKNOWN SCALE

	SQR FT	ACRES		SQR M		HECTARES	
ROW Left	5127.587	0.118		476.370		0.048	
FROM - TO		DISTANCE (FT/M)		BEARING		RADIUS (FT/M)	
-Y29- Sta 23+00 - 21		581.028	177.098	S 71°8'52.7" E			
21 - 11		24.316	7.412	S 82°32'49.4" E			
11 - 12		240.850	73.411	N 15°23'6.7" W			
12 - 13		20.078	6.120	S 74°40'11.6" W			
13 - 14		199.169	60.707	N 15°41'53.5" W			
14 - 22		0.611	0.186	N 53°3'40.5" W			
22 - 23		13.394	4.082	S 15°33'31.4" E			
23 - 24		30.000	9.144	S 15°33'31.4" E			
24 - 25		262.927	80.140	S 15°33'31.4" E			
25 - 21		124.774	38.031	S 14°33'33.9" E			

	SQR FT	ACRES		SQR M		HECTARES	
ROW Left	2157.675	0.050		200.455		0.020	
FROM - TO		DISTANCE (FT/M)		BEARING		RADIUS (FT/M)	
-Y29- Sta 23+00 - 26		397.547	121.173	S 45°54'20.7" E			
26 - 8		100.487	30.629	S 82°32'49.4" E			
8 - 9		2.559	0.780	N 3°48'58.4" E			
9 - 27		28.117	8.570	N 3°48'58.4" E			
27 - 28		6.404	1.952	N 79°28'55.2" W			
28 - 29		55.391	16.883	S 87°22'42.6" W			
29 - 26		43.207	13.169	S 67°57'59.3" W	65.000	19.812	44.044

	SQR FT	ACRES		SQR M		HECTARES	
ROW Left	79699.408	1.830		7404.347		0.740	
FROM - TO		DISTANCE (FT/M)		BEARING		RADIUS (FT/M)	
-Y29- Sta 23+00 - 20		620.441	189.111	N 51°45'8.7" W			
20 - 1		16.907	5.153	S 81°36.3" W			
1 - 30		8.714	2.656	S 110°31.9" W			
30 - 31		38.887	11.853	S 70°4'28.5" E			
31 - 32		134.381	40.959	S 70°4'28.5" E			
32 - 33		376.055	114.622	S 44°27'51.6" E	435.000	132.588	388.875
33 - 34		239.546	73.014	S 18°51'14.8" E			
34 - 35		3.512	1.071	S 18°51'14.8" E			
35 - 36		15.373	4.686	S 44°50'23.8" W			
36 - 37		43.153	13.153	S 85°16'47.1" W			
37 - 38		104.730	31.922	S 80°10'28.6" W			
38 - 6		13.147	4.007	S 85°11'29.6" E	2254.441	687.155	13.147
6 - 7		225.268	68.662	S 85°1'28.2" E			
7 - 39		56.841	17.325	S 82°32'49.4" E			
39 - 40		133.332	40.640	N 18°51'14.8" W			
40 - 41		140.605	42.856	N 18°51'14.8" W			
41 - 42		57.630	17.566	N 39°26'7.3" W			
42 - 43		342.499	104.394	N 36°5'30.8" W	525.000	160.020	348.883
43 - 19		212.750	64.846	N 79°5'57.0" W			
19 - 20		105.773	32.240	N 77°43'15.9" W	1336.460	407.354	105.800

	SQR FT	ACRES		SQR M		HECTARES	
PDE Left	1455.000	0.033		135.174		0.014	
FROM - TO		DISTANCE (FT/M)		BEARING		RADIUS (FT/M)	
-Y29- Sta 23+00 - 44		442.147	134.767	N 62°47'6.3" E			
44 - 45		30.000	9.144	S 15°33'31.4" E			
45 - 46		22.000	6.706	N 74°26'28.6" E			
46 - 24		26.500	8.077	N 74°26'28.6" E			
24 - 23		30.000	9.144	N 15°33'31.4" W			
23 - 47		27.500	8.382	S 74°26'28.6" W			
47 - 44		21.000	6.401	S 74°26'28.6" W			

	SQR FT	ACRES		SQR M		HECTARES	
TCE Left	9923.312	0.228		921.910		0.092	
FROM - TO		DISTANCE (FT/M)		BEARING		RADIUS (FT/M)	
-Y29- Sta 23+00 - 48		539.213	164.352	S 70°15'2.5" E			
48 - 49		17.383	5.298	S 82°32'49.4" E			
49 - 21		25.340	7.724	S 82°32'49.4" E			
21 - 25		124.774	38.031	N 14°33'33.9" W			
25 - 24		262.927	80.140	N 15°33'31.4" W			
24 - 46		26.500	8.077	S 74°26'28.6" W			
46 - 50		191.013	58.221	S 16°13'9.9" E			
50 - 51		112.507	34.292	S 16°13'9.9" E			
51 - 52		29.652	9.038	S 9°45'7.2" E			
52 - 53		21.570	6.574	S 30°22'49.7" W			
53 - 48		22.981	7.005	S 15°33'31.4" E			

	SQR FT	ACRES		SQR M		HECTARES	
TCE Left	717.284	0.016		66.638		0.007	
FROM - TO		DISTANCE (FT/M)		BEARING		RADIUS (FT/M)	
-Y29- Sta 23+00 - 22		492.364	150.073	N 62°23'56.0" E			
22 - 15		13.610	4.148	N 53°3'40.5" W			
15 - 54		22.053	6.722	N 82°0'56.0" W			
54 - 47		33.015	10.063	S 17°17'58.1" E			
47 - 23		27.500	8.382	N 74°26'28.6" E			
23 - 22		13.394	4.082	N 15°33'31.4" W			

THIS MAP IS NOT A CERTIFIED SURVEY AND HAS NOT BEEN REVIEWED BY A LOCAL GOVERNMENT AGENCY FOR COMPLIANCE WITH ANY APPLICABLE LAND DEVELOPMENT REGULATIONS. THE PROPERTY SHOWN ON THIS MAP WAS LOCATED FOR THE NORTH CAROLINA DEPARTMENT OF TRANSPORTATION FOR HIGHWAY DESIGN PURPOSES. SOME ERROR MAY EXIST BETWEEN THE GRAPHICAL AND ACTUAL GROUND LOCATIONS OF PROPERTY LINES. THIS MAP IS TO BE USED AS A GRAPHICAL REPRESENTATION OF THE NCDOT'S INTENT TO ACQUIRE PROPERTY FOR RIGHT OF WAY PURPOSES, AND IN NO WAY REPRESENTS AN ACTUAL BOUNDARY SURVEY OF THIS PROPERTY.

NORTH CAROLINA DEPARTMENT OF TRANSPORTATION	
RIGHT OF WAY BRANCH	
KEVIN A.ROBINSON	07-19-2023
PARCEL * 174_Rem	S:\CADD\U4758\DDRAFT\U4758_dee
DB 7811 PG 1440	UNKNOWN SCALE

	SQR FT	ACRES		SQR M		HECTARES	
TDE Left	5589.63	0.128		519.252		0.052	
FROM - TO	DISTANCE (FT/M)		BEARING	RADIUS (FT/M)		CURVE LENGTH (FT/M)	
-Y29- Sta 23+00 - 46	458.880	139.867	N 67°0'44.9" E				
46 - 45	22.000	6.706	S 74°26'28.6" W				
45 - 44	30.000	9.144	N 15°33'31.4" W				
44 - 47	21.000	6.401	N 74°26'28.6" E				
47 - 55	19.962	6.085	N 17°17'58.1" W				
55 - 56	48.664	14.833	N 8°22'38.7" W				
56 - 57	215.430	65.663	S 24°22'12.4" E				
57 - 50	50.350	15.347	S 33°7'58.2" E				
50 - 46	191.013	58.221	N 16°13'9.9" W				

	SQR FT	ACRES		SQR M		HECTARES	
TDE Left	3914.549	0.090		363.675		0.036	
FROM - TO	DISTANCE (FT/M)		BEARING	RADIUS (FT/M)		CURVE LENGTH (FT/M)	
-Y29- Sta 23+00 - 26	397.547	121.173	S 45°54'20.7" E				
26 - 29	43.207	13.169	N 67°57'59.3" E	65.000	19.812	44.044	13.425
29 - 58	154.040	46.951	N 85°3'20.7" W				
58 - 40	130.542	39.789	N 29°0'6.9" W				
40 - 39	133.332	40.640	S 18°51'14.8" E				
39 - 26	134.759	41.074	S 82°32'49.4" E				

	SQR FT	ACRES		SQR M		HECTARES	
TDE Left	8347.748	0.192		775.534		0.078	
FROM - TO	DISTANCE (FT/M)		BEARING	RADIUS (FT/M)		CURVE LENGTH (FT/M)	
-Y29- Sta 23+00 - 43	365.920	111.533	N 28°34'12.4" W				
43 - 42	342.499	104.394	S 36°5'30.8" E	525.000	160.020	348.883	106.340
42 - 41	57.630	17.566	S 39°26'7.3" E				
41 - 59	126.892	38.677	N 18°21'42.1" W				
59 - 60	56.861	17.331	N 24°11'4.4" W				
60 - 61	57.342	17.478	N 29°7'14.2" W				
61 - 62	58.524	17.838	N 45°12'43.4" W				
62 - 63	60.028	18.297	N 55°59'45.8" W				
63 - 43	60.861	18.550	N 66°41'39.8" W				

	SQR FT	ACRES		SQR M		HECTARES	
TDE Left	741.989	0.017		68.933		0.007	
FROM - TO	DISTANCE (FT/M)		BEARING	RADIUS (FT/M)		CURVE LENGTH (FT/M)	
-Y29- Sta 23+00 - 32	443.417	135.154	N 47°29'47.6" W				
32 - 31	134.381	40.959	N 70°4'28.5" W				
31 - 64	67.862	20.684	S 64°9'14.2" E				
64 - 65	51.010	15.548	S 71°11'52.3" E				
65 - 66	51.577	15.721	S 75°8'5.9" E				
66 - 32	35.525	10.828	N 67°44'3.7" W	435.000	132.588	35.535	10.831

	SQR FT	ACRES		SQR M		HECTARES	
PDE Left	787.429	0.018		73.155		0.007	
FROM - TO	DISTANCE (FT/M)		BEARING	RADIUS (FT/M)		CURVE LENGTH (FT/M)	
-Y29- Sta 23+00 - 67	290.925	88.674	S 38°17'5.8" W				
67 - 68	35.141	10.711	S 85°53'13.7" E	2254.441	687.155	35.141	10.711
68 - 69	23.366	7.122	N 3°59'31.0" E				
69 - 70	37.043	11.291	S 89°27'0.1" W				
70 - 67	20.436	6.229	S 1°1'12.3" E				

	SQR FT	ACRES		SQR M		HECTARES	
TDE Left	4509.920	0.104		418.987		0.042	
FROM - TO	DISTANCE (FT/M)		BEARING	RADIUS (FT/M)		CURVE LENGTH (FT/M)	
-Y29- Sta 23+00 - 5	294.253	89.688	S 39°12'37.2" W				
5 - 67	5.780	1.762	S 86°24'25.7" E	2254.441	687.155	5.780	1.762
67 - 70	20.436	6.229	N 1°1'12.3" W				
70 - 69	37.043	11.291	N 89°27'0.1" E				
69 - 68	23.366	7.122	S 3°59'31.0" W				
68 - 38	3.225	0.983	S 85°23'58.6" E	2254.441	687.155	3.225	0.983
38 - 37	104.730	31.922	N 80°10'28.6" E				
37 - 36	43.153	13.153	N 85°16'47.1" E				
36 - 35	15.373	4.686	N 44°50'23.8" E				
35 - 34	3.512	1.071	N 18°51'14.8" W				
34 - 71	53.978	16.452	S 79°32'34.9" W				
71 - 72	42.519	12.960	N 84°19'52.4" W				
72 - 73	47.740	14.551	N 71°27'38.2" W				
73 - 74	54.656	16.659	N 84°9'18.4" W				
74 - 75	5.813	1.772	S 72°46'50.6" W				
75 - 5	45.938	14.002	S 0°47'48.2" E				

	SQR FT	ACRES		SQR M		HECTARES	
REM Right	130622.535	2.999		12135.279		1.214	
FROM - TO	DISTANCE (FT/M)		BEARING	RADIUS (FT/M)		CURVE LENGTH (FT/M)	
-Y29- Sta 23+00 - 5	294.253	89.688	S 39°12'37.2" W				
5 - 38	44.146	13.456	S 85°55'10.6" E	2254.441	687.155	44.146	13.456
38 - 37	104.730	31.922	N 80°10'28.6" E				
37 - 36	43.153	13.153	N 85°16'47.1" E				
36 - 35	15.373	4.686	N 44°50'23.8" E				
35 - 33	243.058	74.084	N 18°51'14.8" W				

THIS MAP IS NOT A CERTIFIED SURVEY AND HAS NOT BEEN REVIEWED BY A LOCAL GOVERNMENT AGENCY FOR COMPLIANCE WITH ANY APPLICABLE LAND DEVELOPMENT REGULATIONS. THE PROPERTY SHOWN ON THIS MAP WAS LOCATED FOR THE NORTH CAROLINA DEPARTMENT OF TRANSPORTATION FOR HIGHWAY DESIGN PURPOSES. SOME ERROR MAY EXIST BETWEEN THE GRAPHICAL AND ACTUAL GROUND LOCATIONS OF PROPERTY LINES. THIS MAP IS TO BE USED AS A GRAPHICAL REPRESENTATION OF THE NCDOT'S INTENT TO ACQUIRE PROPERTY FOR RIGHT OF WAY PURPOSES, AND IN NO WAY REPRESENTS AN ACTUAL BOUNDARY SURVEY OF THIS PROPERTY.

NORTH CAROLINA DEPARTMENT OF TRANSPORTATION	
RIGHT OF WAY BRANCH	
KEVIN A.ROBINSON	07-19-2023
PARCEL * 174_Rem	S:\CADD\U4758\DDRAFT\U4758_dee
DB 7811 PG 1440	UNKNOWN SCALE

33 - 32	376.055	114.622	N 44°27'51.6" W	435.000	132.588	388.875	118.529
32 - 30	173.267	52.812	N 70°4'28.5" W				
30 - 2	294.164	89.661	S 1°10'31.9" W				
2 - 3	151.619	46.213	S 86°18'51.0" E				
3 - 4	155.004	47.245	S 86°28'30.3" E				
4 - 5	273.280	83.296	S 0°47'48.2" E				

	SQR FT	ACRES	SQR M	HECTARES
REM Left	230973.218	5.302	21458.200	2.146
FROM - TO	DISTANCE (FT/M)	BEARING	RADIUS (FT/M)	CURVE LENGTH (FT/M)
-Y29- Sta 23+00 - 43	365.920	111.533	N 28°34'12.4" W	
43 - 42	342.499	104.394	S 36°5'30.8" E	525.000
42 - 41	57.630	17.566	S 39°26'7.3" E	160.020
41 - 39	273.936	83.496	S 18°51'14.8" E	348.883
39 - 26	134.759	41.074	S 82°32'49.4" E	106.340
26 - 29	43.207	13.169	N 67°57'59.3" E	
29 - 28	55.391	16.883	N 87°22'42.6" E	65.000
28 - 27	6.404	1.952	S 79°28'55.2" E	19.812
27 - 10	91.993	28.040	N 3°48'58.4" E	44.044
10 - 21	157.874	48.120	S 82°32'49.4" E	13.425
21 - 25	124.774	38.031	N 14°33'33.9" W	
25 - 22	306.321	93.367	N 15°33'31.4" W	
22 - 15	13.610	4.148	N 53°3'40.5" W	
15 - 16	513.070	156.384	N 82°0'56.0" W	
16 - 17	69.805	21.277	N 81°55'29.0" W	
17 - 18	16.900	5.151	N 80°42'33.9" W	
18 - 43	6.680	2.036	N 79°5'57.0" W	


TYPE	COUNT	SQR FEET	ACRES
Parcel	1	448580.423	10.298
ROW Left	3	86984.670	1.997
PDE Left	2	2242.429	0.051
TCE Left	2	10640.596	0.244
TDE Left	5	23103.369	0.530
REM Right	1	130622.535	2.999
REM Left	1	230973.218	5.302
ROW Right	0	0.000	0.000
PDE Right	0	0.000	0.000
TDE Right	0	0.000	0.000
TCE Right	0	0.000	0.000
PUE Left	0	0.000	0.000
PUE Right	0	0.000	0.000
TSE Left	0	0.000	0.000
TSE Right	0	0.000	0.000
DUE Left	0	0.000	0.000
DUE Right	0	0.000	0.000
DTE Left	0	0.000	0.000
DTE Right	0	0.000	0.000
AUE_Left	0	0.000	0.000
AUE_Right	0	0.000	0.000
PCE Left	0	0.000	0.000
PCE Right	0	0.000	0.000
TUE Left	0	0.000	0.000
TUE Right	0	0.000	0.000
Other Left	0	0.000	0.000
Other Right	0	0.000	0.000
PE Left	0	0.000	0.000
PE Right	0	0.000	0.000

THIS MAP IS NOT A CERTIFIED SURVEY AND HAS NOT BEEN REVIEWED BY A LOCAL GOVERNMENT AGENCY FOR COMPLIANCE WITH ANY APPLICABLE LAND DEVELOPMENT REGULATIONS. THE PROPERTY SHOWN ON THIS MAP WAS LOCATED FOR THE NORTH CAROLINA DEPARTMENT OF TRANSPORTATION FOR HIGHWAY DESIGN PURPOSES. SOME ERROR MAY EXIST BETWEEN THE GRAPHICAL AND ACTUAL GROUND LOCATIONS OF PROPERTY LINES. THIS MAP IS TO BE USED AS A GRAPHICAL REPRESENTATION OF THE NCDOT'S INTENT TO ACQUIRE PROPERTY FOR RIGHT OF WAY PURPOSES, AND IN NO WAY REPRESENTS AN ACTUAL BOUNDARY SURVEY OF THIS PROPERTY.

NORTH CAROLINA DEPARTMENT OF TRANSPORTATION	
RIGHT OF WAY BRANCH	
KEVIN A.ROBINSON	07-19-2023
PARCEL * 174_Rem	S:\CADD\U4758\DDRAFT\U4758_dee
DB 7811 PG 1440	UNKNOWN SCALE



-L- Sta 245+00

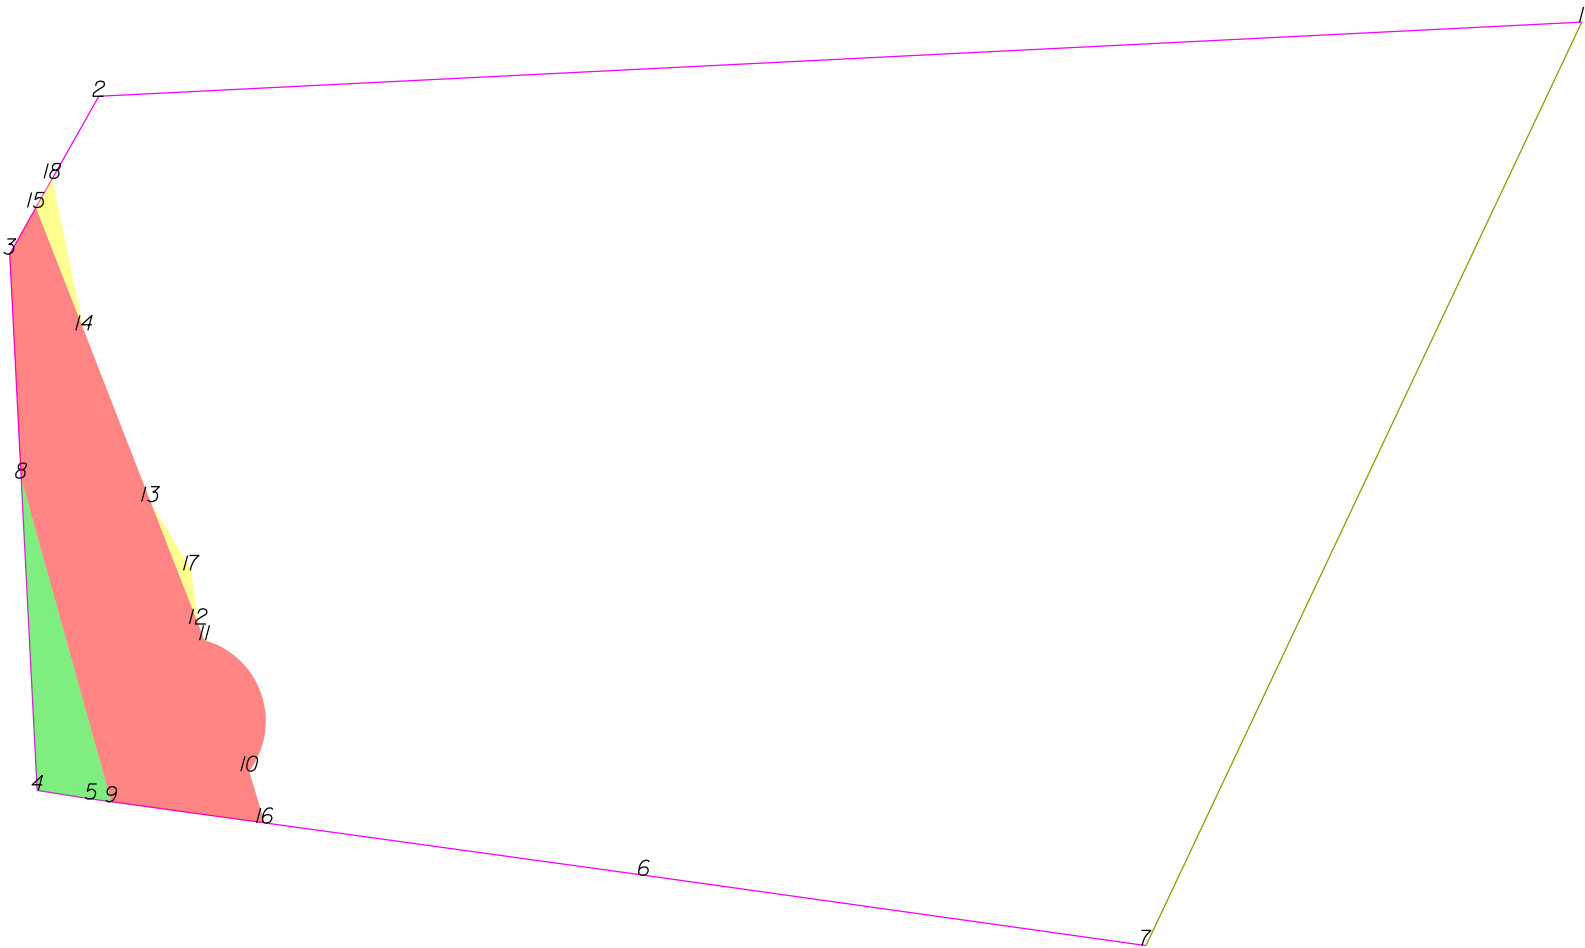

THIS MAP IS NOT A CERTIFIED SURVEY AND HAS NOT BEEN REVIEWED BY A LOCAL GOVERNMENT AGENCY FOR COMPLIANCE WITH ANY APPLICABLE LAND DEVELOPMENT REGULATIONS. THE PROPERTY SHOWN ON THIS MAP WAS LOCATED FOR THE NORTH CAROLINA DEPARTMENT OF TRANSPORTATION FOR HIGHWAY DESIGN PURPOSES. SOME ERROR MAY EXIST BETWEEN THE GRAPHICAL AND ACTUAL GROUND LOCATIONS OF PROPERTY LINES. THIS MAP IS TO BE USED AS A GRAPHICAL REPRESENTATION OF THE NCDOT'S INTENT TO ACQUIRE PROPERTY FOR RIGHT OF WAY PURPOSES, AND IN NO WAY REPRESENTS AN ACTUAL BOUNDARY SURVEY OF THIS PROPERTY.

NORTH CAROLINA DEPARTMENT OF TRANSPORTATION	
RIGHT OF WAY BRANCH	
BESSEMER IMPROVEMENT COMPANY	12-8-2021
PARCEL # 175	S:\CADD\U4758\DDRAFT\U4758_dee
DB 3543 PG 169I	UNKNOWN SCALE

	SQR FT	ACRES	SQR M	HECTARES
ROW Right	1022.523	0.023	94.996	0.009
FROM - TO	DISTANCE (FT/M)	BEARING	RADIUS (FT/M)	CURVE LENGTH (FT/M)
-L- Sta 245+00 - 8	64.045	19.521	S 89°19'50.7" E	
8 - 4	93.262	28.426	S 2°55'38.8" E	
4 - 5	16.291	4.966	S 81°1'37.5" E	
5 - 9	6.073	1.851	S 82°8'40.7" E	
9 - 8	100.182	30.536	N 15°33'31.4" W	

	SQR FT	ACRES	SQR M	HECTARES
PUE Right	6105.282	0.140	567.202	0.057
FROM - TO	DISTANCE (FT/M)	BEARING	RADIUS (FT/M)	CURVE LENGTH (FT/M)
-L- Sta 245+00 - 10	158.757	48.389	S 56°16'48.7" E	
10 - 11	41.234	12.568	N 18°50'57.2" W	25.000
11 - 12	5.234	1.595	N 21°16'39.0" W	7.620
12 - 13	39.148	11.932	N 21°16'39.0" W	48.482
13 - 14	54.770	16.694	N 21°16'39.0" W	14.777
14 - 15	39.376	12.002	N 21°16'39.0" W	
15 - 3	15.944	4.860	S 29°25'38.5" W	
3 - 8	66.926	20.399	S 2°55'38.8" E	
8 - 9	100.182	30.536	S 15°33'31.4" E	
9 - 16	46.182	14.076	S 82°8'40.7" E	
16 - 10	16.114	4.911	N 16°37'53.1" W	


	SQR FT	ACRES	SQR M	HECTARES
TCE Right	76.113	0.002	7.071	0.001
FROM - TO	DISTANCE (FT/M)	BEARING	RADIUS (FT/M)	CURVE LENGTH (FT/M)
-L- Sta 245+00 - 12	124.920	38.076	S 69°15'47.9" E	
12 - 17	16.113	4.911	N 7°18'44.6" W	
17 - 13	23.831	7.264	N 30°40'5.8" W	
13 - 12	39.148	11.932	S 21°16'39.0" E	

	SQR FT	ACRES	SQR M	HECTARES
TCE Right	150.804	0.003	14.010	0.001
FROM - TO	DISTANCE (FT/M)	BEARING	RADIUS (FT/M)	CURVE LENGTH (FT/M)
-L- Sta 245+00 - 18	115.002	35.053	N 39°36'33.4" E	
18 - 15	9.898	3.017	S 29°25'38.5" W	
15 - 14	39.376	12.002	S 21°16'39.0" E	
14 - 18	46.283	14.107	N 11°45'5.2" W	

TYPE	COUNT	SQR FEET	ACRES
Parcel	1	96459.222	2.214
ROW Right	1	1022.523	0.023
PUE Right	1	6105.282	0.140
TCE Right	2	226.917	0.005
ROW Left	0	0.000	0.000
PDE Left	0	0.000	0.000
PDE Right	0	0.000	0.000
TDE Left	0	0.000	0.000
TDE Right	0	0.000	0.000
TCE Left	0	0.000	0.000
PUE Left	0	0.000	0.000
TSE Left	0	0.000	0.000
TSE Right	0	0.000	0.000
DUE Left	0	0.000	0.000
DUE Right	0	0.000	0.000
DTE Left	0	0.000	0.000
DTE Right	0	0.000	0.000
AUE_Left	0	0.000	0.000
AUE_Right	0	0.000	0.000
PCE Left	0	0.000	0.000
PCE Right	0	0.000	0.000
TUE Left	0	0.000	0.000
TUE Right	0	0.000	0.000
REM Left	0	0.000	0.000
REM Right	0	0.000	0.000
Other Left	0	0.000	0.000
Other Right	0	0.000	0.000
PE Left	0	0.000	0.000
PE Right	0	0.000	0.000

THIS MAP IS NOT A CERTIFIED SURVEY AND HAS NOT BEEN REVIEWED BY A LOCAL GOVERNMENT AGENCY FOR COMPLIANCE WITH ANY APPLICABLE LAND DEVELOPMENT REGULATIONS. THE PROPERTY SHOWN ON THIS MAP WAS LOCATED FOR THE NORTH CAROLINA DEPARTMENT OF TRANSPORTATION FOR HIGHWAY DESIGN PURPOSES. SOME ERROR MAY EXIST BETWEEN THE GRAPHICAL AND ACTUAL GROUND LOCATIONS OF PROPERTY LINES. THIS MAP IS TO BE USED AS A GRAPHICAL REPRESENTATION OF THE NCDOT'S INTENT TO ACQUIRE PROPERTY FOR RIGHT OF WAY PURPOSES, AND IN NO WAY REPRESENTS AN ACTUAL BOUNDARY SURVEY OF THIS PROPERTY.

NORTH CAROLINA DEPARTMENT OF TRANSPORTATION	
RIGHT OF WAY BRANCH	
BESSEMER IMPROVEMENT COMPANY	12-8-2021
PARCEL # 175	S:\CADD\U4758\DDRAFT\U4758_dee
DB 3543 PG 1691	UNKNOWN SCALE

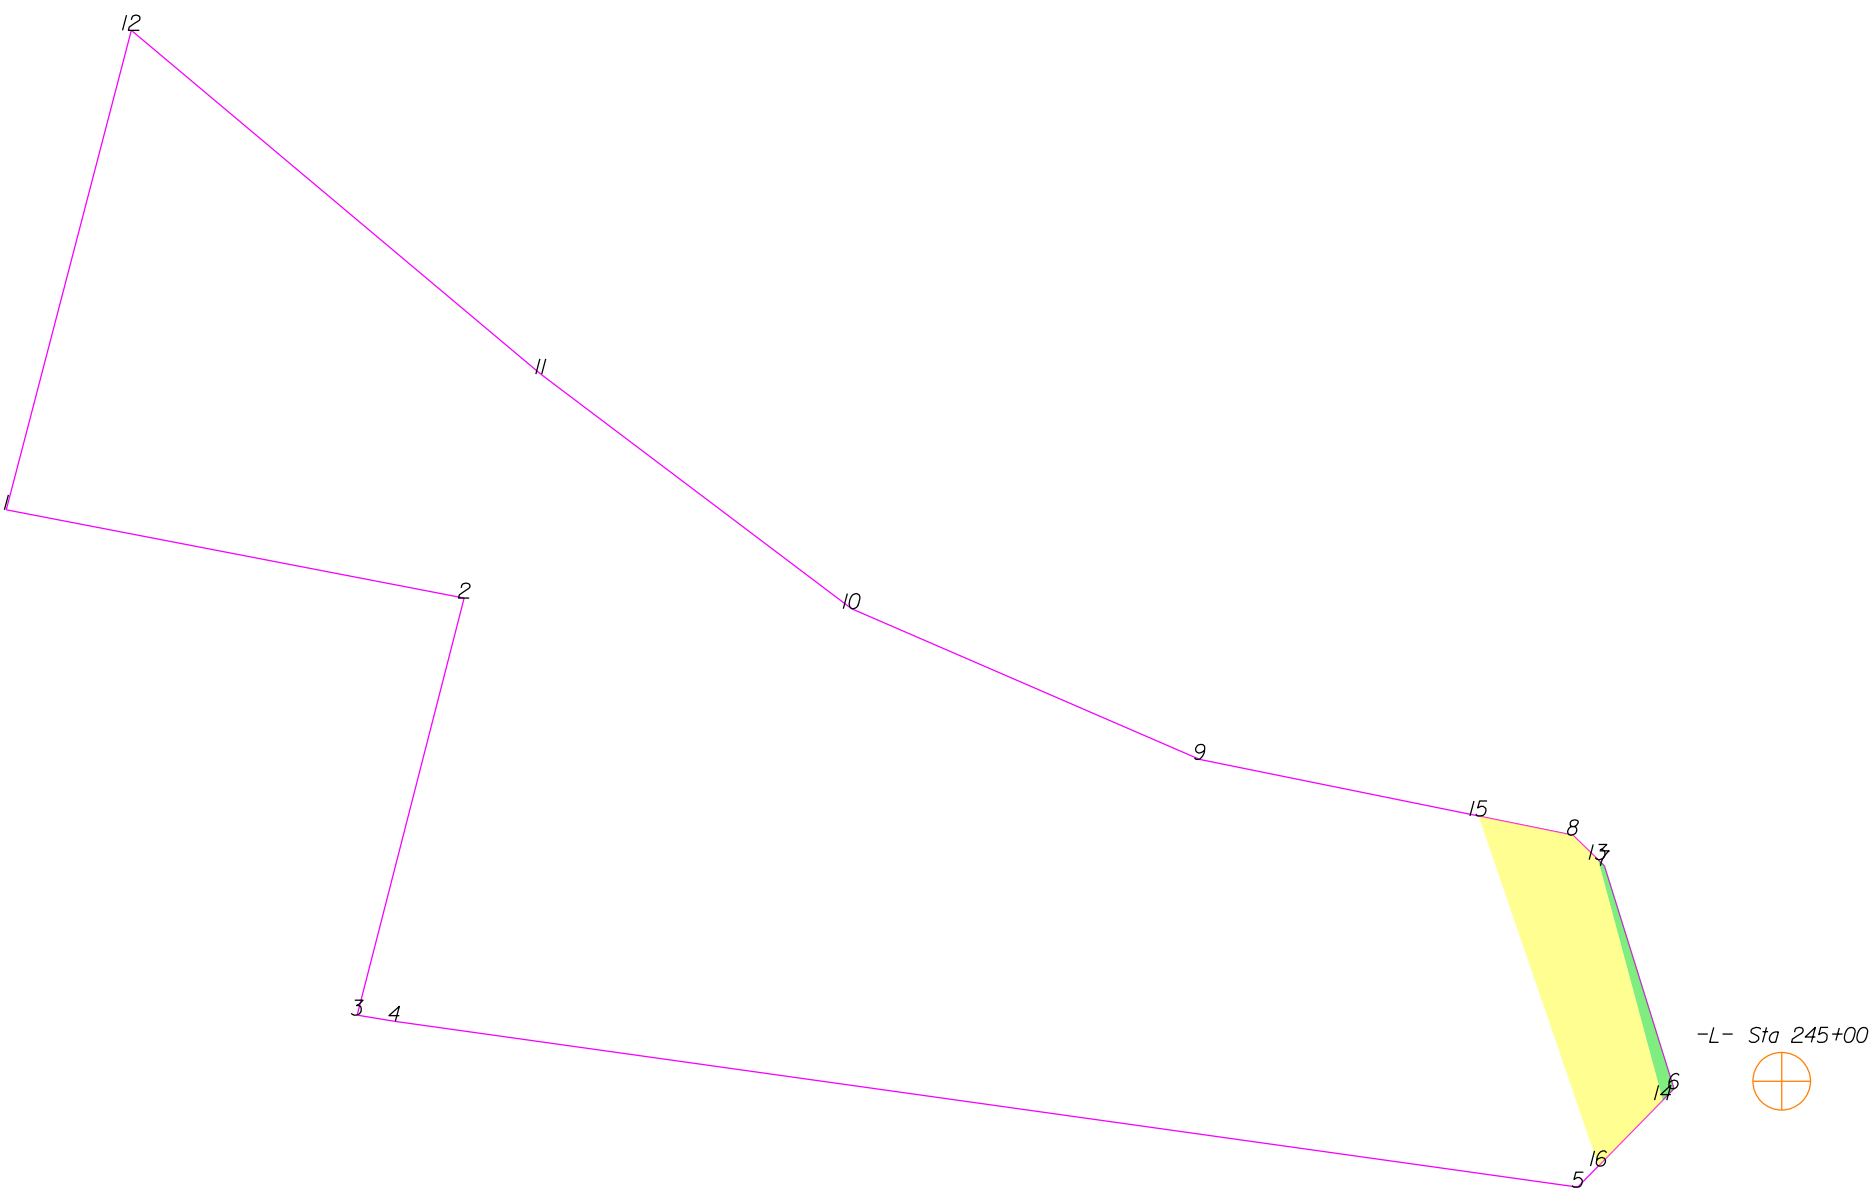

THIS MAP IS NOT A CERTIFIED SURVEY AND HAS NOT BEEN REVIEWED BY A LOCAL GOVERNMENT AGENCY FOR COMPLIANCE WITH ANY APPLICABLE LAND DEVELOPMENT REGULATIONS. THE PROPERTY SHOWN ON THIS MAP WAS LOCATED FOR THE NORTH CAROLINA DEPARTMENT OF TRANSPORTATION FOR HIGHWAY DESIGN PURPOSES. SOME ERROR MAY EXIST BETWEEN THE GRAPHICAL AND ACTUAL GROUND LOCATIONS OF PROPERTY LINES. THIS MAP IS TO BE USED AS A GRAPHICAL REPRESENTATION OF THE NCDOT'S INTENT TO ACQUIRE PROPERTY FOR RIGHT OF WAY PURPOSES, AND IN NO WAY REPRESENTS AN ACTUAL BOUNDARY SURVEY OF THIS PROPERTY.

NORTH CAROLINA DEPARTMENT OF TRANSPORTATION	
RIGHT OF WAY BRANCH	
CIRCLE K STORES, INC.	12-8-2021
PARCEL # 176	S:\CADD\U4758\DDRAFT\U4758_dee
DB 7301 PG 604	UNKNOWN SCALE


	SQR FT	ACRES	SQR M	HECTARES
ROW Left	408.273	0.009	37.930	0.004
FROM - TO	DISTANCE (FT/M)	BEARING	RADIUS (FT/M)	CURVE LENGTH (FT/M)
-L- Sta 245+00 - 13	123.548	37.657	N 39°38'32.0" W	
13 - 14	106.951	32.599	S 15°2'39.6" E	
14 - 6	6.916	2.108	N 44°17'33.6" E	
6 - 7	100.233	30.551	N 17°20'28.6" W	
7 - 13	3.799	1.158	N 45°36'16.8" W	

	SQR FT	ACRES	SQR M	HECTARES
TCE Left	5357.716	0.123	497.750	0.050
FROM - TO	DISTANCE (FT/M)	BEARING	RADIUS (FT/M)	CURVE LENGTH (FT/M)
-L- Sta 245+00 - 13	123.548	37.657	N 39°38'32.0" W	
13 - 8	15.077	4.595	N 45°36'16.8" W	
8 - 15	41.355	12.605	N 78°33'51.9" W	
15 - 16	158.865	48.422	S 18°55'2.4" E	
16 - 14	39.470	12.031	N 44°17'33.6" E	
14 - 13	106.951	32.599	N 15°2'39.6" W	

TYPE	COUNT	SQR FEET	ACRES
Parcel	1	133005.817	3.053
ROW Left	1	408.273	0.009
TCE Left	1	5357.716	0.123
ROW Right	0	0.000	0.000
PDE Left	0	0.000	0.000
PDE Right	0	0.000	0.000
TDE Left	0	0.000	0.000
TDE Right	0	0.000	0.000
TCE Right	0	0.000	0.000
PUE Left	0	0.000	0.000
PUE Right	0	0.000	0.000
TSE Left	0	0.000	0.000
TSE Right	0	0.000	0.000
DUE Left	0	0.000	0.000
DUE Right	0	0.000	0.000
DTE Left	0	0.000	0.000
DTE Right	0	0.000	0.000
AUE_Left	0	0.000	0.000
AUE_Right	0	0.000	0.000
PCE Left	0	0.000	0.000
PCE Right	0	0.000	0.000
TUE Left	0	0.000	0.000
TUE Right	0	0.000	0.000
REM Left	0	0.000	0.000
REM Right	0	0.000	0.000
Other Left	0	0.000	0.000
Other Right	0	0.000	0.000
PE Left	0	0.000	0.000
PE Right	0	0.000	0.000

THIS MAP IS NOT A CERTIFIED SURVEY AND HAS NOT BEEN REVIEWED BY A LOCAL GOVERNMENT AGENCY FOR COMPLIANCE WITH ANY APPLICABLE LAND DEVELOPMENT REGULATIONS. THE PROPERTY SHOWN ON THIS MAP WAS LOCATED FOR THE NORTH CAROLINA DEPARTMENT OF TRANSPORTATION FOR HIGHWAY DESIGN PURPOSES. SOME ERROR MAY EXIST BETWEEN THE GRAPHICAL AND ACTUAL GROUND LOCATIONS OF PROPERTY LINES. THIS MAP IS TO BE USED AS A GRAPHICAL REPRESENTATION OF THE NCDOT'S INTENT TO ACQUIRE PROPERTY FOR RIGHT OF WAY PURPOSES, AND IN NO WAY REPRESENTS AN ACTUAL BOUNDARY SURVEY OF THIS PROPERTY.

NORTH CAROLINA DEPARTMENT OF TRANSPORTATION	
RIGHT OF WAY BRANCH	
CIRCLE K STORES, INC.	12-8-2021
PARCEL # 176	S:\CADD\U4758\DDRAFT\U4758_dee
DB 7301 PG 604	UNKNOWN SCALE

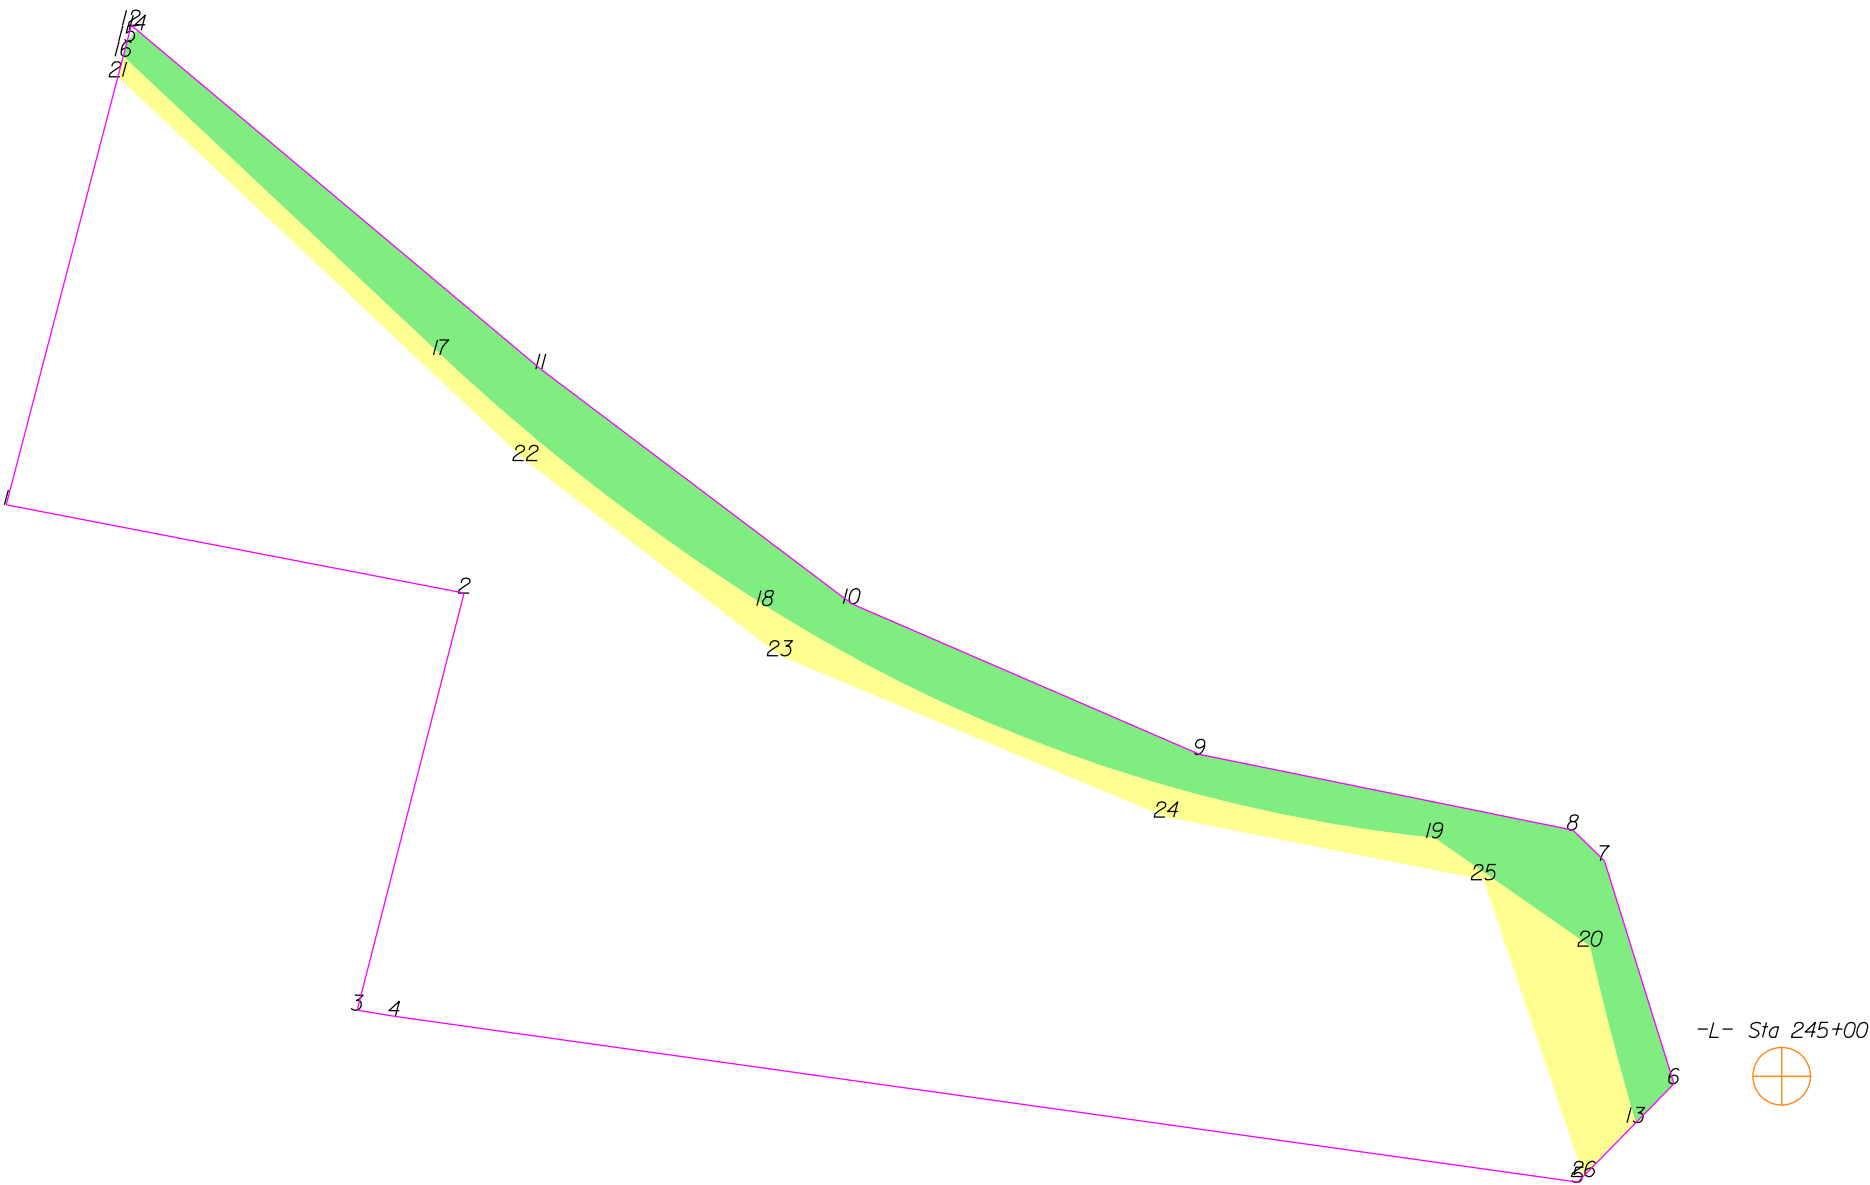

THIS MAP IS NOT A CERTIFIED SURVEY AND HAS NOT BEEN REVIEWED BY A LOCAL GOVERNMENT AGENCY FOR COMPLIANCE WITH ANY APPLICABLE LAND DEVELOPMENT REGULATIONS. THE PROPERTY SHOWN ON THIS MAP WAS LOCATED FOR THE NORTH CAROLINA DEPARTMENT OF TRANSPORTATION FOR HIGHWAY DESIGN PURPOSES. SOME ERROR MAY EXIST BETWEEN THE GRAPHICAL AND ACTUAL GROUND LOCATIONS OF PROPERTY LINES. THIS MAP IS TO BE USED AS A GRAPHICAL REPRESENTATION OF THE NCDOT'S INTENT TO ACQUIRE PROPERTY FOR RIGHT OF WAY PURPOSES, AND IN NO WAY REPRESENTS AN ACTUAL BOUNDARY SURVEY OF THIS PROPERTY.

NORTH CAROLINA DEPARTMENT OF TRANSPORTATION	
RIGHT OF WAY BRANCH	
CIRCLE K STORES, INC.	04-2-2024
PARCEL # 176	Z:\CADD\U4758\DDRAFT\U4758_dee
DB 730I PG 604	UNKNOWN SCALE


	SQR FT	ACRES		SQR M		HECTARES	
ROW Left	17668.198	0.406		1641.436		0.164	
FROM - TO		DISTANCE (FT/M)		BEARING		RADIUS (FT/M)	
-L- Sta 245+00 - 13		65.647	20.009	S 72°19'53.0" W			
13 - 6		23.368	7.123	N 44°17'33.6" E			
6 - 7		100.233	30.551	N 17°20'28.6" W			
7 - 8		18.876	5.753	N 45°36'16.8" W			
8 - 9		163.459	49.822	N 78°33'51.9" W			
9 - 10		162.850	49.637	N 66°34'14.9" W			
10 - 11		167.210	50.966	N 52°56'51.9" W			
11 - 14		226.163	68.935	N 49°59'35.9" W			
14 - 15		6.293	1.918	S 43°13'13.6" W			
15 - 16		6.769	2.063	S 14°35'51.1" W			
16 - 17		187.246	57.073	S 46°46'46.4" E			
17 - 18		175.866	53.604	S 52°15'51.1" E	920.000	280.417	176.135
18 - 19		304.161	92.709	S 70°52'6.8" E	670.000	204.216	306.836
19 - 20		81.334	24.791	S 55°9'3.2" E			
20 - 13		78.287	23.862	S 14°36'7.2" E	1166.104	355.429	78.301

	SQR FT	ACRES		SQR M		HECTARES	
TCE Left	10201.902	0.234		947.791		0.095	
FROM - TO		DISTANCE (FT/M)		BEARING		RADIUS (FT/M)	
-L- Sta 245+00 - 13		65.647	20.009	S 72°19'53.0" W			
13 - 20		78.287	23.862	N 14°36'7.2" W	1166.104	355.429	78.301
20 - 19		81.334	24.791	N 55°9'3.2" W			
19 - 18		304.161	92.709	N 70°52'6.8" W	670.000	204.216	306.836
18 - 17		175.866	53.604	N 52°15'51.1" W	920.000	280.417	176.135
17 - 16		187.246	57.073	N 46°46'46.4" W			
16 - 21		9.122	2.780	S 14°35'51.1" W			
21 - 22		240.293	73.242	S 46°43'38.4" E			
22 - 23		137.706	41.973	S 52°29'55.9" E			
23 - 24		179.611	54.746	S 67°20'11.4" E			
24 - 25		138.974	42.359	S 78°50'33.0" E			
25 - 26		134.426	40.973	S 18°34'51.2" E			
26 - 13		32.290	9.842	N 44°17'33.6" E			

TYPE	COUNT	SQR FEET	ACRES
Parcel	1	133005.817	3.053
ROW Left	1	17668.198	0.406
TCE Left	1	10201.902	0.234
ROW Right	0	0.000	0.000
PDE Left	0	0.000	0.000
PDE Right	0	0.000	0.000
TDE Left	0	0.000	0.000
TDE Right	0	0.000	0.000
TCE Right	0	0.000	0.000
PUE Left	0	0.000	0.000
PUE Right	0	0.000	0.000
TSE Left	0	0.000	0.000
TSE Right	0	0.000	0.000
DUE Left	0	0.000	0.000
DUE Right	0	0.000	0.000
DTE Left	0	0.000	0.000
DTE Right	0	0.000	0.000
AUE_Left	0	0.000	0.000
AUE_Right	0	0.000	0.000
PCE Left	0	0.000	0.000
PCE Right	0	0.000	0.000
TUE Left	0	0.000	0.000
TUE Right	0	0.000	0.000
REM Left	0	0.000	0.000
REM Right	0	0.000	0.000
Other Left	0	0.000	0.000
Other Right	0	0.000	0.000
PE Left	0	0.000	0.000
PE Right	0	0.000	0.000

THIS MAP IS NOT A CERTIFIED SURVEY AND HAS NOT BEEN REVIEWED BY A LOCAL GOVERNMENT AGENCY FOR COMPLIANCE WITH ANY APPLICABLE LAND DEVELOPMENT REGULATIONS. THE PROPERTY SHOWN ON THIS MAP WAS LOCATED FOR THE NORTH CAROLINA DEPARTMENT OF TRANSPORTATION FOR HIGHWAY DESIGN PURPOSES. SOME ERROR MAY EXIST BETWEEN THE GRAPHICAL AND ACTUAL GROUND LOCATIONS OF PROPERTY LINES. THIS MAP IS TO BE USED AS A GRAPHICAL REPRESENTATION OF THE NCDOT'S INTENT TO ACQUIRE PROPERTY FOR RIGHT OF WAY PURPOSES, AND IN NO WAY REPRESENTS AN ACTUAL BOUNDARY SURVEY OF THIS PROPERTY.

NORTH CAROLINA DEPARTMENT OF TRANSPORTATION	
RIGHT OF WAY BRANCH	
CIRCLE K STORES, INC.	04-2-2024
PARCEL # 176	Z:\CADD\U4758\DDRAFT\U4758_dee
DB 7301 PG 604	UNKNOWN SCALE

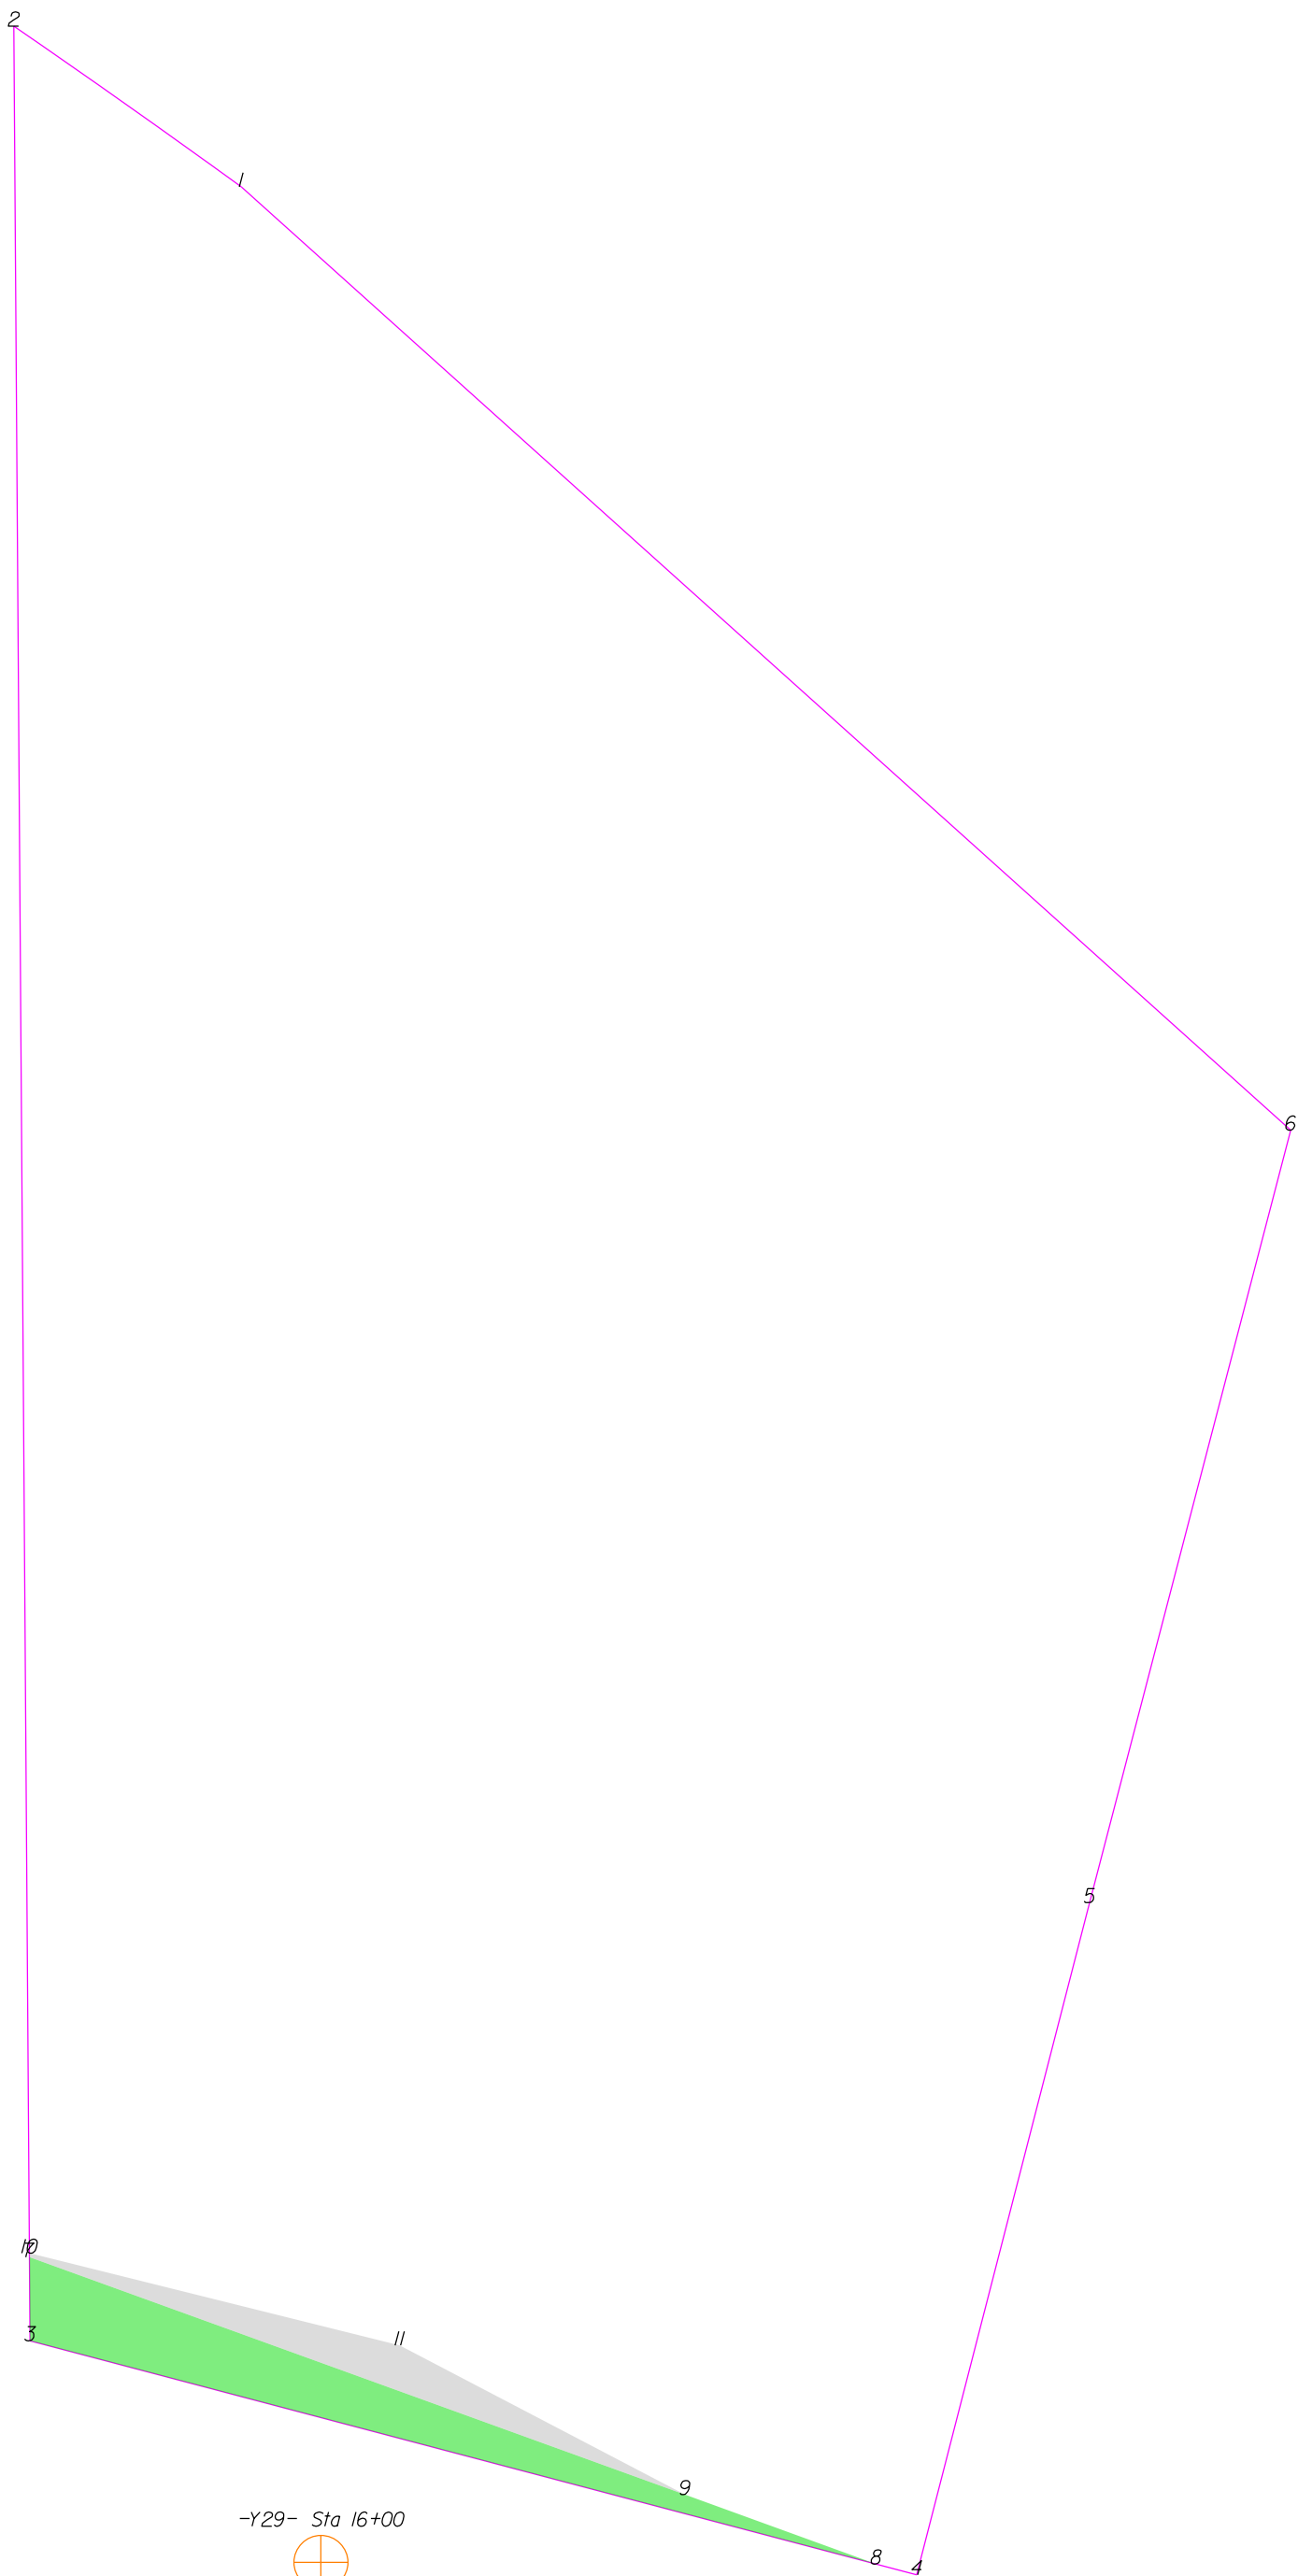

THIS MAP IS NOT A CERTIFIED SURVEY AND HAS NOT BEEN REVIEWED BY A LOCAL GOVERNMENT AGENCY FOR COMPLIANCE WITH ANY APPLICABLE LAND DEVELOPMENT REGULATIONS. THE PROPERTY SHOWN ON THIS MAP WAS LOCATED FOR THE NORTH CAROLINA DEPARTMENT OF TRANSPORTATION FOR HIGHWAY DESIGN PURPOSES. SOME ERROR MAY EXIST BETWEEN THE GRAPHICAL AND ACTUAL GROUND LOCATIONS OF PROPERTY LINES. THIS MAP IS TO BE USED AS A GRAPHICAL REPRESENTATION OF THE NCDOT'S INTENT TO ACQUIRE PROPERTY FOR RIGHT OF WAY PURPOSES, AND IN NO WAY REPRESENTS AN ACTUAL BOUNDARY SURVEY OF THIS PROPERTY.

NORTH CAROLINA DEPARTMENT OF TRANSPORTATION	
RIGHT OF WAY BRANCH	
LEAP YEAR INVESTMENTS LLC	12-8-2021
PARCEL # 177	S:\CADD\U4758\DDRAFT\U4758_dee
DB 7804 PG 1362	UNKNOWN SCALE


	SQR FT	ACRES	SQR M	HECTARES
ROW Right	2507.726	0.058	232.976	0.023
FROM - TO	DISTANCE (FT/M)	BEARING	RADIUS (FT/M)	CURVE LENGTH (FT/M)
-Y29- Sta 16+00 - 7	112.452	34.276	N 43°40'28.9" W	
7 - 3	22.290	6.794	S 0°24'9.6" E	
3 - 8	233.149	71.064	S 75°13'5.0" E	
8 - 9	54.228	16.529	N 70°4'28.5" W	
9 - 7	185.725	56.609	N 70°4'28.5" W	

	SQR FT	ACRES	SQR M	HECTARES
TDE Left	1119.603	0.026	104.015	0.010
FROM - TO	DISTANCE (FT/M)	BEARING	RADIUS (FT/M)	CURVE LENGTH (FT/M)
-Y29- Sta 16+00 - 10	113.219	34.509	N 43°18'37.6" W	
10 - 7	1.050	0.320	S 0°24'9.6" E	
7 - 9	185.725	56.609	S 70°4'28.5" E	
9 - 11	85.774	26.144	N 62°22'10.5" W	
11 - 10	101.635	30.978	N 76°0'47.3" W	

TYPE	COUNT	SQR FEET	ACRES
Parcel	1	154424.786	3.545
ROW Right	1	2507.726	0.058
TDE Left	1	1119.603	0.026
ROW Left	0	0.000	0.000
PDE Left	0	0.000	0.000
PDE Right	0	0.000	0.000
TDE Right	0	0.000	0.000
TCE Left	0	0.000	0.000
TCE Right	0	0.000	0.000
PUE Left	0	0.000	0.000
PUE Right	0	0.000	0.000
TSE Left	0	0.000	0.000
TSE Right	0	0.000	0.000
DUE Left	0	0.000	0.000
DUE Right	0	0.000	0.000
DTE Left	0	0.000	0.000
DTE Right	0	0.000	0.000
AUE_Left	0	0.000	0.000
AUE_Right	0	0.000	0.000
PCE Left	0	0.000	0.000
PCE Right	0	0.000	0.000
TUE Left	0	0.000	0.000
TUE Right	0	0.000	0.000
REM Left	0	0.000	0.000
REM Right	0	0.000	0.000
Other Left	0	0.000	0.000
Other Right	0	0.000	0.000
PE Left	0	0.000	0.000
PE Right	0	0.000	0.000

THIS MAP IS NOT A CERTIFIED SURVEY AND HAS NOT BEEN REVIEWED BY A LOCAL GOVERNMENT AGENCY FOR COMPLIANCE WITH ANY APPLICABLE LAND DEVELOPMENT REGULATIONS. THE PROPERTY SHOWN ON THIS MAP WAS LOCATED FOR THE NORTH CAROLINA DEPARTMENT OF TRANSPORTATION FOR HIGHWAY DESIGN PURPOSES. SOME ERROR MAY EXIST BETWEEN THE GRAPHICAL AND ACTUAL GROUND LOCATIONS OF PROPERTY LINES. THIS MAP IS TO BE USED AS A GRAPHICAL REPRESENTATION OF THE NCDOT'S INTENT TO ACQUIRE PROPERTY FOR RIGHT OF WAY PURPOSES, AND IN NO WAY REPRESENTS AN ACTUAL BOUNDARY SURVEY OF THIS PROPERTY.

NORTH CAROLINA DEPARTMENT OF TRANSPORTATION	
RIGHT OF WAY BRANCH	
LEAP YEAR INVESTMENTS LLC	12-8-2021
PARCEL # 177	S:\CADD\U4758\DDRAFT\U4758_dee
DB 7804 PG 1362	UNKNOWN SCALE

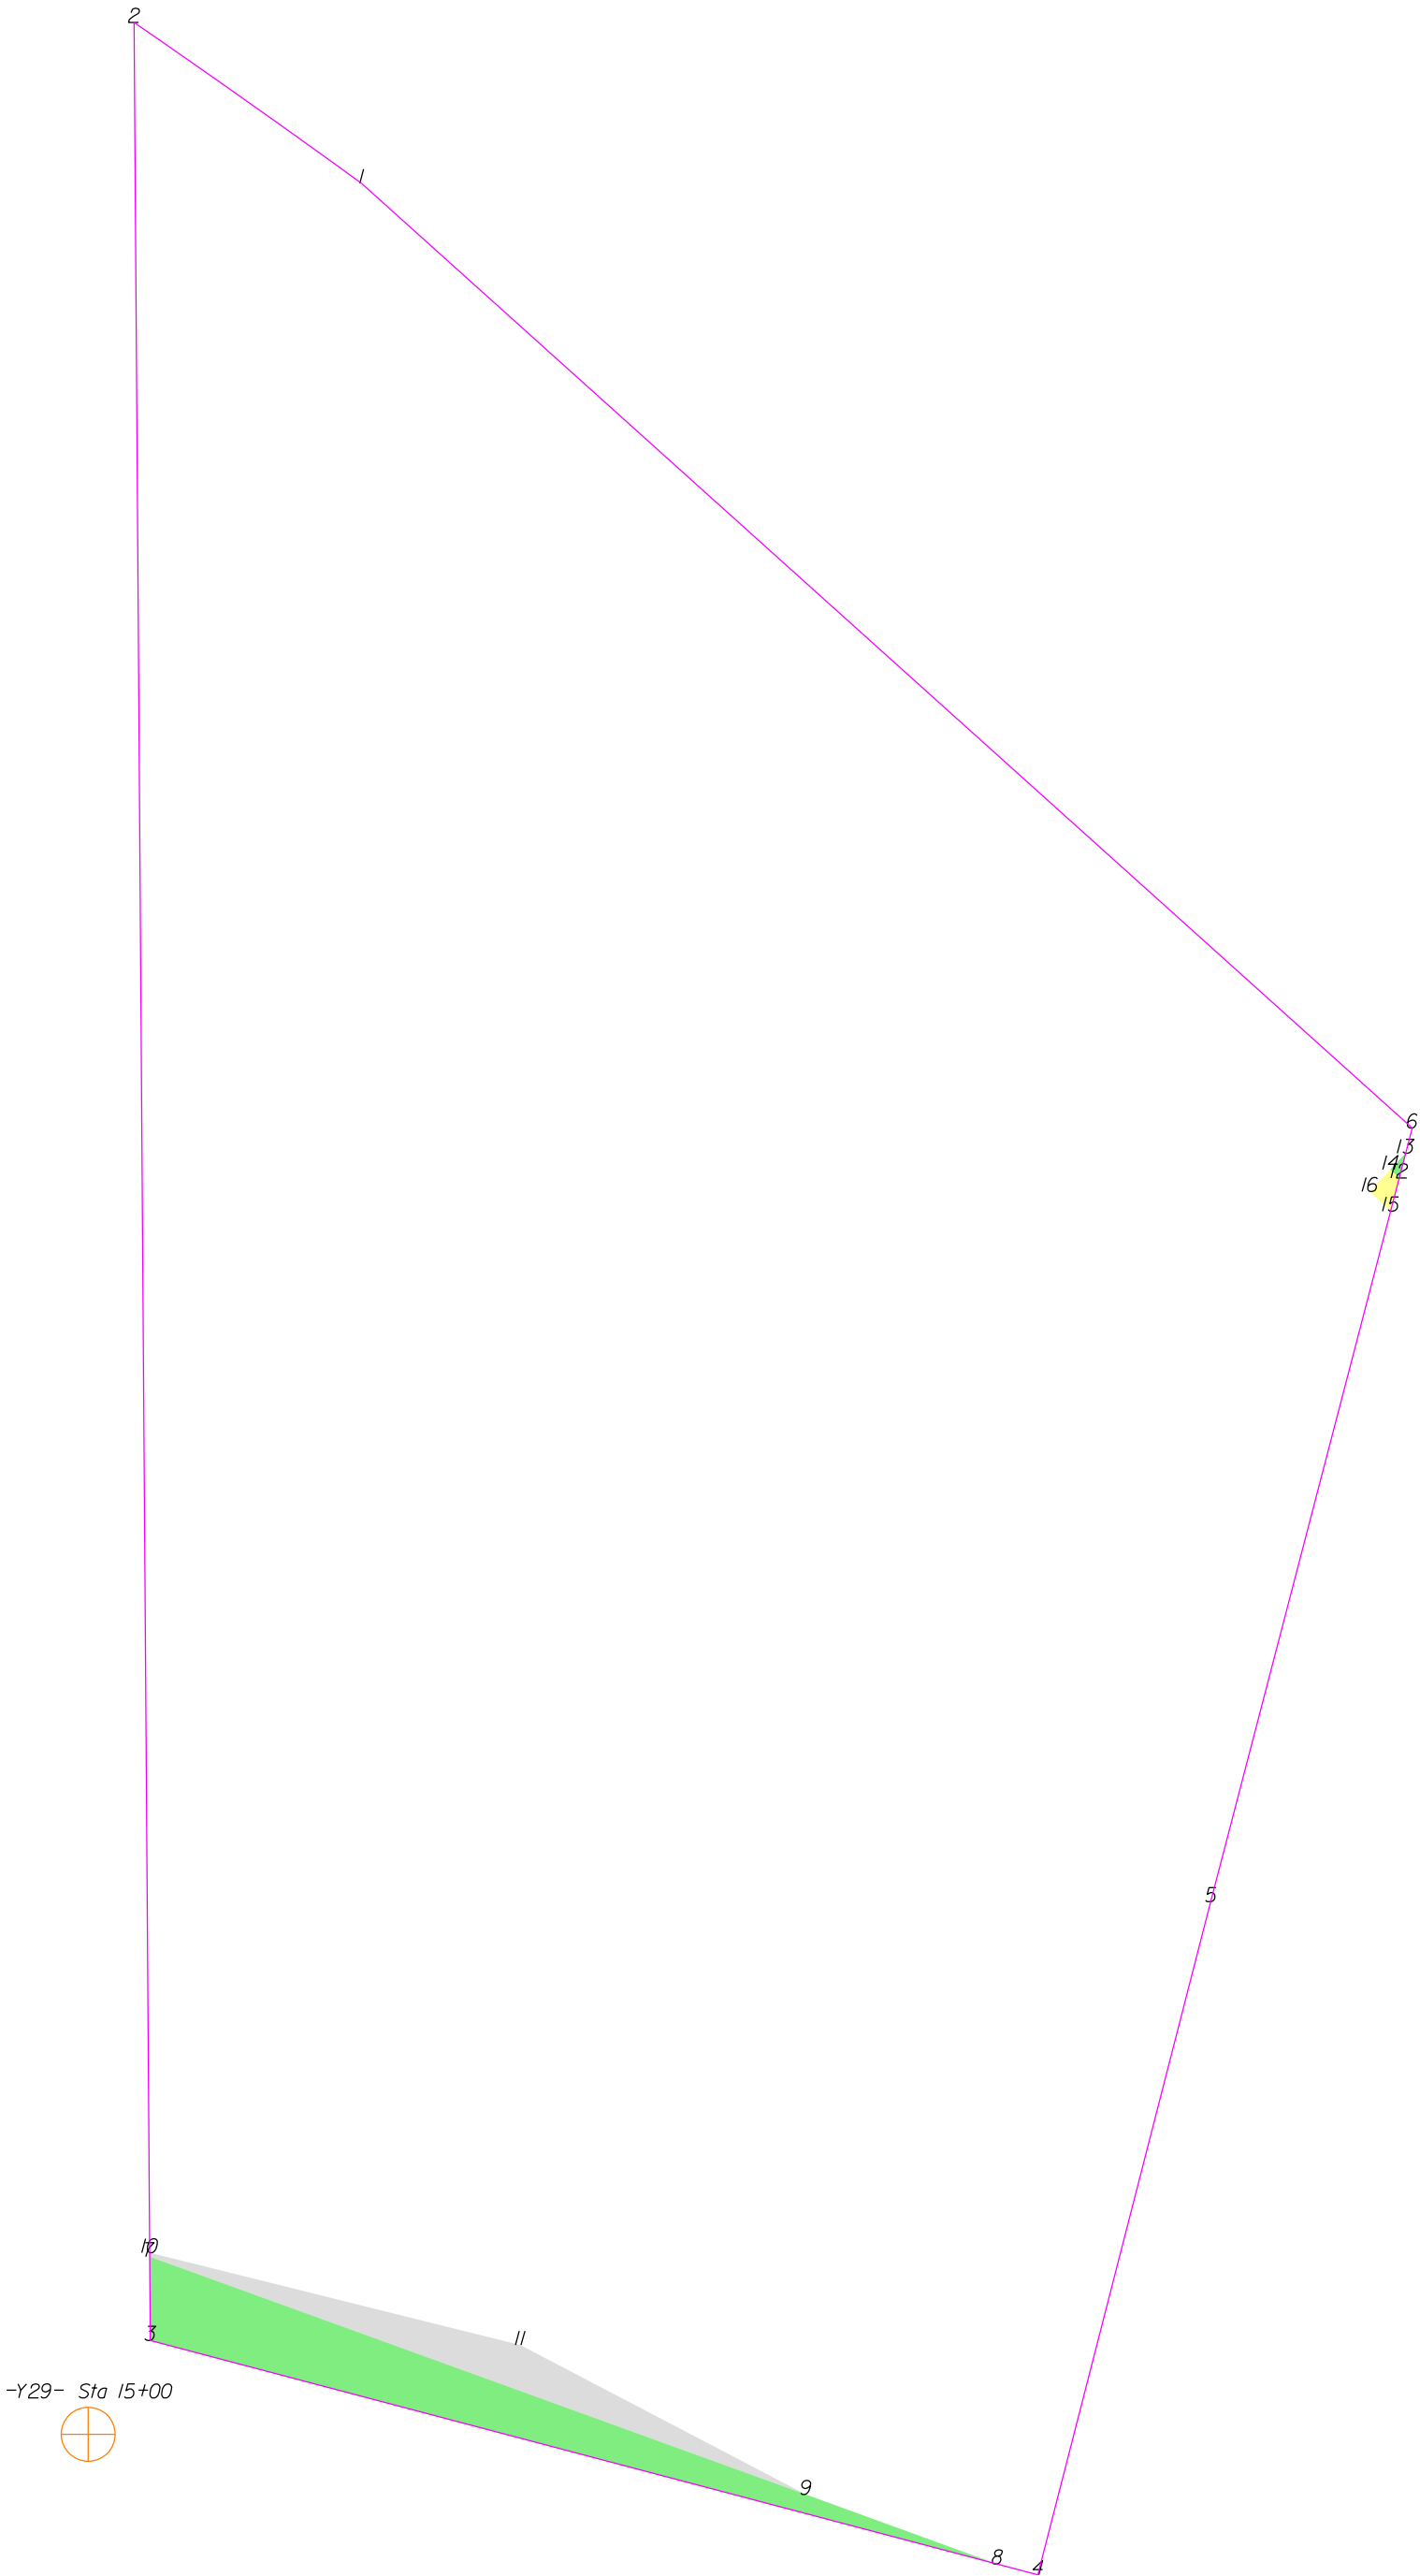

THIS MAP IS NOT A CERTIFIED SURVEY AND HAS NOT BEEN REVIEWED BY A LOCAL GOVERNMENT AGENCY FOR COMPLIANCE WITH ANY APPLICABLE LAND DEVELOPMENT REGULATIONS. THE PROPERTY SHOWN ON THIS MAP WAS LOCATED FOR THE NORTH CAROLINA DEPARTMENT OF TRANSPORTATION FOR HIGHWAY DESIGN PURPOSES. SOME ERROR MAY EXIST BETWEEN THE GRAPHICAL AND ACTUAL GROUND LOCATIONS OF PROPERTY LINES. THIS MAP IS TO BE USED AS A GRAPHICAL REPRESENTATION OF THE NCDOT'S INTENT TO ACQUIRE PROPERTY FOR RIGHT OF WAY PURPOSES, AND IN NO WAY REPRESENTS AN ACTUAL BOUNDARY SURVEY OF THIS PROPERTY.

NORTH CAROLINA DEPARTMENT OF TRANSPORTATION	
RIGHT OF WAY BRANCH	
LEAP YEAR INVESTMENTS LLC	04-2-2024
PARCEL # 177	Z:\CADD\U4758\DDRAFT\U4758_dee
DB 7804 PG 1362	UNKNOWN SCALE

	SQR FT	ACRES	SQR M	HECTARES
ROW Right	2507.726	0.058	232.976	0.023
FROM - TO	DISTANCE (FT/M)	BEARING	RADIUS (FT/M)	CURVE LENGTH (FT/M)
-Y29- Sta 15+00 - 7	50.005	15.242	N 19°5'41.5" E	
7 - 3	22.290	6.794	S 0°24'9.6" E	
3 - 8	233.149	71.064	S 75°13'5.0" E	
8 - 9	54.228	16.529	N 70°4'28.5" W	
9 - 7	185.725	56.609	N 70°4'28.5" W	

	SQR FT	ACRES	SQR M	HECTARES
TDE Left	1119.603	0.026	104.015	0.010
FROM - TO	DISTANCE (FT/M)	BEARING	RADIUS (FT/M)	CURVE LENGTH (FT/M)
-Y29- Sta 15+00 - 10	50.996	15.544	N 18°42'3.9" E	
10 - 7	1.050	0.320	S 0°24'9.6" E	
7 - 9	185.725	56.609	S 70°4'28.5" E	
9 - 11	85.774	26.144	N 62°22'10.5" W	
11 - 10	101.635	30.978	N 76°0'47.3" W	

	SQR FT	ACRES	SQR M	HECTARES
ROW Right	9.634	0.000	0.895	0.000
FROM - TO	DISTANCE (FT/M)	BEARING	RADIUS (FT/M)	CURVE LENGTH (FT/M)
-Y29- Sta 15+00 - 12	483.210	147.283	N 46°13'41.2" E	
12 - 13	6.769	2.063	N 14°35'51.1" E	
13 - 14	5.942	1.811	S 43°13'13.6" W	
14 - 12	3.243	0.988	S 46°46'46.4" E	

	SQR FT	ACRES	SQR M	HECTARES
TCE Right	43.431	0.001	4.035	0.000
FROM - TO	DISTANCE (FT/M)	BEARING	RADIUS (FT/M)	CURVE LENGTH (FT/M)
-Y29- Sta 15+00 - 15	475.468	144.923	N 46°48'16.5" E	
15 - 12	9.122	2.780	N 14°35'51.1" E	
12 - 14	3.243	0.988	N 46°46'46.4" W	
14 - 16	8.000	2.438	S 43°13'13.6" W	
16 - 15	7.612	2.320	S 46°43'38.4" E	


TYPE	COUNT	SQR FEET	ACRES
Parcel	1	154424.786	3.545
ROW Right	2	2517.359	0.058
TDE Left	1	1119.603	0.026
TCE Right	1	43.431	0.001
ROW Left	0	0.000	0.000
PDE Left	0	0.000	0.000
PDE Right	0	0.000	0.000
TDE Right	0	0.000	0.000
TCE Left	0	0.000	0.000
PUE Left	0	0.000	0.000
PUE Right	0	0.000	0.000
TSE Left	0	0.000	0.000
TSE Right	0	0.000	0.000
DUE Left	0	0.000	0.000
DUE Right	0	0.000	0.000
DTE Left	0	0.000	0.000
DTE Right	0	0.000	0.000
AUE_Left	0	0.000	0.000
AUE_Right	0	0.000	0.000
PCE Left	0	0.000	0.000
PCE Right	0	0.000	0.000
TUE Left	0	0.000	0.000
TUE Right	0	0.000	0.000
REM Left	0	0.000	0.000
REM Right	0	0.000	0.000
Other Left	0	0.000	0.000
Other Right	0	0.000	0.000
PE Left	0	0.000	0.000
PE Right	0	0.000	0.000

THIS MAP IS NOT A CERTIFIED SURVEY AND HAS NOT BEEN REVIEWED BY A LOCAL GOVERNMENT AGENCY FOR COMPLIANCE WITH ANY APPLICABLE LAND DEVELOPMENT REGULATIONS. THE PROPERTY SHOWN ON THIS MAP WAS LOCATED FOR THE NORTH CAROLINA DEPARTMENT OF TRANSPORTATION FOR HIGHWAY DESIGN PURPOSES. SOME ERROR MAY EXIST BETWEEN THE GRAPHICAL AND ACTUAL GROUND LOCATIONS OF PROPERTY LINES. THIS MAP IS TO BE USED AS A GRAPHICAL REPRESENTATION OF THE NCDOT'S INTENT TO ACQUIRE PROPERTY FOR RIGHT OF WAY PURPOSES, AND IN NO WAY REPRESENTS AN ACTUAL BOUNDARY SURVEY OF THIS PROPERTY.

NORTH CAROLINA DEPARTMENT OF TRANSPORTATION	
RIGHT OF WAY BRANCH	
LEAP YEAR INVESTMENTS LLC	04-2-2024
PARCEL # 177	Z:\CADD\U4758\DDRAFT\U4758_dee
DB 7804 PG 1362	UNKNOWN SCALE



-Y29- Sta 14+00

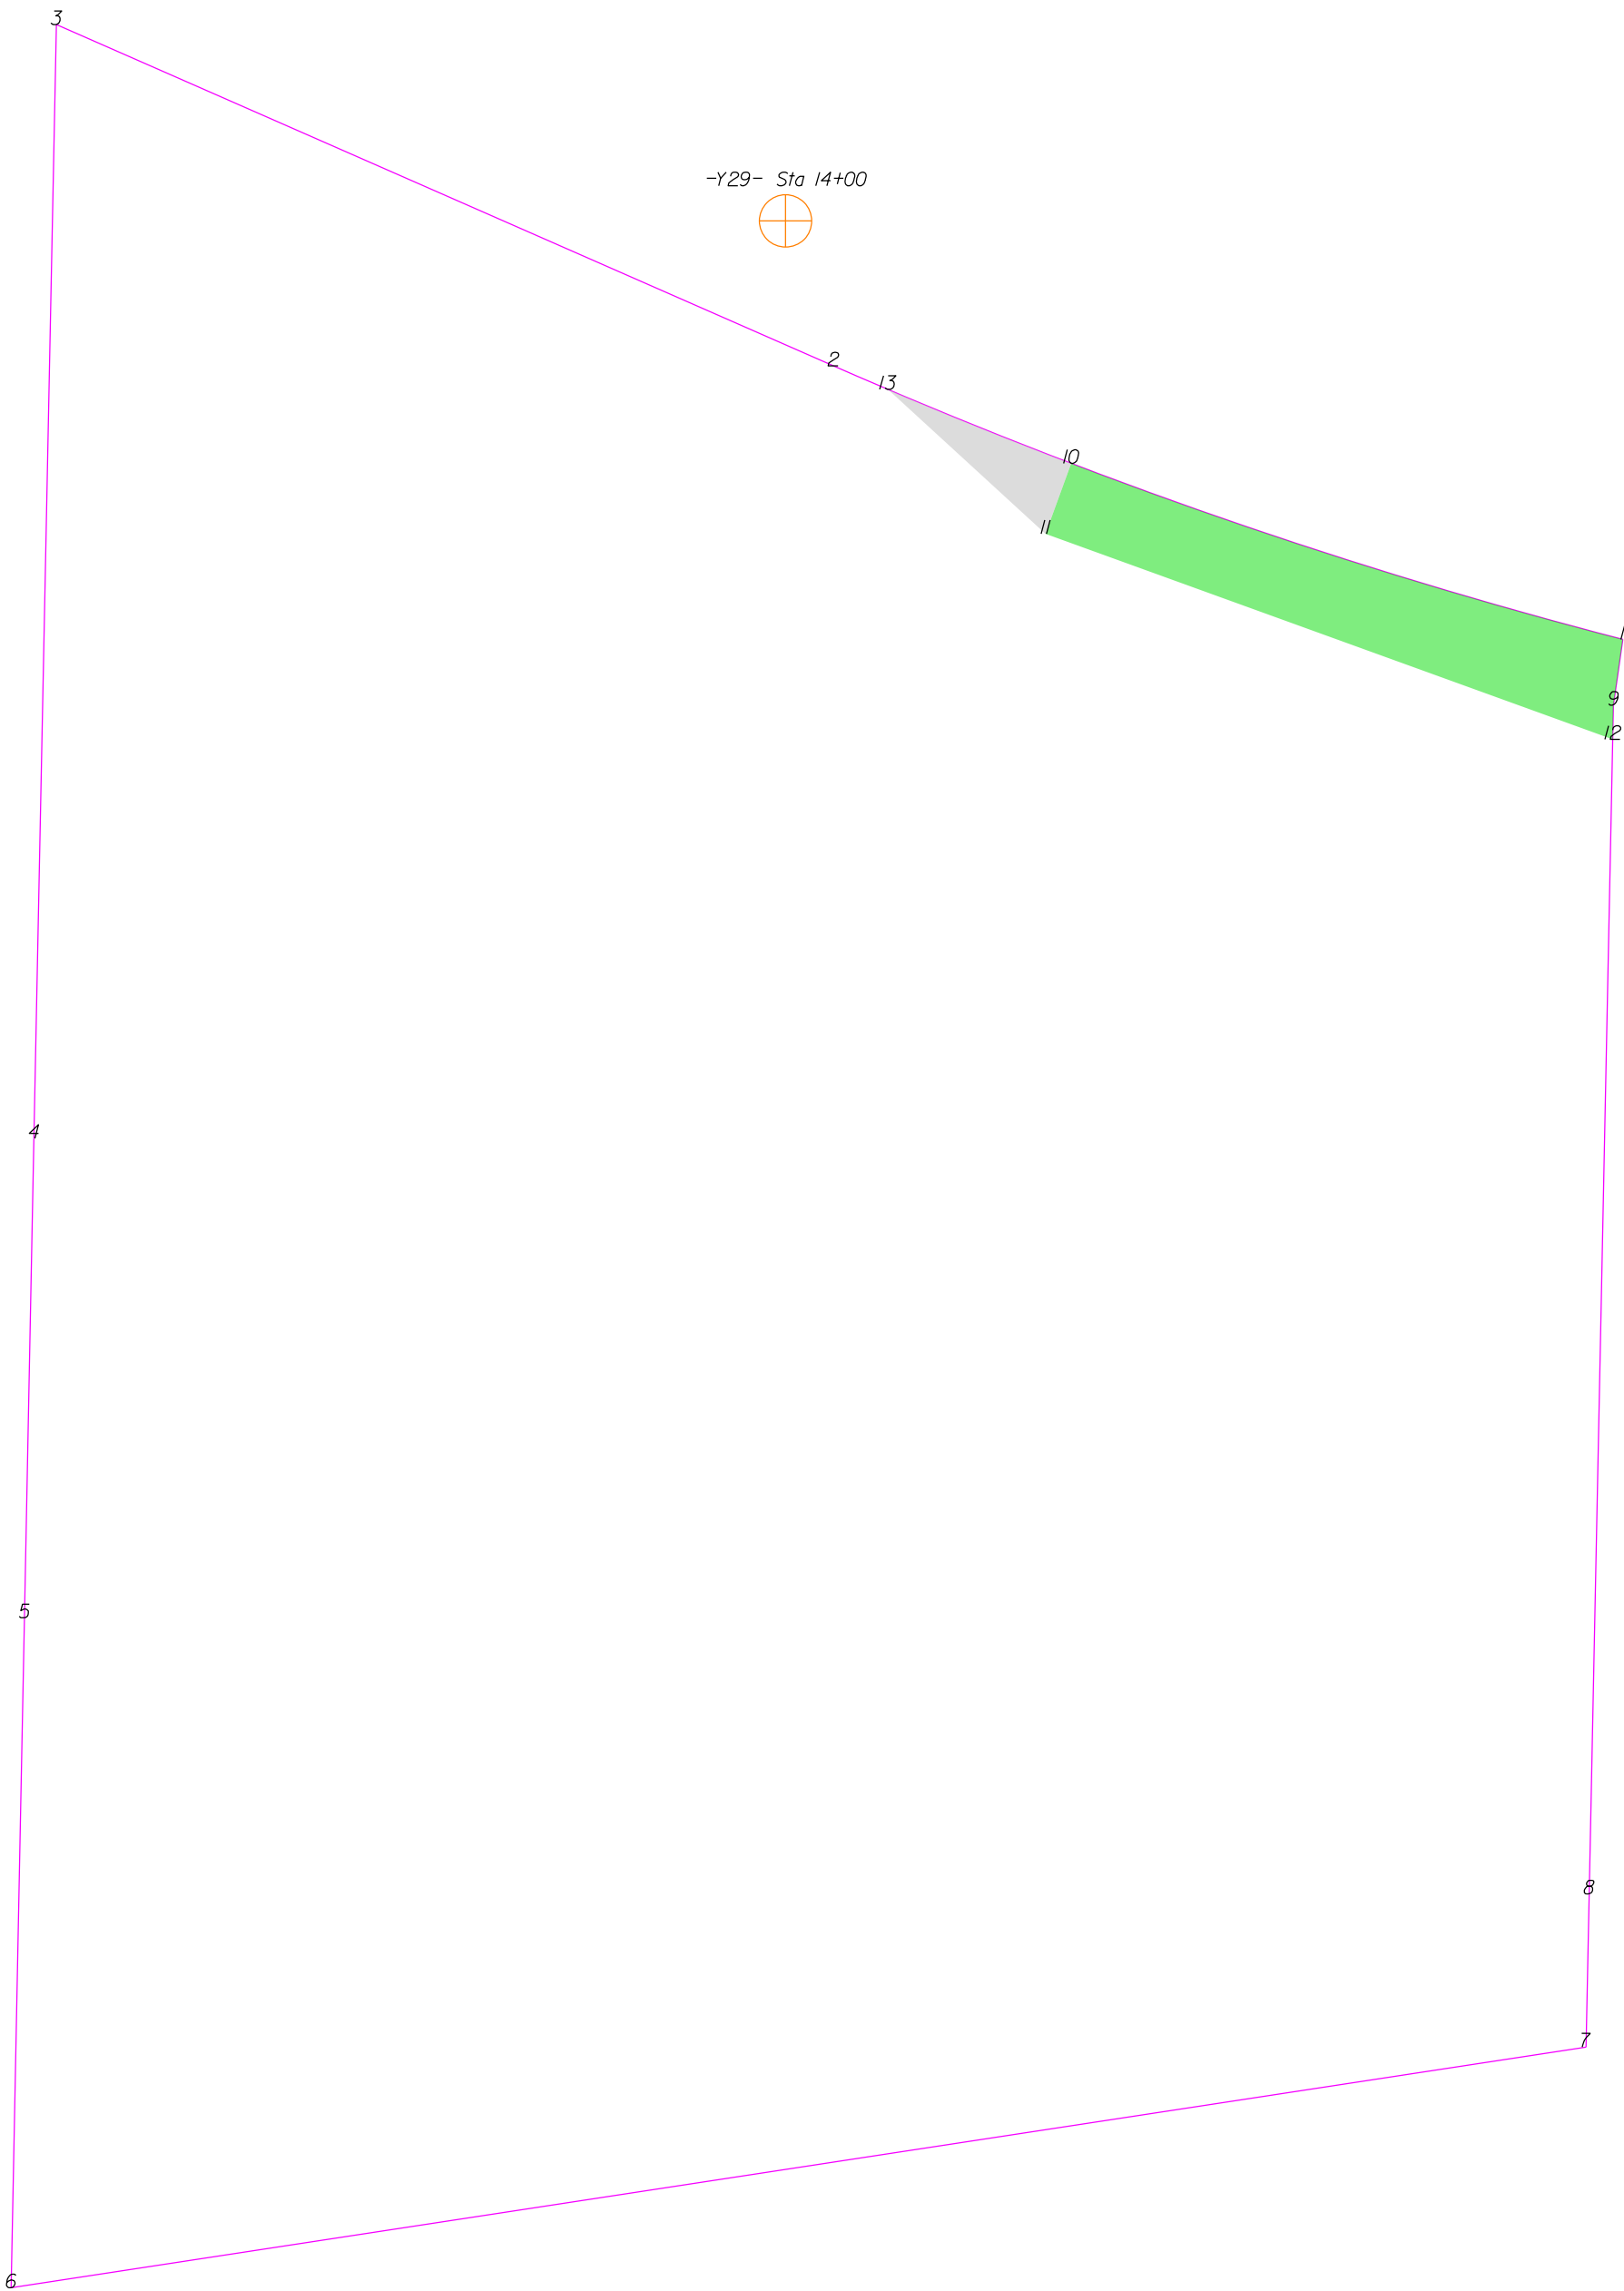

THIS MAP IS NOT A CERTIFIED SURVEY AND HAS NOT BEEN REVIEWED BY A LOCAL GOVERNMENT AGENCY FOR COMPLIANCE WITH ANY APPLICABLE LAND DEVELOPMENT REGULATIONS. THE PROPERTY SHOWN ON THIS MAP WAS LOCATED FOR THE NORTH CAROLINA DEPARTMENT OF TRANSPORTATION FOR HIGHWAY DESIGN PURPOSES. SOME ERROR MAY EXIST BETWEEN THE GRAPHICAL AND ACTUAL GROUND LOCATIONS OF PROPERTY LINES. THIS MAP IS TO BE USED AS A GRAPHICAL REPRESENTATION OF THE NCDOT'S INTENT TO ACQUIRE PROPERTY FOR RIGHT OF WAY PURPOSES, AND IN NO WAY REPRESENTS AN ACTUAL BOUNDARY SURVEY OF THIS PROPERTY.

NORTH CAROLINA DEPARTMENT OF TRANSPORTATION	
RIGHT OF WAY BRANCH	
ATLANTIC EMERGENCY	12-8-2021
PARCEL # 178	S:\CADD\U4758\DDRAFT\U4758_dee
DB 7409 PG 998	UNKNOWN SCALE


	SQR FT	ACRES		SQR M		HECTARES	
ROW Left	3103.151	0.071		288.293		0.029	
FROM - TO	DISTANCE (FT/M)		BEARING	RADIUS (FT/M)		CURVE LENGTH (FT/M)	
-Y29- Sta 14+00 - 1	238.383	72.659	S 63°26'10.8" E				
1 - 10	147.492	44.956	N 72°17'23.9" W	1336.460	407.354	147.567	44.978
10 - 11	19.094	5.820	S 19°55'31.5" W				
11 - 12	153.669	46.838	S 70°4'28.5" E				
12 - 9	8.714	2.656	N 1°10'31.9" E				
9 - 1	16.907	5.153	N 8°1'36.3" E				

	SQR FT	ACRES		SQR M		HECTARES	
TDE Left	472.315	0.011		43.880		0.004	
FROM - TO	DISTANCE (FT/M)		BEARING	RADIUS (FT/M)		CURVE LENGTH (FT/M)	
-Y29- Sta 14+00 - 10	95.389	29.075	S 49°40'8.7" E				
10 - 13	50.337	15.343	N 68°2'51.8" W	1336.460	407.354	50.340	15.344
13 - 11	54.465	16.601	S 47°32'19.7" E				
11 - 10	19.094	5.820	N 19°55'31.5" E				

TYPE	COUNT	SQR FEET	ACRES
Parcel	1	184731.043	4.241
ROW Left	1	3103.151	0.071
TDE Left	1	472.315	0.011
ROW Right	0	0.000	0.000
PDE Left	0	0.000	0.000
PDE Right	0	0.000	0.000
TDE Right	0	0.000	0.000
TCE Left	0	0.000	0.000
TCE Right	0	0.000	0.000
PUE Left	0	0.000	0.000
PUE Right	0	0.000	0.000
TSE Left	0	0.000	0.000
TSE Right	0	0.000	0.000
DUE Left	0	0.000	0.000
DUE Right	0	0.000	0.000
DTE Left	0	0.000	0.000
DTE Right	0	0.000	0.000
AUE_Left	0	0.000	0.000
AUE_Right	0	0.000	0.000
PCE Left	0	0.000	0.000
PCE Right	0	0.000	0.000
TUE Left	0	0.000	0.000
TUE Right	0	0.000	0.000
REM Left	0	0.000	0.000
REM Right	0	0.000	0.000
Other Left	0	0.000	0.000
Other Right	0	0.000	0.000
PE Left	0	0.000	0.000
PE Right	0	0.000	0.000

THIS MAP IS NOT A CERTIFIED SURVEY AND HAS NOT BEEN REVIEWED BY A LOCAL GOVERNMENT AGENCY FOR COMPLIANCE WITH ANY APPLICABLE LAND DEVELOPMENT REGULATIONS. THE PROPERTY SHOWN ON THIS MAP WAS LOCATED FOR THE NORTH CAROLINA DEPARTMENT OF TRANSPORTATION FOR HIGHWAY DESIGN PURPOSES. SOME ERROR MAY EXIST BETWEEN THE GRAPHICAL AND ACTUAL GROUND LOCATIONS OF PROPERTY LINES. THIS MAP IS TO BE USED AS A GRAPHICAL REPRESENTATION OF THE NCDOT'S INTENT TO ACQUIRE PROPERTY FOR RIGHT OF WAY PURPOSES, AND IN NO WAY REPRESENTS AN ACTUAL BOUNDARY SURVEY OF THIS PROPERTY.

NORTH CAROLINA DEPARTMENT OF TRANSPORTATION	
RIGHT OF WAY BRANCH	
ATLANTIC EMERGENCY	12-8-2021
PARCEL # 178	S:\CADD\U4758\DDRAFT\U4758_dee
DB 7409 PG 998	UNKNOWN SCALE

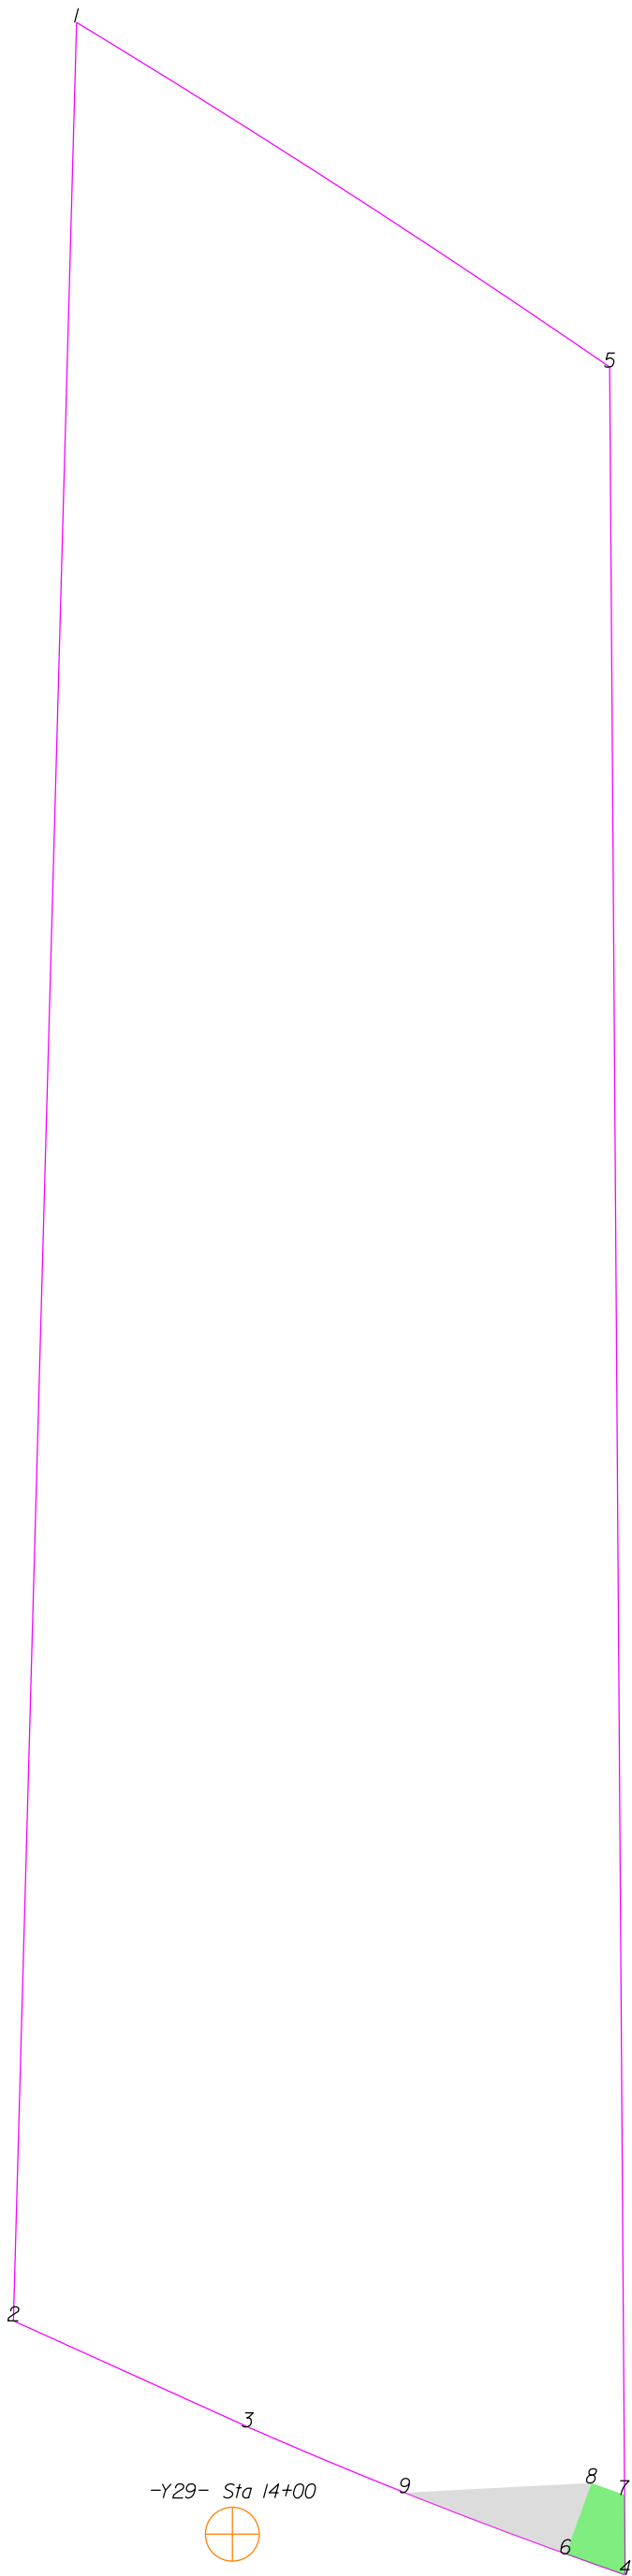

THIS MAP IS NOT A CERTIFIED SURVEY AND HAS NOT BEEN REVIEWED BY A LOCAL GOVERNMENT AGENCY FOR COMPLIANCE WITH ANY APPLICABLE LAND DEVELOPMENT REGULATIONS. THE PROPERTY SHOWN ON THIS MAP WAS LOCATED FOR THE NORTH CAROLINA DEPARTMENT OF TRANSPORTATION FOR HIGHWAY DESIGN PURPOSES. SOME ERROR MAY EXIST BETWEEN THE GRAPHICAL AND ACTUAL GROUND LOCATIONS OF PROPERTY LINES. THIS MAP IS TO BE USED AS A GRAPHICAL REPRESENTATION OF THE NCDOT'S INTENT TO ACQUIRE PROPERTY FOR RIGHT OF WAY PURPOSES, AND IN NO WAY REPRESENTS AN ACTUAL BOUNDARY SURVEY OF THIS PROPERTY.

NORTH CAROLINA DEPARTMENT OF TRANSPORTATION	
RIGHT OF WAY BRANCH	
VERMEER NCSC LAND HOLDING LLC	12-8-2021
PARCEL # 179	S:\CADD\U4758\DDRAFT\U4758_dee
DB 8022 PG 447	UNKNOWN SCALE


	SQR FT	ACRES		SQR M		HECTARES	
ROW Right	287.991	0.007		26.755		0.003	
FROM - TO		DISTANCE (FT/M)		BEARING		RADIUS (FT/M)	
-Y29- Sta 14+00 - 6		93.277	28.431	S 86°38'39.2" E			
6 - 4		17.575	5.357	S 70°32'49.5" E		1423.750	433.960
4 - 7		22.290	6.794	N 0°24'9.6" W			
7 - 8		9.830	2.996	N 70°4'28.5" W			
8 - 6		21.047	6.415	S 19°55'31.5" W			

	SQR FT	ACRES		SQR M		HECTARES	
TDE Left	512.732	0.012		47.635		0.005	
FROM - TO		DISTANCE (FT/M)		BEARING		RADIUS (FT/M)	
-Y29- Sta 14+00 - 9		49.515	15.092	N 76°26'47.3" E			
9 - 6		48.109	14.664	S 69°13'31.4" E		1423.750	433.960
6 - 8		21.047	6.415	N 19°55'31.5" E			
8 - 9		52.225	15.918	S 87°0'41.2" W			

TYPE	COUNT	SQR FEET	ACRES
Parcel	1	101617.662	2.333
ROW Right	1	287.991	0.007
TDE Left	1	512.732	0.012
ROW Left	0	0.000	0.000
PDE Left	0	0.000	0.000
PDE Right	0	0.000	0.000
TDE Right	0	0.000	0.000
TCE Left	0	0.000	0.000
TCE Right	0	0.000	0.000
PUE Left	0	0.000	0.000
PUE Right	0	0.000	0.000
TSE Left	0	0.000	0.000
TSE Right	0	0.000	0.000
DUE Left	0	0.000	0.000
DUE Right	0	0.000	0.000
DTE Left	0	0.000	0.000
DTE Right	0	0.000	0.000
AUE_Left	0	0.000	0.000
AUE_Right	0	0.000	0.000
PCE Left	0	0.000	0.000
PCE Right	0	0.000	0.000
TUE Left	0	0.000	0.000
TUE Right	0	0.000	0.000
REM Left	0	0.000	0.000
REM Right	0	0.000	0.000
Other Left	0	0.000	0.000
Other Right	0	0.000	0.000
PE Left	0	0.000	0.000
PE Right	0	0.000	0.000

THIS MAP IS NOT A CERTIFIED SURVEY AND HAS NOT BEEN REVIEWED BY A LOCAL GOVERNMENT AGENCY FOR COMPLIANCE WITH ANY APPLICABLE LAND DEVELOPMENT REGULATIONS. THE PROPERTY SHOWN ON THIS MAP WAS LOCATED FOR THE NORTH CAROLINA DEPARTMENT OF TRANSPORTATION FOR HIGHWAY DESIGN PURPOSES. SOME ERROR MAY EXIST BETWEEN THE GRAPHICAL AND ACTUAL GROUND LOCATIONS OF PROPERTY LINES. THIS MAP IS TO BE USED AS A GRAPHICAL REPRESENTATION OF THE NCDOT'S INTENT TO ACQUIRE PROPERTY FOR RIGHT OF WAY PURPOSES, AND IN NO WAY REPRESENTS AN ACTUAL BOUNDARY SURVEY OF THIS PROPERTY.

NORTH CAROLINA DEPARTMENT OF TRANSPORTATION	
RIGHT OF WAY BRANCH	
VERMEER NCSC LAND HOLDING LLC	12-8-2021
PARCEL # 179	S:\CADD\U4758\DDRAFT\U4758_dee
DB 8022 PG 447	UNKNOWN SCALE

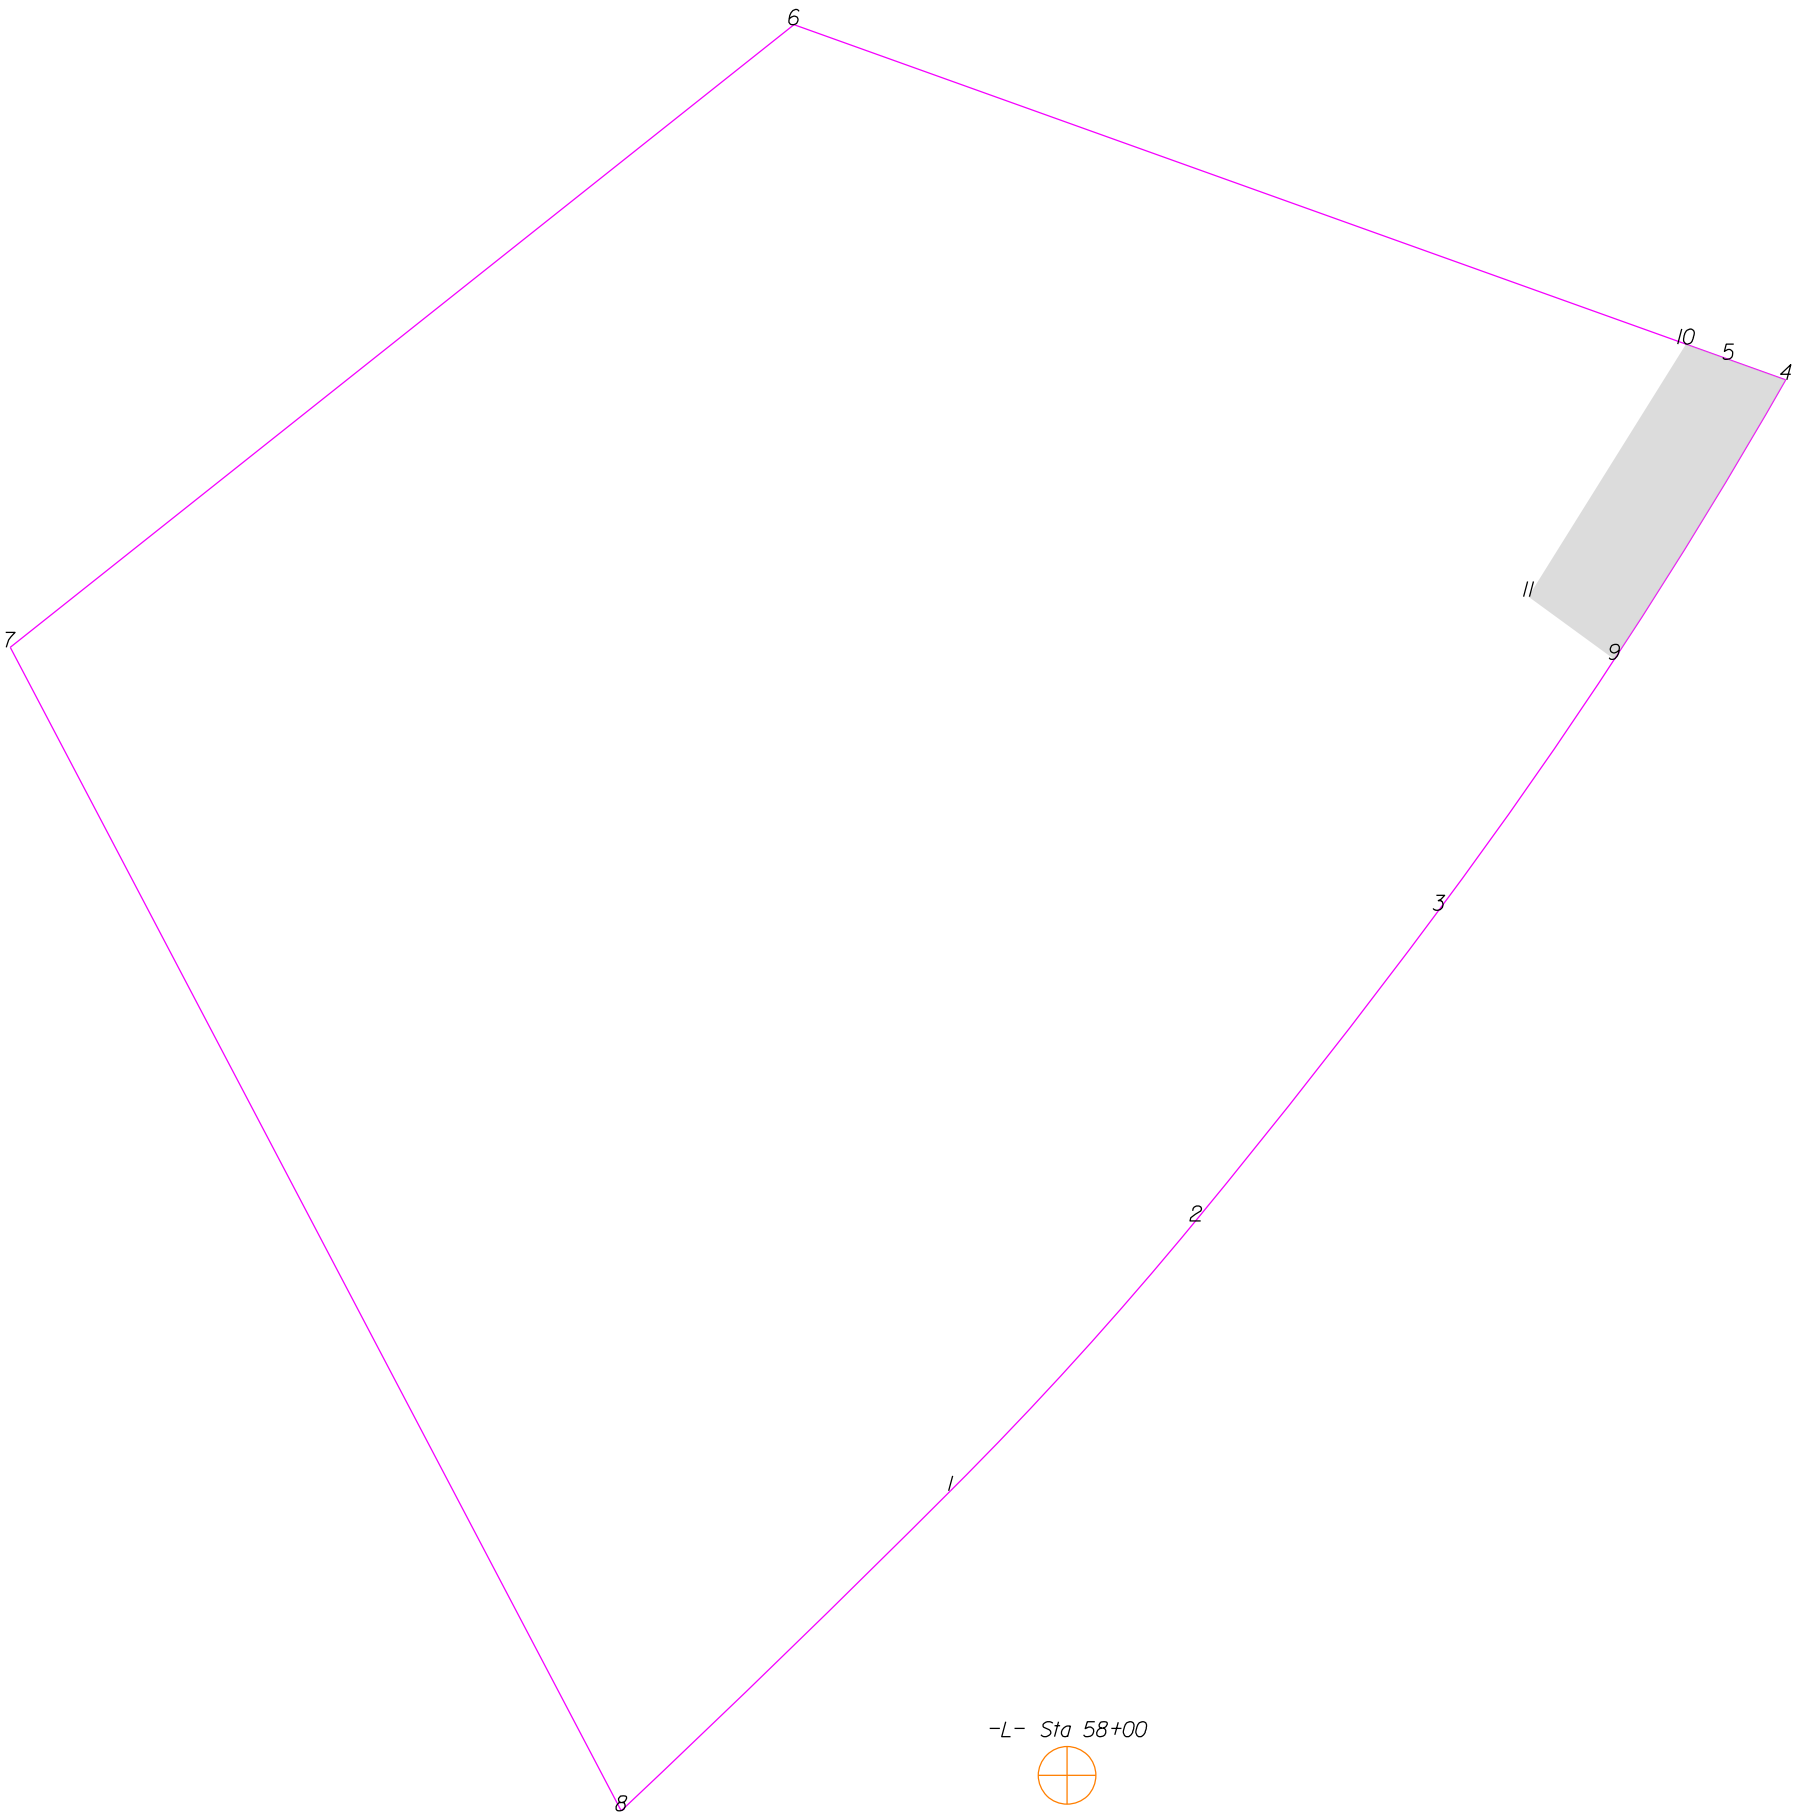

THIS MAP IS NOT A CERTIFIED SURVEY AND HAS NOT BEEN REVIEWED BY A LOCAL GOVERNMENT AGENCY FOR COMPLIANCE WITH ANY APPLICABLE LAND DEVELOPMENT REGULATIONS. THE PROPERTY SHOWN ON THIS MAP WAS LOCATED FOR THE NORTH CAROLINA DEPARTMENT OF TRANSPORTATION FOR HIGHWAY DESIGN PURPOSES. SOME ERROR MAY EXIST BETWEEN THE GRAPHICAL AND ACTUAL GROUND LOCATIONS OF PROPERTY LINES. THIS MAP IS TO BE USED AS A GRAPHICAL REPRESENTATION OF THE NCDOT'S INTENT TO ACQUIRE PROPERTY FOR RIGHT OF WAY PURPOSES, AND IN NO WAY REPRESENTS AN ACTUAL BOUNDARY SURVEY OF THIS PROPERTY.

NORTH CAROLINA DEPARTMENT OF TRANSPORTATION	
RIGHT OF WAY BRANCH	
CITY OF HIGH POINT	12-8-2021
PARCEL # 180	S:\CADD\U4758\DDRAFT\U4758_dee
DB 5095 PG 107	UNKNOWN SCALE


	SQR FT	ACRES		SQR M		HECTARES	
TDE Left	1968.610	0.045		182.891		0.018	
FROM - TO		DISTANCE (FT/M)		BEARING		RADIUS (FT/M)	
-L- Sta 58+00 - 9		302.042	92.063	N 26°7'10.1" E			
9 - 4		79.707	24.295	N 31°29'34.1" E		1275.000	388.621
4 - 5		14.790	4.508	N 70°17'43.5" W			
5 - 10		10.935	3.333	N 70°17'43.5" W			
10 - 11		72.318	22.043	S 31°56'51.1" W			
11 - 9		25.845	7.877	S 53°46'2.1" E			

TYPE	COUNT	SQR FEET	ACRES
Parcel	1	97573.468	2.240
TDE Left	1	1968.610	0.045
ROW Left	0	0.000	0.000
ROW Right	0	0.000	0.000
PDE Left	0	0.000	0.000
PDE Right	0	0.000	0.000
TDE Right	0	0.000	0.000
TCE Left	0	0.000	0.000
TCE Right	0	0.000	0.000
PUE Left	0	0.000	0.000
PUE Right	0	0.000	0.000
TSE Left	0	0.000	0.000
TSE Right	0	0.000	0.000
DUE Left	0	0.000	0.000
DUE Right	0	0.000	0.000
DTE Left	0	0.000	0.000
DTE Right	0	0.000	0.000
AUE_Left	0	0.000	0.000
AUE_Right	0	0.000	0.000
PCE Left	0	0.000	0.000
PCE Right	0	0.000	0.000
TUE Left	0	0.000	0.000
TUE Right	0	0.000	0.000
REM Left	0	0.000	0.000
REM Right	0	0.000	0.000
Other Left	0	0.000	0.000
Other Right	0	0.000	0.000
PE Left	0	0.000	0.000
PE Right	0	0.000	0.000

THIS MAP IS NOT A CERTIFIED SURVEY AND HAS NOT BEEN REVIEWED BY A LOCAL GOVERNMENT AGENCY FOR COMPLIANCE WITH ANY APPLICABLE LAND DEVELOPMENT REGULATIONS. THE PROPERTY SHOWN ON THIS MAP WAS LOCATED FOR THE NORTH CAROLINA DEPARTMENT OF TRANSPORTATION FOR HIGHWAY DESIGN PURPOSES. SOME ERROR MAY EXIST BETWEEN THE GRAPHICAL AND ACTUAL GROUND LOCATIONS OF PROPERTY LINES. THIS MAP IS TO BE USED AS A GRAPHICAL REPRESENTATION OF THE NCDOT'S INTENT TO ACQUIRE PROPERTY FOR RIGHT OF WAY PURPOSES, AND IN NO WAY REPRESENTS AN ACTUAL BOUNDARY SURVEY OF THIS PROPERTY.

NORTH CAROLINA DEPARTMENT OF TRANSPORTATION	
RIGHT OF WAY BRANCH	
CITY OF HIGH POINT	12-8-2021
PARCEL # 180	S:\CADD\U4758\DDRAFT\U4758_dee
DB 5095 PG 107	UNKNOWN SCALE

-L- Sta 167+00

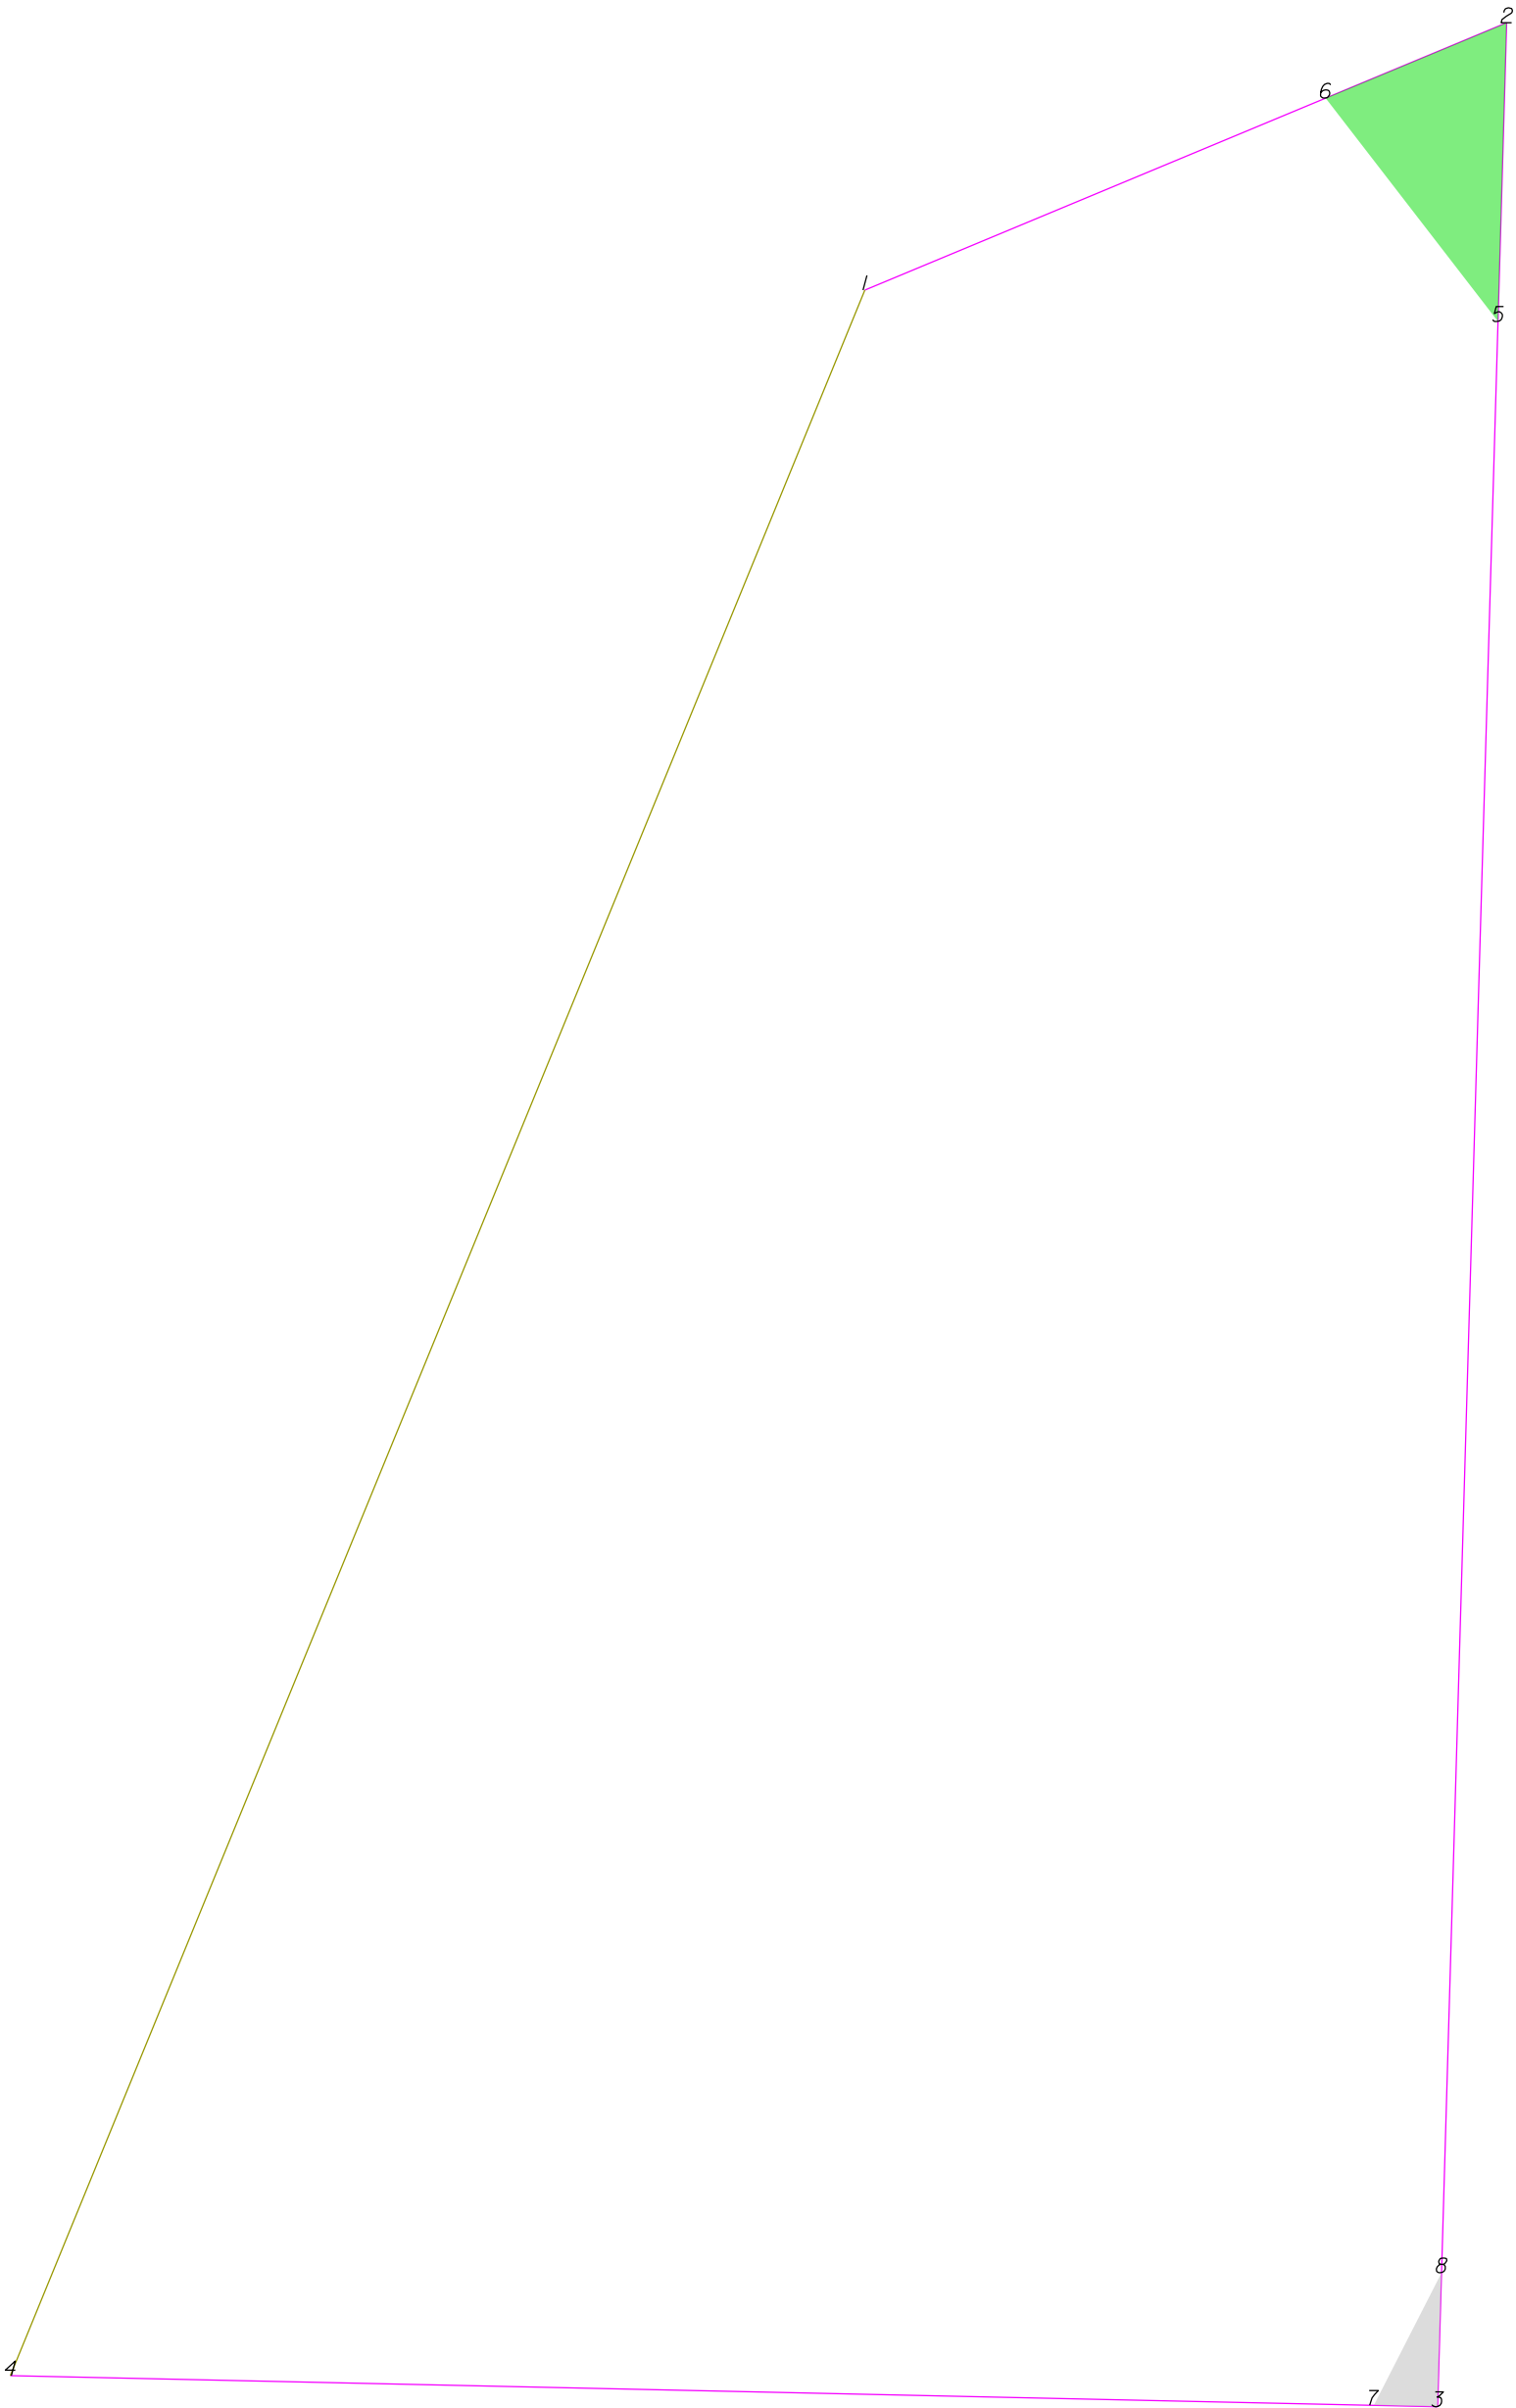

THIS MAP IS NOT A CERTIFIED SURVEY AND HAS NOT BEEN REVIEWED BY A LOCAL GOVERNMENT AGENCY FOR COMPLIANCE WITH ANY APPLICABLE LAND DEVELOPMENT REGULATIONS. THE PROPERTY SHOWN ON THIS MAP WAS LOCATED FOR THE NORTH CAROLINA DEPARTMENT OF TRANSPORTATION FOR HIGHWAY DESIGN PURPOSES. SOME ERROR MAY EXIST BETWEEN THE GRAPHICAL AND ACTUAL GROUND LOCATIONS OF PROPERTY LINES. THIS MAP IS TO BE USED AS A GRAPHICAL REPRESENTATION OF THE NCDOT'S INTENT TO ACQUIRE PROPERTY FOR RIGHT OF WAY PURPOSES, AND IN NO WAY REPRESENTS AN ACTUAL BOUNDARY SURVEY OF THIS PROPERTY.

NORTH CAROLINA DEPARTMENT OF TRANSPORTATION	
RIGHT OF WAY BRANCH	
SANDY RIDGE METHODIST CHURCH	11-3-2021
PARCEL # 181	S:\CADD\U4758\DDRAFT\U4758_dee
NO DEED FOUND	UNKNOWN SCALE

	SQR FT	ACRES	SQR M	HECTARES
ROW Right	644.769	0.015	59.901	0.006
FROM - TO	DISTANCE (FT/M)	BEARING	RADIUS (FT/M)	CURVE LENGTH (FT/M)
-L- Sta 167+00 - 5	123.014	37.495	S 42°3'18.8" E	
5 - 2	46.420	14.149	N 1°39'32.1" E	
2 - 6	30.476	9.289	S 67°22'43.2" W	
6 - 5	43.819	13.356	S 37°41'2.6" E	


	SQR FT	ACRES	SQR M	HECTARES
TDE Right	103.312	0.002	9.598	0.001
FROM - TO	DISTANCE (FT/M)	BEARING	RADIUS (FT/M)	CURVE LENGTH (FT/M)
-L- Sta 167+00 - 7	419.822	127.962	S 8°38'35.5" E	
7 - 3	9.930	3.027	S 88°45'22.1" E	
3 - 8	20.809	6.343	N 1°39'32.1" E	
8 - 7	23.122	7.047	S 27°5'30.1" W	

TYPE	COUNT	SQR FEET	ACRES
Parcel	1	54481.142	1.251
ROW Right	1	644.769	0.015
TDE Right	1	103.312	0.002
ROW Left	0	0.000	0.000
PDE Left	0	0.000	0.000
PDE Right	0	0.000	0.000
TDE Left	0	0.000	0.000
TCE Left	0	0.000	0.000
TCE Right	0	0.000	0.000
PUE Left	0	0.000	0.000
PUE Right	0	0.000	0.000
TSE Left	0	0.000	0.000
TSE Right	0	0.000	0.000
DUE Left	0	0.000	0.000
DUE Right	0	0.000	0.000
DTE Left	0	0.000	0.000
DTE Right	0	0.000	0.000
AUE_Left	0	0.000	0.000
AUE_Right	0	0.000	0.000
PCE Left	0	0.000	0.000
PCE Right	0	0.000	0.000
TUE Left	0	0.000	0.000
TUE Right	0	0.000	0.000
REM Left	0	0.000	0.000
REM Right	0	0.000	0.000
Other Left	0	0.000	0.000
Other Right	0	0.000	0.000
PE Left	0	0.000	0.000
PE Right	0	0.000	0.000

THIS MAP IS NOT A CERTIFIED SURVEY AND HAS NOT BEEN REVIEWED BY A LOCAL GOVERNMENT AGENCY FOR COMPLIANCE WITH ANY APPLICABLE LAND DEVELOPMENT REGULATIONS. THE PROPERTY SHOWN ON THIS MAP WAS LOCATED FOR THE NORTH CAROLINA DEPARTMENT OF TRANSPORTATION FOR HIGHWAY DESIGN PURPOSES. SOME ERROR MAY EXIST BETWEEN THE GRAPHICAL AND ACTUAL GROUND LOCATIONS OF PROPERTY LINES. THIS MAP IS TO BE USED AS A GRAPHICAL REPRESENTATION OF THE NCDOT'S INTENT TO ACQUIRE PROPERTY FOR RIGHT OF WAY PURPOSES, AND IN NO WAY REPRESENTS AN ACTUAL BOUNDARY SURVEY OF THIS PROPERTY.

NORTH CAROLINA DEPARTMENT OF TRANSPORTATION	
RIGHT OF WAY BRANCH	
SANDY RIDGE METHODIST CHURCH	11-3-2021
PARCEL # 181	S:\CADD\U4758\DDRAFT\U4758_dee
NO DEED FOUND	UNKNOWN SCALE

-L- Sta 167+00

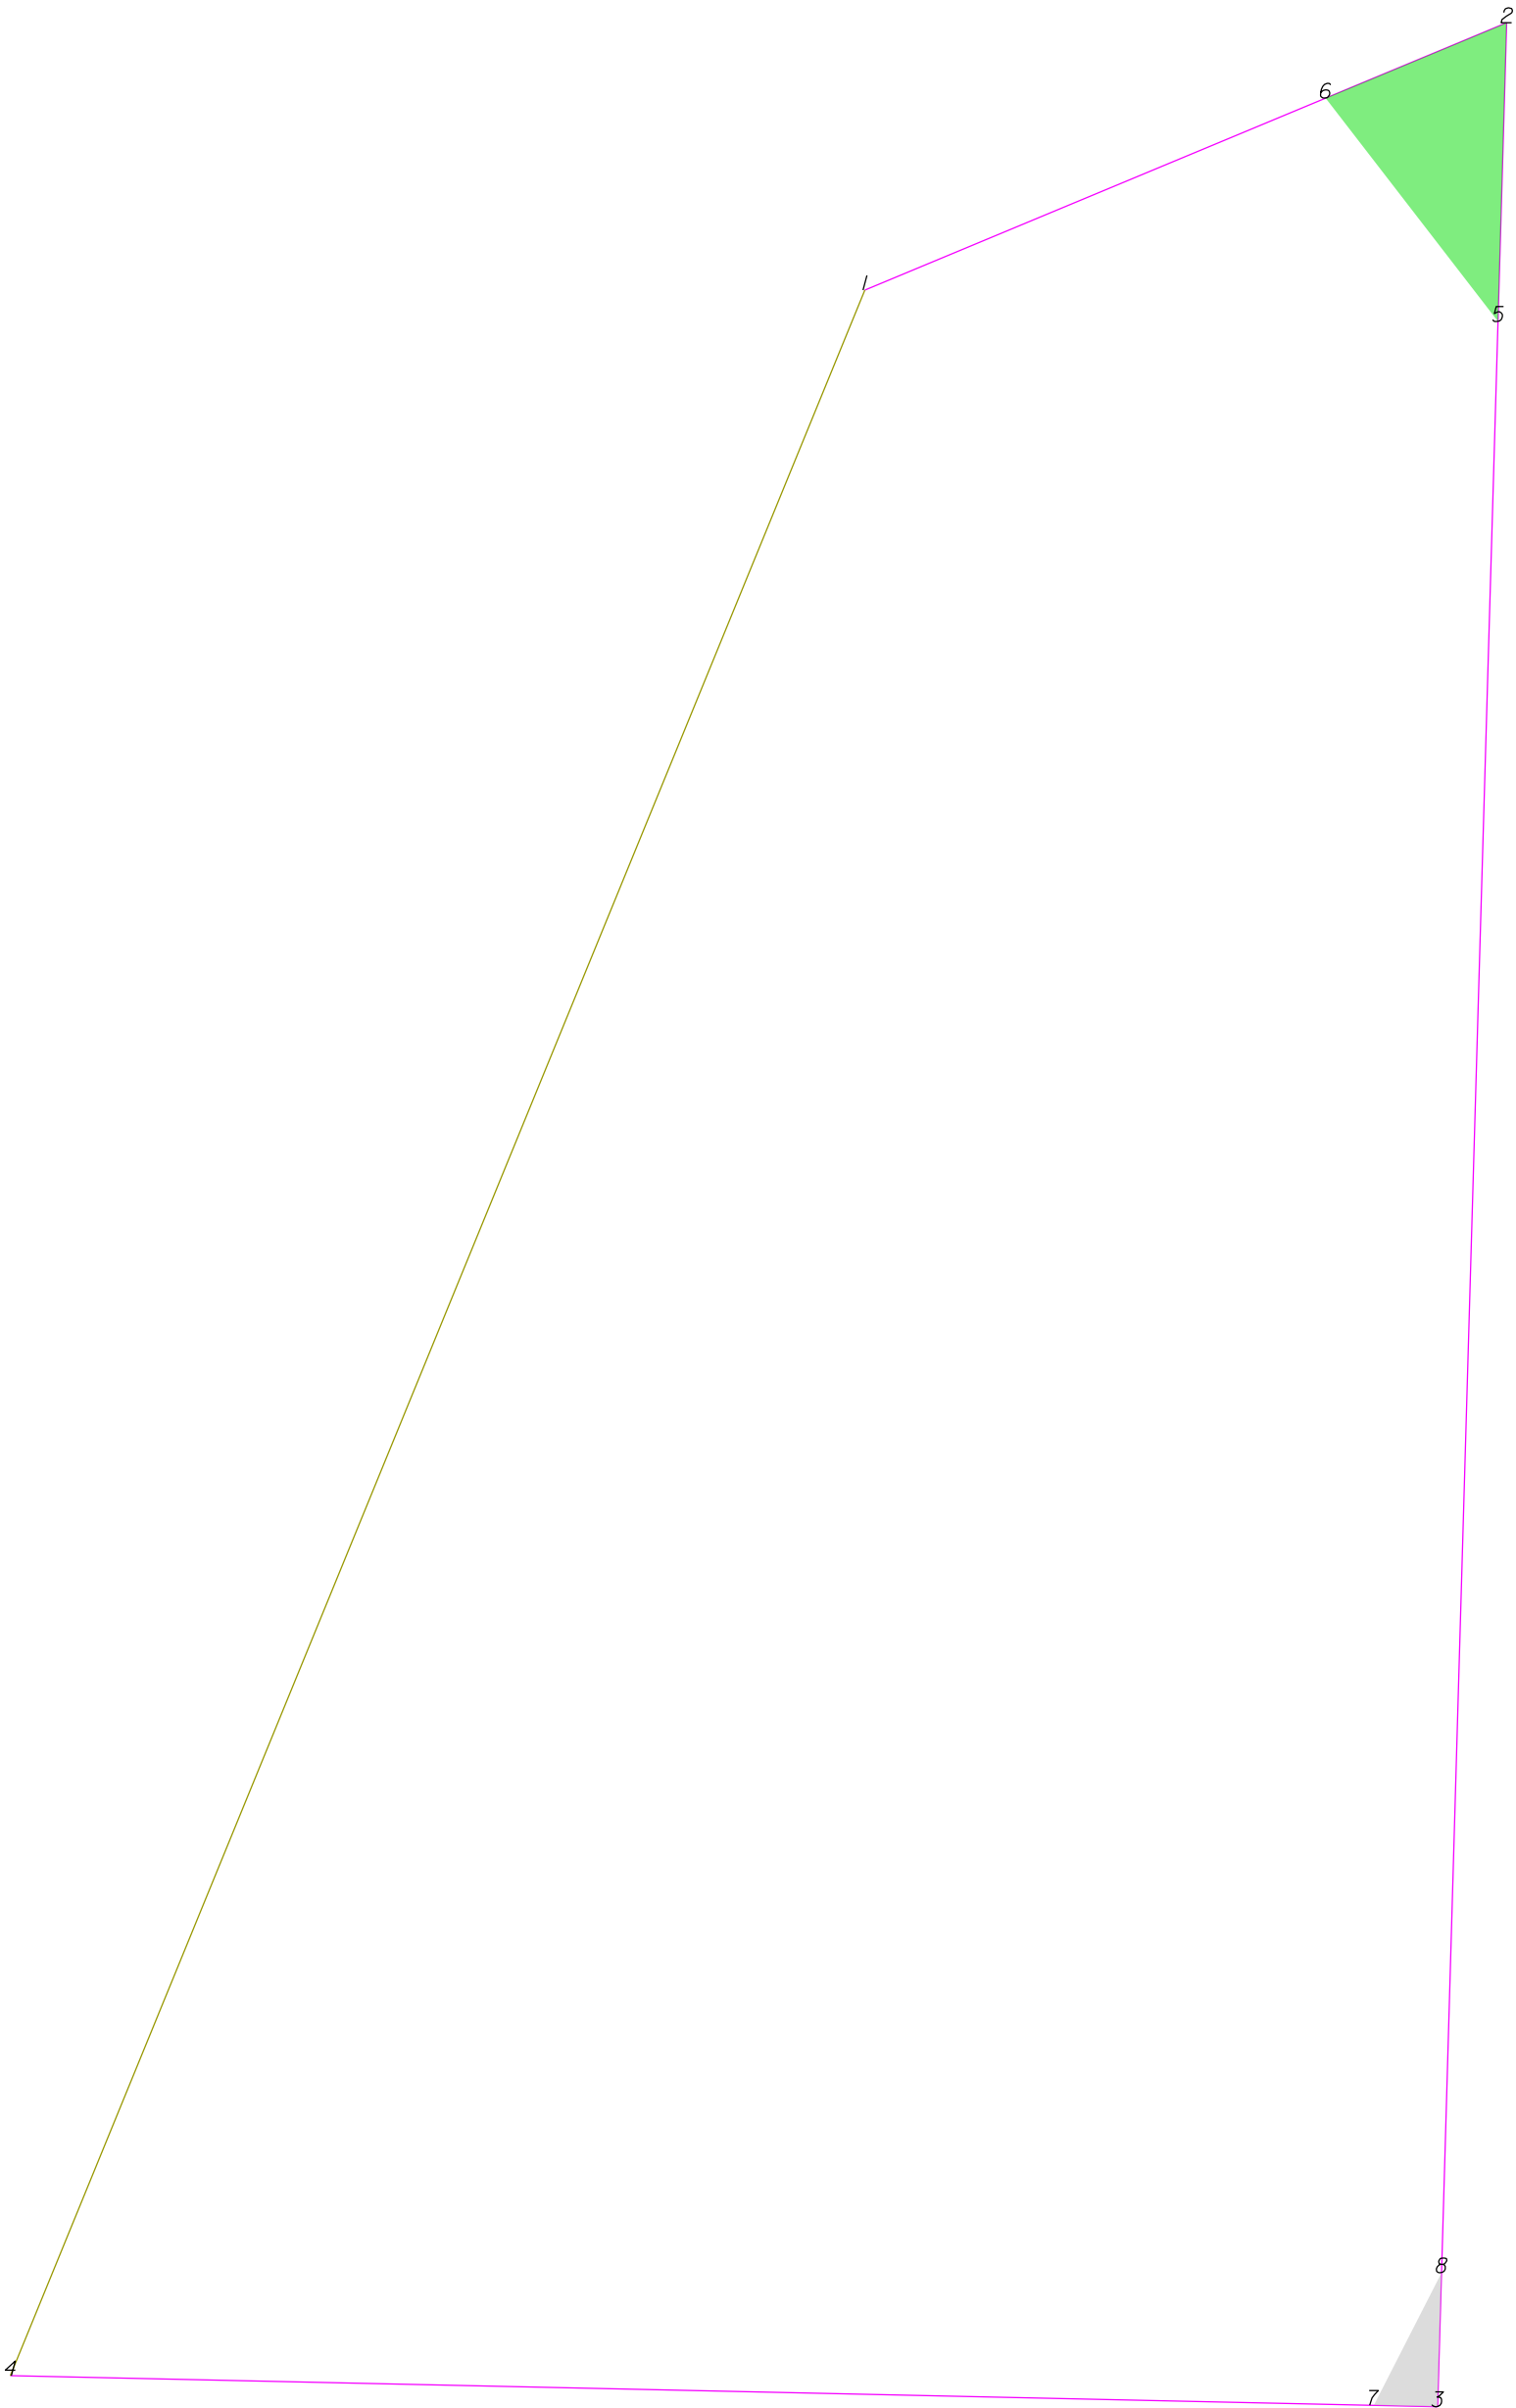

THIS MAP IS NOT A CERTIFIED SURVEY AND HAS NOT BEEN REVIEWED BY A LOCAL GOVERNMENT AGENCY FOR COMPLIANCE WITH ANY APPLICABLE LAND DEVELOPMENT REGULATIONS. THE PROPERTY SHOWN ON THIS MAP WAS LOCATED FOR THE NORTH CAROLINA DEPARTMENT OF TRANSPORTATION FOR HIGHWAY DESIGN PURPOSES. SOME ERROR MAY EXIST BETWEEN THE GRAPHICAL AND ACTUAL GROUND LOCATIONS OF PROPERTY LINES. THIS MAP IS TO BE USED AS A GRAPHICAL REPRESENTATION OF THE NCDOT'S INTENT TO ACQUIRE PROPERTY FOR RIGHT OF WAY PURPOSES, AND IN NO WAY REPRESENTS AN ACTUAL BOUNDARY SURVEY OF THIS PROPERTY.

NORTH CAROLINA DEPARTMENT OF TRANSPORTATION	
RIGHT OF WAY BRANCH	
METHODIST CHURCH	12-8-2021
PARCEL # 181	S:\CADD\U4758\DDRAFT\U4758_dee
NO DEED FOUND	UNKNOWN SCALE


	SQR FT	ACRES	SQR M	HECTARES
ROW Right	644.769	0.015	59.901	0.006
FROM - TO	DISTANCE (FT/M)	BEARING	RADIUS (FT/M)	CURVE LENGTH (FT/M)
-L- Sta 167+00 - 5	123.014	37.495	S 42°3'18.8" E	
5 - 2	46.420	14.149	N 1°39'32.1" E	
2 - 6	30.476	9.289	S 67°22'43.2" W	
6 - 5	43.819	13.356	S 37°41'2.6" E	

	SQR FT	ACRES	SQR M	HECTARES
TDE Right	103.312	0.002	9.598	0.001
FROM - TO	DISTANCE (FT/M)	BEARING	RADIUS (FT/M)	CURVE LENGTH (FT/M)
-L- Sta 167+00 - 7	419.822	127.962	S 8°38'35.5" E	
7 - 3	9.930	3.027	S 88°45'22.1" E	
3 - 8	20.809	6.343	N 1°39'32.1" E	
8 - 7	23.122	7.047	S 27°5'30.1" W	

TYPE	COUNT	SQR FEET	ACRES
Parcel	1	54481.142	1.251
ROW Right	1	644.769	0.015
TDE Right	1	103.312	0.002
ROW Left	0	0.000	0.000
PDE Left	0	0.000	0.000
PDE Right	0	0.000	0.000
TDE Left	0	0.000	0.000
TCE Left	0	0.000	0.000
TCE Right	0	0.000	0.000
PUE Left	0	0.000	0.000
PUE Right	0	0.000	0.000
TSE Left	0	0.000	0.000
TSE Right	0	0.000	0.000
DUE Left	0	0.000	0.000
DUE Right	0	0.000	0.000
DTE Left	0	0.000	0.000
DTE Right	0	0.000	0.000
AUE_Left	0	0.000	0.000
AUE_Right	0	0.000	0.000
PCE Left	0	0.000	0.000
PCE Right	0	0.000	0.000
TUE Left	0	0.000	0.000
TUE Right	0	0.000	0.000
REM Left	0	0.000	0.000
REM Right	0	0.000	0.000
Other Left	0	0.000	0.000
Other Right	0	0.000	0.000
PE Left	0	0.000	0.000
PE Right	0	0.000	0.000

THIS MAP IS NOT A CERTIFIED SURVEY AND HAS NOT BEEN REVIEWED BY A LOCAL GOVERNMENT AGENCY FOR COMPLIANCE WITH ANY APPLICABLE LAND DEVELOPMENT REGULATIONS. THE PROPERTY SHOWN ON THIS MAP WAS LOCATED FOR THE NORTH CAROLINA DEPARTMENT OF TRANSPORTATION FOR HIGHWAY DESIGN PURPOSES. SOME ERROR MAY EXIST BETWEEN THE GRAPHICAL AND ACTUAL GROUND LOCATIONS OF PROPERTY LINES. THIS MAP IS TO BE USED AS A GRAPHICAL REPRESENTATION OF THE NCDOT'S INTENT TO ACQUIRE PROPERTY FOR RIGHT OF WAY PURPOSES, AND IN NO WAY REPRESENTS AN ACTUAL BOUNDARY SURVEY OF THIS PROPERTY.

NORTH CAROLINA DEPARTMENT OF TRANSPORTATION	
RIGHT OF WAY BRANCH	
METHODIST CHURCH	12-8-2021
PARCEL # 181	S:\CADD\U4758\DDRAFT\U4758_dee
NO DEED FOUND	UNKNOWN SCALE

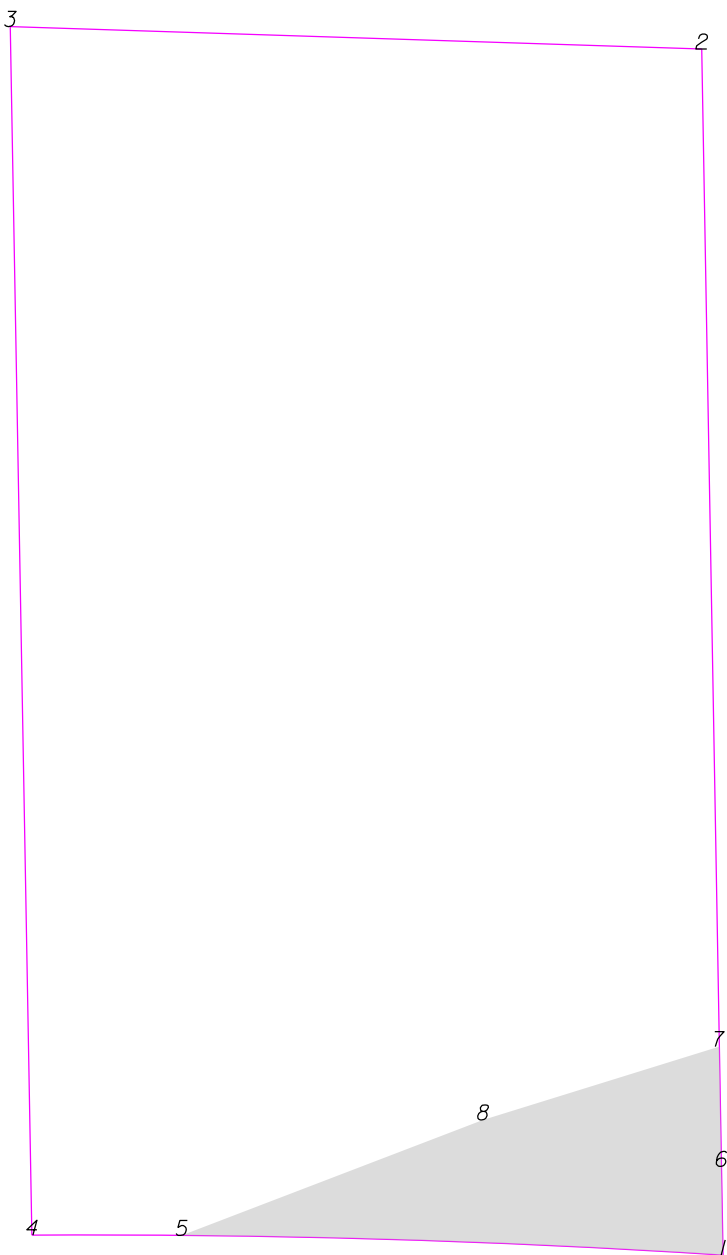

-Y29- Sta 25+00



THIS MAP IS NOT A CERTIFIED SURVEY AND HAS NOT BEEN REVIEWED BY A LOCAL GOVERNMENT AGENCY FOR COMPLIANCE WITH ANY APPLICABLE LAND DEVELOPMENT REGULATIONS. THE PROPERTY SHOWN ON THIS MAP WAS LOCATED FOR THE NORTH CAROLINA DEPARTMENT OF TRANSPORTATION FOR HIGHWAY DESIGN PURPOSES. SOME ERROR MAY EXIST BETWEEN THE GRAPHICAL AND ACTUAL GROUND LOCATIONS OF PROPERTY LINES. THIS MAP IS TO BE USED AS A GRAPHICAL REPRESENTATION OF THE NCDOT'S INTENT TO ACQUIRE PROPERTY FOR RIGHT OF WAY PURPOSES, AND IN NO WAY REPRESENTS AN ACTUAL BOUNDARY SURVEY OF THIS PROPERTY.


NORTH CAROLINA DEPARTMENT OF TRANSPORTATION	
RIGHT OF WAY BRANCH	
KEVIN A ROBINSON	12-8-2021
PARCEL # 182	S:\CADD\U4758\DDRAFT\U4758_dee
DB 7811 PG 1443	UNKNOWN SCALE

	SQR FT	ACRES		SQR M		HECTARES	
TDE Left	3060.123	0.070		284.296		0.028	
FROM - TO		DISTANCE (FT/M)		BEARING		RADIUS (FT/M)	
-Y29- Sta 25+00 - 5		371.272	113.164	S 84°39'32.6" W			
5 - 1		124.862	38.058	S 87°55'14.0" E		2254.441	687.155
1 - 6		20.436	6.229	N 1°1'12.3" W			
6 - 7		27.588	8.409	N 1°1'12.3" W			
7 - 8		57.024	17.381	S 72°46'50.6" W			
8 - 5		74.378	22.670	S 69°2'27.6" W			

TYPE	COUNT	SQR FEET	ACRES
Parcel	1	44161.326	1.014
TDE Left	1	3060.123	0.070
ROW Left	0	0.000	0.000
ROW Right	0	0.000	0.000
PDE Left	0	0.000	0.000
PDE Right	0	0.000	0.000
TDE Right	0	0.000	0.000
TCE Left	0	0.000	0.000
TCE Right	0	0.000	0.000
PUE Left	0	0.000	0.000
PUE Right	0	0.000	0.000
TSE Left	0	0.000	0.000
TSE Right	0	0.000	0.000
DUE Left	0	0.000	0.000
DUE Right	0	0.000	0.000
DTE Left	0	0.000	0.000
DTE Right	0	0.000	0.000
AUE_Left	0	0.000	0.000
AUE_Right	0	0.000	0.000
PCE Left	0	0.000	0.000
PCE Right	0	0.000	0.000
TUE Left	0	0.000	0.000
TUE Right	0	0.000	0.000
REM Left	0	0.000	0.000
REM Right	0	0.000	0.000
Other Left	0	0.000	0.000
Other Right	0	0.000	0.000
PE Left	0	0.000	0.000
PE Right	0	0.000	0.000

THIS MAP IS NOT A CERTIFIED SURVEY AND HAS NOT BEEN REVIEWED BY A LOCAL GOVERNMENT AGENCY FOR COMPLIANCE WITH ANY APPLICABLE LAND DEVELOPMENT REGULATIONS. THE PROPERTY SHOWN ON THIS MAP WAS LOCATED FOR THE NORTH CAROLINA DEPARTMENT OF TRANSPORTATION FOR HIGHWAY DESIGN PURPOSES. SOME ERROR MAY EXIST BETWEEN THE GRAPHICAL AND ACTUAL GROUND LOCATIONS OF PROPERTY LINES. THIS MAP IS TO BE USED AS A GRAPHICAL REPRESENTATION OF THE NCDOT'S INTENT TO ACQUIRE PROPERTY FOR RIGHT OF WAY PURPOSES, AND IN NO WAY REPRESENTS AN ACTUAL BOUNDARY SURVEY OF THIS PROPERTY.

NORTH CAROLINA DEPARTMENT OF TRANSPORTATION	
RIGHT OF WAY BRANCH	
KEVIN A ROBINSON	12-8-2021
PARCEL # 182	S:\CADD\U4758\DDRAFT\U4758_dee
DB 7811 PG 1443	UNKNOWN SCALE

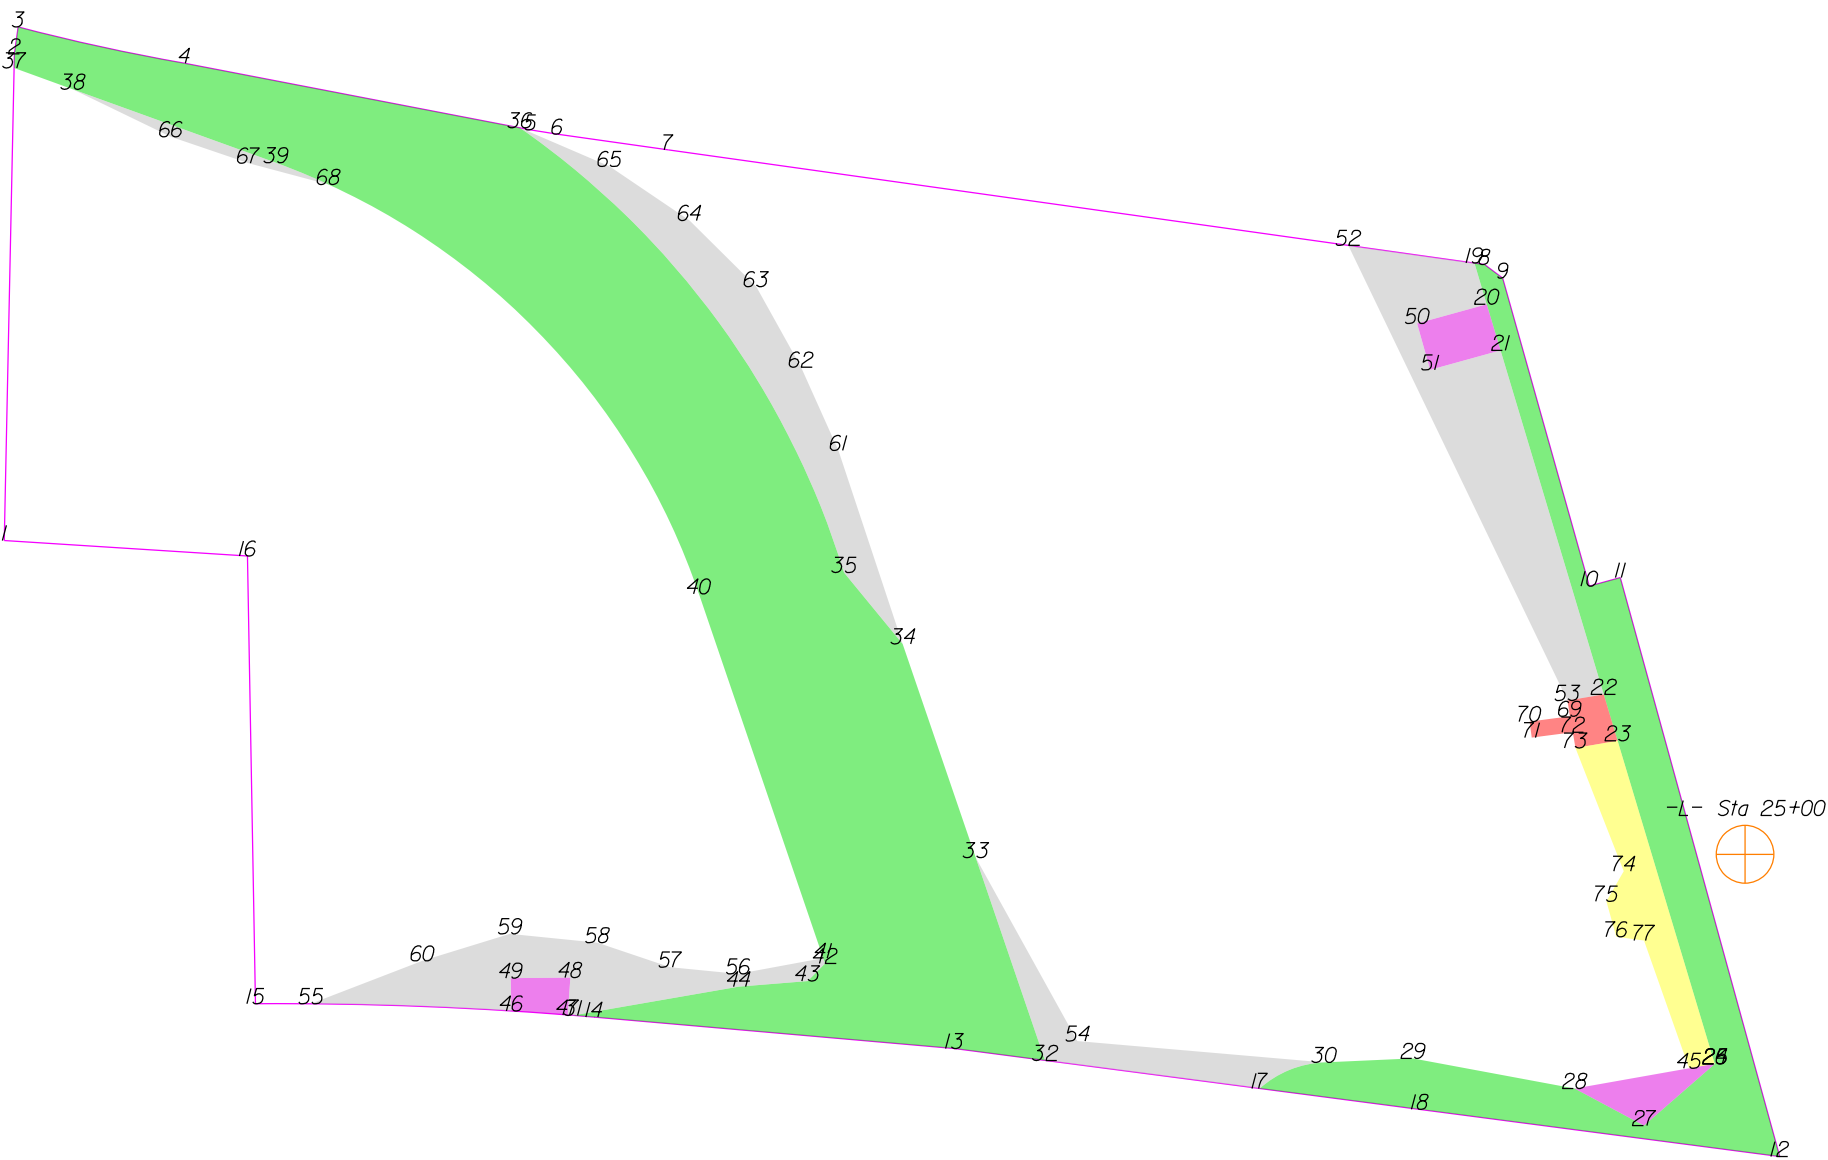

THIS MAP IS NOT A CERTIFIED SURVEY AND HAS NOT BEEN REVIEWED BY A LOCAL GOVERNMENT AGENCY FOR COMPLIANCE WITH ANY APPLICABLE LAND DEVELOPMENT REGULATIONS. THE PROPERTY SHOWN ON THIS MAP WAS LOCATED FOR THE NORTH CAROLINA DEPARTMENT OF TRANSPORTATION FOR HIGHWAY DESIGN PURPOSES. SOME ERROR MAY EXIST BETWEEN THE GRAPHICAL AND ACTUAL GROUND LOCATIONS OF PROPERTY LINES. THIS MAP IS TO BE USED AS A GRAPHICAL REPRESENTATION OF THE NCDOT'S INTENT TO ACQUIRE PROPERTY FOR RIGHT OF WAY PURPOSES, AND IN NO WAY REPRESENTS AN ACTUAL BOUNDARY SURVEY OF THIS PROPERTY.

NORTH CAROLINA DEPARTMENT OF TRANSPORTATION	
RIGHT OF WAY BRANCH	
KEVIN A ROBINSON	04-29-2024
PARCEL # 182	Z:\CADD\U4758\DDRAFT\U4758_dee
DB 7811 PG 1443	UNKNOWN SCALE

	SQR FT	ACRES		SQR M		HECTARES	
ROW Left	19738.420	0.453		1833.767		0.183	
FROM - TO	DISTANCE (FT/M)		BEARING	RADIUS (FT/M)		CURVE LENGTH (FT/M)	
-L- Sta 25+00 - 17	335.475	102.253	S 64°14'29.3" W				
17 - 18	100.487	30.629	S 82°32'49.4" E				
18 - 12	225.966	68.875	S 82°32'49.4" E				
12 - 11	373.686	113.900	N 15°23'6.7" W				
11 - 10	20.078	6.120	S 74°40'11.6" W				
10 - 9	199.169	60.707	N 15°41'53.5" W				
9 - 8	14.221	4.335	N 53°3'40.5" W				
8 - 19	6.378	1.944	N 82°0'56.0" W				
19 - 20	26.744	8.152	S 16°42'40.8" E				
20 - 21	30.006	9.146	S 16°42'40.8" E				
21 - 22	223.545	68.137	S 16°42'40.8" E				
22 - 23	30.234	9.215	S 16°42'40.8" E				
23 - 24	209.885	63.973	S 16°42'40.8" E				
24 - 25	0.165	0.050	N 80°1'17.3" E				
25 - 26	0.180	0.055	S 48°52'56.0" W				
26 - 27	58.350	17.785	S 48°52'56.0" W				
27 - 28	49.031	14.945	N 61°51'30.7" W				
28 - 29	102.435	31.222	N 79°28'55.2" W				
29 - 30	55.391	16.883	S 87°22'42.6" W				
30 - 17	43.207	13.169	S 67°57'59.3" W	65.000	19.812	44.044	13.425

	SQR FT	ACRES		SQR M		HECTARES	
ROW Left	79699.407	1.830		7404.347		0.740	
FROM - TO	DISTANCE (FT/M)		BEARING	RADIUS (FT/M)		CURVE LENGTH (FT/M)	
-L- Sta 25+00 - 31	736.502	224.486	S 82°10'22.9" W				
31 - 14	13.147	4.007	S 85°11'29.6" E	2254.441	687.155	13.147	4.007
14 - 13	225.268	68.662	S 85°1'28.2" E				
13 - 32	56.841	17.325	S 82°32'49.4" E				
32 - 33	133.332	40.640	N 18°51'14.8" W				
33 - 34	140.605	42.856	N 18°51'14.8" W				
34 - 35	57.630	17.566	N 39°26'7.3" W				
35 - 36	342.499	104.394	N 36°5'30.8" W	525.000	160.020	348.883	106.340
36 - 4	212.750	64.846	N 79°5'57.0" W				
4 - 3	105.773	32.240	N 77°43'15.9" W	1336.460	407.354	105.800	32.248
3 - 2	16.907	5.153	S 8°1'36.3" W				
2 - 37	8.714	2.656	S 1°10'31.9" W				
37 - 38	38.887	11.853	S 70°4'28.5" E				
38 - 39	134.381	40.959	S 70°4'28.5" E				
39 - 40	376.055	114.622	S 44°27'51.6" E	435.000	132.588	388.875	118.529
40 - 41	239.546	73.014	S 18°51'14.8" E				
41 - 42	3.512	1.071	S 18°51'14.8" E				
42 - 43	15.373	4.686	S 44°50'23.8" W				
43 - 44	43.153	13.153	S 85°16'47.1" W				
44 - 31	104.730	31.922	S 80°10'28.6" W				

	SQR FT	ACRES		SQR M		HECTARES	
PDE Left	1341.883	0.031		124.666		0.012	
FROM - TO	DISTANCE (FT/M)		BEARING	RADIUS (FT/M)		CURVE LENGTH (FT/M)	
-L- Sta 25+00 - 28	180.242	54.938	S 36°2'20.0" W				
28 - 27	49.031	14.945	S 61°51'30.7" E				
27 - 26	58.350	17.785	N 48°52'56.0" E				
26 - 24	0.094	0.029	N 16°42'40.8" W				
24 - 45	16.135	4.918	S 80°1'17.3" W				
45 - 28	72.370	22.058	S 80°1'17.3" W				

	SQR FT	ACRES		SQR M		HECTARES	
PDE Left	787.429	0.018		73.155		0.007	
FROM - TO	DISTANCE (FT/M)		BEARING	RADIUS (FT/M)		CURVE LENGTH (FT/M)	
-L- Sta 25+00 - 46	774.073	235.938	S 82°45'45.1" W				
46 - 47	35.141	10.711	S 85°53'13.7" E	2254.441	687.155	35.141	10.711
47 - 48	23.366	7.122	N 3°59'31.0" E				
48 - 49	37.043	11.291	S 89°27'0.1" W				
49 - 46	20.436	6.229	S 1°1'12.3" E				

	SQR FT	ACRES		SQR M		HECTARES	
PDE Left	1356.213	0.031		125.997		0.013	
FROM - TO	DISTANCE (FT/M)		BEARING	RADIUS (FT/M)		CURVE LENGTH (FT/M)	
-L- Sta 25+00 - 20	378.299	115.306	N 25°9'34.9" W				
20 - 50	44.905	13.687	S 74°26'28.6" W				
50 - 51	30.000	9.144	S 15°33'31.4" E				
51 - 21	45.509	13.871	N 74°26'28.6" E				
21 - 20	30.006	9.146	N 16°42'40.8" W				

	SQR FT	ACRES		SQR M		HECTARES	
TDE Left	12205.926	0.280		1133.972		0.113	
FROM - TO	DISTANCE (FT/M)		BEARING	RADIUS (FT/M)		CURVE LENGTH (FT/M)	
-L- Sta 25+00 - 19	404.772	123.375	N 24°36'12.6" W				
19 - 52	79.270	24.161	N 82°0'56.0" W				
52 - 53	314.441	95.842	S 25°43'7.3" E				
53 - 22	22.968	7.001	N 80°25'6.5" E				
22 - 21	223.545	68.137	N 16°42'40.8" W				

THIS MAP IS NOT A CERTIFIED SURVEY AND HAS NOT BEEN REVIEWED BY A LOCAL GOVERNMENT AGENCY FOR COMPLIANCE WITH ANY APPLICABLE LAND DEVELOPMENT REGULATIONS. THE PROPERTY SHOWN ON THIS MAP WAS LOCATED FOR THE NORTH CAROLINA DEPARTMENT OF TRANSPORTATION FOR HIGHWAY DESIGN PURPOSES. SOME ERROR MAY EXIST BETWEEN THE GRAPHICAL AND ACTUAL GROUND LOCATIONS OF PROPERTY LINES. THIS MAP IS TO BE USED AS A GRAPHICAL REPRESENTATION OF THE NCDOT'S INTENT TO ACQUIRE PROPERTY FOR RIGHT OF WAY PURPOSES, AND IN NO WAY REPRESENTS AN ACTUAL BOUNDARY SURVEY OF THIS PROPERTY.

NORTH CAROLINA DEPARTMENT OF TRANSPORTATION	
RIGHT OF WAY BRANCH	
KEVIN A ROBINSON	04-29-2024
PARCEL # 182	Z:\CADD\U4758\DDRAFT\U4758_dee
DB 7811 PG 1443	UNKNOWN SCALE

21 - 51	45.509	13.871	S 74°26'28.6" W				
51 - 50	30.000	9.144	N 15°33'31.4" W				
50 - 20	44.905	13.687	N 74°26'28.6" E				
20 - 19	26.744	8.152	N 16°42'40.8" W				

	SQR FT	ACRES	SQR M	HECTARES
TDE Left	3914.549	0.090	363.675	0.036
FROM - TO	DISTANCE (FT/M)	BEARING	RADIUS (FT/M)	CURVE LENGTH (FT/M)
-L- Sta 25+00 - 17	335.475	102.253	S 64°14'29.3" W	
17 - 30	43.207	13.169	N 67°57'59.3" E	65.000
30 - 54	154.040	46.951	N 85°3'20.7" W	19.812
54 - 33	130.542	39.789	N 29°0'6.9" W	44.044
33 - 32	133.332	40.640	S 18°51'14.8" E	13.425
32 - 17	134.759	41.074	S 82°32'49.4" E	

	SQR FT	ACRES	SQR M	HECTARES
TDE Left	7303.648	0.168	678.534	0.068
FROM - TO	DISTANCE (FT/M)	BEARING	RADIUS (FT/M)	CURVE LENGTH (FT/M)
-L- Sta 25+00 - 55	897.515	273.563	S 84°3'11.2" W	
55 - 46	124.862	38.058	S 87°55'14.0" E	2254.441
46 - 49	20.436	6.229	N 1°1'12.3" W	687.155
49 - 48	37.043	11.291	N 89°27'0.1" E	124.878
48 - 47	23.366	7.122	S 3°59'31.0" W	38.063
47 - 31	3.225	0.983	S 85°23'58.6" E	
31 - 44	104.730	31.922	N 80°10'28.6" E	2254.441
44 - 43	43.153	13.153	N 85°16'47.1" E	687.155
43 - 42	15.373	4.686	N 44°50'23.8" E	3.225
42 - 41	3.512	1.071	N 18°51'14.8" W	0.983
41 - 56	53.978	16.452	S 79°32'34.9" W	
56 - 57	42.519	12.960	N 84°19'52.4" W	
57 - 58	47.740	14.551	N 71°27'38.2" W	
58 - 59	54.656	16.659	N 84°9'18.4" W	
59 - 60	57.024	17.381	S 72°46'50.6" W	
60 - 55	74.378	22.670	S 69°2'27.6" W	

	SQR FT	ACRES	SQR M	HECTARES
TDE Left	8347.748	0.192	775.534	0.078
FROM - TO	DISTANCE (FT/M)	BEARING	RADIUS (FT/M)	CURVE LENGTH (FT/M)
-L- Sta 25+00 - 36	886.637	270.247	N 59°20'5.6" W	
36 - 35	342.499	104.394	S 36°5'30.8" E	525.000
35 - 34	57.630	17.566	S 39°26'7.3" E	160.020
34 - 61	126.892	38.677	N 18°21'42.1" W	348.883
61 - 62	56.861	17.331	N 24°11'4.4" W	106.340
62 - 63	57.342	17.478	N 29°7'14.2" W	
63 - 64	58.524	17.838	N 45°12'43.4" W	
64 - 65	60.028	18.297	N 55°59'45.8" W	
65 - 36	60.861	18.550	N 66°41'39.8" W	

	SQR FT	ACRES	SQR M	HECTARES
TDE Left	741.989	0.017	68.933	0.007
FROM - TO	DISTANCE (FT/M)	BEARING	RADIUS (FT/M)	CURVE LENGTH (FT/M)
-L- Sta 25+00 - 39	1010.786	308.088	N 64°47'47.5" W	
39 - 38	134.381	40.959	N 70°4'28.5" W	
38 - 66	67.862	20.684	S 64°9'14.2" E	
66 - 67	51.010	15.548	S 71°11'52.3" E	
67 - 68	51.577	15.721	S 75°8'5.9" E	
68 - 39	35.525	10.828	N 67°44'3.7" W	435.000

	SQR FT	ACRES	SQR M	HECTARES
PUE Left	1004.161	0.023	93.290	0.009
FROM - TO	DISTANCE (FT/M)	BEARING	RADIUS (FT/M)	CURVE LENGTH (FT/M)
-L- Sta 25+00 - 22	132.830	40.487	N 41°26'46.6" W	
22 - 53	22.968	7.001	S 80°25'6.5" W	
53 - 69	9.985	3.044	S 8°29'17.0" E	
69 - 70	25.178	7.674	S 82°38'13.0" W	
70 - 71	10.171	3.100	S 7°34'25.8" E	
71 - 72	25.732	7.843	N 82°19'8.0" E	
72 - 73	9.973	3.040	S 9°34'53.5" E	
73 - 23	26.709	8.141	N 80°25'6.5" E	
23 - 22	30.234	9.215	N 16°42'40.8" W	

	SQR FT	ACRES	SQR M	HECTARES
TCE Left	4819.688	0.111	447.765	0.045
FROM - TO	DISTANCE (FT/M)	BEARING	RADIUS (FT/M)	CURVE LENGTH (FT/M)
-L- Sta 25+00 - 23	106.127	32.347	N 48°17'32.3" W	
23 - 73	26.709	8.141	S 80°25'6.5" W	
73 - 74	82.488	25.142	S 21°26'17.6" E	
74 - 75	21.570	6.574	S 30°22'49.7" W	
75 - 76	22.981	7.005	S 15°33'31.4" E	
76 - 77	17.383	5.298	S 82°32'49.4" E	
77 - 45	84.422	25.732	S 19°28'57.1" E	
45 - 24	16.135	4.918	N 80°1'17.3" E	
24 - 23	209.885	63.973	N 16°42'40.8" W	


THIS MAP IS NOT A CERTIFIED SURVEY AND HAS NOT BEEN REVIEWED BY A LOCAL GOVERNMENT AGENCY FOR COMPLIANCE WITH ANY APPLICABLE LAND DEVELOPMENT REGULATIONS. THE PROPERTY SHOWN ON THIS MAP WAS LOCATED FOR THE NORTH CAROLINA DEPARTMENT OF TRANSPORTATION FOR HIGHWAY DESIGN PURPOSES. SOME ERROR MAY EXIST BETWEEN THE GRAPHICAL AND ACTUAL GROUND LOCATIONS OF PROPERTY LINES. THIS MAP IS TO BE USED AS A GRAPHICAL REPRESENTATION OF THE NCDOT'S INTENT TO ACQUIRE PROPERTY FOR RIGHT OF WAY PURPOSES, AND IN NO WAY REPRESENTS AN ACTUAL BOUNDARY SURVEY OF THIS PROPERTY.

NORTH CAROLINA DEPARTMENT OF TRANSPORTATION	
RIGHT OF WAY BRANCH	
KEVIN A ROBINSON	04-29-2024
PARCEL # 182	Z:\CADD\U4758\DDRAFT\U4758_dee
DB 7811 PG 1443	UNKNOWN SCALE

TYPE	COUNT	SQR FEET	ACRES
Parcel	1	515927.443	11.844
ROW Left	2	99437.828	2.283
PDE Left	3	3485.525	0.080
TDE Left	5	32513.859	0.746
PUE Left	1	1004161	0.023
TCE Left	1	4819.688	0.111
ROW Right	0	0.000	0.000
PDE Right	0	0.000	0.000
TDE Right	0	0.000	0.000
TCE Right	0	0.000	0.000
PUE Right	0	0.000	0.000
TSE Left	0	0.000	0.000
TSE Right	0	0.000	0.000
DUE Left	0	0.000	0.000
DUE Right	0	0.000	0.000
DTE Left	0	0.000	0.000
DTE Right	0	0.000	0.000
AUE_Left	0	0.000	0.000
AUE_Right	0	0.000	0.000
PCE Left	0	0.000	0.000
PCE Right	0	0.000	0.000
TUE Left	0	0.000	0.000
TUE Right	0	0.000	0.000
REM Left	0	0.000	0.000
REM Right	0	0.000	0.000
Other Left	0	0.000	0.000
Other Right	0	0.000	0.000
PE Left	0	0.000	0.000
PE Right	0	0.000	0.000

THIS MAP IS NOT A CERTIFIED SURVEY AND HAS NOT BEEN REVIEWED BY A LOCAL GOVERNMENT AGENCY FOR COMPLIANCE WITH ANY APPLICABLE LAND DEVELOPMENT REGULATIONS. THE PROPERTY SHOWN ON THIS MAP WAS LOCATED FOR THE NORTH CAROLINA DEPARTMENT OF TRANSPORTATION FOR HIGHWAY DESIGN PURPOSES. SOME ERROR MAY EXIST BETWEEN THE GRAPHICAL AND ACTUAL GROUND LOCATIONS OF PROPERTY LINES. THIS MAP IS TO BE USED AS A GRAPHICAL REPRESENTATION OF THE NCDOT'S INTENT TO ACQUIRE PROPERTY FOR RIGHT OF WAY PURPOSES, AND IN NO WAY REPRESENTS AN ACTUAL BOUNDARY SURVEY OF THIS PROPERTY.

NORTH CAROLINA DEPARTMENT OF TRANSPORTATION	
RIGHT OF WAY BRANCH	
KEVIN A ROBINSON	04-29-2024
PARCEL # 182	Z:\CADD\U4758\DDRAFT\U4758_dee
DB 7811 PG 1443	UNKNOWN SCALE

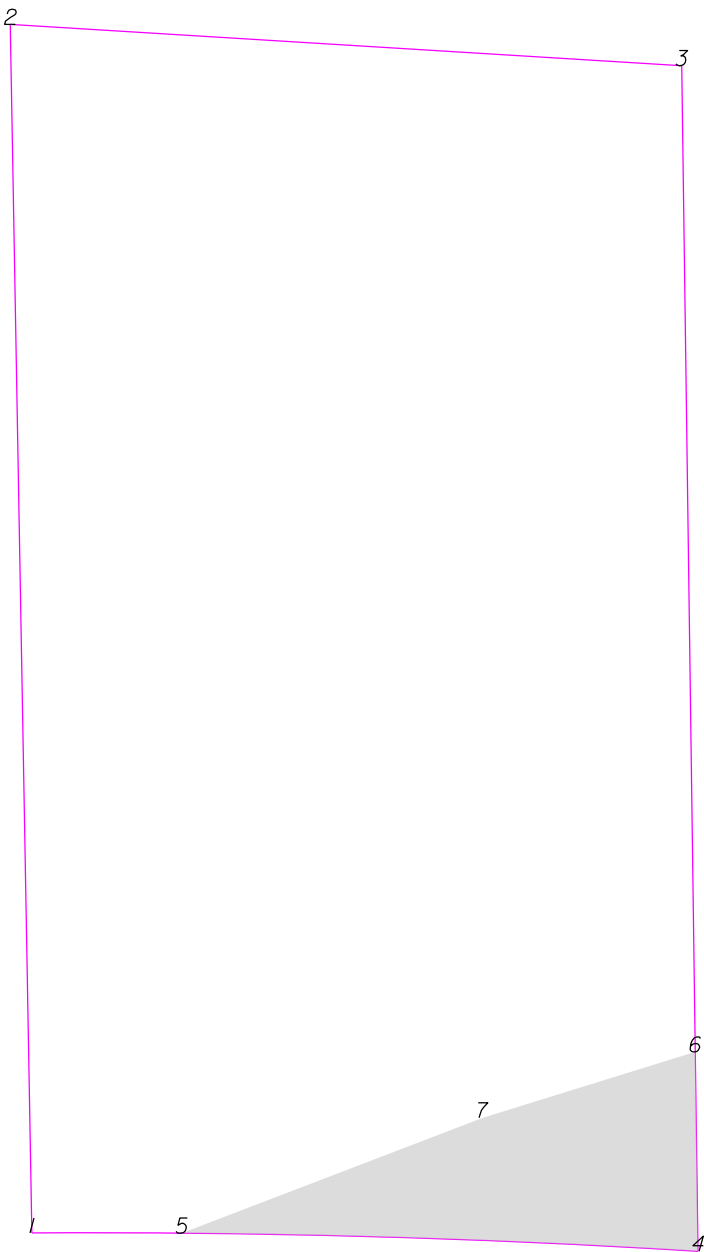

-Y29- Sta 25+00



THIS MAP IS NOT A CERTIFIED SURVEY AND HAS NOT BEEN REVIEWED BY A LOCAL GOVERNMENT AGENCY FOR COMPLIANCE WITH ANY APPLICABLE LAND DEVELOPMENT REGULATIONS. THE PROPERTY SHOWN ON THIS MAP WAS LOCATED FOR THE NORTH CAROLINA DEPARTMENT OF TRANSPORTATION FOR HIGHWAY DESIGN PURPOSES. SOME ERROR MAY EXIST BETWEEN THE GRAPHICAL AND ACTUAL GROUND LOCATIONS OF PROPERTY LINES. THIS MAP IS TO BE USED AS A GRAPHICAL REPRESENTATION OF THE NCDOT'S INTENT TO ACQUIRE PROPERTY FOR RIGHT OF WAY PURPOSES, AND IN NO WAY REPRESENTS AN ACTUAL BOUNDARY SURVEY OF THIS PROPERTY.


NORTH CAROLINA DEPARTMENT OF TRANSPORTATION	
RIGHT OF WAY BRANCH	
KEVIN A ROBINSON	07-6-2023
PARCEL # 182	S:\CADD\U4758\DDRAFT\U4758_dee
DB 7811 PG 1443	UNKNOWN SCALE

	SQR FT	ACRES	SQR M	HECTARES
TDE Left	2793.728	0.064	259.547	0.026
FROM - TO	DISTANCE (FT/M)		RADIUS (FT/M)	
-Y29- Sta 25+00 - 5	371.272	113.164	S 84°39'32.6" W	
5 - 4	119.084	36.297	S 87°59'38.4" E	2254.441 687.155
4 - 6	45.938	14.002	N 0°47'48.2" W	
6 - 7	51.211	15.609	S 72°46'50.6" W	
7 - 5	74.378	22.670	S 69°2'27.6" W	

TYPE	COUNT	SQR FEET	ACRES
Parcel	1	42363.336	0.973
TDE Left	1	2793.728	0.064
ROW Left	0	0.000	0.000
ROW Right	0	0.000	0.000
PDE Left	0	0.000	0.000
PDE Right	0	0.000	0.000
TDE Right	0	0.000	0.000
TCE Left	0	0.000	0.000
TCE Right	0	0.000	0.000
PUE Left	0	0.000	0.000
PUE Right	0	0.000	0.000
TSE Left	0	0.000	0.000
TSE Right	0	0.000	0.000
DUE Left	0	0.000	0.000
DUE Right	0	0.000	0.000
DTE Left	0	0.000	0.000
DTE Right	0	0.000	0.000
AUE_Left	0	0.000	0.000
AUE_Right	0	0.000	0.000
PCE Left	0	0.000	0.000
PCE Right	0	0.000	0.000
TUE Left	0	0.000	0.000
TUE Right	0	0.000	0.000
REM Left	0	0.000	0.000
REM Right	0	0.000	0.000
Other Left	0	0.000	0.000
Other Right	0	0.000	0.000
PE Left	0	0.000	0.000
PE Right	0	0.000	0.000

THIS MAP IS NOT A CERTIFIED SURVEY AND HAS NOT BEEN REVIEWED BY A LOCAL GOVERNMENT AGENCY FOR COMPLIANCE WITH ANY APPLICABLE LAND DEVELOPMENT REGULATIONS. THE PROPERTY SHOWN ON THIS MAP WAS LOCATED FOR THE NORTH CAROLINA DEPARTMENT OF TRANSPORTATION FOR HIGHWAY DESIGN PURPOSES. SOME ERROR MAY EXIST BETWEEN THE GRAPHICAL AND ACTUAL GROUND LOCATIONS OF PROPERTY LINES. THIS MAP IS TO BE USED AS A GRAPHICAL REPRESENTATION OF THE NCDOT'S INTENT TO ACQUIRE PROPERTY FOR RIGHT OF WAY PURPOSES, AND IN NO WAY REPRESENTS AN ACTUAL BOUNDARY SURVEY OF THIS PROPERTY.

NORTH CAROLINA DEPARTMENT OF TRANSPORTATION	
RIGHT OF WAY BRANCH	
KEVIN A ROBINSON	07-6-2023
PARCEL # 182	S:\CADD\U4758\DDRAFT\U4758_dee
DB 7811 PG 1443	UNKNOWN SCALE

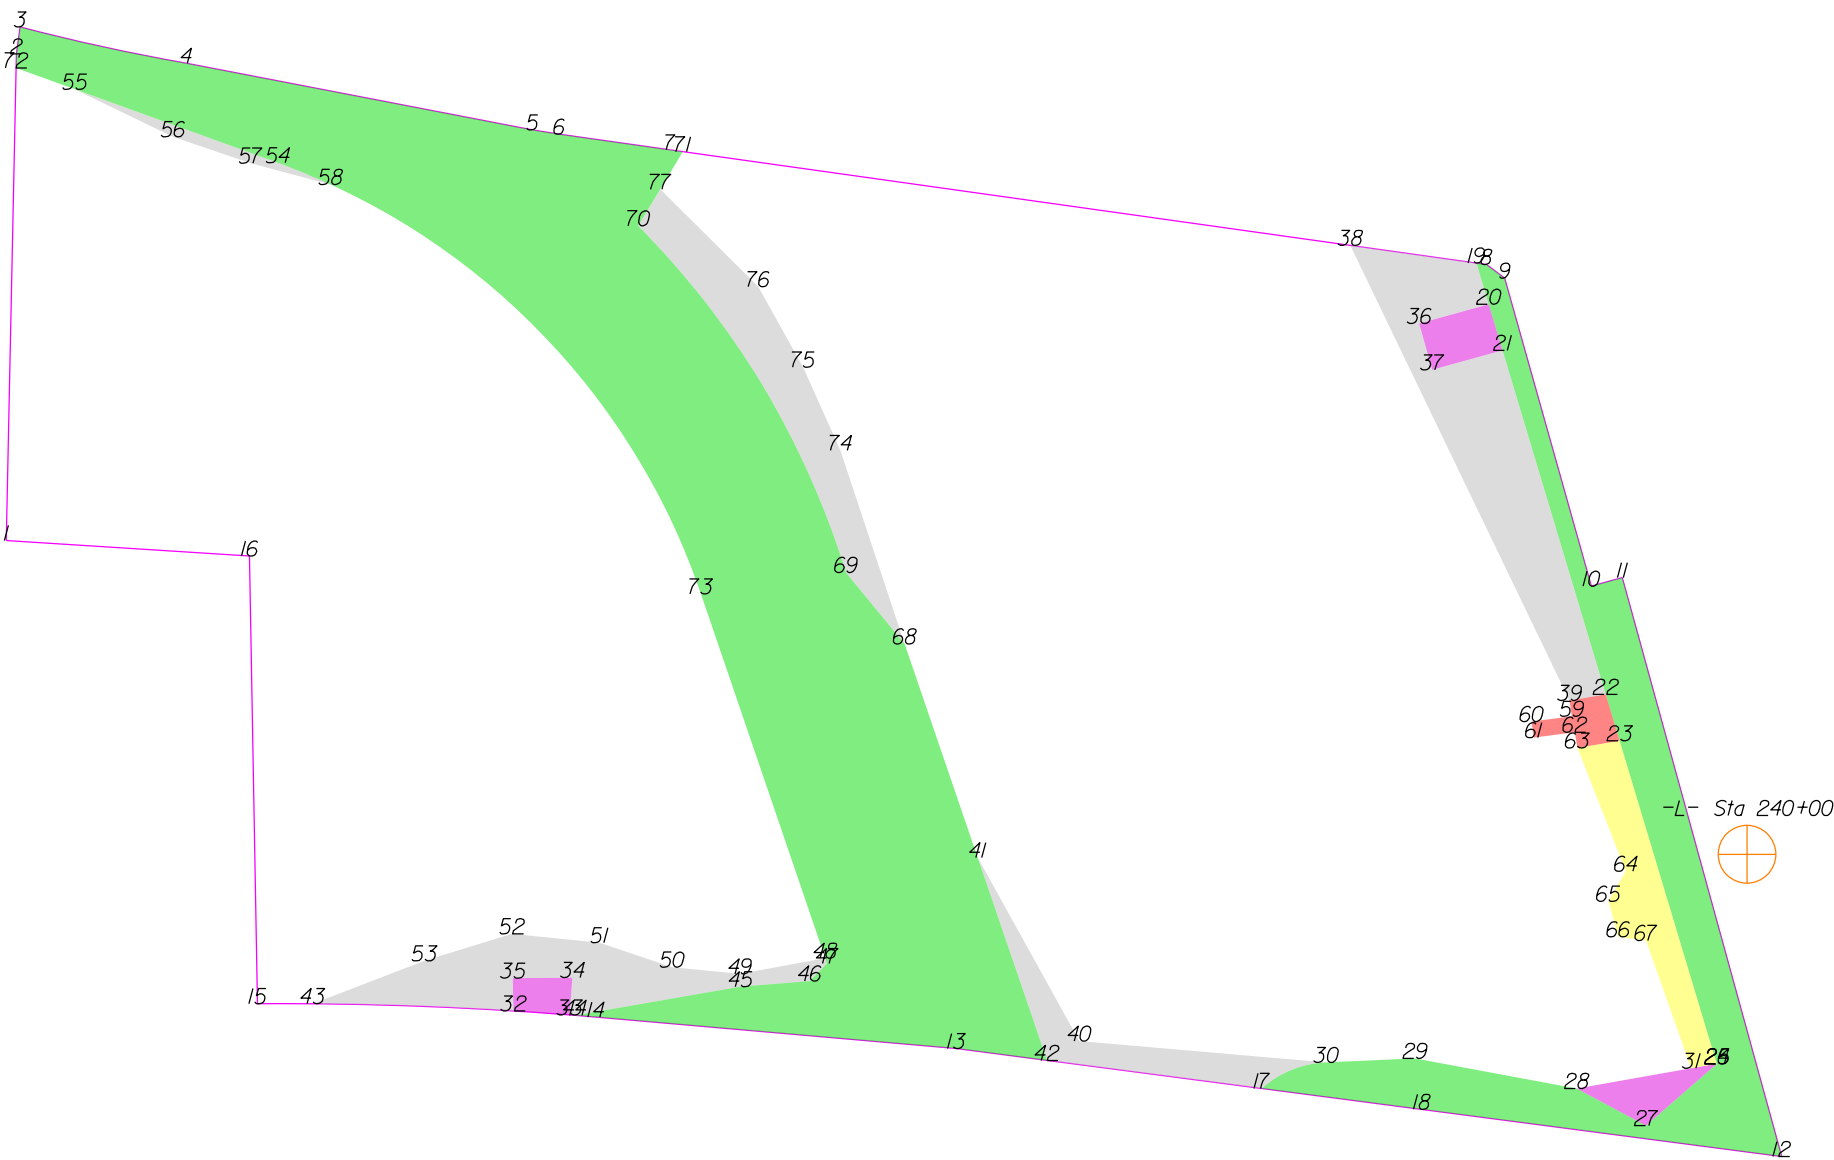

THIS MAP IS NOT A CERTIFIED SURVEY AND HAS NOT BEEN REVIEWED BY A LOCAL GOVERNMENT AGENCY FOR COMPLIANCE WITH ANY APPLICABLE LAND DEVELOPMENT REGULATIONS. THE PROPERTY SHOWN ON THIS MAP WAS LOCATED FOR THE NORTH CAROLINA DEPARTMENT OF TRANSPORTATION FOR HIGHWAY DESIGN PURPOSES. SOME ERROR MAY EXIST BETWEEN THE GRAPHICAL AND ACTUAL GROUND LOCATIONS OF PROPERTY LINES. THIS MAP IS TO BE USED AS A GRAPHICAL REPRESENTATION OF THE NCDOT'S INTENT TO ACQUIRE PROPERTY FOR RIGHT OF WAY PURPOSES, AND IN NO WAY REPRESENTS AN ACTUAL BOUNDARY SURVEY OF THIS PROPERTY.

NORTH CAROLINA DEPARTMENT OF TRANSPORTATION	
RIGHT OF WAY BRANCH	
KEVIN A ROBINSON	07-8-2024
PARCEL # 182	Z:\CADD\U4758\DDRAFT\U4758_dee
DB 7811 PG 1443	UNKNOWN SCALE

	SQR FT	ACRES	SQR M	HECTARES
ROW Left	19738.420	0.453	1833.767	0.183
FROM - TO	DISTANCE (FT/M)	BEARING	RADIUS (FT/M)	CURVE LENGTH (FT/M)
-L- Sta 240+00 - 17	335.475	102.253	S 64°14'29.3" W	
17 - 18	100.487	30.629	S 82°32'49.4" E	
18 - 12	225.966	68.875	S 82°32'49.4" E	
12 - 11	373.686	113.900	N 15°23'6.7" W	
11 - 10	20.078	6.120	S 74°40'11.6" W	
10 - 9	199.169	60.707	N 15°41'53.5" W	
9 - 8	14.221	4.335	N 53°3'40.5" W	
8 - 19	6.378	1.944	N 82°0'56.0" W	
19 - 20	26.744	8.152	S 16°42'40.8" E	
20 - 21	30.006	9.146	S 16°42'40.8" E	
21 - 22	223.545	68.137	S 16°42'40.8" E	
22 - 23	30.234	9.215	S 16°42'40.8" E	
23 - 24	209.885	63.973	S 16°42'40.8" E	
24 - 25	0.165	0.050	N 80°1'17.3" E	
25 - 26	0.180	0.055	S 48°52'56.0" W	
26 - 27	58.350	17.785	S 48°52'56.0" W	
27 - 28	49.031	14.945	N 61°51'30.7" W	
28 - 29	102.435	31.222	N 79°28'55.2" W	
29 - 30	55.391	16.883	S 87°22'42.6" W	
30 - 17	43.207	13.169	S 67°57'59.3" W	65.000 19.812 44.044 13.425

	SQR FT	ACRES	SQR M	HECTARES
PDE Left	1341.883	0.031	124.666	0.012
FROM - TO	DISTANCE (FT/M)	BEARING	RADIUS (FT/M)	CURVE LENGTH (FT/M)
-L- Sta 240+00 - 28	180.242	54.938	S 36°2'20.0" W	
28 - 27	49.031	14.945	S 61°51'30.7" E	
27 - 26	58.350	17.785	N 48°52'56.0" E	
26 - 24	0.094	0.029	N 16°42'40.8" W	
24 - 31	16.135	4.918	S 80°1'17.3" W	
31 - 28	72.370	22.058	S 80°1'17.3" W	

	SQR FT	ACRES	SQR M	HECTARES
PDE Left	787.429	0.018	73.155	0.007
FROM - TO	DISTANCE (FT/M)	BEARING	RADIUS (FT/M)	CURVE LENGTH (FT/M)
-L- Sta 240+00 - 32	774.073	235.938	S 82°45'45.1" W	
32 - 33	35.141	10.711	S 85°53'13.7" E	2254.441 687.155 35.141 10.711
33 - 34	23.366	7.122	N 3°59'31.0" E	
34 - 35	37.043	11.291	S 89°27'0.1" W	
35 - 32	20.436	6.229	S 1°1'12.3" E	

	SQR FT	ACRES	SQR M	HECTARES
PDE Left	1356.213	0.031	125.997	0.013
FROM - TO	DISTANCE (FT/M)	BEARING	RADIUS (FT/M)	CURVE LENGTH (FT/M)
-L- Sta 240+00 - 20	378.299	115.306	N 25°9'34.9" W	
20 - 36	44.905	13.687	S 74°26'28.6" W	
36 - 37	30.000	9.144	S 15°33'31.4" E	
37 - 21	45.509	13.871	N 74°26'28.6" E	
21 - 20	30.006	9.146	N 16°42'40.8" W	

	SQR FT	ACRES	SQR M	HECTARES
TDE Left	12205.926	0.280	1133.972	0.113
FROM - TO	DISTANCE (FT/M)	BEARING	RADIUS (FT/M)	CURVE LENGTH (FT/M)
-L- Sta 240+00 - 19	404.772	123.375	N 24°36'12.6" W	
19 - 38	79.270	24.161	N 82°0'56.0" W	
38 - 39	314.441	95.842	S 25°43'7.3" E	
39 - 22	22.968	7.001	N 80°25'6.5" E	
22 - 21	223.545	68.137	N 16°42'40.8" W	
21 - 37	45.509	13.871	S 74°26'28.6" W	
37 - 36	30.000	9.144	N 15°33'31.4" W	
36 - 20	44.905	13.687	N 74°26'28.6" E	
20 - 19	26.744	8.152	N 16°42'40.8" W	

	SQR FT	ACRES	SQR M	HECTARES
TDE Left	3914.549	0.090	363.675	0.036
FROM - TO	DISTANCE (FT/M)	BEARING	RADIUS (FT/M)	CURVE LENGTH (FT/M)
-L- Sta 240+00 - 17	335.475	102.253	S 64°14'29.3" W	
17 - 30	43.207	13.169	N 67°57'59.3" E	65.000 19.812 44.044 13.425
30 - 40	154.040	46.951	N 85°3'20.7" W	
40 - 41	130.542	39.789	N 29°0'6.9" W	
41 - 42	133.332	40.640	S 18°51'14.8" E	
42 - 17	134.759	41.074	S 82°32'49.4" E	

	SQR FT	ACRES	SQR M	HECTARES
TDE Left	7303.648	0.168	678.534	0.068
FROM - TO	DISTANCE (FT/M)	BEARING	RADIUS (FT/M)	CURVE LENGTH (FT/M)
-L- Sta 240+00 - 43	897.515	273.563	S 84°3'11.2" W	
43 - 32	124.862	38.058	S 87°55'14.0" E	2254.441 687.155 124.878 38.063
32 - 35	20.436	6.229	N 1°1'12.3" W	
35 - 34	37.043	11.291	N 89°27'0.1" E	
34 - 33	23.366	7.122	S 3°59'31.0" W	

THIS MAP IS NOT A CERTIFIED SURVEY AND HAS NOT BEEN REVIEWED BY A LOCAL GOVERNMENT AGENCY FOR COMPLIANCE WITH ANY APPLICABLE LAND DEVELOPMENT REGULATIONS. THE PROPERTY SHOWN ON THIS MAP WAS LOCATED FOR THE NORTH CAROLINA DEPARTMENT OF TRANSPORTATION FOR HIGHWAY DESIGN PURPOSES. SOME ERROR MAY EXIST BETWEEN THE GRAPHICAL AND ACTUAL GROUND LOCATIONS OF PROPERTY LINES. THIS MAP IS TO BE USED AS A GRAPHICAL REPRESENTATION OF THE NCDOT'S INTENT TO ACQUIRE PROPERTY FOR RIGHT OF WAY PURPOSES, AND IN NO WAY REPRESENTS AN ACTUAL BOUNDARY SURVEY OF THIS PROPERTY.

NORTH CAROLINA DEPARTMENT OF TRANSPORTATION	
RIGHT OF WAY BRANCH	
KEVIN A ROBINSON	07-8-2024
PARCEL # 182	Z:\CADD\U4758\DDRAFT\U4758_dee
DB 7811 PG 1443	UNKNOWN SCALE

33 - 44	3.225	0.983	S 85°23'58.6" E	2254.441	687.155	3.225	0.983
44 - 45	104.730	31.922	N 80°10'28.6" E				
45 - 46	43.153	13.153	N 85°16'47.1" E				
46 - 47	15.373	4.686	N 44°50'23.8" E				
47 - 48	3.512	1.071	N 18°51'14.8" W				
48 - 49	53.978	16.452	S 79°32'34.9" W				
49 - 50	42.519	12.960	N 84°19'52.4" W				
50 - 51	47.740	14.551	N 71°27'38.2" W				
51 - 52	54.656	16.659	N 84°9'18.4" W				
52 - 53	57.024	17.381	S 72°46'50.6" W				
53 - 43	74.378	22.670	S 69°2'27.6" W				

	SQR FT	ACRES	SQR M	HECTARES
TDE Left	741.989	0.017	68.933	0.007
FROM - TO	DISTANCE (FT/M)	BEARING	RADIUS (FT/M)	CURVE LENGTH (FT/M)
-L- Sta 240+00 - 54	1010.786	308.088	N 64°47'47.5" W	
54 - 55	134.381	40.959	N 70°4'28.5" W	
55 - 56	67.862	20.684	S 64°9'14.2" E	
56 - 57	51.010	15.548	S 71°11'52.3" E	
57 - 58	51.577	15.721	S 75°8'5.9" E	
58 - 54	35.525	10.828	N 67°44'3.7" W	435.000 132.588 35.535 10.831

	SQR FT	ACRES	SQR M	HECTARES
PUE Left	1004.161	0.023	93.290	0.009
FROM - TO	DISTANCE (FT/M)	BEARING	RADIUS (FT/M)	CURVE LENGTH (FT/M)
-L- Sta 240+00 - 22	132.830	40.487	N 41°26'46.6" W	
22 - 39	22.968	7.001	S 80°25'6.5" W	
39 - 59	9.985	3.044	S 8°29'17.0" E	
59 - 60	25.178	7.674	S 82°38'13.0" W	
60 - 61	10.171	3.100	S 7°34'25.8" E	
61 - 62	25.732	7.843	N 82°19'8.0" E	
62 - 63	9.973	3.040	S 9°34'53.5" E	
63 - 23	26.709	8.141	N 80°25'6.5" E	
23 - 22	30.234	9.215	N 16°42'40.8" W	

	SQR FT	ACRES	SQR M	HECTARES
TCE Left	4819.688	0.111	447.765	0.045
FROM - TO	DISTANCE (FT/M)	BEARING	RADIUS (FT/M)	CURVE LENGTH (FT/M)
-L- Sta 240+00 - 23	106.127	32.347	N 48°17'32.3" W	
23 - 63	26.709	8.141	S 80°25'6.5" W	
63 - 64	82.488	25.142	S 21°26'17.6" E	
64 - 65	21.570	6.574	S 30°22'49.7" W	
65 - 66	22.981	7.005	S 15°33'31.4" E	
66 - 67	17.383	5.298	S 82°32'49.4" E	
67 - 31	84.422	25.732	S 19°28'57.1" E	
31 - 24	16.135	4.918	N 80°1'17.3" E	
24 - 23	209.885	63.973	N 16°42'40.8" W	

	SQR FT	ACRES	SQR M	HECTARES
ROW Left	82052.184	1.884	7622.928	0.762
FROM - TO	DISTANCE (FT/M)	BEARING	RADIUS (FT/M)	CURVE LENGTH (FT/M)
-L- Sta 240+00 - 44	736.502	224.486	S 82°10'22.9" W	
44 - 14	13.147	4.007	S 85°11'29.6" E	2254.441 687.155 13.147 4.007
14 - 13	225.268	68.662	S 85°1'28.2" E	
13 - 42	56.841	17.325	S 82°32'49.4" E	
42 - 68	273.936	83.496	N 18°51'14.8" W	
68 - 69	57.630	17.566	N 39°26'7.3" W	
69 - 70	251.471	76.648	N 30°54'39.7" W	525.000 160.020 253.939 77.401
70 - 71	53.773	16.390	N 30°58'27.8" E	
71 - 7	7.979	2.432	N 82°0'56.0" W	
7 - 6	69.805	21.277	N 81°55'29.0" W	
6 - 5	16.900	5.151	N 80°42'33.9" W	
5 - 4	219.429	66.882	N 79°5'57.0" W	
4 - 3	105.773	32.240	N 77°43'15.9" W	1336.460 407.354 105.800 32.248
3 - 2	16.907	5.153	S 8°1'36.3" W	
2 - 72	8.714	2.656	S 1°10'31.9" W	
72 - 54	173.267	52.812	S 70°4'28.5" E	
54 - 73	376.055	114.622	S 44°27'51.6" E	435.000 132.588 388.875 118.529
73 - 47	243.058	74.084	S 18°51'14.8" E	
47 - 46	15.373	4.686	S 44°50'23.8" W	
46 - 45	43.153	13.153	S 85°16'47.1" W	
45 - 44	104.730	31.922	S 80°10'28.6" W	

	SQR FT	ACRES	SQR M	HECTARES
TDE Left	7365.456	0.169	684.276	0.068
FROM - TO	DISTANCE (FT/M)	BEARING	RADIUS (FT/M)	CURVE LENGTH (FT/M)
-L- Sta 240+00 - 70	793.242	241.781	N 60°27'6.7" W	
70 - 69	251.471	76.648	S 30°54'39.7" E	525.000 160.020 253.939 77.401
69 - 68	57.630	17.566	S 39°26'7.3" E	
68 - 74	126.892	38.677	N 18°21'42.1" W	
74 - 75	56.861	17.331	N 24°11'4.4" W	
75 - 76	57.342	17.478	N 29°7'14.2" W	
76 - 77	85.951	26.198	N 45°12'43.4" W	
77 - 70	26.456	8.064	S 30°58'27.8" W	


THIS MAP IS NOT A CERTIFIED SURVEY AND HAS NOT BEEN REVIEWED BY A LOCAL GOVERNMENT AGENCY FOR COMPLIANCE WITH ANY APPLICABLE LAND DEVELOPMENT REGULATIONS. THE PROPERTY SHOWN ON THIS MAP WAS LOCATED FOR THE NORTH CAROLINA DEPARTMENT OF TRANSPORTATION FOR HIGHWAY DESIGN PURPOSES. SOME ERROR MAY EXIST BETWEEN THE GRAPHICAL AND ACTUAL GROUND LOCATIONS OF PROPERTY LINES. THIS MAP IS TO BE USED AS A GRAPHICAL REPRESENTATION OF THE NCDOT'S INTENT TO ACQUIRE PROPERTY FOR RIGHT OF WAY PURPOSES, AND IN NO WAY REPRESENTS AN ACTUAL BOUNDARY SURVEY OF THIS PROPERTY.

NORTH CAROLINA DEPARTMENT OF TRANSPORTATION	
RIGHT OF WAY BRANCH	
KEVIN A ROBINSON	07-8-2024
PARCEL # 182	Z:\CADD\U4758\DDRAFT\U4758_dee
DB 7811 PG 1443	UNKNOWN SCALE

TYPE	COUNT	SQR FEET	ACRES
Parcel	1	515927.443	11.844
ROW Left	2	101790.604	2.337
PDE Left	3	3485.525	0.080
TDE Left	5	31531.568	0.724
PUE Left	1	1004161	0.023
TCE Left	1	4819.688	0.111
ROW Right	0	0.000	0.000
PDE Right	0	0.000	0.000
TDE Right	0	0.000	0.000
TCE Right	0	0.000	0.000
PUE Right	0	0.000	0.000
TSE Left	0	0.000	0.000
TSE Right	0	0.000	0.000
DUE Left	0	0.000	0.000
DUE Right	0	0.000	0.000
DTE Left	0	0.000	0.000
DTE Right	0	0.000	0.000
AUE_Left	0	0.000	0.000
AUE_Right	0	0.000	0.000
PCE Left	0	0.000	0.000
PCE Right	0	0.000	0.000
TUE Left	0	0.000	0.000
TUE Right	0	0.000	0.000
REM Left	0	0.000	0.000
REM Right	0	0.000	0.000
Other Left	0	0.000	0.000
Other Right	0	0.000	0.000
PE Left	0	0.000	0.000
PE Right	0	0.000	0.000

THIS MAP IS NOT A CERTIFIED SURVEY AND HAS NOT BEEN REVIEWED BY A LOCAL GOVERNMENT AGENCY FOR COMPLIANCE WITH ANY APPLICABLE LAND DEVELOPMENT REGULATIONS. THE PROPERTY SHOWN ON THIS MAP WAS LOCATED FOR THE NORTH CAROLINA DEPARTMENT OF TRANSPORTATION FOR HIGHWAY DESIGN PURPOSES. SOME ERROR MAY EXIST BETWEEN THE GRAPHICAL AND ACTUAL GROUND LOCATIONS OF PROPERTY LINES. THIS MAP IS TO BE USED AS A GRAPHICAL REPRESENTATION OF THE NCDOT'S INTENT TO ACQUIRE PROPERTY FOR RIGHT OF WAY PURPOSES, AND IN NO WAY REPRESENTS AN ACTUAL BOUNDARY SURVEY OF THIS PROPERTY.

NORTH CAROLINA DEPARTMENT OF TRANSPORTATION	
RIGHT OF WAY BRANCH	
KEVIN A ROBINSON	07-8-2024
PARCEL # 182	Z:\CADD\U4758\DDRAFT\U4758_dee
DB 7811 PG 1443	UNKNOWN SCALE

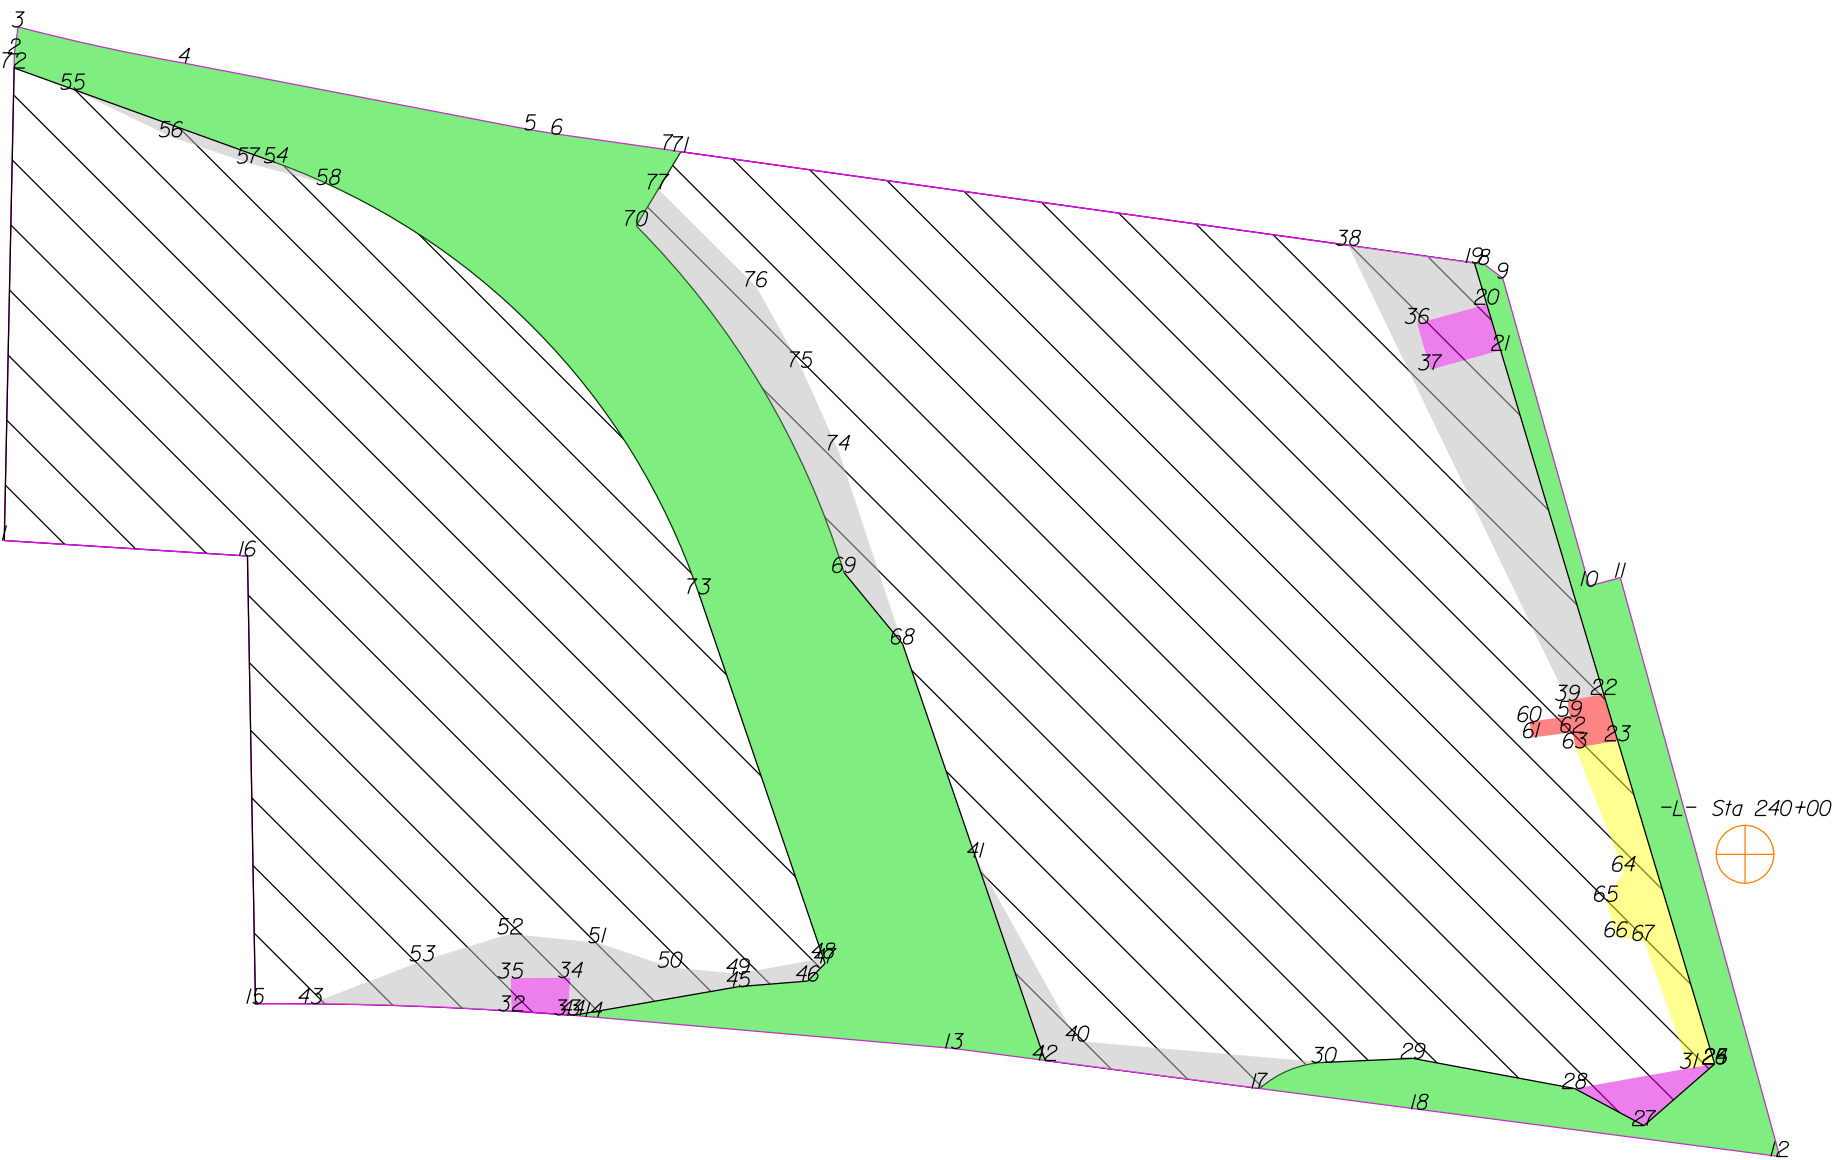

THIS MAP IS NOT A CERTIFIED SURVEY AND HAS NOT BEEN REVIEWED BY A LOCAL GOVERNMENT AGENCY FOR COMPLIANCE WITH ANY APPLICABLE LAND DEVELOPMENT REGULATIONS. THE PROPERTY SHOWN ON THIS MAP WAS LOCATED FOR THE NORTH CAROLINA DEPARTMENT OF TRANSPORTATION FOR HIGHWAY DESIGN PURPOSES. SOME ERROR MAY EXIST BETWEEN THE GRAPHICAL AND ACTUAL GROUND LOCATIONS OF PROPERTY LINES. THIS MAP IS TO BE USED AS A GRAPHICAL REPRESENTATION OF THE NCDOT'S INTENT TO ACQUIRE PROPERTY FOR RIGHT OF WAY PURPOSES, AND IN NO WAY REPRESENTS AN ACTUAL BOUNDARY SURVEY OF THIS PROPERTY.

NORTH CAROLINA DEPARTMENT OF TRANSPORTATION	
RIGHT OF WAY BRANCH	
KEVIN A ROBINSON	07-8-2024
PARCEL # 182_Rem	Z:\CADD\U4758\DDRAFT\U4758_dee
DB 7811 PG 1443	UNKNOWN SCALE

	SQR FT	ACRES	SQR M	HECTARES
ROW Left	19738.420	0.453	1833.767	0.183
FROM - TO	DISTANCE (FT/M)	BEARING	RADIUS (FT/M)	CURVE LENGTH (FT/M)
-L- Sta 240+00 - 17	335.475	102.253	S 64°14'29.3" W	
17 - 18	100.487	30.629	S 82°32'49.4" E	
18 - 12	225.966	68.875	S 82°32'49.4" E	
12 - 11	373.686	113.900	N 15°23'6.7" W	
11 - 10	20.078	6.120	S 74°40'11.6" W	
10 - 9	199.169	60.707	N 15°41'53.5" W	
9 - 8	14.221	4.335	N 53°3'40.5" W	
8 - 19	6.378	1.944	N 82°0'56.0" W	
19 - 20	26.744	8.152	S 16°42'40.8" E	
20 - 21	30.006	9.146	S 16°42'40.8" E	
21 - 22	223.545	68.137	S 16°42'40.8" E	
22 - 23	30.234	9.215	S 16°42'40.8" E	
23 - 24	209.885	63.973	S 16°42'40.8" E	
24 - 25	0.165	0.050	N 80°1'17.3" E	
25 - 26	0.180	0.055	S 48°52'56.0" W	
26 - 27	58.350	17.785	S 48°52'56.0" W	
27 - 28	49.031	14.945	N 61°51'30.7" W	
28 - 29	102.435	31.222	N 79°28'55.2" W	
29 - 30	55.391	16.883	S 87°22'42.6" W	
30 - 17	43.207	13.169	S 67°57'59.3" W	65.000 19.812 44.044 13.425

	SQR FT	ACRES	SQR M	HECTARES
PDE Left	1341.883	0.031	124.666	0.012
FROM - TO	DISTANCE (FT/M)	BEARING	RADIUS (FT/M)	CURVE LENGTH (FT/M)
-L- Sta 240+00 - 28	180.242	54.938	S 36°2'20.0" W	
28 - 27	49.031	14.945	S 61°51'30.7" E	
27 - 26	58.350	17.785	N 48°52'56.0" E	
26 - 24	0.094	0.029	N 16°42'40.8" W	
24 - 31	16.135	4.918	S 80°1'17.3" W	
31 - 28	72.370	22.058	S 80°1'17.3" W	

	SQR FT	ACRES	SQR M	HECTARES
PDE Left	787.429	0.018	73.155	0.007
FROM - TO	DISTANCE (FT/M)	BEARING	RADIUS (FT/M)	CURVE LENGTH (FT/M)
-L- Sta 240+00 - 32	774.073	235.938	S 82°45'45.1" W	
32 - 33	35.141	10.711	S 85°53'13.7" E	2254.441 687.155 35.141 10.711
33 - 34	23.366	7.122	N 3°59'31.0" E	
34 - 35	37.043	11.291	S 89°27'0.1" W	
35 - 32	20.436	6.229	S 1°1'12.3" E	

	SQR FT	ACRES	SQR M	HECTARES
PDE Left	1356.213	0.031	125.997	0.013
FROM - TO	DISTANCE (FT/M)	BEARING	RADIUS (FT/M)	CURVE LENGTH (FT/M)
-L- Sta 240+00 - 20	378.299	115.306	N 25°9'34.9" W	
20 - 36	44.905	13.687	S 74°26'28.6" W	
36 - 37	30.000	9.144	S 15°33'31.4" E	
37 - 21	45.509	13.871	N 74°26'28.6" E	
21 - 20	30.006	9.146	N 16°42'40.8" W	

	SQR FT	ACRES	SQR M	HECTARES
TDE Left	12205.926	0.280	1133.972	0.113
FROM - TO	DISTANCE (FT/M)	BEARING	RADIUS (FT/M)	CURVE LENGTH (FT/M)
-L- Sta 240+00 - 19	404.772	123.375	N 24°36'12.6" W	
19 - 38	79.270	24.161	N 82°0'56.0" W	
38 - 39	314.441	95.842	S 25°43'7.3" E	
39 - 22	22.968	7.001	N 80°25'6.5" E	
22 - 21	223.545	68.137	N 16°42'40.8" W	
21 - 37	45.509	13.871	S 74°26'28.6" W	
37 - 36	30.000	9.144	N 15°33'31.4" W	
36 - 20	44.905	13.687	N 74°26'28.6" E	
20 - 19	26.744	8.152	N 16°42'40.8" W	

	SQR FT	ACRES	SQR M	HECTARES
TDE Left	3914.549	0.090	363.675	0.036
FROM - TO	DISTANCE (FT/M)	BEARING	RADIUS (FT/M)	CURVE LENGTH (FT/M)
-L- Sta 240+00 - 17	335.475	102.253	S 64°14'29.3" W	
17 - 30	43.207	13.169	N 67°57'59.3" E	65.000 19.812 44.044 13.425
30 - 40	154.040	46.951	N 85°3'20.7" W	
40 - 41	130.542	39.789	N 29°0'6.9" W	
41 - 42	133.332	40.640	S 18°51'14.8" E	
42 - 17	134.759	41.074	S 82°32'49.4" E	

	SQR FT	ACRES	SQR M	HECTARES
TDE Left	7303.648	0.168	678.534	0.068
FROM - TO	DISTANCE (FT/M)	BEARING	RADIUS (FT/M)	CURVE LENGTH (FT/M)
-L- Sta 240+00 - 43	897.515	273.563	S 84°3'11.2" W	
43 - 32	124.862	38.058	S 87°55'14.0" E	2254.441 687.155 124.878 38.063
32 - 35	20.436	6.229	N 1°1'12.3" W	
35 - 34	37.043	11.291	N 89°27'0.1" E	
34 - 33	23.366	7.122	S 3°59'31.0" W	

THIS MAP IS NOT A CERTIFIED SURVEY AND HAS NOT BEEN REVIEWED BY A LOCAL GOVERNMENT AGENCY FOR COMPLIANCE WITH ANY APPLICABLE LAND DEVELOPMENT REGULATIONS. THE PROPERTY SHOWN ON THIS MAP WAS LOCATED FOR THE NORTH CAROLINA DEPARTMENT OF TRANSPORTATION FOR HIGHWAY DESIGN PURPOSES. SOME ERROR MAY EXIST BETWEEN THE GRAPHICAL AND ACTUAL GROUND LOCATIONS OF PROPERTY LINES. THIS MAP IS TO BE USED AS A GRAPHICAL REPRESENTATION OF THE NCDOT'S INTENT TO ACQUIRE PROPERTY FOR RIGHT OF WAY PURPOSES, AND IN NO WAY REPRESENTS AN ACTUAL BOUNDARY SURVEY OF THIS PROPERTY.

NORTH CAROLINA DEPARTMENT OF TRANSPORTATION	
RIGHT OF WAY BRANCH	
KEVIN A ROBINSON	07-8-2024
PARCEL # 182_Rem	Z:\CADD\U4758\DDRAFT\U4758_dee
DB 7811 PG 1443	UNKNOWN SCALE

33 - 44	3.225	0.983	S 85°23'58.6" E	2254.441	687.155	3.225	0.983
44 - 45	104.730	31.922	N 80°10'28.6" E				
45 - 46	43.153	13.153	N 85°16'47.1" E				
46 - 47	15.373	4.686	N 44°50'23.8" E				
47 - 48	3.512	1.071	N 18°51'14.8" W				
48 - 49	53.978	16.452	S 79°32'34.9" W				
49 - 50	42.519	12.960	N 84°19'52.4" W				
50 - 51	47.740	14.551	N 71°27'38.2" W				
51 - 52	54.656	16.659	N 84°9'18.4" W				
52 - 53	57.024	17.381	S 72°46'50.6" W				
53 - 43	74.378	22.670	S 69°2'27.6" W				

	SQR FT	ACRES	SQR M	HECTARES
TDE Left	741.989	0.017	68.933	0.007
FROM - TO	DISTANCE (FT/M)	BEARING	RADIUS (FT/M)	CURVE LENGTH (FT/M)
-L- Sta 240+00 - 54	1010.786	308.088	N 64°47'47.5" W	
54 - 55	134.381	40.959	N 70°4'28.5" W	
55 - 56	67.862	20.684	S 64°9'14.2" E	
56 - 57	51.010	15.548	S 71°11'52.3" E	
57 - 58	51.577	15.721	S 75°8'5.9" E	
58 - 54	35.525	10.828	N 67°44'3.7" W	435.000 132.588 35.535 10.831

	SQR FT	ACRES	SQR M	HECTARES
PUE Left	1004.161	0.023	93.290	0.009
FROM - TO	DISTANCE (FT/M)	BEARING	RADIUS (FT/M)	CURVE LENGTH (FT/M)
-L- Sta 240+00 - 22	132.830	40.487	N 41°26'46.6" W	
22 - 39	22.968	7.001	S 80°25'6.5" W	
39 - 59	9.985	3.044	S 8°29'17.0" E	
59 - 60	25.178	7.674	S 82°38'13.0" W	
60 - 61	10.171	3.100	S 7°34'25.8" E	
61 - 62	25.732	7.843	N 82°19'8.0" E	
62 - 63	9.973	3.040	S 9°34'53.5" E	
63 - 23	26.709	8.141	N 80°25'6.5" E	
23 - 22	30.234	9.215	N 16°42'40.8" W	

	SQR FT	ACRES	SQR M	HECTARES
TCE Left	4819.688	0.111	447.765	0.045
FROM - TO	DISTANCE (FT/M)	BEARING	RADIUS (FT/M)	CURVE LENGTH (FT/M)
-L- Sta 240+00 - 23	106.127	32.347	N 48°17'32.3" W	
23 - 63	26.709	8.141	S 80°25'6.5" W	
63 - 64	82.488	25.142	S 21°26'17.6" E	
64 - 65	21.570	6.574	S 30°22'49.7" W	
65 - 66	22.981	7.005	S 15°33'31.4" E	
66 - 67	17.383	5.298	S 82°32'49.4" E	
67 - 31	84.422	25.732	S 19°28'57.1" E	
31 - 24	16.135	4.918	N 80°1'17.3" E	
24 - 23	209.885	63.973	N 16°42'40.8" W	

	SQR FT	ACRES	SQR M	HECTARES
ROW Left	82052.184	1.884	7622.928	0.762
FROM - TO	DISTANCE (FT/M)	BEARING	RADIUS (FT/M)	CURVE LENGTH (FT/M)
-L- Sta 240+00 - 44	736.502	224.486	S 82°10'22.9" W	
44 - 14	13.147	4.007	S 85°11'29.6" E	2254.441 687.155 13.147 4.007
14 - 13	225.268	68.662	S 85°1'28.2" E	
13 - 42	56.841	17.325	S 82°32'49.4" E	
42 - 68	273.936	83.496	N 18°51'14.8" W	
68 - 69	57.630	17.566	N 39°26'7.3" W	
69 - 70	251.471	76.648	N 30°54'39.7" W	525.000 160.020 253.939 77.401
70 - 71	53.773	16.390	N 30°58'27.8" E	
71 - 7	7.979	2.432	N 82°0'56.0" W	
7 - 6	69.805	21.277	N 81°55'29.0" W	
6 - 5	16.900	5.151	N 80°42'33.9" W	
5 - 4	219.429	66.882	N 79°5'57.0" W	
4 - 3	105.773	32.240	N 77°43'15.9" W	1336.460 407.354 105.800 32.248
3 - 2	16.907	5.153	S 8°1'36.3" W	
2 - 72	8.714	2.656	S 1°10'31.9" W	
72 - 54	173.267	52.812	S 70°4'28.5" E	
54 - 73	376.055	114.622	S 44°27'51.6" E	435.000 132.588 388.875 118.529
73 - 47	243.058	74.084	S 18°51'14.8" E	
47 - 46	15.373	4.686	S 44°50'23.8" W	
46 - 45	43.153	13.153	S 85°16'47.1" W	
45 - 44	104.730	31.922	S 80°10'28.6" W	

	SQR FT	ACRES	SQR M	HECTARES
TDE Left	7365.456	0.169	684.276	0.068
FROM - TO	DISTANCE (FT/M)	BEARING	RADIUS (FT/M)	CURVE LENGTH (FT/M)
-L- Sta 240+00 - 70	793.242	241.781	N 60°27'6.7" W	
70 - 69	251.471	76.648	S 30°54'39.7" E	525.000 160.020 253.939 77.401
69 - 68	57.630	17.566	S 39°26'7.3" E	
68 - 74	126.892	38.677	N 18°21'42.1" W	
74 - 75	56.861	17.331	N 24°11'4.4" W	
75 - 76	57.342	17.478	N 29°7'14.2" W	
76 - 77	85.951	26.198	N 45°12'43.4" W	
77 - 70	26.456	8.064	S 30°58'27.8" W	

THIS MAP IS NOT A CERTIFIED SURVEY AND HAS NOT BEEN REVIEWED BY A LOCAL GOVERNMENT AGENCY FOR COMPLIANCE WITH ANY APPLICABLE LAND DEVELOPMENT REGULATIONS. THE PROPERTY SHOWN ON THIS MAP WAS LOCATED FOR THE NORTH CAROLINA DEPARTMENT OF TRANSPORTATION FOR HIGHWAY DESIGN PURPOSES. SOME ERROR MAY EXIST BETWEEN THE GRAPHICAL AND ACTUAL GROUND LOCATIONS OF PROPERTY LINES. THIS MAP IS TO BE USED AS A GRAPHICAL REPRESENTATION OF THE NCDOT'S INTENT TO ACQUIRE PROPERTY FOR RIGHT OF WAY PURPOSES, AND IN NO WAY REPRESENTS AN ACTUAL BOUNDARY SURVEY OF THIS PROPERTY.

NORTH CAROLINA DEPARTMENT OF TRANSPORTATION	
RIGHT OF WAY BRANCH	
KEVIN A ROBINSON	07-8-2024
PARCEL # 182_Rem	Z:\CADD\U4758\DDRAFT\U4758_dee
DB 7811 PG 1443	UNKNOWN SCALE

	SQR FT	ACRES	SQR M	HECTARES
REM Left	172985.871	3.971	16070.978	1.607
FROM - TO	DISTANCE (FT/M)	BEARING	RADIUS (FT/M)	CURVE LENGTH (FT/M)
-L- Sta 240+00 - 15	931.873	284.035	S 84°16'30.4" W	
15 - 44	197.720	60.265	S 87°52'18.9" E	2254.441
44 - 45	104.730	31.922	N 80°10'28.6" E	687.155
45 - 46	43.153	13.153	N 85°16'47.1" E	197.784
46 - 47	15.373	4.686	N 44°50'23.8" E	60.285
47 - 73	243.058	74.084	N 18°51'14.8" W	
73 - 54	376.055	114.622	N 44°27'51.6" W	435.000
54 - 72	173.267	52.812	N 70°4'28.5" W	132.588
72 - 1	294.164	89.661	S 1°10'31.9" W	388.875
1 - 16	151.619	46.213	S 86°18'51.0" E	118.529
16 - 15	278.627	84.926	S 1°1'12.3" E	

	SQR FT	ACRES	SQR M	HECTARES
REM Left	241150.960	5.536	22403.747	2.240
FROM - TO	DISTANCE (FT/M)	BEARING	RADIUS (FT/M)	CURVE LENGTH (FT/M)
-L- Sta 240+00 - 17	335.475	102.253	S 64°14'29.3" W	
17 - 30	43.207	13.169	N 67°57'59.3" E	65.000
30 - 29	55.391	16.883	N 87°22'42.6" E	19.812
29 - 28	102.435	31.222	S 79°28'55.2" E	44.044
28 - 27	49.031	14.945	S 61°51'30.7" E	13.425
27 - 26	58.350	17.785	N 48°52'56.0" E	
26 - 19	520.507	158.651	N 16°42'40.8" W	
19 - 71	498.713	152.008	N 82°0'56.0" W	
71 - 70	53.773	16.390	S 30°58'27.8" W	
70 - 69	251.471	76.648	S 30°54'39.7" E	525.000
69 - 68	57.630	17.566	S 39°26'7.3" E	160.020
68 - 42	273.936	83.496	S 18°51'14.8" E	253.939
42 - 17	134.759	41.074	S 82°32'49.4" E	77.401


TYPE	COUNT	SQR FEET	ACRES
Parcel	1	515927.443	11.844
ROW Left	2	101790.604	2.337
PDE Left	3	3485.525	0.080
TDE Left	5	31531.568	0.724
PUE Left	1	1004.161	0.023
TCE Left	1	4819.688	0.111
REM Left	2	414136.831	9.507
ROW Right	0	0.000	0.000
PDE Right	0	0.000	0.000
TDE Right	0	0.000	0.000
TCE Right	0	0.000	0.000
PUE Right	0	0.000	0.000
TSE Left	0	0.000	0.000
TSE Right	0	0.000	0.000
DUE Left	0	0.000	0.000
DUE Right	0	0.000	0.000
DTE Left	0	0.000	0.000
DTE Right	0	0.000	0.000
AUE_Left	0	0.000	0.000
AUE_Right	0	0.000	0.000
PCE Left	0	0.000	0.000
PCE Right	0	0.000	0.000
TUE Left	0	0.000	0.000
TUE Right	0	0.000	0.000
REM Right	0	0.000	0.000
Other Left	0	0.000	0.000
Other Right	0	0.000	0.000
PE Left	0	0.000	0.000
PE Right	0	0.000	0.000

THIS MAP IS NOT A CERTIFIED SURVEY AND HAS NOT BEEN REVIEWED BY A LOCAL GOVERNMENT AGENCY FOR COMPLIANCE WITH ANY APPLICABLE LAND DEVELOPMENT REGULATIONS. THE PROPERTY SHOWN ON THIS MAP WAS LOCATED FOR THE NORTH CAROLINA DEPARTMENT OF TRANSPORTATION FOR HIGHWAY DESIGN PURPOSES. SOME ERROR MAY EXIST BETWEEN THE GRAPHICAL AND ACTUAL GROUND LOCATIONS OF PROPERTY LINES. THIS MAP IS TO BE USED AS A GRAPHICAL REPRESENTATION OF THE NCDOT'S INTENT TO ACQUIRE PROPERTY FOR RIGHT OF WAY PURPOSES, AND IN NO WAY REPRESENTS AN ACTUAL BOUNDARY SURVEY OF THIS PROPERTY.

NORTH CAROLINA DEPARTMENT OF TRANSPORTATION	
RIGHT OF WAY BRANCH	
KEVIN A ROBINSON	07-8-2024
PARCEL # 182_Rem	Z:\CADD\U4758\DDRAFT\U4758_dee
DB 7811 PG 1443	UNKNOWN SCALE



-Y29- Sta 24+00

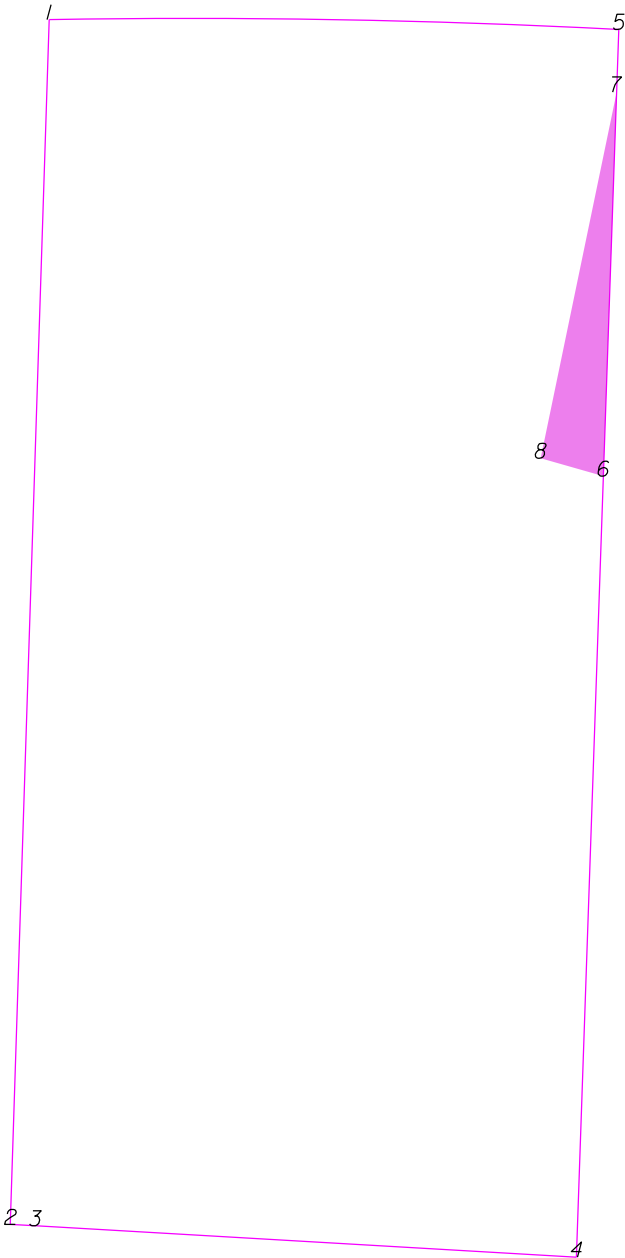

THIS MAP IS NOT A CERTIFIED SURVEY AND HAS NOT BEEN REVIEWED BY A LOCAL GOVERNMENT AGENCY FOR COMPLIANCE WITH ANY APPLICABLE LAND DEVELOPMENT REGULATIONS. THE PROPERTY SHOWN ON THIS MAP WAS LOCATED FOR THE NORTH CAROLINA DEPARTMENT OF TRANSPORTATION FOR HIGHWAY DESIGN PURPOSES. SOME ERROR MAY EXIST BETWEEN THE GRAPHICAL AND ACTUAL GROUND LOCATIONS OF PROPERTY LINES. THIS MAP IS TO BE USED AS A GRAPHICAL REPRESENTATION OF THE NCDOT'S INTENT TO ACQUIRE PROPERTY FOR RIGHT OF WAY PURPOSES, AND IN NO WAY REPRESENTS AN ACTUAL BOUNDARY SURVEY OF THIS PROPERTY.

NORTH CAROLINA DEPARTMENT OF TRANSPORTATION	
RIGHT OF WAY BRANCH	
MARY E KIVETT	12-8-2021
PARCEL # 183	S:\CADD\U4758\DDRAFT\U4758_dee
DB 5735 PG 1931	UNKNOWN SCALE


	SQR FT	ACRES		SQR M	HECTARES		
PDE Left	850.727	0.020		79.035	0.008		
FROM - TO	DISTANCE (FT/M)		BEARING	RADIUS (FT/M)		CURVE LENGTH (FT/M)	
-Y29- Sta 24+00 - 6	334.994	102.106	S 68°51'34.1" W				
6 - 7	101.570	30.959	N 1°58'55.1" E				
7 - 8	98.859	30.132	S 11°44'15.9" W				
8 - 6	17.256	5.260	S 74°8'8.8" E				

TYPE	COUNT	SQR FEET	ACRES
Parcel	1	48439.890	1.112
PDE Left	1	850.727	0.020
ROW Left	0	0.000	0.000
ROW Right	0	0.000	0.000
PDE Right	0	0.000	0.000
TDE Left	0	0.000	0.000
TDE Right	0	0.000	0.000
TCE Left	0	0.000	0.000
TCE Right	0	0.000	0.000
PUE Left	0	0.000	0.000
PUE Right	0	0.000	0.000
TSE Left	0	0.000	0.000
TSE Right	0	0.000	0.000
DUE Left	0	0.000	0.000
DUE Right	0	0.000	0.000
DTE Left	0	0.000	0.000
DTE Right	0	0.000	0.000
AUE_Left	0	0.000	0.000
AUE_Right	0	0.000	0.000
PCE Left	0	0.000	0.000
PCE Right	0	0.000	0.000
TUE Left	0	0.000	0.000
TUE Right	0	0.000	0.000
REM Left	0	0.000	0.000
REM Right	0	0.000	0.000
Other Left	0	0.000	0.000
Other Right	0	0.000	0.000
PE Left	0	0.000	0.000
PE Right	0	0.000	0.000

THIS MAP IS NOT A CERTIFIED SURVEY AND HAS NOT BEEN REVIEWED BY A LOCAL GOVERNMENT AGENCY FOR COMPLIANCE WITH ANY APPLICABLE LAND DEVELOPMENT REGULATIONS. THE PROPERTY SHOWN ON THIS MAP WAS LOCATED FOR THE NORTH CAROLINA DEPARTMENT OF TRANSPORTATION FOR HIGHWAY DESIGN PURPOSES. SOME ERROR MAY EXIST BETWEEN THE GRAPHICAL AND ACTUAL GROUND LOCATIONS OF PROPERTY LINES. THIS MAP IS TO BE USED AS A GRAPHICAL REPRESENTATION OF THE NCDOT'S INTENT TO ACQUIRE PROPERTY FOR RIGHT OF WAY PURPOSES, AND IN NO WAY REPRESENTS AN ACTUAL BOUNDARY SURVEY OF THIS PROPERTY.

NORTH CAROLINA DEPARTMENT OF TRANSPORTATION	
RIGHT OF WAY BRANCH	
MARY E KIVETT	12-8-2021
PARCEL # 183	S:\CADD\U4758\DDRAFT\U4758_dee
DB 5735 PG 1931	UNKNOWN SCALE

-Y27- Sta 12+00

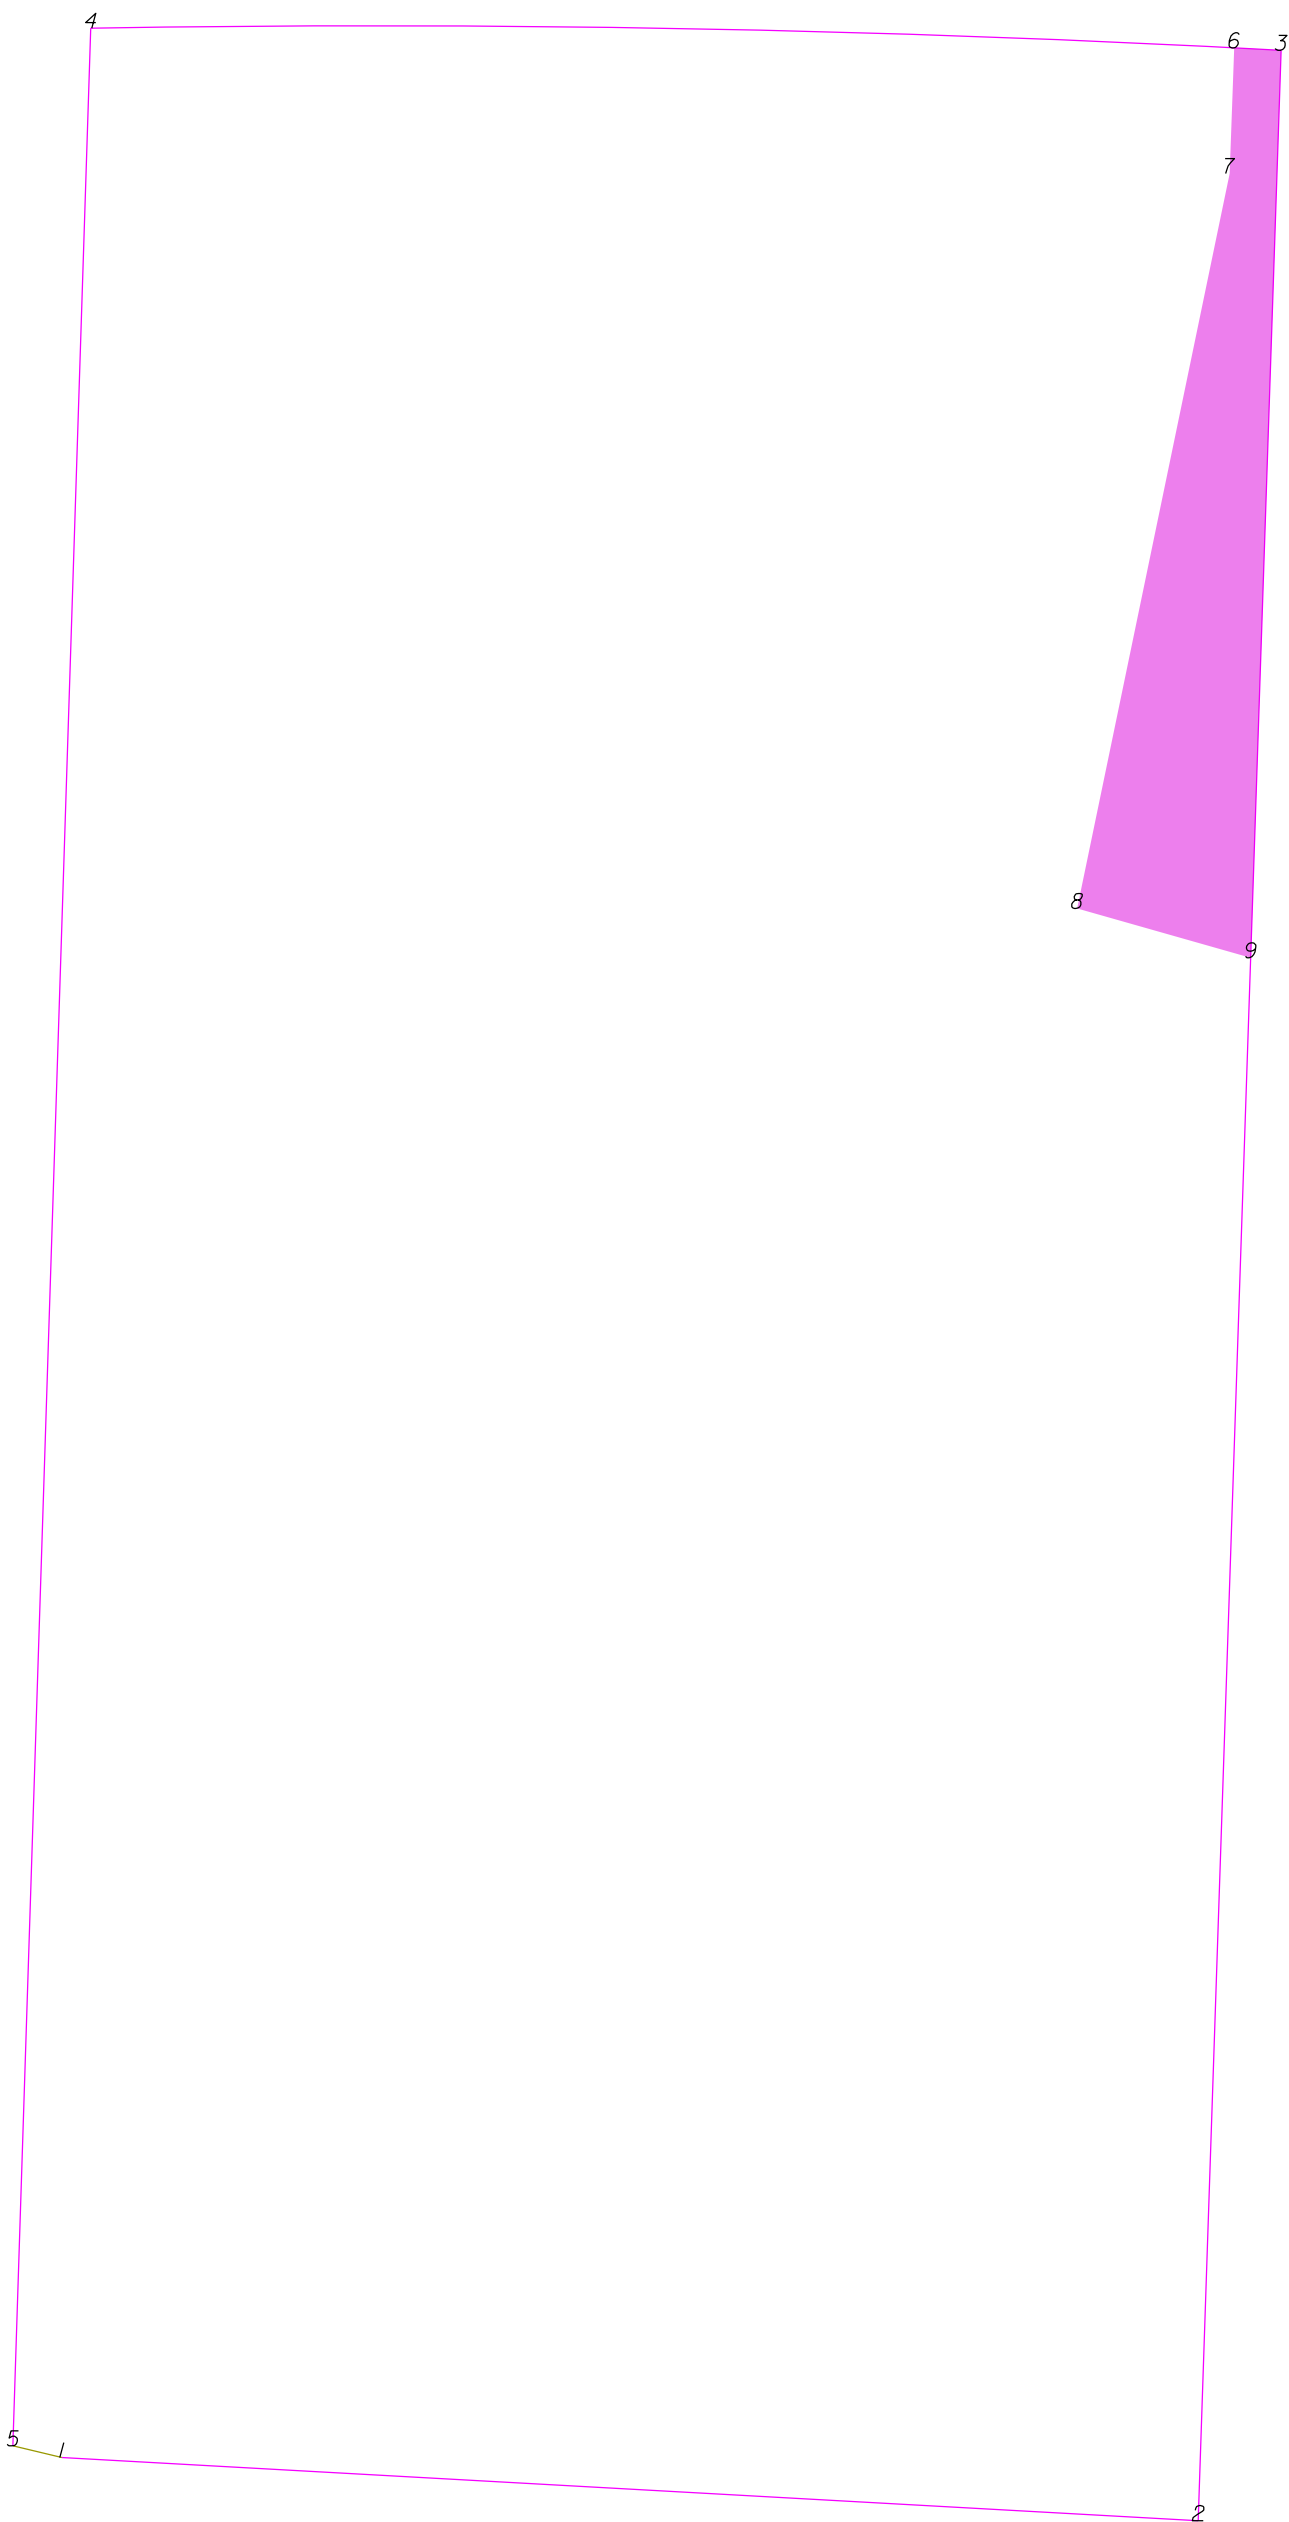

THIS MAP IS NOT A CERTIFIED SURVEY AND HAS NOT BEEN REVIEWED BY A LOCAL GOVERNMENT AGENCY FOR COMPLIANCE WITH ANY APPLICABLE LAND DEVELOPMENT REGULATIONS. THE PROPERTY SHOWN ON THIS MAP WAS LOCATED FOR THE NORTH CAROLINA DEPARTMENT OF TRANSPORTATION FOR HIGHWAY DESIGN PURPOSES. SOME ERROR MAY EXIST BETWEEN THE GRAPHICAL AND ACTUAL GROUND LOCATIONS OF PROPERTY LINES. THIS MAP IS TO BE USED AS A GRAPHICAL REPRESENTATION OF THE NCDOT'S INTENT TO ACQUIRE PROPERTY FOR RIGHT OF WAY PURPOSES, AND IN NO WAY REPRESENTS AN ACTUAL BOUNDARY SURVEY OF THIS PROPERTY.


NORTH CAROLINA DEPARTMENT OF TRANSPORTATION	
RIGHT OF WAY BRANCH	
EMILY M.LAMPKIN SARAH E LAMPKIN	07-6-2023
PARCEL # 183	S:\CADD\U4758\DDRAFT\U4758_dee
DB 5735 PG 1931	UNKNOWN SCALE

	SQR FT	ACRES		SQR M		HECTARES	
PDE Right	1595.187	0.037		148.198		0.015	
FROM - TO	DISTANCE (FT/M)		BEARING	RADIUS (FT/M)		CURVE LENGTH (FT/M)	
-Y27- Sta 12+00 - 3	85.839	26.164	S 66°44'4.6" E				
3 - 6	6.204	1.891	N 86°58'2.8" W	2194.441	668.867	6.204	1.891
6 - 7	16.567	5.050	S 1°58'55.1" W				
7 - 8	98.859	30.132	S 11°44'15.9" W				
8 - 9	23.771	7.245	S 74°8'8.8" E				
9 - 3	119.586	36.450	N 1°55'24.5" E				

TYPE	COUNT	SQR FEET	ACRES
Parcel	1	50659.030	1.163
PDE Right	1	1595.187	0.037
ROW Left	0	0.000	0.000
ROW Right	0	0.000	0.000
PDE Left	0	0.000	0.000
TDE Left	0	0.000	0.000
TDE Right	0	0.000	0.000
TCE Left	0	0.000	0.000
TCE Right	0	0.000	0.000
PUE Left	0	0.000	0.000
PUE Right	0	0.000	0.000
TSE Left	0	0.000	0.000
TSE Right	0	0.000	0.000
DUE Left	0	0.000	0.000
DUE Right	0	0.000	0.000
DTE Left	0	0.000	0.000
DTE Right	0	0.000	0.000
AUE_Left	0	0.000	0.000
AUE_Right	0	0.000	0.000
PCE Left	0	0.000	0.000
PCE Right	0	0.000	0.000
TUE Left	0	0.000	0.000
TUE Right	0	0.000	0.000
REM Left	0	0.000	0.000
REM Right	0	0.000	0.000
Other Left	0	0.000	0.000
Other Right	0	0.000	0.000
PE Left	0	0.000	0.000
PE Right	0	0.000	0.000

THIS MAP IS NOT A CERTIFIED SURVEY AND HAS NOT BEEN REVIEWED BY A LOCAL GOVERNMENT AGENCY FOR COMPLIANCE WITH ANY APPLICABLE LAND DEVELOPMENT REGULATIONS. THE PROPERTY SHOWN ON THIS MAP WAS LOCATED FOR THE NORTH CAROLINA DEPARTMENT OF TRANSPORTATION FOR HIGHWAY DESIGN PURPOSES. SOME ERROR MAY EXIST BETWEEN THE GRAPHICAL AND ACTUAL GROUND LOCATIONS OF PROPERTY LINES. THIS MAP IS TO BE USED AS A GRAPHICAL REPRESENTATION OF THE NCDOT'S INTENT TO ACQUIRE PROPERTY FOR RIGHT OF WAY PURPOSES, AND IN NO WAY REPRESENTS AN ACTUAL BOUNDARY SURVEY OF THIS PROPERTY.

NORTH CAROLINA DEPARTMENT OF TRANSPORTATION	
RIGHT OF WAY BRANCH	
EMILY M.LAMPKIN SARAH E LAMPKIN	07-6-2023
PARCEL # 183	S:\CADD\U4758\DDRAFT\U4758_dee
DB 5735 PG 1931	UNKNOWN SCALE

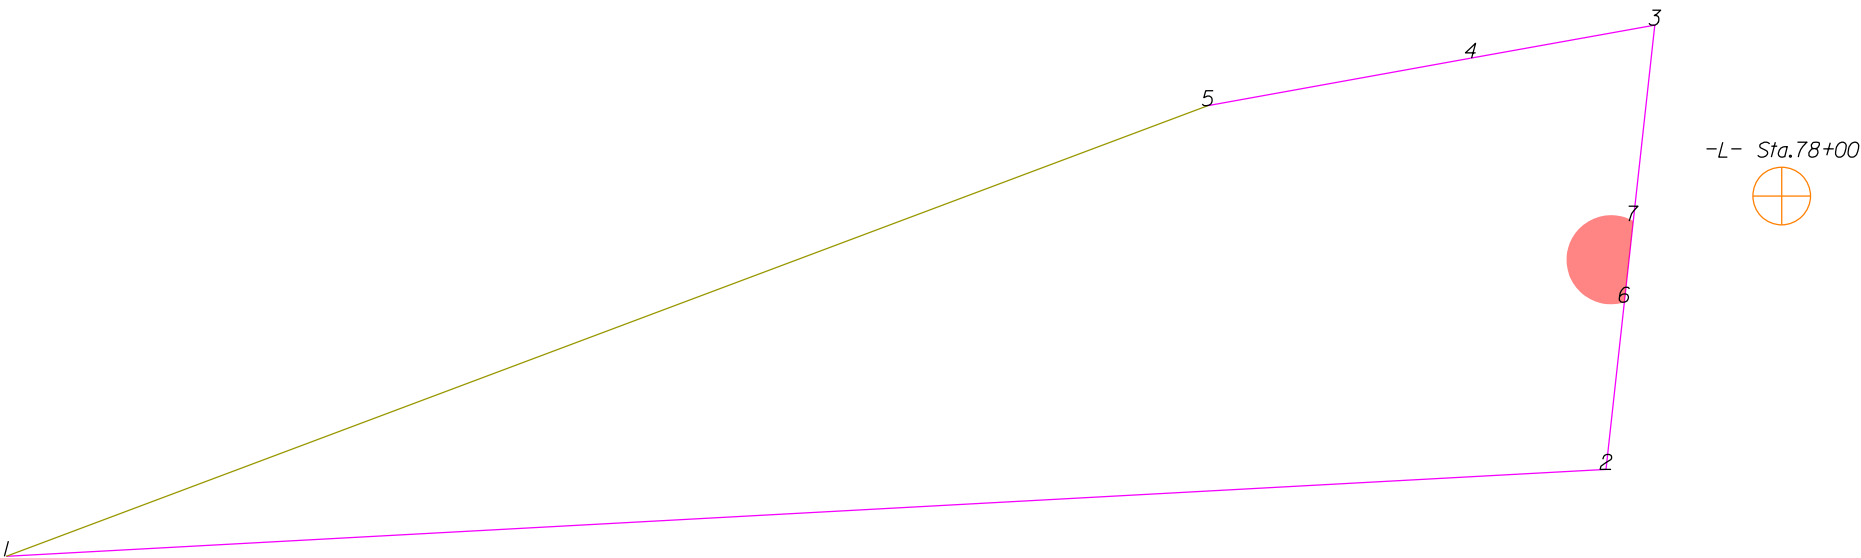

THIS MAP IS NOT A CERTIFIED SURVEY AND HAS NOT BEEN REVIEWED BY A LOCAL GOVERNMENT AGENCY FOR COMPLIANCE WITH ANY APPLICABLE LAND DEVELOPMENT REGULATIONS. THE PROPERTY SHOWN ON THIS MAP WAS LOCATED FOR THE NORTH CAROLINA DEPARTMENT OF TRANSPORTATION FOR HIGHWAY DESIGN PURPOSES. SOME ERROR MAY EXIST BETWEEN THE GRAPHICAL AND ACTUAL GROUND LOCATIONS OF PROPERTY LINES. THIS MAP IS TO BE USED AS A GRAPHICAL REPRESENTATION OF THE NCDOT'S INTENT TO ACQUIRE PROPERTY FOR RIGHT OF WAY PURPOSES, AND IN NO WAY REPRESENTS AN ACTUAL BOUNDARY SURVEY OF THIS PROPERTY.


NORTH CAROLINA DEPARTMENT OF TRANSPORTATION	
RIGHT OF WAY BRANCH	
ROGER R.BALLARD	03-17-2022
PARCEL # 184	S:\CADD\U4758\DDRAFT\U4758_dee
DB 3711 PG 762	UNKNOWN SCALE

	SQR FT	ACRES	SQR M	HECTARES
PUE Left	1468.983	0.034	136.474	0.014
FROM - TO	DISTANCE (FT/M)	BEARING	RADIUS (FT/M)	CURVE LENGTH (FT/M)
-L- Sta.78+00 - 6	106.591	32.489	S 55°57'10.8" W	
6 - 7	45.808	13.962	N 6°16'52.9" E	
7 - 6	45.808	13.962	S 6°16'52.9" W	25.000 7.620 99.159 30.224

TYPE	COUNT	SQR FEET	ACRES
Parcel	1	127905.805	2.936
PUE Left	1	1468.983	0.034
ROW Left	0	0.000	0.000
ROW Right	0	0.000	0.000
PDE Left	0	0.000	0.000
PDE Right	0	0.000	0.000
TDE Left	0	0.000	0.000
TDE Right	0	0.000	0.000
TCE Left	0	0.000	0.000
TCE Right	0	0.000	0.000
PUE Right	0	0.000	0.000
TSE Left	0	0.000	0.000
TSE Right	0	0.000	0.000
DUE Left	0	0.000	0.000
DUE Right	0	0.000	0.000
DTE Left	0	0.000	0.000
DTE Right	0	0.000	0.000
AUE_Left	0	0.000	0.000
AUE_Right	0	0.000	0.000
PCE Left	0	0.000	0.000
PCE Right	0	0.000	0.000
TUE Left	0	0.000	0.000
TUE Right	0	0.000	0.000
REM Left	0	0.000	0.000
REM Right	0	0.000	0.000
Other Left	0	0.000	0.000
Other Right	0	0.000	0.000
PE Left	0	0.000	0.000
PE Right	0	0.000	0.000

THIS MAP IS NOT A CERTIFIED SURVEY AND HAS NOT BEEN REVIEWED BY A LOCAL GOVERNMENT AGENCY FOR COMPLIANCE WITH ANY APPLICABLE LAND DEVELOPMENT REGULATIONS. THE PROPERTY SHOWN ON THIS MAP WAS LOCATED FOR THE NORTH CAROLINA DEPARTMENT OF TRANSPORTATION FOR HIGHWAY DESIGN PURPOSES. SOME ERROR MAY EXIST BETWEEN THE GRAPHICAL AND ACTUAL GROUND LOCATIONS OF PROPERTY LINES. THIS MAP IS TO BE USED AS A GRAPHICAL REPRESENTATION OF THE NCDOT'S INTENT TO ACQUIRE PROPERTY FOR RIGHT OF WAY PURPOSES, AND IN NO WAY REPRESENTS AN ACTUAL BOUNDARY SURVEY OF THIS PROPERTY.

NORTH CAROLINA DEPARTMENT OF TRANSPORTATION	
RIGHT OF WAY BRANCH	
ROGER R.BALLARD	03-17-2022
PARCEL # 184	S:\CADD\U4758\DDRAFT\U4758_dee
DB 3711 PG 762	UNKNOWN SCALE

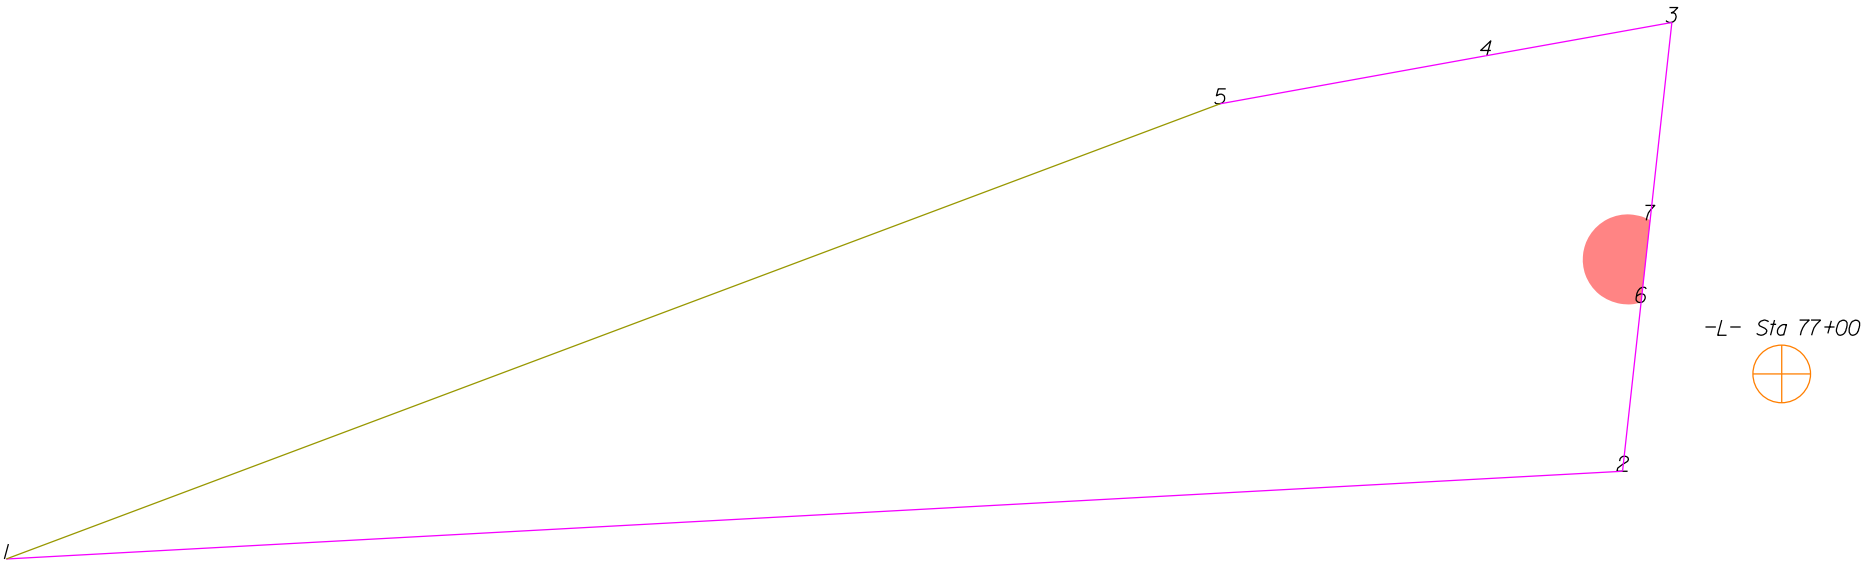

THIS MAP IS NOT A CERTIFIED SURVEY AND HAS NOT BEEN REVIEWED BY A LOCAL GOVERNMENT AGENCY FOR COMPLIANCE WITH ANY APPLICABLE LAND DEVELOPMENT REGULATIONS. THE PROPERTY SHOWN ON THIS MAP WAS LOCATED FOR THE NORTH CAROLINA DEPARTMENT OF TRANSPORTATION FOR HIGHWAY DESIGN PURPOSES. SOME ERROR MAY EXIST BETWEEN THE GRAPHICAL AND ACTUAL GROUND LOCATIONS OF PROPERTY LINES. THIS MAP IS TO BE USED AS A GRAPHICAL REPRESENTATION OF THE NCDOT'S INTENT TO ACQUIRE PROPERTY FOR RIGHT OF WAY PURPOSES, AND IN NO WAY REPRESENTS AN ACTUAL BOUNDARY SURVEY OF THIS PROPERTY.


NORTH CAROLINA DEPARTMENT OF TRANSPORTATION	
RIGHT OF WAY BRANCH	
AMY L. RUSH	09-6-2022
PARCEL # 184	S:\CADD\U4758\DDRAFT\U4758_dee
DB 7944 PG 1004	UNKNOWN SCALE

	SQR FT		ACRES		SQR M		HECTARES		
PUE Left	1468.983		0.034		136.474		0.014		
FROM - TO			DISTANCE (FT/M)		BEARING	RADIUS (FT/M)		CURVE LENGTH (FT/M)	
-L- Sta 77+00 - 6			87.638	26.712	N 62°59'32.2" W				
6 - 7			45.808	13.962	N 6°16'52.9" E				
7 - 6			45.808	13.962	S 6°16'52.9" W	25.000	7.620	99.159	30.224

TYPE	COUNT	SQR FEET	ACRES
Parcel	1	127905.805	2.936
PUE Left	1	1468.983	0.034
ROW Left	0	0.000	0.000
ROW Right	0	0.000	0.000
PDE Left	0	0.000	0.000
PDE Right	0	0.000	0.000
TDE Left	0	0.000	0.000
TDE Right	0	0.000	0.000
TCE Left	0	0.000	0.000
TCE Right	0	0.000	0.000
PUE Right	0	0.000	0.000
TSE Left	0	0.000	0.000
TSE Right	0	0.000	0.000
DUE Left	0	0.000	0.000
DUE Right	0	0.000	0.000
DTE Left	0	0.000	0.000
DTE Right	0	0.000	0.000
AUE_Left	0	0.000	0.000
AUE_Right	0	0.000	0.000
PCE Left	0	0.000	0.000
PCE Right	0	0.000	0.000
TUE Left	0	0.000	0.000
TUE Right	0	0.000	0.000
REM Left	0	0.000	0.000
REM Right	0	0.000	0.000
Other Left	0	0.000	0.000
Other Right	0	0.000	0.000
PE Left	0	0.000	0.000
PE Right	0	0.000	0.000

THIS MAP IS NOT A CERTIFIED SURVEY AND HAS NOT BEEN REVIEWED BY A LOCAL GOVERNMENT AGENCY FOR COMPLIANCE WITH ANY APPLICABLE LAND DEVELOPMENT REGULATIONS. THE PROPERTY SHOWN ON THIS MAP WAS LOCATED FOR THE NORTH CAROLINA DEPARTMENT OF TRANSPORTATION FOR HIGHWAY DESIGN PURPOSES. SOME ERROR MAY EXIST BETWEEN THE GRAPHICAL AND ACTUAL GROUND LOCATIONS OF PROPERTY LINES. THIS MAP IS TO BE USED AS A GRAPHICAL REPRESENTATION OF THE NCDOT'S INTENT TO ACQUIRE PROPERTY FOR RIGHT OF WAY PURPOSES, AND IN NO WAY REPRESENTS AN ACTUAL BOUNDARY SURVEY OF THIS PROPERTY.

NORTH CAROLINA DEPARTMENT OF TRANSPORTATION	
RIGHT OF WAY BRANCH	
AMY L.RUSH	09-6-2022
PARCEL # 184	S:\CADD\U4758\DDRAFT\U4758_dee
DB 7944 PG 1004	UNKNOWN SCALE

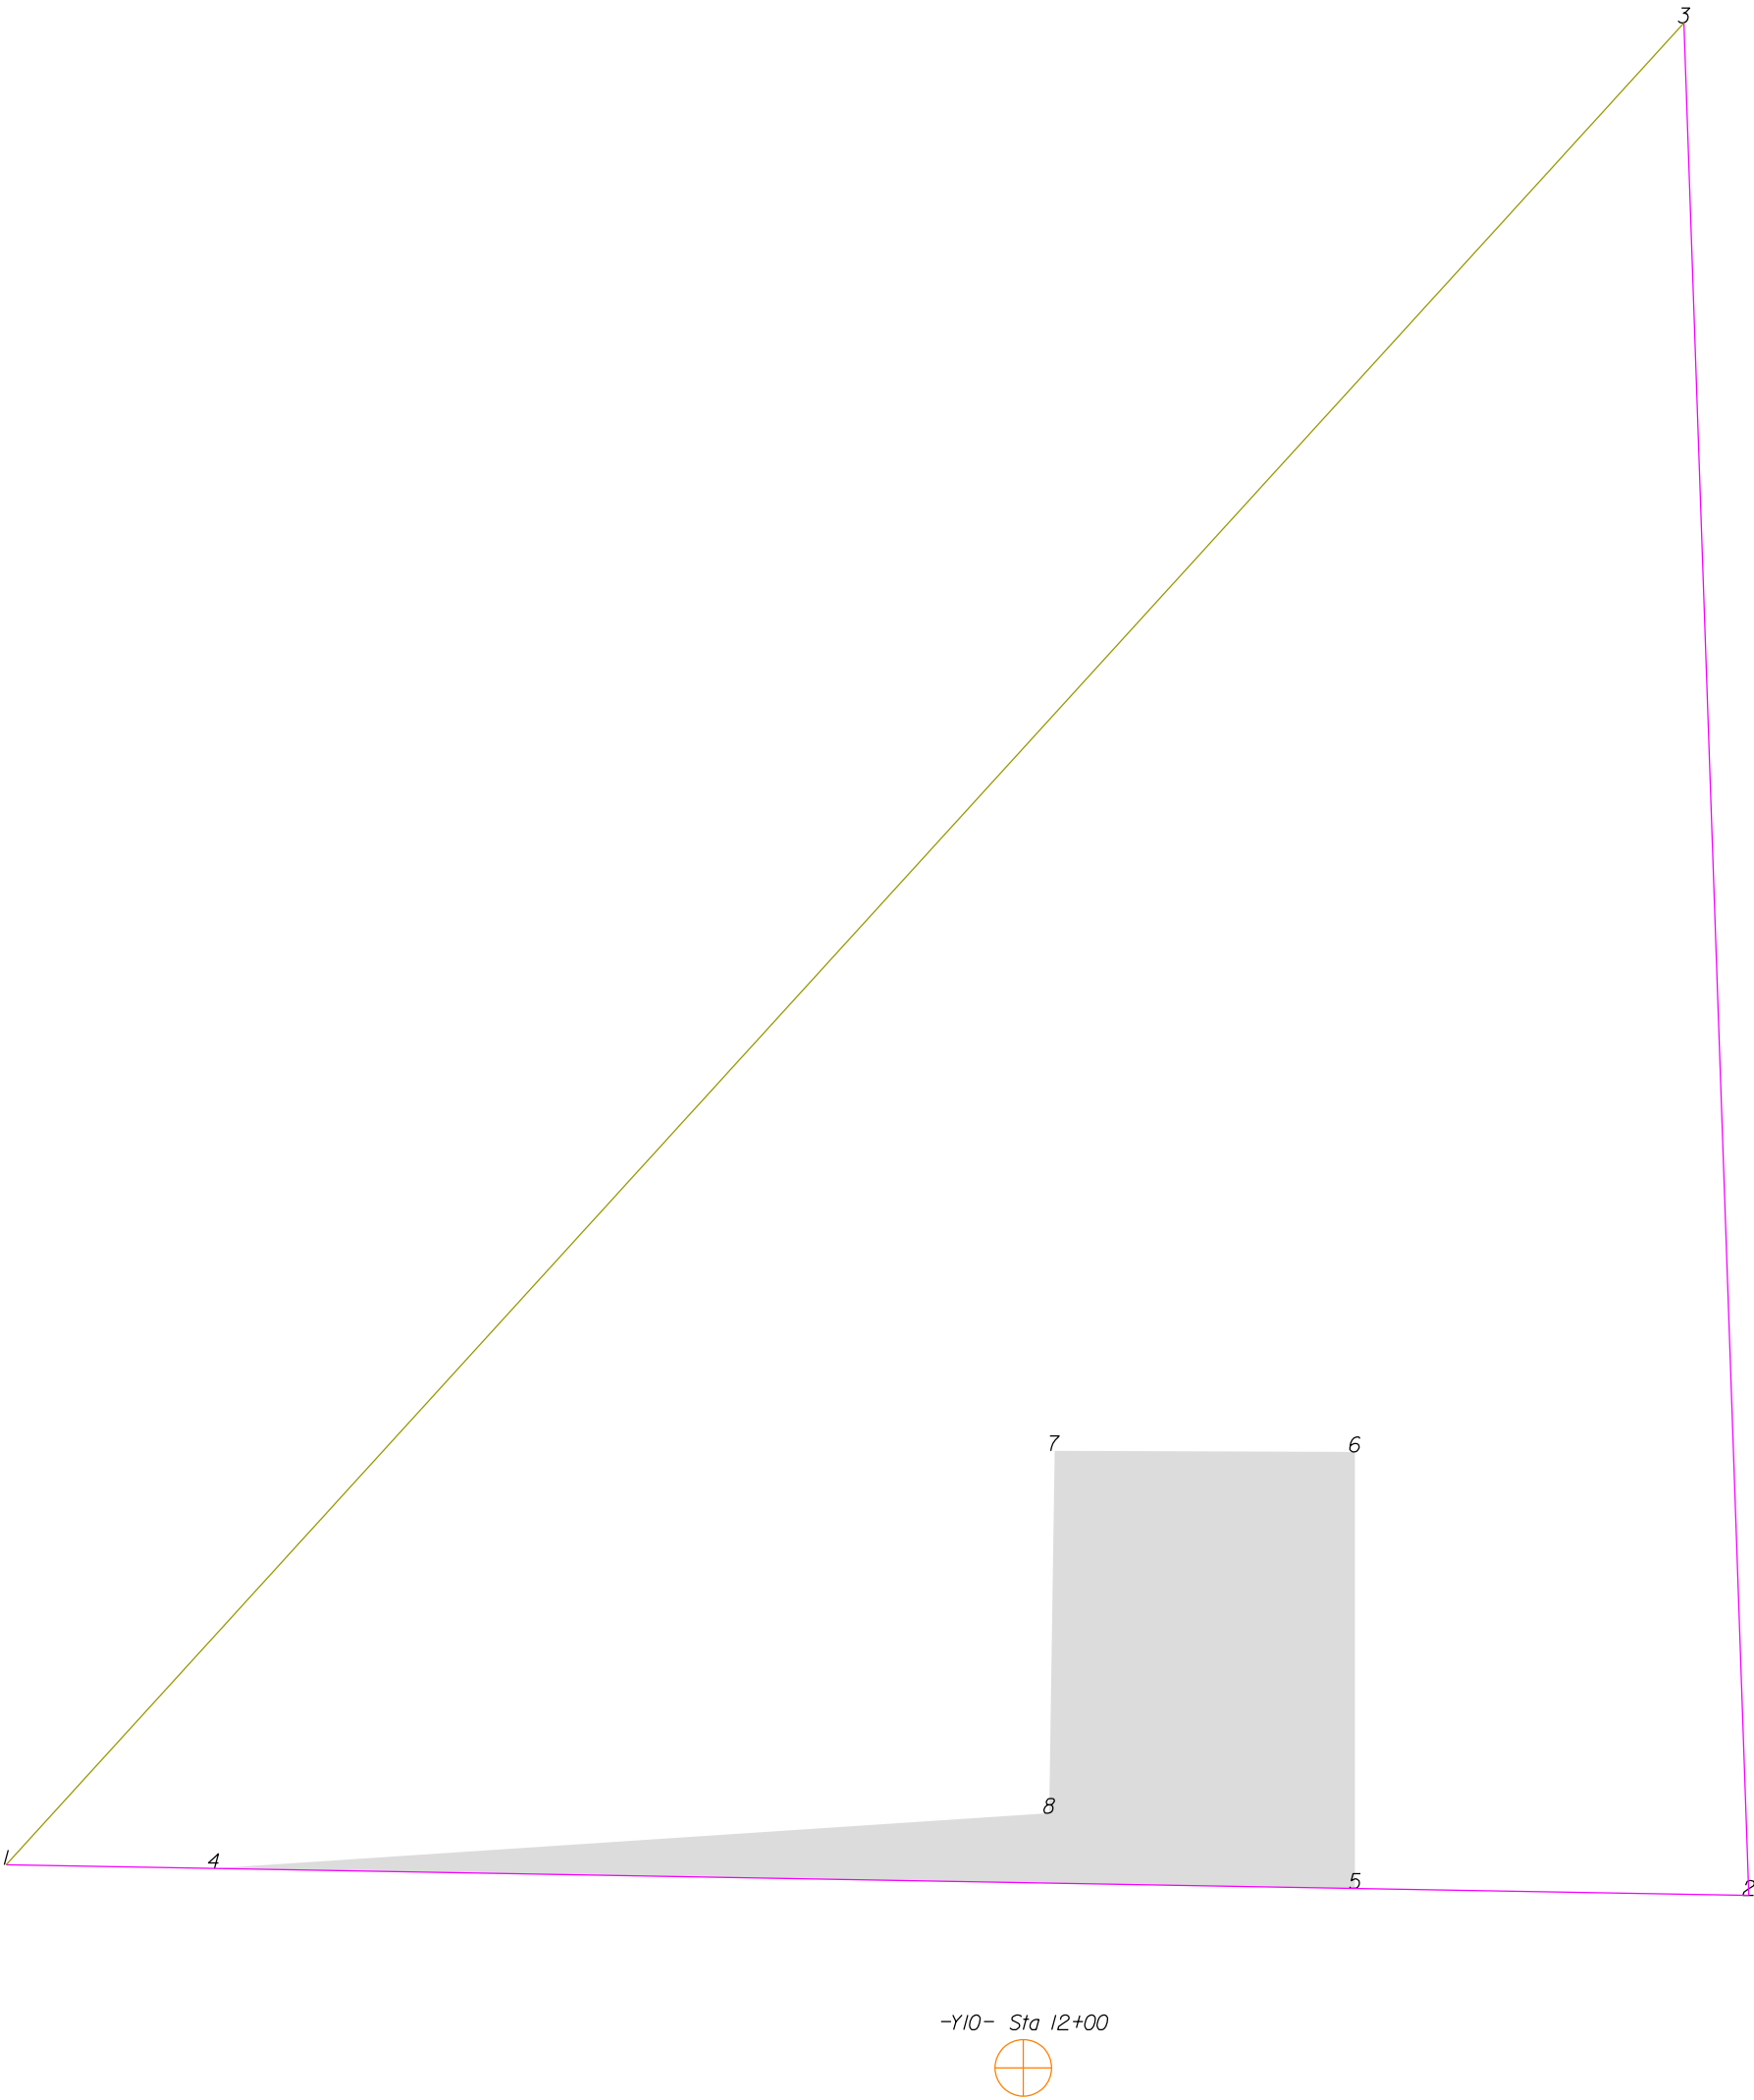

THIS MAP IS NOT A CERTIFIED SURVEY AND HAS NOT BEEN REVIEWED BY A LOCAL GOVERNMENT AGENCY FOR COMPLIANCE WITH ANY APPLICABLE LAND DEVELOPMENT REGULATIONS. THE PROPERTY SHOWN ON THIS MAP WAS LOCATED FOR THE NORTH CAROLINA DEPARTMENT OF TRANSPORTATION FOR HIGHWAY DESIGN PURPOSES. SOME ERROR MAY EXIST BETWEEN THE GRAPHICAL AND ACTUAL GROUND LOCATIONS OF PROPERTY LINES. THIS MAP IS TO BE USED AS A GRAPHICAL REPRESENTATION OF THE NCDOT'S INTENT TO ACQUIRE PROPERTY FOR RIGHT OF WAY PURPOSES, AND IN NO WAY REPRESENTS AN ACTUAL BOUNDARY SURVEY OF THIS PROPERTY.


NORTH CAROLINA DEPARTMENT OF TRANSPORTATION	
RIGHT OF WAY BRANCH	
NEW DAY THE CHURCH AT HIGH POINT, INC.	10-13-2022
PARCEL # 187	S:\CADD\U4758\DDRAFT\U4758_dee
DB 7615 PG 35	UNKNOWN SCALE

	SQR FT	ACRES		SQR M	HECTARES		
TDE Left	8340.272	0.191		774.840	0.077		
FROM - TO		DISTANCE (FT/M)		BEARING	RADIUS (FT/M)		CURVE LENGTH (FT/M)
-Y10- Sta 12+00 - 4		189.838	57.863	N 76°10'30.5" W			
4 - 5		259.852	79.203	S 88°59'57.8" E			
5 - 6		99.354	30.283	N 0°0'16.8" E			
6 - 7		68.369	20.839	N 89°48'25.3" W			
7 - 8		82.500	25.146	S 0°51'43.9" W			
8 - 4		190.624	58.102	S 86°13'24.5" W			

TYPE	COUNT	SQR FEET	ACRES
Parcel	1	84427.320	1.938
TDE Left	1	8340.272	0.191
ROW Left	0	0.000	0.000
ROW Right	0	0.000	0.000
PDE Left	0	0.000	0.000
PDE Right	0	0.000	0.000
TDE Right	0	0.000	0.000
TCE Left	0	0.000	0.000
TCE Right	0	0.000	0.000
PUE Left	0	0.000	0.000
PUE Right	0	0.000	0.000
TSE Left	0	0.000	0.000
TSE Right	0	0.000	0.000
DUE Left	0	0.000	0.000
DUE Right	0	0.000	0.000
DTE Left	0	0.000	0.000
DTE Right	0	0.000	0.000
AUE_Left	0	0.000	0.000
AUE_Right	0	0.000	0.000
PCE Left	0	0.000	0.000
PCE Right	0	0.000	0.000
TUE Left	0	0.000	0.000
TUE Right	0	0.000	0.000
REM Left	0	0.000	0.000
REM Right	0	0.000	0.000
Other Left	0	0.000	0.000
Other Right	0	0.000	0.000
PE Left	0	0.000	0.000
PE Right	0	0.000	0.000

THIS MAP IS NOT A CERTIFIED SURVEY AND HAS NOT BEEN REVIEWED BY A LOCAL GOVERNMENT AGENCY FOR COMPLIANCE WITH ANY APPLICABLE LAND DEVELOPMENT REGULATIONS. THE PROPERTY SHOWN ON THIS MAP WAS LOCATED FOR THE NORTH CAROLINA DEPARTMENT OF TRANSPORTATION FOR HIGHWAY DESIGN PURPOSES. SOME ERROR MAY EXIST BETWEEN THE GRAPHICAL AND ACTUAL GROUND LOCATIONS OF PROPERTY LINES. THIS MAP IS TO BE USED AS A GRAPHICAL REPRESENTATION OF THE NCDOT'S INTENT TO ACQUIRE PROPERTY FOR RIGHT OF WAY PURPOSES, AND IN NO WAY REPRESENTS AN ACTUAL BOUNDARY SURVEY OF THIS PROPERTY.

NORTH CAROLINA DEPARTMENT OF TRANSPORTATION	
RIGHT OF WAY BRANCH	
NEW DAY THE CHURCH AT HIGH POINT, INC.	10-13-2022
PARCEL # 187	S:\CADD\U4758\DDRAFT\U4758_dee
DB 7615 PG 35	UNKNOWN SCALE

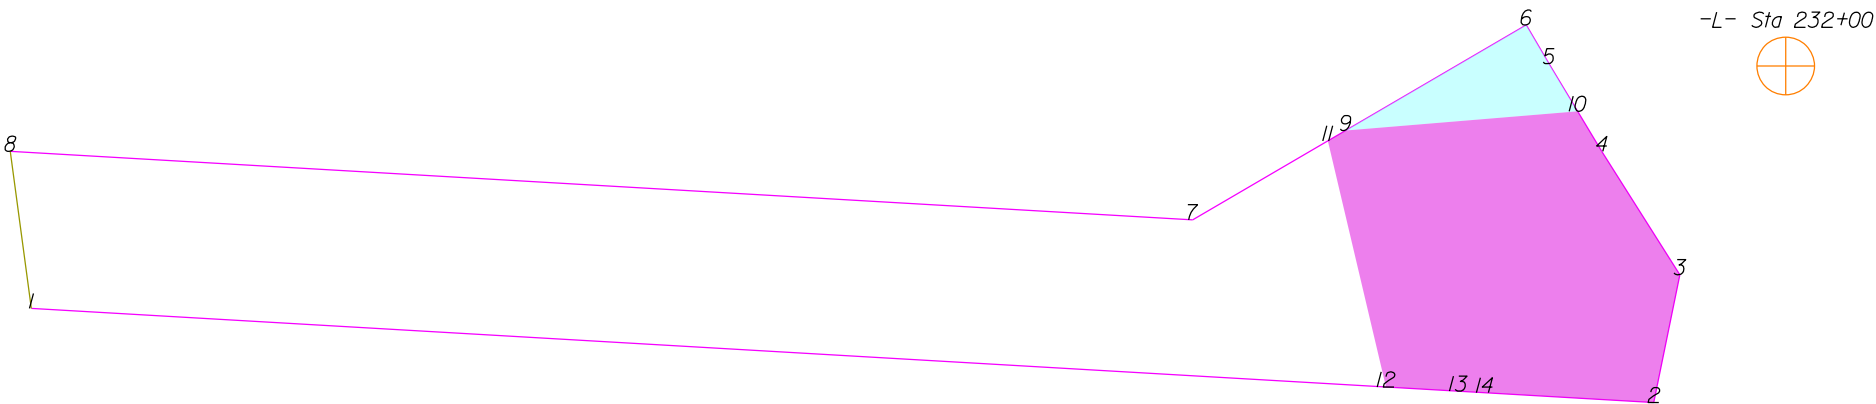

THIS MAP IS NOT A CERTIFIED SURVEY AND HAS NOT BEEN REVIEWED BY A LOCAL GOVERNMENT AGENCY FOR COMPLIANCE WITH ANY APPLICABLE LAND DEVELOPMENT REGULATIONS. THE PROPERTY SHOWN ON THIS MAP WAS LOCATED FOR THE NORTH CAROLINA DEPARTMENT OF TRANSPORTATION FOR HIGHWAY DESIGN PURPOSES. SOME ERROR MAY EXIST BETWEEN THE GRAPHICAL AND ACTUAL GROUND LOCATIONS OF PROPERTY LINES. THIS MAP IS TO BE USED AS A GRAPHICAL REPRESENTATION OF THE NCDOT'S INTENT TO ACQUIRE PROPERTY FOR RIGHT OF WAY PURPOSES, AND IN NO WAY REPRESENTS AN ACTUAL BOUNDARY SURVEY OF THIS PROPERTY.

NORTH CAROLINA DEPARTMENT OF TRANSPORTATION	
RIGHT OF WAY BRANCH	
PIEDMONT CHEERWINE BOTTLING COMPANY	09-13-2022
PARCEL # 189	S:\CADD\U4758\DDRAFT\U4758_dee
DB 4480 PG 1253	UNKNOWN SCALE


	SQR FT	ACRES	SQR M	HECTARES
DUE Left	1556.164	0.036	144.573	0.014
FROM - TO	DISTANCE (FT/M)	BEARING	RADIUS (FT/M)	CURVE LENGTH (FT/M)
-L- Sta 232+00 - 9	171.408	52.245	S 81°39'13.7" W	
9 - 10	89.700	27.341	N 85°14'57.6" E	
10 - 5	21.393	6.520	N 31°7'34.1" W	
5 - 6	17.280	5.267	N 30°17'19.1" W	
6 - 9	80.623	24.574	S 59°42'40.9" W	

	SQR FT	ACRES	SQR M	HECTARES
PDE Left	11826.285	0.271	1098.702	0.110
FROM - TO	DISTANCE (FT/M)	BEARING	RADIUS (FT/M)	CURVE LENGTH (FT/M)
-L- Sta 232+00 - 11	178.782	54.493	S 80°42'17.9" W	
11 - 12	97.468	29.708	S 13°17'42.4" E	
12 - 13	27.881	8.498	S 86°40'54.1" E	
13 - 14	10.139	3.090	S 86°40'54.1" E	
14 - 2	65.388	19.930	S 86°40'54.1" E	
2 - 3	50.258	15.319	N 11°27'2.7" E	
3 - 4	56.206	17.131	N 32°17'58.2" W	
4 - 10	18.107	5.519	N 31°7'34.1" W	
10 - 9	89.700	27.341	S 85°14'57.6" W	
9 - 11	7.923	2.415	S 59°42'40.9" W	

TYPE	COUNT	SQR FEET	ACRES
Parcel	1	45579.428	1.046
DUE Left	1	1556.164	0.036
PDE Left	1	11826.285	0.271
ROW Left	0	0.000	0.000
ROW Right	0	0.000	0.000
PDE Right	0	0.000	0.000
TDE Left	0	0.000	0.000
TDE Right	0	0.000	0.000
TCE Left	0	0.000	0.000
TCE Right	0	0.000	0.000
PUE Left	0	0.000	0.000
PUE Right	0	0.000	0.000
TSE Left	0	0.000	0.000
TSE Right	0	0.000	0.000
DUE Right	0	0.000	0.000
DTE Left	0	0.000	0.000
DTE Right	0	0.000	0.000
AUE_Left	0	0.000	0.000
AUE_Right	0	0.000	0.000
PCE Left	0	0.000	0.000
PCE Right	0	0.000	0.000
TUE Left	0	0.000	0.000
TUE Right	0	0.000	0.000
REM Left	0	0.000	0.000
REM Right	0	0.000	0.000
Other Left	0	0.000	0.000
Other Right	0	0.000	0.000
PE Left	0	0.000	0.000
PE Right	0	0.000	0.000

THIS MAP IS NOT A CERTIFIED SURVEY AND HAS NOT BEEN REVIEWED BY A LOCAL GOVERNMENT AGENCY FOR COMPLIANCE WITH ANY APPLICABLE LAND DEVELOPMENT REGULATIONS. THE PROPERTY SHOWN ON THIS MAP WAS LOCATED FOR THE NORTH CAROLINA DEPARTMENT OF TRANSPORTATION FOR HIGHWAY DESIGN PURPOSES. SOME ERROR MAY EXIST BETWEEN THE GRAPHICAL AND ACTUAL GROUND LOCATIONS OF PROPERTY LINES. THIS MAP IS TO BE USED AS A GRAPHICAL REPRESENTATION OF THE NCDOT'S INTENT TO ACQUIRE PROPERTY FOR RIGHT OF WAY PURPOSES, AND IN NO WAY REPRESENTS AN ACTUAL BOUNDARY SURVEY OF THIS PROPERTY.

NORTH CAROLINA DEPARTMENT OF TRANSPORTATION	
RIGHT OF WAY BRANCH	
PIEDMONT CHEERWINE BOTTLING COMPANY	09-13-2022
PARCEL # 189	S:\CADD\U4758\DDRAFT\U4758_dee
DB 4480 PG 1253	UNKNOWN SCALE

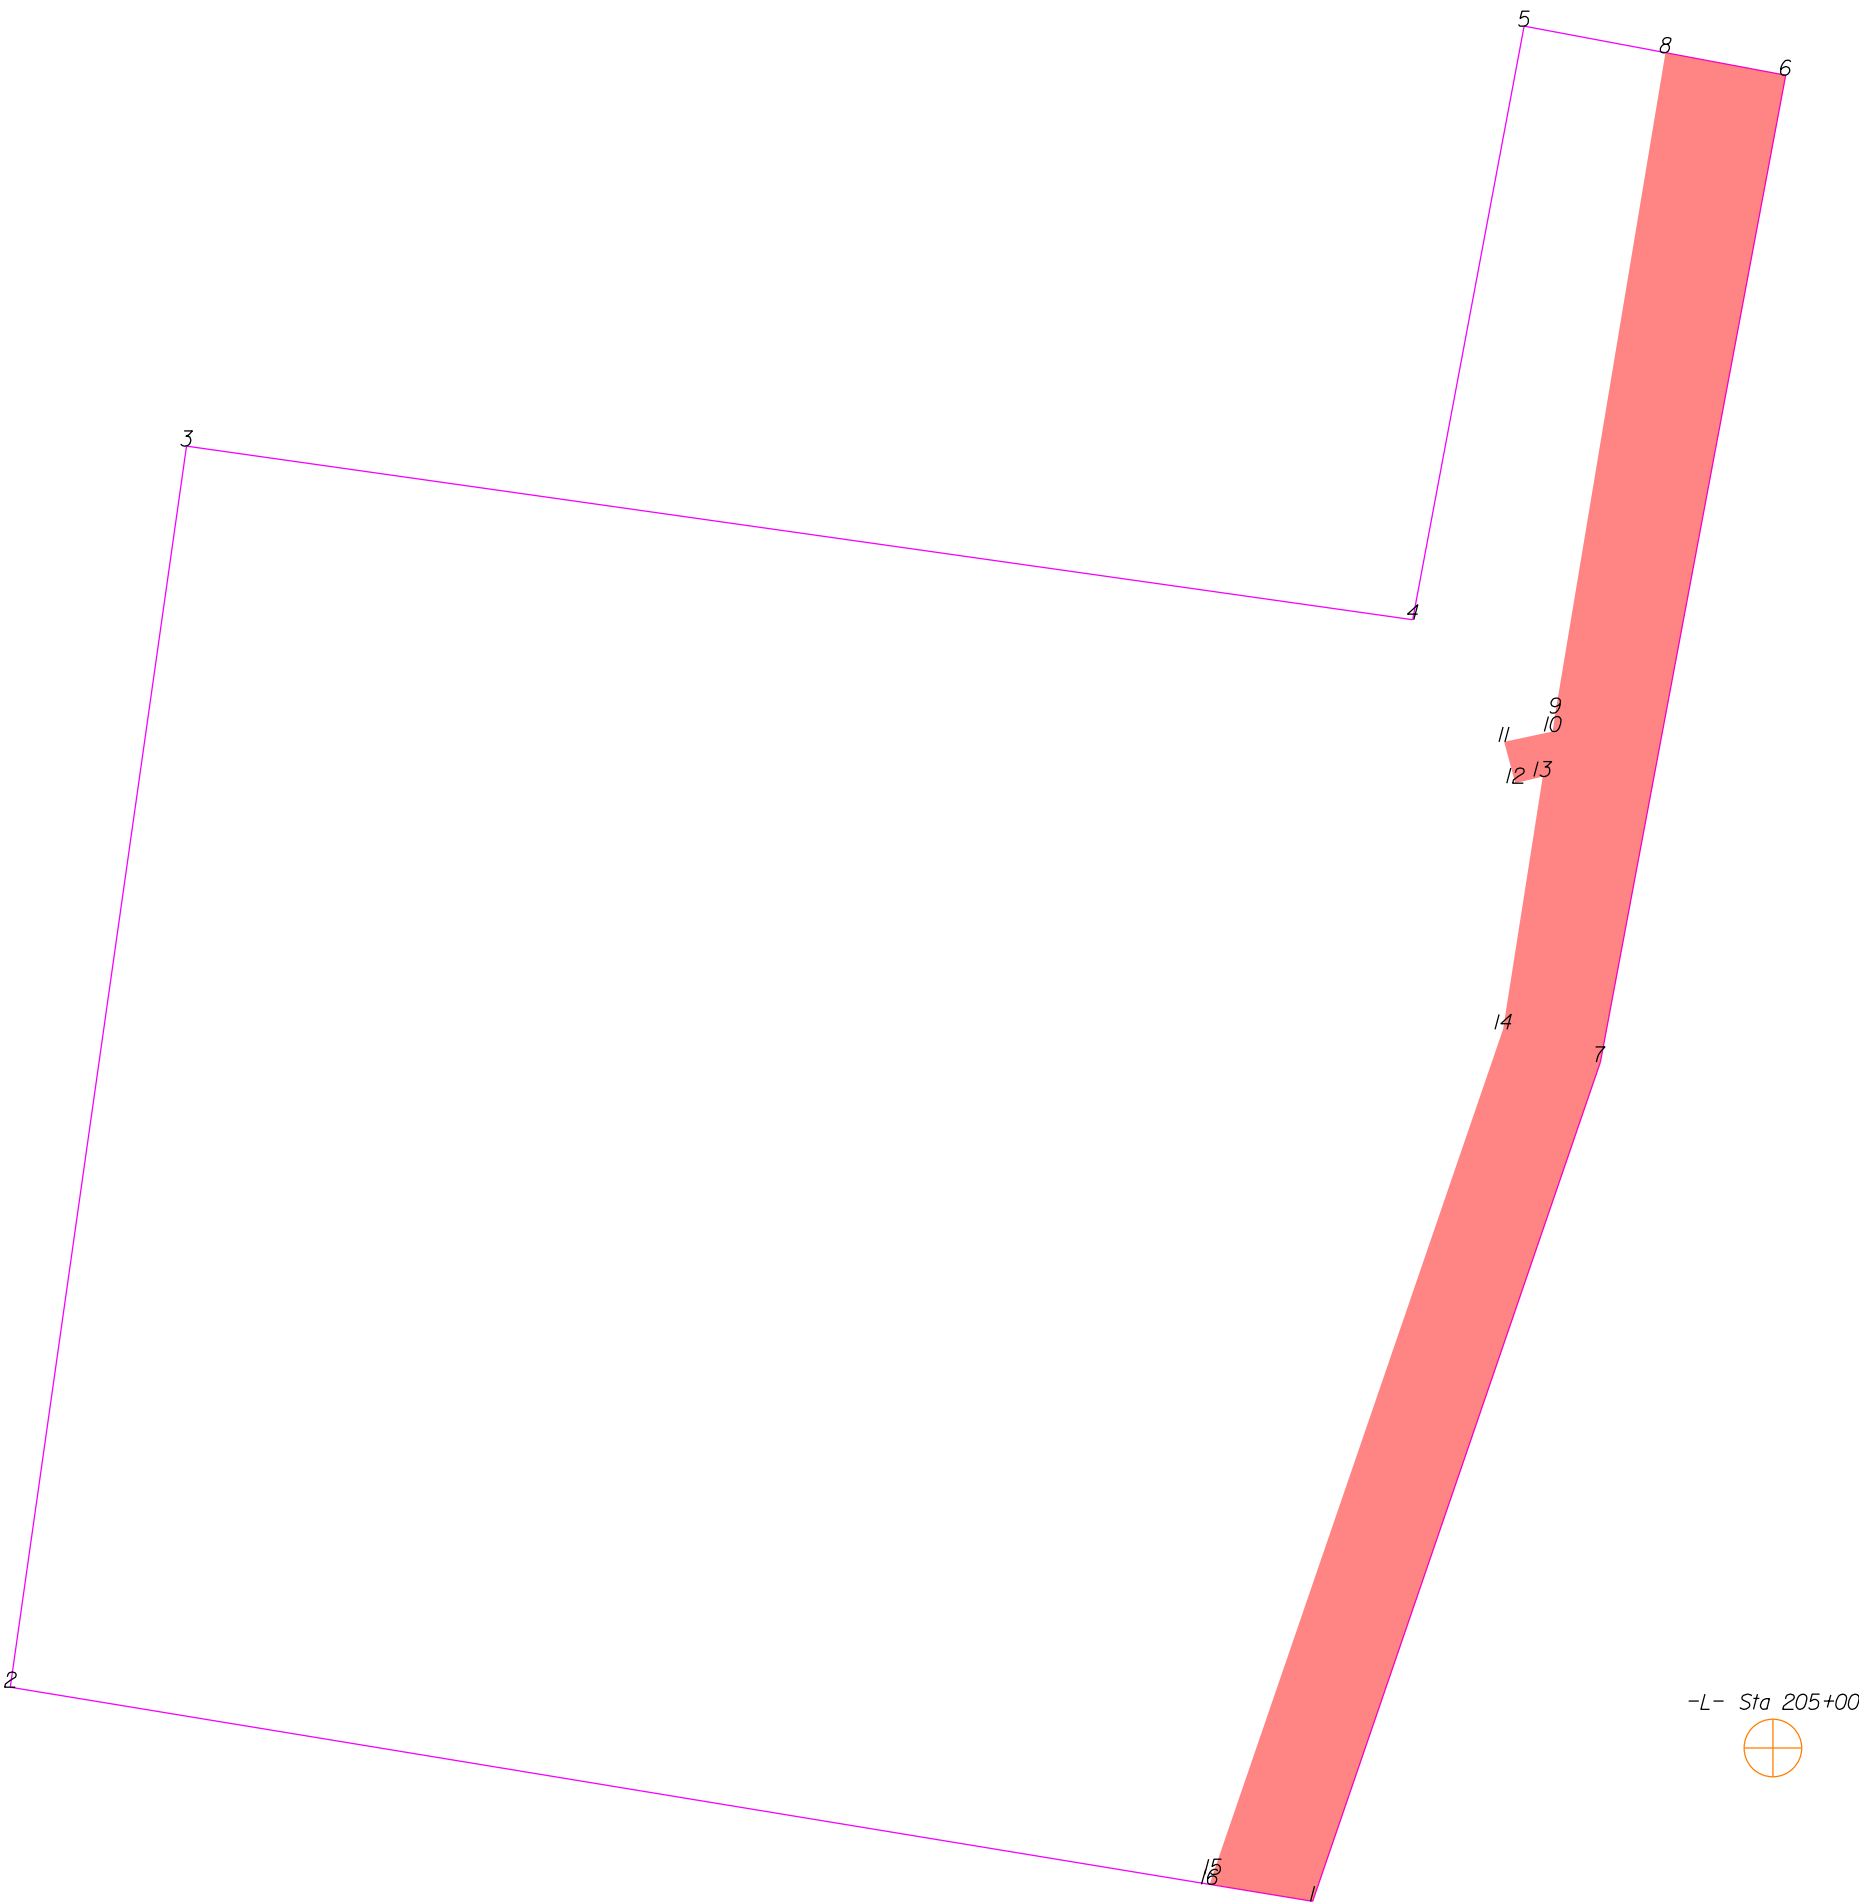

THIS MAP IS NOT A CERTIFIED SURVEY AND HAS NOT BEEN REVIEWED BY A LOCAL GOVERNMENT AGENCY FOR COMPLIANCE WITH ANY APPLICABLE LAND DEVELOPMENT REGULATIONS. THE PROPERTY SHOWN ON THIS MAP WAS LOCATED FOR THE NORTH CAROLINA DEPARTMENT OF TRANSPORTATION FOR HIGHWAY DESIGN PURPOSES. SOME ERROR MAY EXIST BETWEEN THE GRAPHICAL AND ACTUAL GROUND LOCATIONS OF PROPERTY LINES. THIS MAP IS TO BE USED AS A GRAPHICAL REPRESENTATION OF THE NCDOT'S INTENT TO ACQUIRE PROPERTY FOR RIGHT OF WAY PURPOSES, AND IN NO WAY REPRESENTS AN ACTUAL BOUNDARY SURVEY OF THIS PROPERTY.


NORTH CAROLINA DEPARTMENT OF TRANSPORTATION	
RIGHT OF WAY BRANCH	
DENNIS W.ROBINSON	08-28-2023
PARCEL # 191	S:\CADD\U4758\DDRAFT\U4758_dee
DB 1360 PG 430	UNKNOWN SCALE

	SQR FT	ACRES		SQR M	HECTARES		
PUE Left	8523.601	0.196		791.872	0.079		
FROM - TO	DISTANCE (FT/M)		BEARING	RADIUS (FT/M)		CURVE LENGTH (FT/M)	
-L- Sta 205+00 - 8	345.818	105.406	N 3°37'15.8" W				
8 - 9	136.323	41.551	S 9°29'13.4" W				
9 - 10	3.777	1.151	S 7°42'46.6" W				
10 - 11	10.138	3.090	S 78°3'30.7" W				
11 - 12	8.710	2.655	S 15°25'0.9" E				
12 - 13	5.733	1.747	N 76°28'55.0" E				
13 - 14	52.089	15.877	S 8°55'43.1" W				
14 - 15	181.875	55.436	S 18°56'32.7" W				
15 - 16	2.165	0.660	S 18°41'54.2" W				
16 - 1	21.248	6.476	S 80°39'43.7" E				
1 - 7	180.624	55.054	N 18°55'11.4" E				
7 - 6	204.413	62.305	N 10°38'11.5" E				
6 - 8	24.863	7.578	N 79°24'8.4" W				

TYPE	COUNT	SQR FEET	ACRES
Parcel	1	81963.378	1.882
PUE Left	1	8523.601	0.196
ROW Left	0	0.000	0.000
ROW Right	0	0.000	0.000
PDE Left	0	0.000	0.000
PDE Right	0	0.000	0.000
TDE Left	0	0.000	0.000
TDE Right	0	0.000	0.000
TCE Left	0	0.000	0.000
TCE Right	0	0.000	0.000
PUE Right	0	0.000	0.000
TSE Left	0	0.000	0.000
TSE Right	0	0.000	0.000
DUE Left	0	0.000	0.000
DUE Right	0	0.000	0.000
DTE Left	0	0.000	0.000
DTE Right	0	0.000	0.000
AUE_Left	0	0.000	0.000
AUE_Right	0	0.000	0.000
PCE Left	0	0.000	0.000
PCE Right	0	0.000	0.000
TUE Left	0	0.000	0.000
TUE Right	0	0.000	0.000
REM Left	0	0.000	0.000
REM Right	0	0.000	0.000
Other Left	0	0.000	0.000
Other Right	0	0.000	0.000
PE Left	0	0.000	0.000
PE Right	0	0.000	0.000

THIS MAP IS NOT A CERTIFIED SURVEY AND HAS NOT BEEN REVIEWED BY A LOCAL GOVERNMENT AGENCY FOR COMPLIANCE WITH ANY APPLICABLE LAND DEVELOPMENT REGULATIONS. THE PROPERTY SHOWN ON THIS MAP WAS LOCATED FOR THE NORTH CAROLINA DEPARTMENT OF TRANSPORTATION FOR HIGHWAY DESIGN PURPOSES. SOME ERROR MAY EXIST BETWEEN THE GRAPHICAL AND ACTUAL GROUND LOCATIONS OF PROPERTY LINES. THIS MAP IS TO BE USED AS A GRAPHICAL REPRESENTATION OF THE NCDOT'S INTENT TO ACQUIRE PROPERTY FOR RIGHT OF WAY PURPOSES, AND IN NO WAY REPRESENTS AN ACTUAL BOUNDARY SURVEY OF THIS PROPERTY.

NORTH CAROLINA DEPARTMENT OF TRANSPORTATION	
RIGHT OF WAY BRANCH	
DENNIS W.ROBINSON	08-28-2023
PARCEL # 191	S:\CADD\U4758\DDRAFT\U4758_dee
DB 1360 PG 430	UNKNOWN SCALE

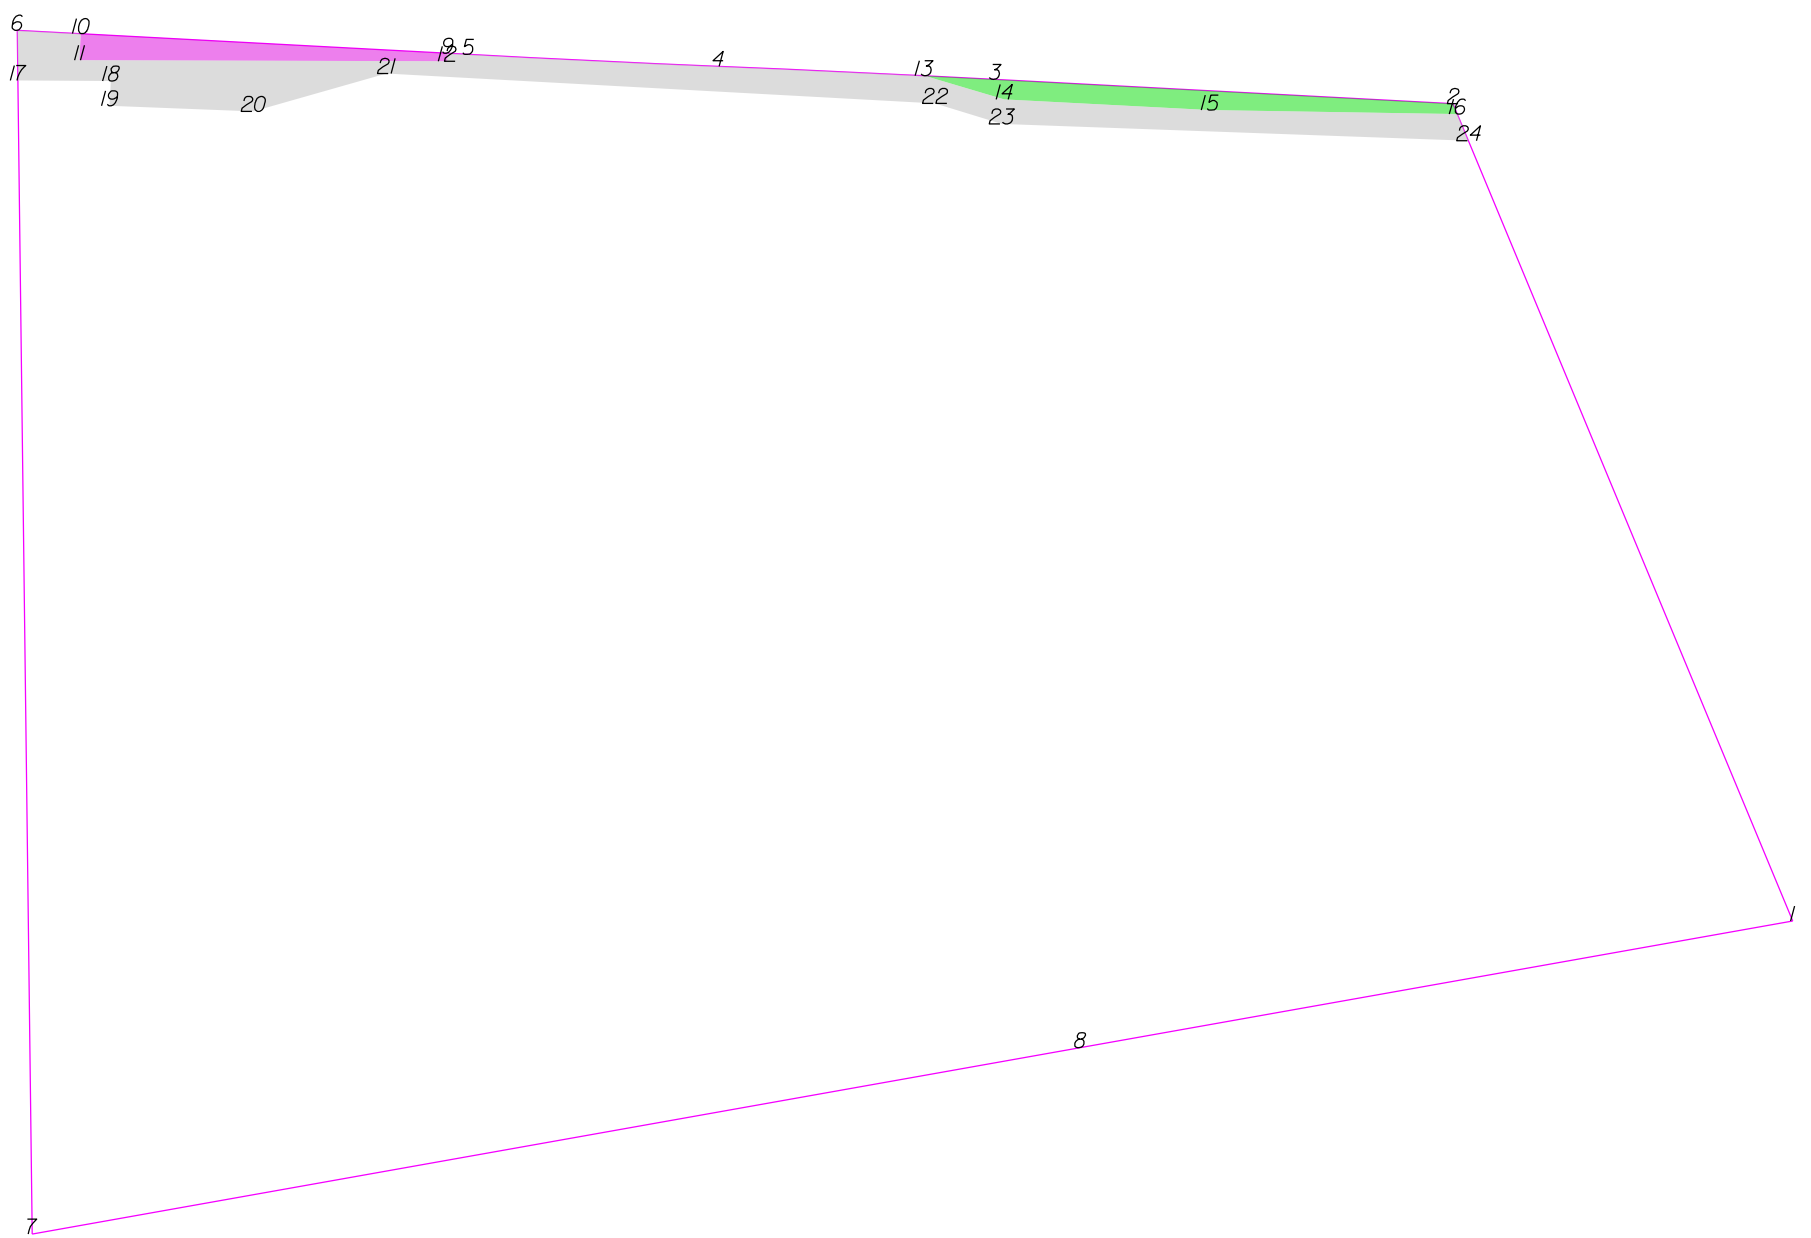

UNKNOWN SCALE

	SQR FT	ACRES	SQR M	HECTARES
PDE Right	845.660	0.019	78.565	0.008
FROM - TO	DISTANCE (FT/M)	BEARING	RADIUS (FT/M)	CURVE LENGTH (FT/M)
-Y- Sta 25+00 - 9	85.854	26168	S 50°26'59.2" E	
9 - 10	133.984	40.838	N 86°55'45.1" W	
10 - 11	9.703	2.958	S 3°1'0.2" W	
11 - 12	134.090	40.871	S 89°49'37.6" E	
12 - 9	2.925	0.891	N 4°10'10.1" E	

	SQR FT	ACRES	SQR M	HECTARES
ROW Right	1124125	0.026	104.435	0.010
FROM - TO	DISTANCE (FT/M)	BEARING	RADIUS (FT/M)	CURVE LENGTH (FT/M)
-Y- Sta 25+00 - 3	273.489	83.360	S 76°25'46.6" E	
3 - 13	25.973	7.916	N 87°3'33.5" W	8970.000
13 - 14	30.470	9.287	S 73°32'16.5" E	2734.061
14 - 15	75.086	22.886	S 87°0'11.1" E	25.973
15 - 16	90.309	27.526	S 89°5'47.2" E	7.916
16 - 2	4150	1.265	N 22°33'28.4" W	
2 - 3	167.205	50.964	N 86°58'34.9" W	


	SQR FT	ACRES	SQR M	HECTARES
TDE Right	5363.368	0.123	498.275	0.050
FROM - TO	DISTANCE (FT/M)	BEARING	RADIUS (FT/M)	CURVE LENGTH (FT/M)
-Y- Sta 25+00 - 13	248.008	75.593	S 75°19'21.8" E	
13 - 4	75.218	22.927	N 87°22'57.0" W	8970.000
4 - 5	91.147	27.782	N 87°16'33.4" W	2734.061
5 - 9	7.543	2.299	N 86°55'45.1" W	2295.149
9 - 12	2.925	0.891	S 4°10'10.1" W	
12 - 11	134.090	40.871	N 89°49'37.6" W	
11 - 10	9.703	2.958	N 3°1'0.2" E	
10 - 6	23.180	7.065	N 86°55'45.1" W	
6 - 17	18.365	5.598	S 0°42'5.1" E	
17 - 18	33.905	10.334	S 89°40'19.2" E	
18 - 19	9.000	2.743	S 3°7'9.1" W	
19 - 20	52.405	15.973	S 87°44'52.5" E	
20 - 21	50.466	15.382	N 74°5'28.7" E	
21 - 22	200.396	61.081	S 86°52'17.4" E	
22 - 23	25.460	7.760	S 72°55'57.6" E	
23 - 24	170.346	51.922	S 87°55'52.3" E	
24 - 16	10.563	3.219	N 22°33'28.4" W	
16 - 15	90.309	27.526	N 89°5'47.2" W	
15 - 14	75.086	22.886	N 87°0'11.1" W	
14 - 13	30.470	9.287	N 73°32'16.5" W	

TYPE	COUNT	SQR FEET	ACRES
Parcel	1	217585.392	4.995
PDE Right	1	845.660	0.019
ROW Right	1	1124125	0.026
TDE Right	1	5363.368	0.123
ROW Left	0	0.000	0.000
PDE Left	0	0.000	0.000
TDE Left	0	0.000	0.000
TCE Left	0	0.000	0.000
TCE Right	0	0.000	0.000
PUE Left	0	0.000	0.000
PUE Right	0	0.000	0.000
TSE Left	0	0.000	0.000
TSE Right	0	0.000	0.000
DUE Left	0	0.000	0.000
DUE Right	0	0.000	0.000
DTE Left	0	0.000	0.000
DTE Right	0	0.000	0.000
AUE_Left	0	0.000	0.000
AUE_Right	0	0.000	0.000
PCE Left	0	0.000	0.000
PCE Right	0	0.000	0.000
TUE Left	0	0.000	0.000
TUE Right	0	0.000	0.000
REM Left	0	0.000	0.000
REM Right	0	0.000	0.000
Other Left	0	0.000	0.000
Other Right	0	0.000	0.000
PE Left	0	0.000	0.000
PE Right	0	0.000	0.000

THIS MAP IS NOT A CERTIFIED SURVEY AND HAS NOT BEEN REVIEWED BY A LOCAL GOVERNMENT AGENCY FOR COMPLIANCE WITH ANY APPLICABLE LAND DEVELOPMENT REGULATIONS. THE PROPERTY SHOWN ON THIS MAP WAS LOCATED FOR THE NORTH CAROLINA DEPARTMENT OF TRANSPORTATION FOR HIGHWAY DESIGN PURPOSES. SOME ERROR MAY EXIST BETWEEN THE GRAPHICAL AND ACTUAL GROUND LOCATIONS OF PROPERTY LINES. THIS MAP IS TO BE USED AS A GRAPHICAL REPRESENTATION OF THE NCDOT'S INTENT TO ACQUIRE PROPERTY FOR RIGHT OF WAY PURPOSES, AND IN NO WAY REPRESENTS AN ACTUAL BOUNDARY SURVEY OF THIS PROPERTY.

NORTH CAROLINA DEPARTMENT OF TRANSPORTATION	
RIGHT OF WAY BRANCH	
LCA RE LLC	05-8-2025
PARCEL * 193	S:\CADD\U4758\DDRAFT\U4758_dee
DB 7266 PG 2674	UNKNOWN SCALE

-Y- Sta 30+00

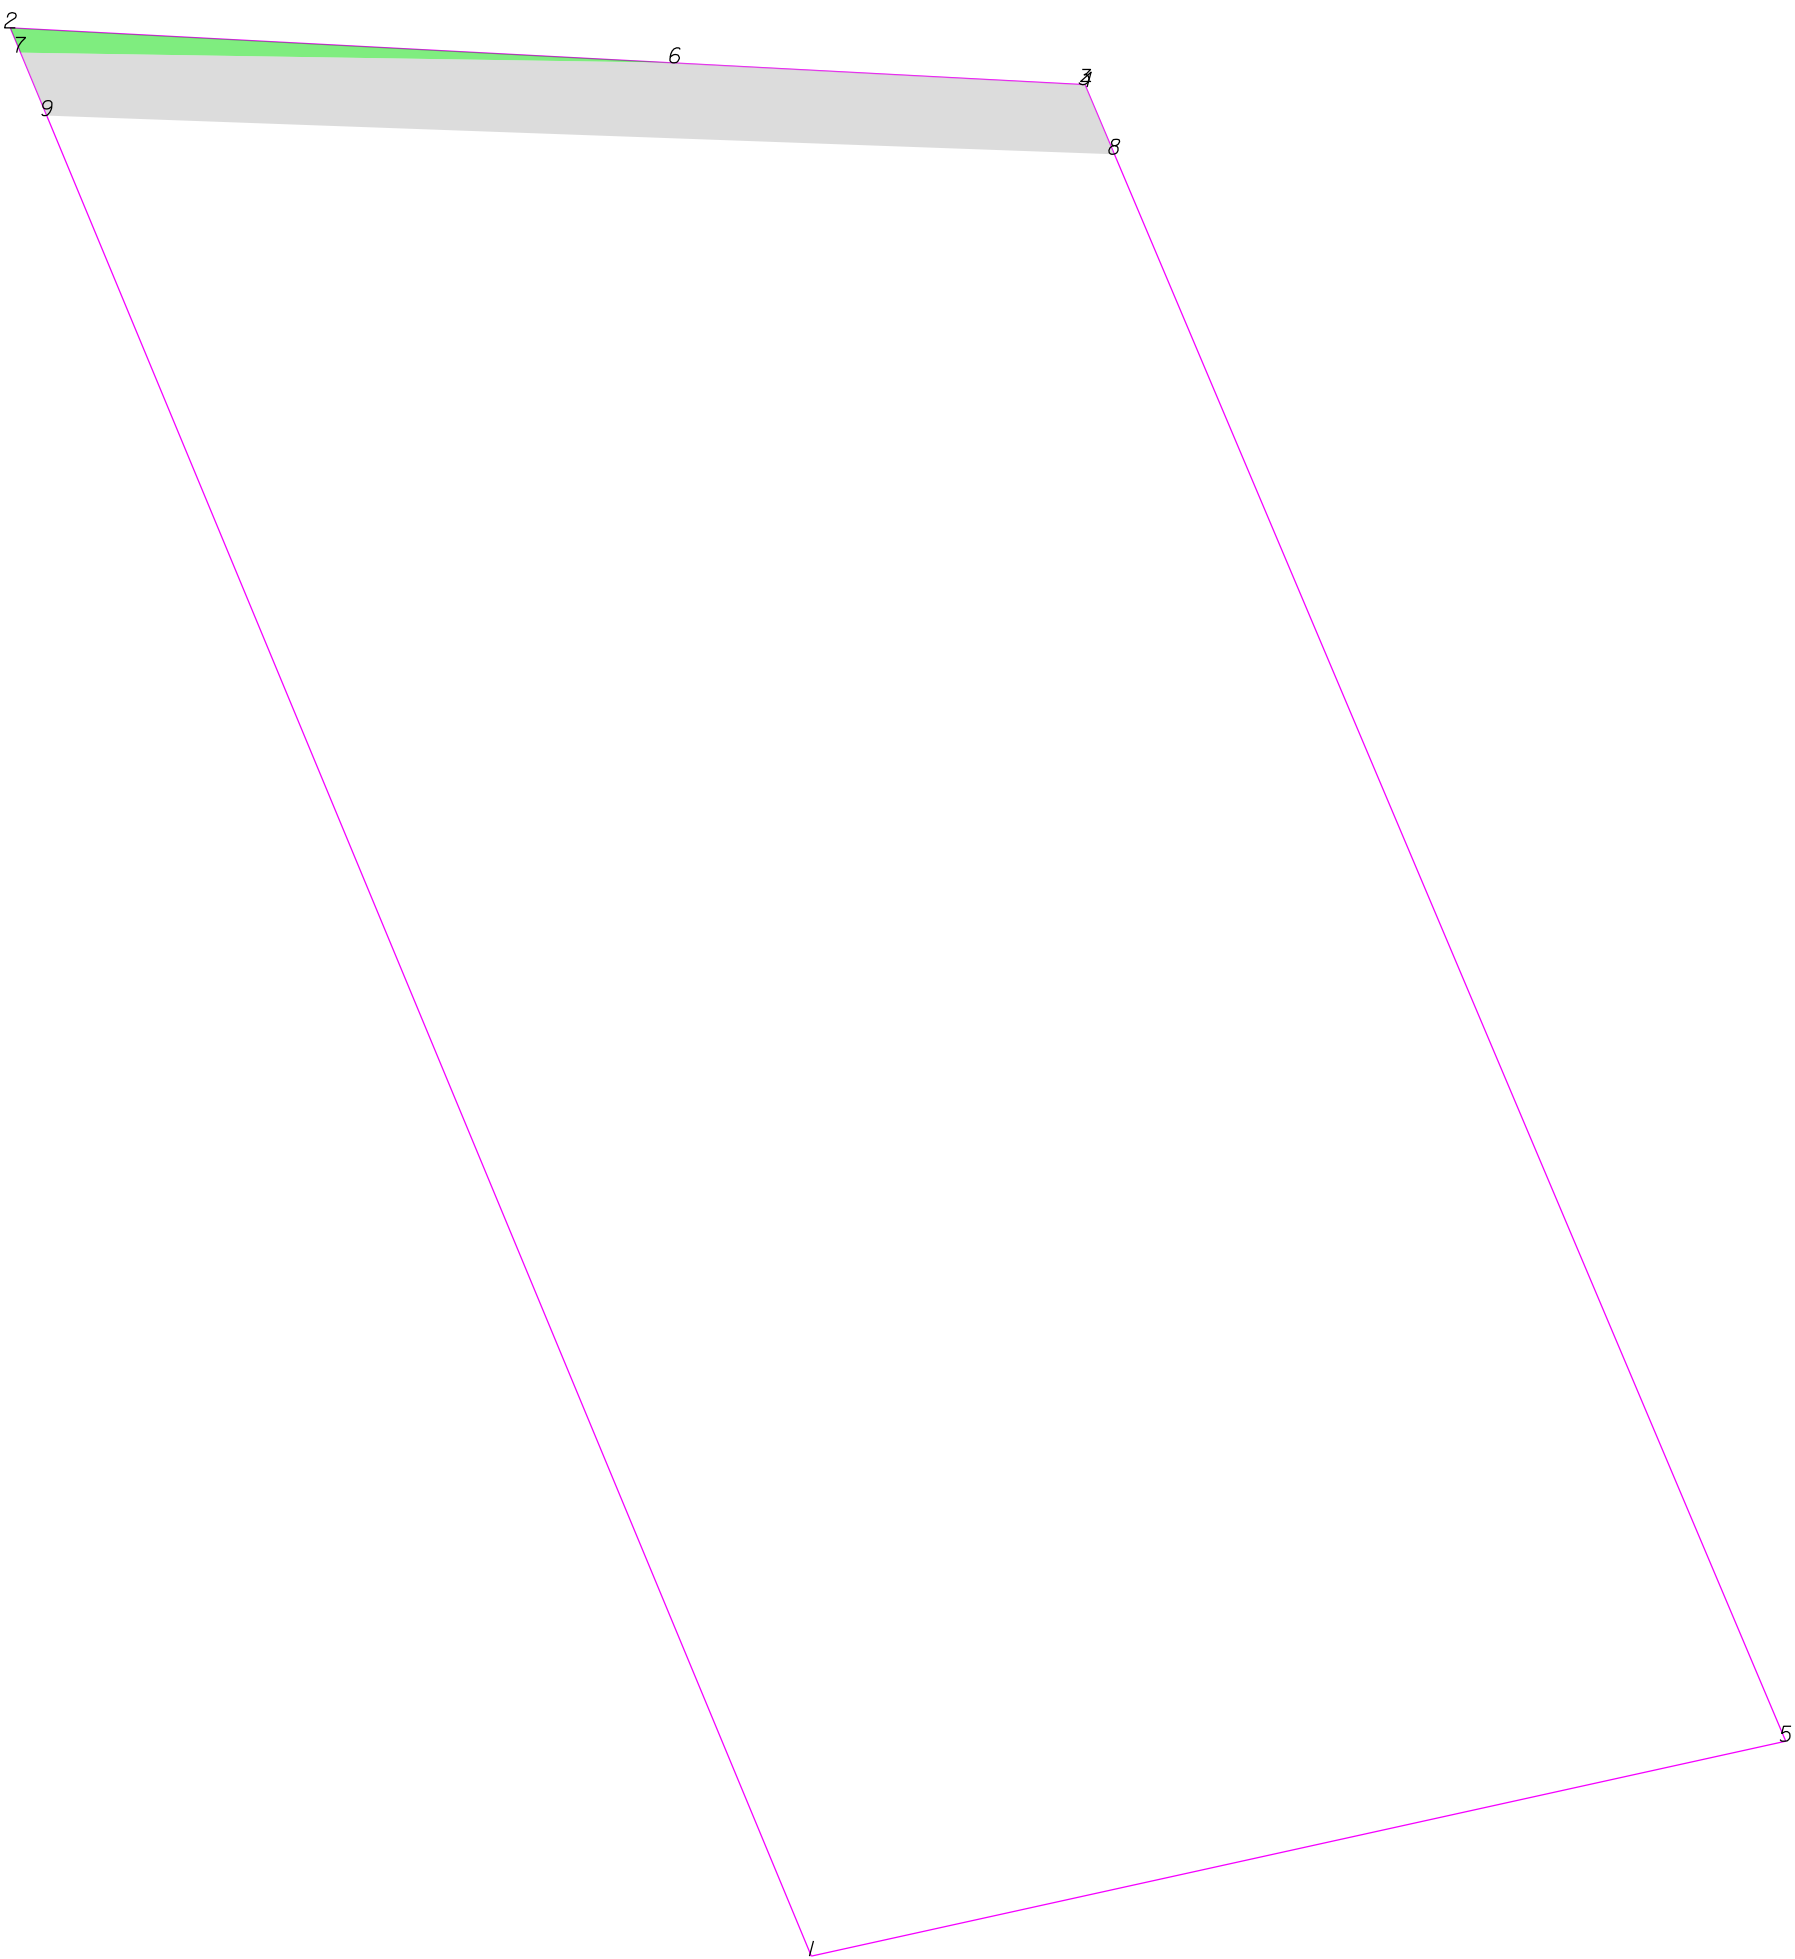

THIS MAP IS NOT A CERTIFIED SURVEY AND HAS NOT BEEN REVIEWED BY A LOCAL GOVERNMENT AGENCY FOR COMPLIANCE WITH ANY APPLICABLE LAND DEVELOPMENT REGULATIONS. THE PROPERTY SHOWN ON THIS MAP WAS LOCATED FOR THE NORTH CAROLINA DEPARTMENT OF TRANSPORTATION FOR HIGHWAY DESIGN PURPOSES. SOME ERROR MAY EXIST BETWEEN THE GRAPHICAL AND ACTUAL GROUND LOCATIONS OF PROPERTY LINES. THIS MAP IS TO BE USED AS A GRAPHICAL REPRESENTATION OF THE NCDOT'S INTENT TO ACQUIRE PROPERTY FOR RIGHT OF WAY PURPOSES, AND IN NO WAY REPRESENTS AN ACTUAL BOUNDARY SURVEY OF THIS PROPERTY.

NORTH CAROLINA DEPARTMENT OF TRANSPORTATION	
RIGHT OF WAY BRANCH	
KAREN HOLT	05-8-2025
PARCEL # 194	S:\CADD\U4758\DDRAFT\U4758_dee
DB 8416 PG 2717	UNKNOWN SCALE

	SQR FT	ACRES	SQR M	HECTARES
ROW Right	192.575	0.004	17.891	0.002
FROM - TO	DISTANCE (FT/M)	BEARING	RADIUS (FT/M)	CURVE LENGTH (FT/M)
-Y- Sta 30+00 - 6	51.012	15.549	S 47°23'28.8" E	
6 - 2	102.900	31.364	N 86°58'34.9" W	
2 - 7	4150	1,265	S 22°33'28.4" E	
7 - 6	101.178	30.839	S 89°5'47.2" E	


	SQR FT	ACRES	SQR M	HECTARES
TDE Right	1786.382	0.041	165.961	0.017
FROM - TO	DISTANCE (FT/M)	BEARING	RADIUS (FT/M)	CURVE LENGTH (FT/M)
-Y- Sta 30+00 - 8	116.129	35.396	S 65°13'50.2" E	
8 - 4	11.271	3.435	N 22°55'42.8" W	
4 - 3	0.428	0.130	N 22°55'42.8" W	
3 - 6	63.432	19.334	N 86°58'34.9" W	
6 - 7	101.178	30.839	N 89°5'47.2" W	
7 - 9	10.563	3.219	S 22°33'28.4" E	
9 - 8	165.122	50.329	S 87°55'52.3" E	

TYPE	COUNT	SQR FEET	ACRES
Parcel	1	45300.212	1.040
ROW Right	1	192.575	0.004
TDE Right	1	1786.382	0.041
ROW Left	0	0.000	0.000
PDE Left	0	0.000	0.000
PDE Right	0	0.000	0.000
TDE Left	0	0.000	0.000
TCE Left	0	0.000	0.000
TCE Right	0	0.000	0.000
PUE Left	0	0.000	0.000
PUE Right	0	0.000	0.000
TSE Left	0	0.000	0.000
TSE Right	0	0.000	0.000
DUE Left	0	0.000	0.000
DUE Right	0	0.000	0.000
DTE Left	0	0.000	0.000
DTE Right	0	0.000	0.000
AUE_Left	0	0.000	0.000
AUE_Right	0	0.000	0.000
PCE Left	0	0.000	0.000
PCE Right	0	0.000	0.000
TUE Left	0	0.000	0.000
TUE Right	0	0.000	0.000
REM Left	0	0.000	0.000
REM Right	0	0.000	0.000
Other Left	0	0.000	0.000
Other Right	0	0.000	0.000
PE Left	0	0.000	0.000
PE Right	0	0.000	0.000

THIS MAP IS NOT A CERTIFIED SURVEY AND HAS NOT BEEN REVIEWED BY A LOCAL GOVERNMENT AGENCY FOR COMPLIANCE WITH ANY APPLICABLE LAND DEVELOPMENT REGULATIONS. THE PROPERTY SHOWN ON THIS MAP WAS LOCATED FOR THE NORTH CAROLINA DEPARTMENT OF TRANSPORTATION FOR HIGHWAY DESIGN PURPOSES. SOME ERROR MAY EXIST BETWEEN THE GRAPHICAL AND ACTUAL GROUND LOCATIONS OF PROPERTY LINES. THIS MAP IS TO BE USED AS A GRAPHICAL REPRESENTATION OF THE NCDOT'S INTENT TO ACQUIRE PROPERTY FOR RIGHT OF WAY PURPOSES, AND IN NO WAY REPRESENTS AN ACTUAL BOUNDARY SURVEY OF THIS PROPERTY.

NORTH CAROLINA DEPARTMENT OF TRANSPORTATION	
RIGHT OF WAY BRANCH	
KAREN HOLT	05-8-2025
PARCEL # 194	S:\CADD\U4758\DDRAFT\U4758_dee
DB 8416 PG 2717	UNKNOWN SCALE

-Y- Sta 32+00

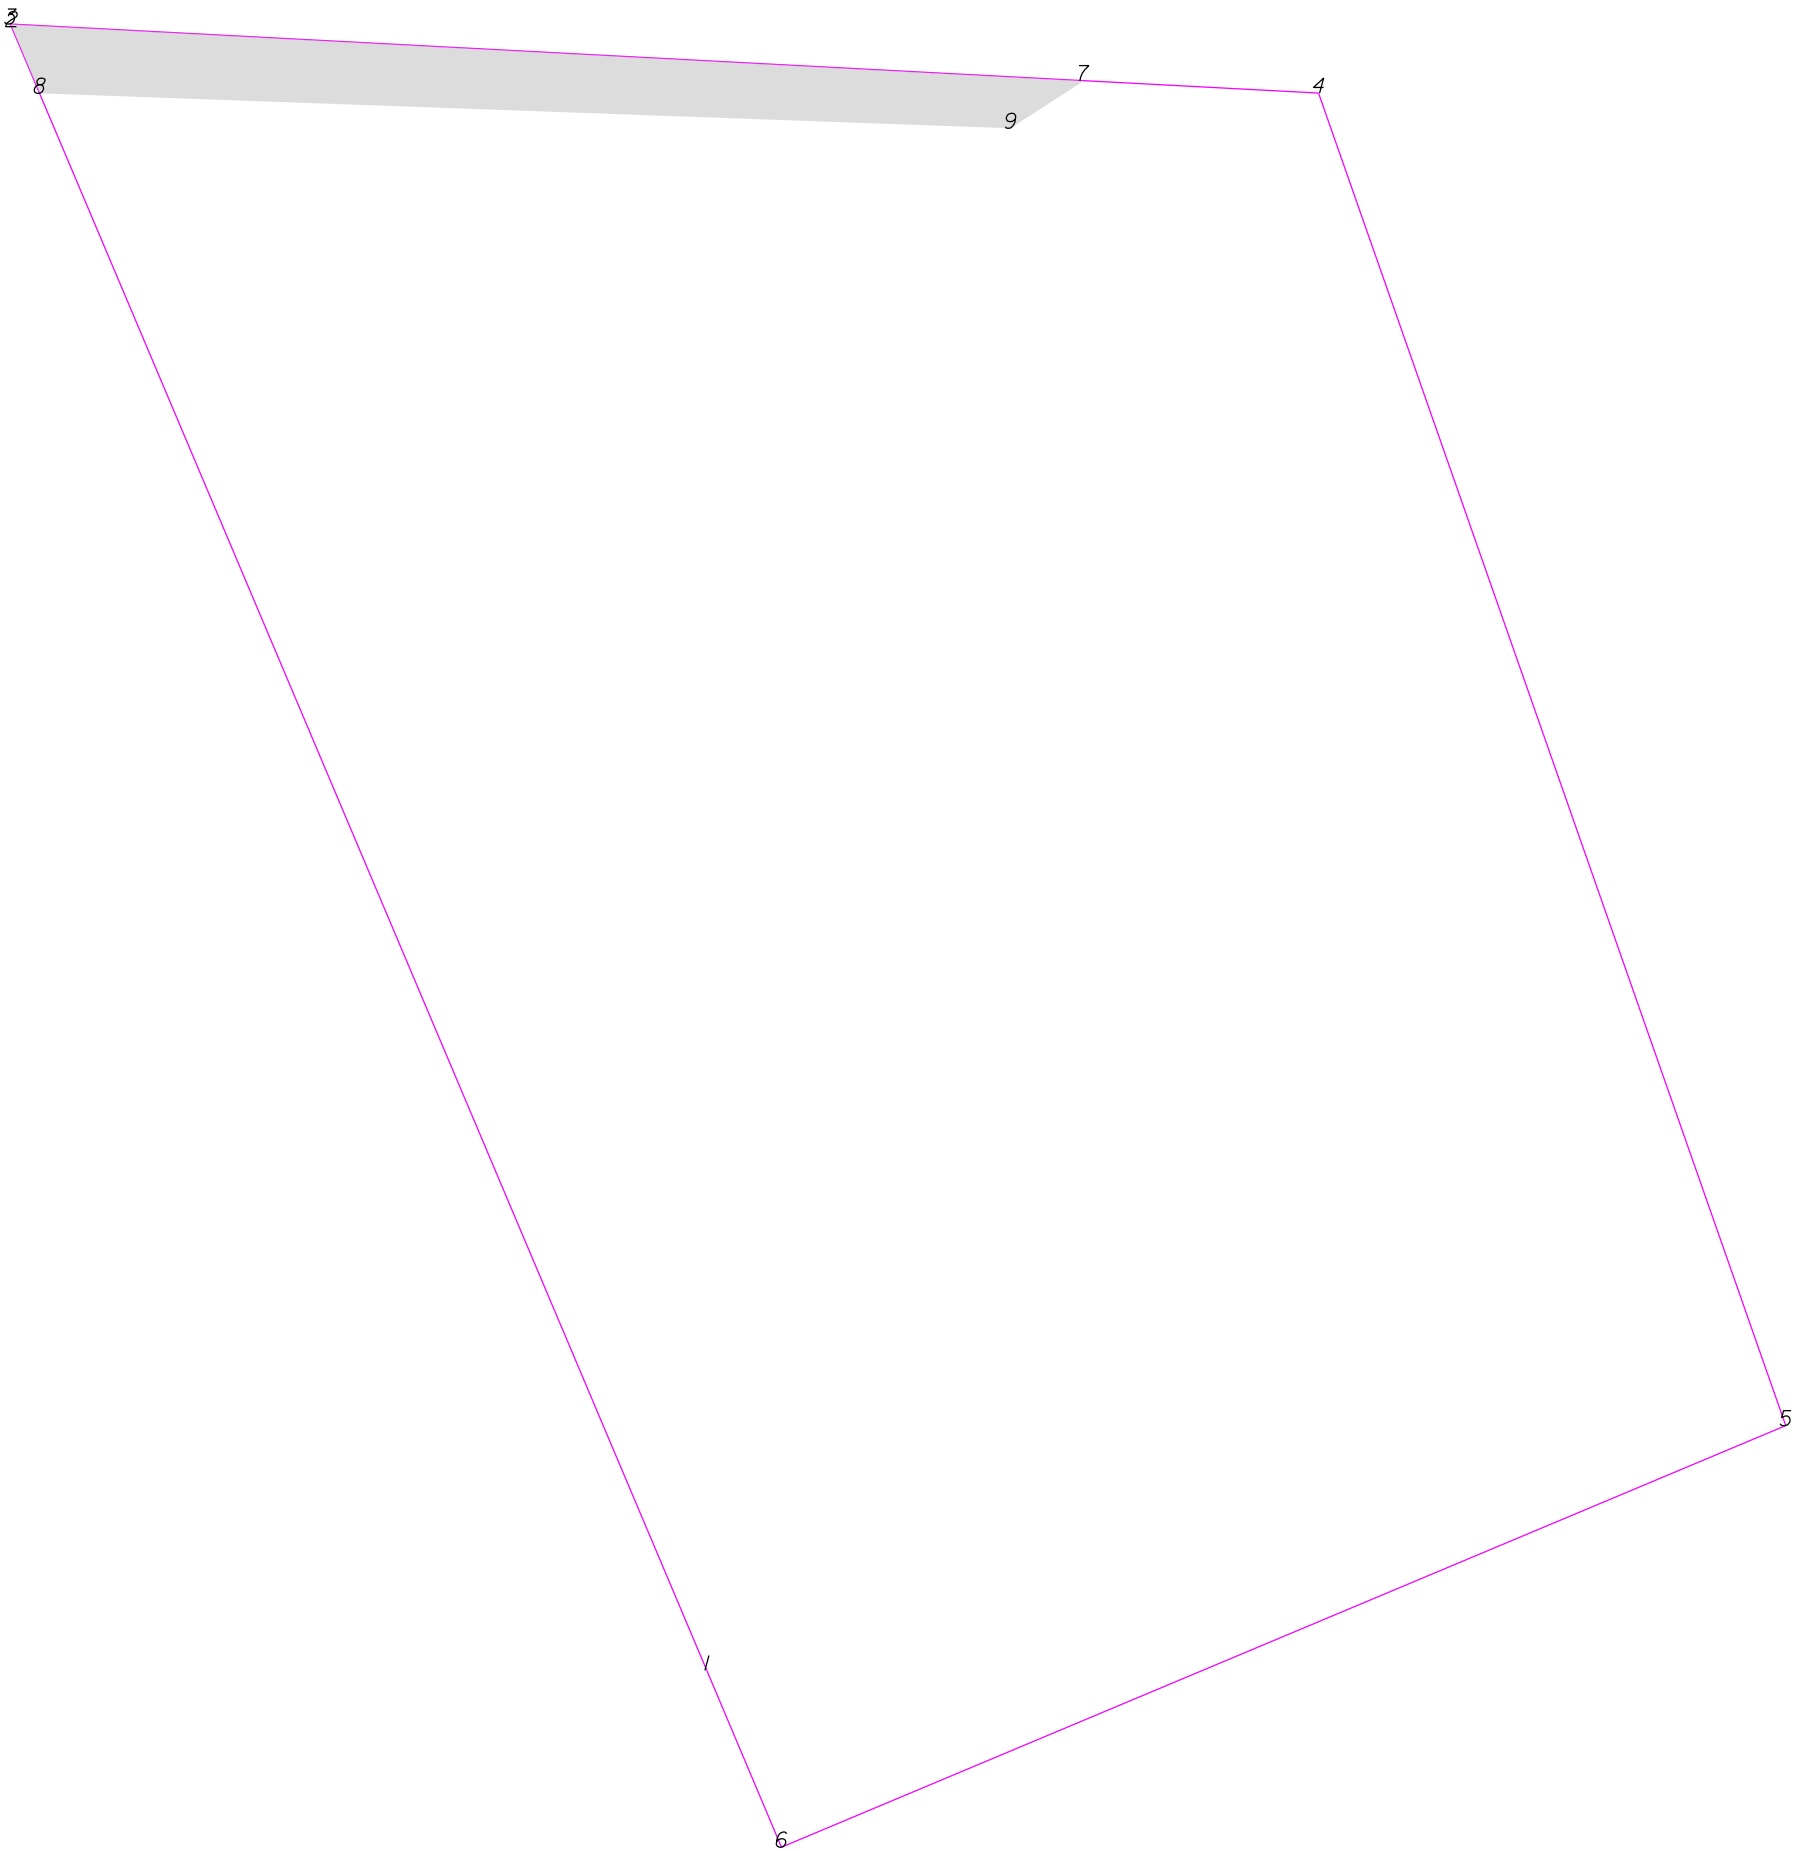

THIS MAP IS NOT A CERTIFIED SURVEY AND HAS NOT BEEN REVIEWED BY A LOCAL GOVERNMENT AGENCY FOR COMPLIANCE WITH ANY APPLICABLE LAND DEVELOPMENT REGULATIONS. THE PROPERTY SHOWN ON THIS MAP WAS LOCATED FOR THE NORTH CAROLINA DEPARTMENT OF TRANSPORTATION FOR HIGHWAY DESIGN PURPOSES. SOME ERROR MAY EXIST BETWEEN THE GRAPHICAL AND ACTUAL GROUND LOCATIONS OF PROPERTY LINES. THIS MAP IS TO BE USED AS A GRAPHICAL REPRESENTATION OF THE NCDOT'S INTENT TO ACQUIRE PROPERTY FOR RIGHT OF WAY PURPOSES, AND IN NO WAY REPRESENTS AN ACTUAL BOUNDARY SURVEY OF THIS PROPERTY.


NORTH CAROLINA DEPARTMENT OF TRANSPORTATION	
RIGHT OF WAY BRANCH	
LARRY MICHAEL OWENS BETTY S OWENS	05-8-2025
PARCEL # 195	S:\CADD\U4758\DDRAFT\U4758_dee
DB 4336 PG 854	UNKNOWN SCALE

	SQR FT	ACRES		SQR M	HECTARES		
TDE Right	1470.105	0.034		136.578	0.014		
FROM - TO		DISTANCE (FT/M)		BEARING	RADIUS (FT/M)		CURVE LENGTH (FT/M)
-Y- Sta 32+00 - 7		76.158	23.213	S 63°46'40.0" E			
7 - 3		167.231	50.972	N 86°58'34.9" W			
3 - 2		0.428	0.130	S 22°55'42.8" E			
2 - 8		11.271	3.435	S 22°55'42.8" E			
8 - 9		151.133	46.065	S 87°55'52.3" E			
9 - 7		13.601	4.146	N 56°59'46.5" E			

TYPE	COUNT	SQR FEET	ACRES
Parcel	1	46785.198	1.074
TDE Right	1	1470.105	0.034
ROW Left	0	0.000	0.000
ROW Right	0	0.000	0.000
PDE Left	0	0.000	0.000
PDE Right	0	0.000	0.000
TDE Left	0	0.000	0.000
TCE Left	0	0.000	0.000
TCE Right	0	0.000	0.000
PUE Left	0	0.000	0.000
PUE Right	0	0.000	0.000
TSE Left	0	0.000	0.000
TSE Right	0	0.000	0.000
DUE Left	0	0.000	0.000
DUE Right	0	0.000	0.000
DTE Left	0	0.000	0.000
DTE Right	0	0.000	0.000
AUE_Left	0	0.000	0.000
AUE_Right	0	0.000	0.000
PCE Left	0	0.000	0.000
PCE Right	0	0.000	0.000
TUE Left	0	0.000	0.000
TUE Right	0	0.000	0.000
REM Left	0	0.000	0.000
REM Right	0	0.000	0.000
Other Left	0	0.000	0.000
Other Right	0	0.000	0.000
PE Left	0	0.000	0.000
PE Right	0	0.000	0.000

THIS MAP IS NOT A CERTIFIED SURVEY AND HAS NOT BEEN REVIEWED BY A LOCAL GOVERNMENT AGENCY FOR COMPLIANCE WITH ANY APPLICABLE LAND DEVELOPMENT REGULATIONS. THE PROPERTY SHOWN ON THIS MAP WAS LOCATED FOR THE NORTH CAROLINA DEPARTMENT OF TRANSPORTATION FOR HIGHWAY DESIGN PURPOSES. SOME ERROR MAY EXIST BETWEEN THE GRAPHICAL AND ACTUAL GROUND LOCATIONS OF PROPERTY LINES. THIS MAP IS TO BE USED AS A GRAPHICAL REPRESENTATION OF THE NCDOT'S INTENT TO ACQUIRE PROPERTY FOR RIGHT OF WAY PURPOSES, AND IN NO WAY REPRESENTS AN ACTUAL BOUNDARY SURVEY OF THIS PROPERTY.

NORTH CAROLINA DEPARTMENT OF TRANSPORTATION	
RIGHT OF WAY BRANCH	
LARRY MICHAEL OWENS BETTY S OWENS	05-8-2025
PARCEL # 195	S:\CADD\U4758\DDRAFT\U4758_dee
DB 4336 PG 854	UNKNOWN SCALE

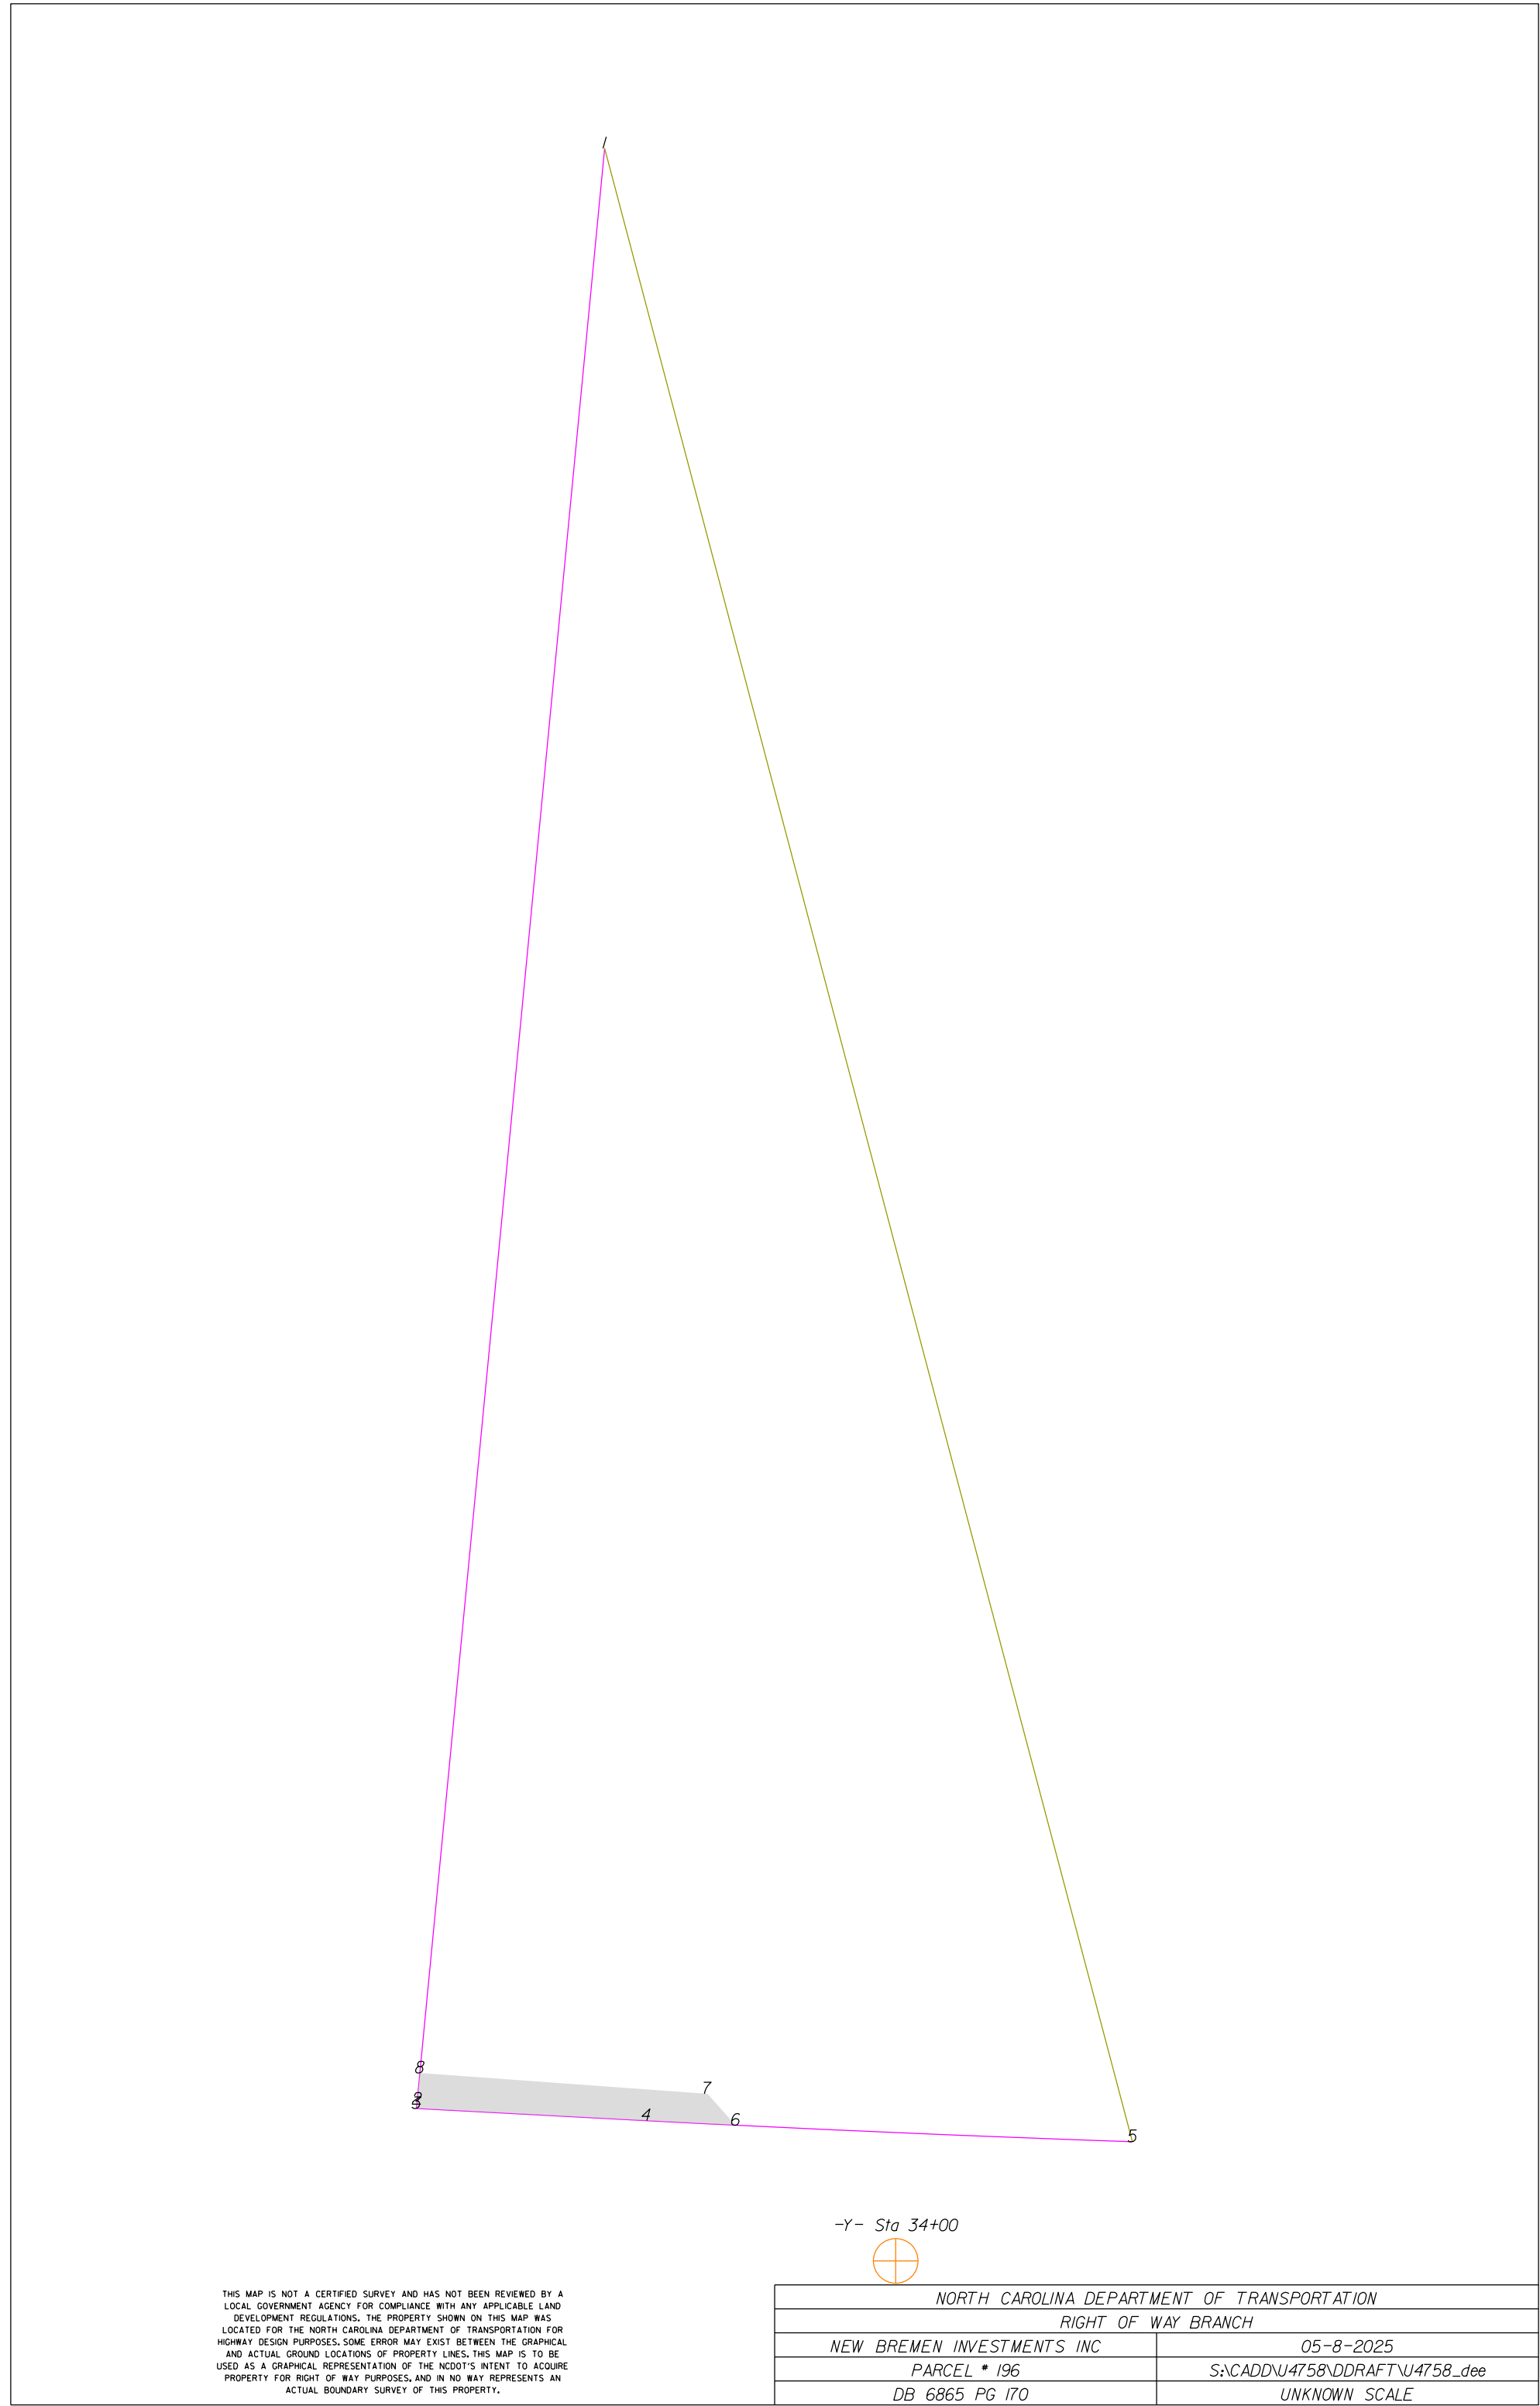

THIS MAP IS NOT A CERTIFIED SURVEY AND HAS NOT BEEN REVIEWED BY A LOCAL GOVERNMENT AGENCY FOR COMPLIANCE WITH ANY APPLICABLE LAND DEVELOPMENT REGULATIONS. THE PROPERTY SHOWN ON THIS MAP WAS LOCATED FOR THE NORTH CAROLINA DEPARTMENT OF TRANSPORTATION FOR HIGHWAY DESIGN PURPOSES. SOME ERROR MAY EXIST BETWEEN THE GRAPHICAL AND ACTUAL GROUND LOCATIONS OF PROPERTY LINES. THIS MAP IS TO BE USED AS A GRAPHICAL REPRESENTATION OF THE NCDOT'S INTENT TO ACQUIRE PROPERTY FOR RIGHT OF WAY PURPOSES, AND IN NO WAY REPRESENTS AN ACTUAL BOUNDARY SURVEY OF THIS PROPERTY.

NORTH CAROLINA DEPARTMENT OF TRANSPORTATION	
RIGHT OF WAY BRANCH	
NEW BREMEN INVESTMENTS INC	05-8-2025
PARCEL # 196	S:\CADD\U4758\DDRAFT\U4758_dee
DB 6865 PG 170	UNKNOWN SCALE

	SQR FT	ACRES		SQR M		HECTARES	
TDE Left	543.667	0.012		50.509		0.005	
FROM - TO		DISTANCE (FT/M)		BEARING		RADIUS (FT/M)	
-Y- Sta 34+00 - 4		67.053	20.438	N 60°41'10.5" W			
4 - 6		21.013	6.405	S 87°4'37.9" E	5970.000	1819.660	21.013
6 - 7		9.872	3.009	N 41°59'3.2" W			
7 - 8		67.518	20.579	N 85°51'57.1" W			
8 - 2		7.307	2.227	S 5°29'8.9" W			
2 - 3		1.025	0.313	S 5°29'8.9" W			
3 - 4		53.832	16.408	S 86°58'34.9" E			

TYPE	COUNT	SQR FEET	ACRES
Parcel	1	38673.526	0.888
TDE Left	1	543.667	0.012
ROW Left	0	0.000	0.000
ROW Right	0	0.000	0.000
PDE Left	0	0.000	0.000
PDE Right	0	0.000	0.000
TDE Right	0	0.000	0.000
TCE Left	0	0.000	0.000
TCE Right	0	0.000	0.000
PUE Left	0	0.000	0.000
PUE Right	0	0.000	0.000
TSE Left	0	0.000	0.000
TSE Right	0	0.000	0.000
DUE Left	0	0.000	0.000
DUE Right	0	0.000	0.000
DTE Left	0	0.000	0.000
DTE Right	0	0.000	0.000
AUE_Left	0	0.000	0.000
AUE_Right	0	0.000	0.000
PCE Left	0	0.000	0.000
PCE Right	0	0.000	0.000
TUE Left	0	0.000	0.000
TUE Right	0	0.000	0.000
REM Left	0	0.000	0.000
REM Right	0	0.000	0.000
Other Left	0	0.000	0.000
Other Right	0	0.000	0.000
PE Left	0	0.000	0.000
PE Right	0	0.000	0.000

THIS MAP IS NOT A CERTIFIED SURVEY AND HAS NOT BEEN REVIEWED BY A LOCAL GOVERNMENT AGENCY FOR COMPLIANCE WITH ANY APPLICABLE LAND DEVELOPMENT REGULATIONS. THE PROPERTY SHOWN ON THIS MAP WAS LOCATED FOR THE NORTH CAROLINA DEPARTMENT OF TRANSPORTATION FOR HIGHWAY DESIGN PURPOSES. SOME ERROR MAY EXIST BETWEEN THE GRAPHICAL AND ACTUAL GROUND LOCATIONS OF PROPERTY LINES. THIS MAP IS TO BE USED AS A GRAPHICAL REPRESENTATION OF THE NCDOT'S INTENT TO ACQUIRE PROPERTY FOR RIGHT OF WAY PURPOSES, AND IN NO WAY REPRESENTS AN ACTUAL BOUNDARY SURVEY OF THIS PROPERTY.

NORTH CAROLINA DEPARTMENT OF TRANSPORTATION	
RIGHT OF WAY BRANCH	
NEW BREMEN INVESTMENTS INC	05-8-2025
PARCEL # 196	S:\CADD\U4758\DDRAFT\U4758_dee
DB 6865 PG 170	UNKNOWN SCALE