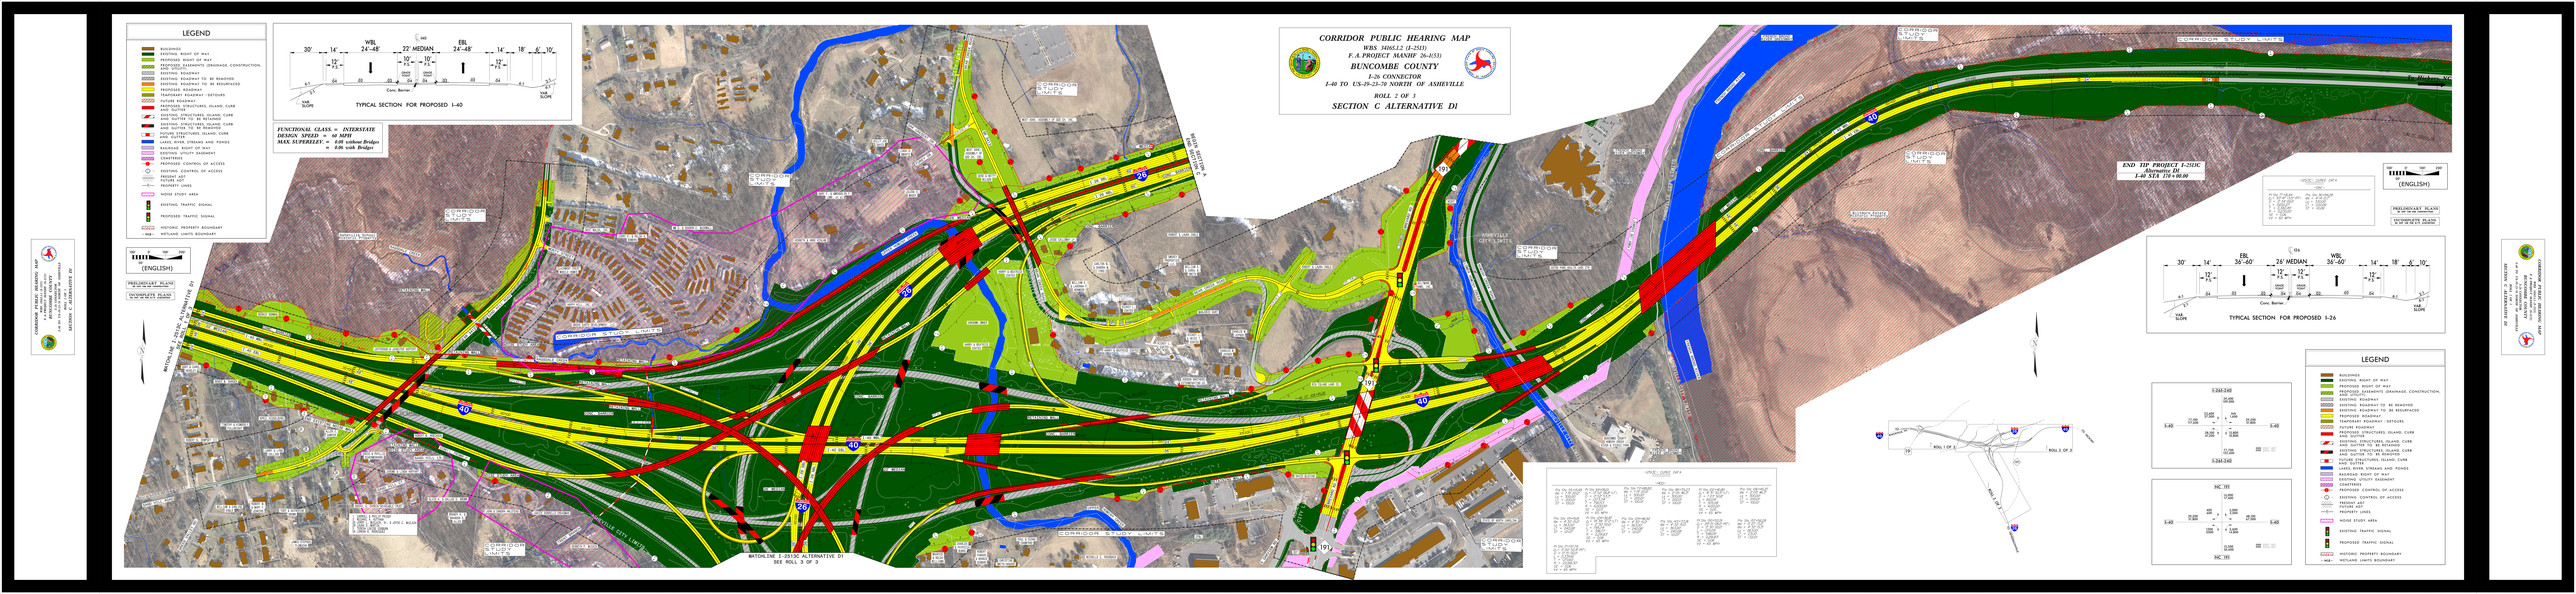
CORRIDOR PUBLIC HEARING MAP
WBS 36065.1.1 (I-2513)
F.A. PROJECT MANDP 26-3(53)
BUNCOMBE COUNTY
I-26 CONNECTOR
I-40 TO US-19-23-70 NORTH OF ASHEVILLE
ROLL 2 OF 3
SECTION C ALTERNATIVE D1
LEGEND
BUILDINGS
EXISTING RIGHT OF WAY
PROPOSED RIGHT OF WAY
PROPOSED EASEMENTS DRAINAGE, CONSTRUCTION, AND UTILITY
EXISTING ROADWAY
EXISTING ROADWAY TO BE REMOVED
EXISTING ROADWAY TO BE RESURFACED
PROPOSED ROADWAY
TEMPORARY ROADWAY DETOURS
FUTURE ROADWAY
PROPOSED STRUCTURES, ISLAND, CURB AND GUTTER
EXISTING STRUCTURES, ISLAND, CURB AND GUTTER TO BE RETAINED
EXISTING STRUCTURES, ISLAND, CURB AND GUTTER TO BE REMOVED
LAKES, RIVER, STREAMS AND PONDS
RAILROAD RIGHT OF WAY
EXISTING UTILITY EASEMENTS
CEMETERIES
PROPOSED CONTROL OF ACCESS
EXISTING CONTROL OF ACCESS
FREEWAY ART
FUTURE ART
PROPERTY LINES
NOISE STUDY AREA
EXISTING TRAFFIC SIGNAL
PROPOSED TRAFFIC SIGNAL
HISTORIC PROPERTY BOUNDARY
WETLAND LIMITS BOUNDARY
WBL 24'-48' 22' MEDIAN EBL 24'-48'
TYPICAL SECTION FOR PROPOSED I-40
FUNCTIONAL CLASS = INTERSTATE
DESIGN SPEED = 60 MPH
MAX SUPERELEV. = 8.0% without Bridges
= 6.0% with Bridges
(ENGLISH)
PRELIMINARY PLANS NOT FOR CONSTRUCTION
CORRIDOR STUDY LIMITS
I-40
I-26
I-240
US 19-23-70
