BONNER BRIDGE REPLACEMENT
PROJECT PHASE IIB

PUBLIC HEARING MAP

NC 12 – RODANTHE BREACH LONG-TERM IMPROVEMENTS
(BRIDGE WITHIN EXISTING NC 12 EASEMENT ALTERNATIVE)
TIP PROJECT No. B-2500B
F.A. PROJ. NO. BRNHF 0012(56)
WBS NO. 32635.1.6
DARE COUNTY

ROLL 1 OF 1 DATE: 01-06-2016

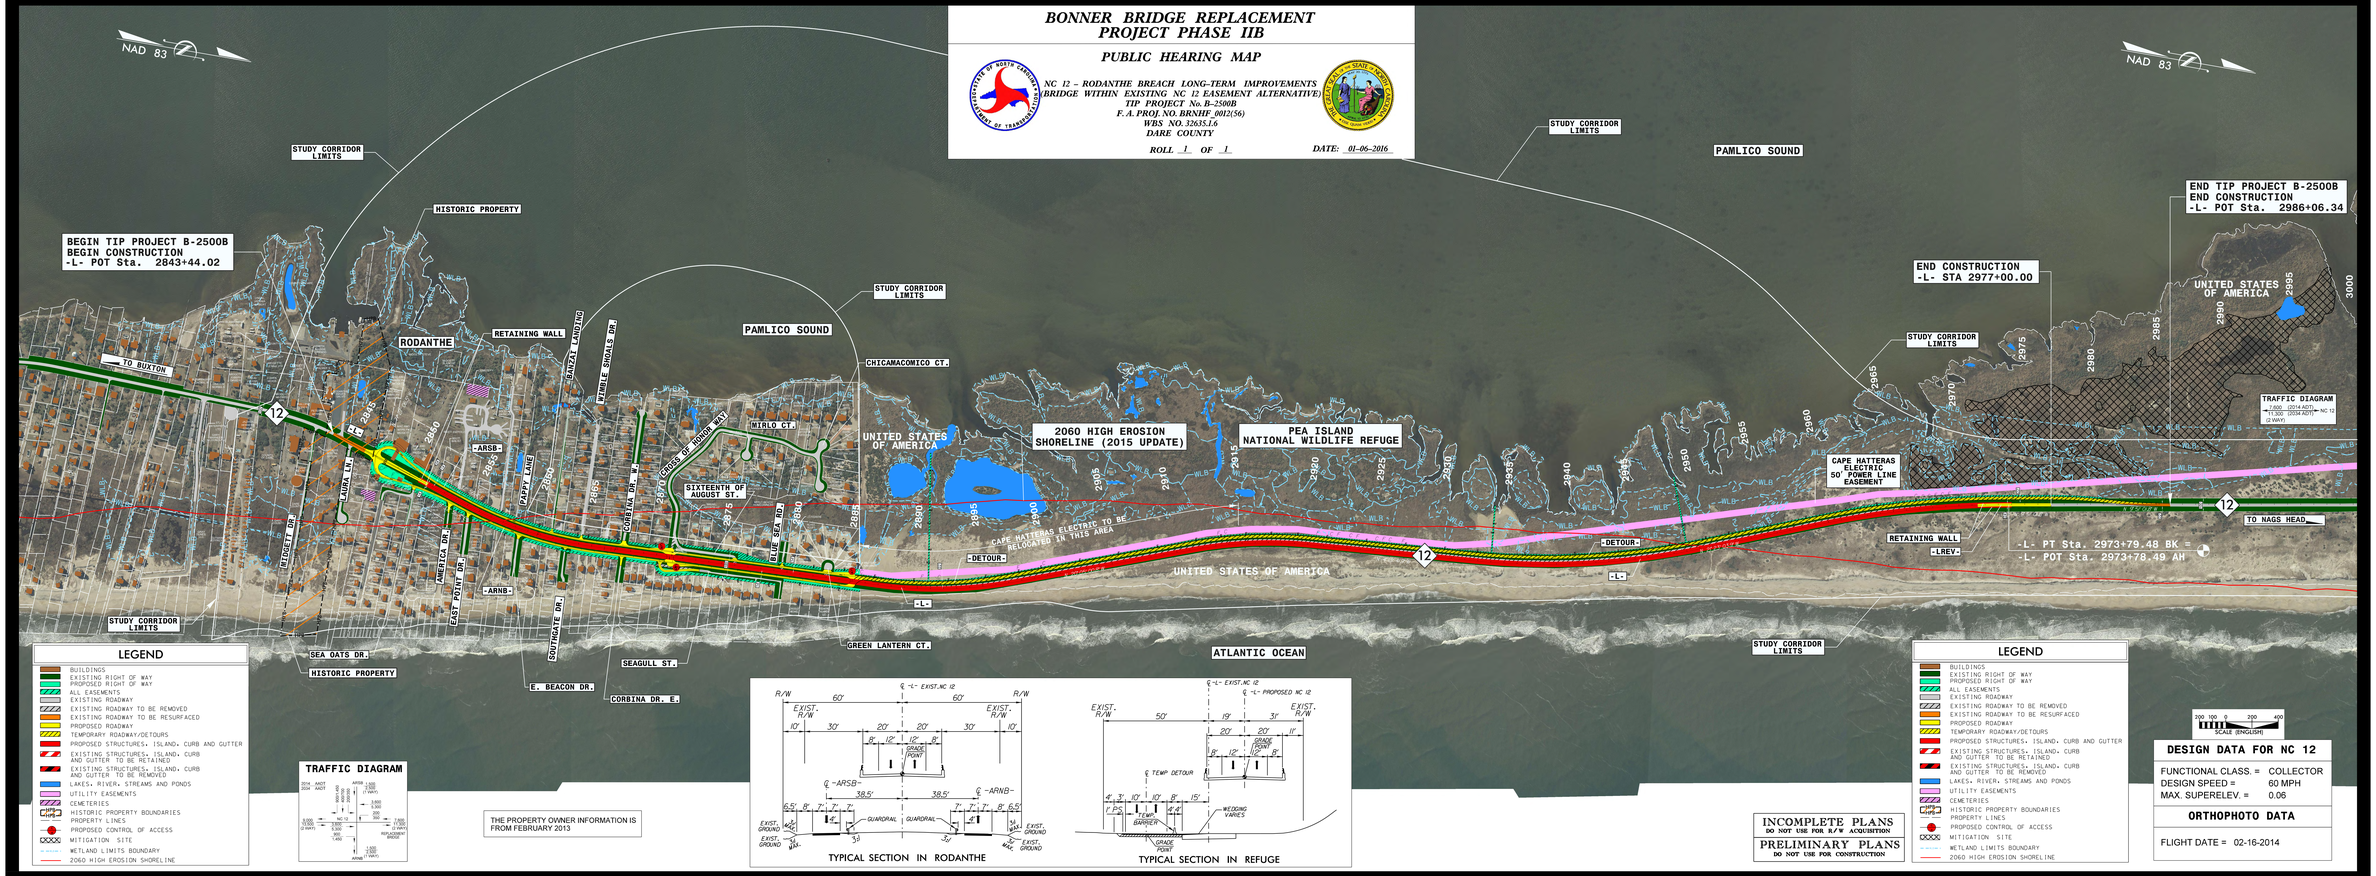

PUBLIC HEARING MAP
NC 12 – RODANTHE BREACH LONG-TERM IMPROVEMENTS (BRIDGE WITHIN EXISTING NC 12 EASEMENT ALTERNATIVE)
TIP PROJECT No. B-2500B
F.A. PROJ. NO. BRNHF 0012(56)
WBS NO. 32635.1.6
DARE COUNTY
ROLL 1 OF 1 DATE: 01-06-2016

PUBLIC HEARING MAP
NC 12 – RODANTHE BREACH LONG-TERM IMPROVEMENTS (BRIDGE WITHIN EXISTING NC 12 EASEMENT ALTERNATIVE)
TIP PROJECT No. B-2500B
F.A. PROJ. NO. BRNHF 0012(56)
WBS NO. 32635.1.6
DARE COUNTY
ROLL 1 OF 1 DATE: 01-06-2016