CORRIDOR PUBLIC HEARING MAP

TIP PROJECT R-2553 (34460)
LENOIR COUNTY
KINSTON BYPASS

ALTERNATIVES 35 & 36
ROLL 5 OF 9

POTENTIAL NOISE ABATEMENT AREA

THE LABELED AREAS INDICATE NOISE-SENSITIVE LOCATIONS FOR WHICH POTENTIAL NOISE ABATEMENT MEASURES MAY BE CONSIDERED. MORE DETAILED ANALYSES WILL OCCUR DURING FINAL PROJECT DESIGN TO DETERMINE WHETHER THESE POTENTIAL BARRIER LOCATIONS MEET THE NOISE ABATEMENT CRITERIA ESTABLISHED BY THE NCDOT TRAFFIC NOISE MODEL. IF NOT, OR IF THOSE CRITERIA ARE MET, BARRIER CONSTRUCTION WILL OCCUR PENDING PUBLIC APPROVAL.

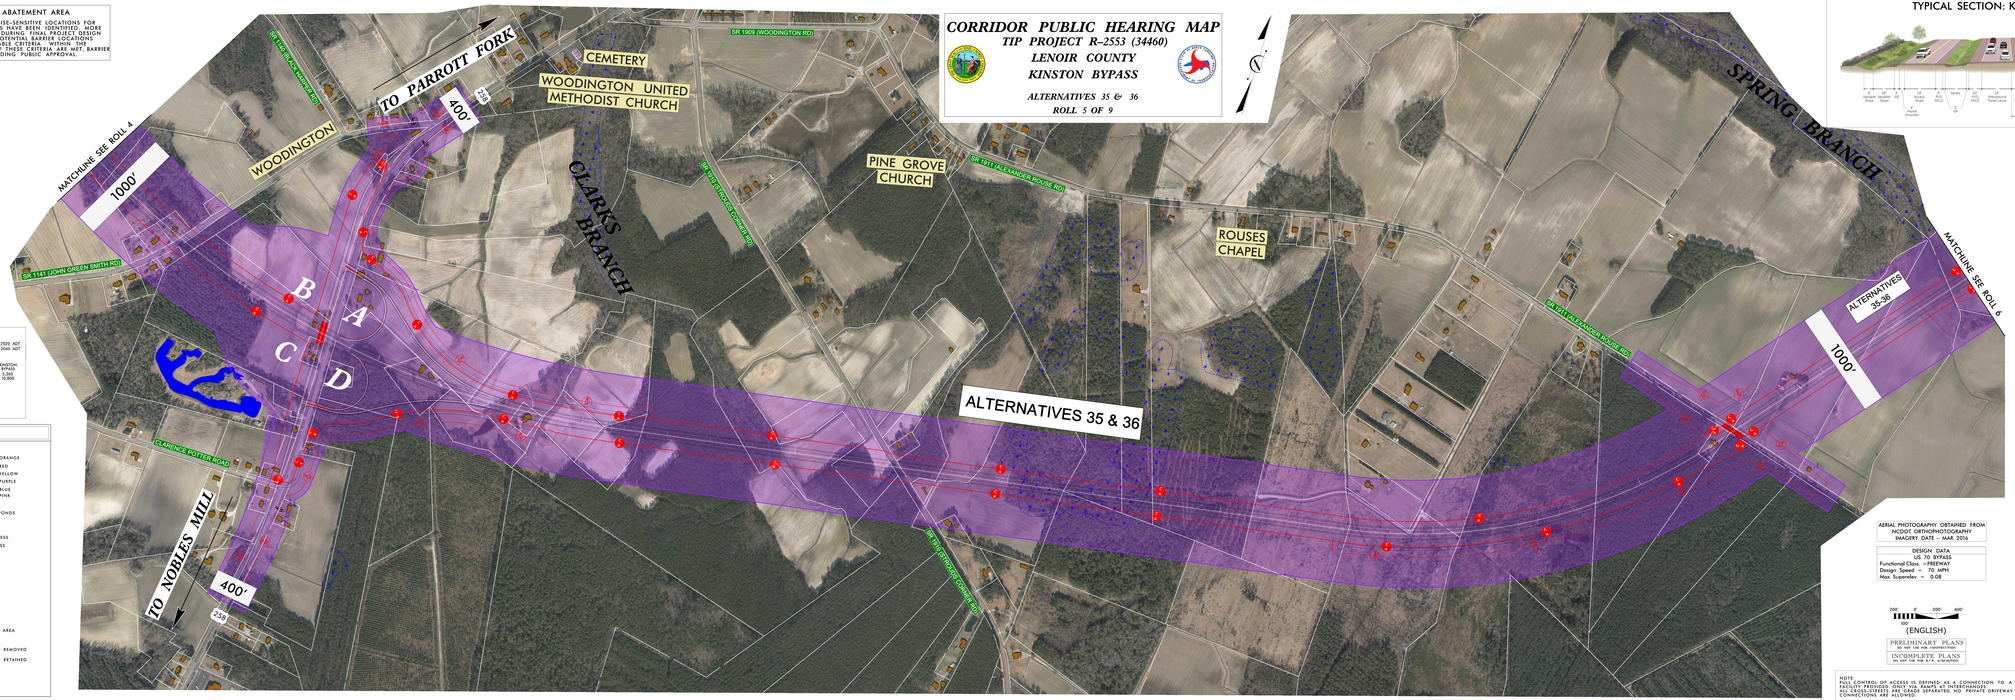

TYPICAL SECTION: KINSTON BYPASS

Fence
Right of Way
Shoulder
Slope
Ditch
Slope
Shoulder
Right of Way
Fence
Proposed Controlled
Grade Line
Shoulder
Slope
Ditch
Slope
Shoulder
Proposed Controlled
Grade Line