DESIGN PUBLIC MEETING MAP

PROJECT 44638.1.1
TIP PROJECT: R-5763

TRANSYLVANIA COUNTY

SR 1540 (WILSON RD) UPGRADE FROM
US 276 TO SR 1504 (OLD US 64)

ALTERNATIVE 3 (US ROUTE)

SHEET 1 OF 2

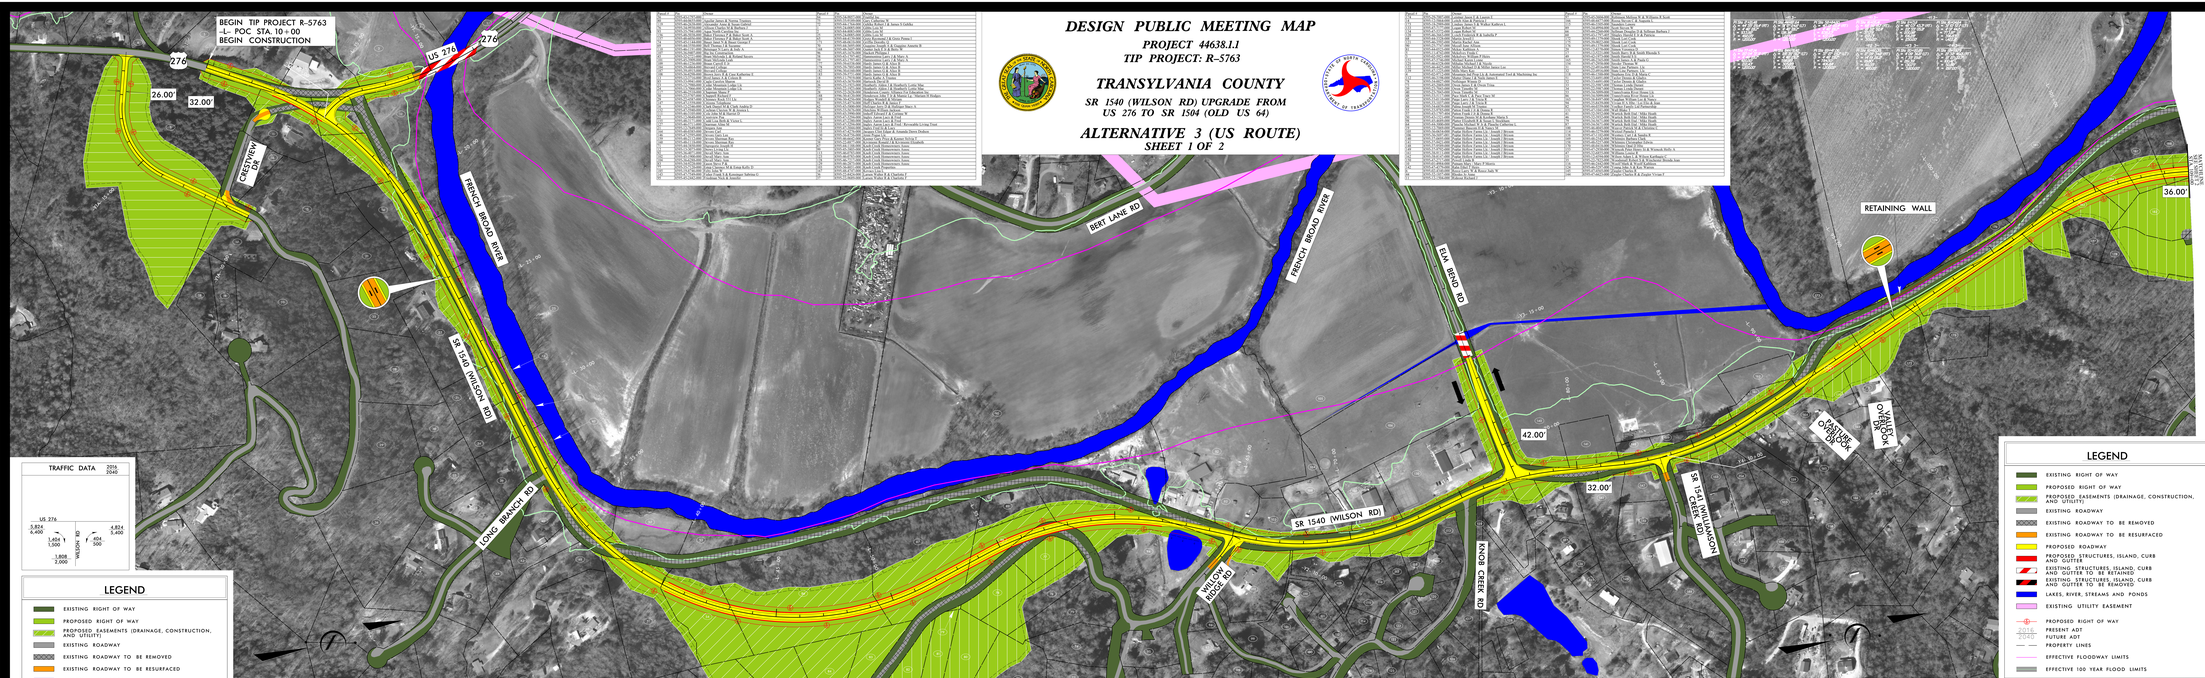

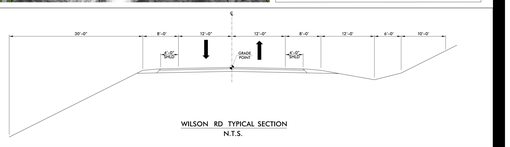

WILSON RD TYPICAL SECTION
N.T.S.

DESIGN PUBLIC MEETING MAP
PROJECT 44638.1.1
TIP PROJECT: R-5763
TRANSYLVANIA COUNTY
SR 1540 (WILSON RD) UPGRADE FROM
US 276 TO SR 1504 (OLD US 64)
ALTERNATIVE 3 (US ROUTE)
SHEET 1 OF 2