U-3467 UNION COUNTY
STATE PROJECT 39019.1.1
SR 1316 (REA ROAD EXTENSION)
FROM NC 16 TO SR 1008
(WAXHAW-INDIAN TRAIL ROAD)
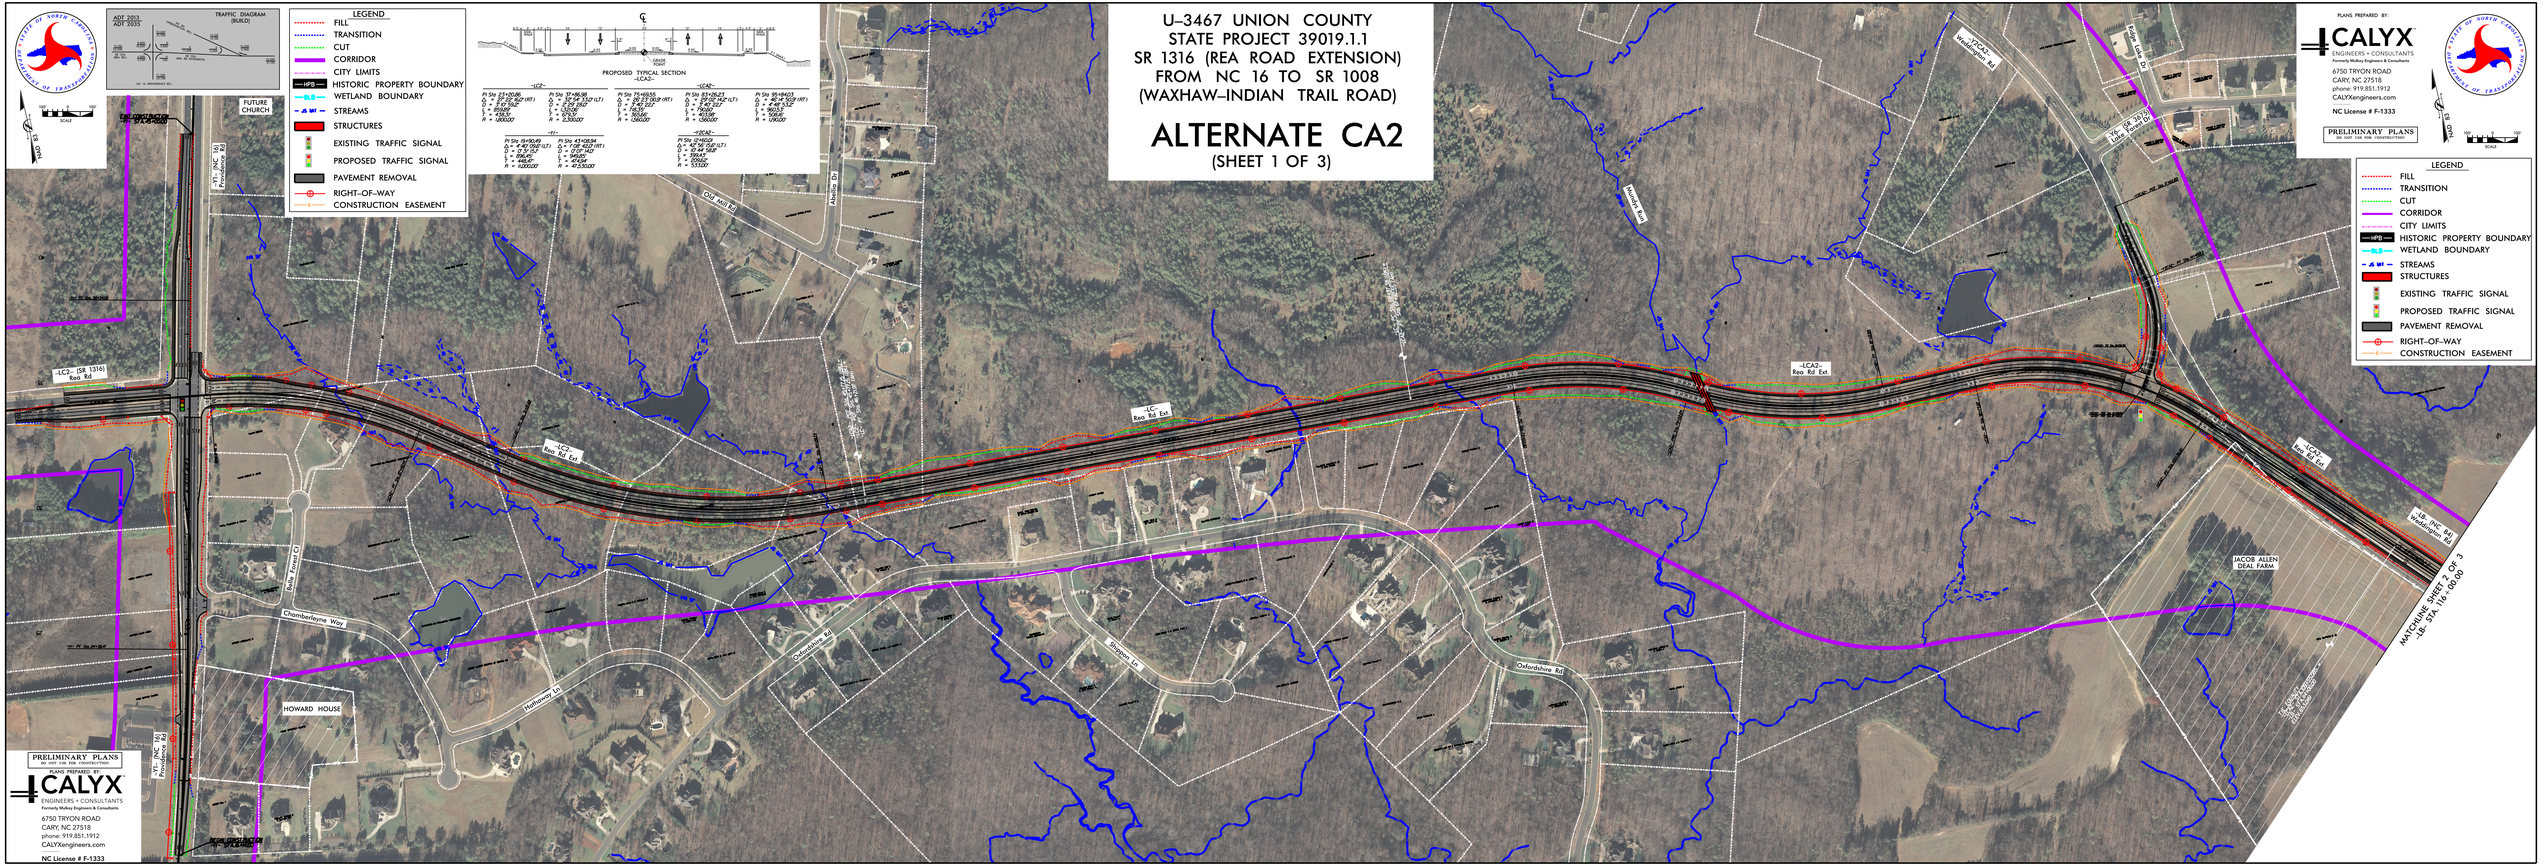
ALTERNATE CA2
(SHEET 1 OF 3)