COMBINED PUBLIC HEARING

WBS No. 39019.1.1

STIP U-3467

NC 84

NC 16 TO SR 1008 (WAXHAW-INDIAN TRAIL ROAD) IN WESLEY CHAPEL
CONSTRUCT FOUR LANE ROADWAY, PART ON NEW LOCATION
UNION COUNTY

ALTERNATE C2

ROLL 1 OF 3

U-3467 DESIGN DATA		
Functional Class.	=	Major Collector
Design Speed	=	50 mph
Max. Superelev.	=	0.04

NC ONEMAP PHOTO

Download Date: SPRING 2015

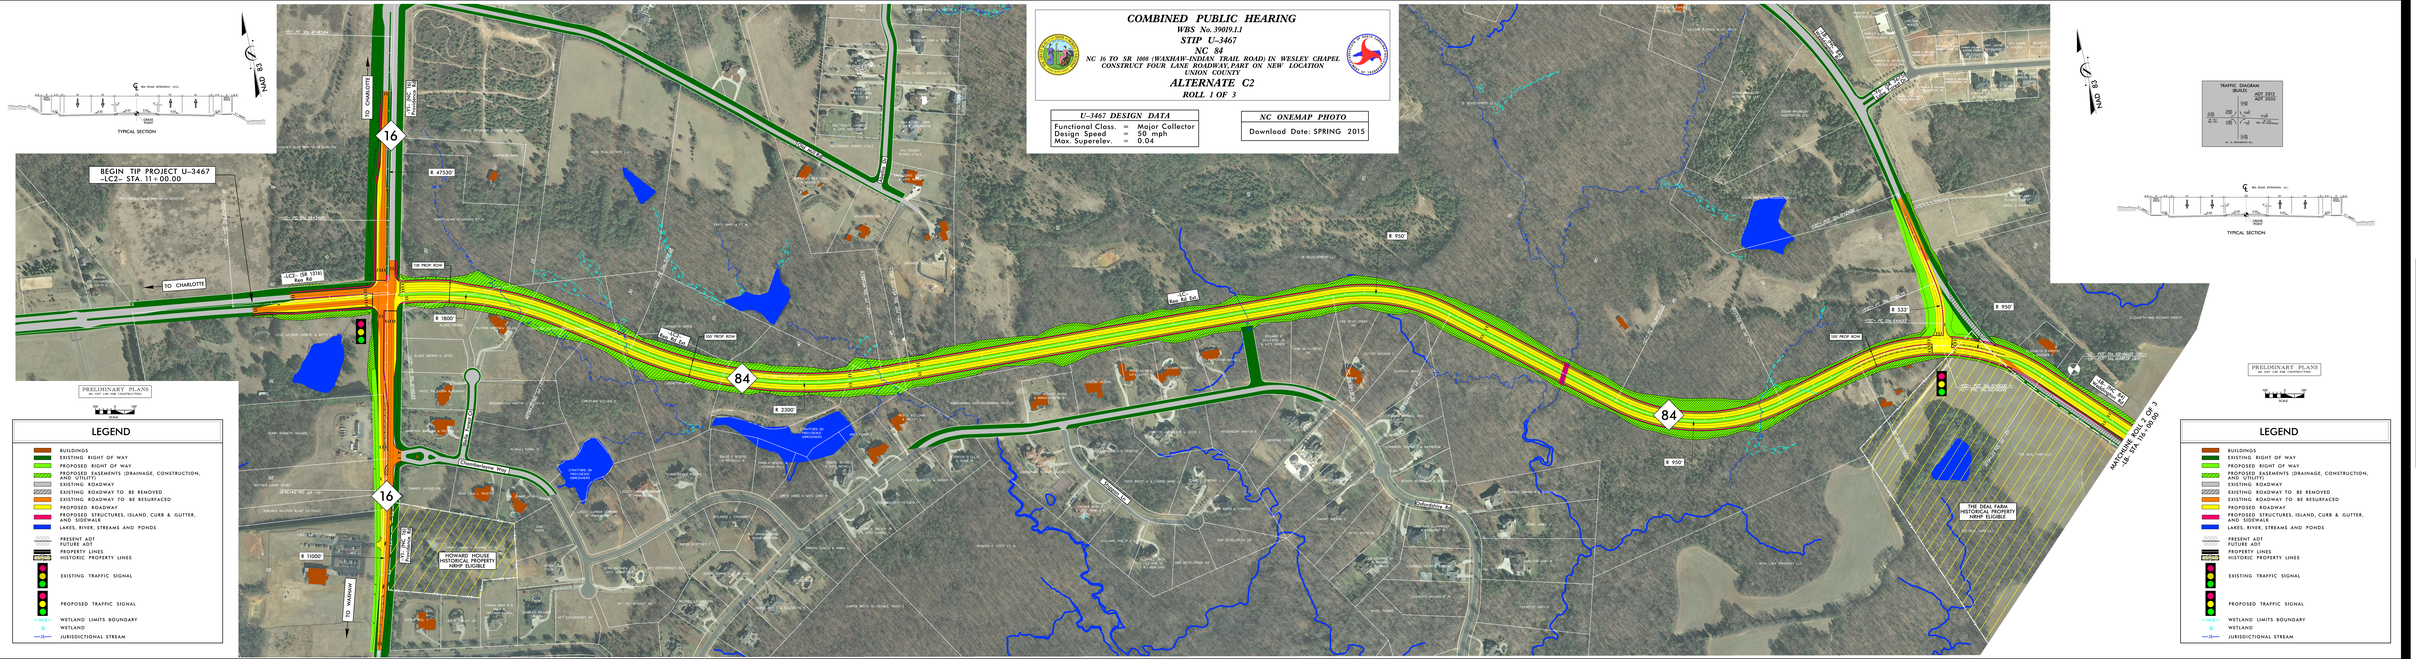

COMBINED PUBLIC HEARING
STIP U-3467
NC 84
NC 16 TO SR 1008 (WAXHAW-INDIAN TRAIL ROAD) IN WESLEY CHAPEL
CONSTRUCT FOUR LANE ROADWAY, PART ON NEW LOCATION
UNION COUNTY
ALTERNATE C2
ROLL 1 OF 3