# DESIGN PUBLIC HEARING MAP

STIP PROJECT U-4714
F.A. PROJECT STPDA-1009(16)

## MECKLENBURG AND UNION COUNTIES

EAST JOHN STREET-OLD MONROE ROAD
SR 1009 IMPROVEMENTS
FROM SR 3448-SR 3474 TO SR 1377
ROLL 1 OF 4

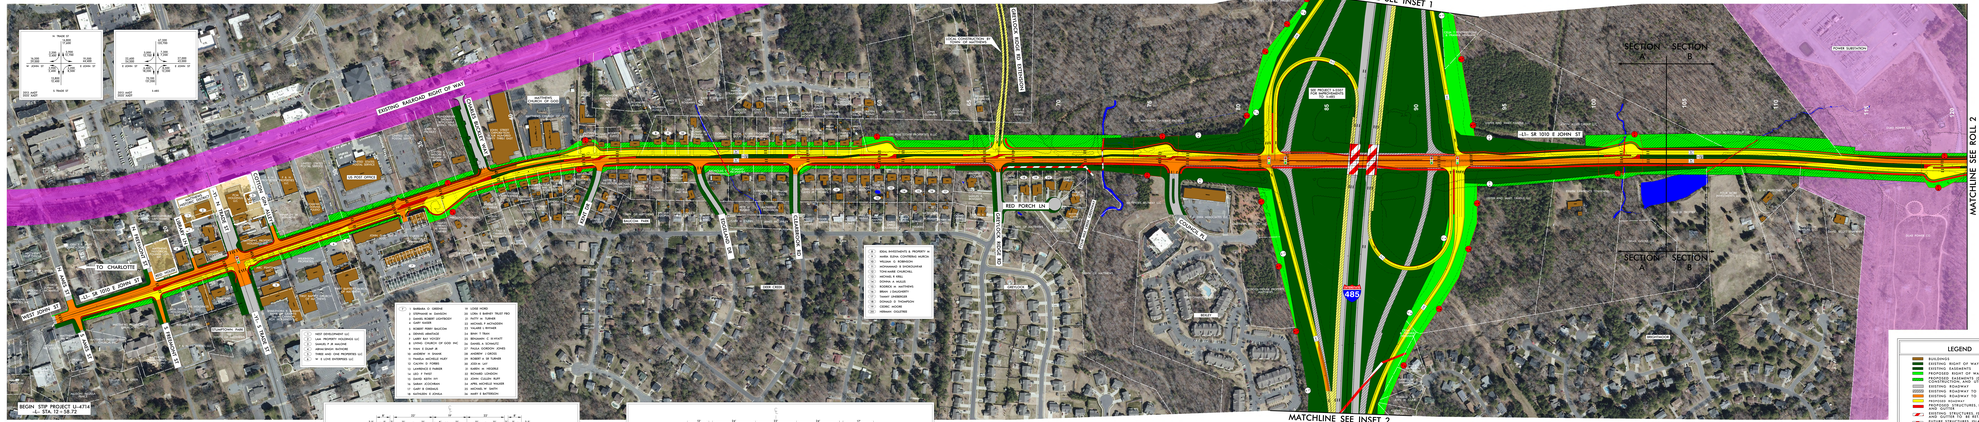

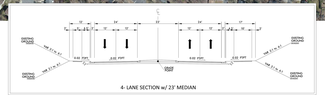


## LEGEND

- BUILDINGS
- EXISTING RIGHT OF WAY
- EXISTING EASEMENTS
- PROPOSED RIGHT OF WAY
- EXISTING DRAINAGE EASEMENT
- EXISTING UTILITY EASEMENT
- EXISTING ROADWAY
- EXISTING ROADWAY TO BE REMOVED
- EXISTING ROADWAY TO BE RESURFACED
- PROPOSED ROADWAY
- PROPOSED STRUCTURES, ISLAND, CURB AND GUTTER
- EXISTING STRUCTURES, ISLAND, CURB AND GUTTER TO BE RETAINED
- PROPOSED STRUCTURES, ISLAND, CURB AND GUTTER
- FUTURE ROADWAY (BY OTHERS)
- LIMITS OF CONSTRUCTION / PONDS
- RAILROAD RIGHT OF WAY
- EXISTING UTILITY EASEMENT
- PROPOSED UTILITY EASEMENT
- HISTORIC PROPERTY BOUNDARY
- PROPOSED CONTROL OF ACCESS
- EXISTING CONTROL OF ACCESS
- PRESENT ALIGN
- FUTURE ALIGN
- CITY/TOWN LIMITS
- COUNTY LINE
- TOWN LIMITS
- EXISTING TRAFFIC SIGNAL
- PROPOSED TRAFFIC SIGNAL

NAD 83

50 0 100 200
(ENGLISH)

PRELIMINARY PLANS
NOT FOR CONSTRUCTION

AERIAL DATA
Flyover Date: 01-Sept-2009
Horz. Datum: NAD 83 Zone: 3 Sp
Vert. Datum: NAVD 88 Units: Ft

DIGITAL MOSAIC DATA
Flight Mission : M-7265
Flight Date : 01-Sept-2009


DESIGN PUBLIC HEARING MAP
STIP PROJECT U-4714
F.A. PROJECT STPDA-1009(16)
MECKLENBURG AND UNION COUNTIES
EAST JOHN STREET-OLD MONROE ROAD
SR 1009 IMPROVEMENTS
FROM SR 3448-SR 3474 TO SR 1377
ROLL 1 OF 4

LEGEND
NAD 83
(ENGLISH)
PRELIMINARY PLANS
NOT FOR CONSTRUCTION
AERIAL DATA
Flyover Date: 01-Sept-2009
Horz. Datum: NAD 83 Zone: 3 Sp
Vert. Datum: NAVD 88 Units: Ft
DIGITAL MOSAIC DATA
Flight Mission : M-7265
Flight Date : 01-Sept-2009