DESIGN PUBLIC HEARING MAP

STP PROJECT U-4714
F.A. PROJECT STPDA-1009(16)

MECKLENBURG AND UNION COUNTIES

EAST JOHN STREET-OLD MONROE ROAD
SR 1009 IMPROVEMENTS
FROM SR 3448-SR 3474 TO SR 1377
ROLL 3 OF 4

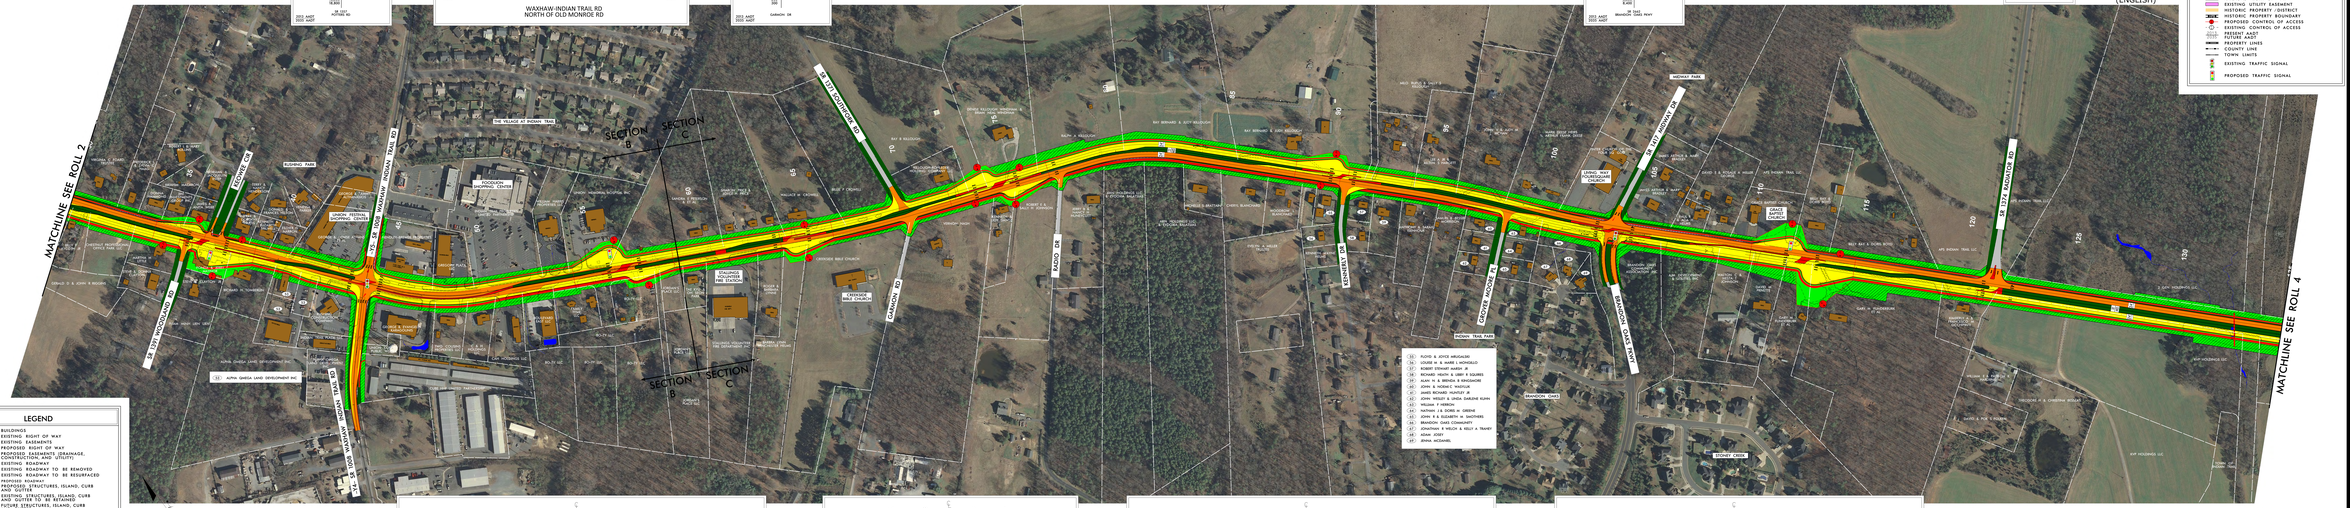
MATCHLINE SEE ROLL 2
MATCHLINE SEE ROLL 4
SECTION B
SECTION C
SECTION 1
SECTION 2
WAXHAW-INDIAN TRAIL RD
NORTH OF OLD MONROE RD
SR 1114 CONCORD RD
SR 1114 MICHAEL RD
SR 1114 MONROE RD
SR 1141 WOODLANDS DR
SR 1141 WAXHAW-INDIAN TRAIL RD
SR 1141 WAXHAW-INDIAN TRAIL RD
SR 1141 WAXHAW-INDIAN TRAIL RD